

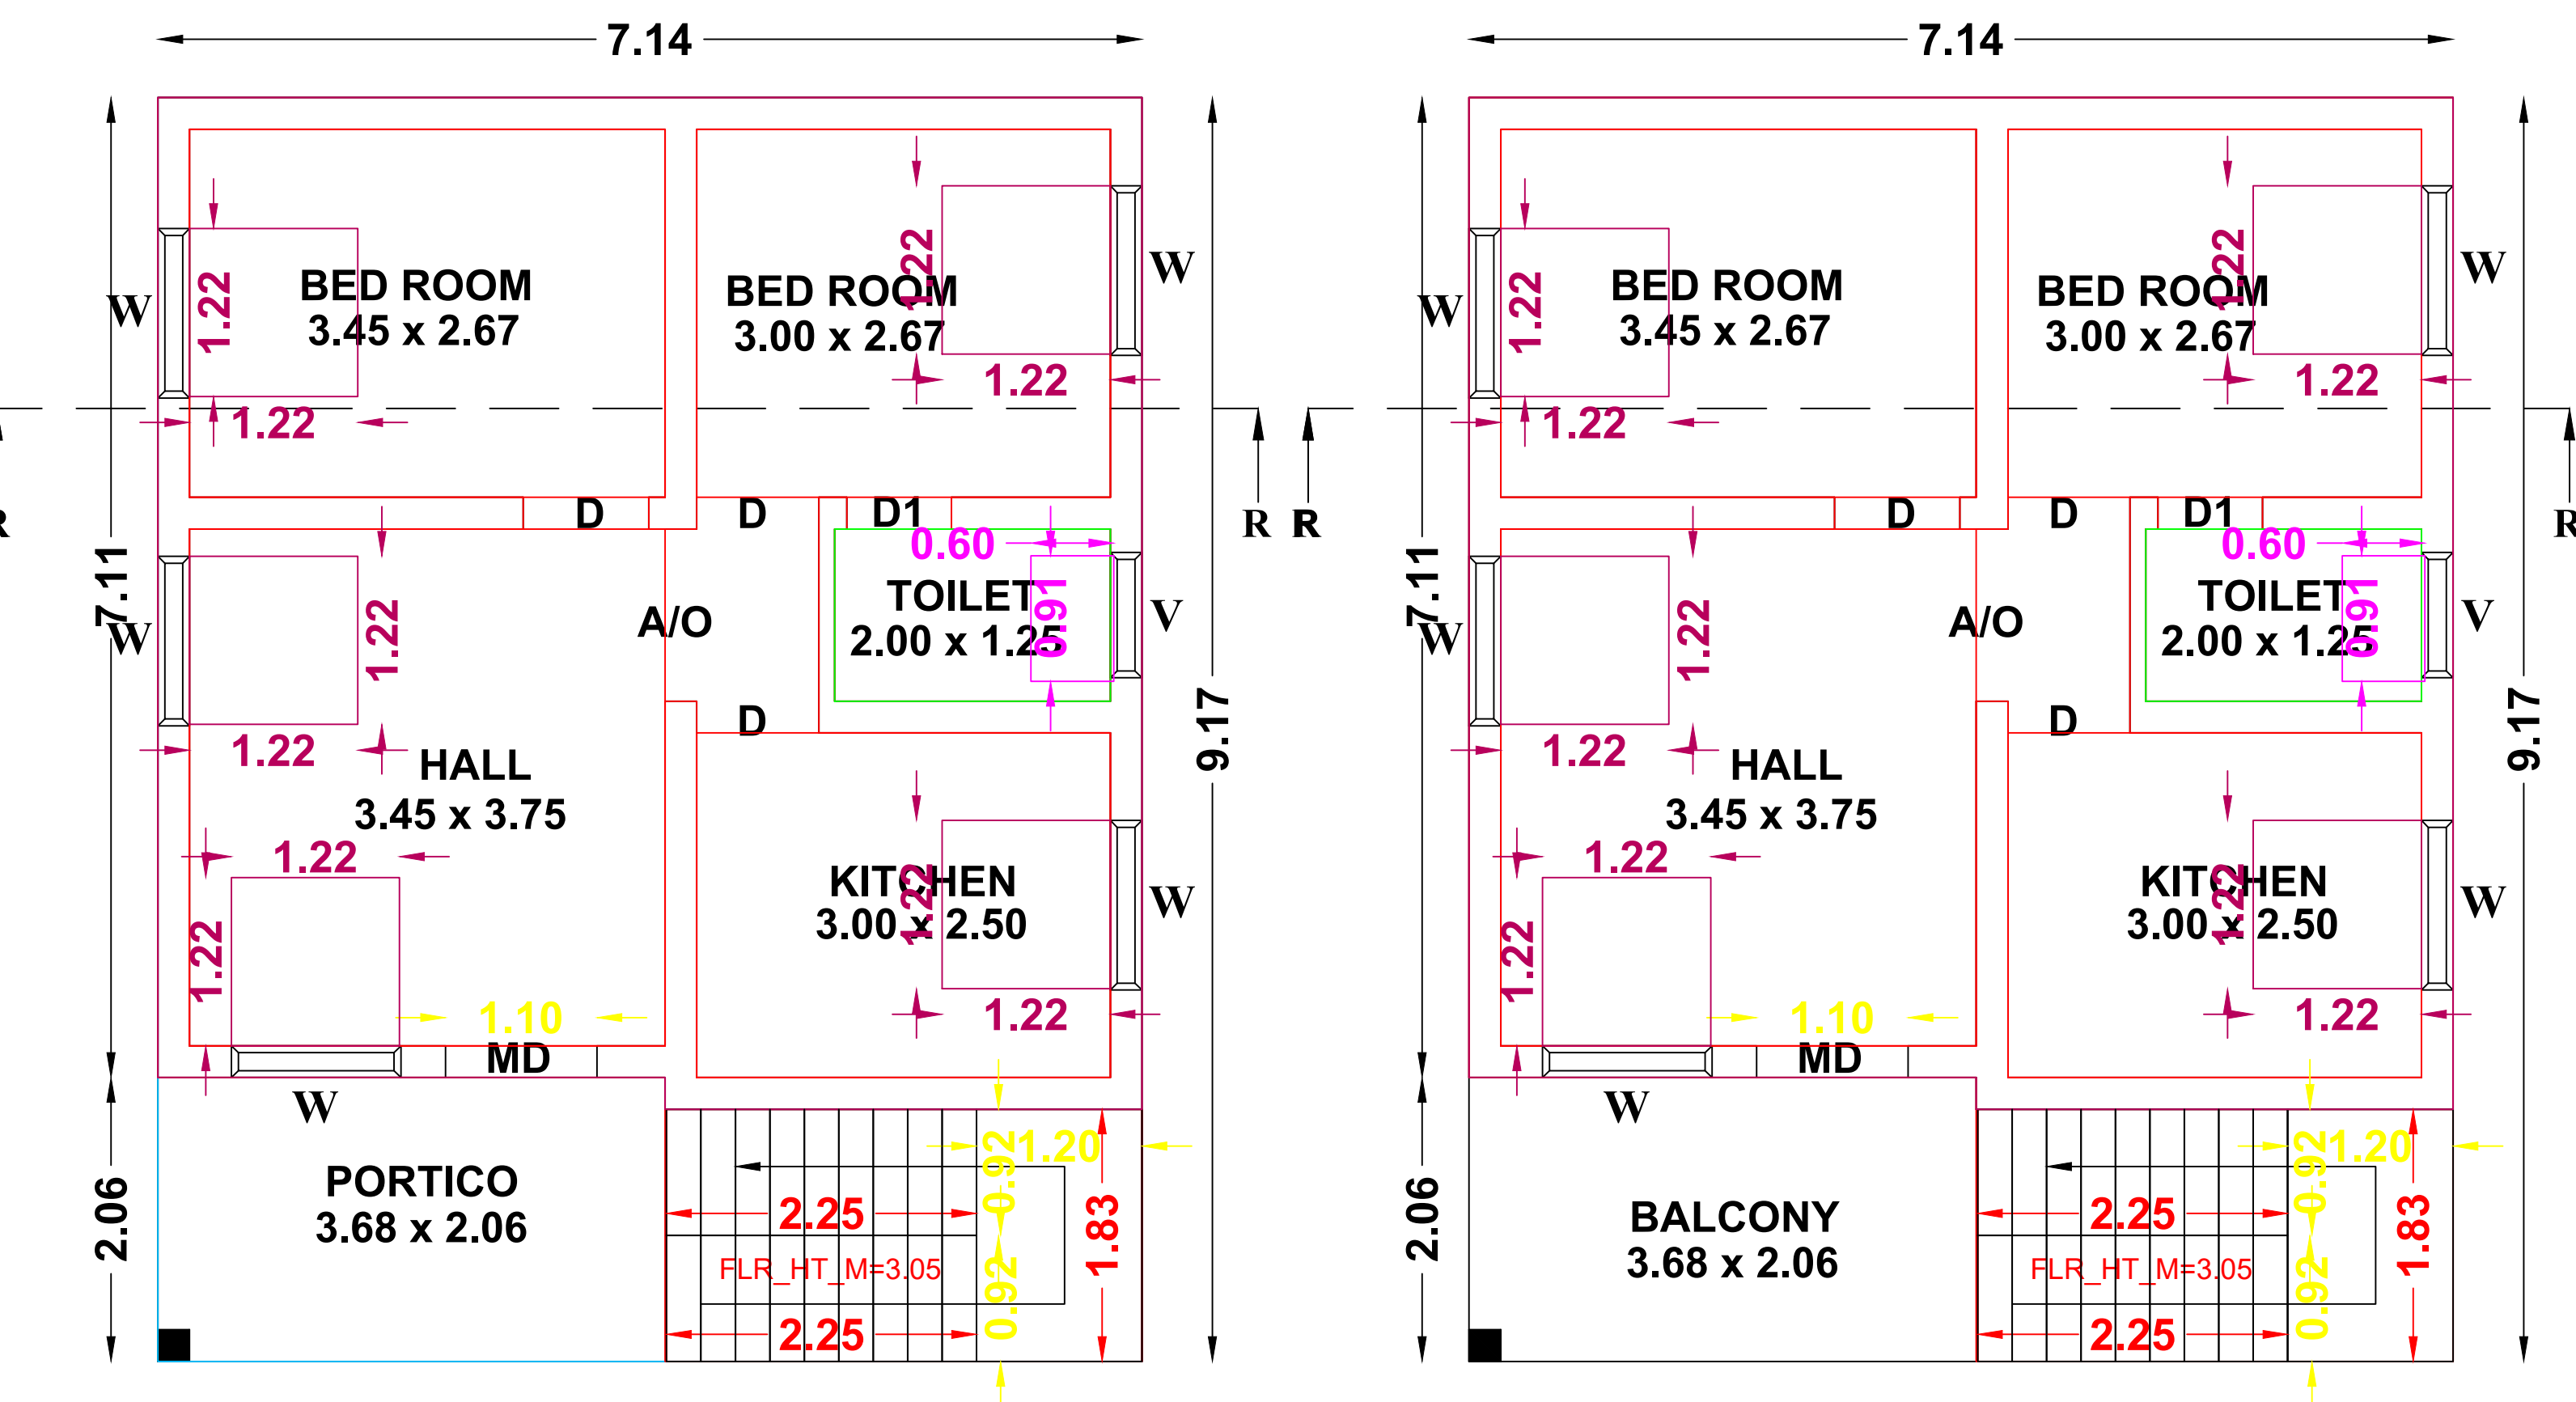
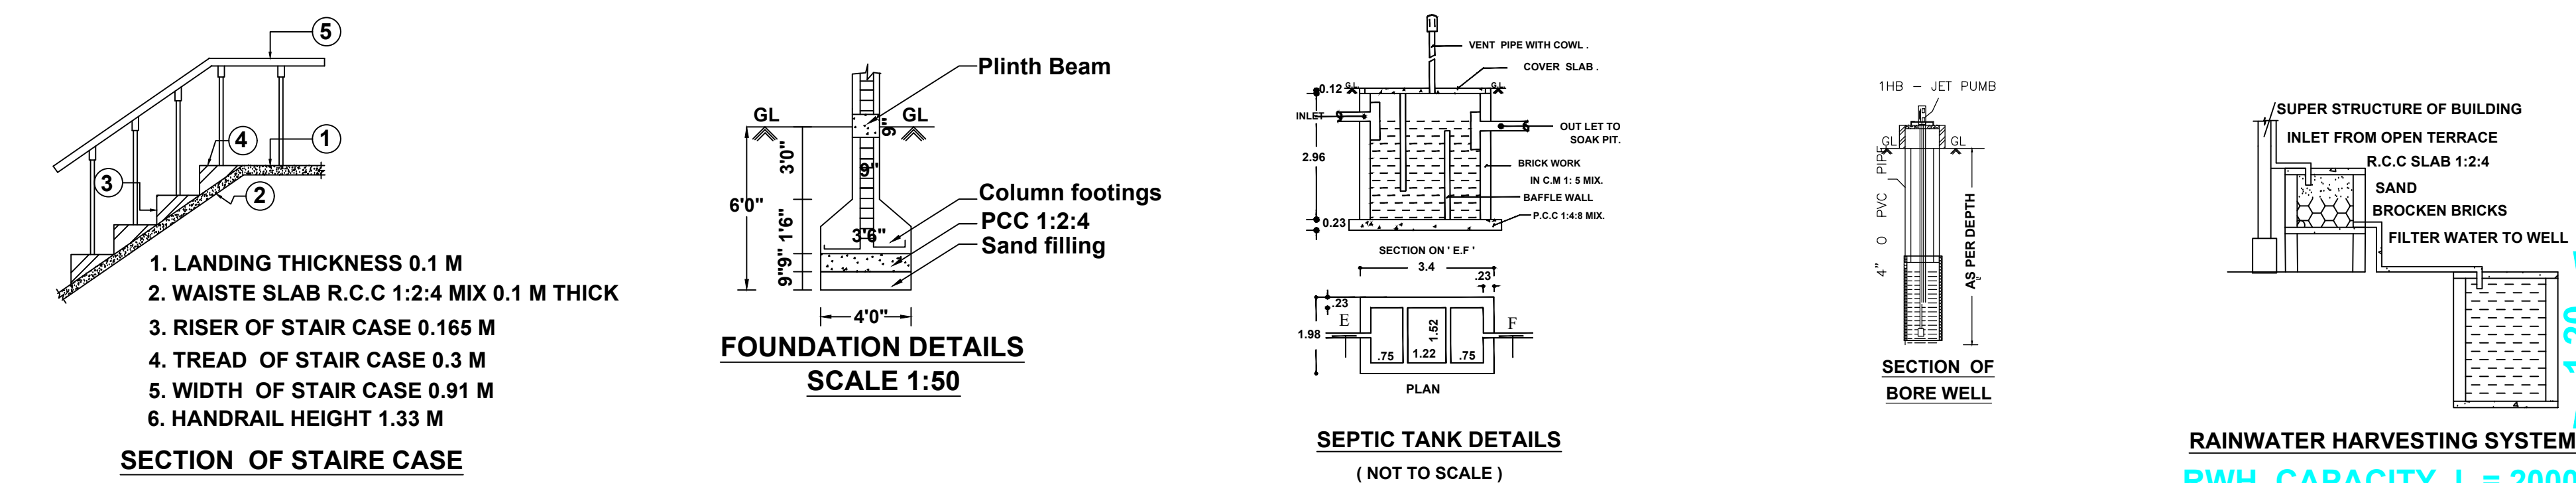


PLAN SHOWING THE PROPOSED GROUND & FIRST FLOOR CONSTRUCTION OF THE R.C.C ROOF RESIDENTIAL BUILDING OF BEARING IN OLD S.NO:3/10A1A, NEW S.NO:3/112, PLOT.NO:104-PART,BHAGYA NAGAR,NELMUDIKARAI VILLAGE,THIRUPPPUVANAM TOWN PANCHAYAT, THIRUPPUVANAM TALUK & SIVAGANGAI DISTRICT.

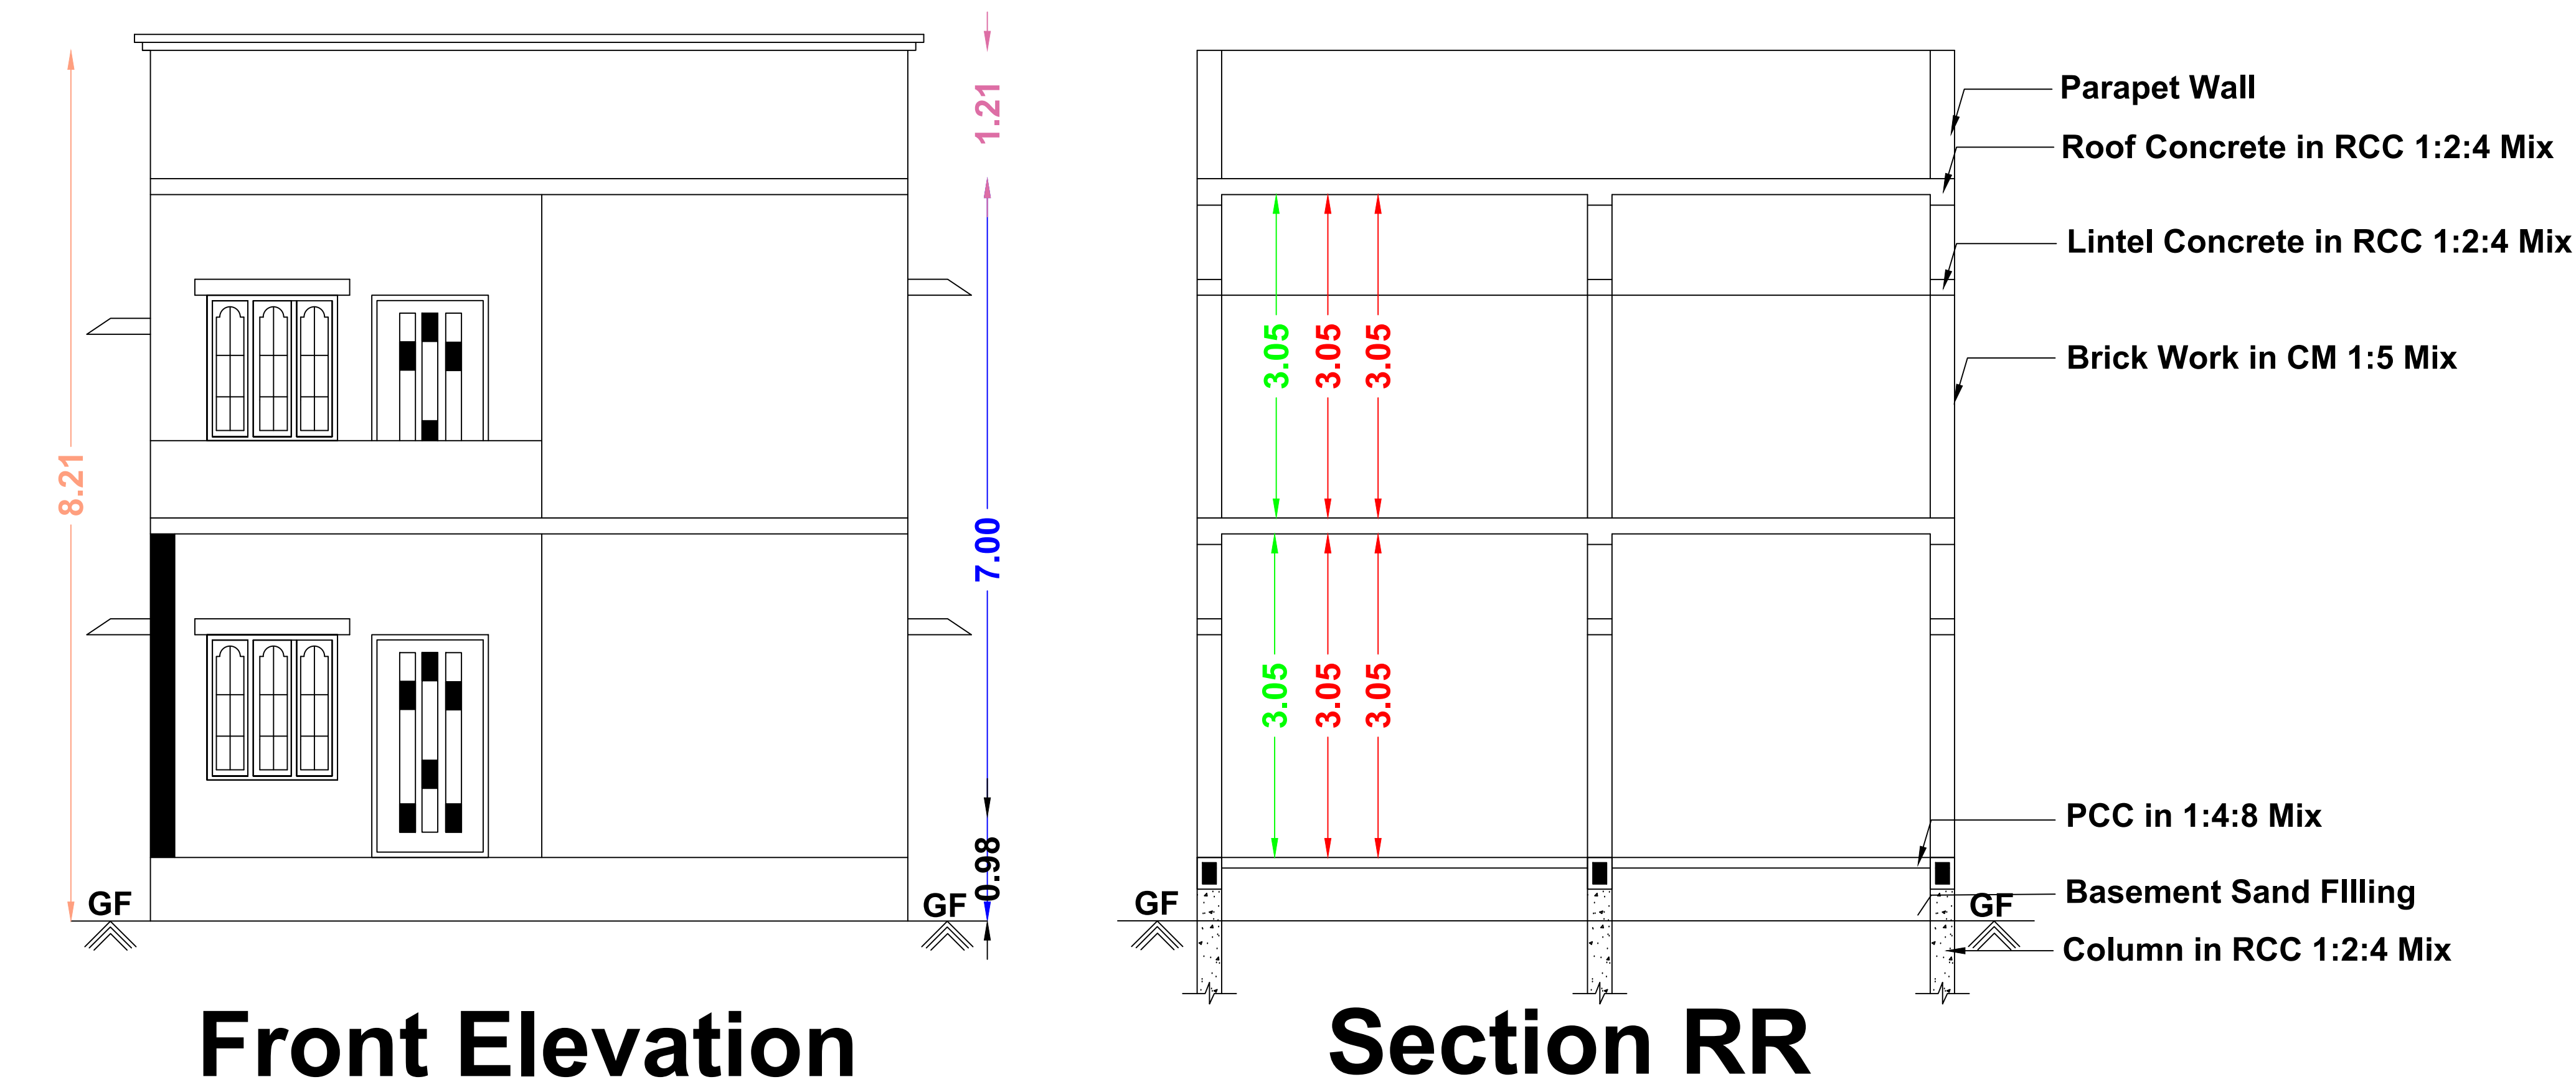


Pro.Ground Floor Plan Pro.First Floor Plan

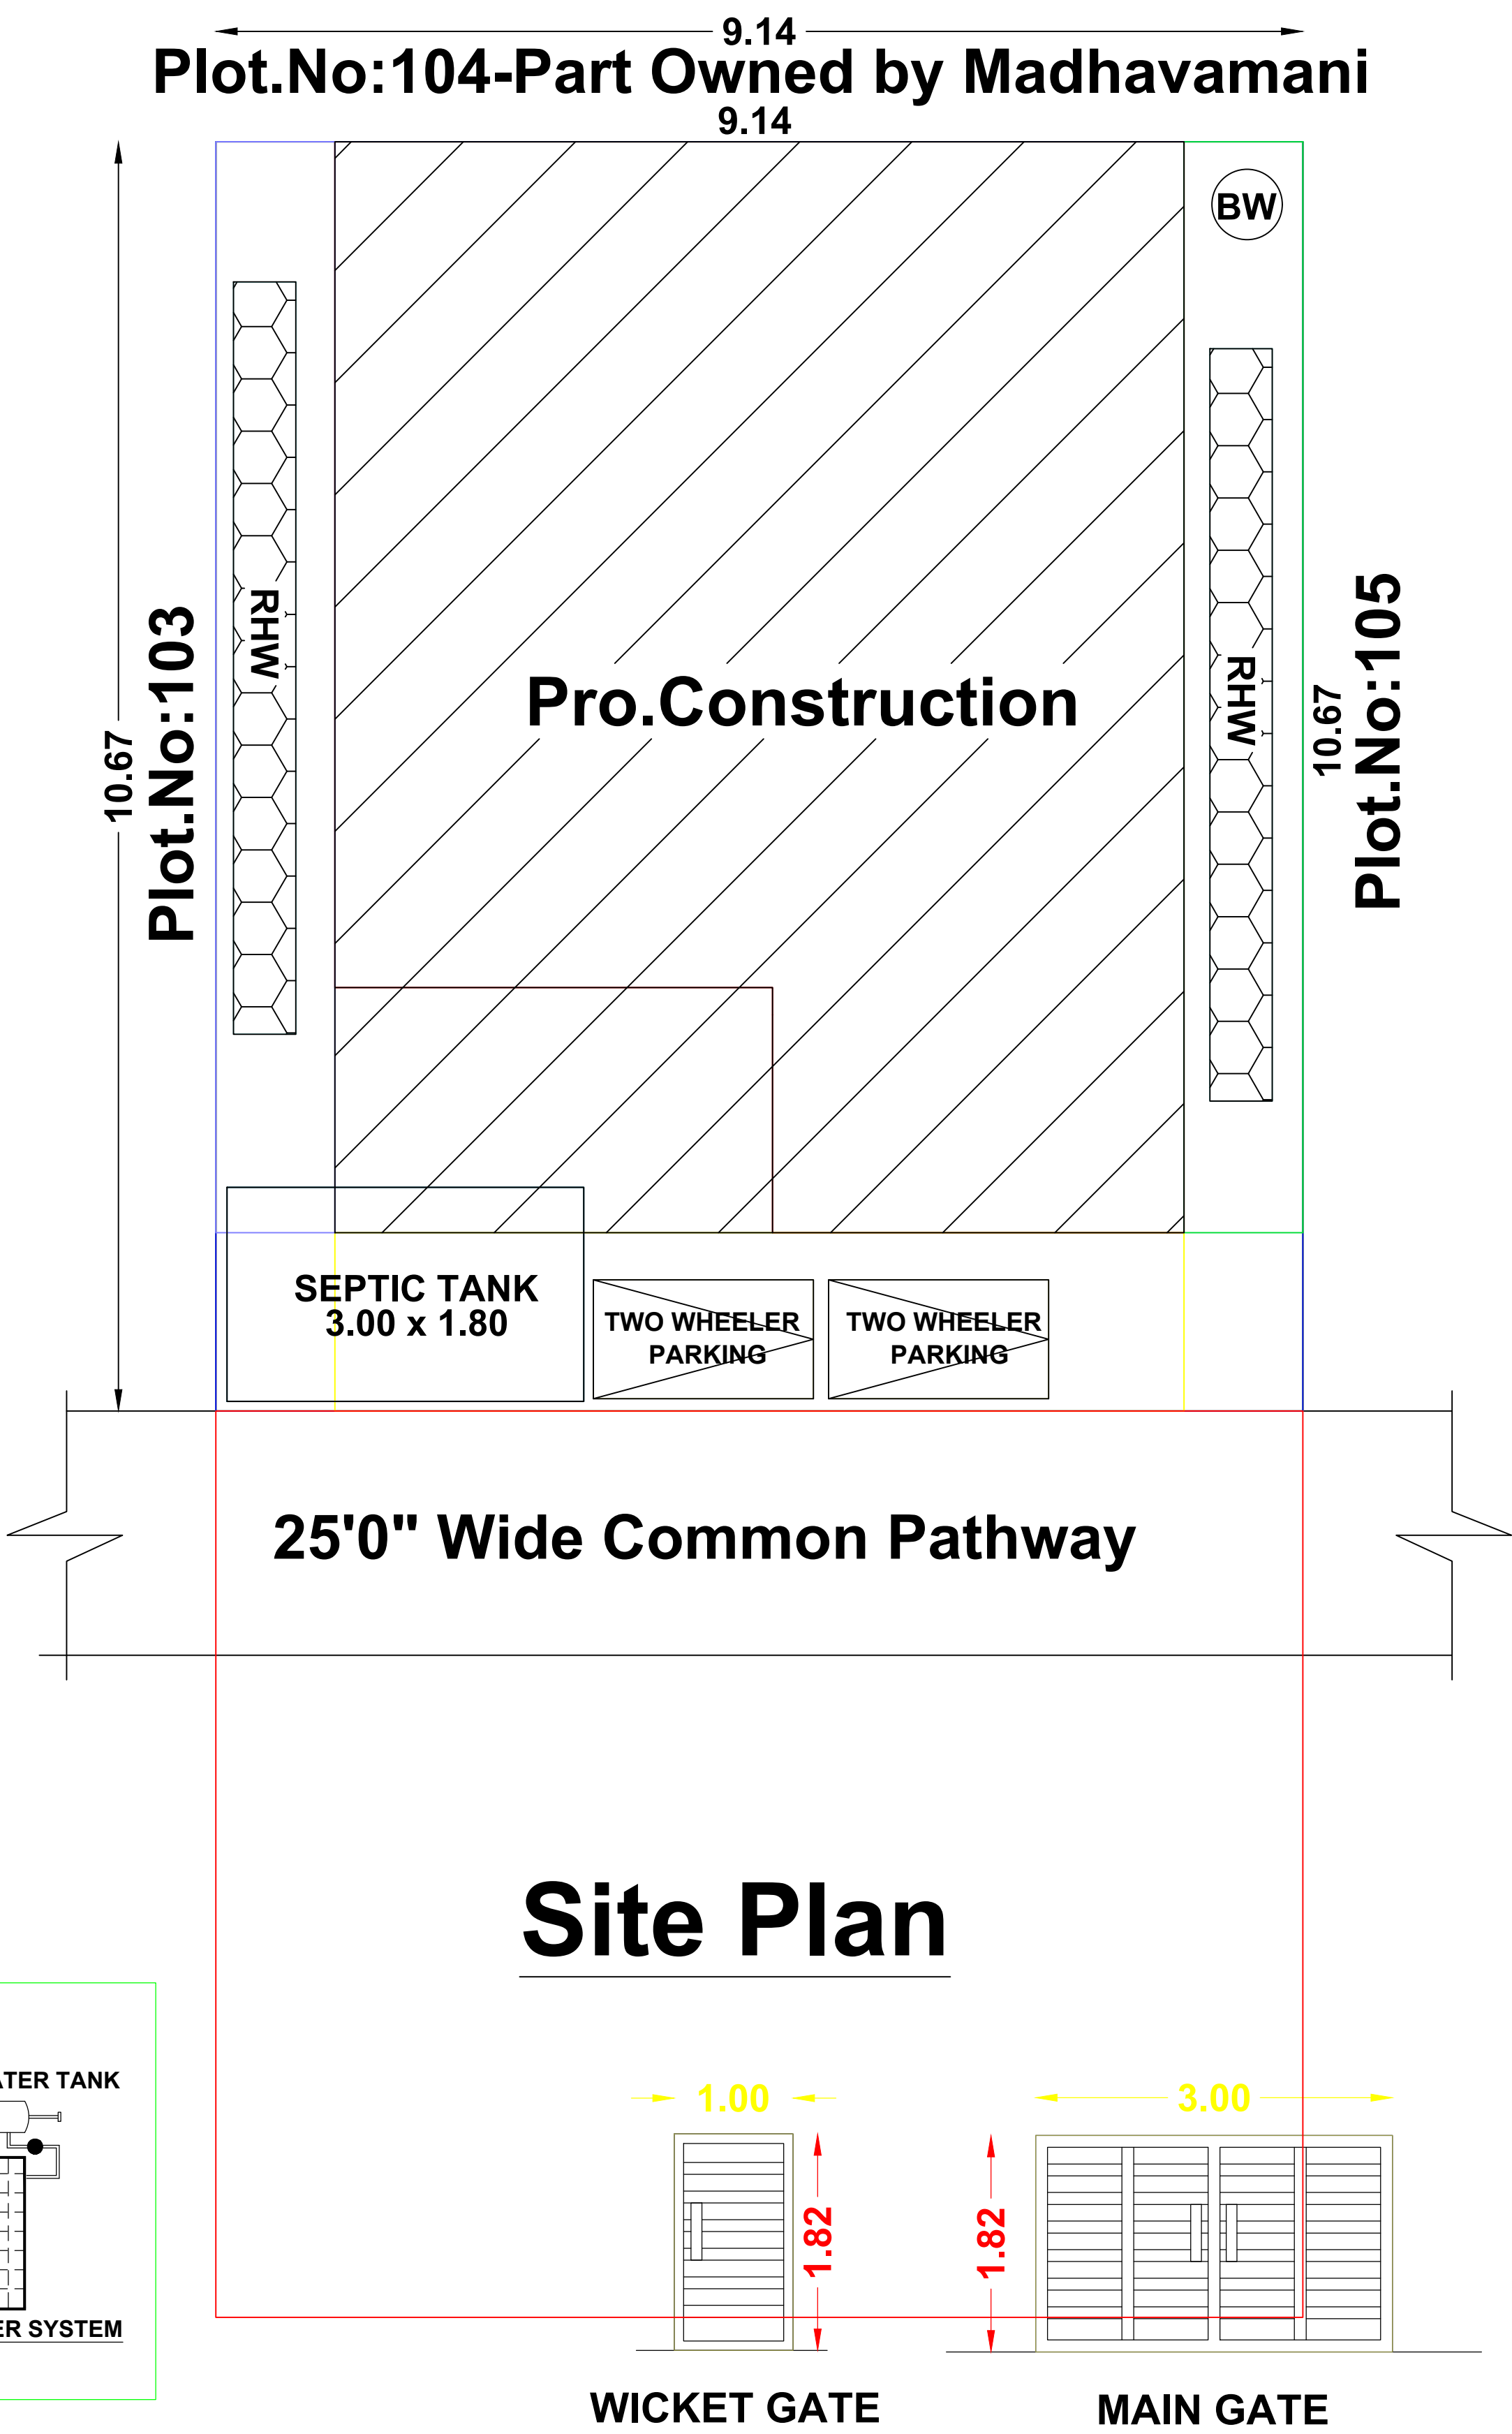

OFFICE USE

PLAN INFO
AS_AT_SITE=97.52
FMB_OR_PLR=97.52
PLOT_AREA_M2=97.52
AS_PER_DOCUMENT=97.58
SINGLE_FAMILY_BLDG=NO
CRZ=NO
SECURITY_ZONE=NO
ACCESS_WIDTH_M=7.62
WHETHER_GOV'T_OR_AIDED_SCHOOL=NO
ROAD_WIDTH=7.16
ROAD_LENGTH=90
AREA_TYPE=OTHERS
MIN_PLOT_DEPTH=10.67
MIN_PLOT_WIDTH=9.14
LAND_USE_ZONE=RESIDENTIAL
LEASEHOLD_LAND=NO
BUILDING_NEAR_TO_RIVER=NO
PLOT_NO=104-PART
SURVEY_NO=3/112
PATTA_NO=1933
NAGAR=BHAGYA NAGAR
TOWN=SIVAGANGAI
TALUK=THIRUPPUVANAM
DISTRICT=SIVAGANGAI
JURISDICTION_TYPE=PANCHAYAT
OSR_APPLICABLE=NO
OSR_SURRENDER_RETAIN=SURRENDER
PREMIUM_FSI_REQUIRED=NO
IS_APPROVED_LAYOUT=YES
AVG_PLOT_DEPTH=10.67
AVG_PLOT_WIDTH=9.14
RW_H_DECLARED=YES
IS_SWIMMING_POOL_EXISTS=NO
IF_HERITAGE_TOWN_LESSTHAN_1KM_RADIUS=NO

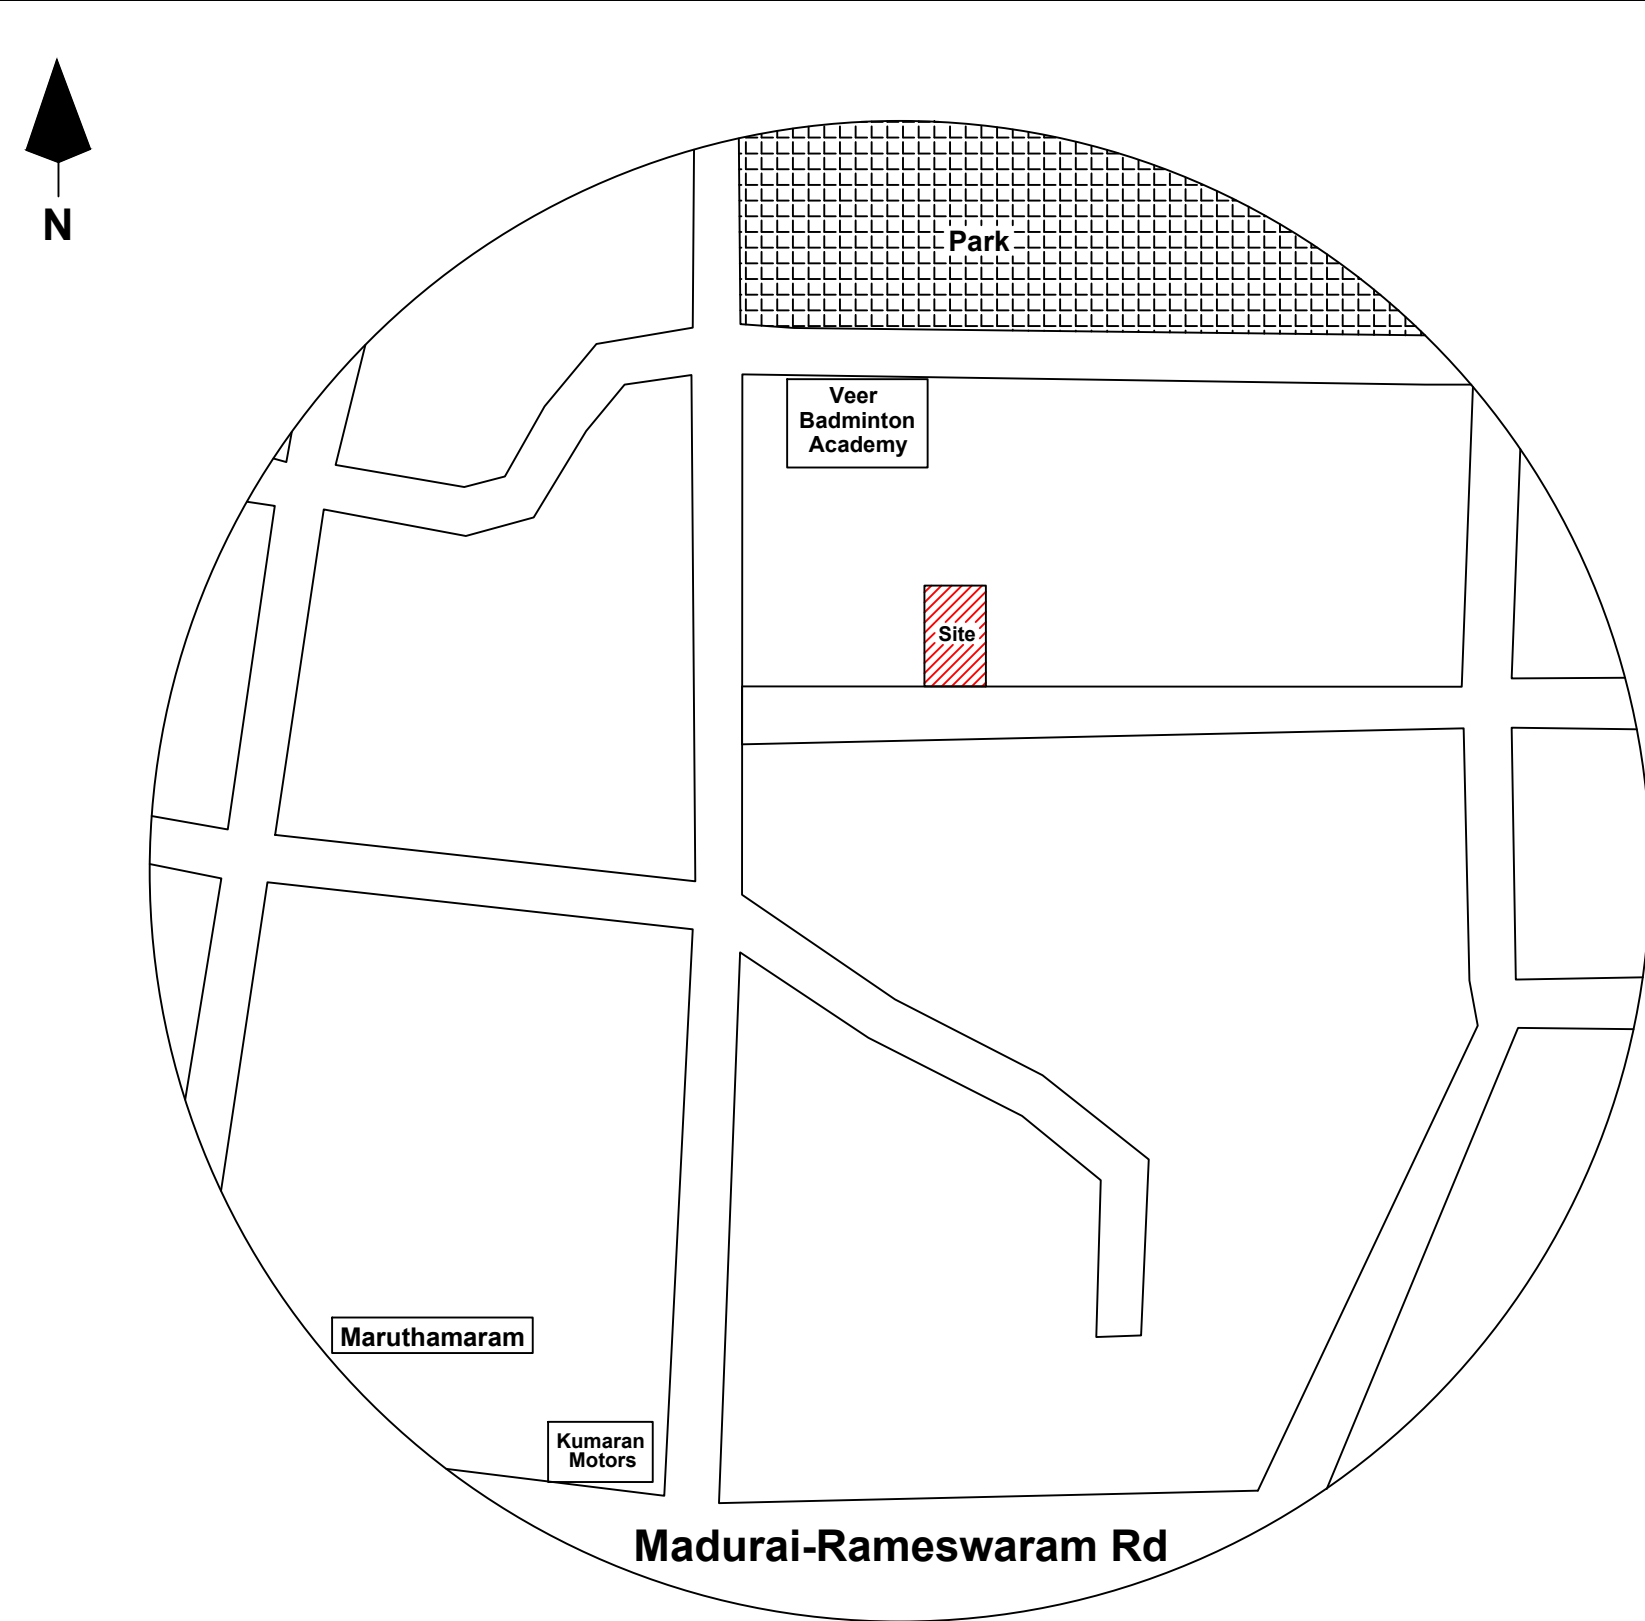

CASE TYPE	New Proposal
PLOT USE	RESIDENTIAL
PLOT SUB USE	RESIDENTIAL Dwelling Units
AREA OF THE PLOT	1050.00 Sq.Ft
SCHEME / AREA	SCHEME / AREA
LAYOUT APPROVAL NUMBER	05/2017

LEGENT	FEET	METRE
MD/DD DOOR	3'3"X7'0"	1.02X2.13
D DOOR	3'0"X7'0"	0.91X2.13
D1 DOOR	2'6"X7'0"	0.76X2.13
W WINDOW	4'0"X4'6"	1.22X1.37
V VENTILATOR	3'0"X2'6"	0.91X0.76

(Scale 1:100)	AREA DETAILS	
	In Sq.Ft	In Sq.Mt
Total Area (As Per Document)	1050.00	97.58
(As Per Patta)	1054.48	98.00
Plinth Area		
Pro.Ground Floor	704.46	65.47
Pro.First Floor	704.46	65.47
Open Space	345.54	32.11

APPLICANT

R. Ramesh & Mrs. R. Selvi

Mr.RAMESH & Mrs.R.SELVI.

REGISTERED ENGINEER

S. Sivakumar B.E.

Er.S.SIVAKUMAR.B.E.,

LICENSED CIVIL ENGINEER & BUILDER

Licensed.No:13/2020

ALAMARAM BUS STOP,

MUTHOOT FINANCE SECOND FLOOR,

THIRUPPUVANAM,SIVAGANGAI-630611.

Ph:+91 7904956057.