



PLAN SHOWING THE PROPOSED CONSTRUCTION OF GROUND AND FIRST FLOOR, R.C.C. ROOF RESIDENTIAL BUILDING IN
NEW.S.No.210/ 75, (OLD.S.No.210/55A1A1A1A), PATTA No.11226, PLOT NO.51, (DTCP APPROVAL NO. 9/86) PILLAI VAYAL VILLAGE,
PAIYUR ULKADAI, PAIYUR PILLAI VAYAL GROUP, SIVAGANGAI TALUK, SIVAGANGAI DISTRICT

NAME OF THE APPLICANT: Mrs. SHARMILA W/o. PRASATH
SCALE: 1"=8'0" (1:100)

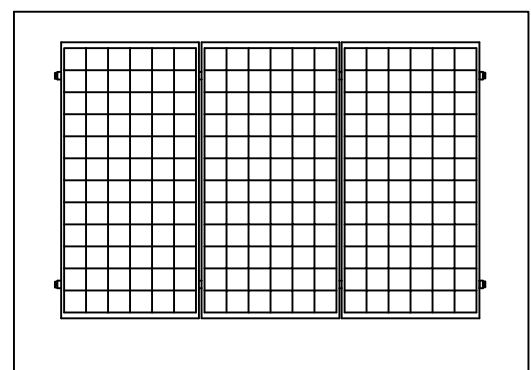


SOLAR PANEL

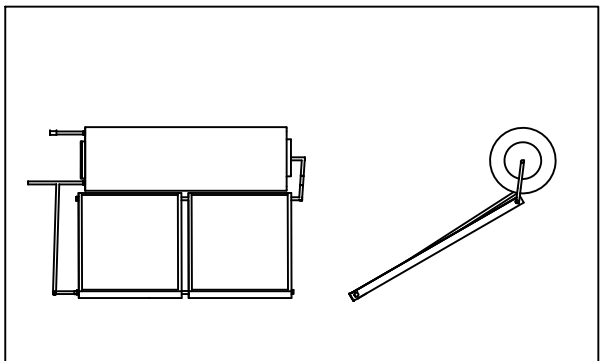


SOLAR WATER HEATER




KEY PLAN
SCALE: N.T.S.

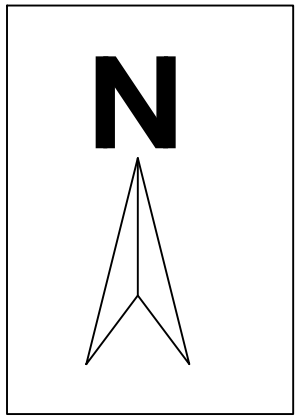


ELEVATION

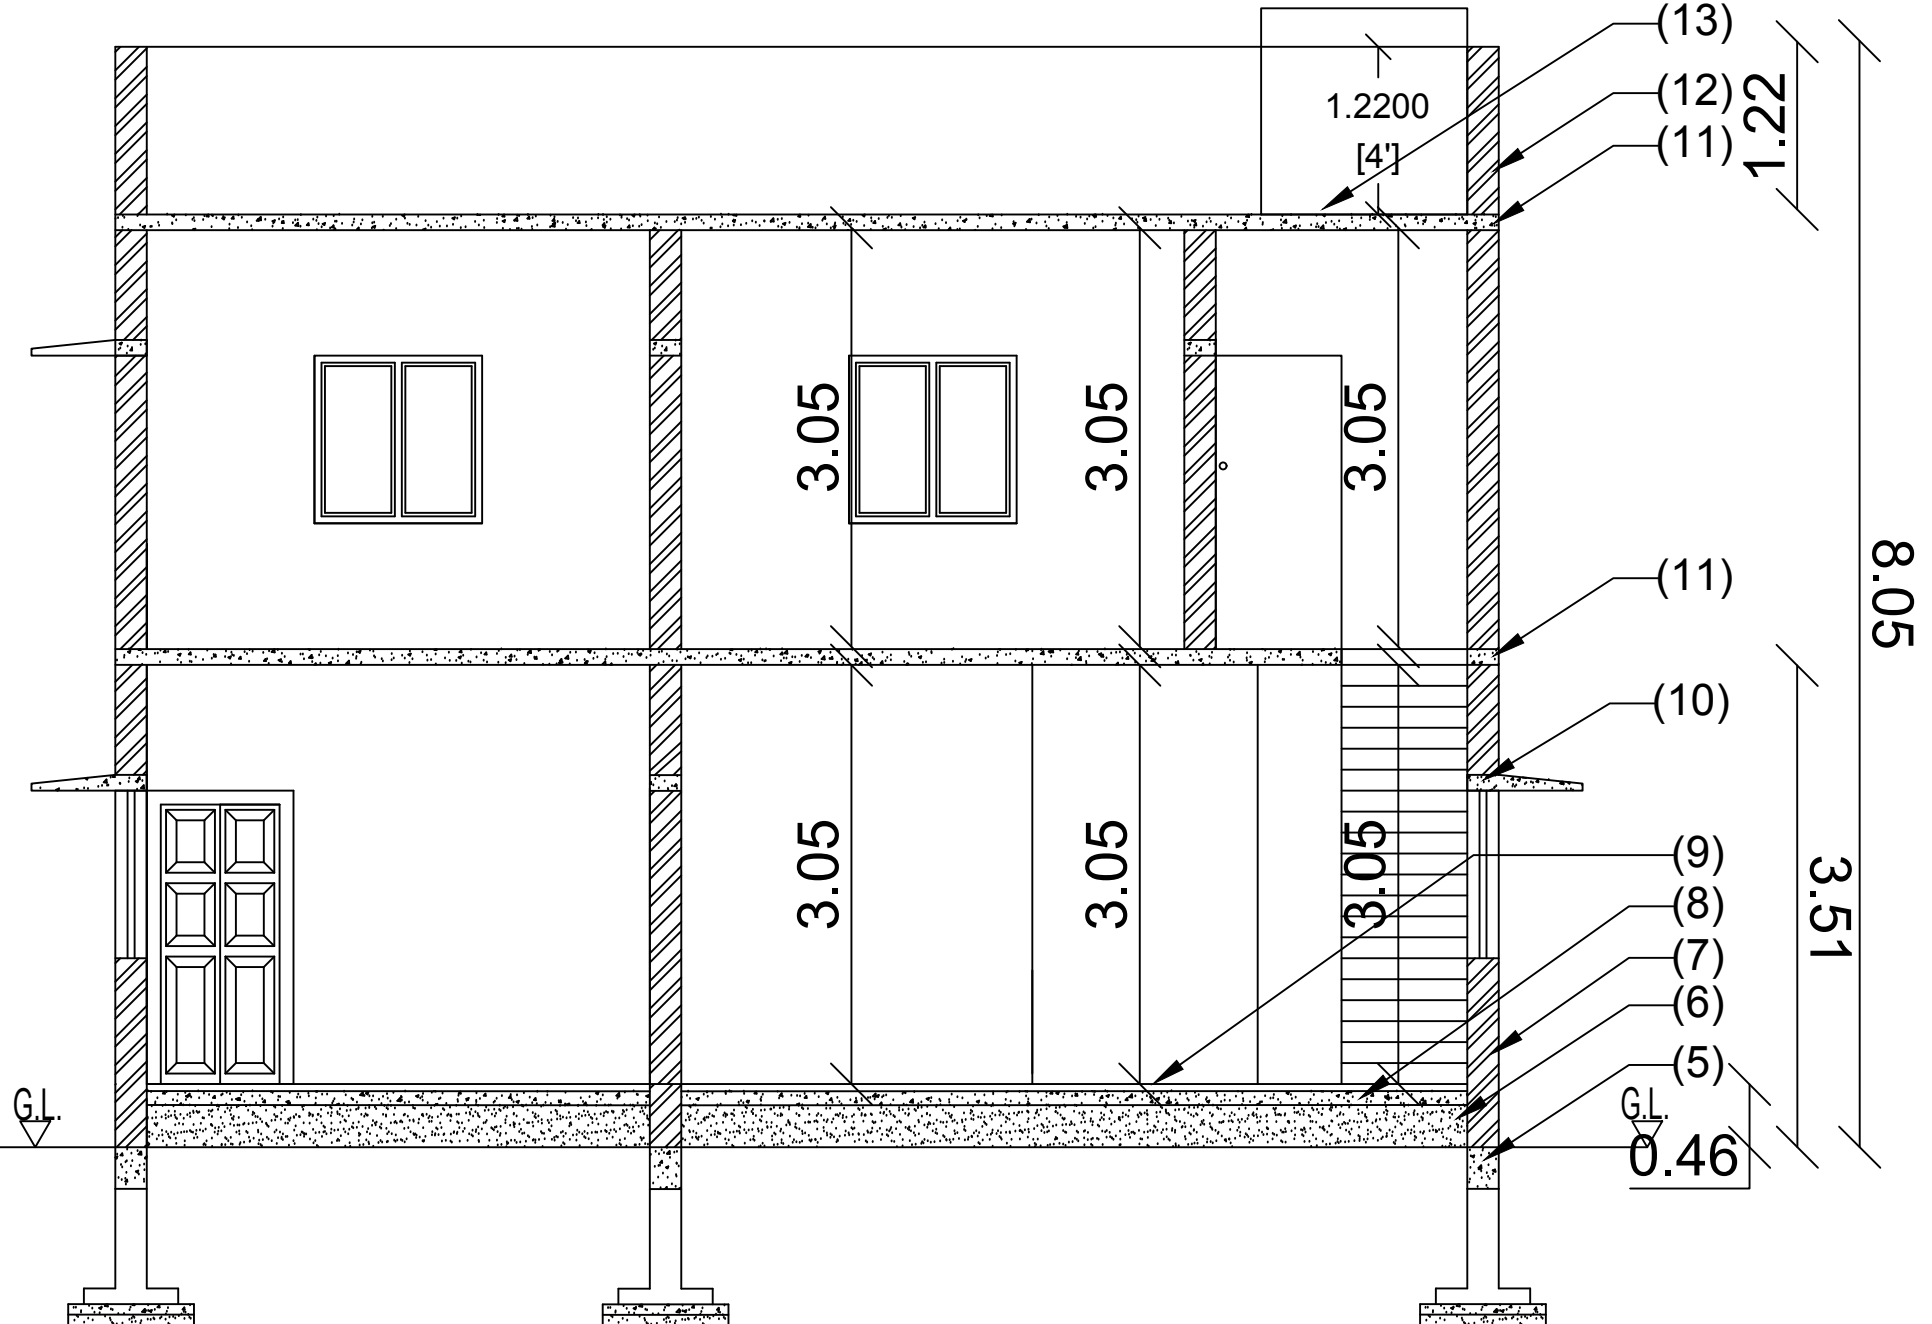


SECTION "AA"

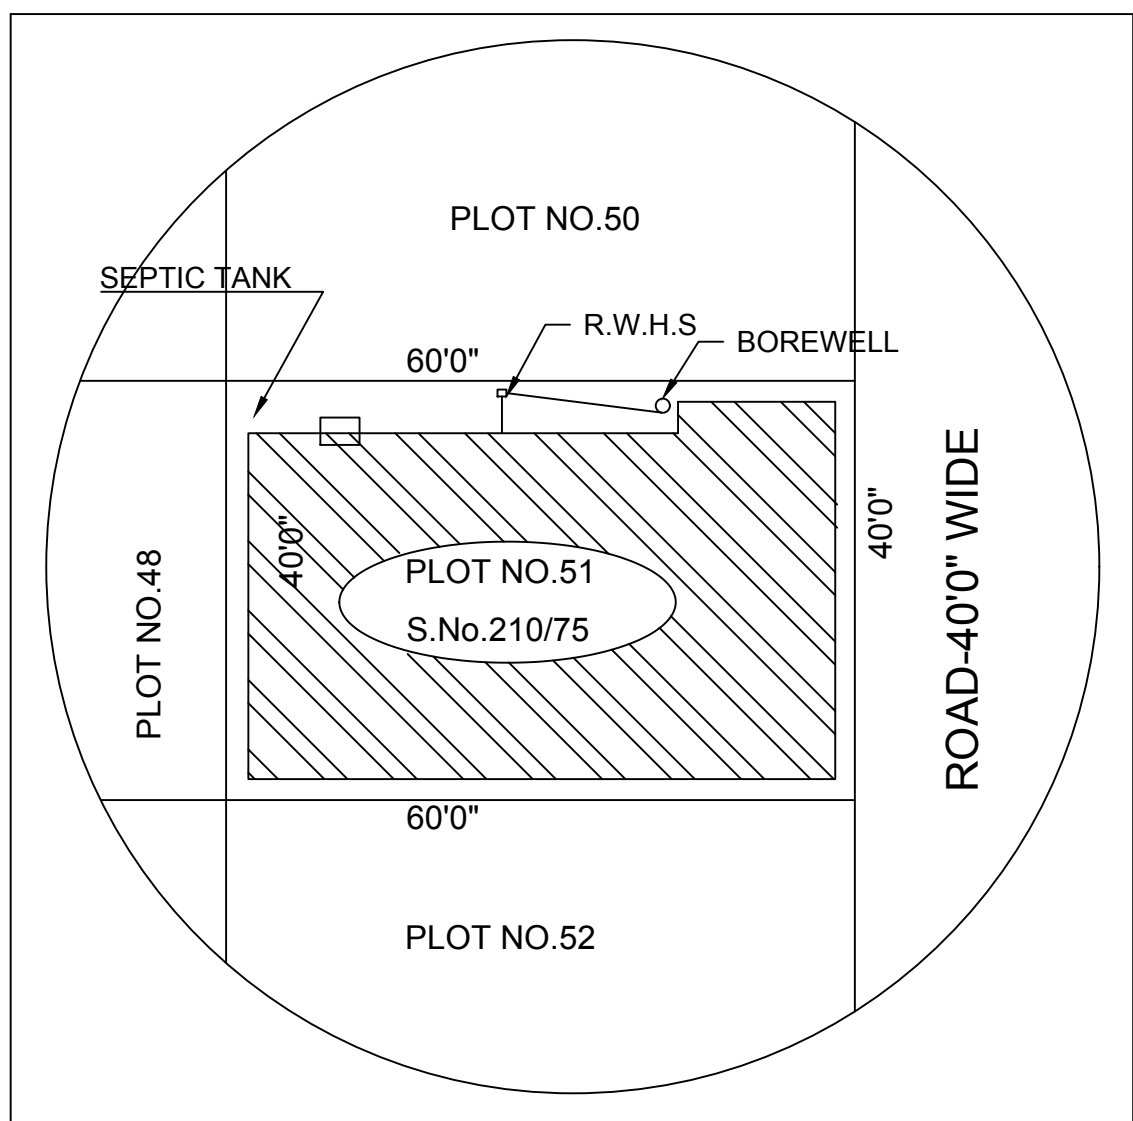


FOOTING DETAILS

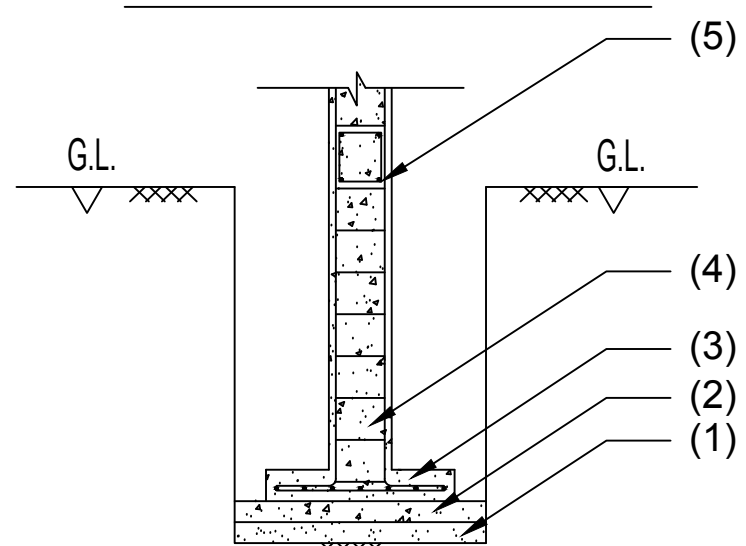


SECTION

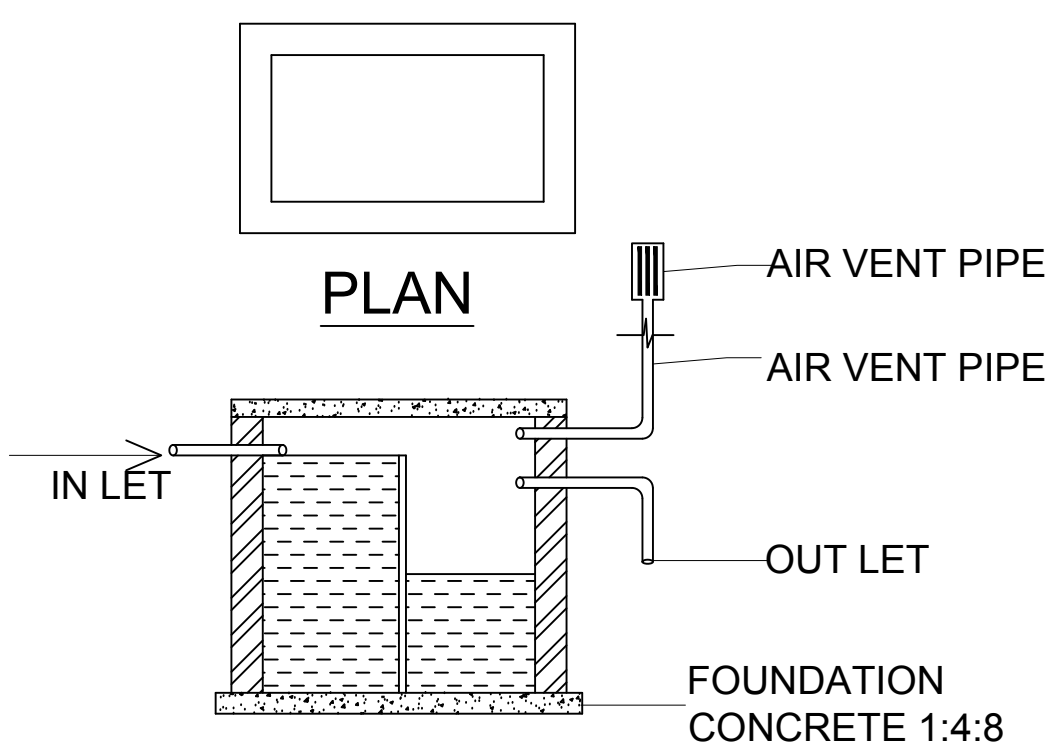

SEPTIC TANK DETAILS

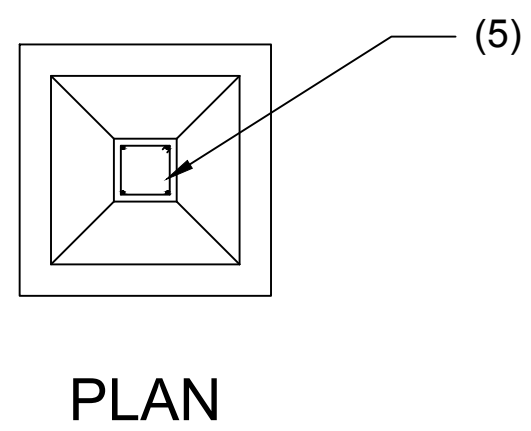


PLAN

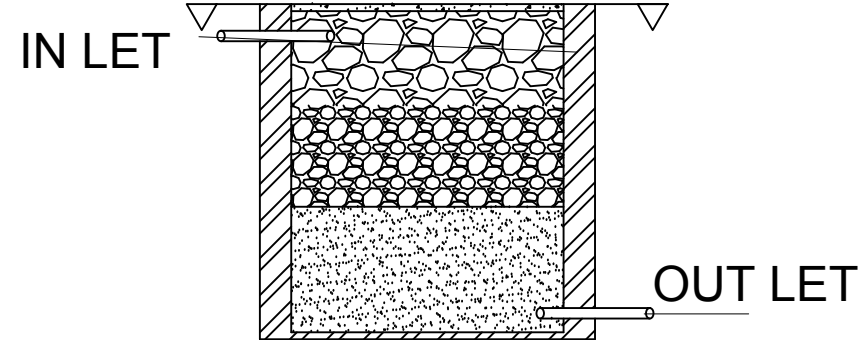


RAINWATER STORAGE
PIT DETAILS


STAIR CASE DETAILS

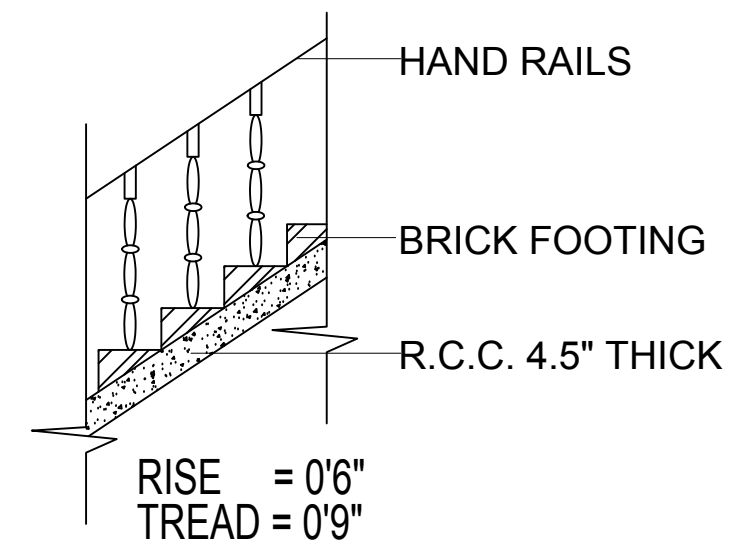

SECTION

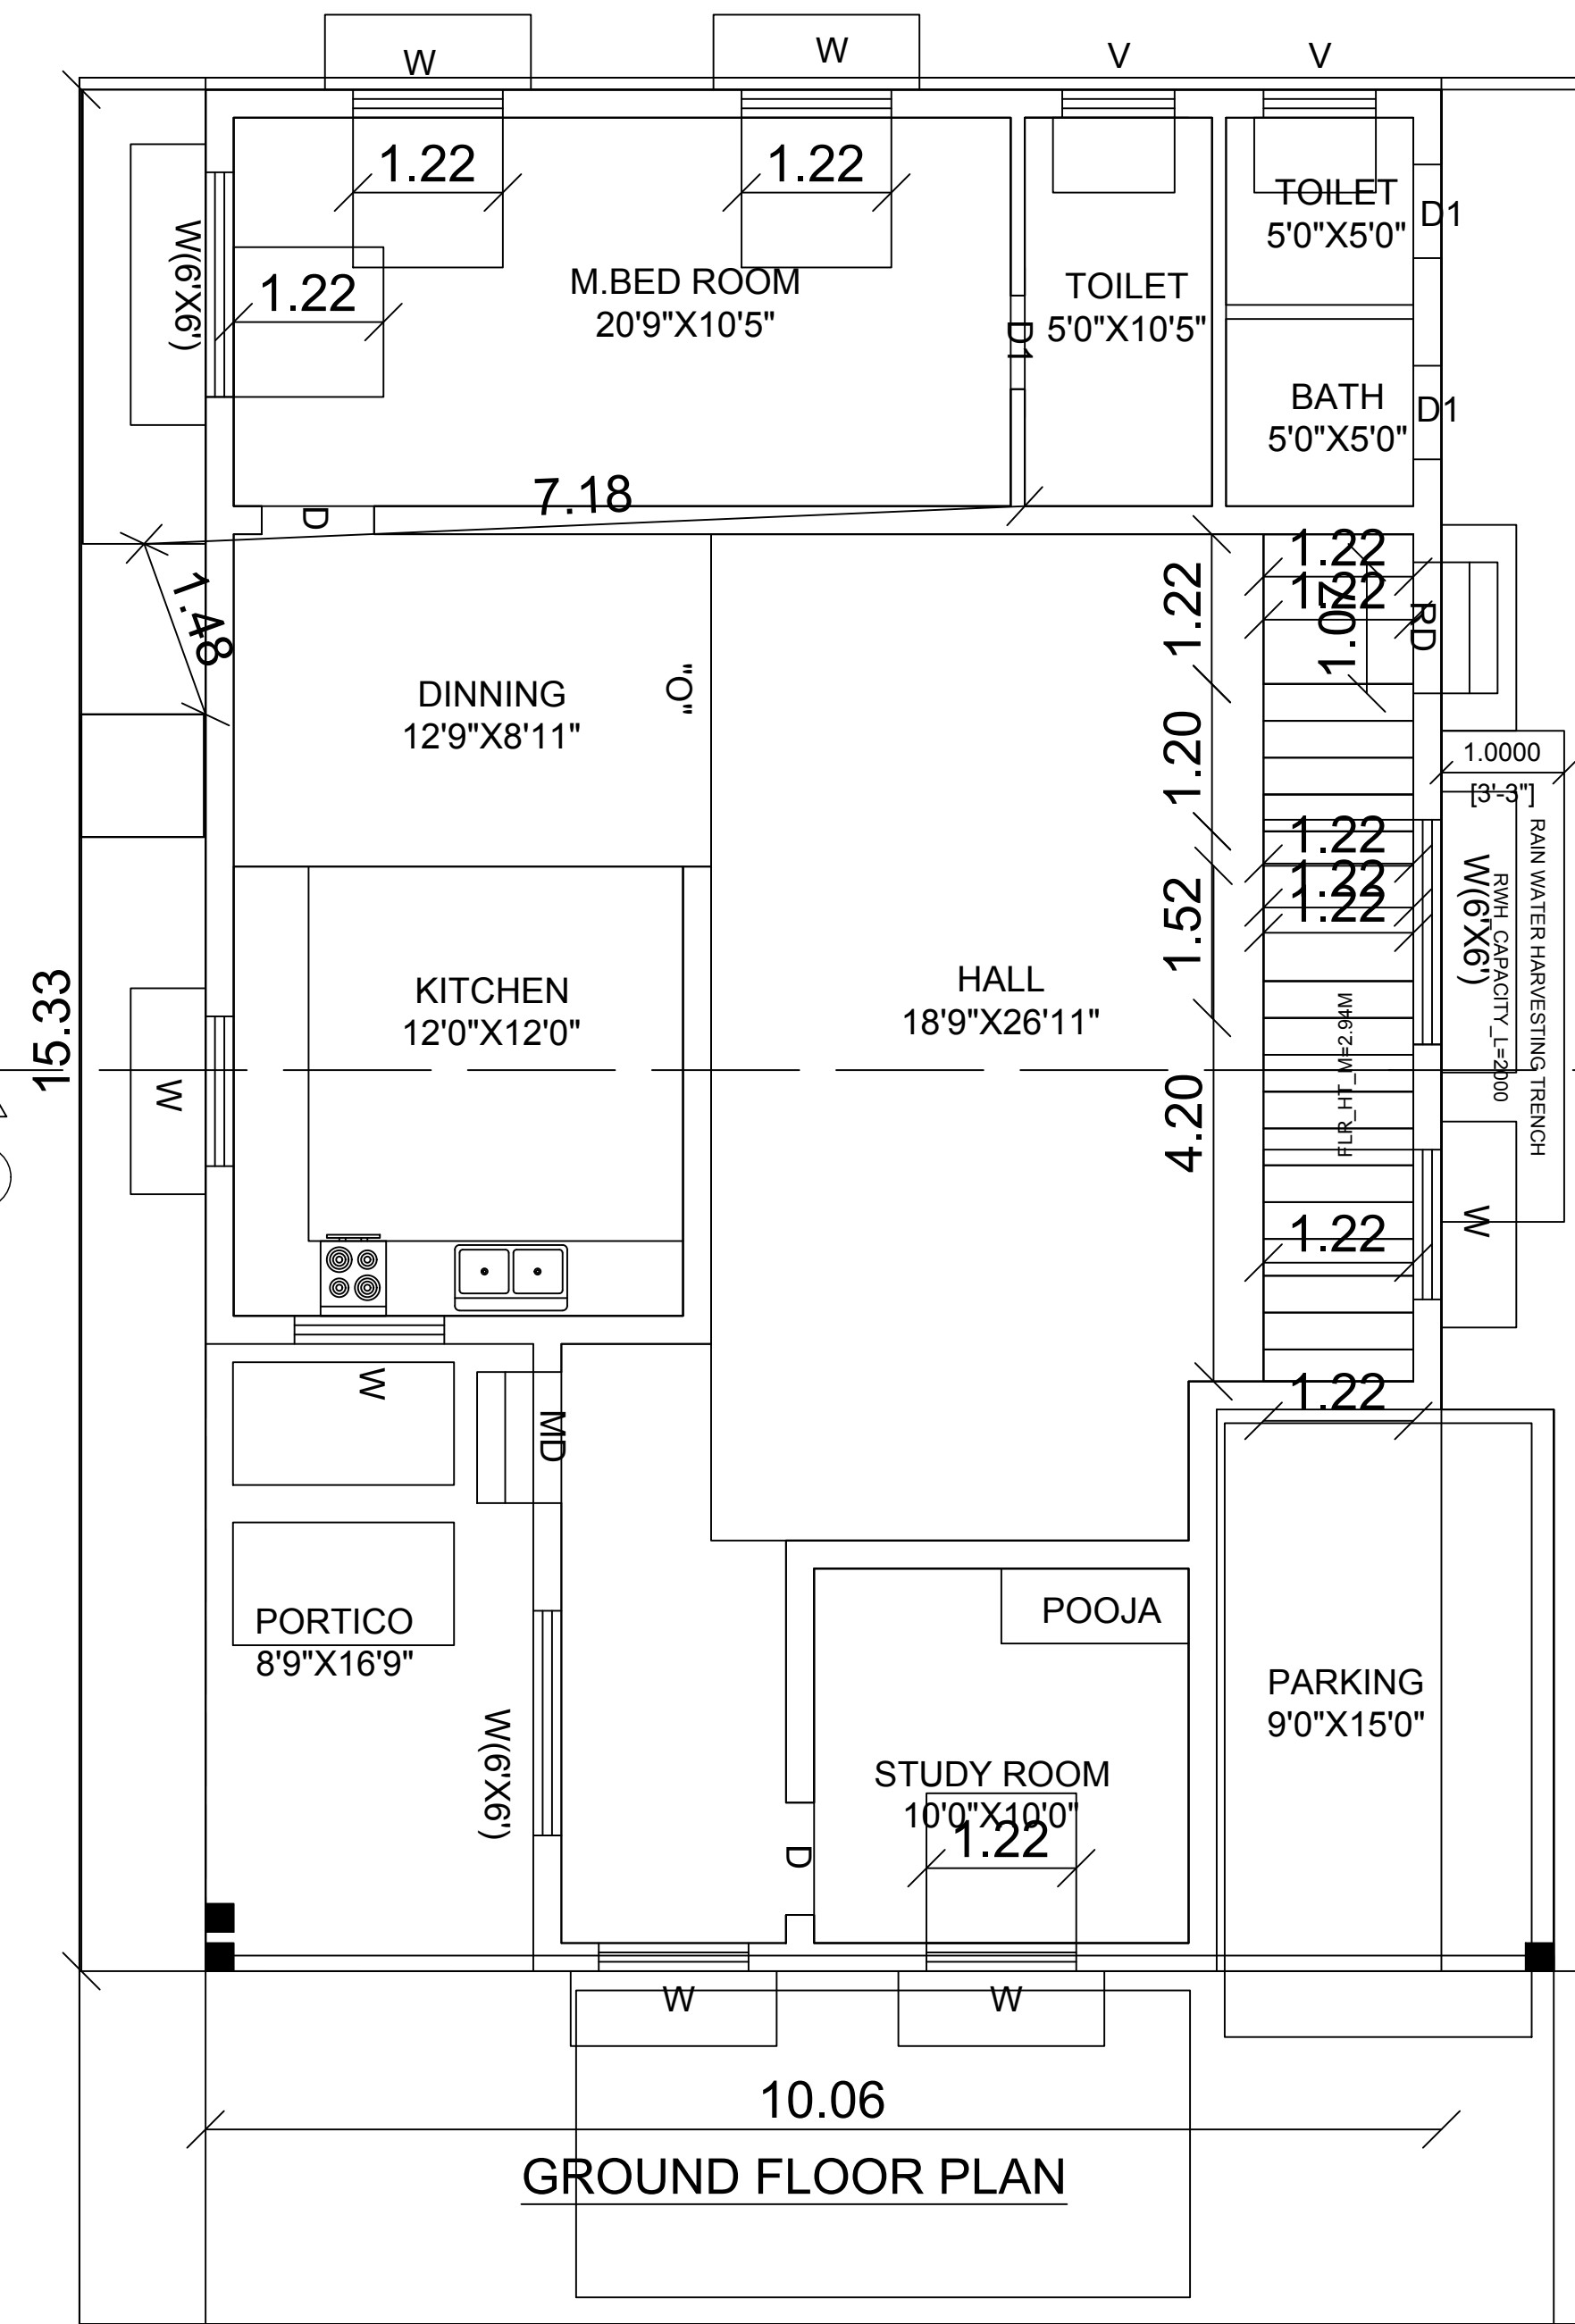

GROUND FLOOR PLAN

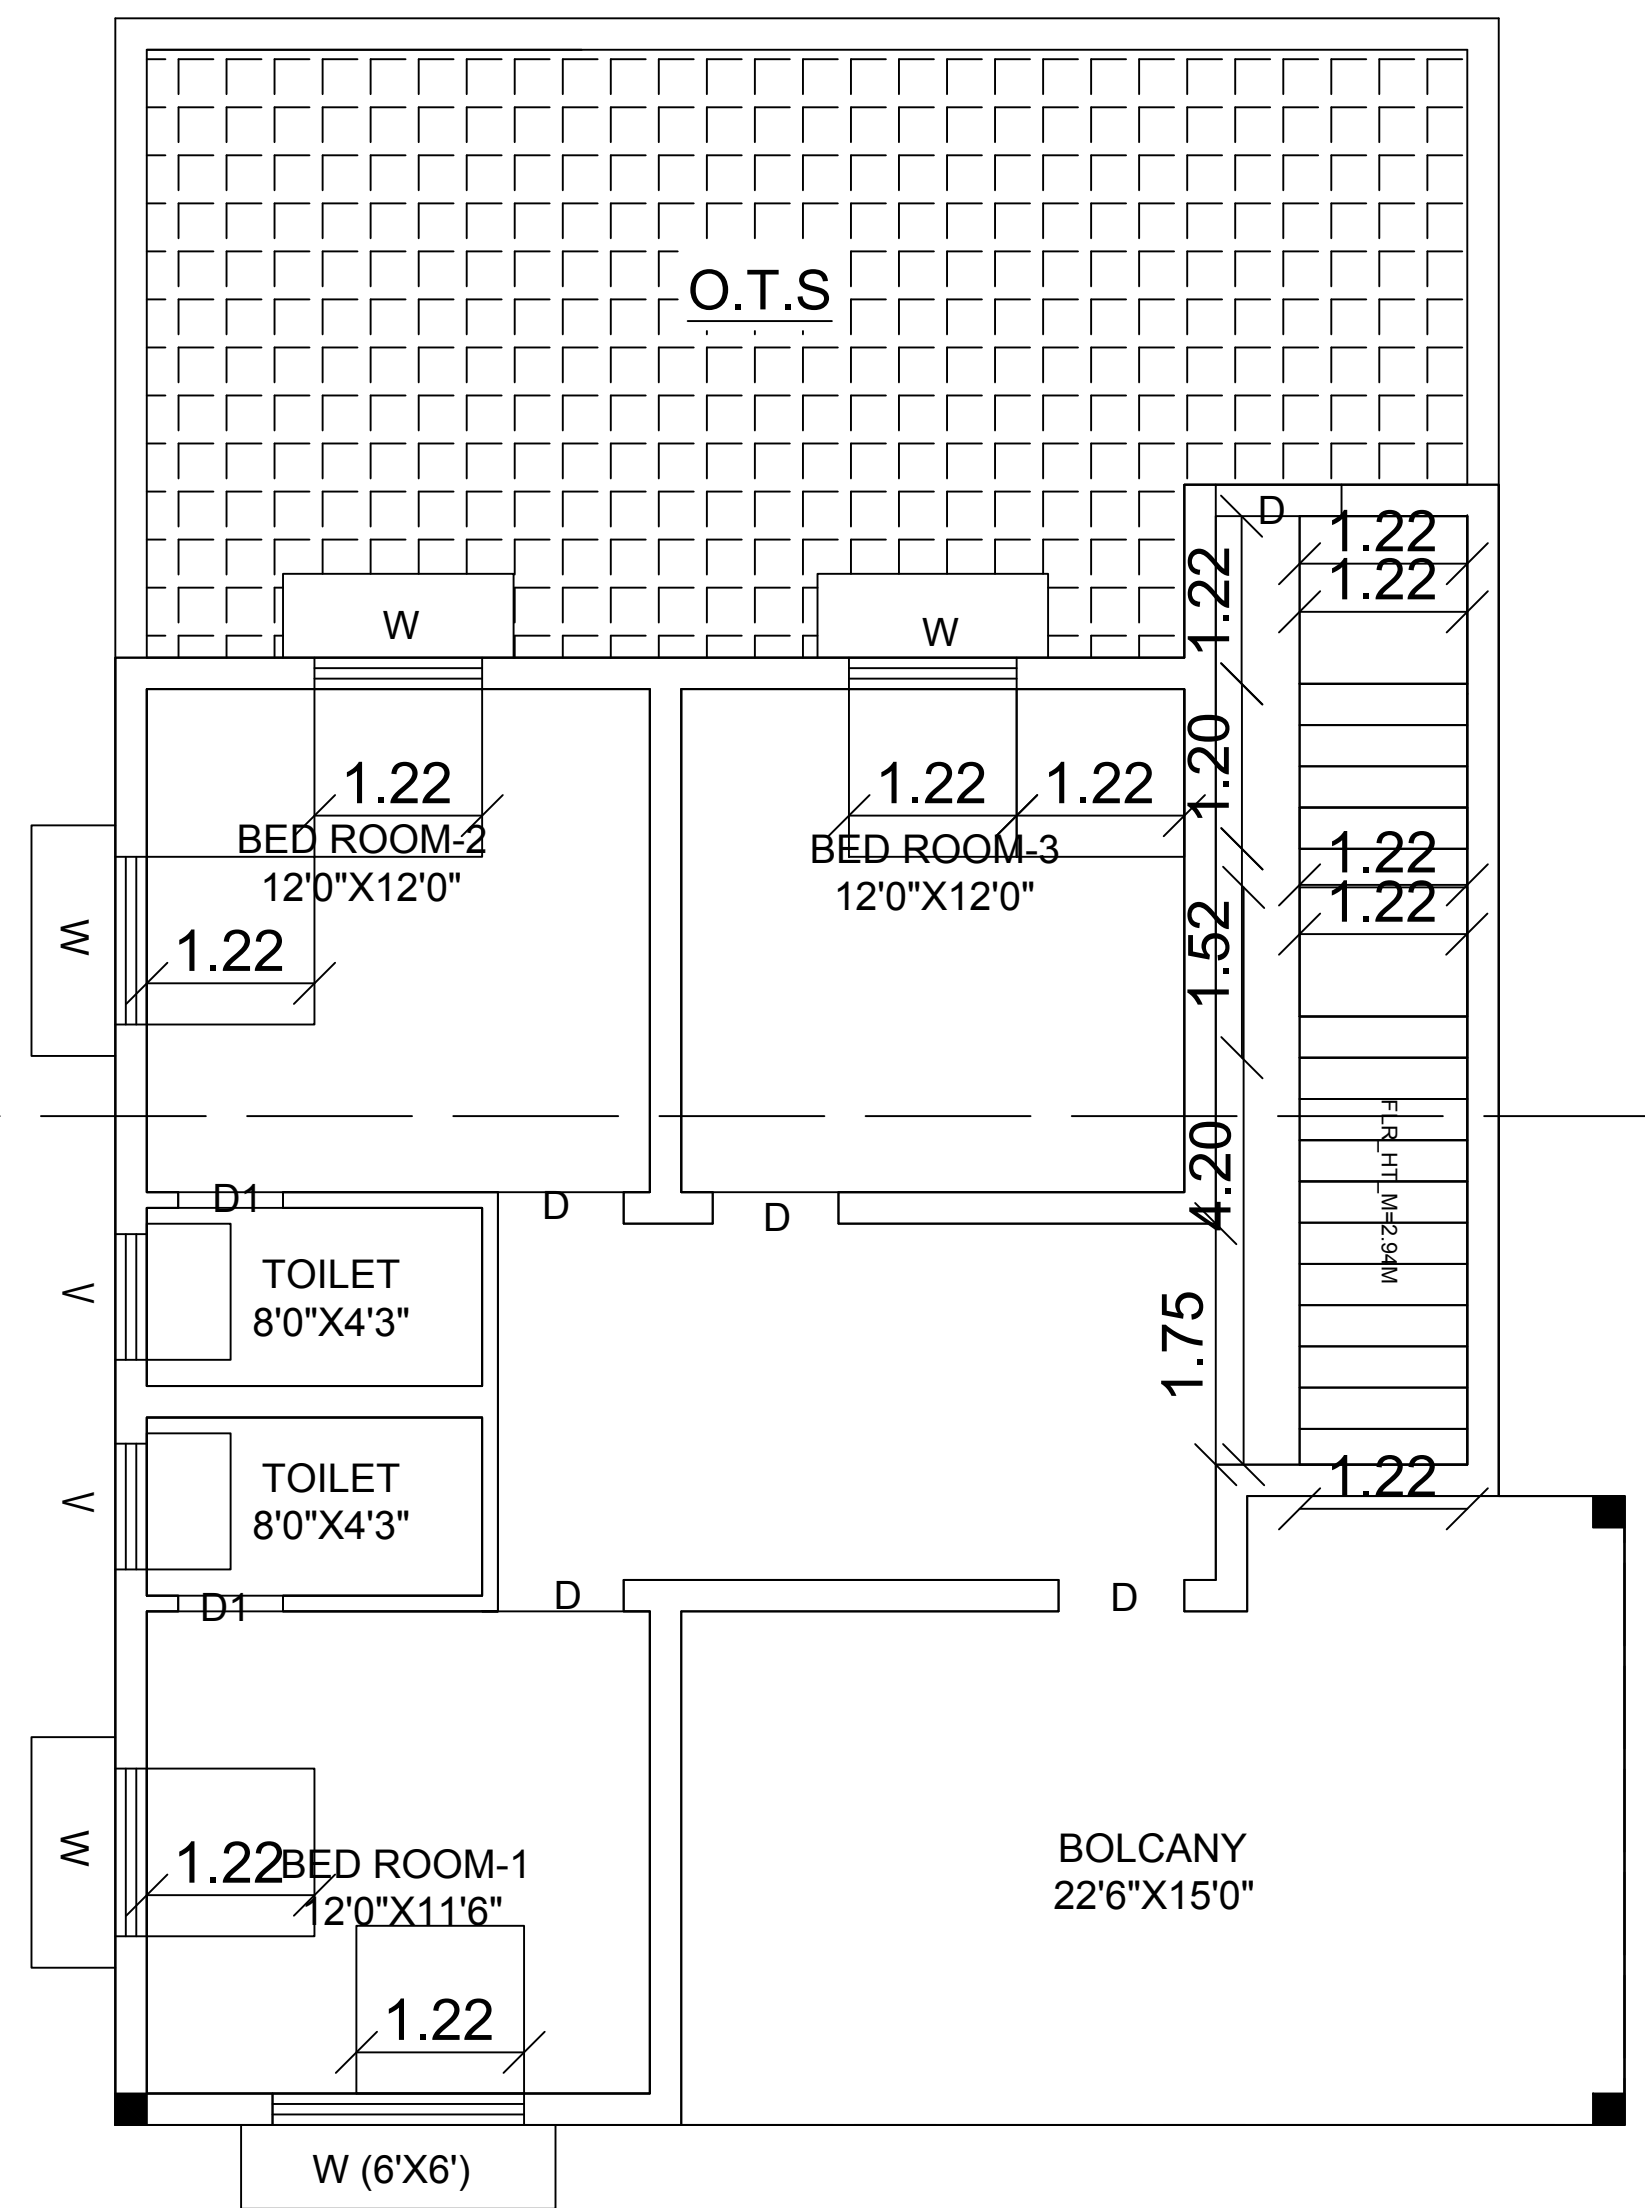

FIRST FLOOR PLAN

SPECIFICATIONS

1. SAND FILLING.
2. FOUNDATION CONCRETE IN CC 1:4:8
3. R.C.C. FOOTING 2'6"X2'6" IN MIX 1:2:4
4. R.C.C. COLUMN 9"X9" IN MIX 1:2:4
5. R.C.C. EARTH BEAM IN MIX 1:2:4 SIZE 9"X12"
6. EARTH FILLING
7. BRICK WORK IN SUPERSTRUCTURE IN CM 1:5
8. FLOORING CONCRETE IN 1:5:10
9. FLOOR FINISH WITH CERAMIC TILES WITH CM 1:5
10. LINTEL CUM SUNSHADE IN R.C.C. 1:2:4, 6" THICK
11. ROOF SLAB IN R.C.C. 1:2:4, 6" THICK
12. PARAPET WALL IN CM 1:6
13. WEATHERING COURSE IN LM 1:3

LEGEND.

DESCRIPTION		SIZE	TYPE
D	DOOR	3'0"X7'0"	PANELLED
MD	MAIN DOOR	3'6"X7'0"	PANELLED
RD	REAR DOOR	3'6"X7'0"	PANELLED
D1	TOILET DOOR	2'6"X7'0"	PANELLED
W	WINDOW	4'0"X4'6"	GLAZED
V	VENTILATOR	3'0"X2'0"	GLAZED

AREA DETAILS.

	Sq.Ft.	Sq.M.
1.SITE AREA	2402.72	223.26
2.PROPOSED BUILDING (GF)	1705.13	158.44
3.PROPOSED BUILDING (FF)	1232.36	114.51
4.VACANT AREA	697.58	64.82

FSI= $\frac{\text{Buildup area}}{\text{Total site area}} = \frac{272.95}{223.26} = 1.2$
FSI= 1.2 < 2

COLOUR INDEX.

PROPOSED BUILDING	RED	WELL	BLACK
SITE BOUNDARY	GREEN	SEPTIC TANK	VIOLET
RAIN WATER STORAGE PIT	BLUE		

APPLICANT: P. Sharmila

Mrs. SHARMILA W/o. PRASATH

ENGINEER.

Dr. KANNAN PARAMASIVAM B.E.

Registered Engineer Grade I,
Reg.No. RE/Gc.I/SVG Region/014/2019
No.1,Raj Kumar Complex,
(Near 21st Century School),
Sivagangai - 630 562.
9585679818-04575 245818

FOR OFFICE USE: