








PLAN SHOWING THE PROPOSED GROUND FLOOR CONSTRUCTION OF THE R.C.C ROOF RESIDENTIAL BUILDING OF BEARING IN S.NO:210/18,PLOT.NO:13,PAIYUR ULKADAI PILLAI VAYAL VILLAGE, VANIYANGUDI PANCHAYAT,PAIYUR PILLAI VAYAL GROUP, SIVAGANGAI TALUK & DISTRICT.

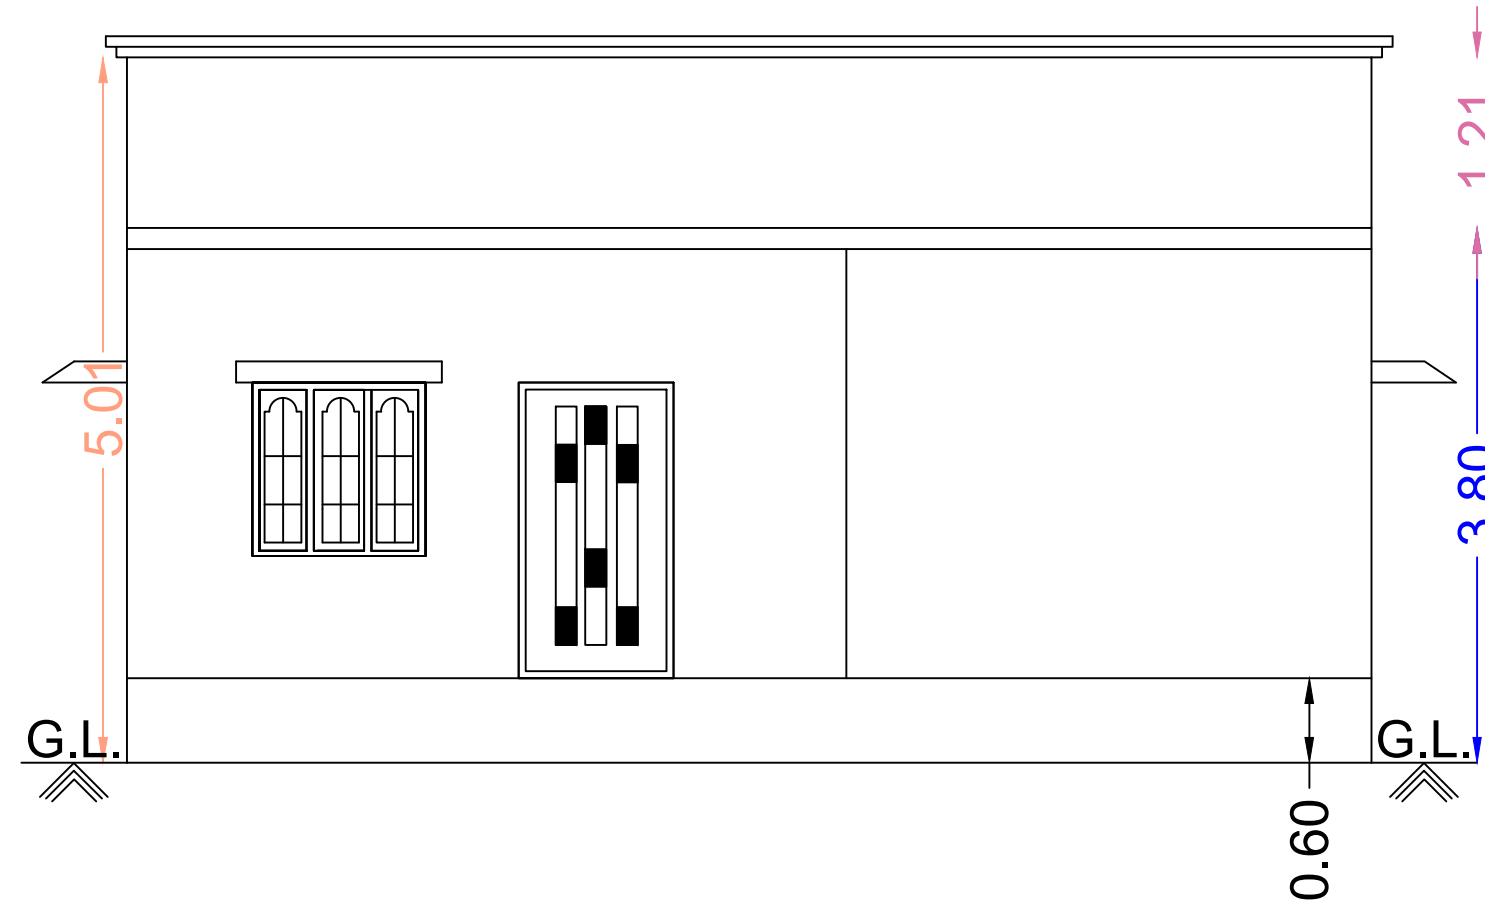







Front Elevation

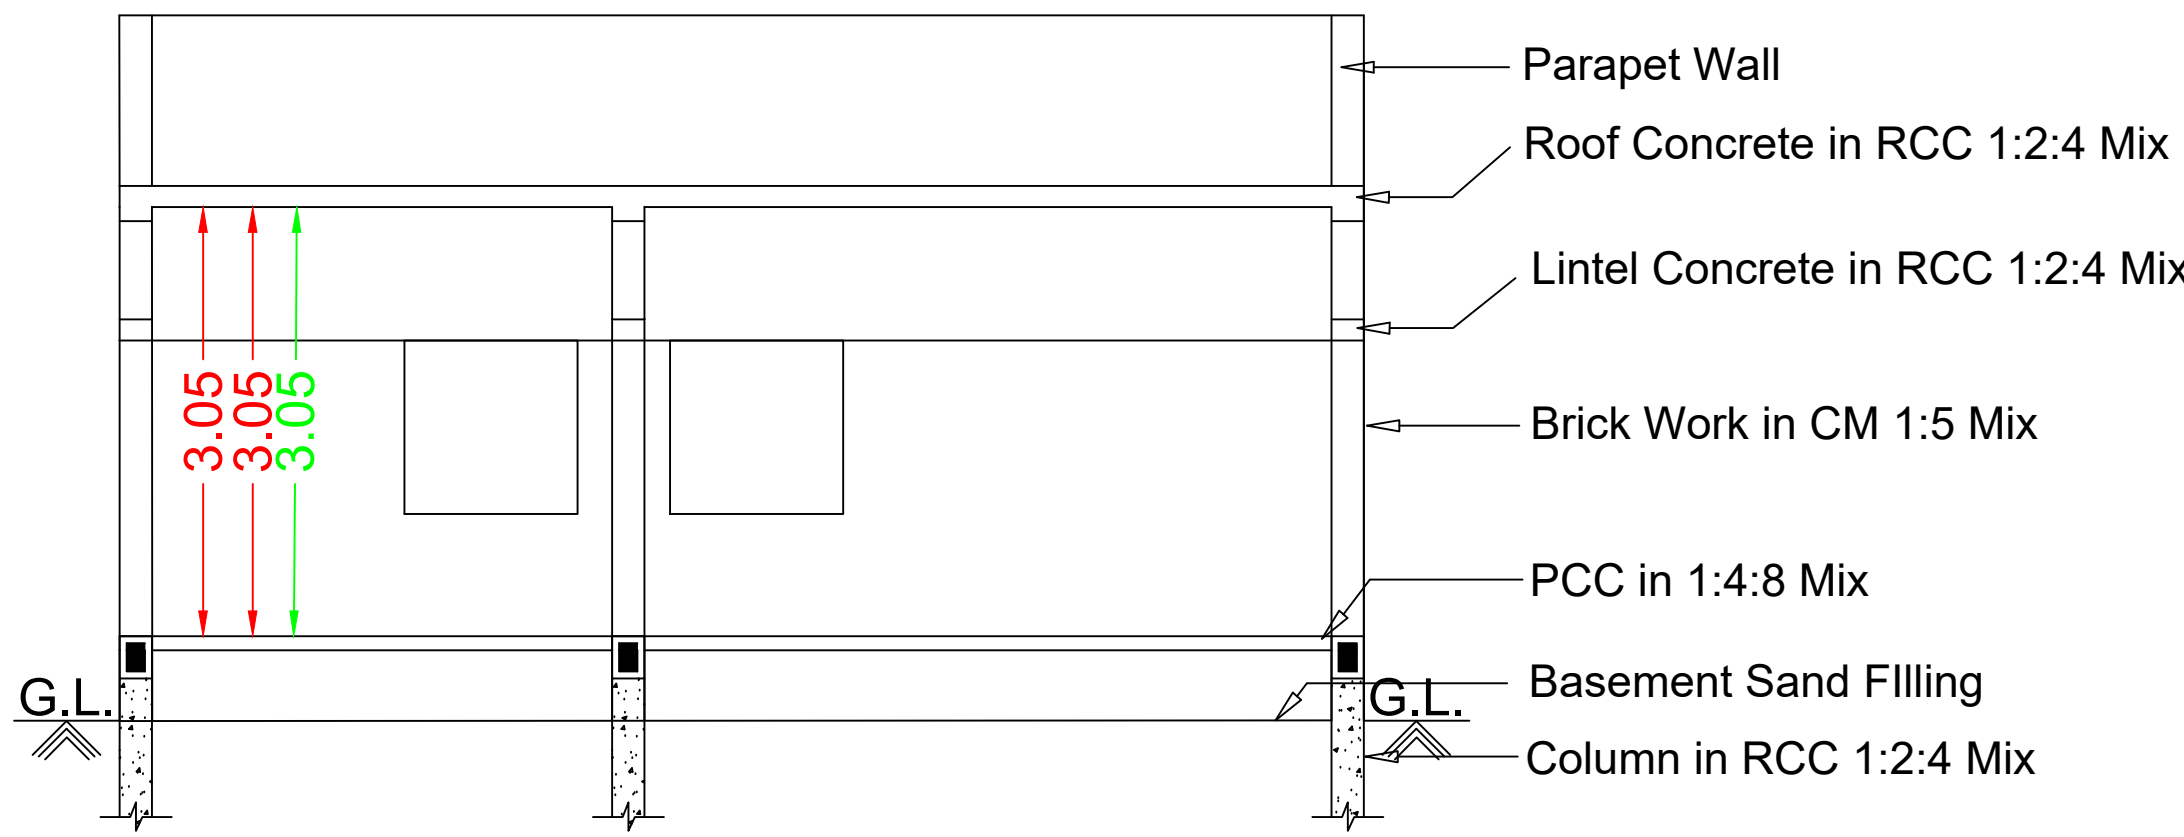

Section RR

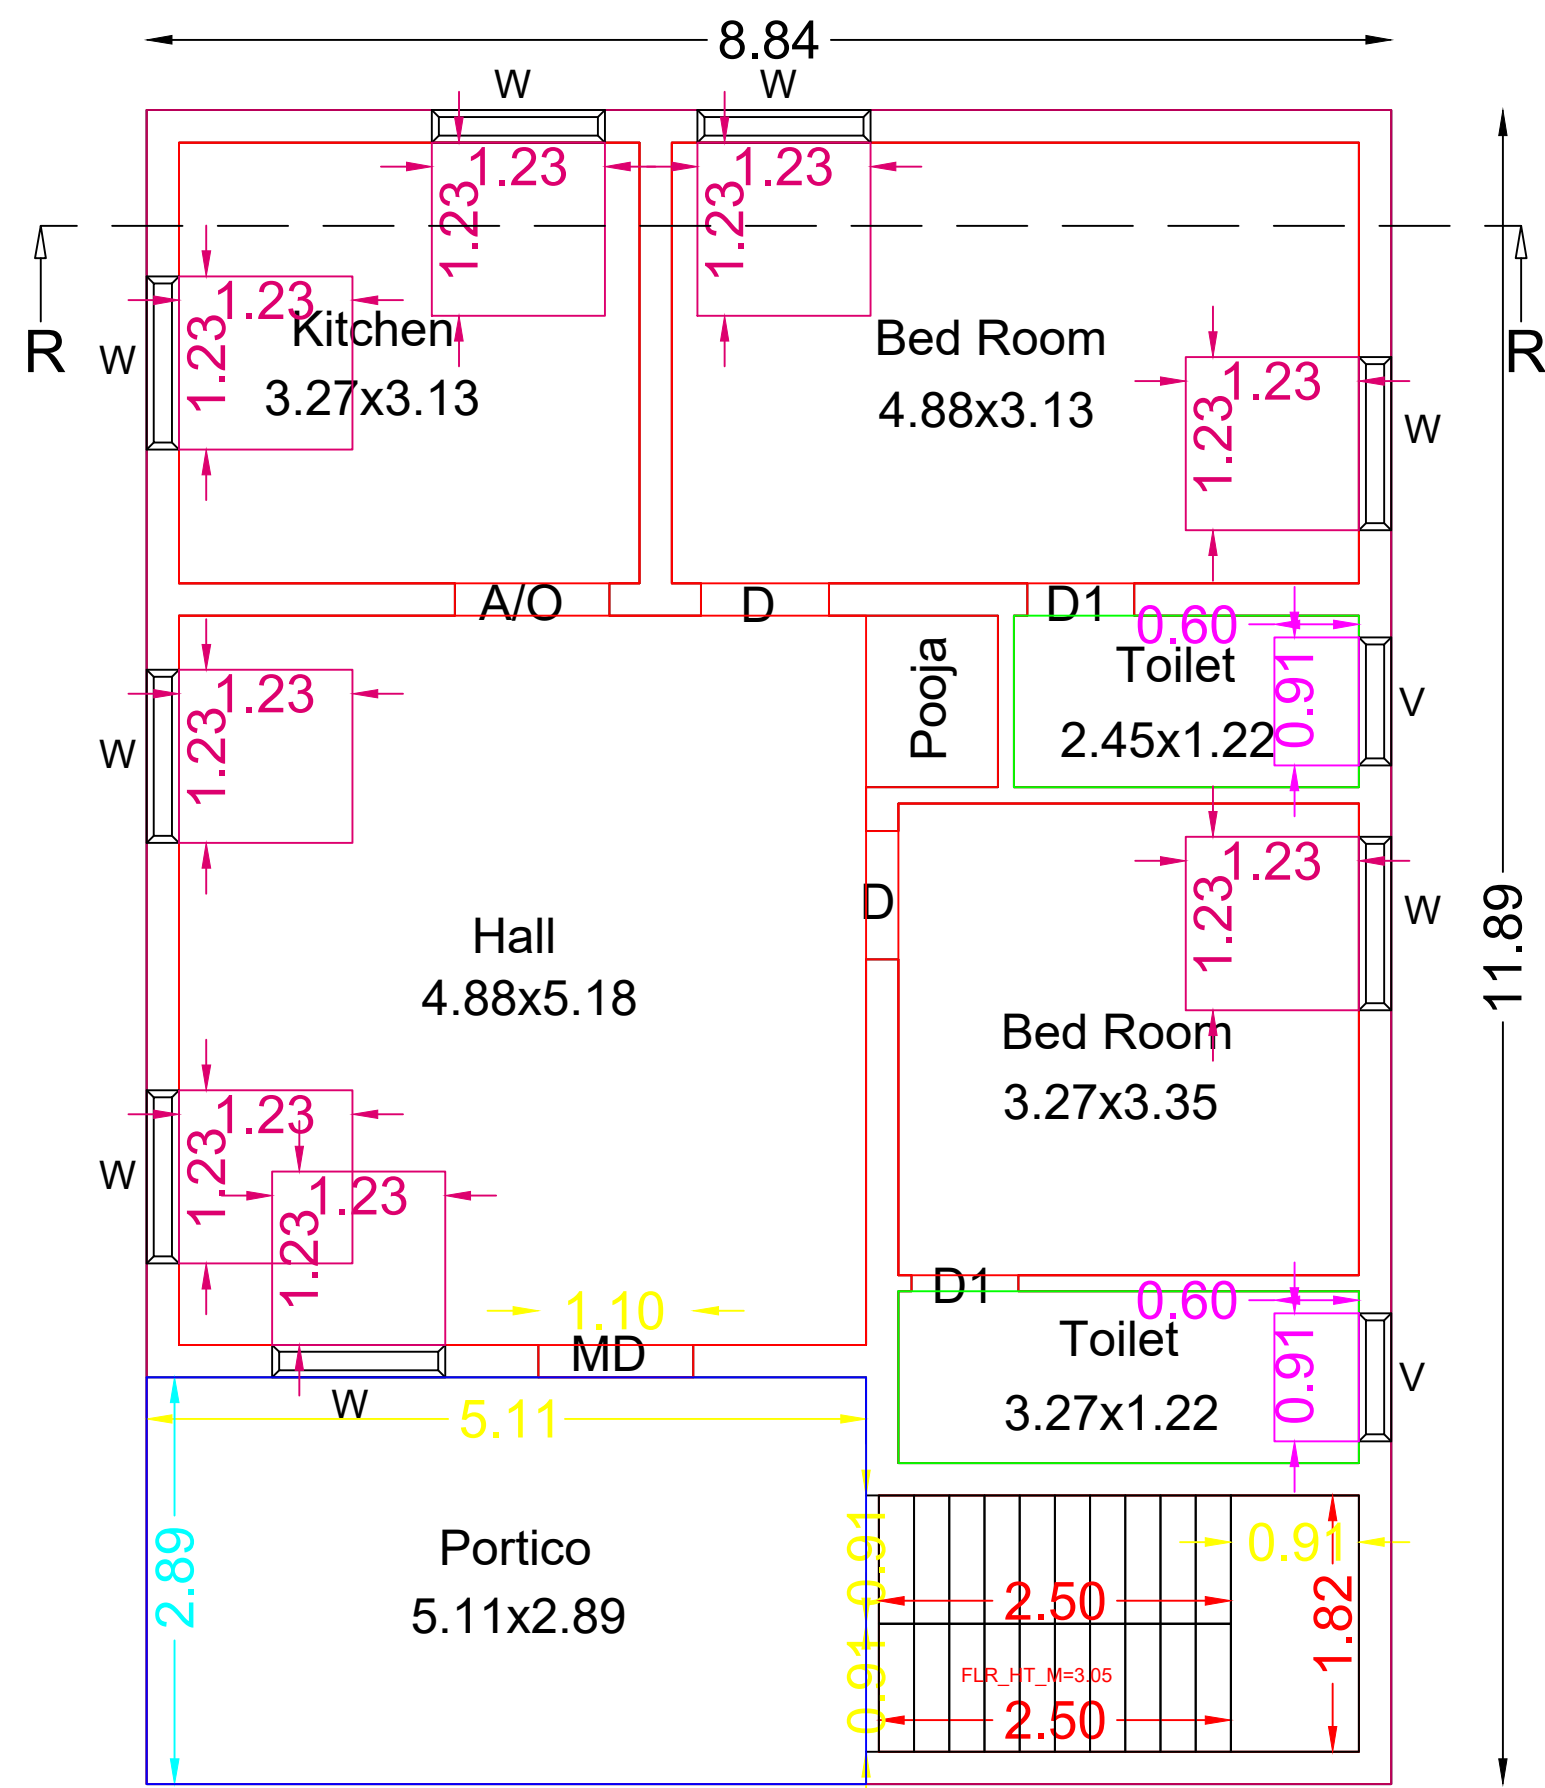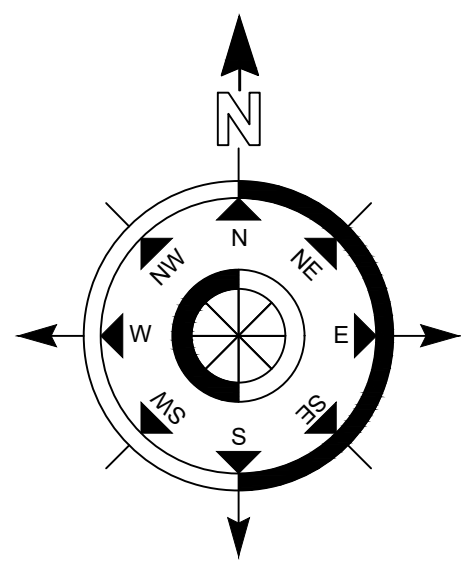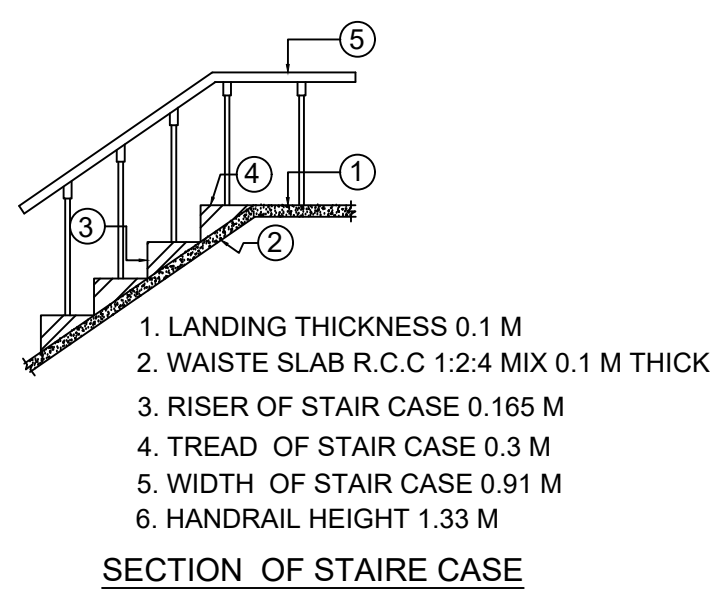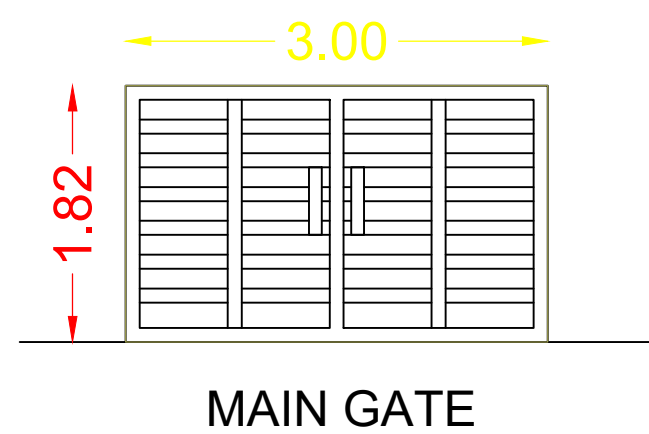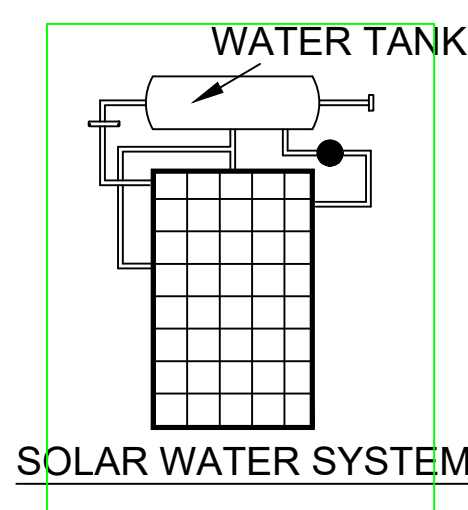


Pro.Ground Floor Plan

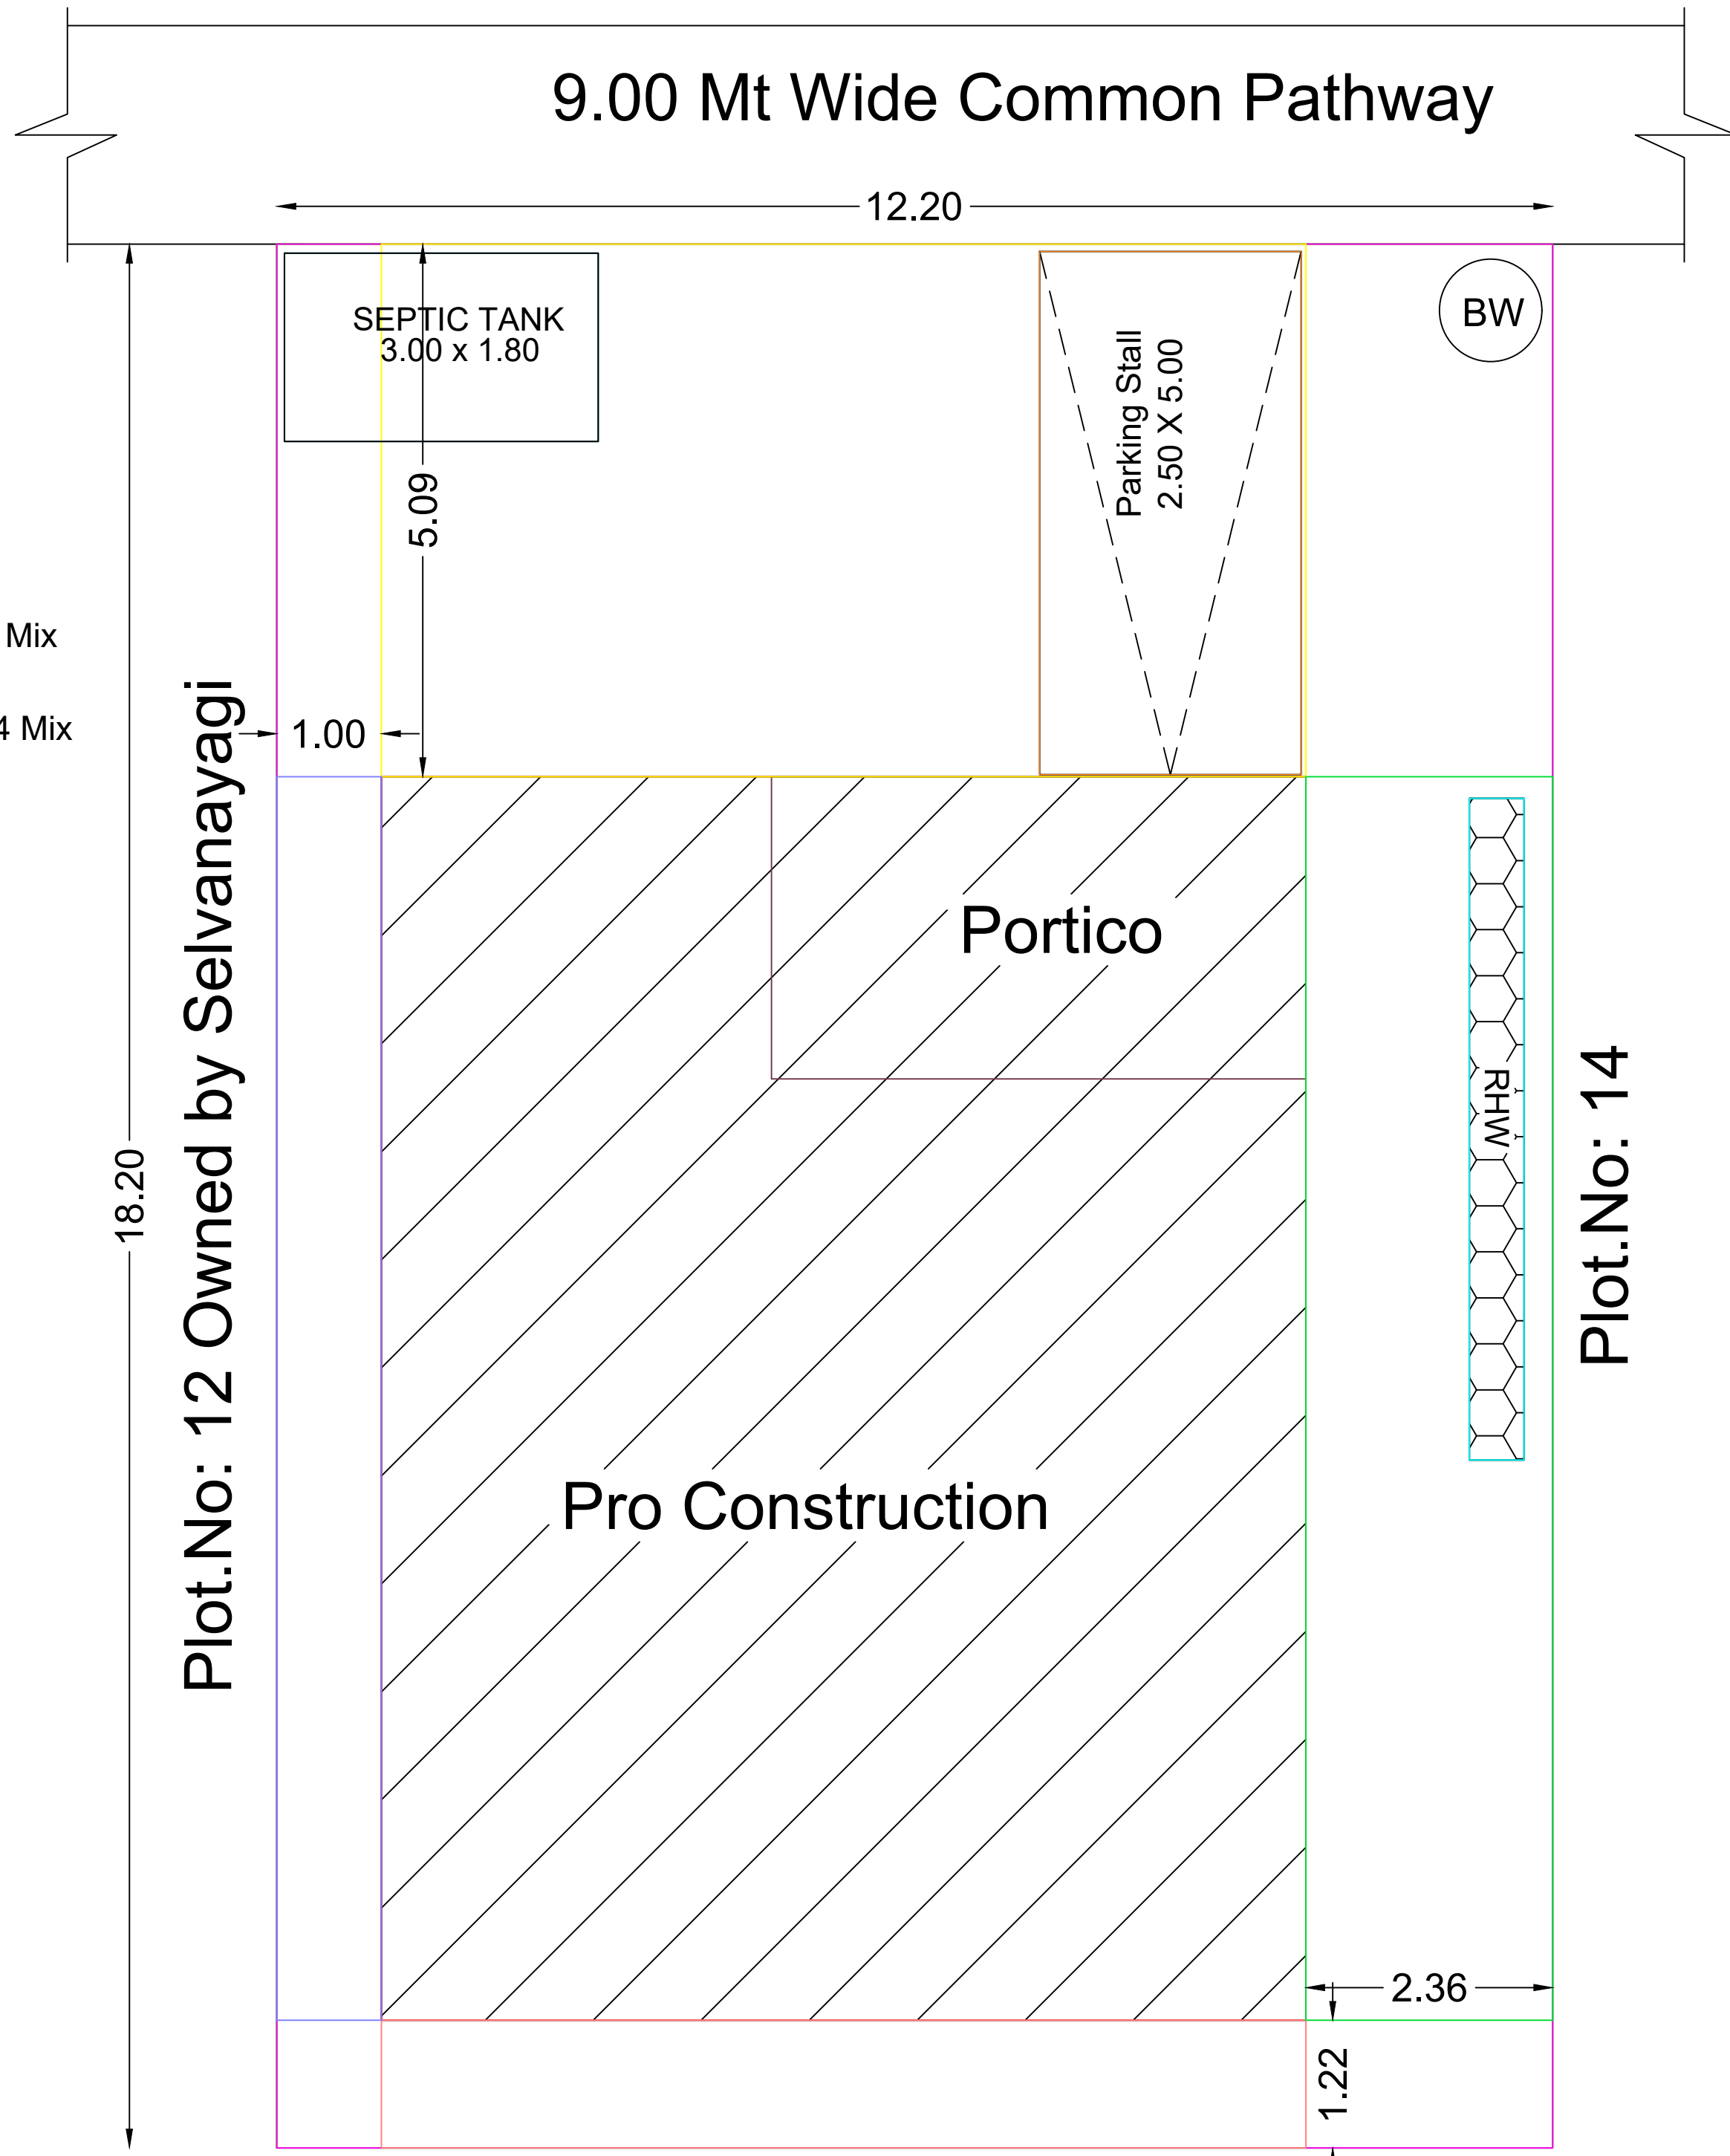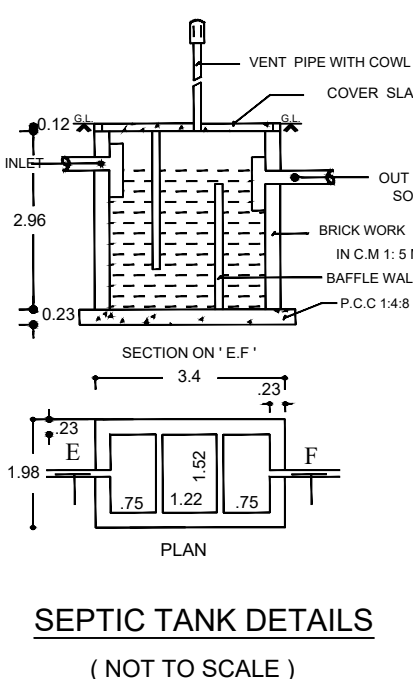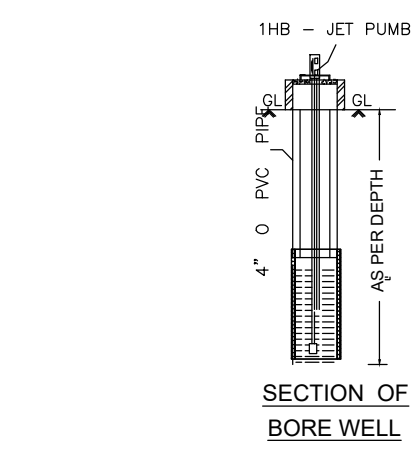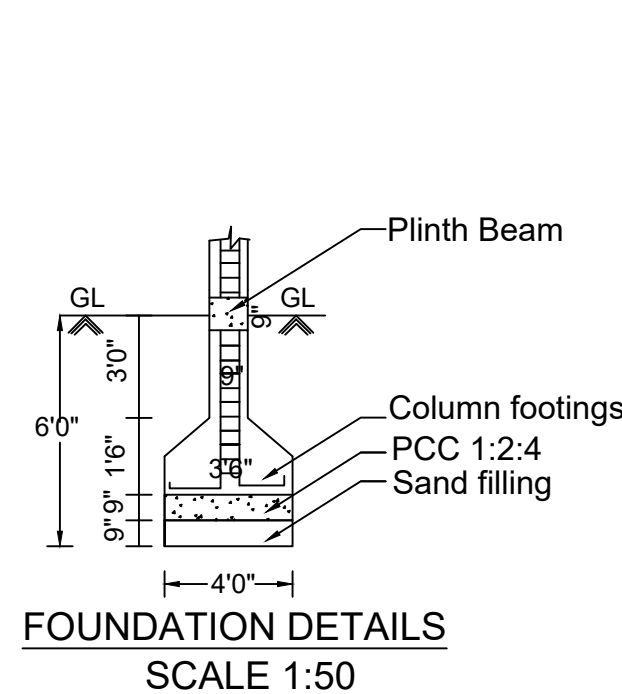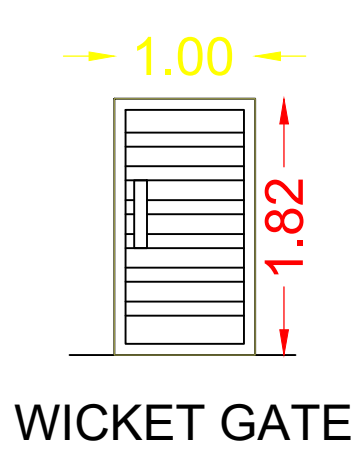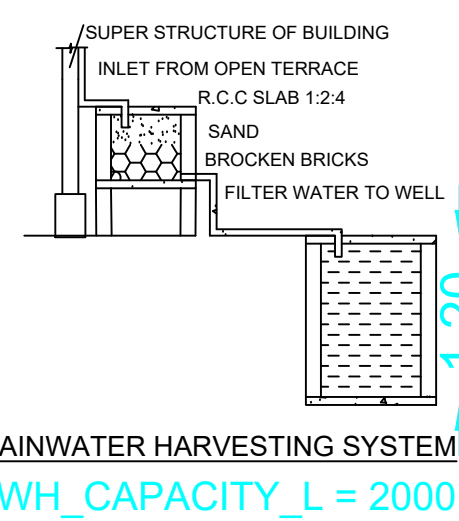

Plot.Nos: 19 & 20

Site Plan

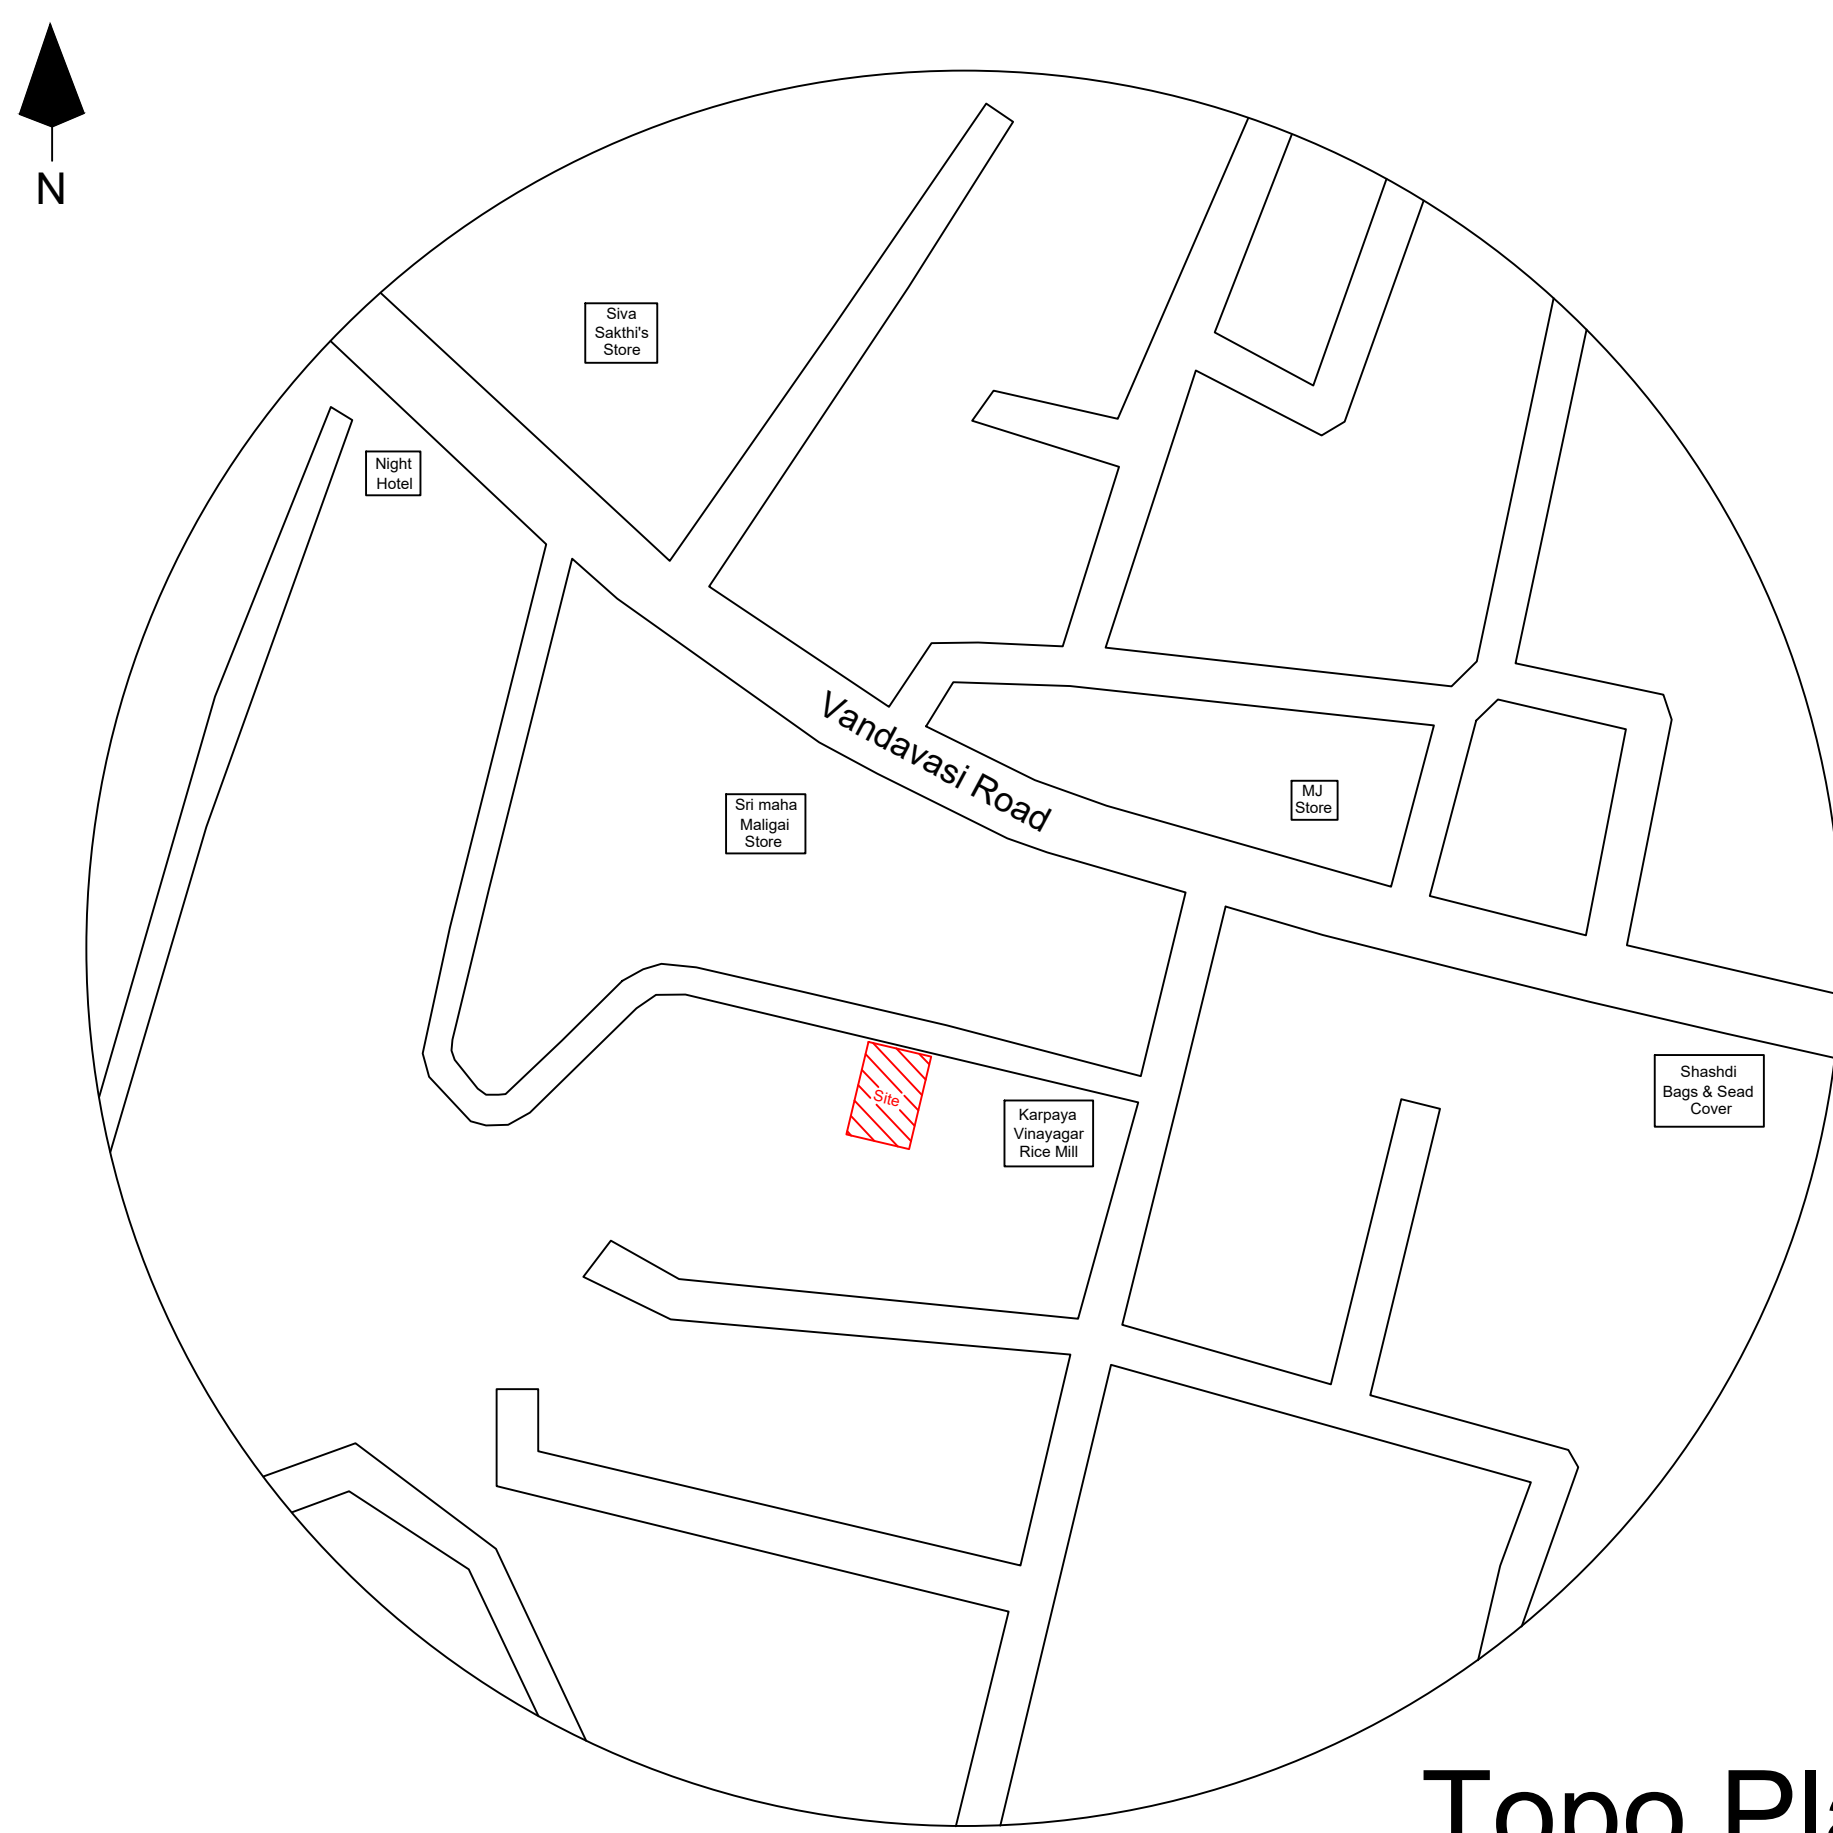

Topo Plan

CASE TYPE	New Proposal
PLOT USE	RESIDENTIAL
PLOT SUB USE	RESIDENTIAL Dwelling Units
AREA OF THE PLOT	2400.00 Sq Ft
SCHEME / AREA	SCHEME / AREA
LAYOUT/PLOT APPROVAL NUMBER	9/1986

LEGENT	FEET	METRE
MD/DD DOOR	3'3"X7'0"	1.02X2.13
D DOOR	3'0"X7'0"	0.91X2.13
D1 DOOR	2'6"X7'0"	0.76X2.13
W WINDOW	4'0"X4'6"	1.22X1.37
V VENTILATOR	3'0"X2'6"	0.91X0.76

(Scale 1:100)	AREA DETAILS	
	In Sq.Ft	In Sq.Mt
Total Area (As Per Document)	2400.00	223.05

Pro.Ground Floor	1131.00	105.11
Open Space	1296.00	117.94

APPLICANT

H Boopathi

Mr.H.BOOPATHI.

REGISTERED ENGINEER

Er.M.RAJESWARAN.B.E.,
REGISTERED PROFESSIONAL
Reg.No:112/LS/2023/00001
SIVAREESH CONSTRUCTION
149/1,MELARADHA VEETHI,
SIVAGANGAI-630561.
Ph:+91 8220863614.