

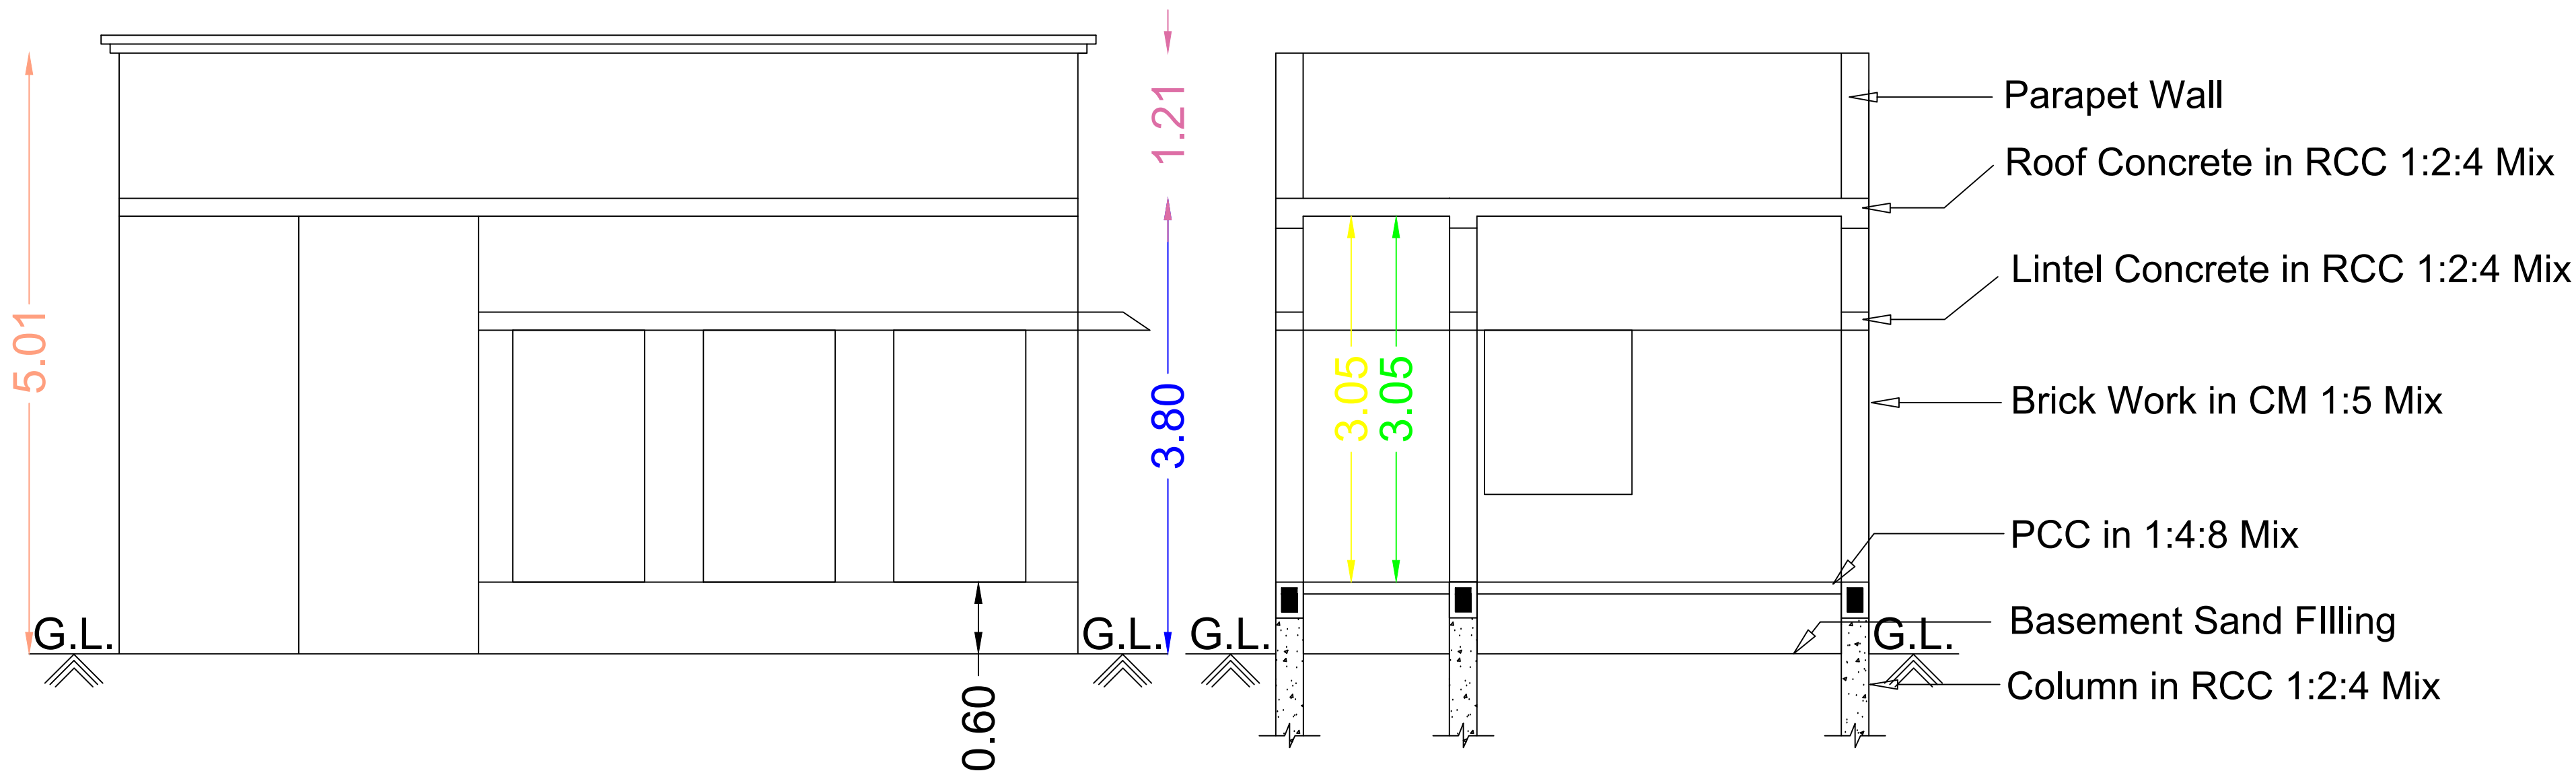
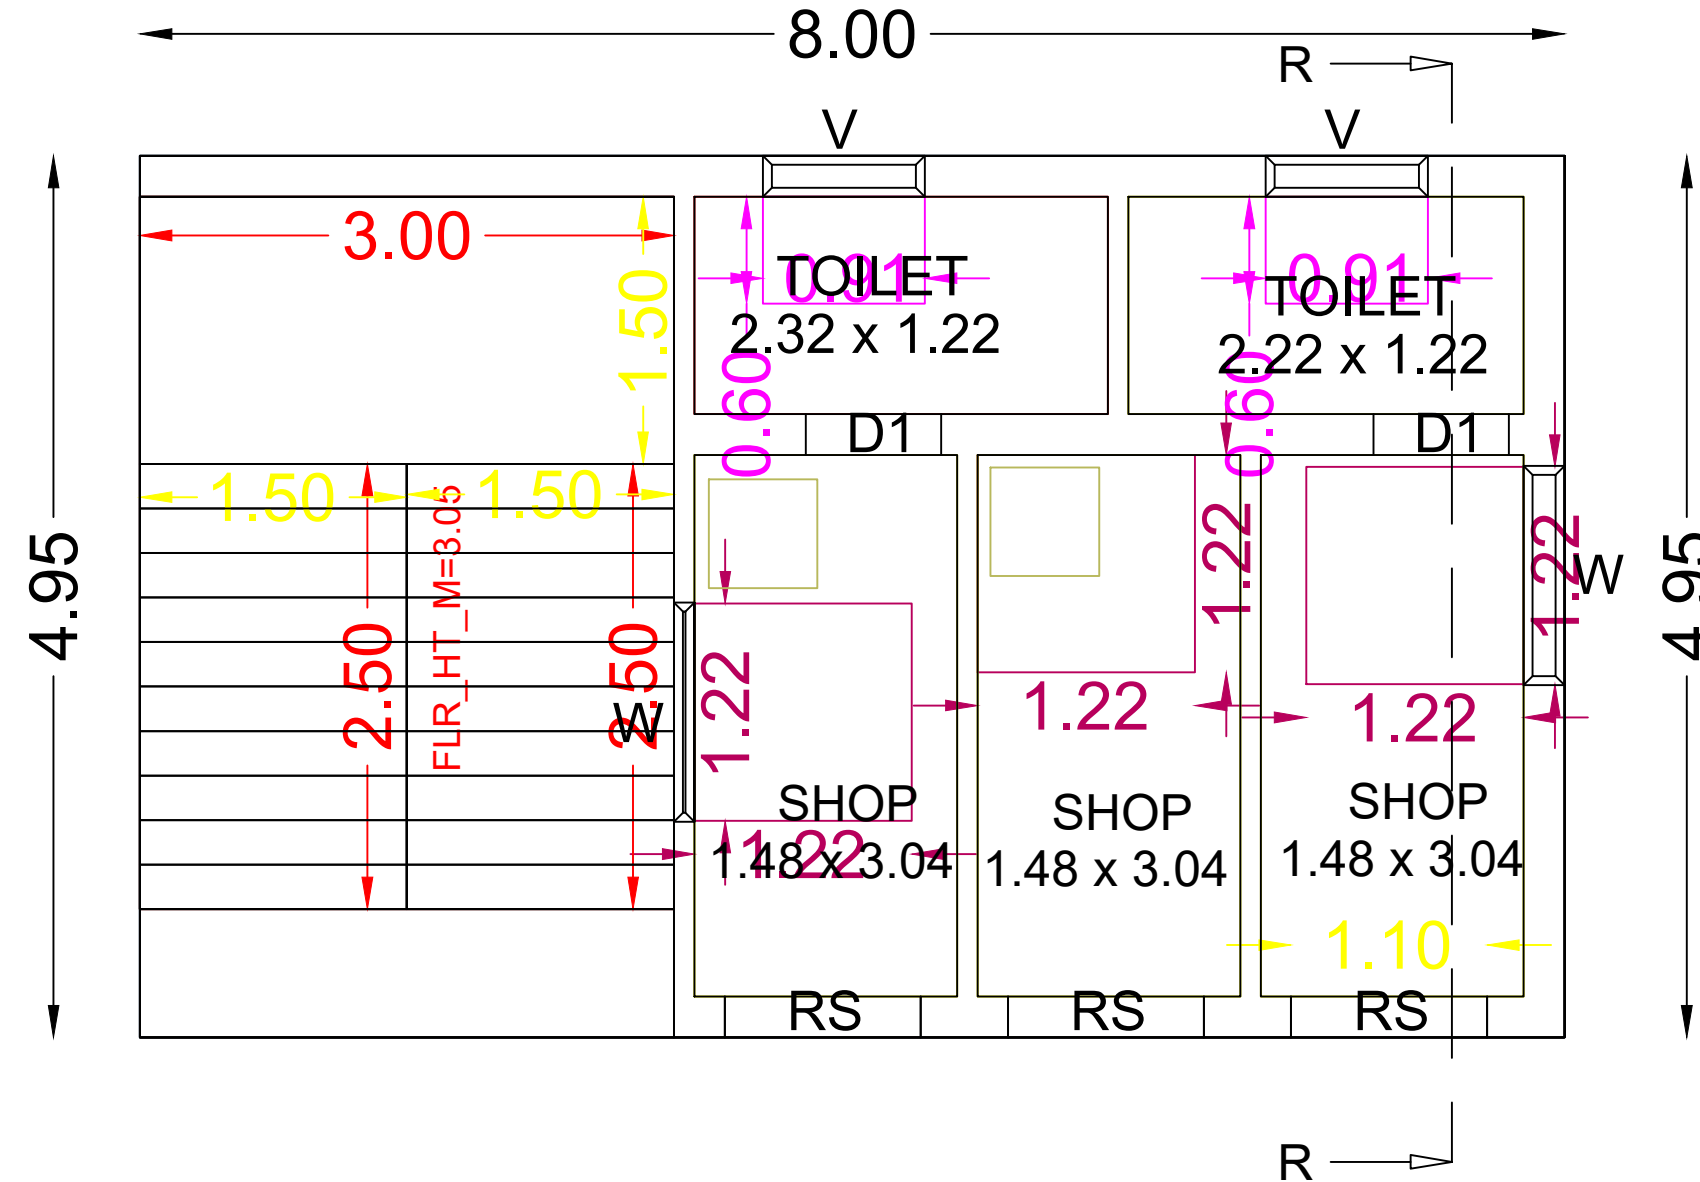
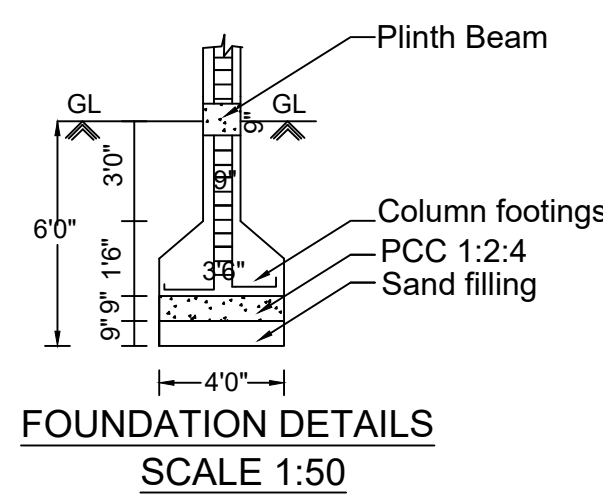
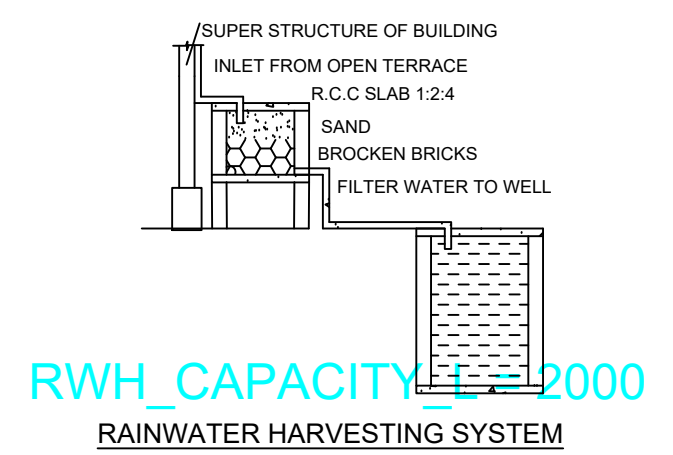
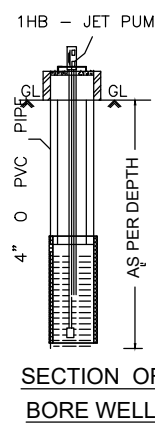
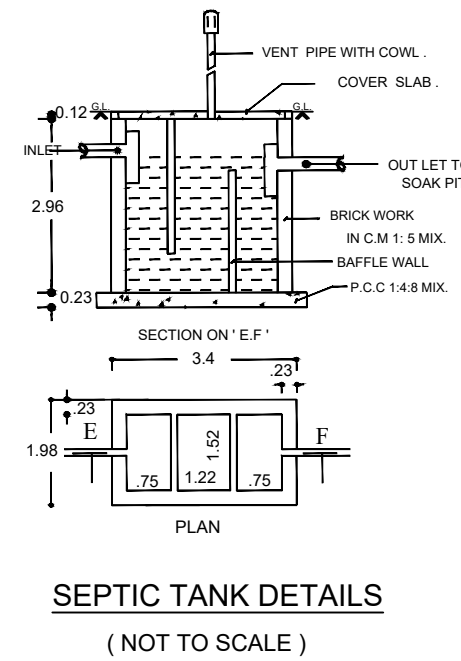
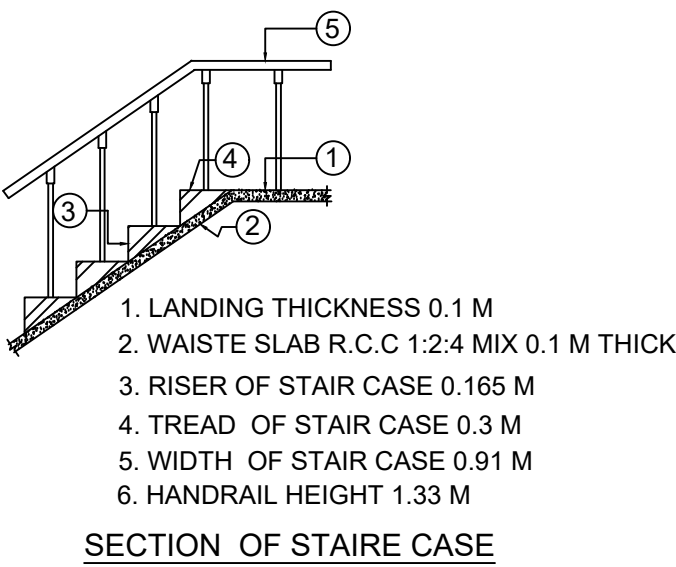


PLAN SHOWING THE PROPOSED GROUND FLOOR CONSTRUCTION
OF THE R.C.C ROOF COMMERCIAL BUILDING OF BEARING OF OLD S.NO:123/2A,
NEW S.NO:123/13B,PLOT.NO:1,SRI KAMATCHI AMMAN NAGAR,THIRUPPUVANAM PUDUR GROUP,
THIRUPPUVANAM TOWN PANCHAYAT,THIRUPPUVANAM TALUK & SIVAGANGAI DISTRICT.

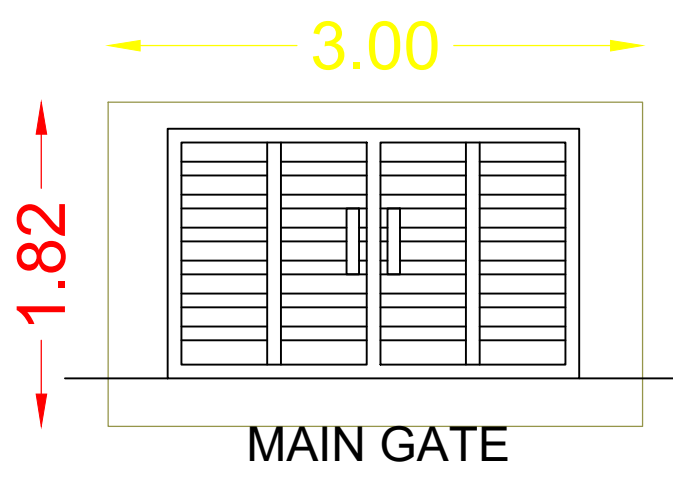


Front Elevation


Section RR

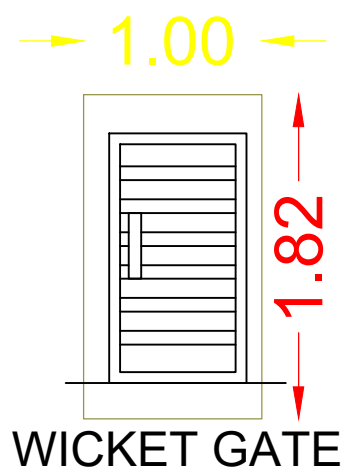

Pro.Ground Floor Plan

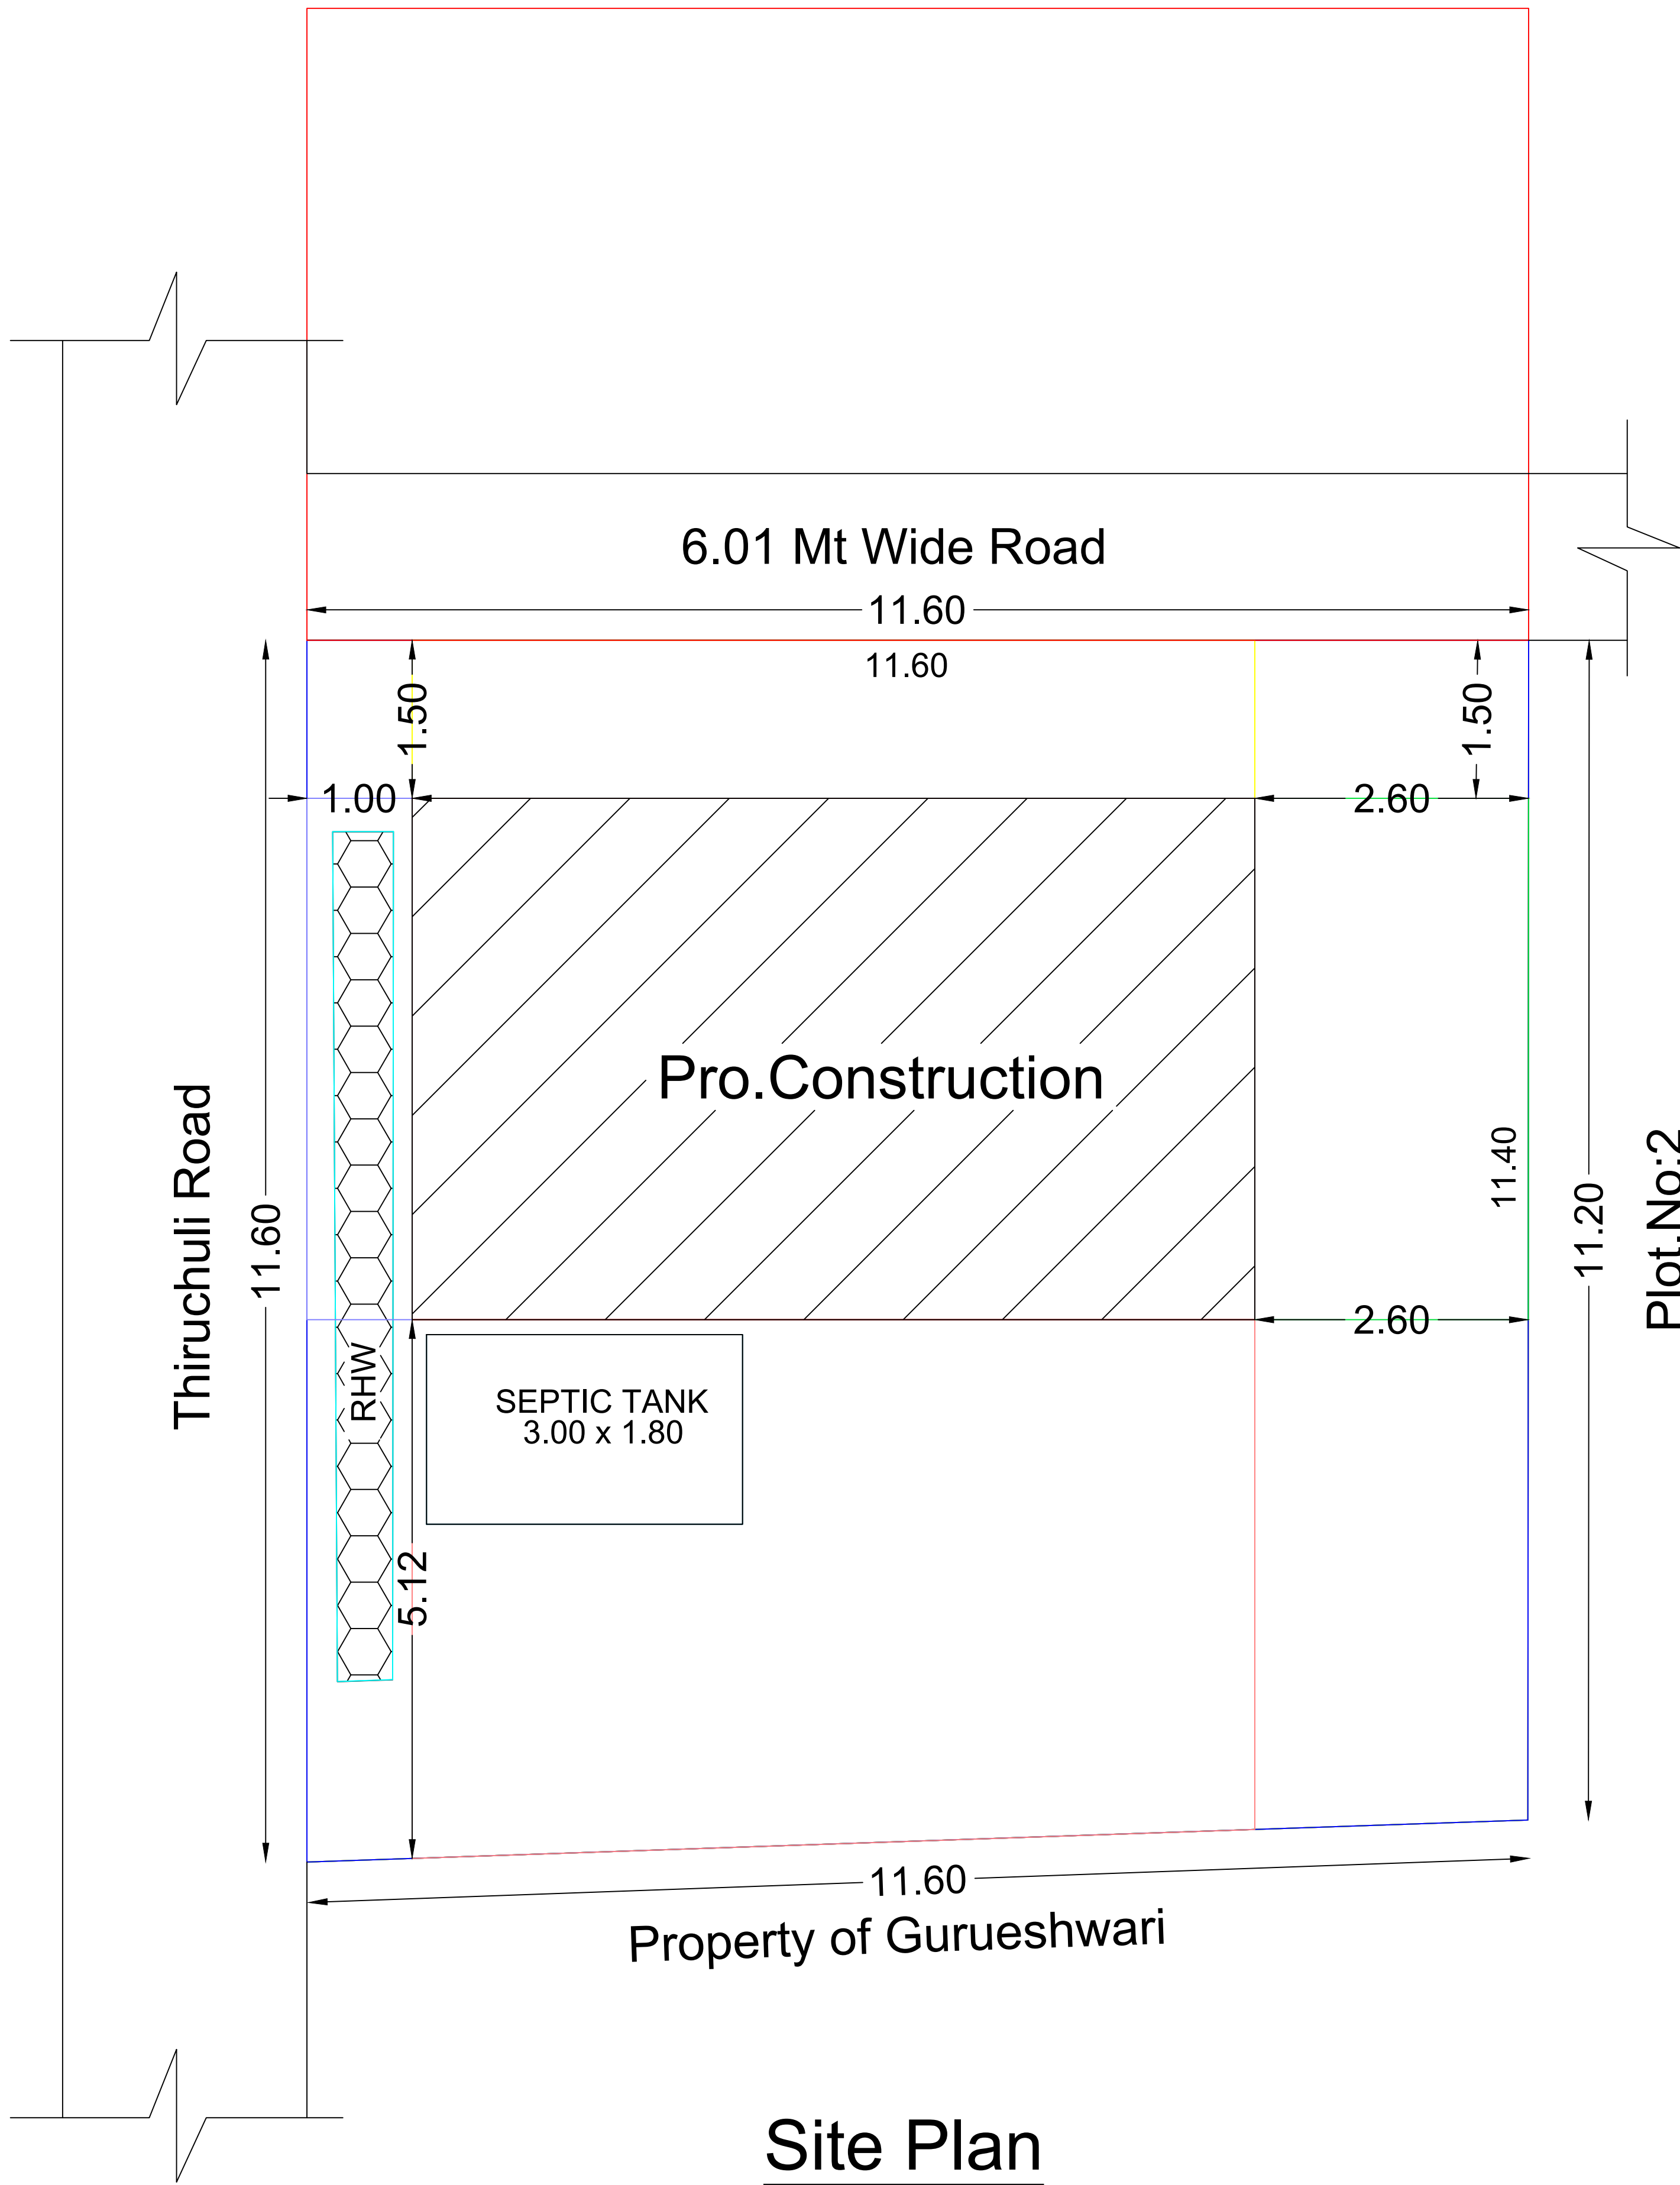

Site Plan

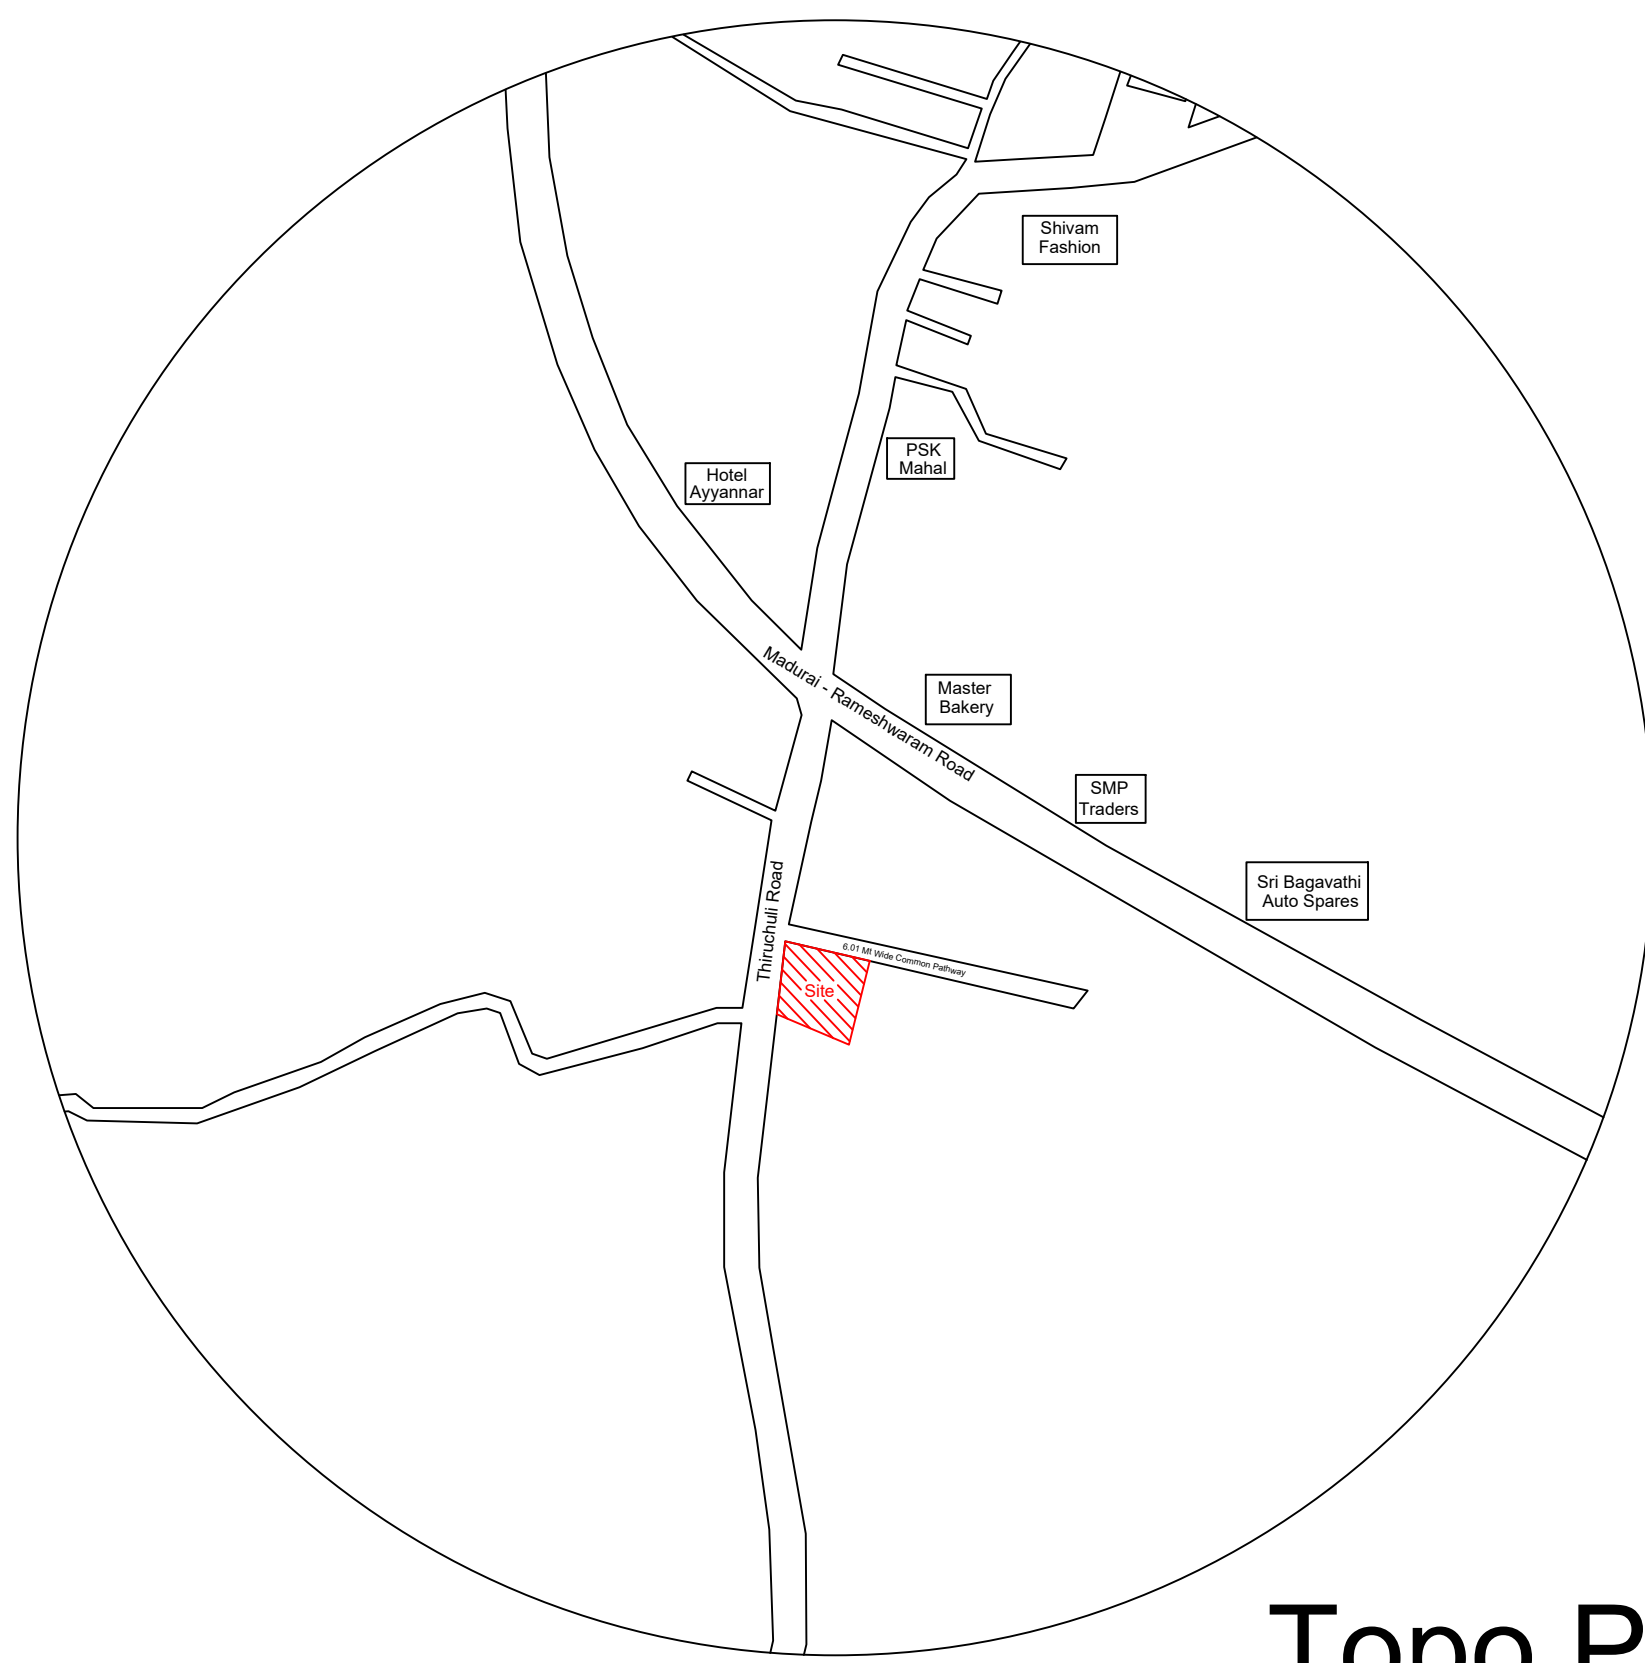

Topo Plan

CASE TYPE	New Proposal
PLOT USE	COMMERCIAL
PLOT SUB USE	COMMERCIAL Dwelling Units
AREA OF THE PLOT	1434.50 Sq Ft
SCHEME / AREA	SCHEME / AREA
LAYOUT APPROVAL NUMBER	574/2023/A2

LEGENT	FEET	METRE
MD/DD DOOR	3'3"X7'0"	1.02X2.13
D DOOR	3'0"X7'0"	0.91X2.13
D1 DOOR	2'6"X7'0"	0.76X2.13
W WINDOW	4'0"X4'6"	1.22X1.37
V VENTILATOR	3'0"X2'6"	0.91X0.76

(Scale 1:100)	AREA DETAILS	
	In Sq.Ft	In Sq.Mt
Total Area (As Per Document)	1434.50	133.32

Pro.Ground Floor	426.10	39.60
Open Space	1008.40	93.72

APPLICANT

A. SETHUMADHAVAN.

Mr.A.SETHUMADHAVAN.

REGISTERED ENGINEER

S. SIVAKUMAR.B.E.,

Er.S.SIVAKUMAR.B.E.,
LICENSED CIVIL ENGINEER & BUILDER
Licensed.No:13/2020
ALAMARAM BUS STOP,
MUTHOOT FINANCE SECOND FLOOR,
THIRUPPUVANAM,SIVAGANGAI-630611.
Ph:+91 7904956057.