



PLAN SHOWING THE PROPOSED GROUND FLOOR CONSTRUCTION OF THE R.C.C ROOF RESIDENTIAL BUILDING OF BEARING IN S.NO:100/13,PLOT.NO:52,PILLAIVAYAL VILLAGE,PAIYUR ULKADAI, VANIYANGUDI PANCHAYAT,PAIYUR PILLAIVAYAL GROUP, SIVAGANGAI TALUK & DISTRICT.

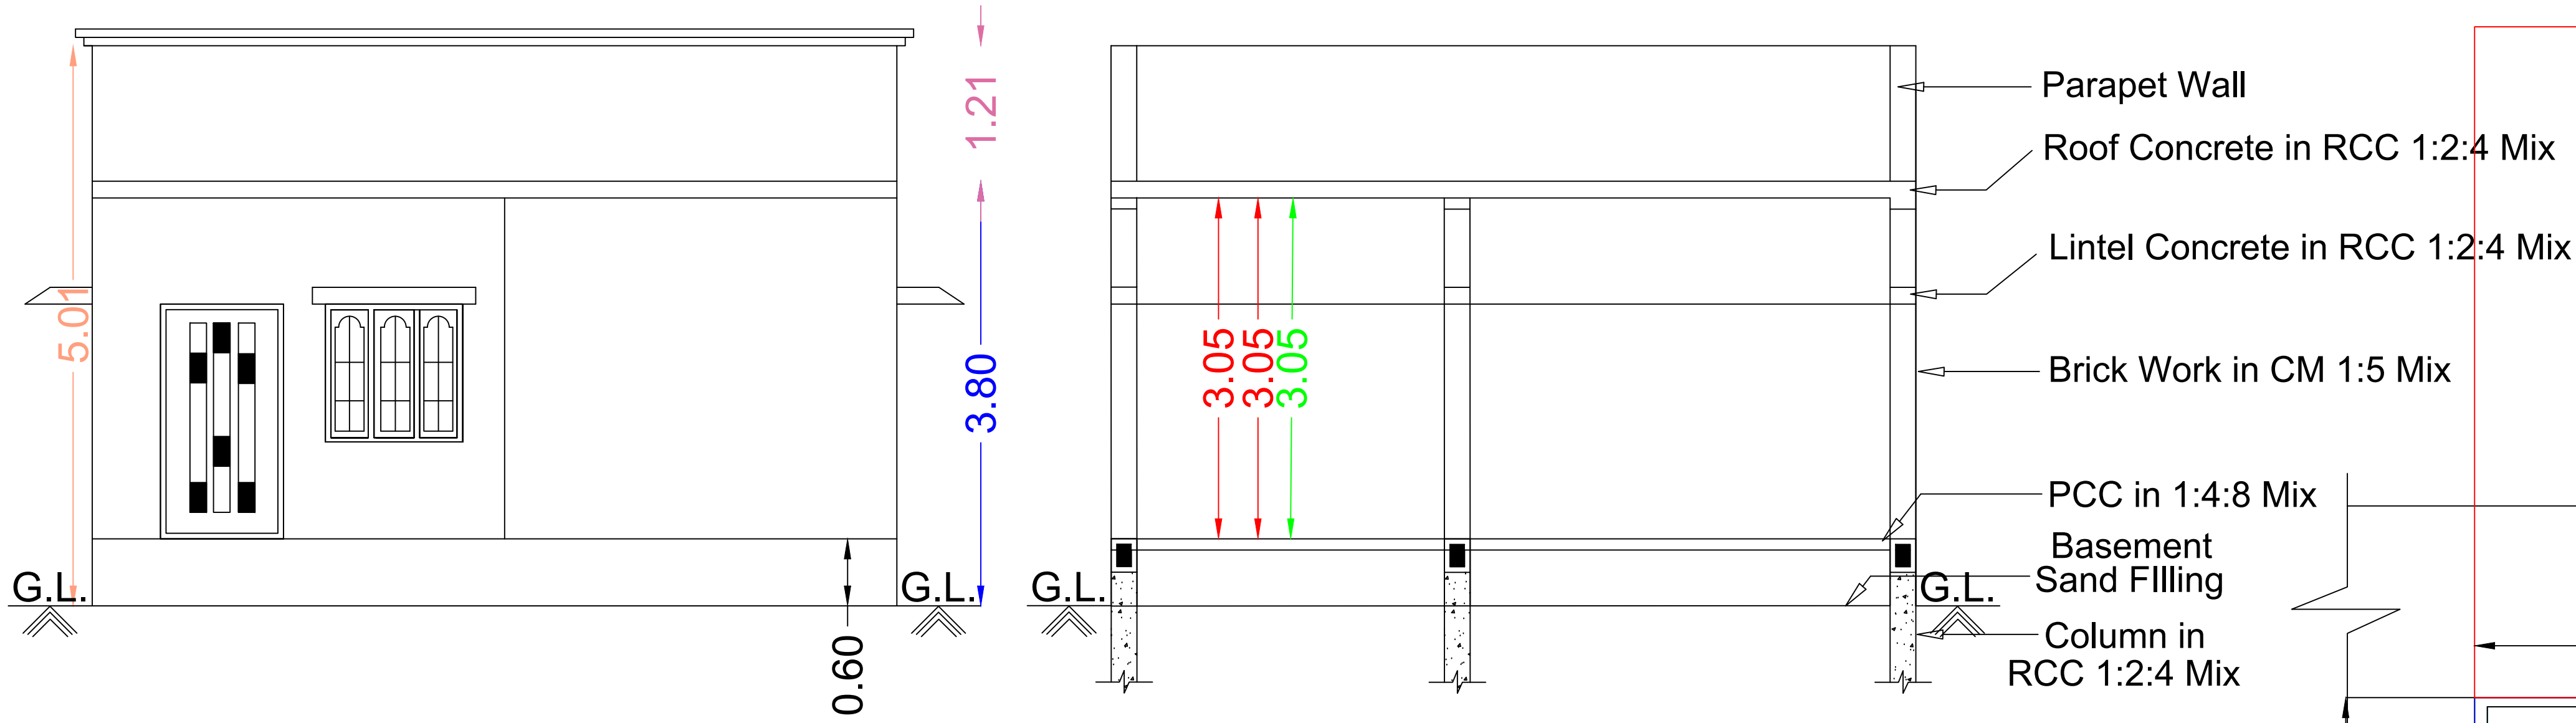


Front Elevation

Section RR

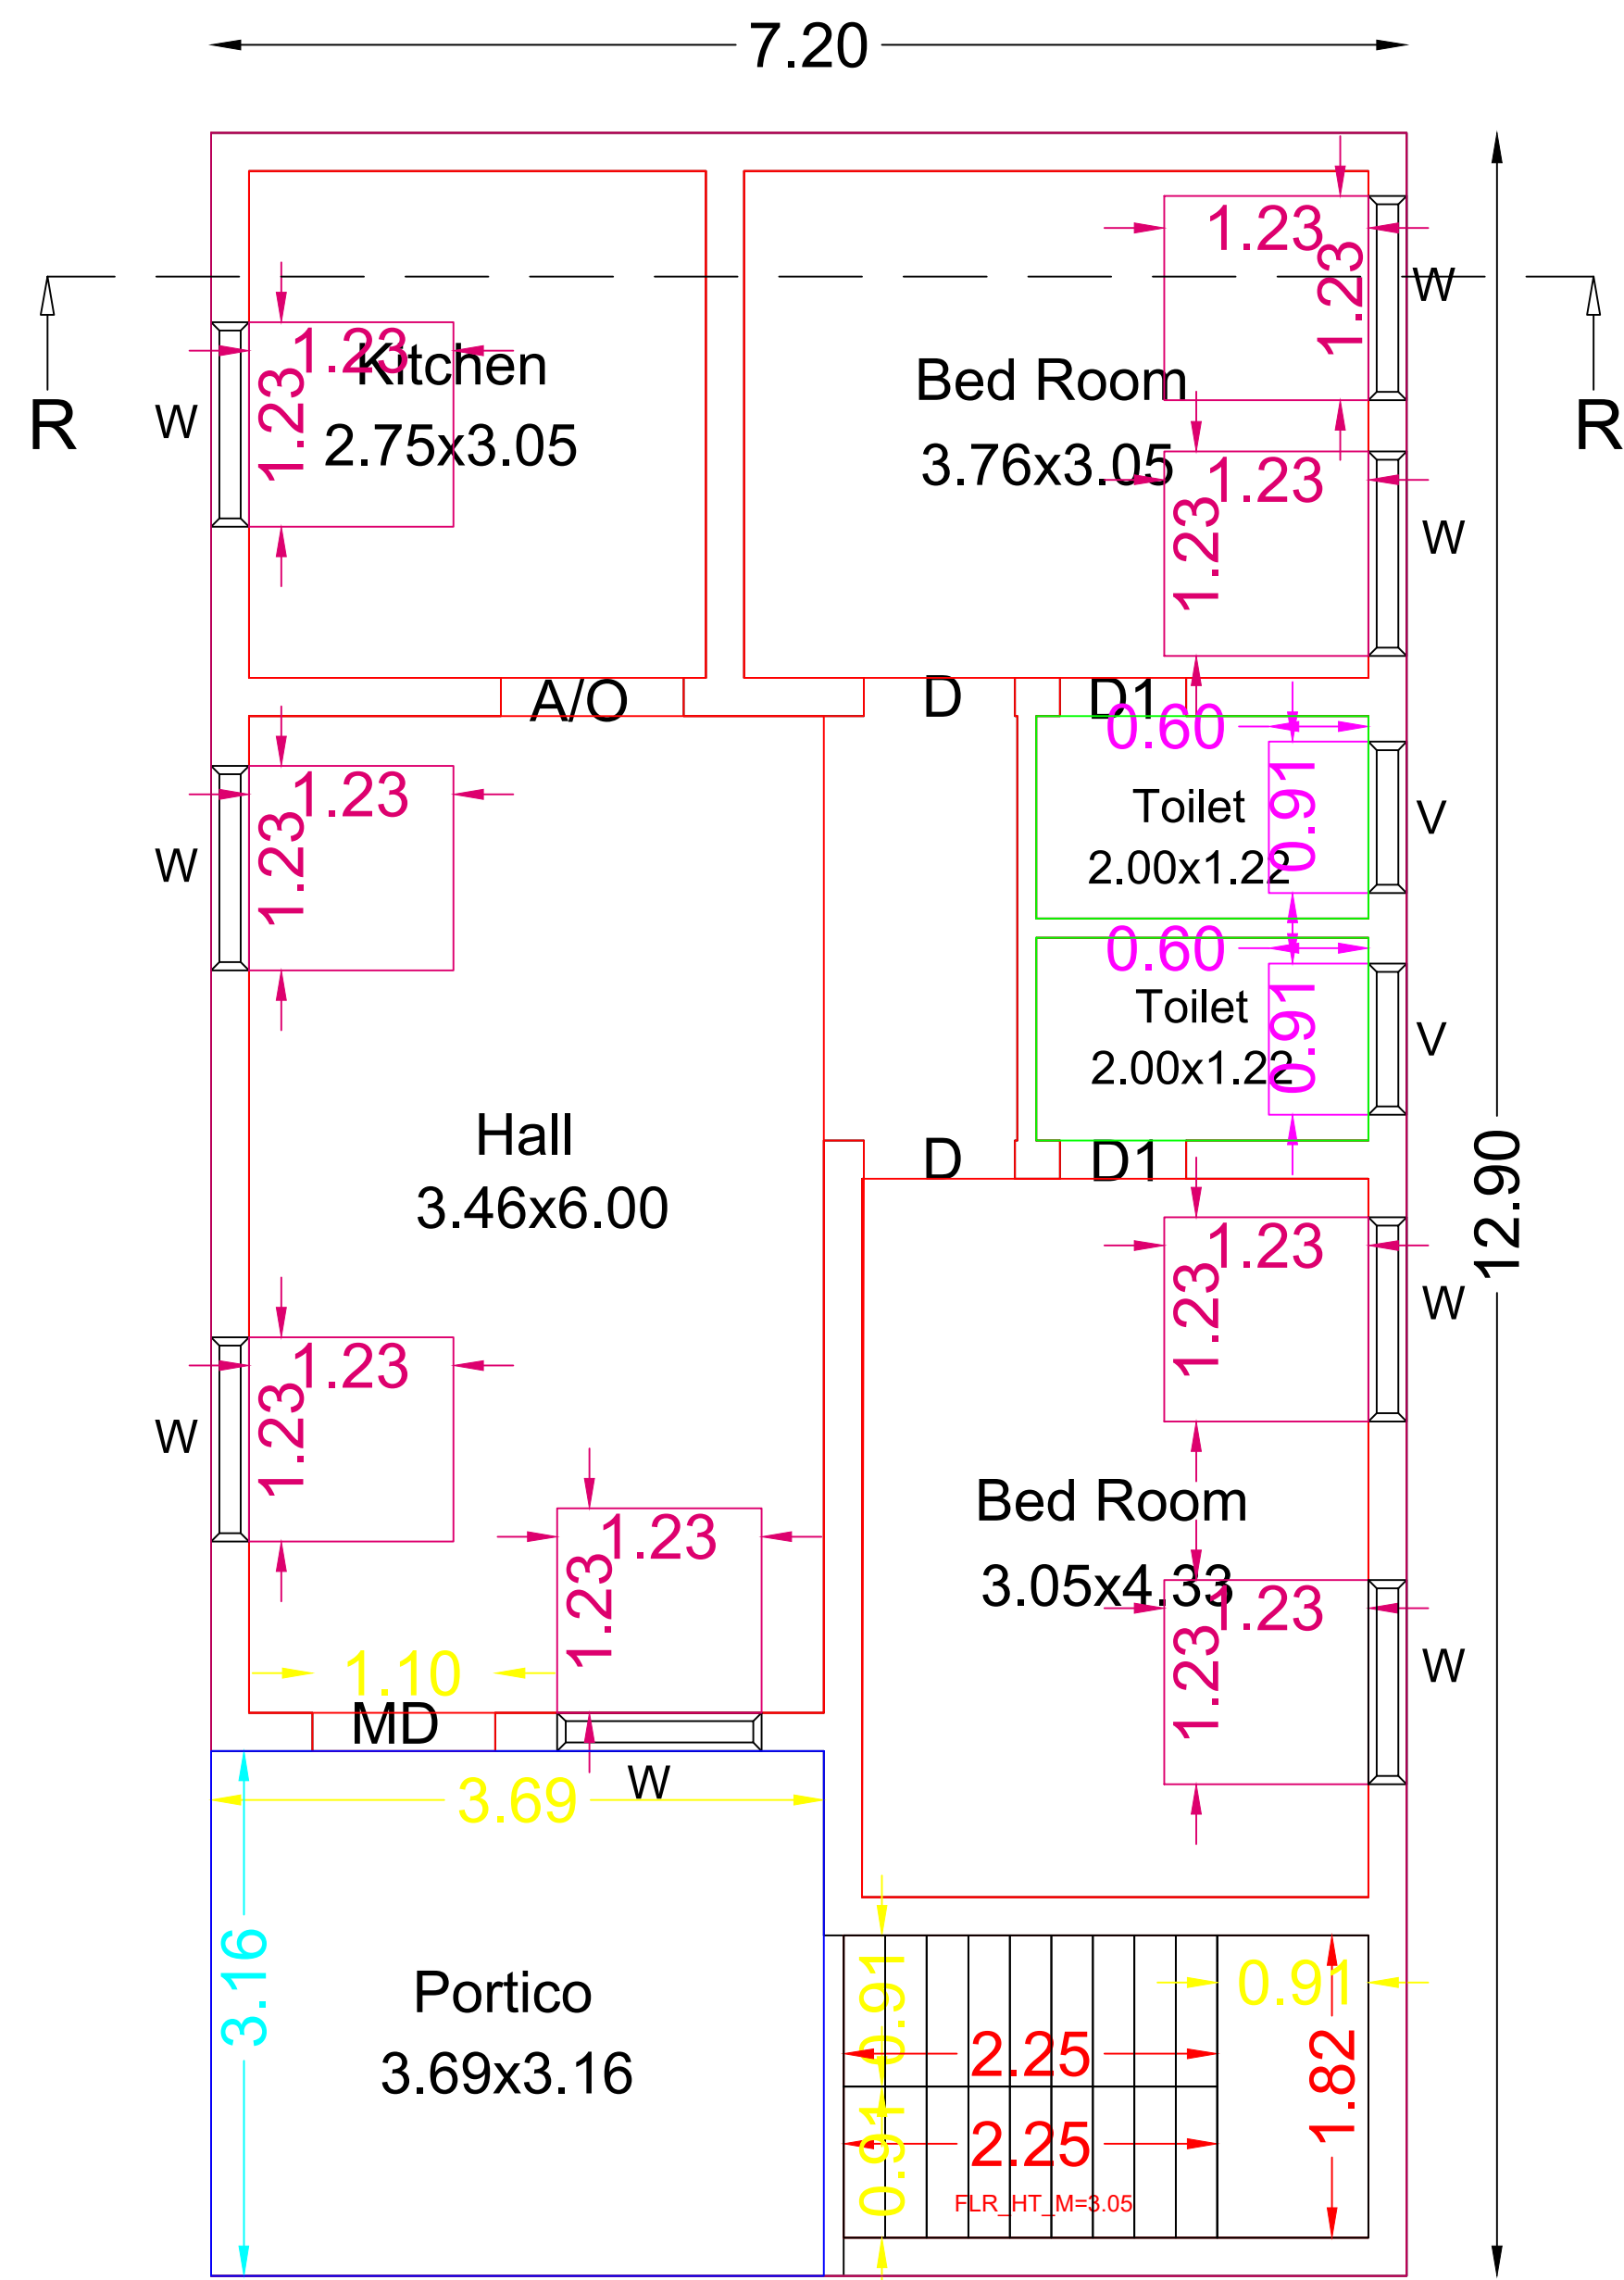


Pro.Ground Floor Plan

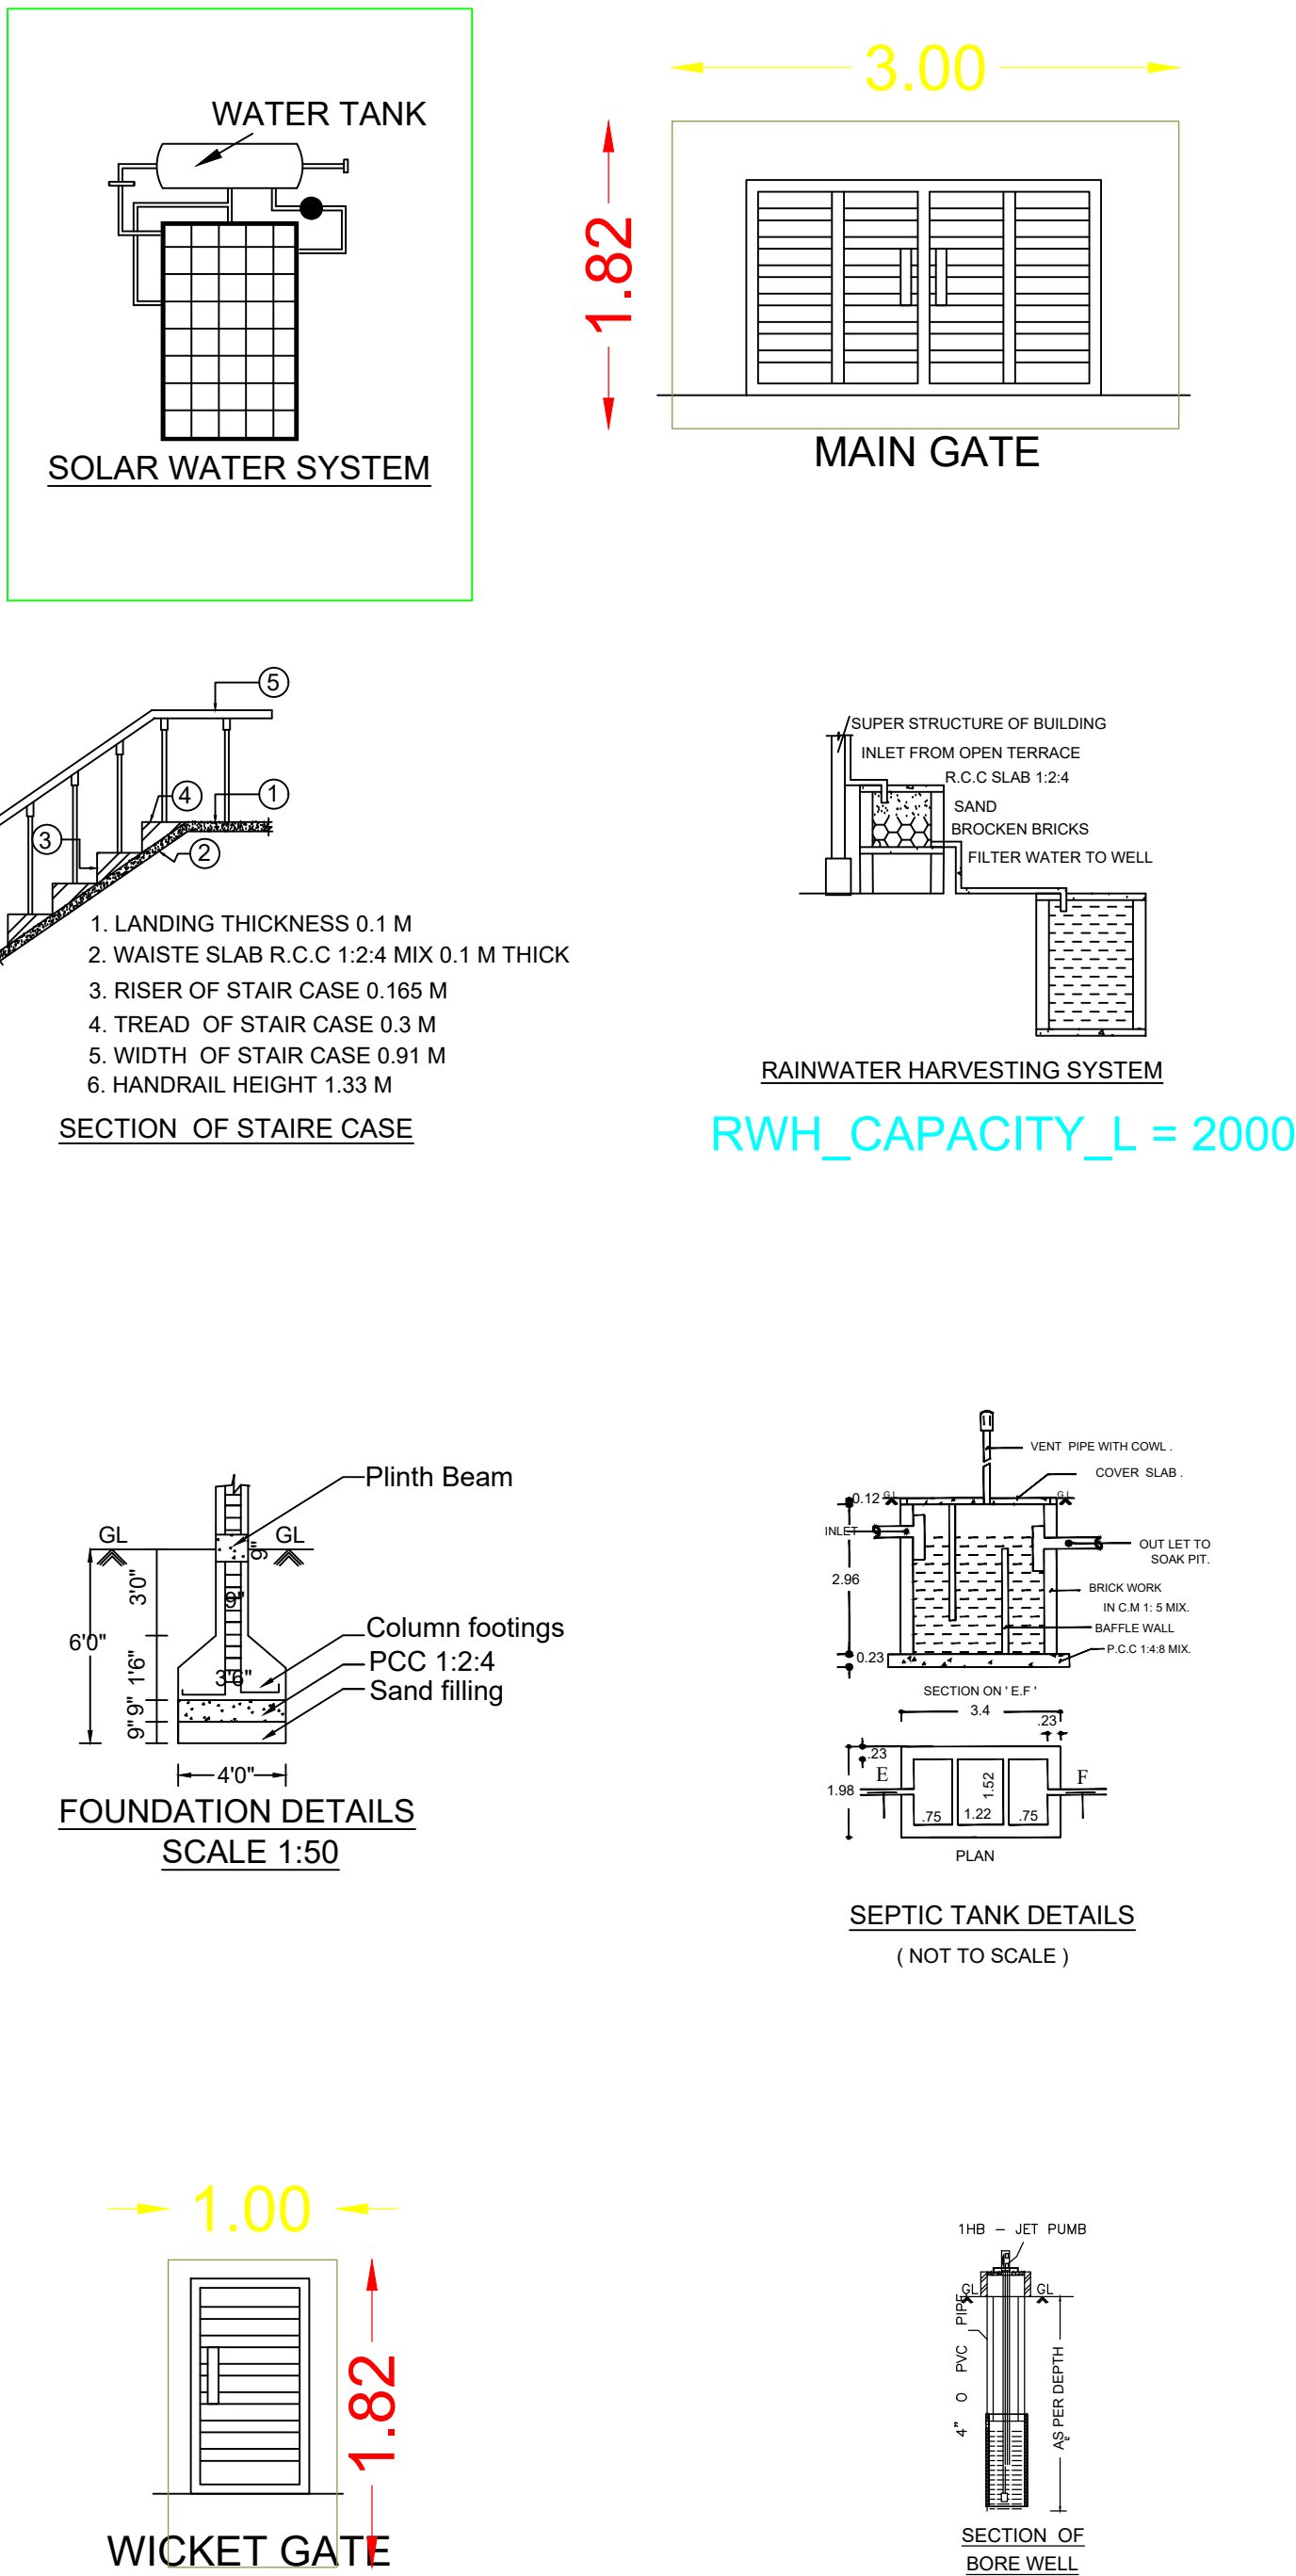


Plot.No: 51

18.00

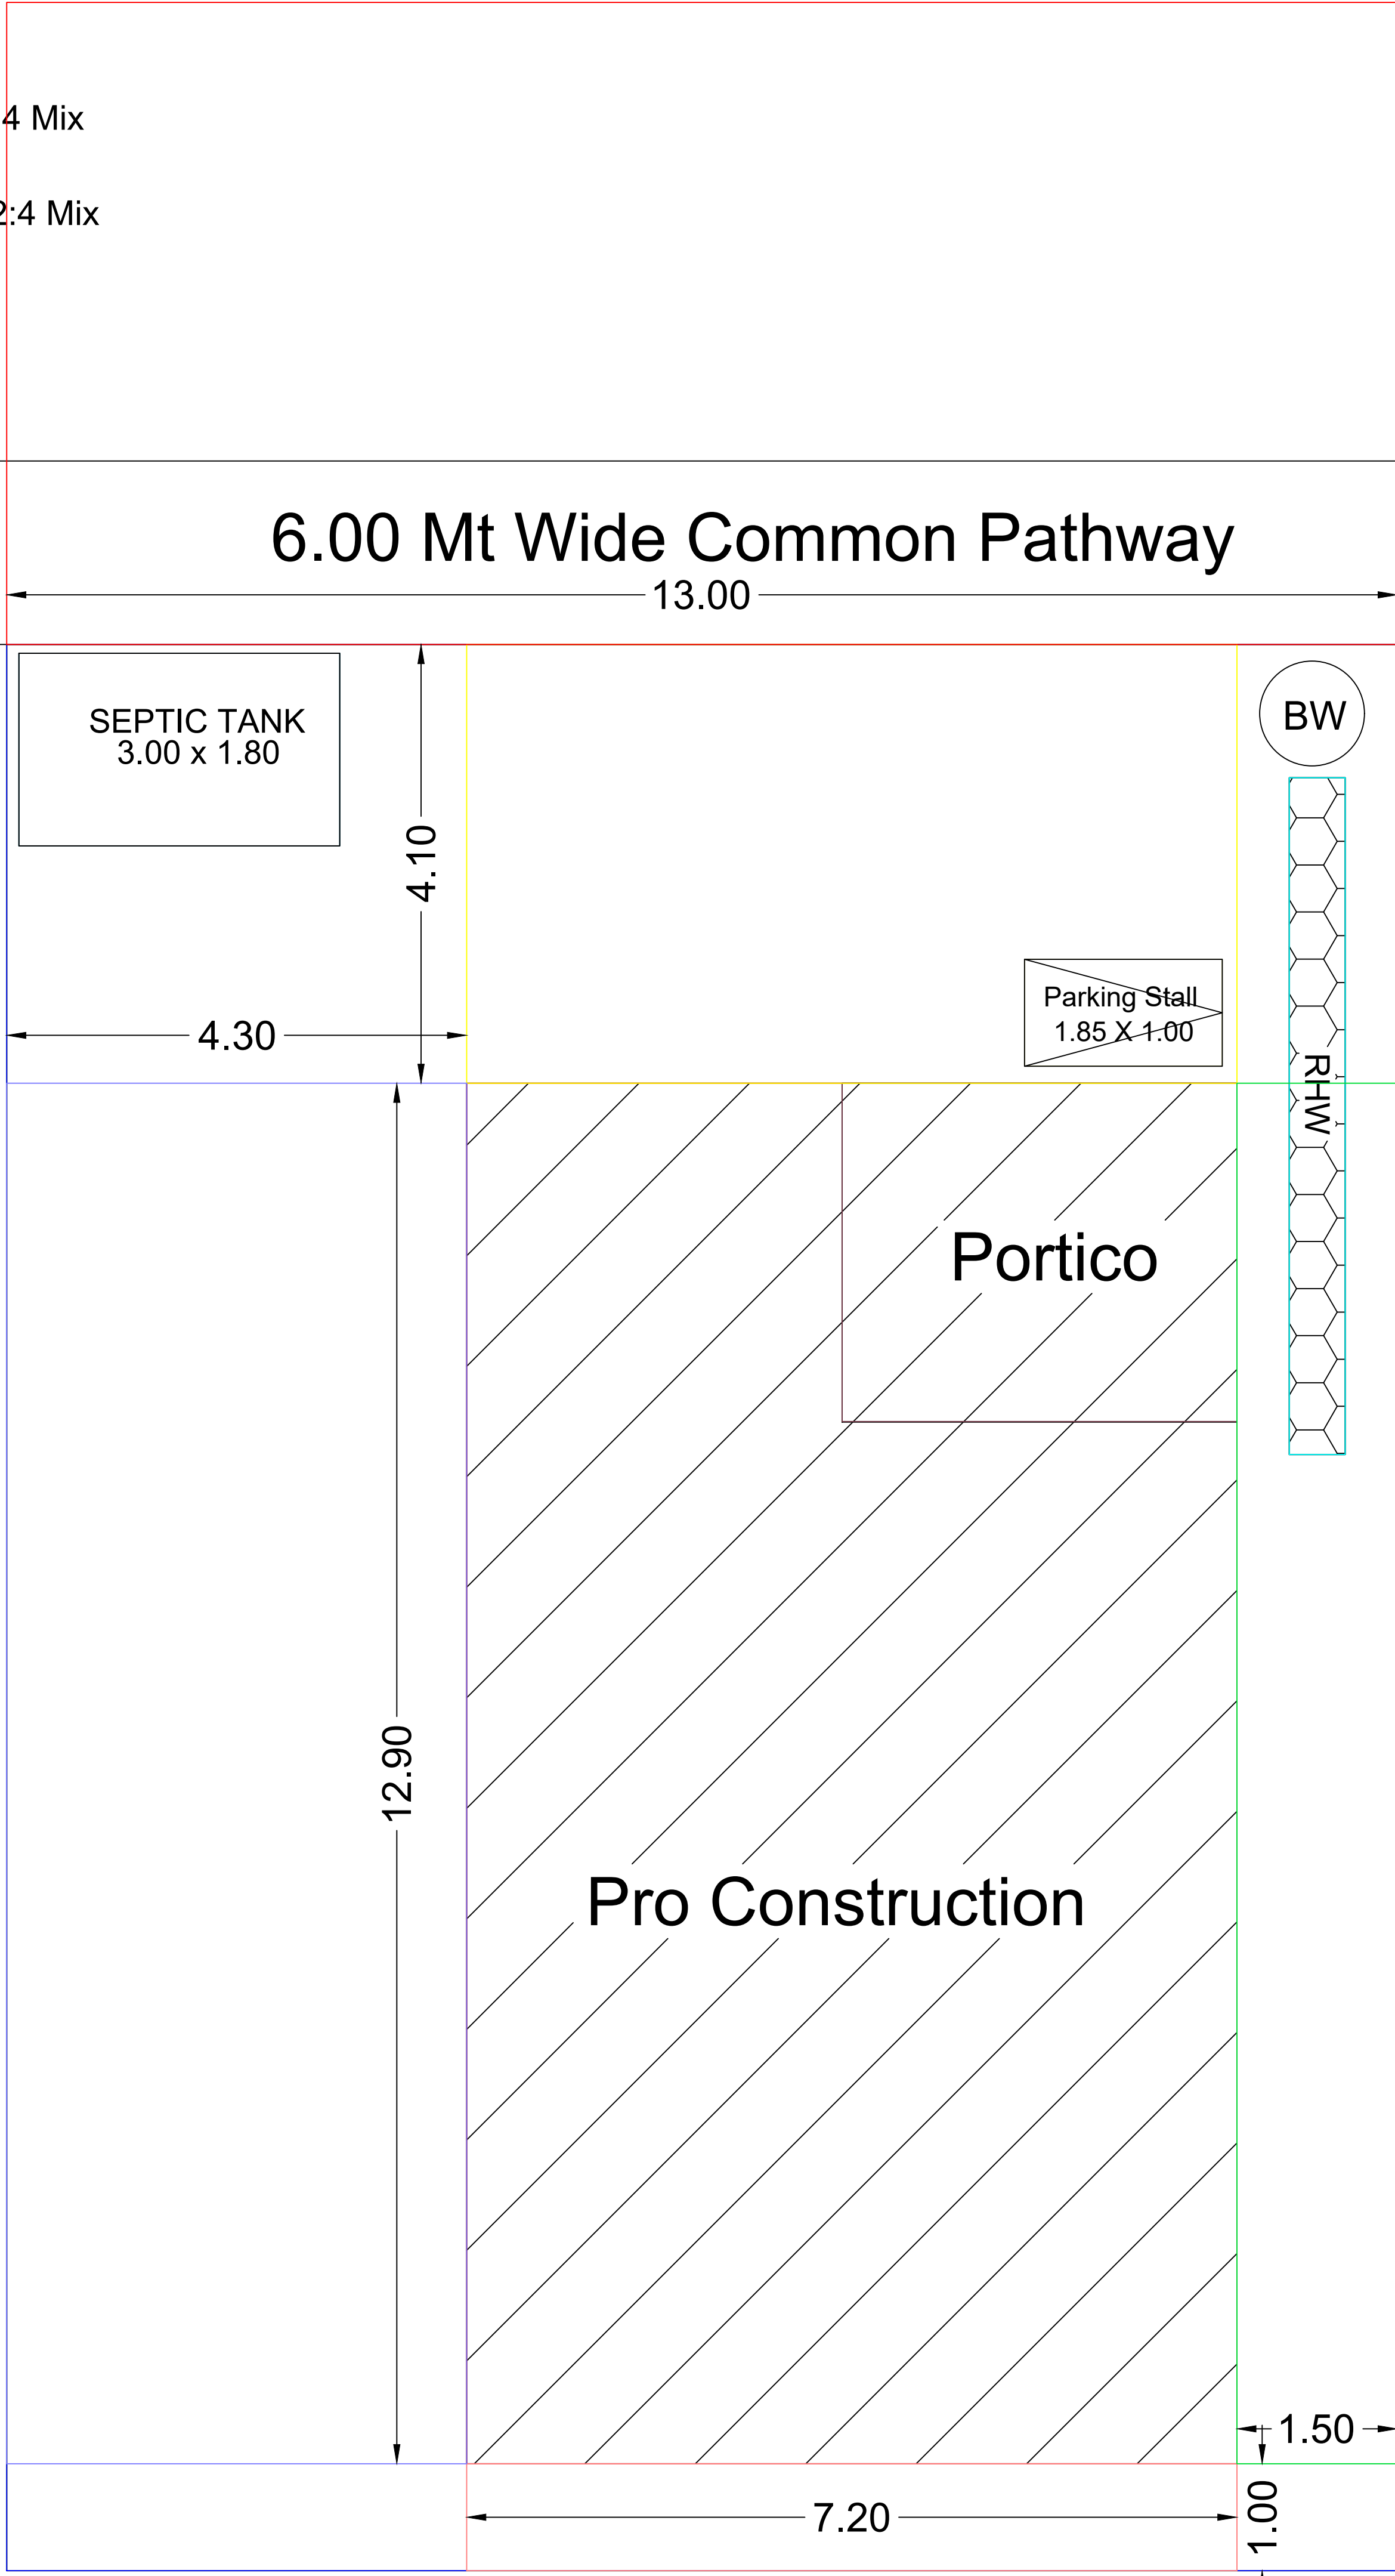

School Play Ground

Site Plan

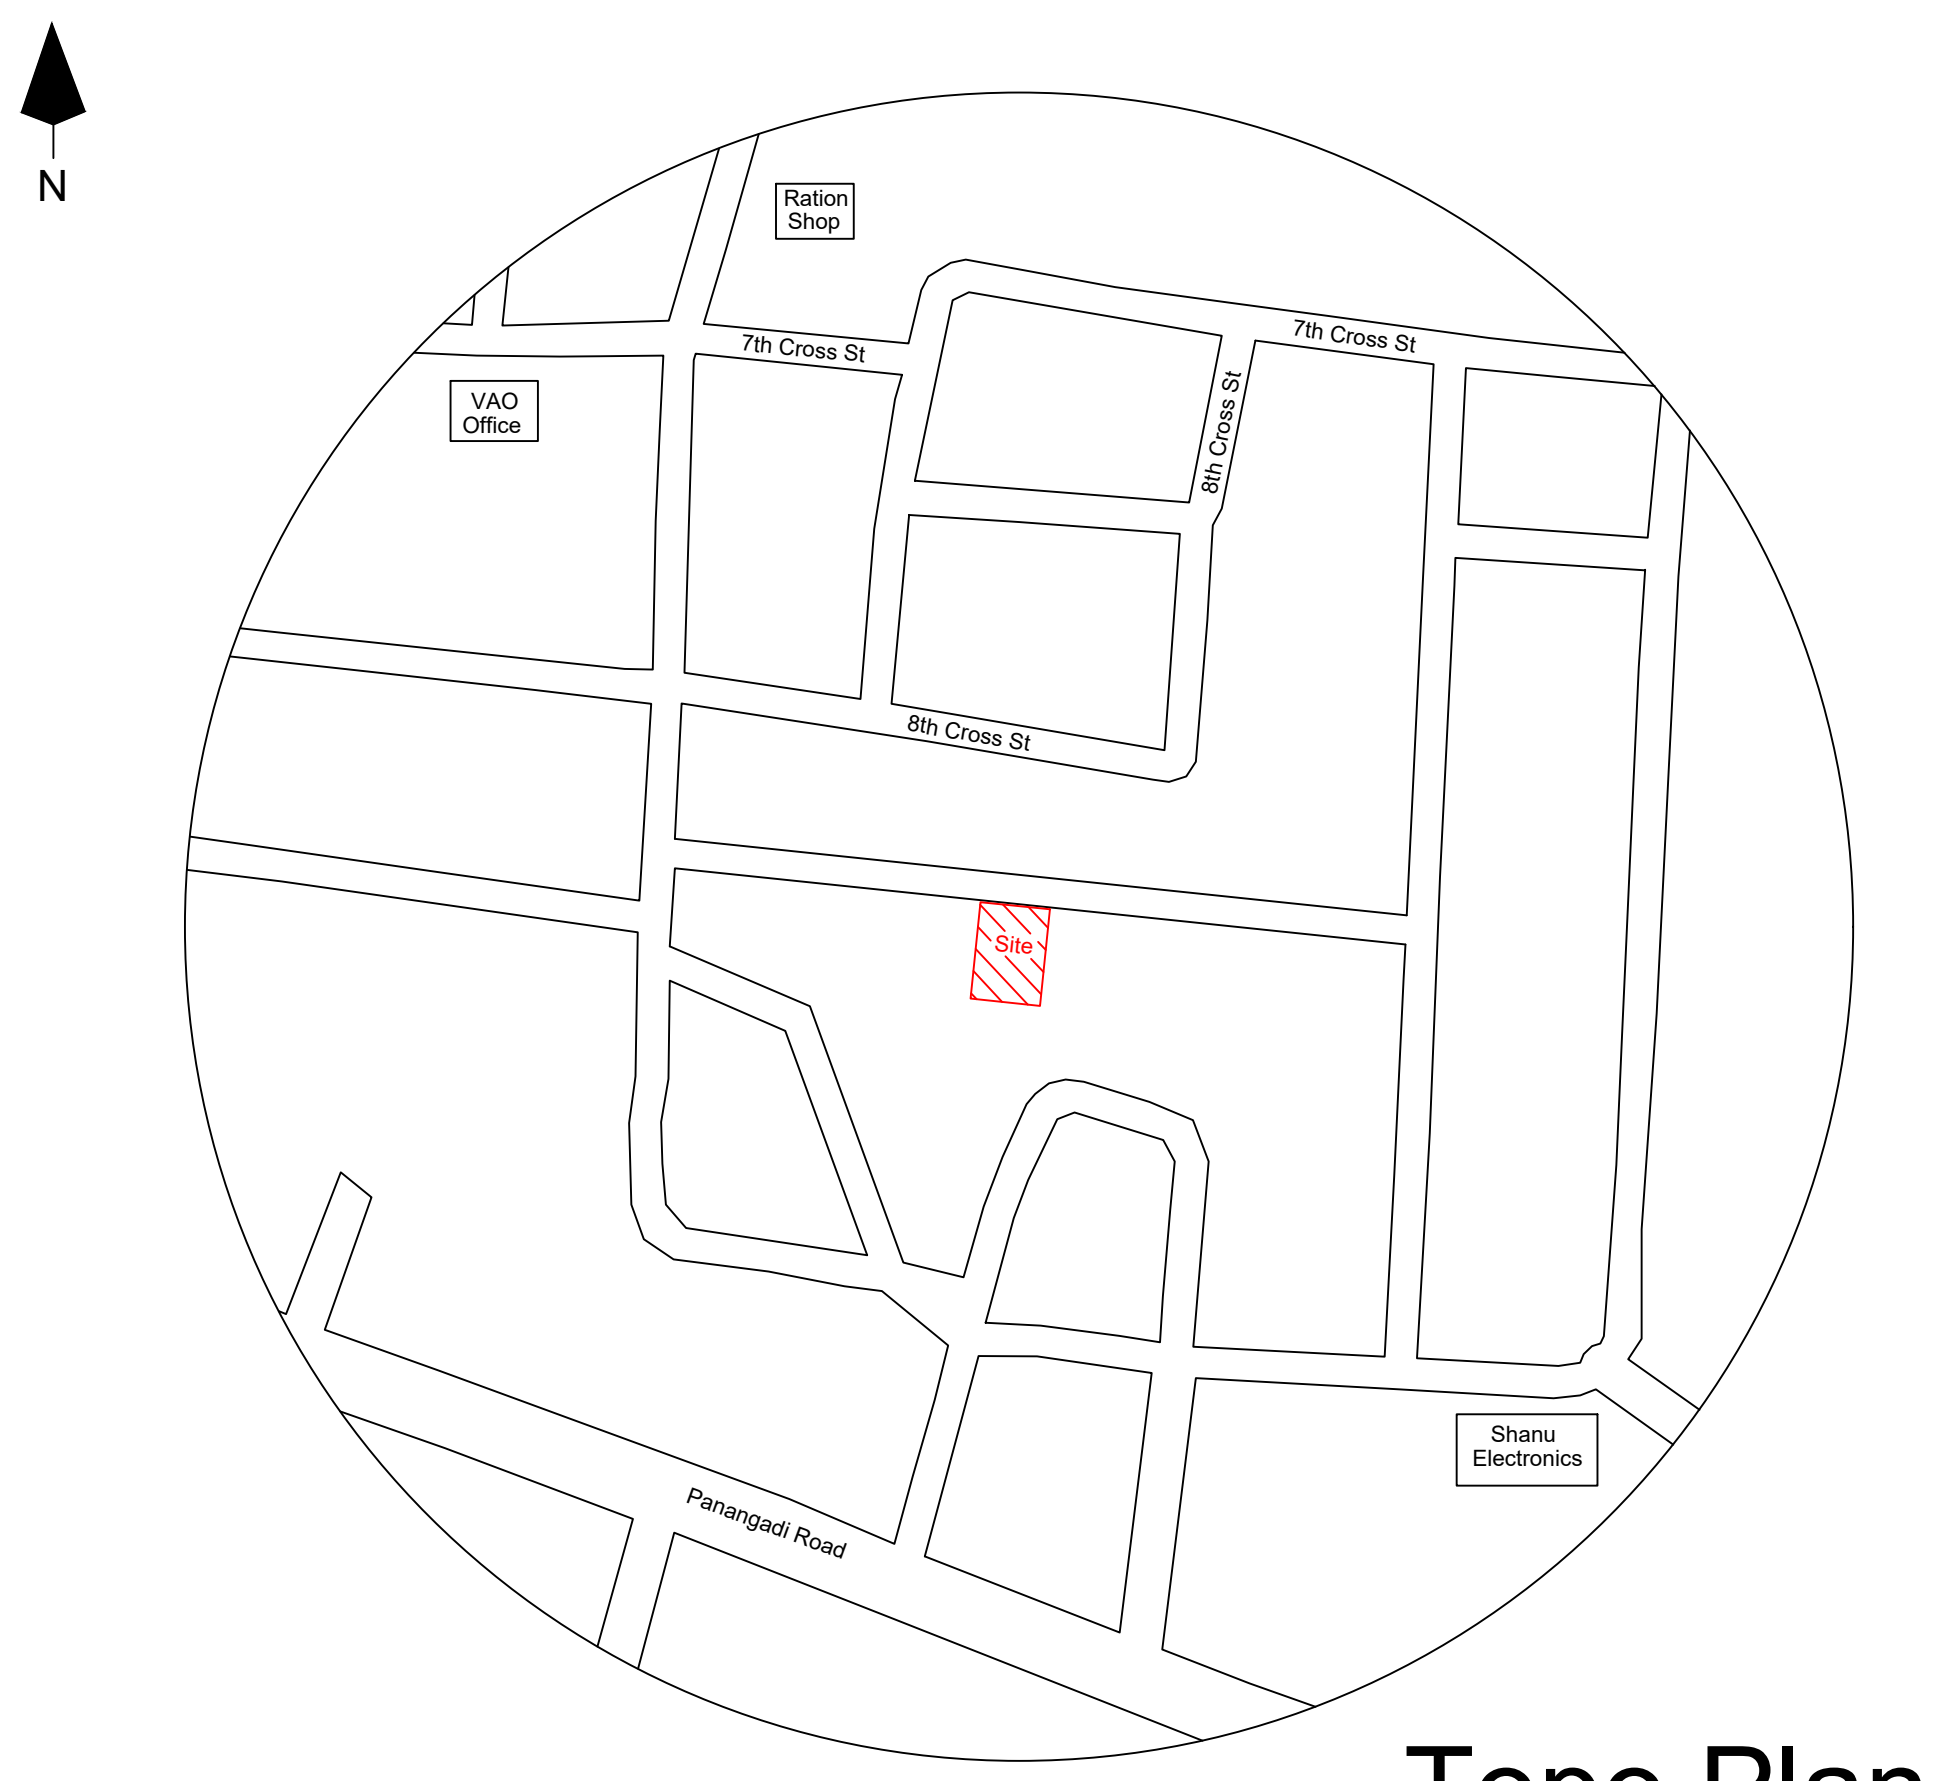

Topo Plan

CASE TYPE	New Proposal
PLOT USE	RESIDENTIAL
PLOT SUB USE	RESIDENTIAL Dwelling Units
AREA OF THE PLOT	2522.00 Sq Ft
SCHEME / AREA	
LAYOUT/PLOT APPROVAL NUMBER	10/81

LEGENT	FEET	METRE
MD/DD DOOR	3'3"X7'0"	1.02X2.13
D DOOR	3'0"X7'0"	0.91X2.13
D1 DOOR	2'6"X7'0"	0.76X2.13
W WINDOW	4'0"X4'6"	1.22X1.37
V VENTILATOR	3'0"X2'6"	0.91X0.76

(Scale 1:100)	AREA DETAILS	
	In Sq.Ft	In Sq.Mt
Total Area (As Per Document)	2522.00	234.29

Pro.Ground Floor	999.76	92.87
Open Space	1522.24	141.42

APPLICANT

S. Renuka.

Mrs.S.RENUKA.

REGISTERED ENGINEER

Er.M.RAJESWARAN.B.E.,
REGISTERED PROFESSIONAL
Reg.No:112/LS/2023/00001
SIVAREESH CONSTRUCTION
149/1,MELARADHA VEETHI,
SIVAGANGAI-630561.
Ph:+91 8220863614.