




PLAN SHOWING THE PROPOSED GROUND & FIRST FLOOR  
CONSTRUCTION OF THE R.C.C ROOF RESIDENTIAL BUILDING OF BEARING  
OF OLD S.NO:34/23E1,NEW S.NO:34/25,PLOT.NO:9-PART,SRI BHARATH NAGAR,  
THIRUPPUVANAM PUDUR VILLAGE,THIRUPPUVANAM TOWN PANCHAYAT,  
THIRUPPUVANAM TALUK & SIVAGANGAI DISTRICT.

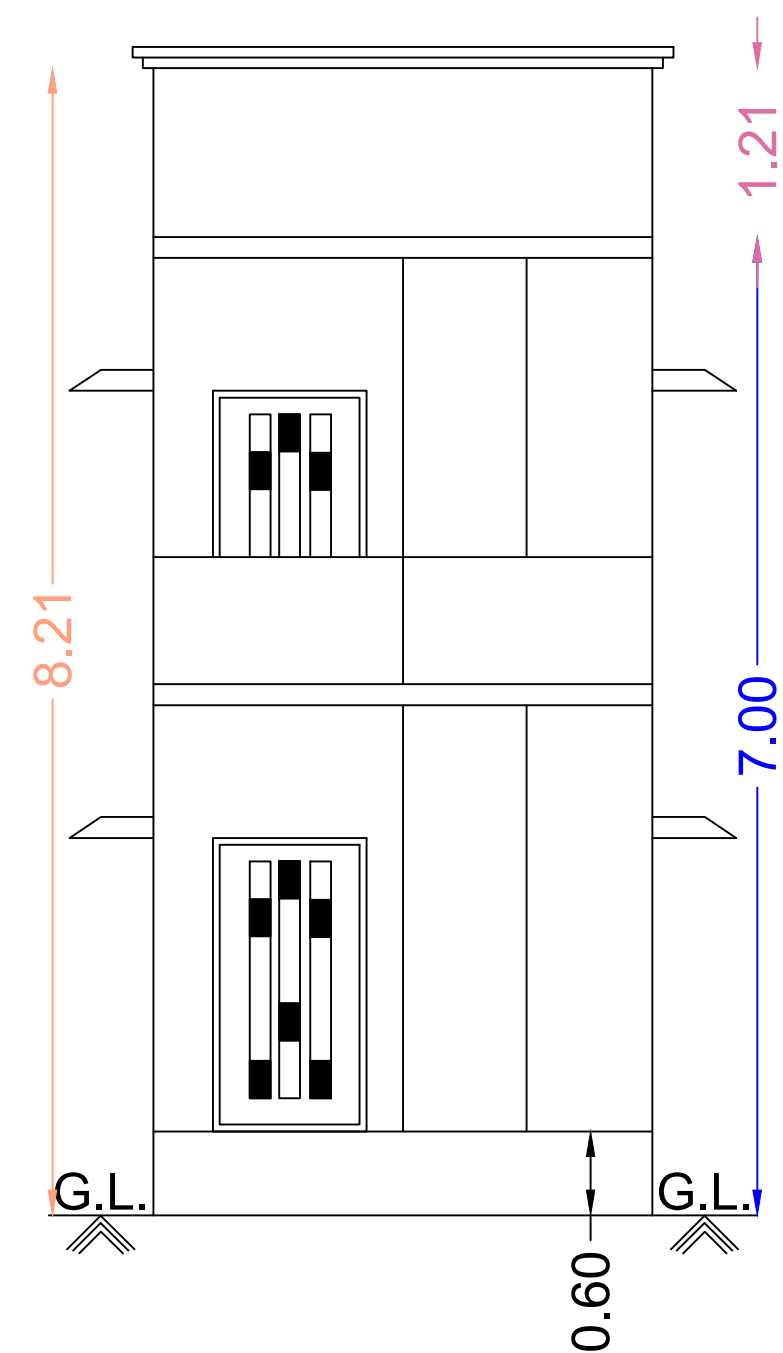


Front Elevation

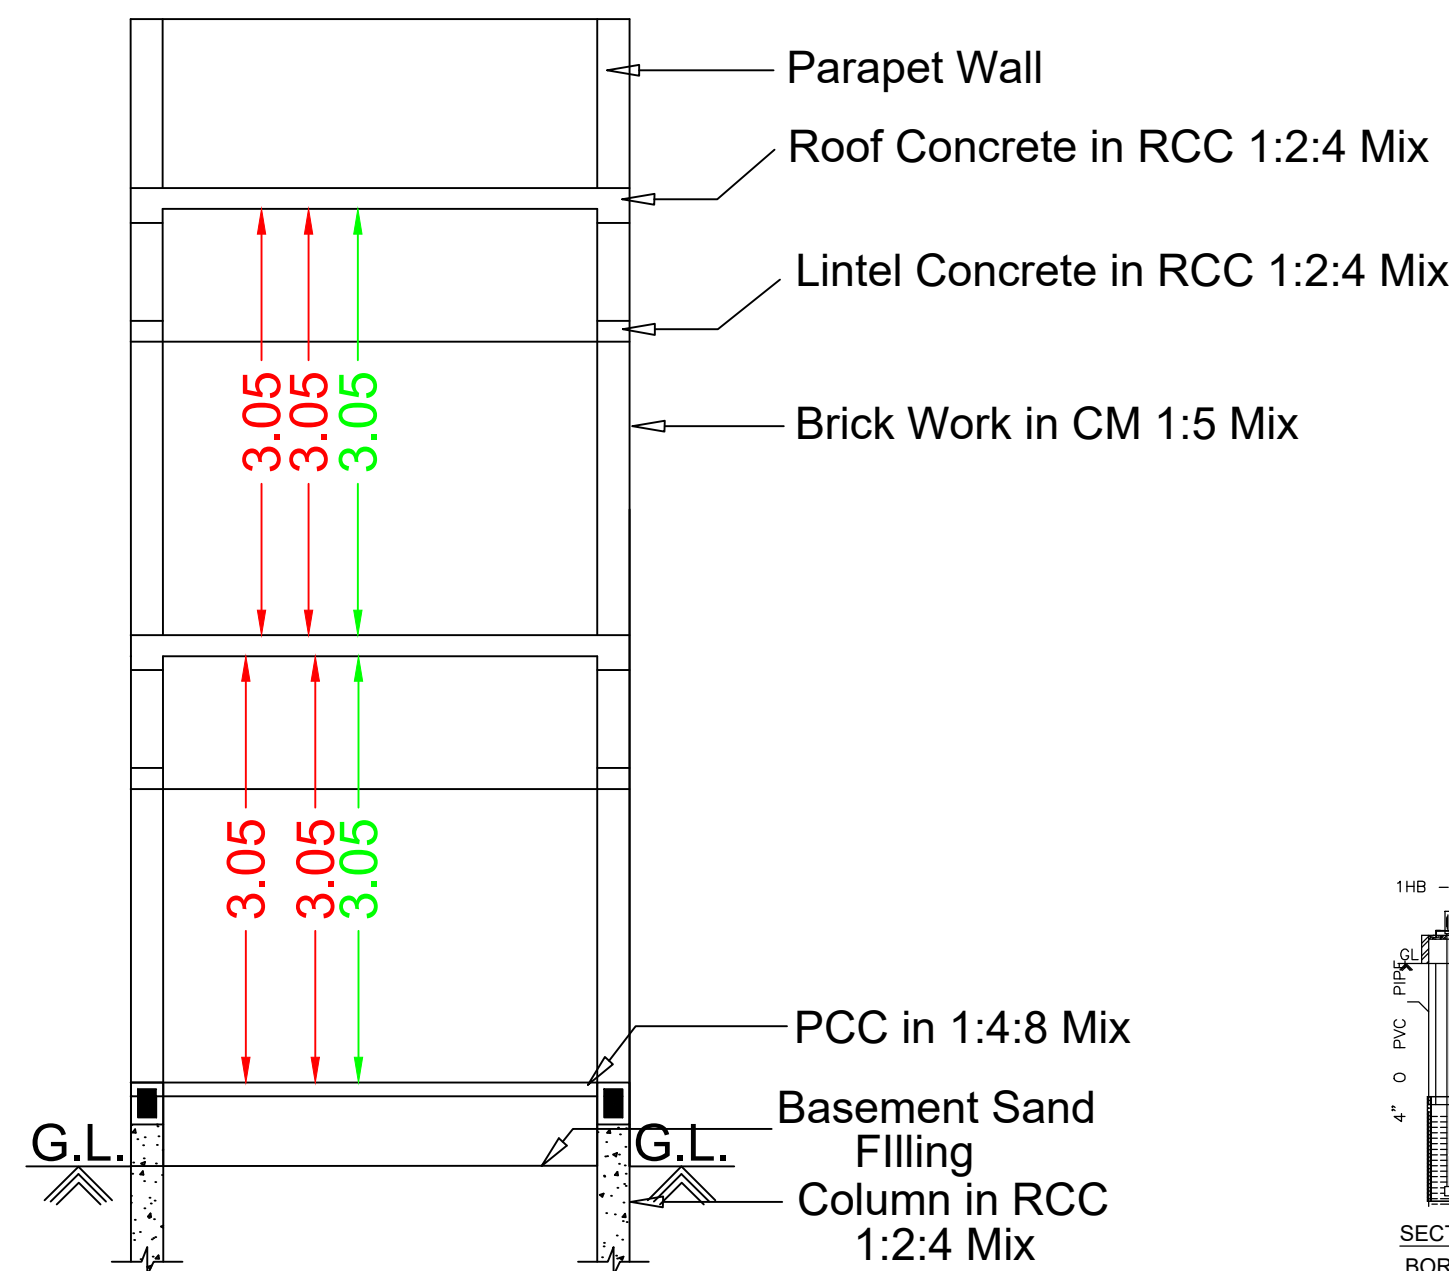


Section RR

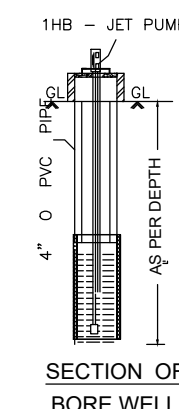



SECTION OF BORE WELL

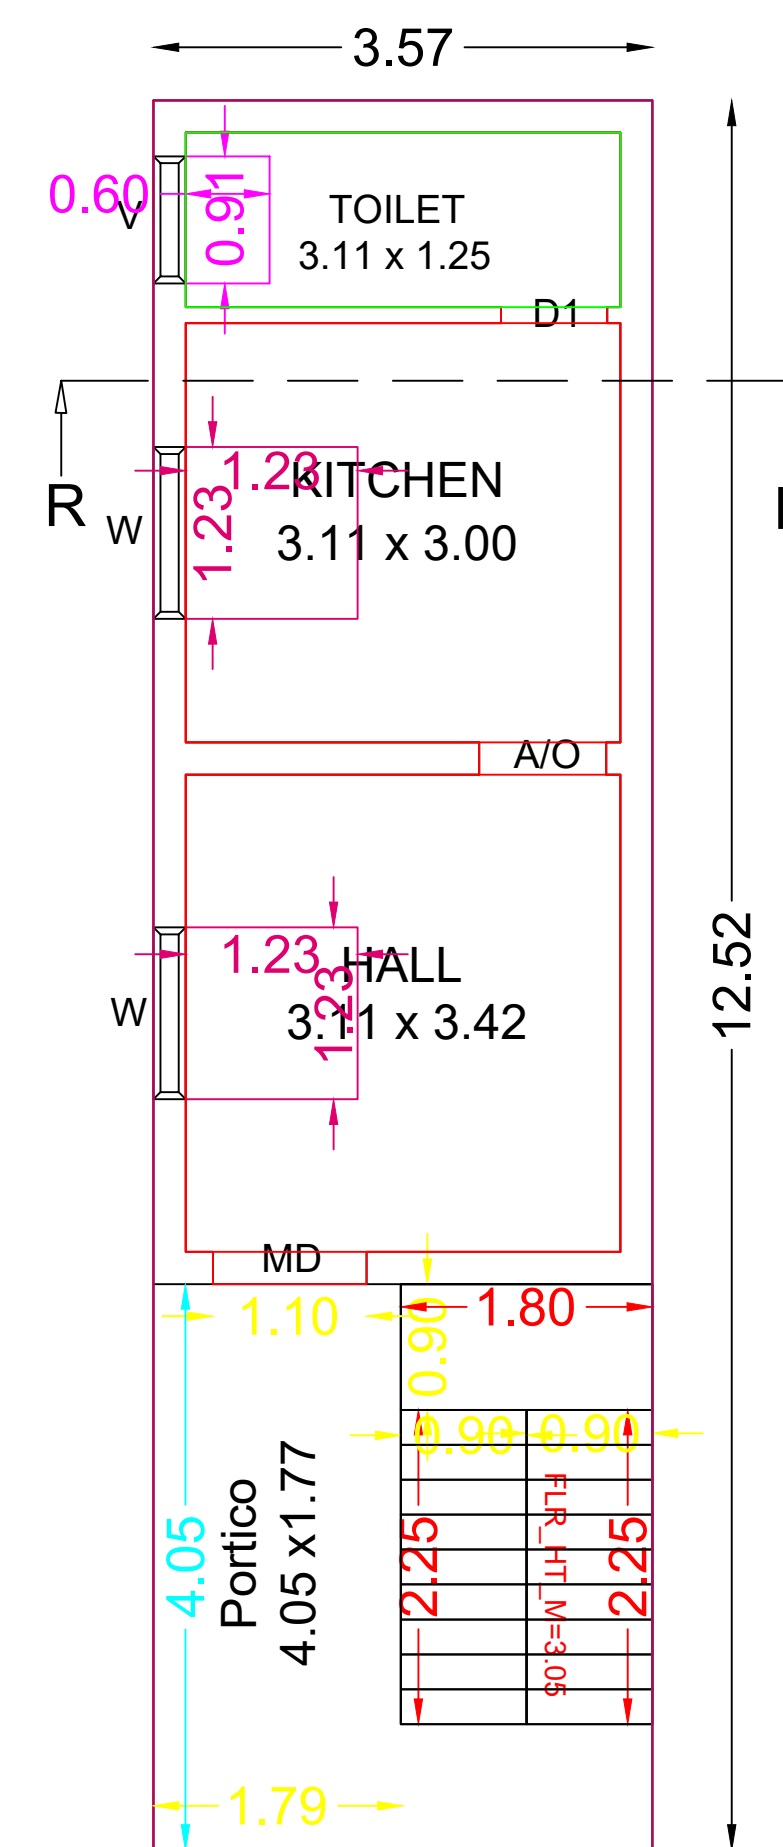


Pro.Ground Floor Plan

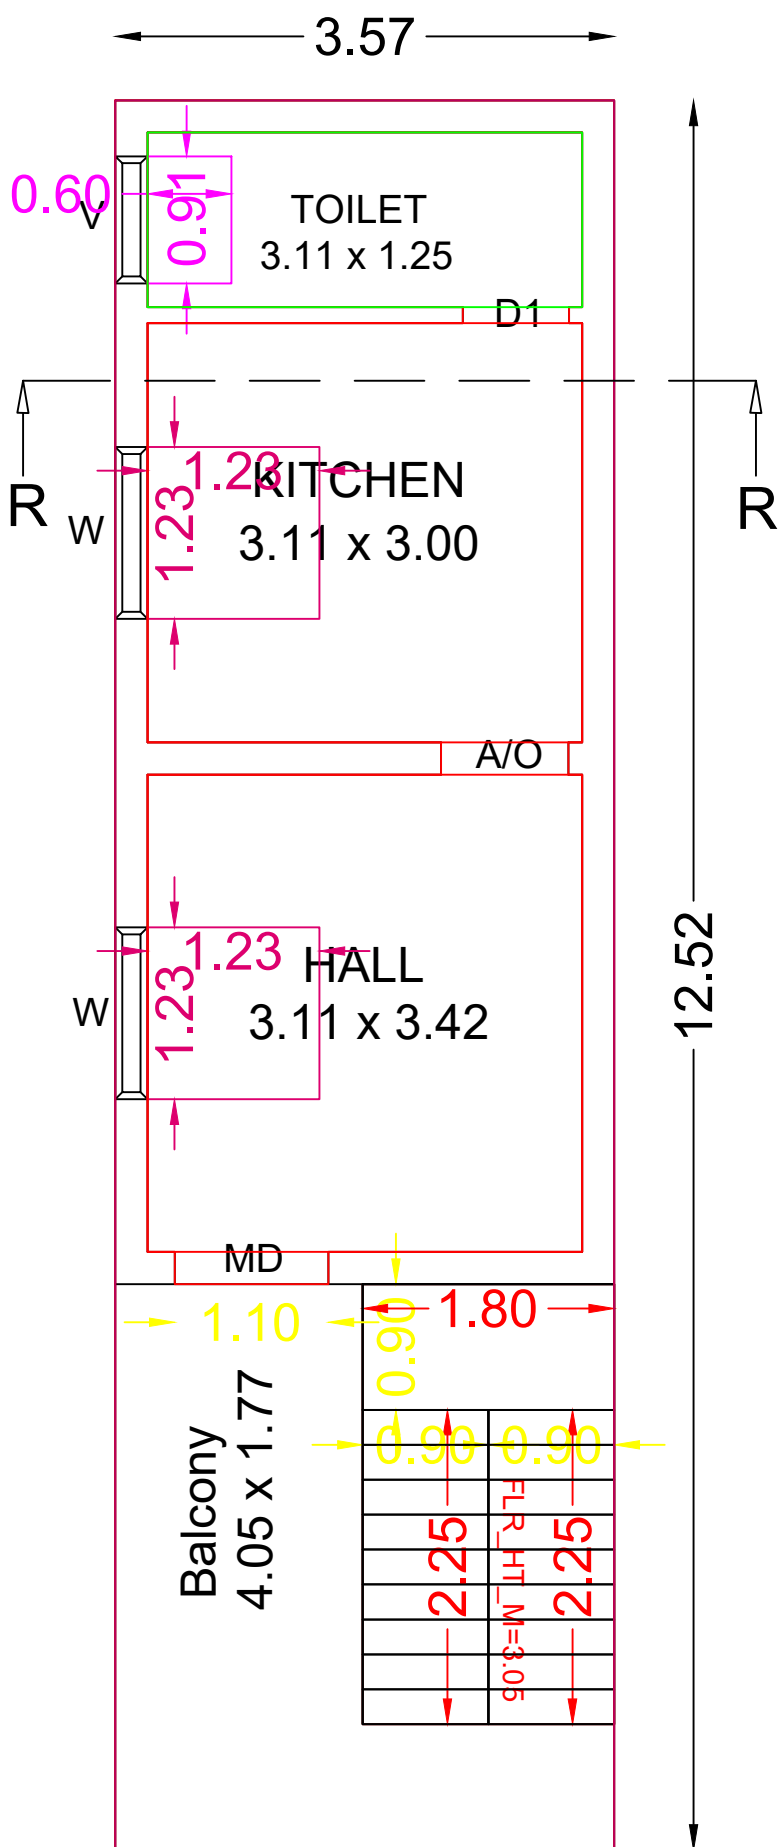


Pro.First Floor Plan

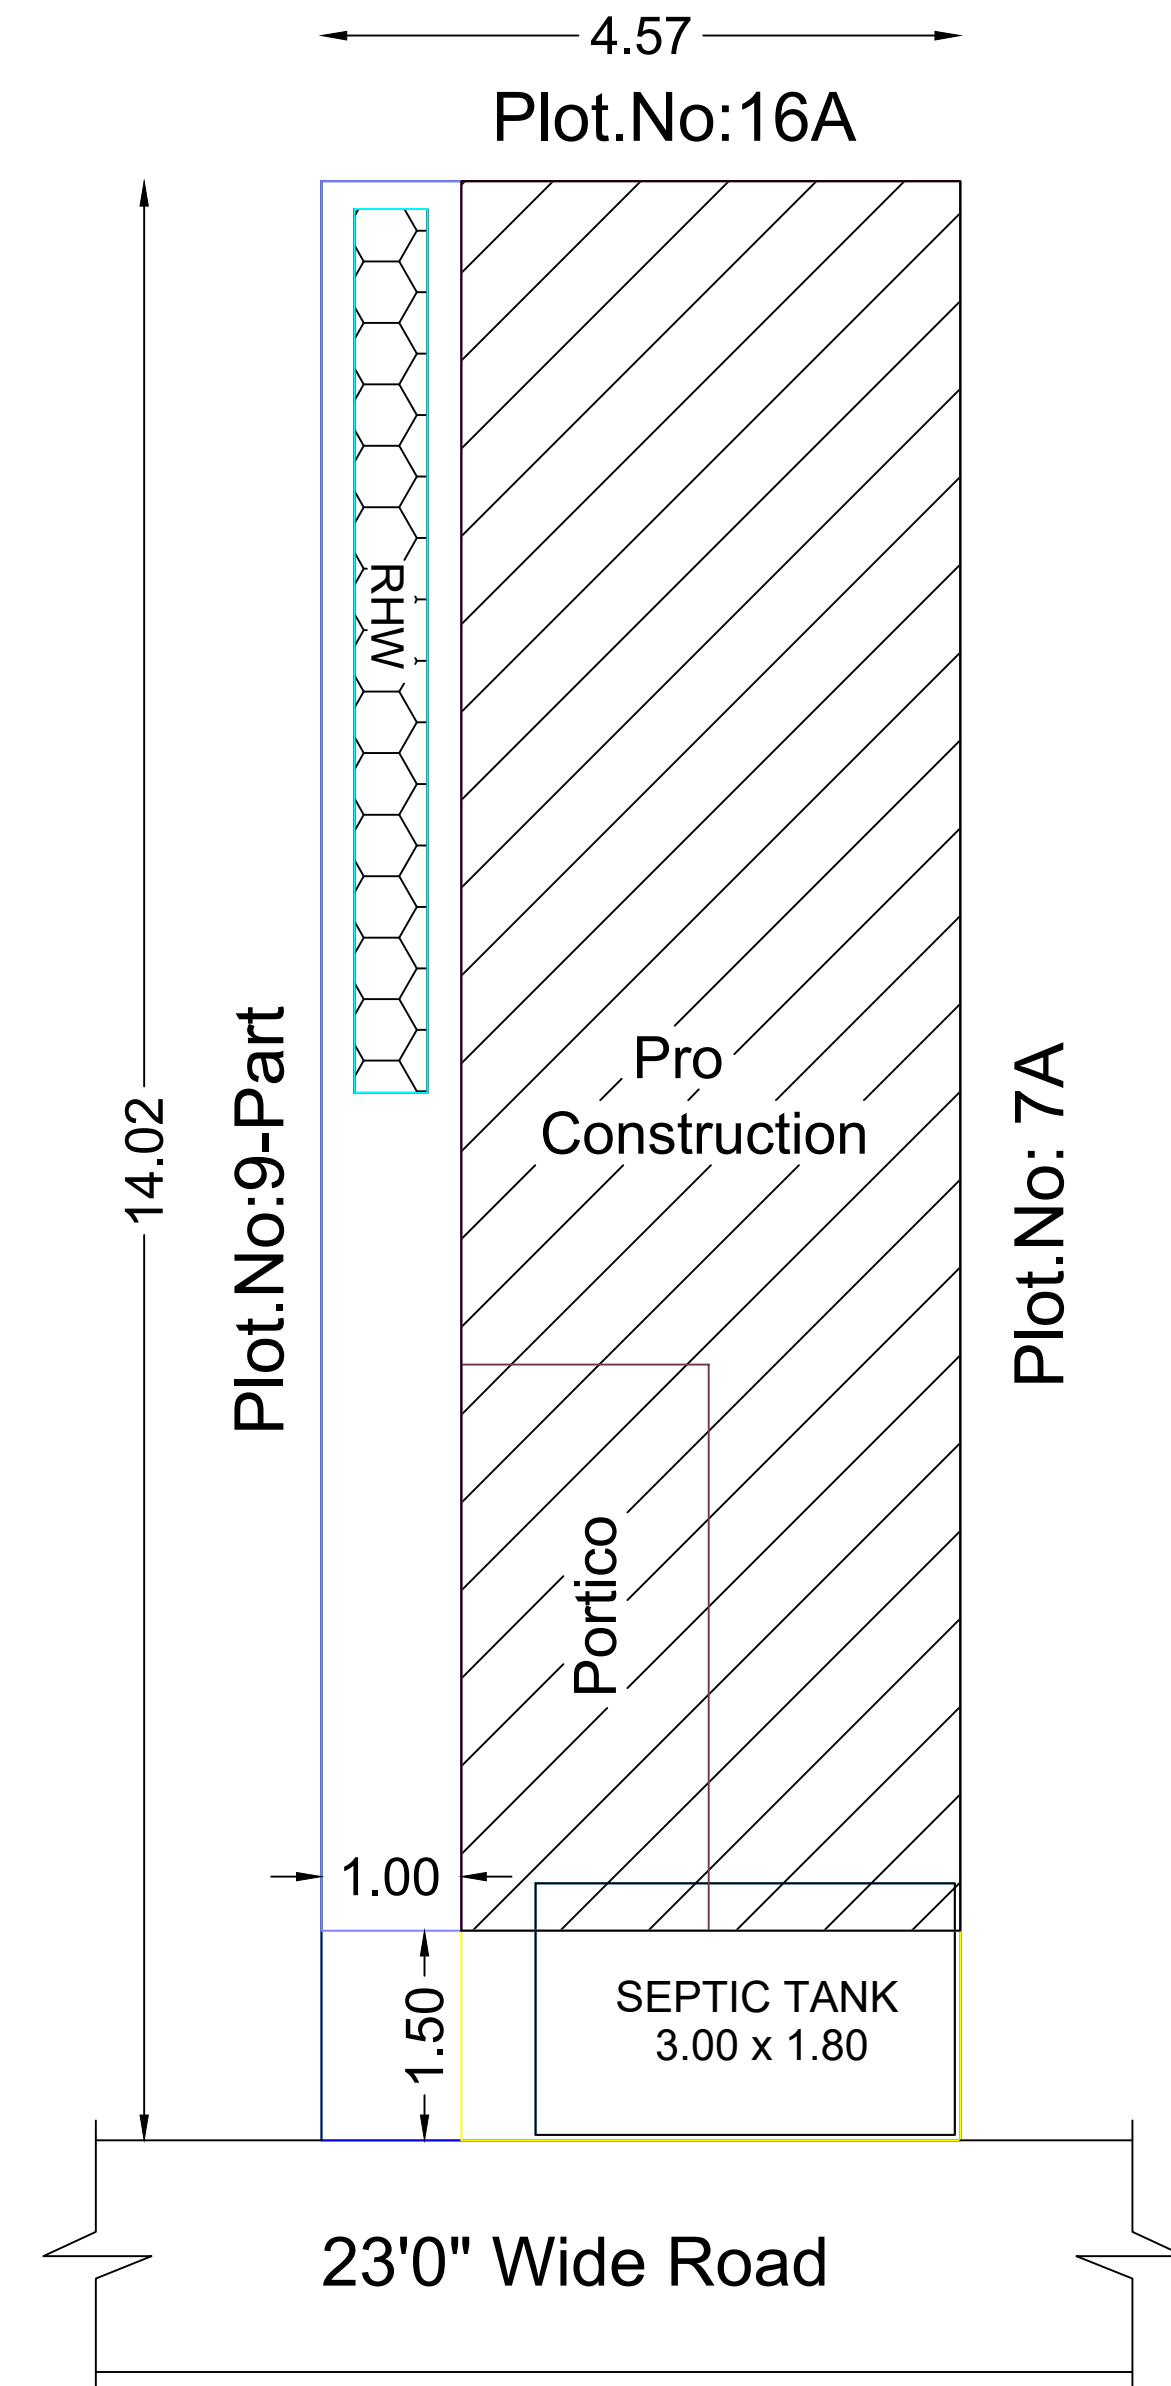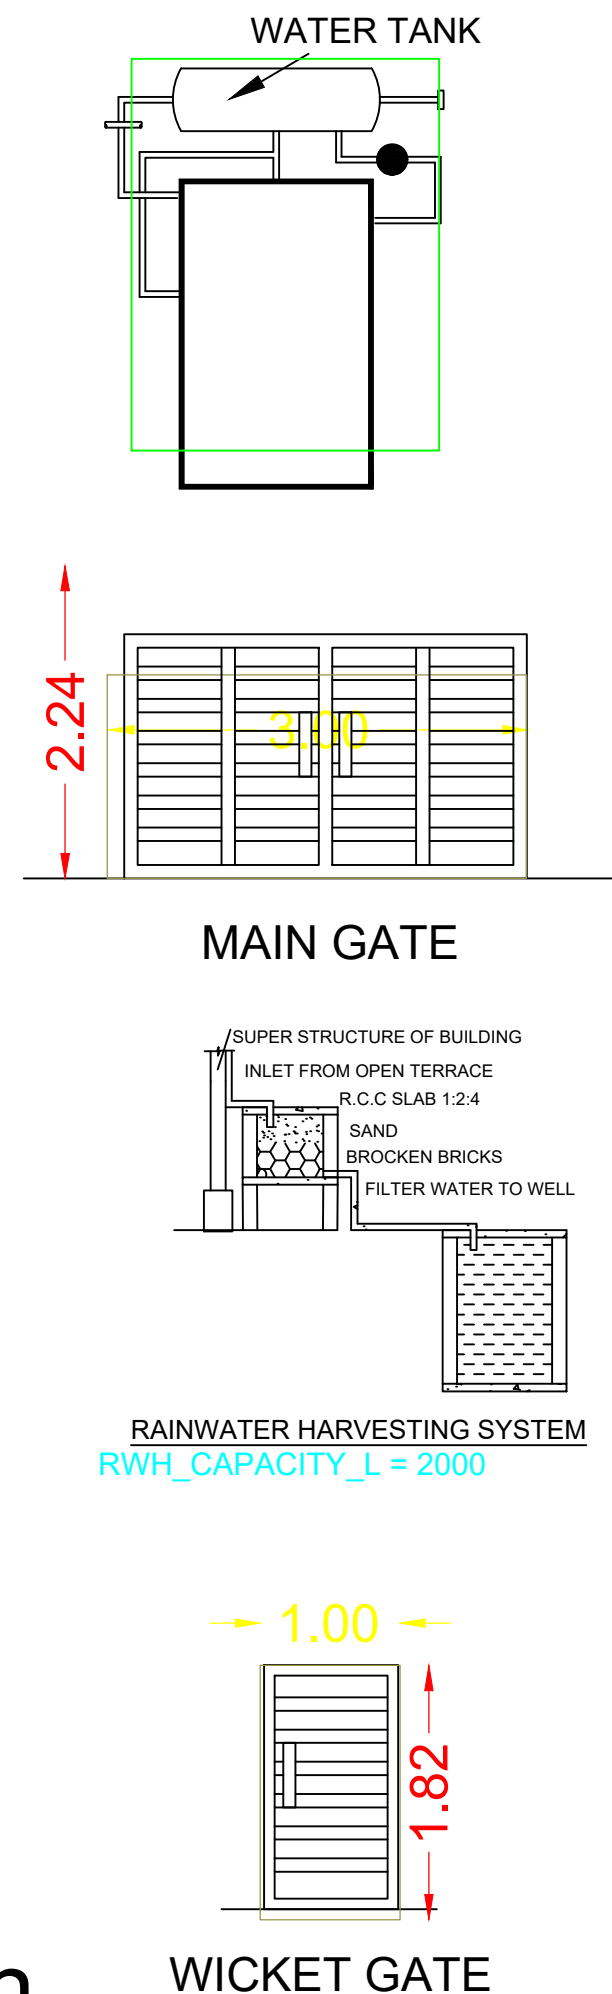


Site Plan

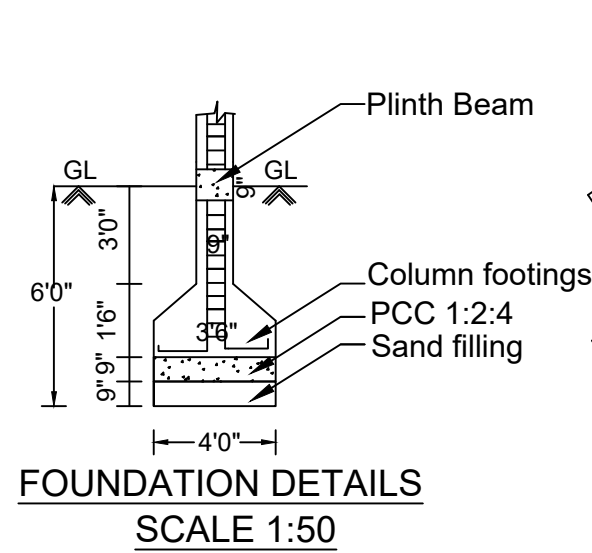


FOUNDATION DETAILS  
SCALE 1:50

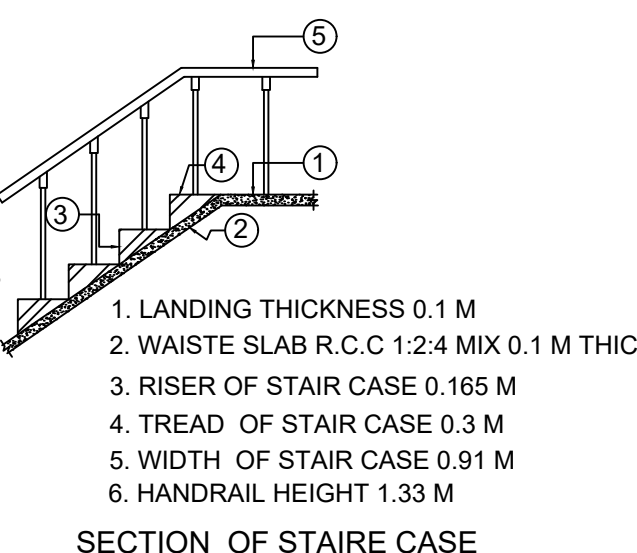

SECTION OF STAIR CASE

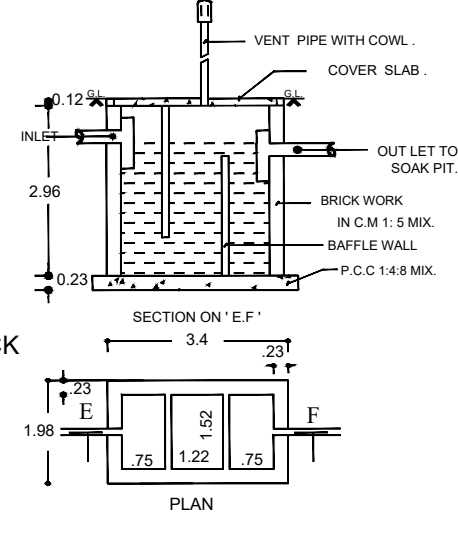

SEPTIC TANK DETAILS  
(NOT TO SCALE)

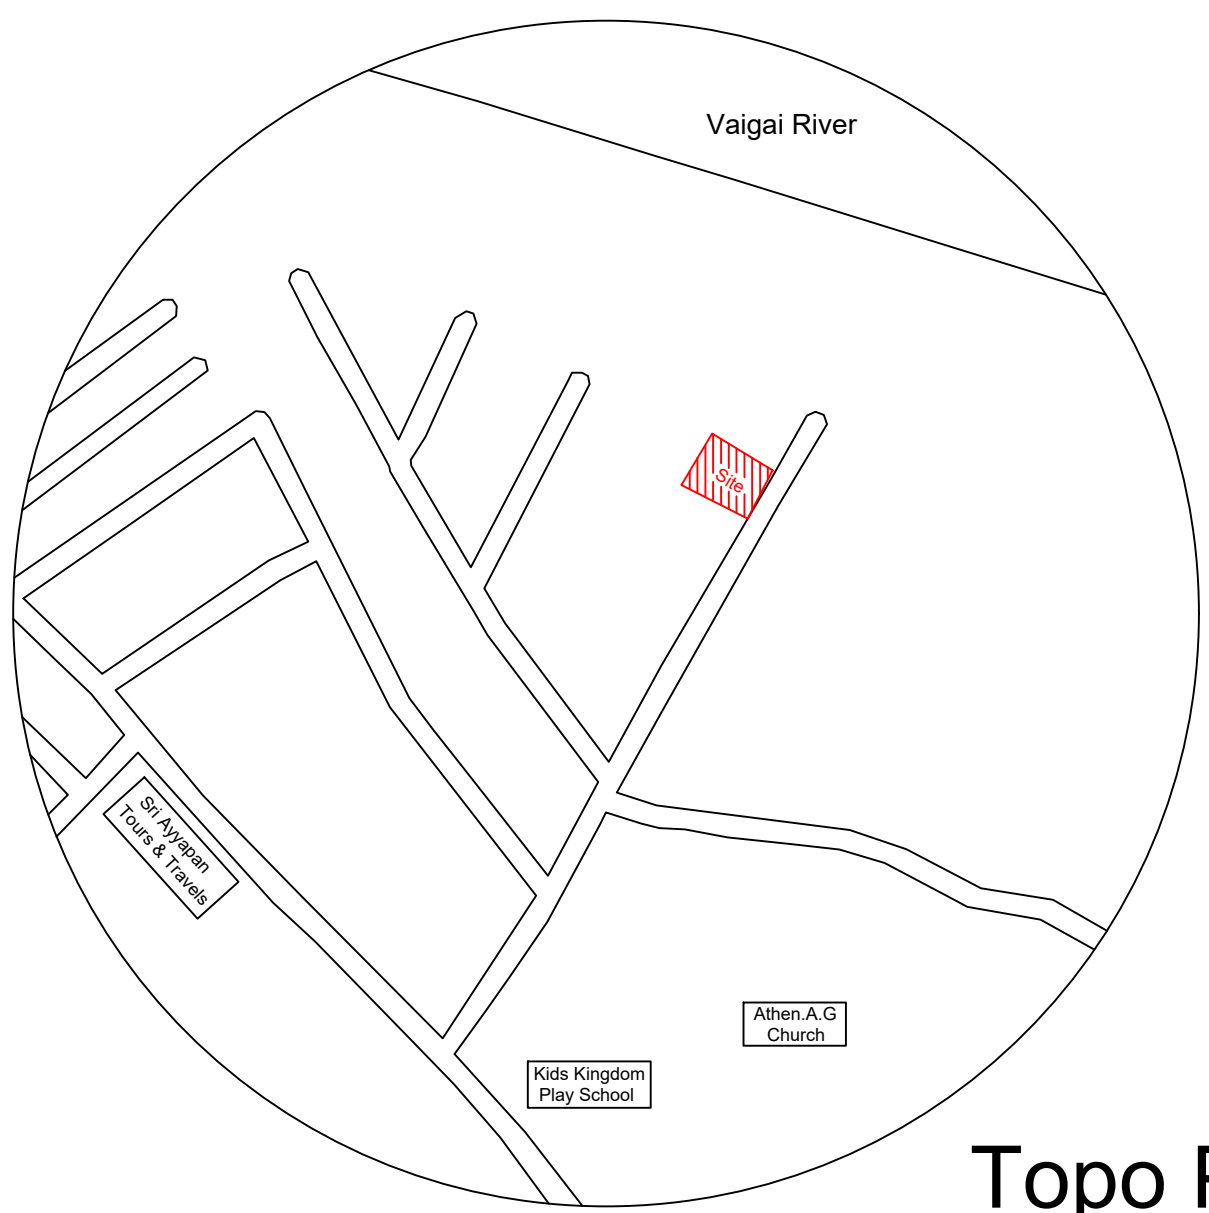

Topo Plan

|                        |                            |
|------------------------|----------------------------|
| CASE TYPE              | NEW Proposal               |
| PLOT USE               | RESIDENTIAL                |
| PLOT SUB USE           | RESIDENTIAL Dwelling Units |
| AREA OF THE PLOT       | 690.00 Sq Ft               |
| SCHEME / AREA          | -                          |
| LAYOUT APPROVAL NUMBER | 33/2023-2024               |

| LEGEND       | FEET      | METRE     |
|--------------|-----------|-----------|
| MD/DD DOOR   | 3'3"X7'0" | 1.02X2.13 |
| D DOOR       | 3'0"X7'0" | 0.91X2.13 |
| D1 DOOR      | 2'6"X7'0" | 0.76X2.13 |
| W WINDOW     | 4'0"X4'6" | 1.22X1.37 |
| V VENTILATOR | 3'0"X2'6" | 0.91X0.76 |

| (Scale 1:100)                |  | AREA DETAILS |          |
|------------------------------|--|--------------|----------|
|                              |  | In Sq.Ft     | In Sq.Mt |
| Total Area (As Per Document) |  | 690.00       | 64.13    |
| Pro.Ground Floor             |  | 480.97       | 44.70    |
| Pro.First Floor              |  | 480.97       | 44.70    |
| Open Space                   |  | 209.03       | 19.43    |

APPLICANT  
*V. Ganesan*  
Mr.V.GANESAN.

REGISTERED ENGINEER

*S. Sankar*  
Er.S.SIVAKUMAR.B.E.,  
LICENSED CIVIL ENGINEER & BUILDER  
Licensed.No:13/2020  
ALAMARAM BUS STOP,  
MUTHOOT FINANCE SECOND FLOOR,  
THIRUPPUVANAM,SIVAGANGAI-630611.  
Ph:+91 7904956057.