



PLAN SHOWING THE PROPOSED SUPER MARKET COMMERCIAL BUILDING IN S.NO : 77/17B, 58 AT RANASINGAPURAM VILLAGE, THIRUPPATHUR TALUK, SIVAGANGAI DISTRICT.


(SCALE - 1 : 100)

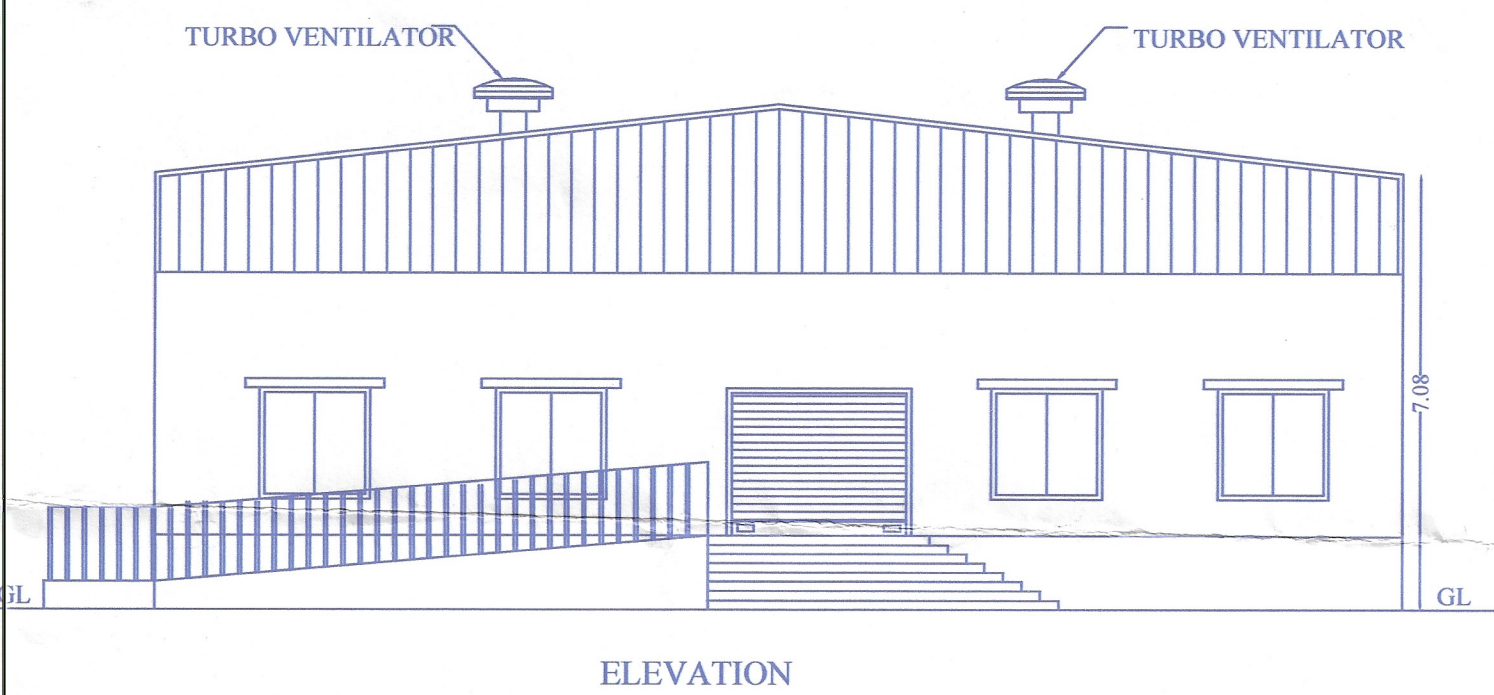


ELEVATION

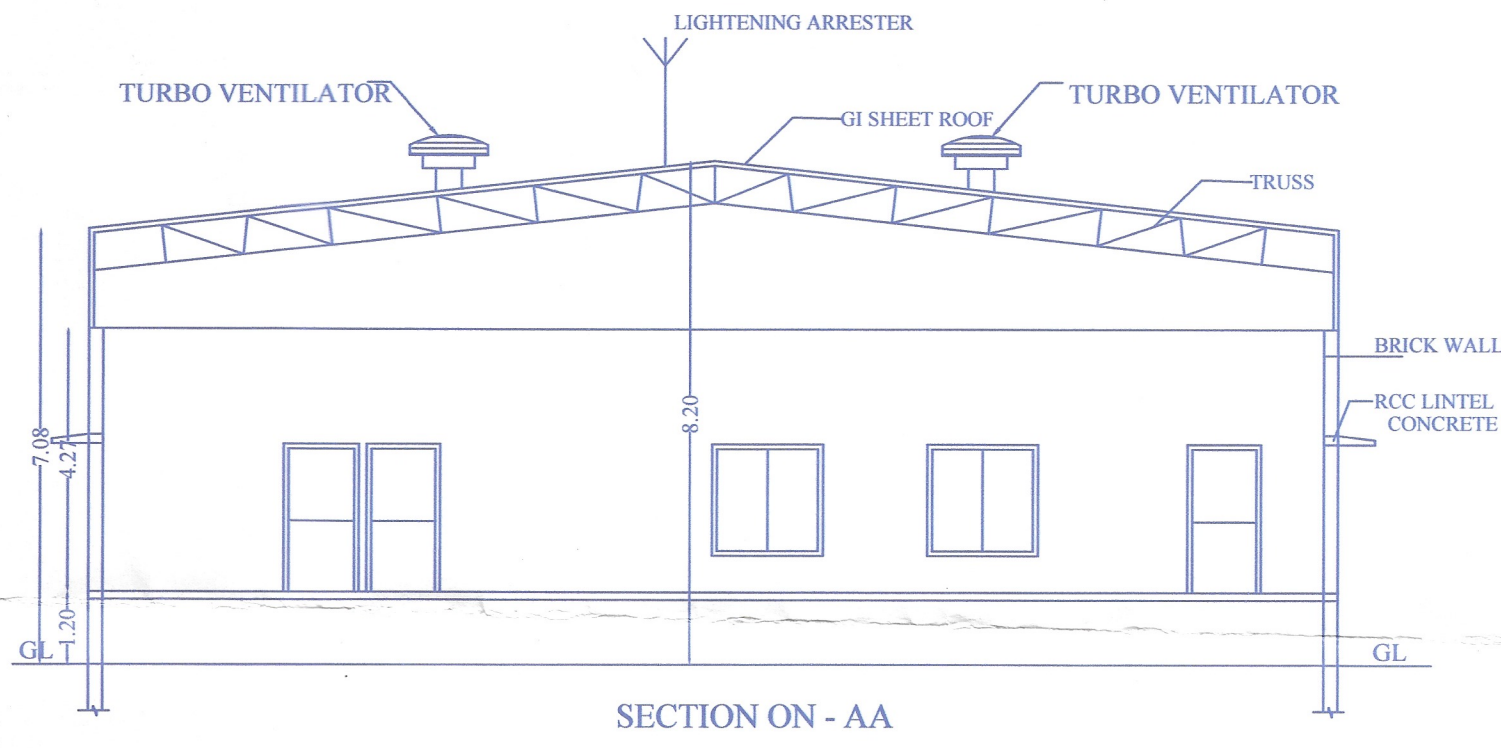


SECTION ON - AA

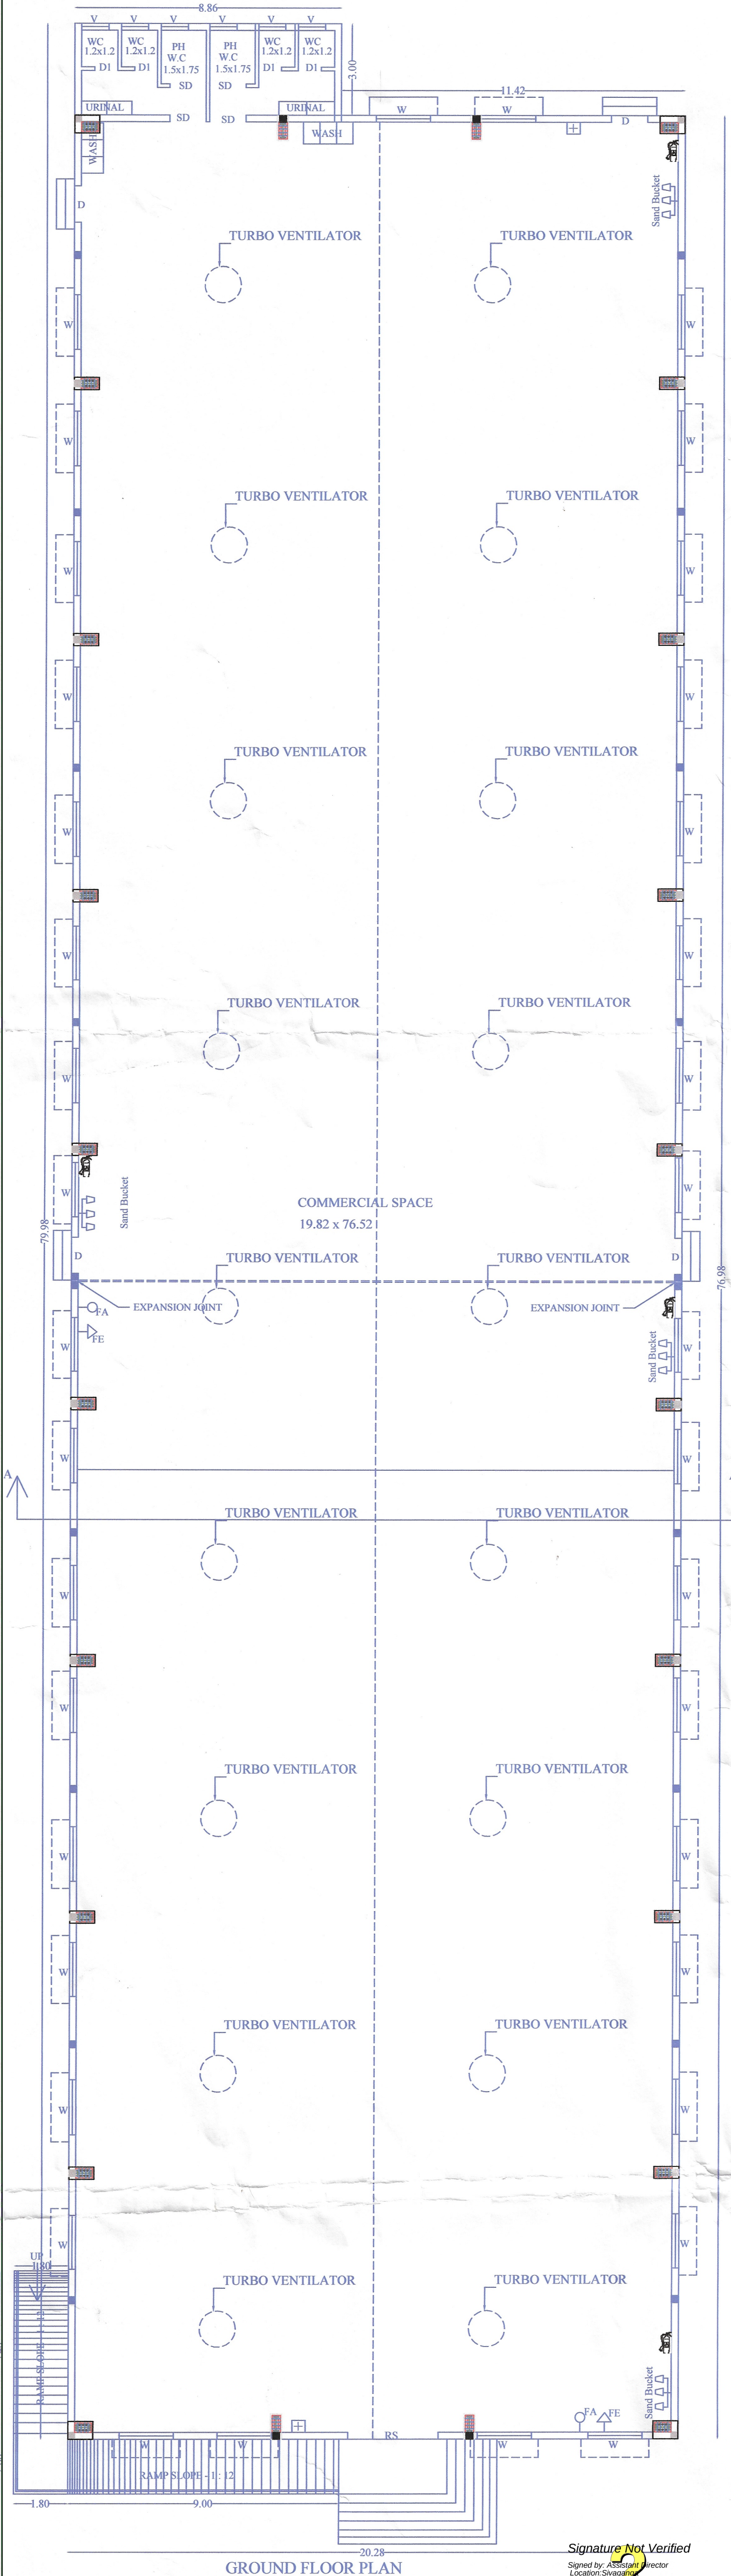




GROUND FLOOR PLAN

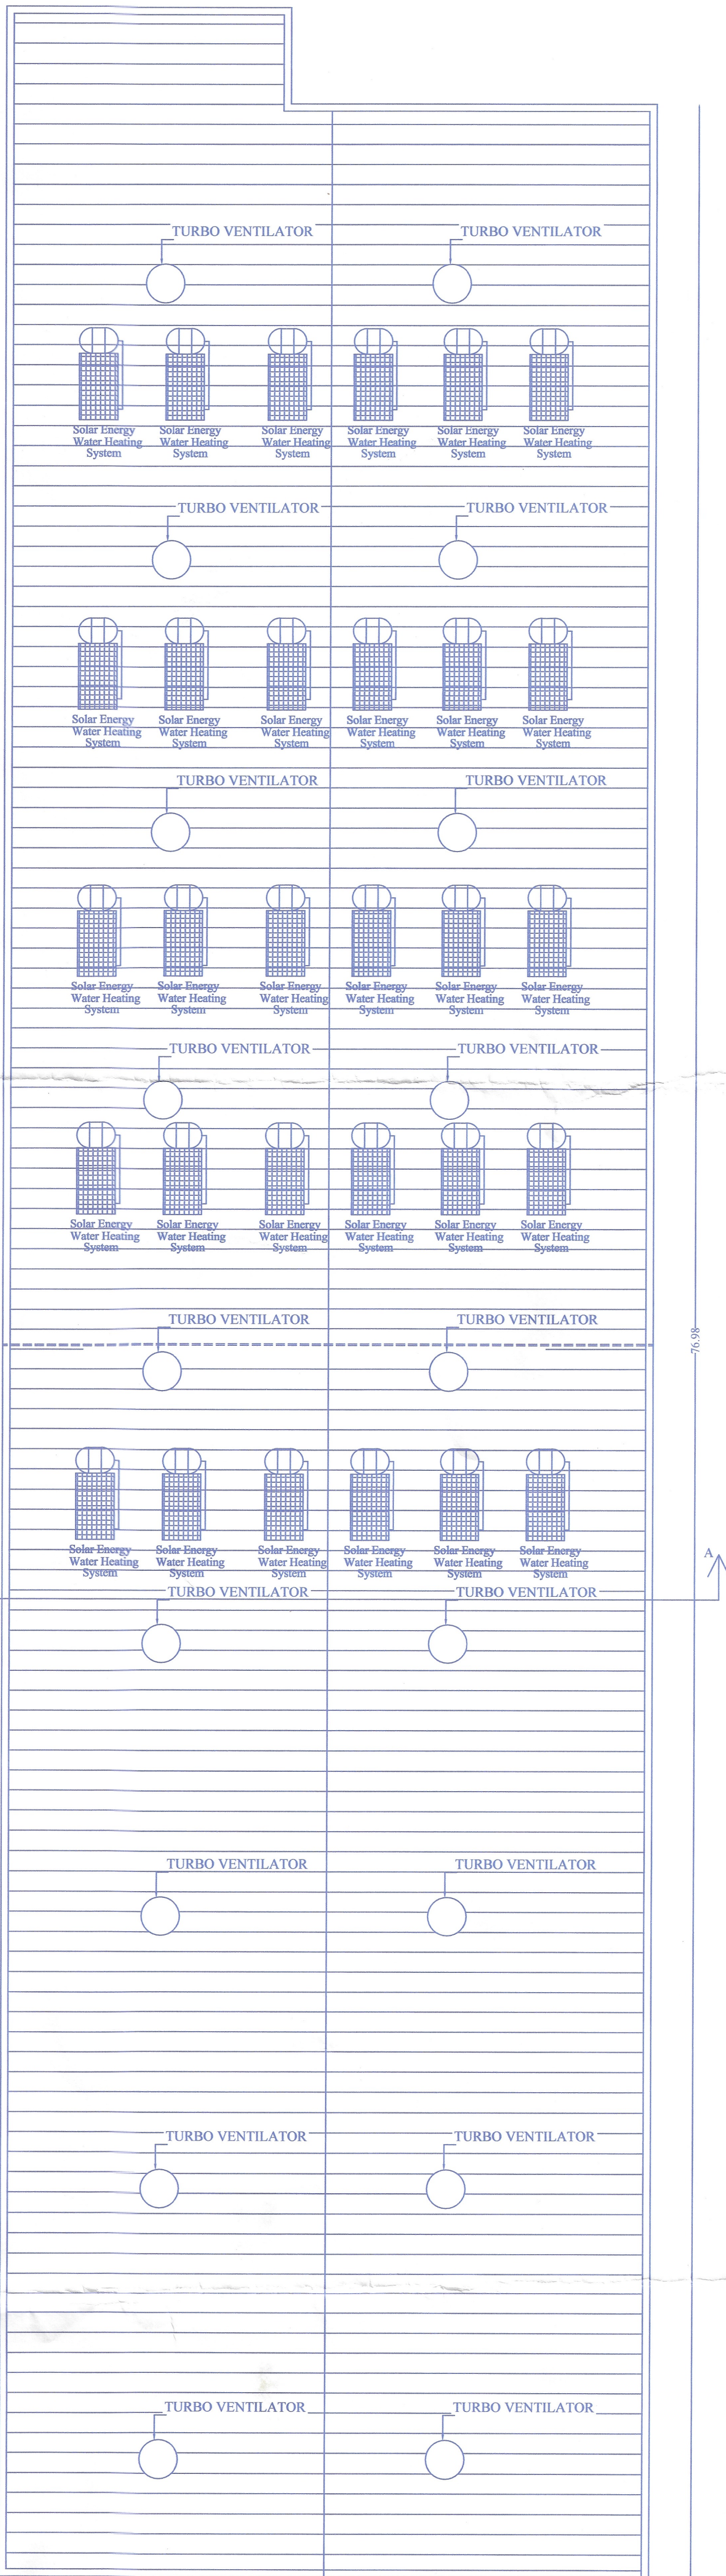

ROOF PLAN

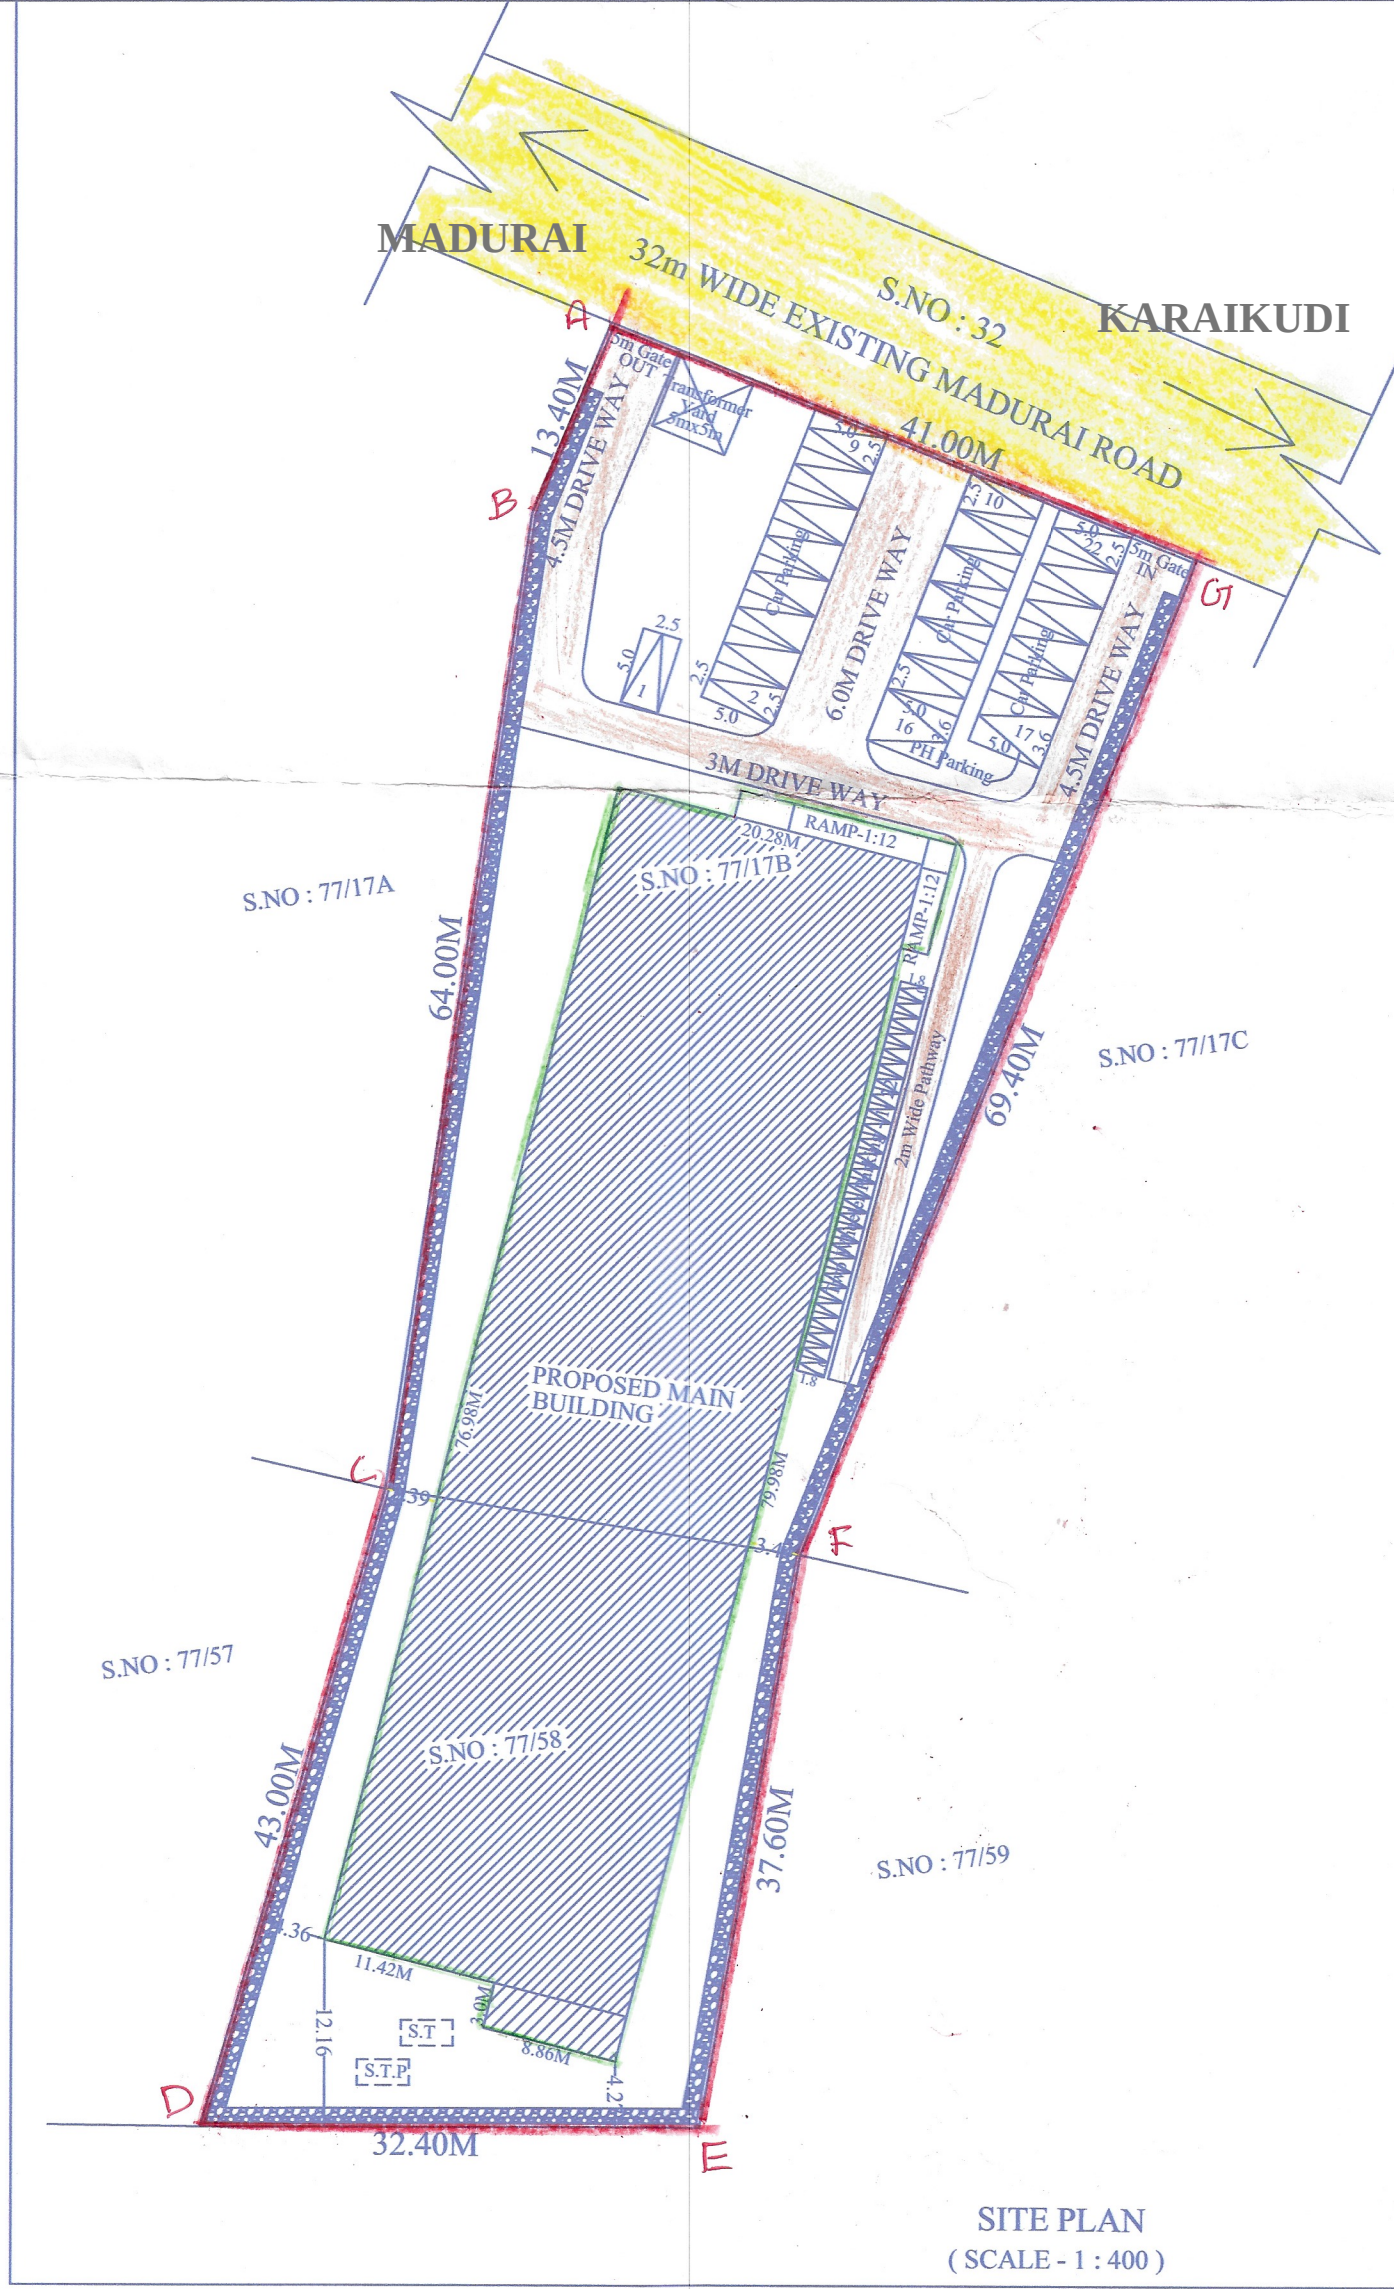

SITE PLAN
(SCALE - 1 : 400)

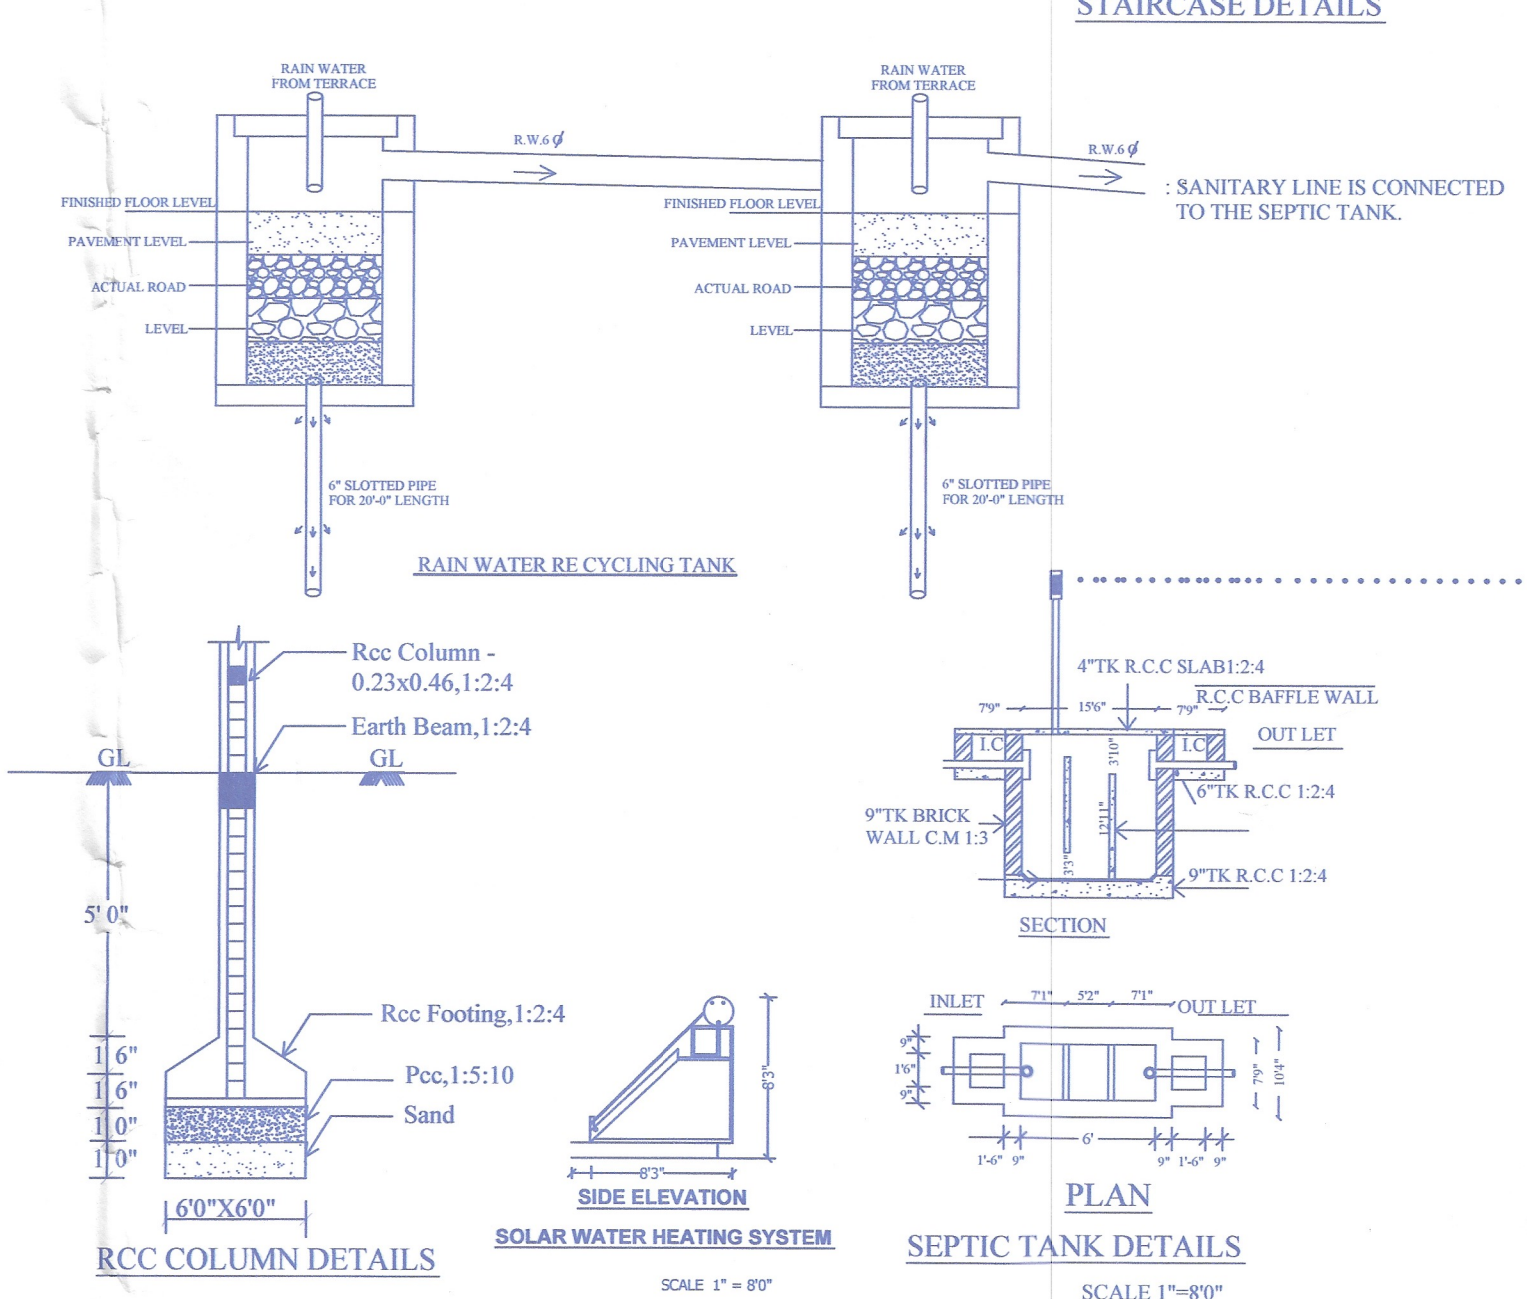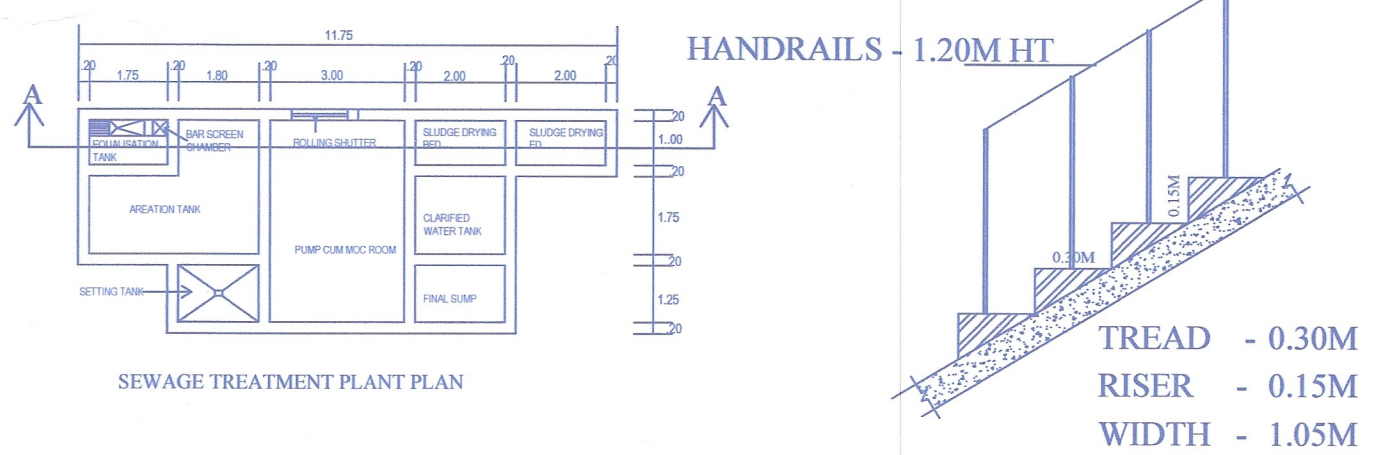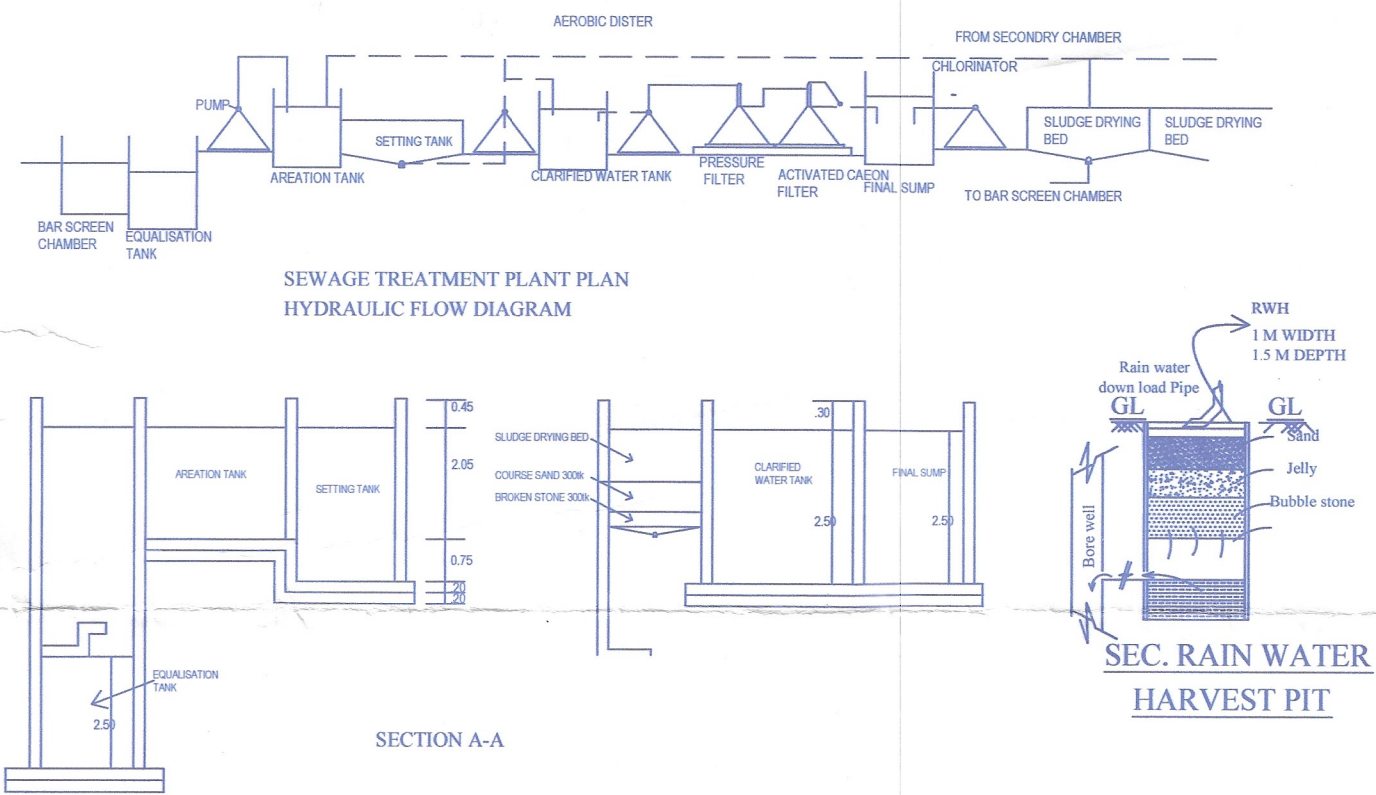

SHEET NO : 01			
REFERENCE :			
SITE BOUNDARY -			
EXISTING ROAD -			
PROPOSED BUILDING -			
DRIVE WAY -			
SITE AREA DETAILS:			
S.NO : 77/17B - 2615.00 Sq.m			
S.NO : 77/58 - 1147.00 Sq.m			
Total Area - 3762.00Sq.m			
Descriptions	Non FSI SQ.M	FSI SQ.M	Total Area SQ.M
Proposed Ground Floor		1587.73	1587.73
Total Floor Area		1587.73	1587.73
FLOOR SPACE INDEX = $\frac{1587.73}{3762.00} = 0.422$			
PLOT COVERAGE = $\frac{1587.73}{3762.00} \times 100 = 42.20\%$			
No. of. Car Parking Provided - 22 Nos (Including 2No's Physically Challenger's Provided)			
No. of. Two Wheeler Parking Provided - 26 Nos			
ONLINE APPLICATION NUMBER - SWP/BPA/007454/2023			
BP/DTCP (SIVAGANGAI DISTRICT) NO:06/2023			
APPLICANT			
STRUCTURAL ENGINEER			
A. RAMAKRISHNAN, M.E., D.F.S., A.M.I.E., (P)			
Registered Structural Engineer Grade - I, 00324			
IDHAL INFRASTRUCTURE			
No. 2089, IDHAL COMPLEX			
MULLIKUNDU, RAMNAGAR			
DEVAKOTTAI - 630 303.			
SIVAGANGAI DIST			
Mobile: 99444 05248			
E.T. HANU, B.E.,			
Registration No: 02 016/2019 (Grade-I)			
RECORDS ENGINEER			
P.K. 8222044043, 9780348414			