

PP

APPROVAL RECORD

Planning Permission

Sivagangai

Sivagangai district, Tamil Nadu

APPROVAL TYPE

Building Plan





ISSUING AUTHORITY

DTCP

The approval as the planning authority issued it, reproduced in full behind this page.

An approval speaks to what was sanctioned, not to what was built. Completion is a separate record.

PLAN SHOWING THE PROPOSED KALYANA MANDAPAM BUILDING IN S.NO : 4/2J3A, 4/2J3B,5/2C3 AT ILAYANKUDI NORTH VILLAGE, ILAYANKUDI TOWN PANCHAYATH/TALUK, SIVAGANGAI DISTRICT.

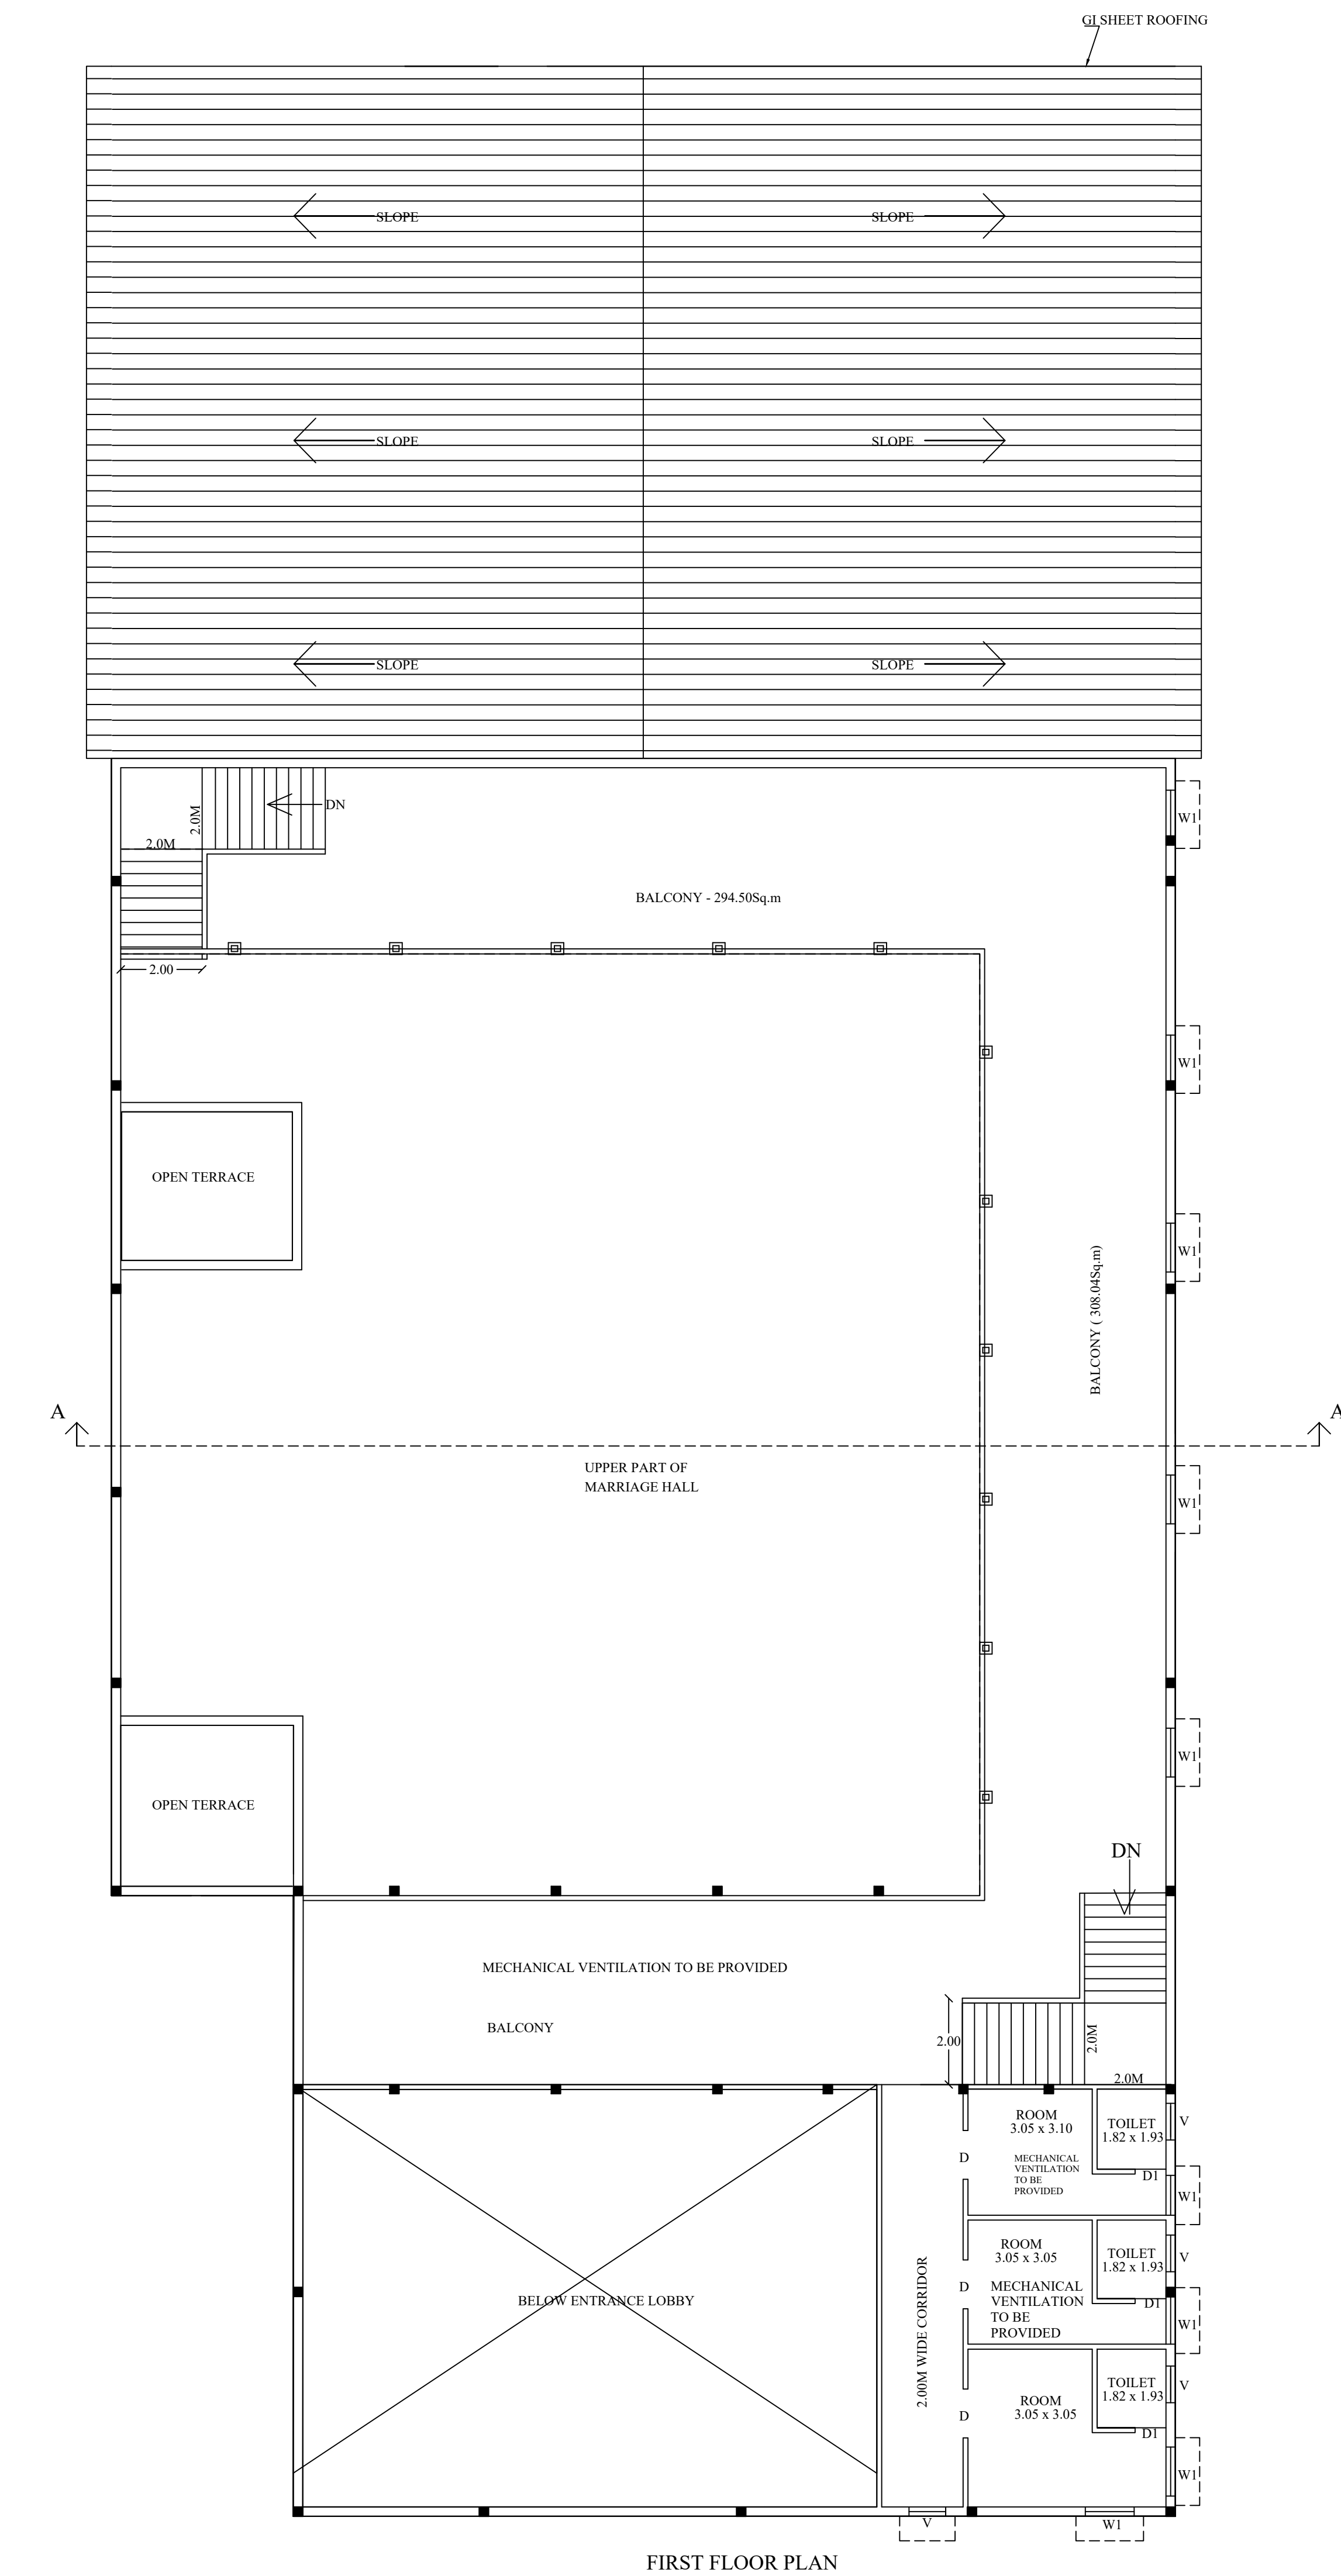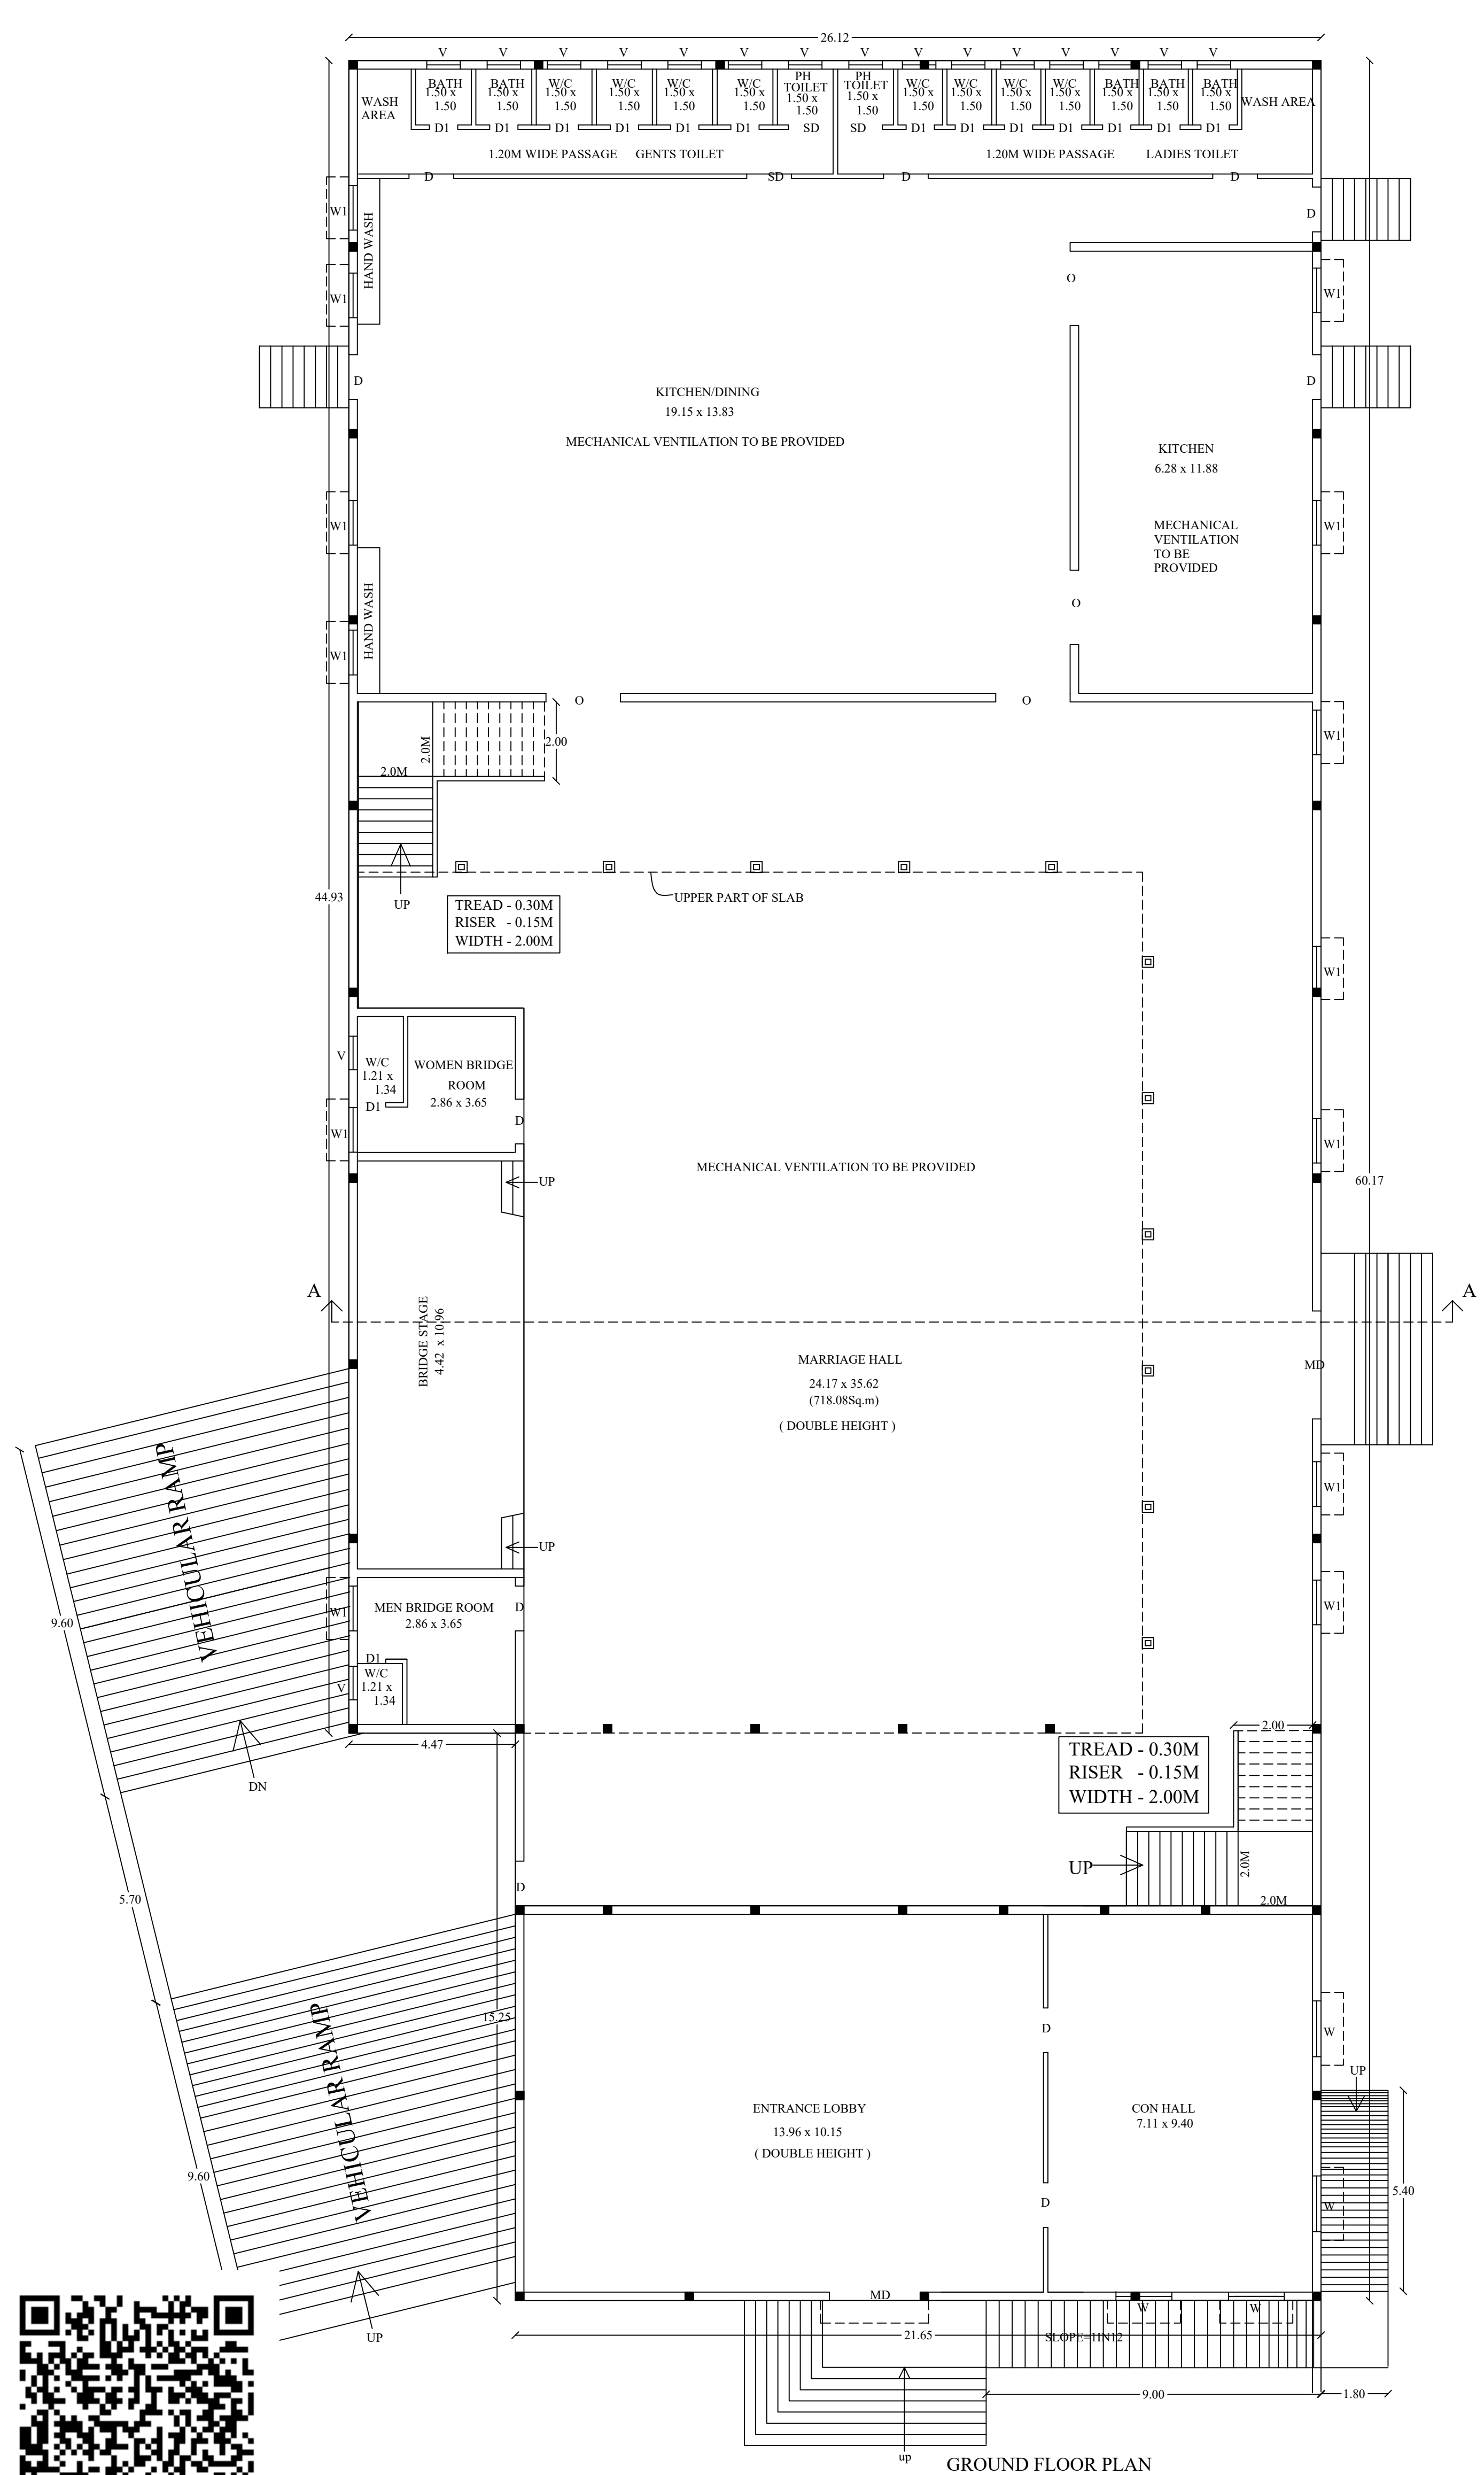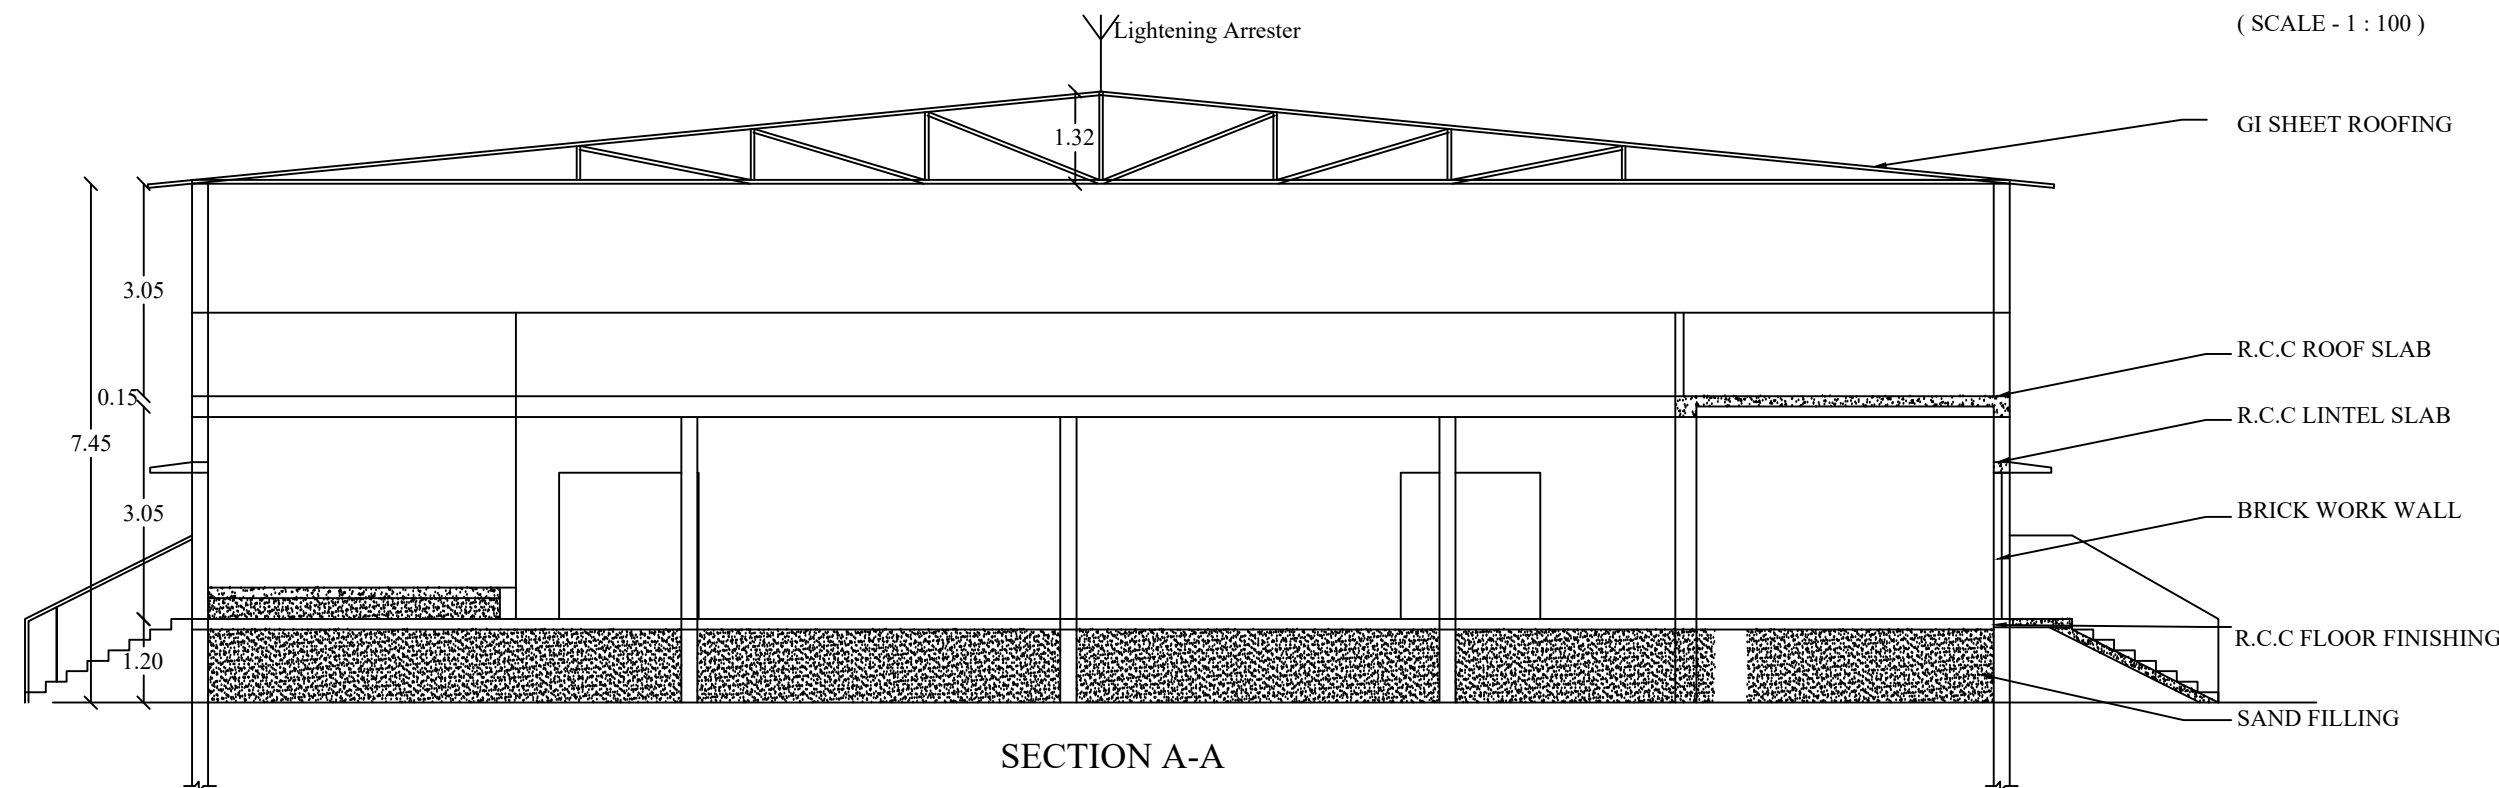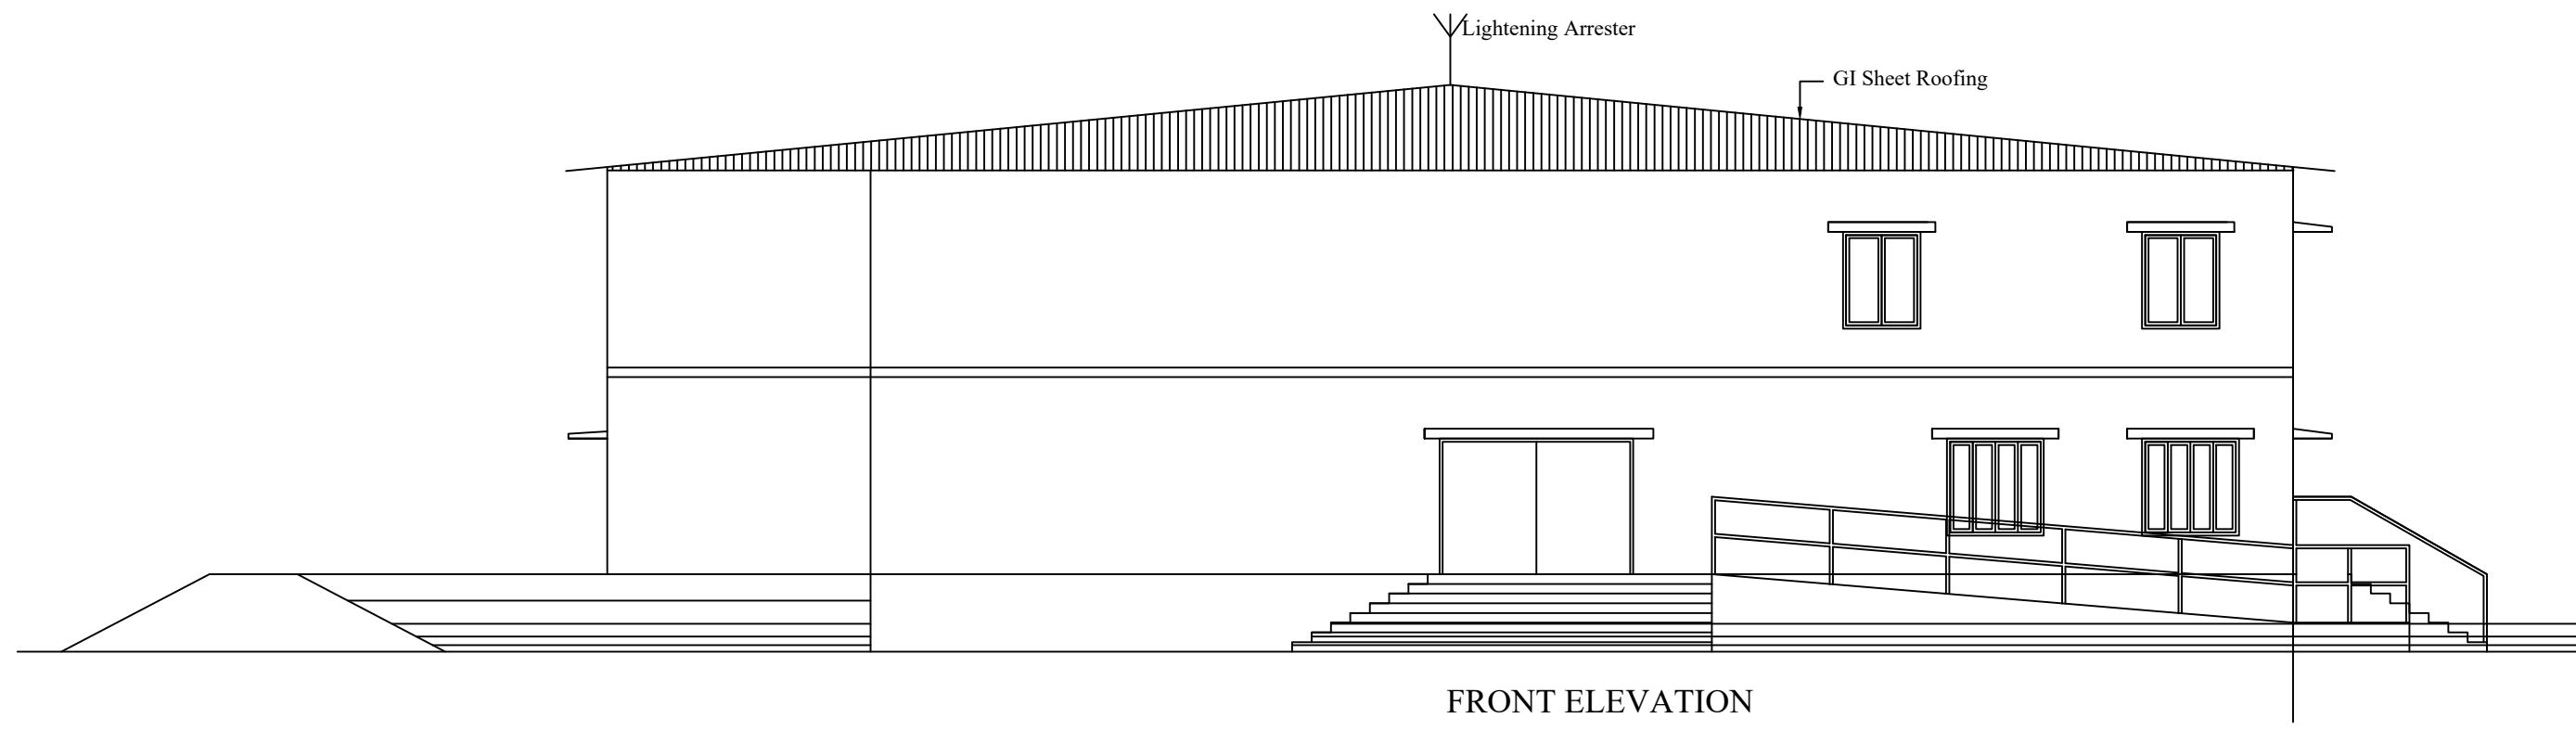

JOINERY DETAILS:-

MD	MAIN DOOR	3.00 x 2.10
D	DOOR	1.20 x 2.10
O	OPEN	2.00 x 2.10
SD	SLIDING DOOR	1.20 x 2.10
D1	DOOR	0.76 x 2.10
W	WINDOW	1.50 x 1.50
W1	WINDOW	1.20 x 1.50
V	VENTILATOR	0.90 x 0.50

AREA DETAILS:-

Descriptions	Non FSI In (SQ.m)	FSI In (SQ.m)	Total Area In (SQ.m)
Area of the Proposed Ground Floor		1503.76	1503.76
Area of the Proposed First Floor		421.93	421.93
Total Area		1925.69	1925.69


OFFICE USE



REGISTERED STRUCTURAL ENGINEER





APPLICANT

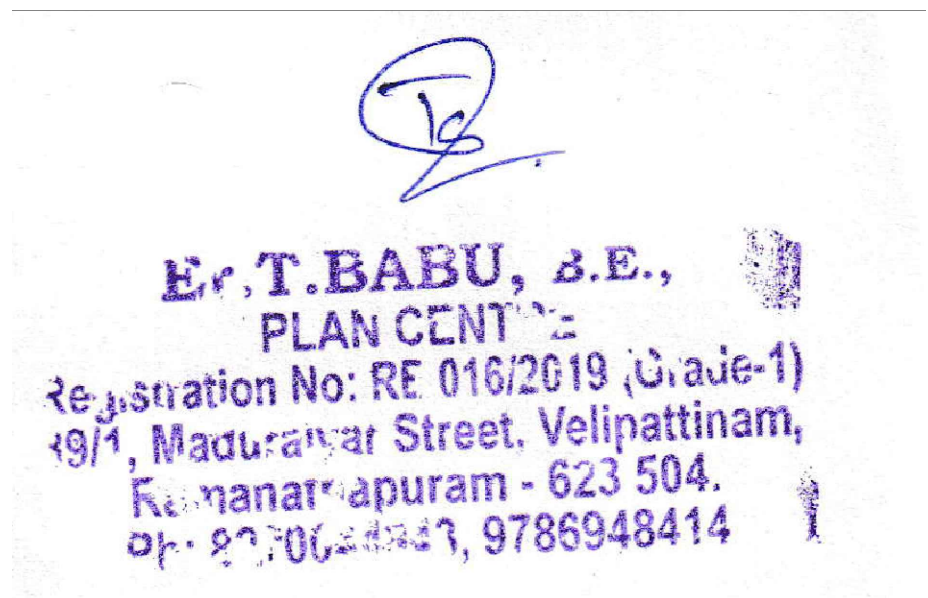

REGISTERED ENGINEER

SITE PLAN SHOWING THE PROPOSED KALYANA MANDAPAM BUILDING IN
S.NO : 4/2J3A, 4/2J3B,5/2C3 AT ILAYANKUDI NORTH VILLAGE,
ILAYANKUDI TOWN PANCHAYATH/TALUK, SIVAGANGAI DISTRICT.

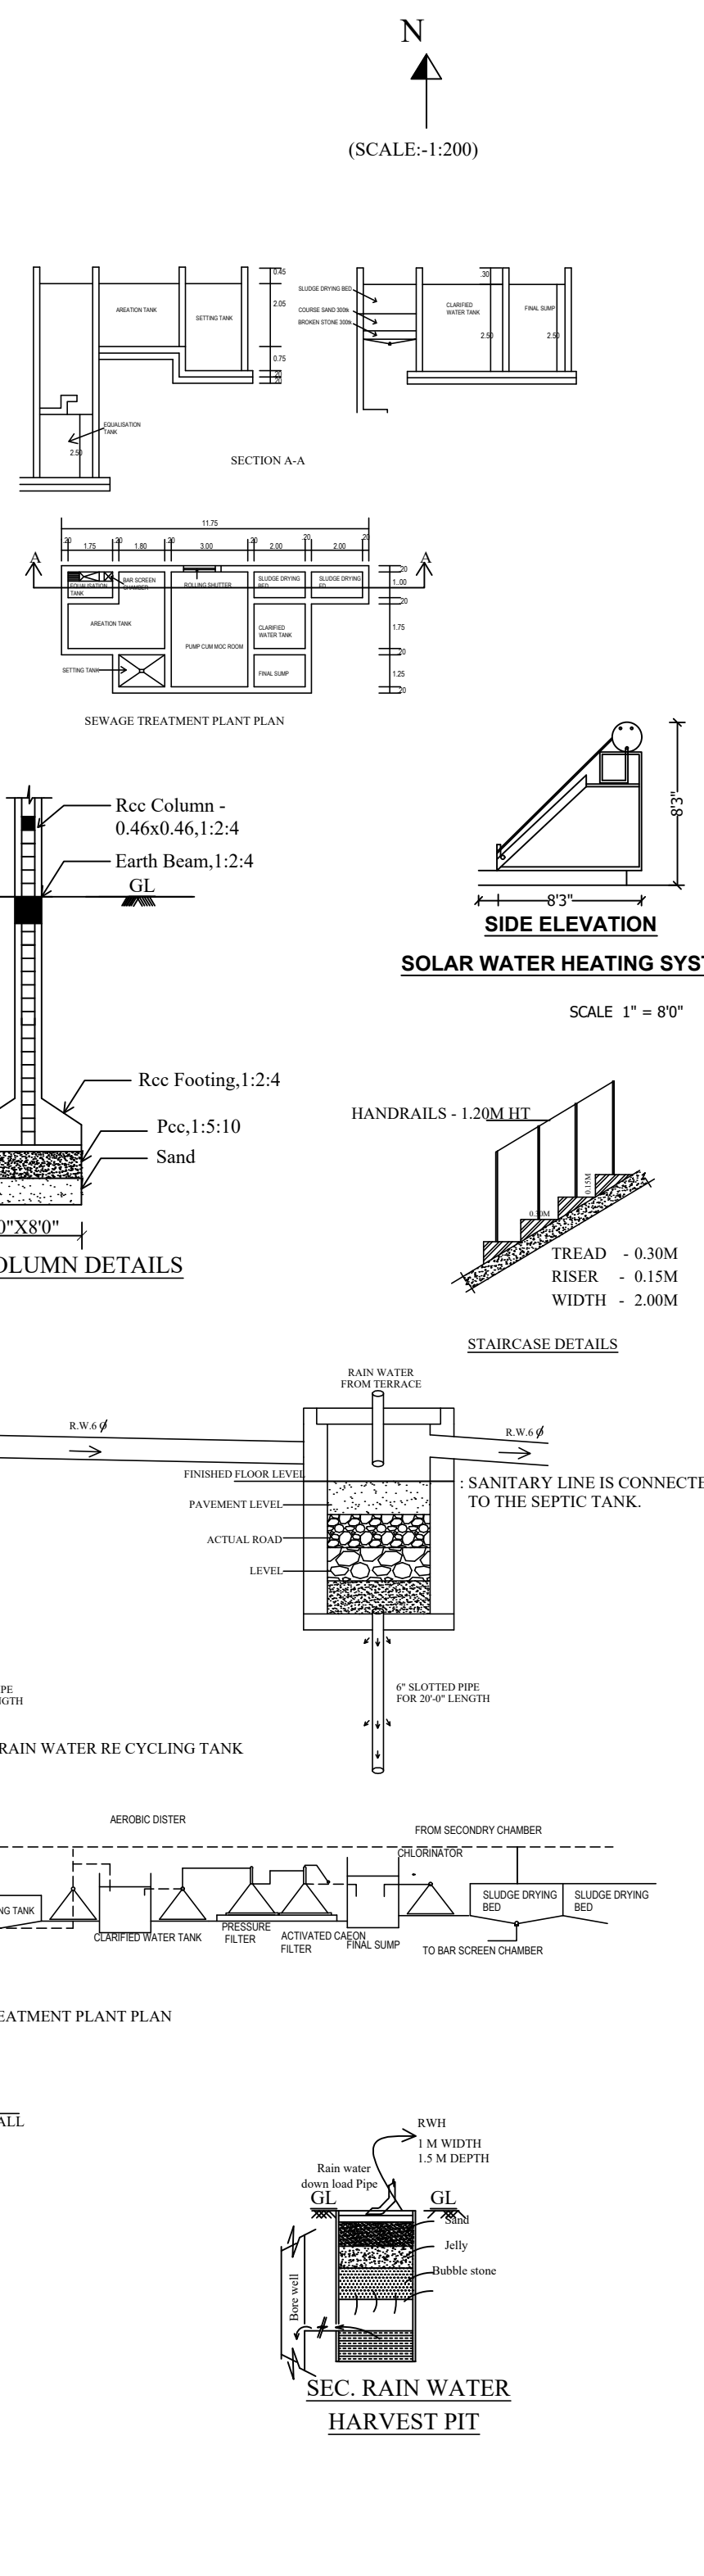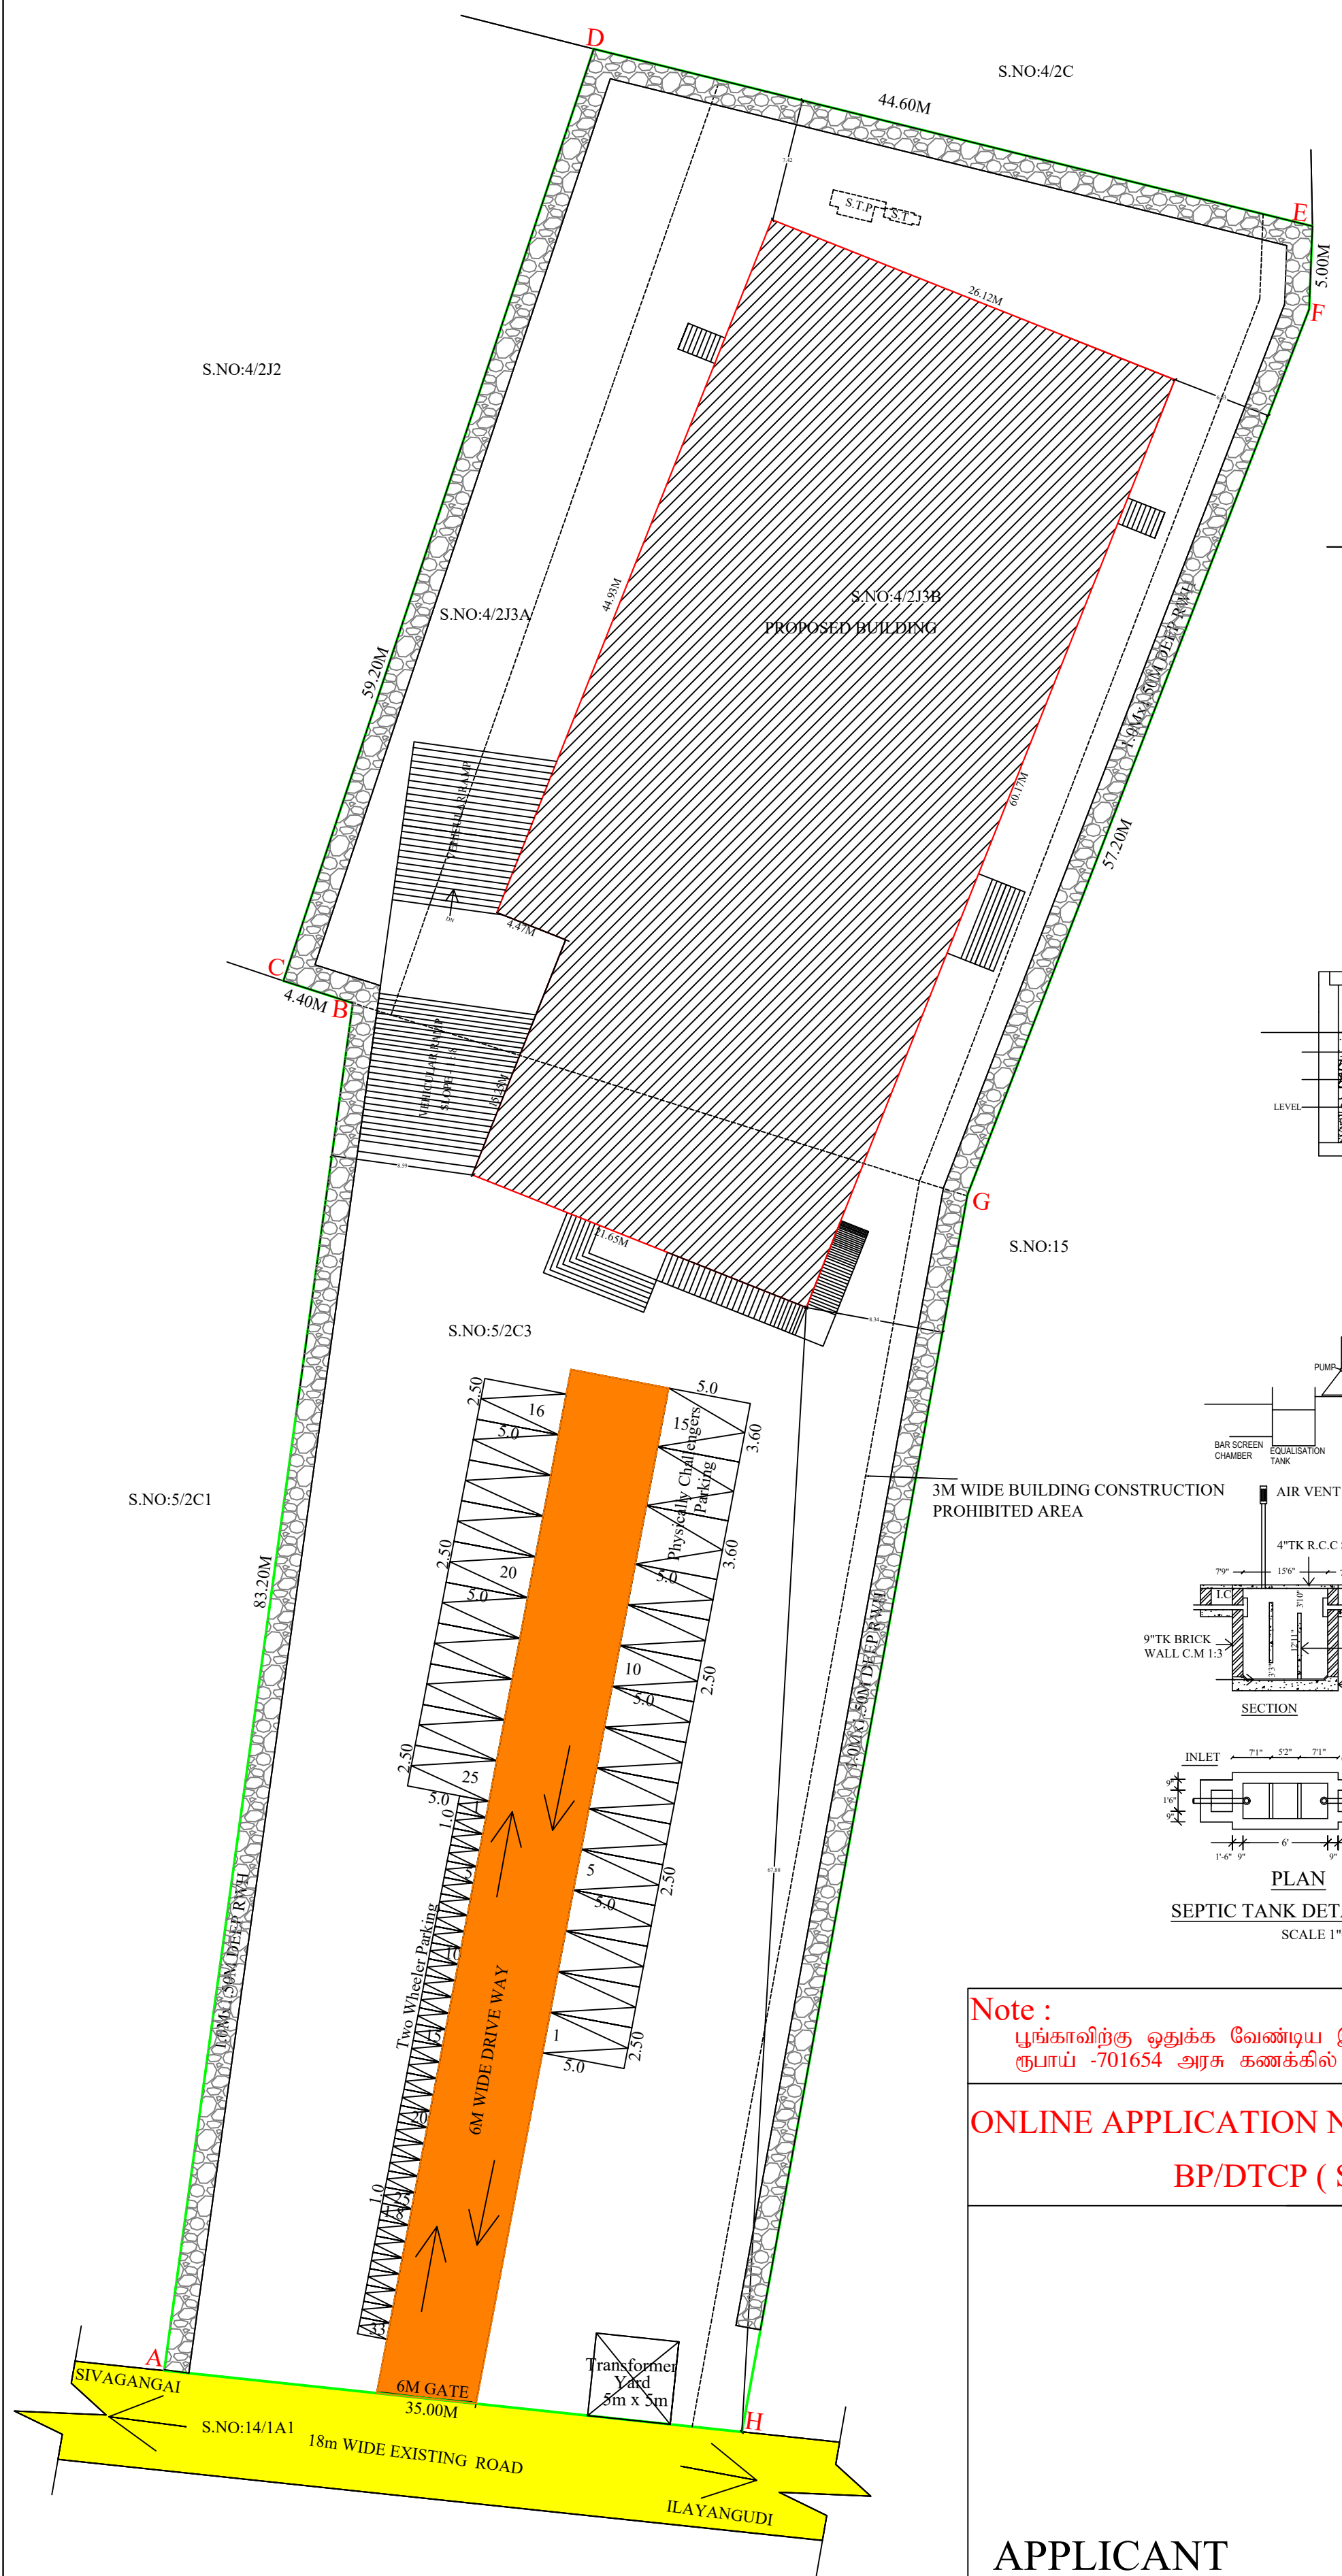

Note :
பூங்காவிற்று ஒதுக்க வேண்டிய இடத்திற்கு பதிலாக வழிகாட்டி மதிப்பின்படி ரூபாய் -701654 அரக கணக்கில் செலுத்தப்பட்டுள்ளது.

ONLINE APPLICATION NO : SWP/BPA/364848/2024 DATED ON 03/10/2024
BP/DTCP (SIVAGANGAI DISTRICT) NO :30 /2024

APPLICANT

SHEET NO : 01

- REFERENCE :
- SITE BOUNDARY - [Green Line]
 - EXISTING ROAD - [Blue Line]
 - PROPOSED BUILDING - [Red Hatched Area]
 - DRIVE WAY - [Yellow Area]

SITE AREA DETAILS:

S.NO : 4/2J3A - 726.00 Sq.m
S.NO : 4/2J3B - 2024.00 Sq.m
S.NO : 5/2C3 - 2664.00 Sq.m
Total Area - 5414.00 Sq.m

Descriptions	Non FSI SQ.M	FSI SQ.M	Total Area SQ.M
Area of the Ground Floor		1503.76	1503.76
Area of the First Floor		421.93	421.93
Total Floor Area		1925.69	1925.69

FLOOR SPACE INDEX = $\frac{1925.69}{5414.00} = 0.35$

No. of. Car Parking Required - 22 Nos
No. of. Car Parking Provided - 25 Nos
(Including 3No's Physically Challenger's Provided)
No. of. Two Wheeler Parking Required - 22 Nos
No. of. Two Wheeler Parking Provided - 33 Nos
(Including 3No's Physically Challenger's Parking)

Dr. A. RAMAKRISHNAN, M.E., Ph.D., D.F.S., M.I.E.,
Registered Structural Engineer Grade - I, 0032019
IDHAL INFRASTRUCTURE
No: 2089, IDHAL COMPLEX
MULLIKUNDU, RAM NAGAR
DEVAKOTTAI - 630 303
SIVAGANGAI DIST
Mob: 99444 05248, Ph. 04561 - 299639

REGISTERED STRUCTURAL ENGINEER

E.T.BABU, S.E.,
PLAN CENT
Registration No: RE 016/2019 (Grade-1)
49/1, Maduranagar Street, Velipattinam,
Kumanarapuram - 623 504.
Ph: 9786948414, 9786948414

REGISTERED ENGINEER

Eight ways to know a piece of land before you pay for it.

This report covers one part of the picture. These cover the rest, drawn from the same government records, for any property in Tamil Nadu.

LandLens One

Ask anything about a property and get an answer grounded in live government records, with the sources shown.

[/landlens/one](#)



Verify My Land

Every record check run on one property and returned as a single report.

[/landlens/verify-my-land](#)



Legal Opinion

An advocate's written opinion on the title, built on the records we pull for it.

[/landlens](#)



One Map

Every layer on one map: the parcel, its boundary, zoning, water bodies and what sits around it.

[/landlens/one/map](#)



PriceMap

What land actually changed hands for around this plot, taken from the registered deeds.

[/landlens/pricemap](#)



Build Scope

What you are allowed to build here: floor space, height, coverage and setbacks.

[/landlens/build-scope](#)



Property Tracker

Watch a property and hear about it when something new is registered against it.

[/landlens/property-tracker](#)



Deal Room

Run the transaction in one place: documents, stamping, signatures and the parties.

[/landlens/deal-room](#)



Twenty-four checks you can run yourself, at no cost.

Records and verification

The registers themselves, read for you.

Encumbrance Certificate

Patta and Chitta

Field Measurement Sketch

EC Analyzer

Bank charge check

Court case search

Seller background check

Approval check by survey

Value and duty

What it is worth and what it costs to register.

Guideline value by street

Guideline value by survey

Stamp duty and registration fees

Capital gains

Floor space index

Area unit converter

Zoning and land use

What the plan says can happen on this land.

Land use zone finder

CMDA land use check

Coastal regulation zone

Master plan check

Water bodies finder

Airport height clearance

Registers and directories

Who holds it, and which office keeps the record.

Find your registering office

Temple property check

Waqf property check

RERA register



Every free tool
/tools



Services we run
for you
/services



The LandLens
suite
/landlens/one



Every claim in this document traces back to a government record.

Legal opinions, due diligence and title verification

Building plan, layout and sub-division approvals

Completion and occupancy certificates, regularisation

Escrow, negotiation and NRI property management

Land survey, soil testing, architecture and construction

Verified RealEstate
3/350/2 Mettukuppam,
OMR Thoraipakkam,
Chennai 600 097, India
hello@verified.realestate
+91 9996 12 9996

Prepared from the registers named on the page each finding sits on. Where a register could not be read, this document says so in its place rather than leaving the gap to be read as a clean result.

