

PP

APPROVAL RECORD

Planning Permission

Sivagangai

Sivagangai district, Tamil Nadu

APPROVAL TYPE

Building Plan



ISSUING AUTHORITY

Town Panchayat


The approval as the planning authority issued it, reproduced in full behind this page.

An approval speaks to what was sanctioned, not to what was built. Completion is a separate record.


PLAN SHOWING THE PROPOSED CONSTRUCTION OF RCC ROOF PRIVATE OFFICE BUILDING IN T.S.NO: 57/50 ,
WARD NO: 01, BLOCK NO: 41,THIRUVALLUVAR NAGAR,DR.MOORTHY ROAD,
KUMBAKONAM CITY MUNICIPAL CORPORATION, THANJAVUR DISTRICT.

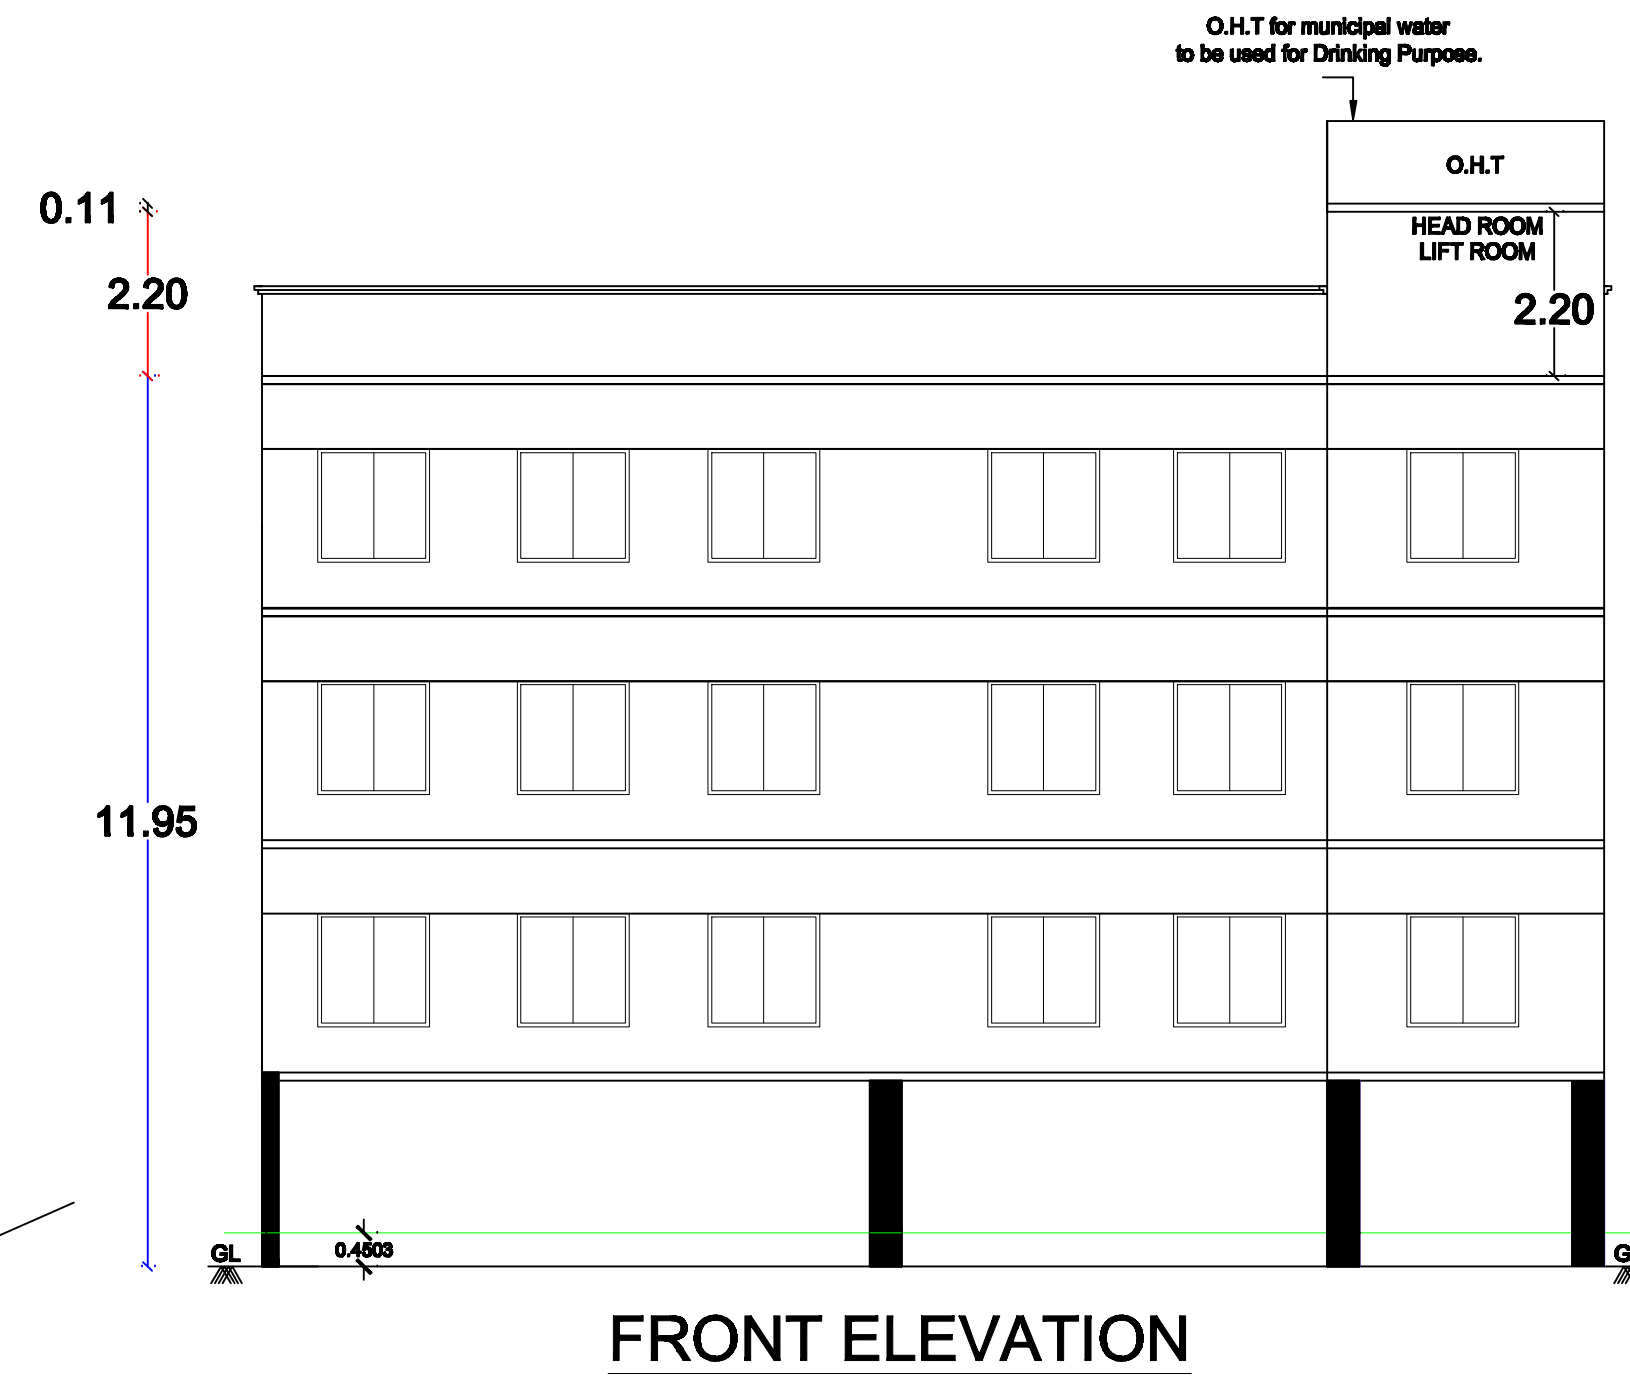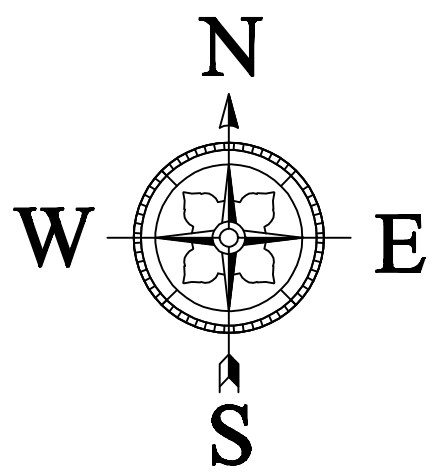

FRONT ELEVATION

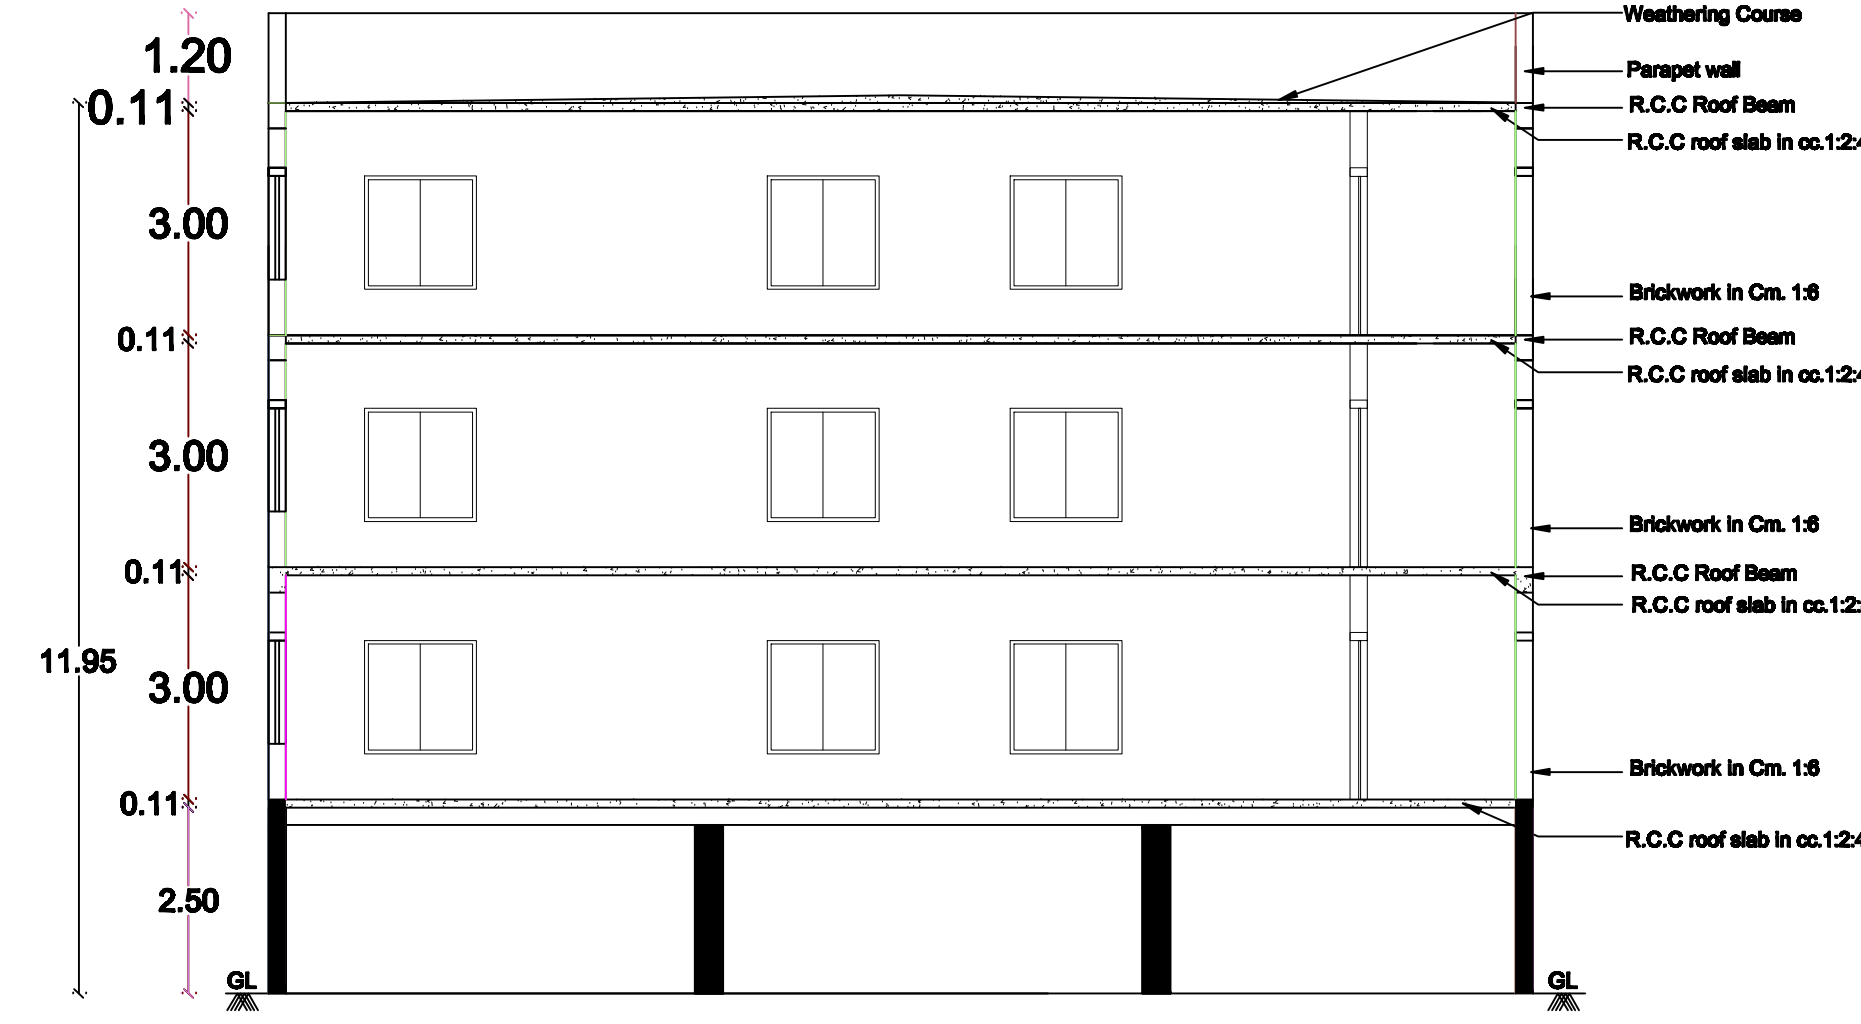

SECTION ON 'AB'

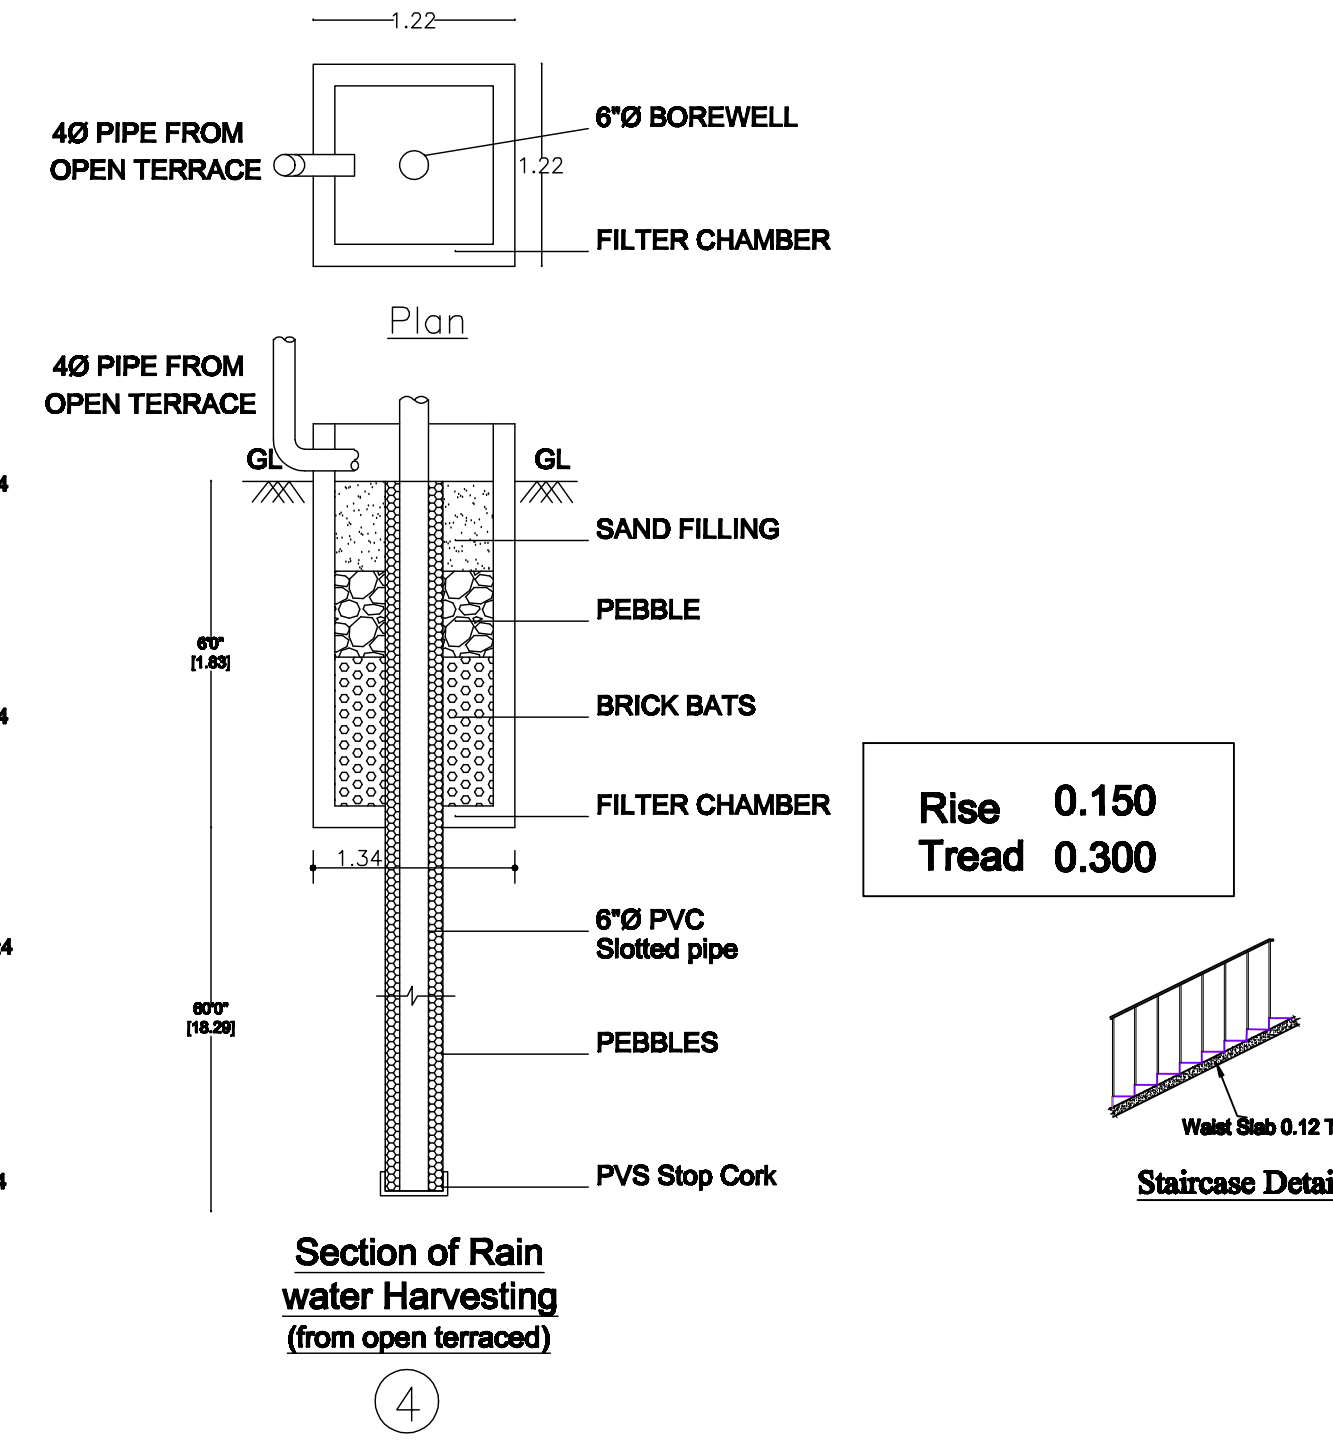


Section of Rain water Harvesting (from open terrace)

Columns Details:		
S.No	Size of Columns	No of Columns
A)	0.23 x 0.30	10
B)	0.23 x 0.23	03

Rise 0.150
Tread 0.300

Staircase Details

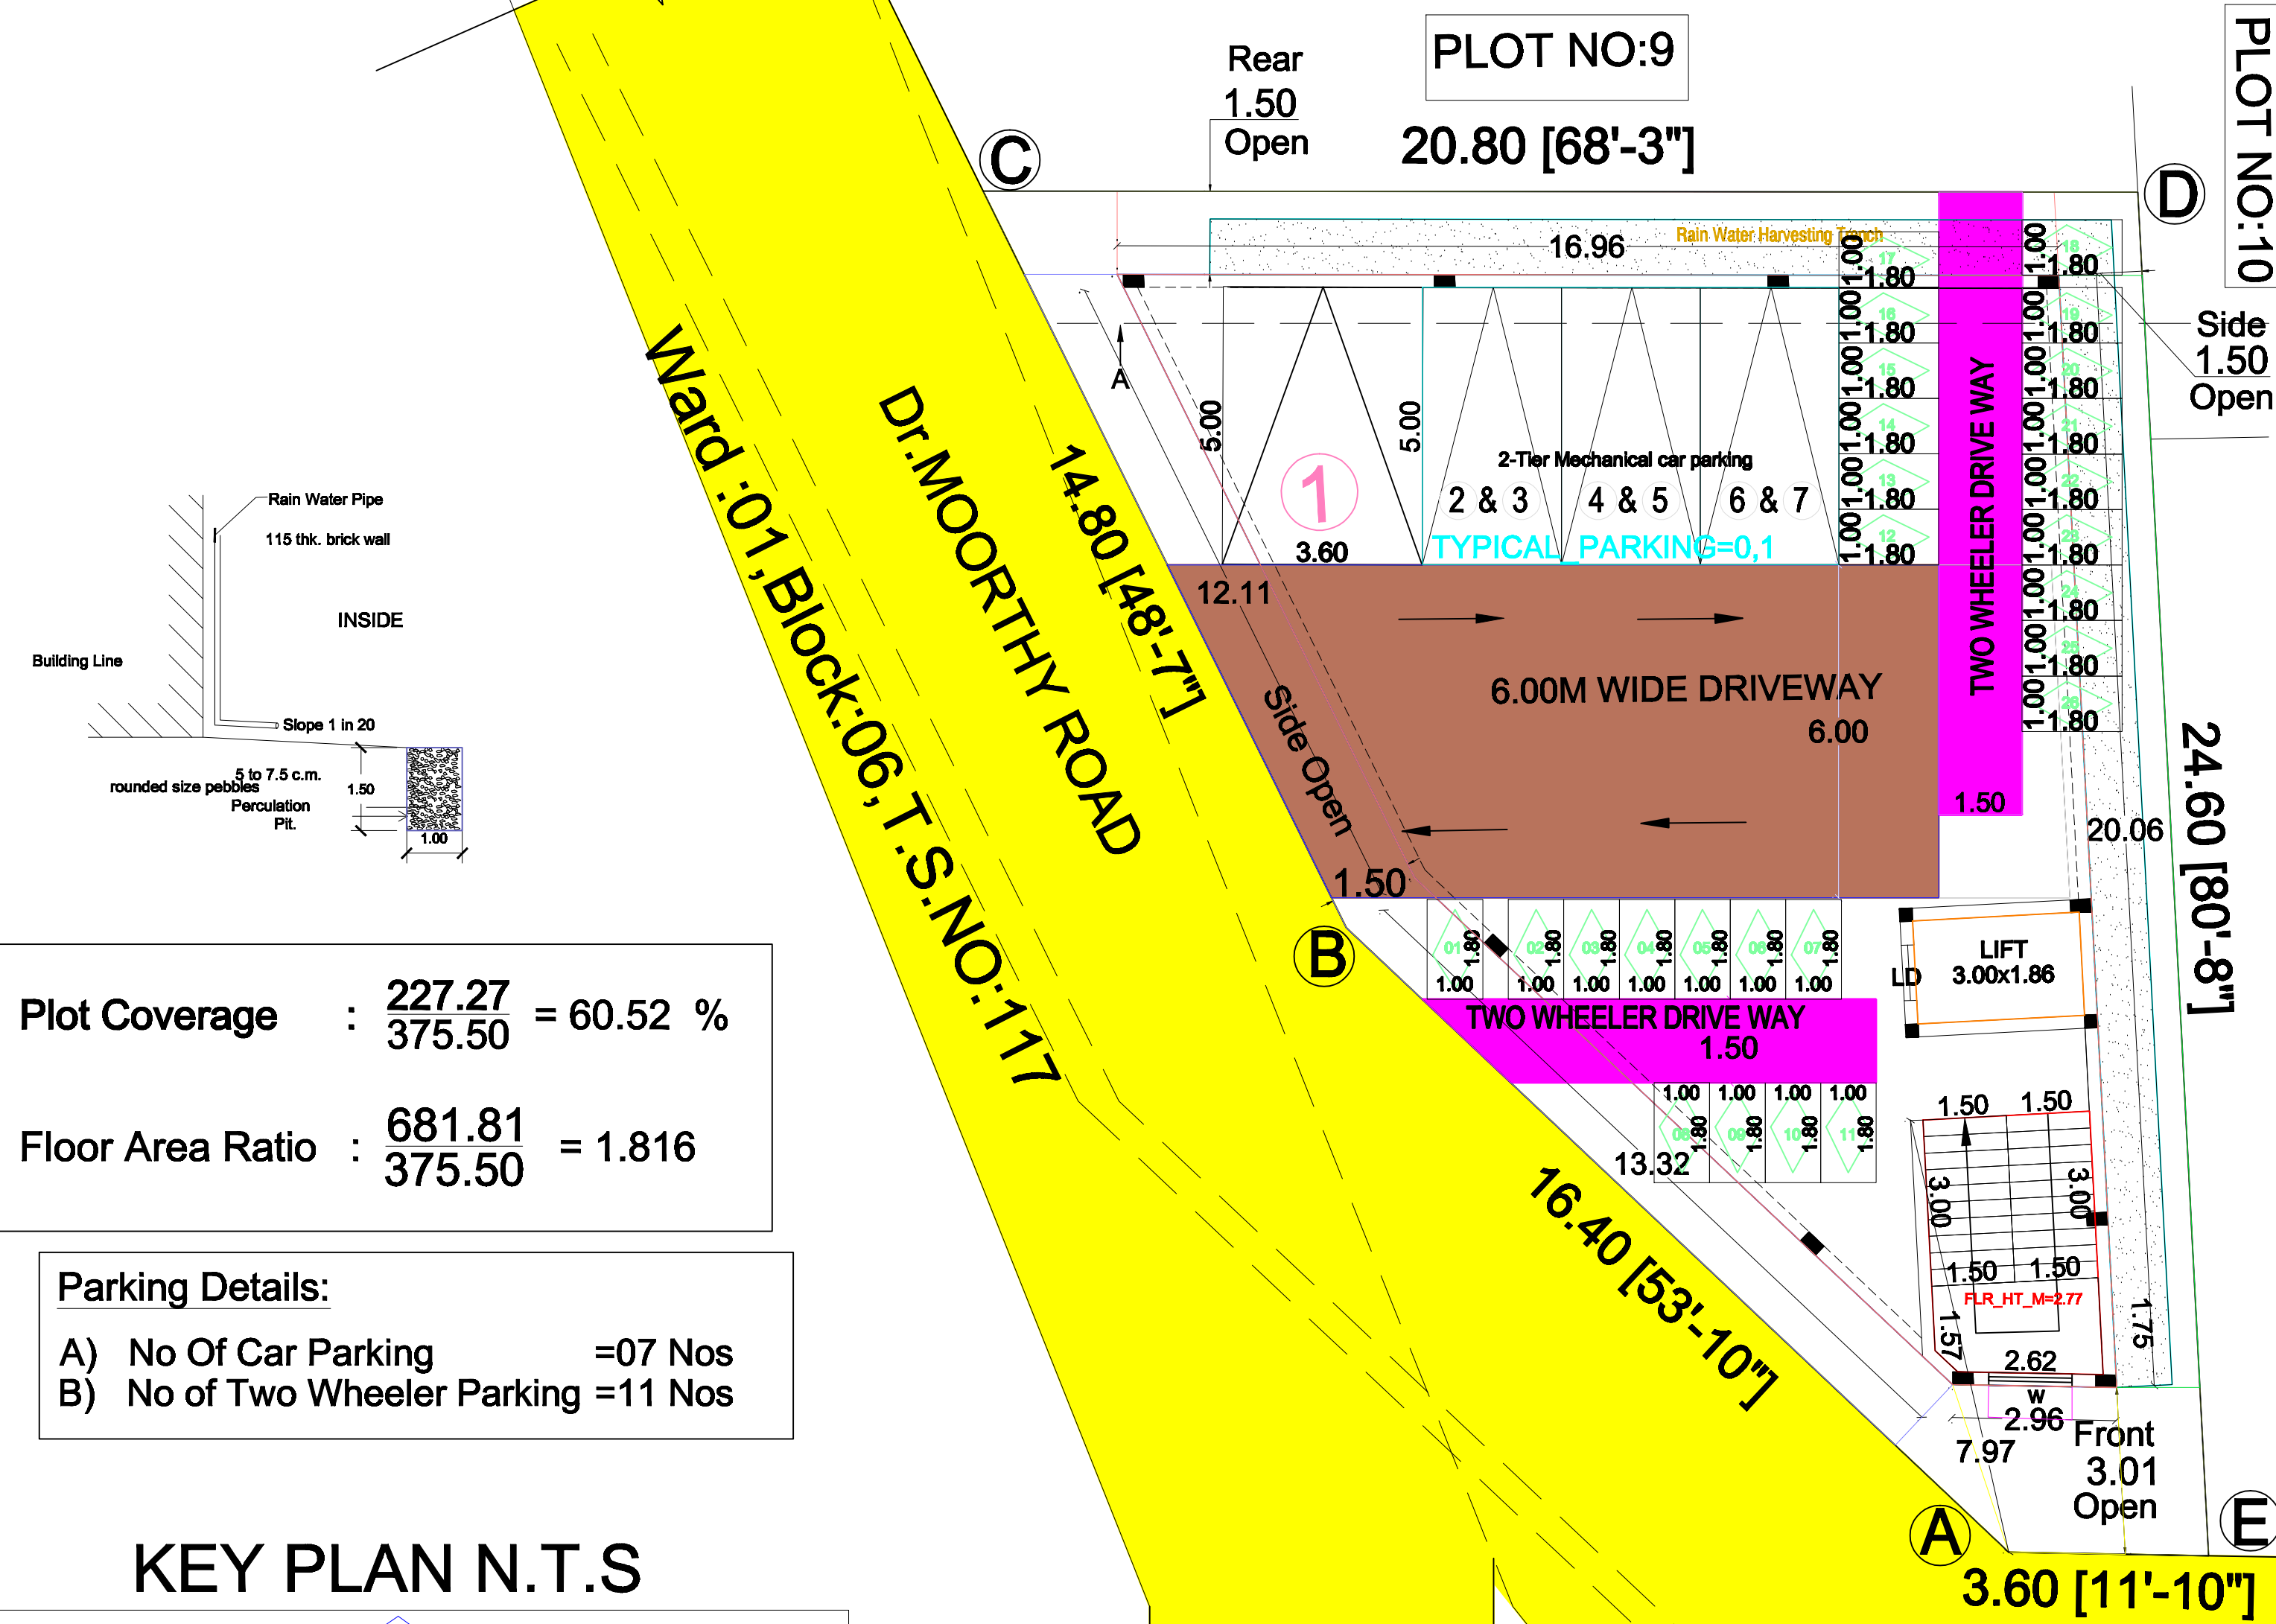


Plot Coverage : $\frac{227.27}{375.50} = 60.52\%$

Floor Area Ratio : $\frac{681.81}{375.50} = 1.816$

Parking Details:
A) No Of Car Parking = 07 Nos
B) No of Two Wheeler Parking = 11 Nos

KEY PLAN N.T.S

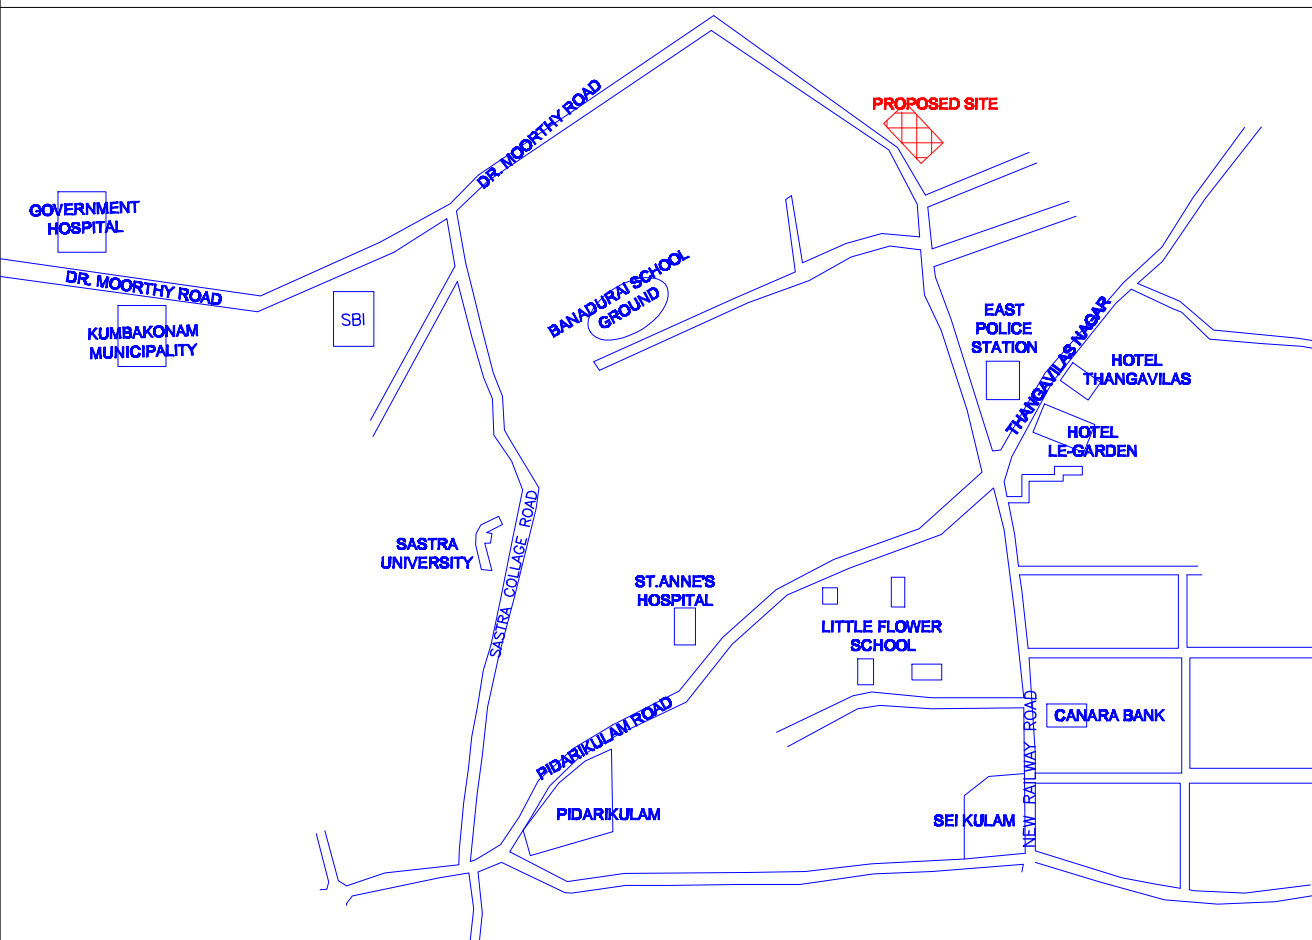


FLOOR NAME	TOTAL BUILDUP AREA (Sqm)	COVERED PARKING	FSI AREA (Sqm)
FLOOR-STILT	227.27	227.27	-
FLOOR-01	227.27	-	227.27
FLOOR-02	227.27	-	227.27
FLOOR-03	227.27	-	227.27
TOTAL	909.08	227.27	681.81
NON FSI AREA DETAILS			
AREA DETAILS		AREA	
Head Room Area		29.96	
Covered Parking Area		227.27	
Total		257.23	

SITE CUM STILT FLOOR PLAN

WASTE WATER RECYCLING SYSTEM:

- 1.Waste Water Collected from bath rooms and washbasin.
- 2.Settling Tank.
- 3.Settling Tank.
- 4.Straw bed 0.45m.
- 5.Charcoal bed 0.61m.
- 6.Coarse Sand 0.45m.
- 7.Pebble Sand 0.61m.
- 8.Collection Tank Water to be Chlorinated.
- 9.Water to be Pumped to separate O.H.T for flushing out of w.c.

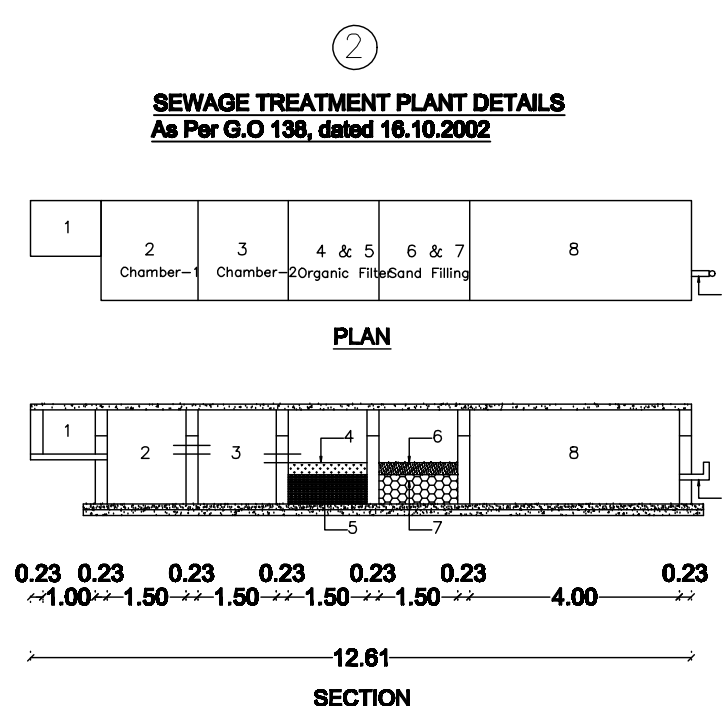


FIRST ,SECOND & THIRD FLOOR PLAN
TYPICAL_FLOOR_PLAN=1,2,3


TERRACE FLOOR PLAN

REFERENCE:


01. SEWAGE WATER CONNECTED TO MUNICIPAL UNDER GROUND DRAINAGE SYSTEM.
02. SOLAR WATER HEATER SYSTEM WILL BE PROVIDED.
03. RAIN WATER COLLECTED FROM THE OPEN TERRACE SHALL BE FILTERED AND LET INTO THE BOREWELL. 8. 900 LITER LPM PUMP TO BE PROVIDED
04. 31 Nos. OF 30 CM DIA RAIN WATER PERCOLATION PIT 1/30 SQM PLINTH AREA@3M C/C.
05. RAIN WATER PERCOLATION BED OF 1.20 M WIDE WILL BE PROVIDED ALL ROUND THE BUILDING AS PER THE SPECIFICATION.
06. FIRE EXTINGUISHERS IS PROVIDED WHERE EVER IS NECESSARY
07. BATH AND WASHBASIN WASTE WATER WILL BE SEPARATED AND USED FOR GARDENING PURPOSE.
08. PRO TOILET 06 NOS ARE CONNECTED TO MPL UGD SYSTEM.
09. PRO OHT 01 NOS IS PROVIDED ON O.T.P.

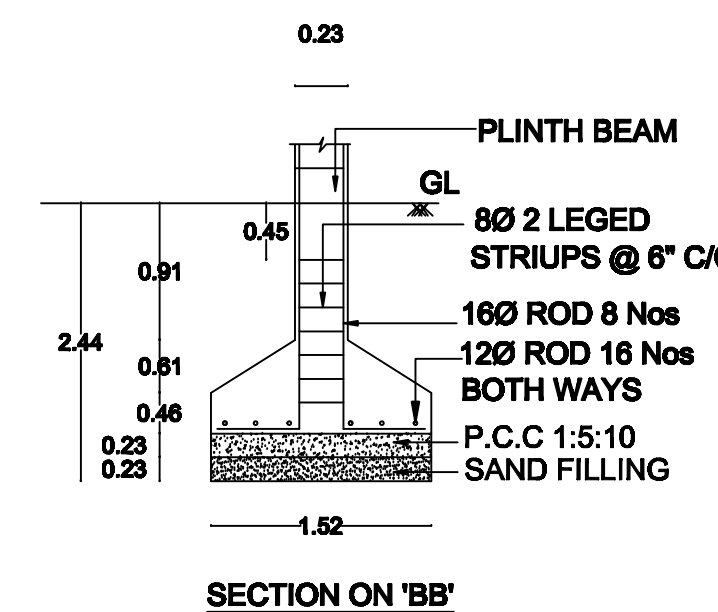

SECTION ON 'BB'

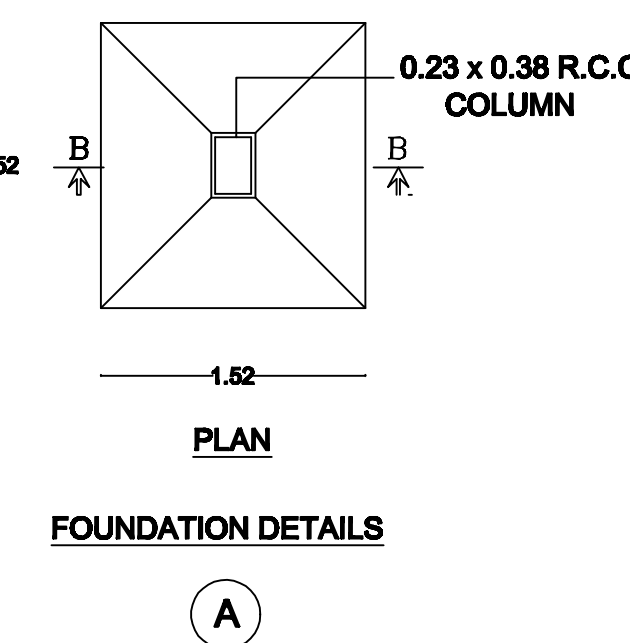

FOUNDATION DETAILS

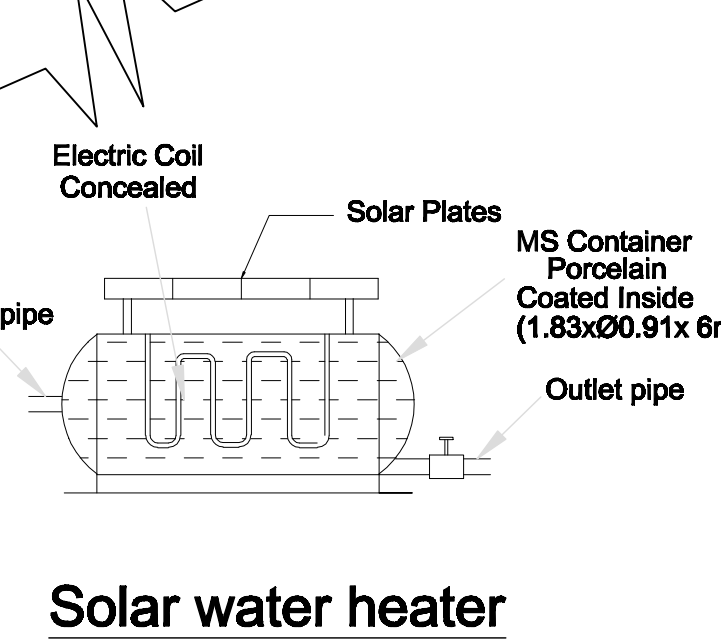

Solar water heater

khtl; efh; Cuik;G mYtyfk;
jQ;rhT+h; khtl;k;
e.f.vz; . SWP/BPA/0069023/2023
c;j; jtpy; fz;Ls;sthW kidopl;j;pw;F
'A' TO 'E' vd; vy;iyapi;L mk;kidopl;j;py;
mikAk; fl;bl tiuglj;jpw;F
SWP/DTCP/TNJ/KLPA/BP NO :- 14 /2023
vd; vz;zp;lg;L nrayhiz; fb;j;
e.f.vz; . SWP/BPA/0069023/2023
njhptp;j;Js; epg;jdfSlid; kidopl
xg;Gjy; kw;Wk; fl;bl tiuglj;jpw;F
njhopy;El; g;Gjy; toq;fg;LfpwJ.

All Dimensions are in Metro Scale 1:100

SCHEDULE OF JOINERY:

LD	LIFT DOOR	-	1.20x2.13
D	DOOR	-	1.00x2.13
d	DOOR	-	0.76x2.13
W	WINDOW	-	1.50x1.37
W1	WINDOW	-	2.10x0.91
V	VENTILATOR	-	1.20x0.61

AREA	PLR/FMB Area	375.50
STATEMENT:-	Document Area	375.50
	As at Site	341.40
	Super Imposed Plot Area	341.40


AREA STATEMENT:

TOTAL SITE AREA	-	341.40	Sqm	-	3675.00	Sqft	☐
STILT FLOOR AREA	-	227.27	sqm	-	2446.00	Sqft	☐
FIRST FLOOR AREA	-	227.27	sqm	-	2446.00	Sqft	☐
SECOND FLOOR AREA	-	227.27	sqm	-	2446.00	Sqft	☐
THIRD FLOOR AREA	-	227.27	sqm	-	2446.00	Sqft	☐
HEAD ROOM FLOOR AREA	-	29.90	Sqm	-	322.00	Sqft	☐
OPEN SPACE AREA	-	114.13	Sqm	-	1229.00	Sqft	☐

NOTE:

MANUAL / AUTOMATIC FIRE ALARM SYSTEM,
FIRE PROTECTING AND EXISTINGUISHING SYSTEM
ARE PROVIDED. CONFIRM TO THE STANDARDS & RECOMANDATIONS AND
TO THE SATISFACTION OF THE DIRECTORATE OF FIRE SERVICE.
RAIN WATER HARVESTING SYSTEMS ARE
PROVIDED AS PER THE STANDARD SPECIFICATIONS
IN G.O MS NO 138, MA & WS DT:11.10.2002.

APPLICANT:

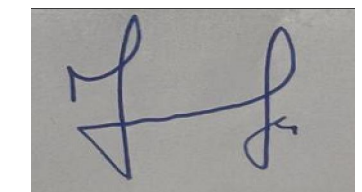


REGISTERED ENGINEER:

ARCHITECT:



STRUCTURAL ENGINEER:

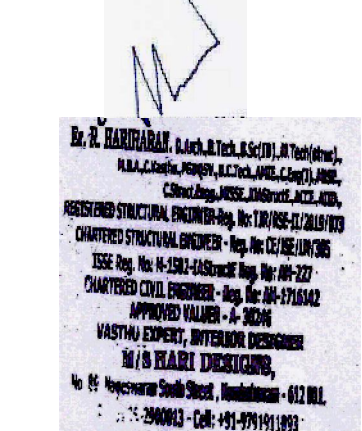

APPROVING AUTHORITY

ASST. DIRECTOR / MEMBER SECRETARY
TOWN & COUNTRY PLANNING
KUMBAKONAM LOCAL PLANING AUTHORITY
THANJAVUR DISTRICT

Eight ways to know a piece of land before you pay for it.

This report covers one part of the picture. These cover the rest, drawn from the same government records, for any property in Tamil Nadu.

LandLens One

Ask anything about a property and get an answer grounded in live government records, with the sources shown.

[/landlens/one](#)



Verify My Land

Every record check run on one property and returned as a single report.

[/landlens/verify-my-land](#)



Legal Opinion

An advocate's written opinion on the title, built on the records we pull for it.

[/landlens](#)



One Map

Every layer on one map: the parcel, its boundary, zoning, water bodies and what sits around it.

[/landlens/one/map](#)



PriceMap

What land actually changed hands for around this plot, taken from the registered deeds.

[/landlens/pricemap](#)



Build Scope

What you are allowed to build here: floor space, height, coverage and setbacks.

[/landlens/build-scope](#)



Property Tracker

Watch a property and hear about it when something new is registered against it.

[/landlens/property-tracker](#)



Deal Room

Run the transaction in one place: documents, stamping, signatures and the parties.

[/landlens/deal-room](#)



Twenty-four checks you can run yourself, at no cost.

Records and verification

The registers themselves, read for you.

Encumbrance Certificate

Patta and Chitta

Field Measurement Sketch

EC Analyzer

Bank charge check

Court case search

Seller background check

Approval check by survey

Value and duty

What it is worth and what it costs to register.

Guideline value by street

Guideline value by survey

Stamp duty and registration fees

Capital gains

Floor space index

Area unit converter

Zoning and land use

What the plan says can happen on this land.

Land use zone finder

CMDA land use check

Coastal regulation zone

Master plan check

Water bodies finder

Airport height clearance

Registers and directories

Who holds it, and which office keeps the record.

Find your registering office

Temple property check

Waqf property check

RERA register



Every free tool
/tools



Services we run
for you
/services



The LandLens
suite
/landlens/one



Every claim in this document traces back to a government record.

Legal opinions, due diligence and title verification

Building plan, layout and sub-division approvals

Completion and occupancy certificates, regularisation

Escrow, negotiation and NRI property management

Land survey, soil testing, architecture and construction

Verified RealEstate
3/350/2 Mettukuppam,
OMR Thoraipakkam,
Chennai 600 097, India
hello@verified.realestate
+91 9996 12 9996

Prepared from the registers named on the page each finding sits on. Where a register could not be read, this document says so in its place rather than leaving the gap to be read as a clean result.

