

PP

APPROVAL RECORD

Planning Permission

Sivagangai district, Tamil Nadu


APPROVAL TYPE
Building Plan

ISSUING AUTHORITY
Rural Panchayat


The approval as the planning authority issued it, reproduced in full behind this page.

An approval speaks to what was sanctioned, not to what was built. Completion is a separate record.

PLAN SHOWING THE PROPOSED CONSTRUCTION OF R.C.C. ROOF COMMERCIAL CUM RESIDENTIAL BUILDING GROUND FLOOR AND FIRST FLOOR (AFTER DEMOLISHING THE EXISTING R.C.C.ROOF BUILDING) AT DOOR NO. 650,SY.NO.14/6A2 & 4A2 PART, PATTA NO.1548,IN ARIYAKUDI VILLAGE, ARIYAKUDI PANCHAYAT, SAKKOTTAI UNION, KARAUKUDI TALUK, SIVAGANGAI DISTRICT.

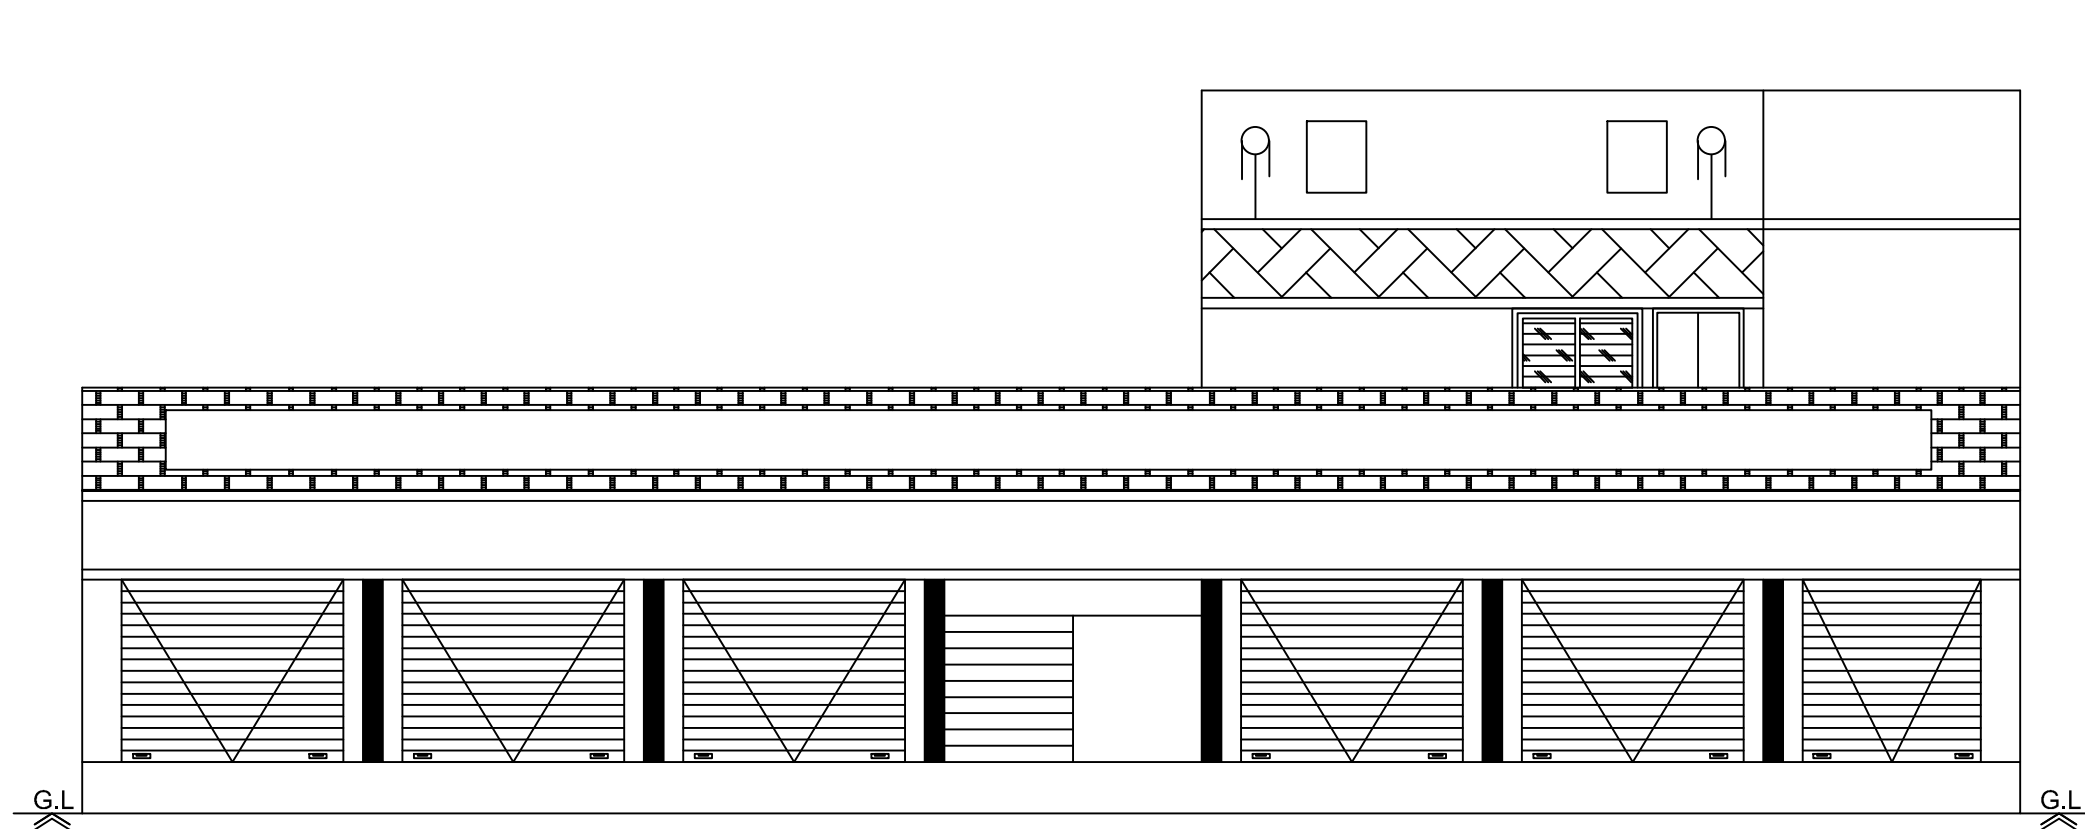

Front Elevation

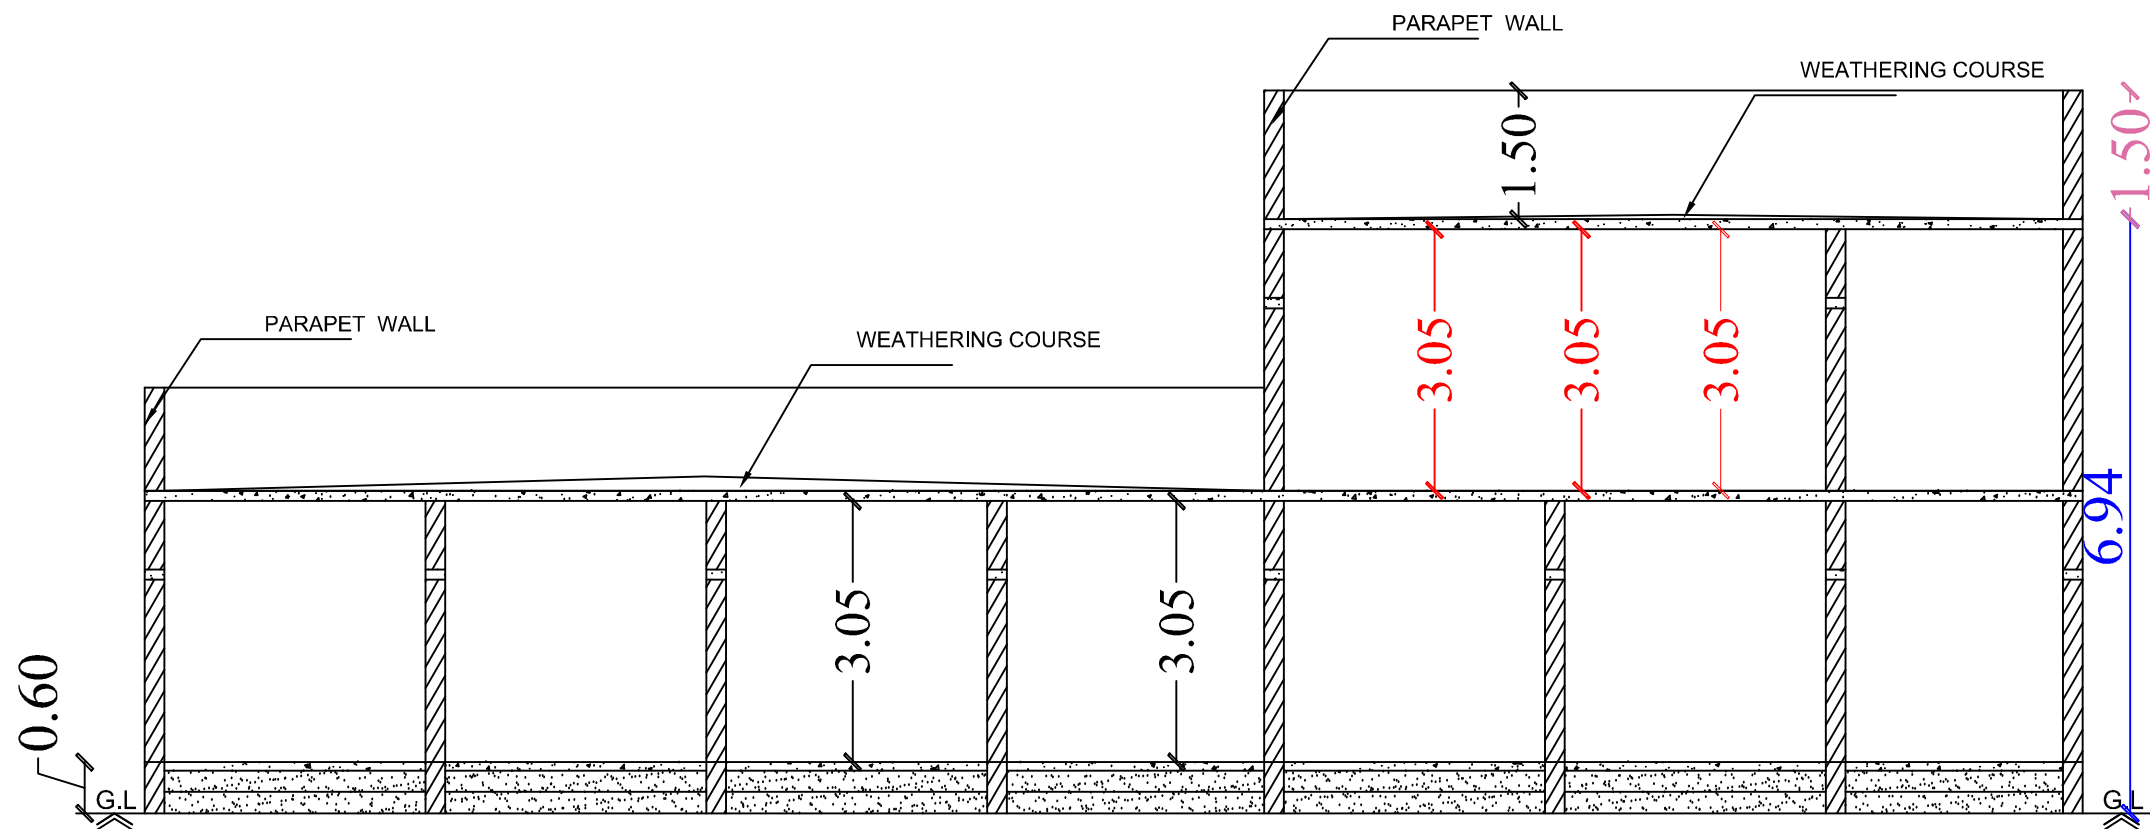

Section on-"AA"


LEGEND	FEET	METRE
RD, D DOOR	3'0"x7'0"	0.92x2.13
MD MAIN DOOR	3'6"x7'0"	1.10x2.13
D1 DOOR	2'6"x7'0"	0.76x2.13
AO ARCH OPEN	3'0"x7'0"	0.92x2.13
W WINDOW	4'0"x4'6"	1.22x1.37
V VENTILATOR	3'0"x2'0"	0.92x0.60

AREA DETAILS	SQ.FT.	SQ.M.
As Per Document	64457.60	5988.30
As Per Patta	64457.60	5988.30
As Per Site	64457.60	5988.30

PLINTH AREA DETAILS		
Ground Floor Area	1026.87	95.40
First Floor Area	537.11	49.90
Open Space Area	63430.73	5892.90

FSI DETAILS	PROPOSED	PERMISSIBLE
Total Plinth Area Plot Area 145.30 5988.30	0.02	2

OWNER'S NAME & SIGN:-

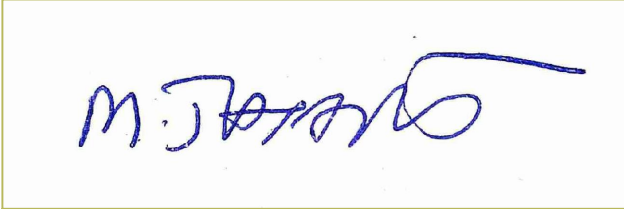


Thiru.M.Jayaraj
S/o. Thiru.Manikkam


ENGINEER:-




Ln.Er.V.Muthu, B.E.,M.I.E.,F.I.V,M.Sc. (Valuation),
Registered Valuer, (I.T.) Reg.No.07/2004-05 (Wealth Tax) / IBBI
Chartered Engineer, Structural Engineer,
Karaikudi Municipality Registered Engineer Grade -I
D.T.C.P. & Collectorate Panel Engineer
M.R. CONSTRUCTIONS
No.25, " Ever Green Complex", College Road,
Karaikudi-2, Sivagangai District.
Cell:- 94432-26127 , 63798-91035

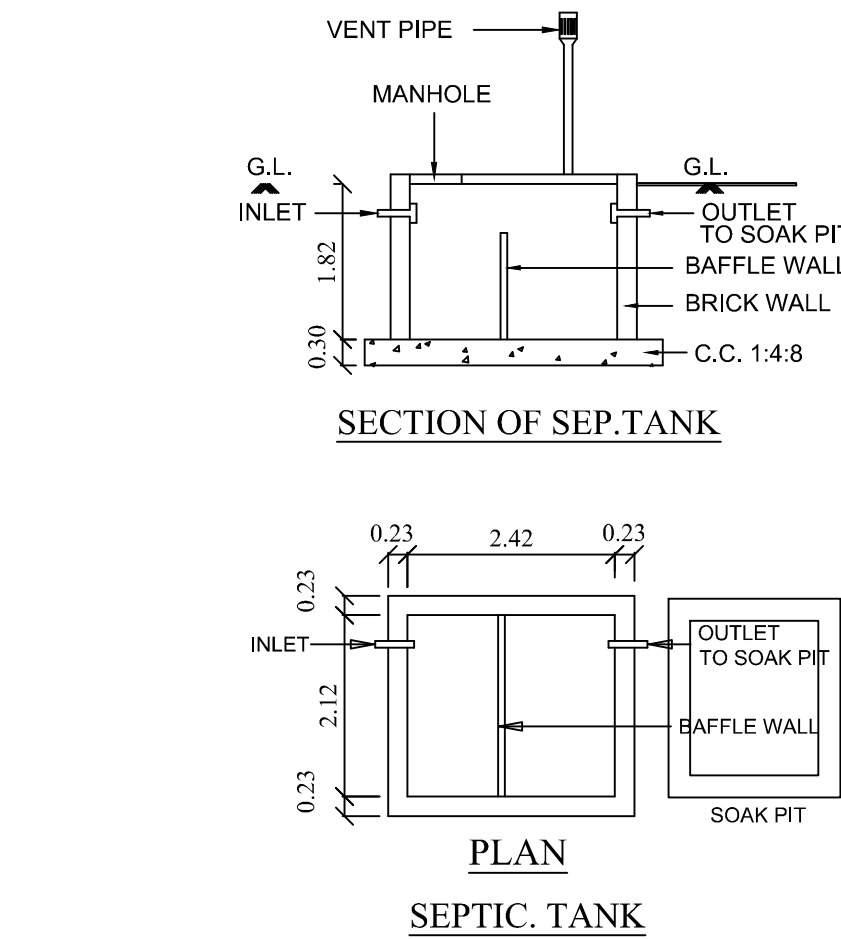


SECTION OF SEP.TANK

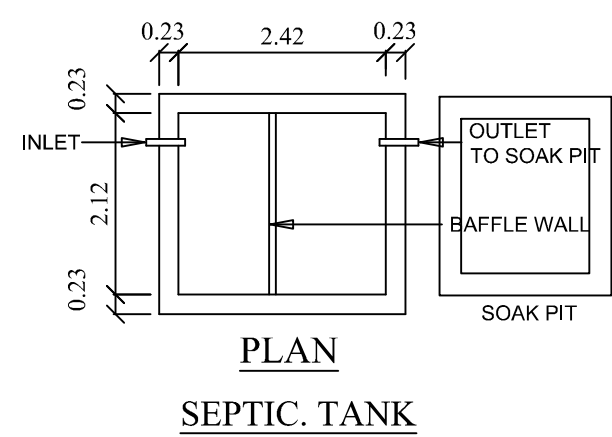


PLAN
SEPTIC TANK

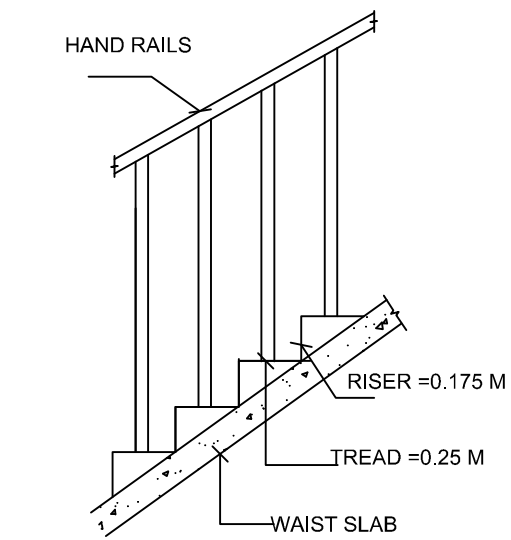


STAIR CASE DETAILS

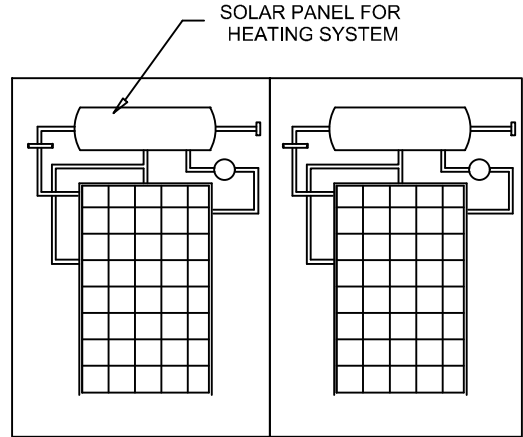


SOLAR HAETING SYSYTEM

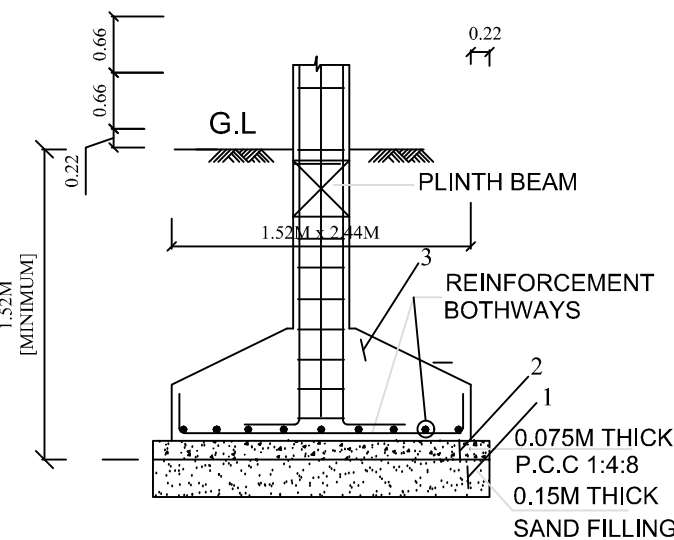


TYP. DET. COLUMN FOOTING

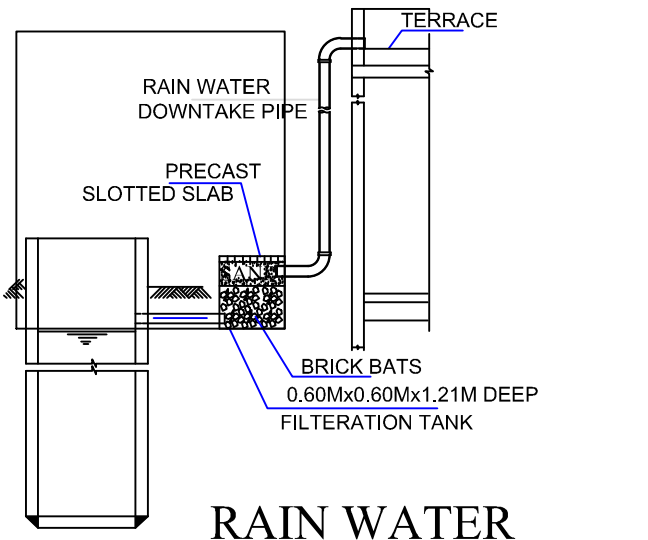


RAIN WATER
HARVESTING SYSTEM

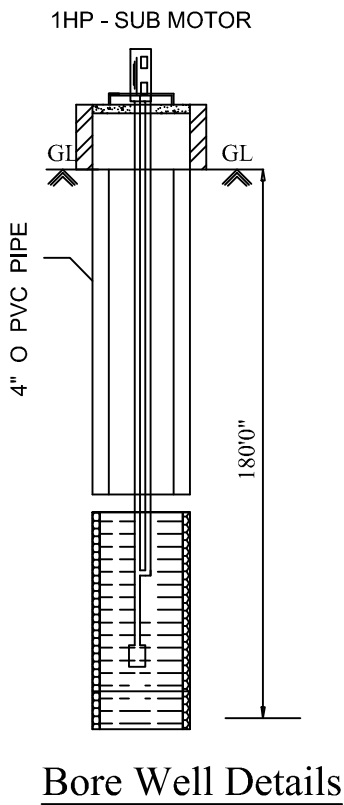

Bore Well Details

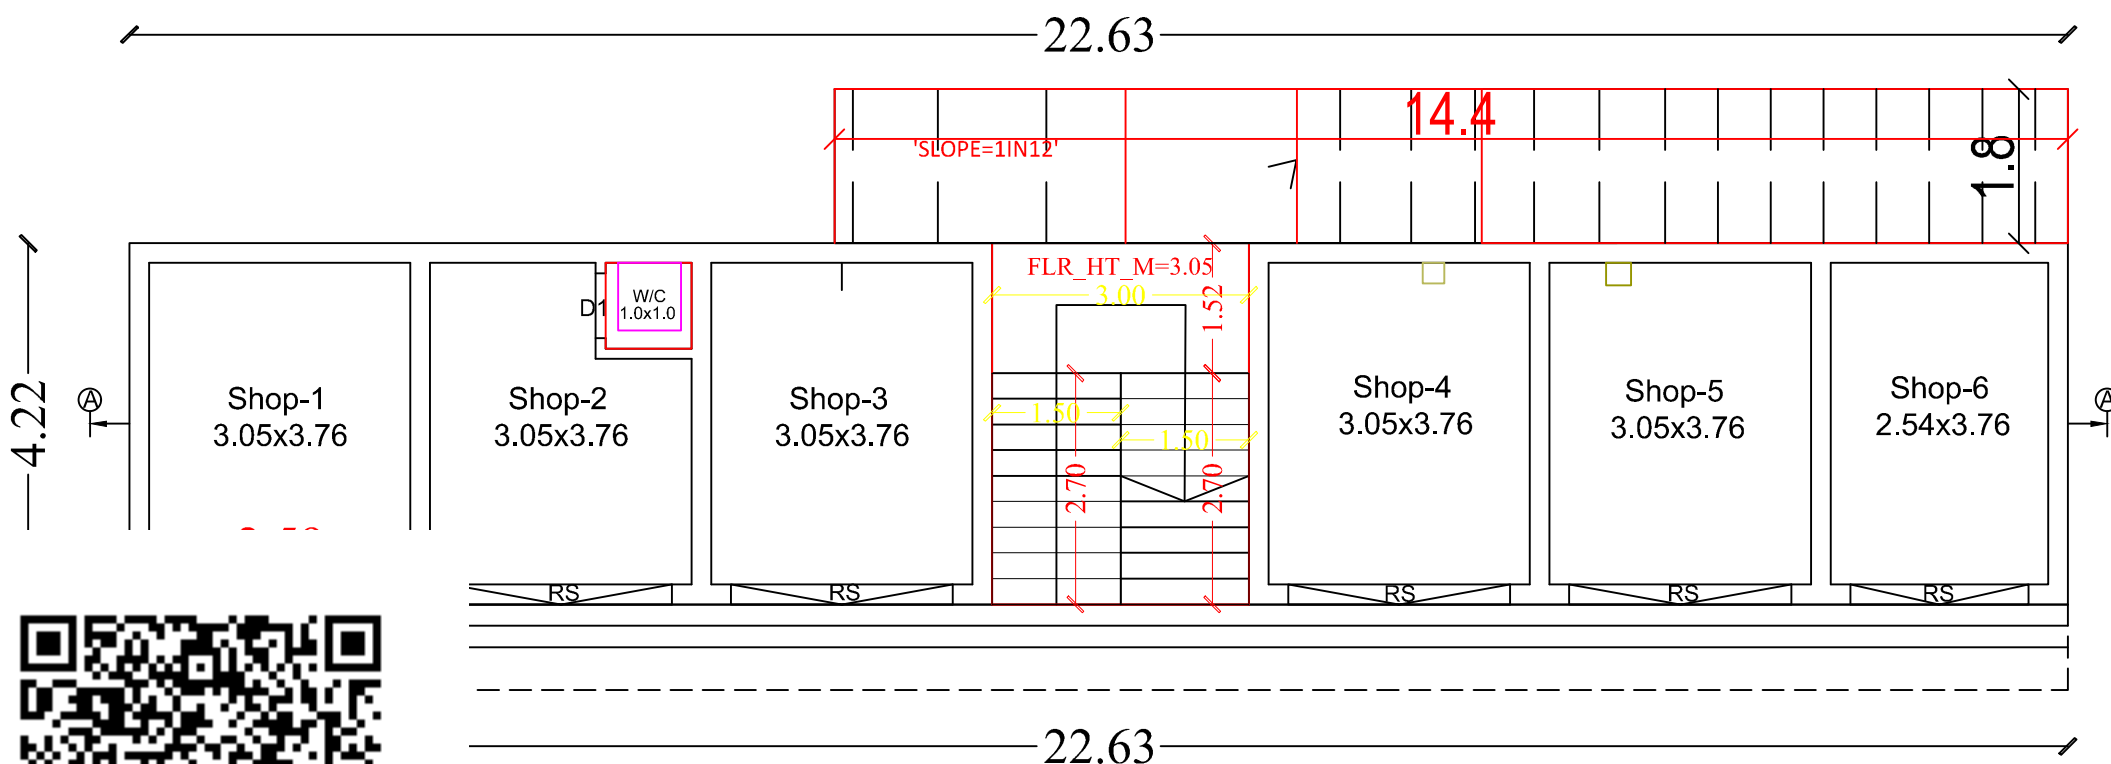

Ground Floor
Commercial

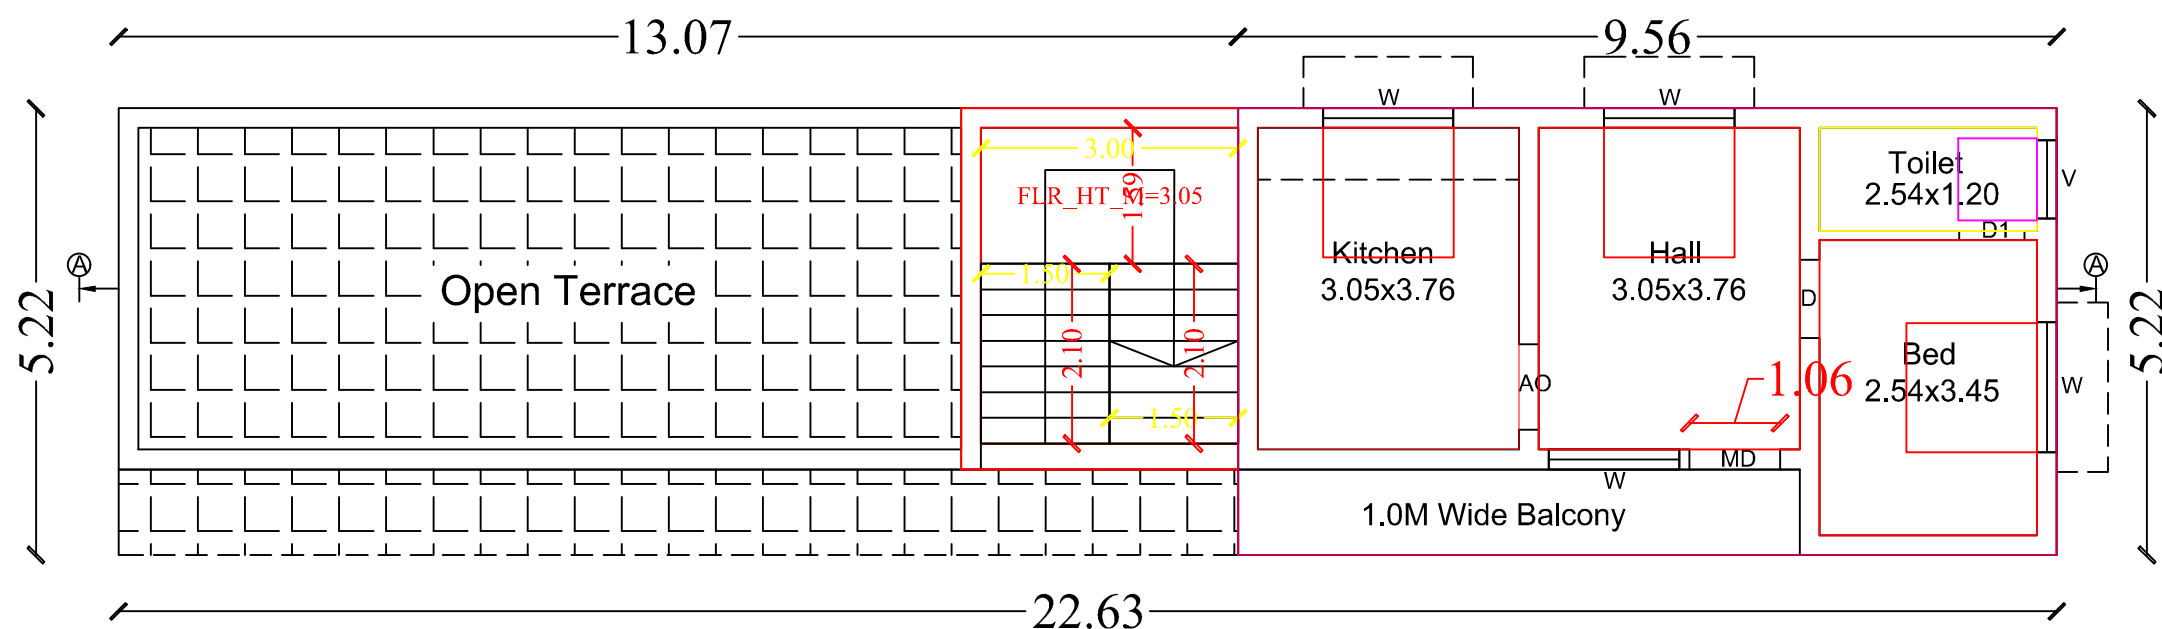

First Floor
Residential



The diagram illustrates a land layout with the following features and dimensions:

- Parcel Sy.No.14/6A1A:** A large rectangular area on the right, measuring 118.00 M in width and 34.80 M in height.
- Parcel Sy.No.14/6A3:** A rectangular area on the left, measuring 33.20 M in width and 27.00 M in height.
- Building:** A small structure within Sy.No.14/6A3, measuring 4.22 M in width and 4.22 M in height. It is surrounded by a hatched area.
- Roads:**
 - Ariyakudi Main Road:** Located on the left side of the parcels.
 - Road:** A horizontal road at the bottom, measuring 121.00 M in length.
- Distances and Dimensions:**
 - 44.60 M: Distance from the top-left corner of Sy.No.14/6A3 to the top-right corner of Sy.No.14/6A1A.
 - 13.00 M: Distance from the top-right corner of Sy.No.14/6A3 to the top-right corner of Sy.No.14/6A1A.
 - 33.20 M: Width of Sy.No.14/6A3.
 - 27.00 M: Height of Sy.No.14/6A3.
 - 118.00 M: Width of Sy.No.14/6A1A.
 - 34.80 M: Height of Sy.No.14/6A1A.
 - 121.00 M: Length of the bottom road.
 - 4.22 M: Width and height of the building.
 - 22.63 M: Distance from the left boundary of Sy.No.14/6A3 to the right boundary of the building.
 - 11.60 M: Distance from the right boundary of the building to the right boundary of Sy.No.14/6A3.

	As Per Document	64457.60	5988.30
	As Per Patta	64457.60	5988.30
	As Per Site	64457.60	5988.30
PLINTH AREA DETAILS			
	Ground Floor Area	1026.87	95.40
	First Floor Area	537.11	49.90
	Open Space Area	63430.73	5892.90
FSI DETAILS		PROPOSED	PERMISSIBLE
	<u>Total Plinth Area</u> Plot Area 143.30 5988.30	0.02	2

M. J. J. J.

ENGINEER:-

Ln.Er.V.Muthu, B.E.,M.I.E.,F.I.V.,M.Sc. (Valuation),
Registered Valuer, (I.T.) Reg.No.07/2004-05 (Wealth Tax) / IBBI
Chartered Engineer, Structural Engineer,
Karaikudi Municipality Registered Engineer Grade -I
D.T.C.P. & Collectorate Panel Engineer
M.R. CONSTRUCTIONS
No.25, " Ever Green Complex", College Road,
Karaikudi-2, Sivagangai District.
Cell:- 94432-26127 , 63798-91035

SITE PLAN

Scale: 1:100

Eight ways to know a piece of land before you pay for it.

This report covers one part of the picture. These cover the rest, drawn from the same government records, for any property in Tamil Nadu.

LandLens One

Ask anything about a property and get an answer grounded in live government records, with the sources shown.

[/landlens/one](#)



Verify My Land

Every record check run on one property and returned as a single report.

[/landlens/verify-my-land](#)



Legal Opinion

An advocate's written opinion on the title, built on the records we pull for it.

[/landlens](#)



One Map

Every layer on one map: the parcel, its boundary, zoning, water bodies and what sits around it.

[/landlens/one/map](#)



PriceMap

What land actually changed hands for around this plot, taken from the registered deeds.

[/landlens/pricemap](#)



Build Scope

What you are allowed to build here: floor space, height, coverage and setbacks.

[/landlens/build-scope](#)



Property Tracker

Watch a property and hear about it when something new is registered against it.

[/landlens/property-tracker](#)



Deal Room

Run the transaction in one place: documents, stamping, signatures and the parties.

[/landlens/deal-room](#)



Twenty-four checks you can run yourself, at no cost.

Records and verification

The registers themselves, read for you.

Encumbrance Certificate

Patta and Chitta

Field Measurement Sketch

EC Analyzer

Bank charge check

Court case search

Seller background check

Approval check by survey

Zoning and land use

What the plan says can happen on this land.

Land use zone finder

CMDA land use check

Coastal regulation zone

Master plan check

Water bodies finder

Airport height clearance

Value and duty

What it is worth and what it costs to register.

Guideline value by street

Guideline value by survey

Stamp duty and registration fees

Capital gains

Floor space index

Area unit converter

Registers and directories

Who holds it, and which office keeps the record.

Find your registering office

Temple property check

Waqf property check

RERA register



Every free tool
/tools



Services we run
for you
/services



The LandLens
suite
/landlens/one



Every claim in this document traces back to a government record.

Legal opinions, due diligence and title verification

Building plan, layout and sub-division approvals

Completion and occupancy certificates, regularisation

Escrow, negotiation and NRI property management

Land survey, soil testing, architecture and construction

Verified RealEstate
3/350/2 Mettukuppam,
OMR Thoraipakkam,
Chennai 600 097, India
hello@verified.realestate
+91 9996 12 9996

Prepared from the registers named on the page each finding sits on. Where a register could not be read, this document says so in its place rather than leaving the gap to be read as a clean result.

