

PP

APPROVAL RECORD

Planning Permission

Sivagangai district, Tamil Nadu

APPROVAL TYPE

Building Plan

ISSUING AUTHORITY

Rural Panchayat

The approval as the planning authority issued it, reproduced in full behind this page.

An approval speaks to what was sanctioned, not to what was built. Completion is a separate record.

PLAN SHOWING THE REVISED
CONSTRUCTION OF INDUSTRIAL
BUILDING (TAILORING & GARMENT
MAKING FACTORY)(**GREEN**
CATEGORY) AT R.S.NO:40/5B2B,
40/9A ,40/13A ,40/12B & 40/15
IN POTTAPPALAYAM VILLAGE,
THIRUPPUVANAM TALUK,
SIVAGANGAI DISTRICT

(SCALE : 1:100)

JOINERY DETAILS:			
R . S-1	ROLLING SHUTTER	3.35 x 3.35	
R . S-2	ROLLING SHUTTER	1.98 x 2.43	
R . S-3	ROLLING SHUTTER	1.52 x 2.43	
W	WINDOW	1.82 x 1.52	
W1	WINDOW	1.82 x 3.04	
D 1	DOOR	1.98 x 2.43	
D2	DOOR	0.91 x 2.43	
D3	DOOR	0.76 x 2.43	
D4	DOOR	0.99 x 2.43	
V	VENTILATOR	1.82 x 0.60	
V1	VENTILATOR	0.76 x 0.76	
LD1	LIFT DOOR	0.76 x 2.43	
LD2	LIFT DOOR	1.52 x 2.43	
SD	SLIDING DOOR	1.00 x 2.43	

BUILDING AREA DETAILS			
DESCRIPTION	Non FSI (Sq.M)	FSI (Sq.M)	Total Area (Sq.M)
Proposed Ground Floor (BLOCK - 1)		2065.08	2065.08
Proposed First Floor (BLOCK - 1)		2065.08	2065.08
Proposed Second Floor (BLOCK - 1)		2065.08	2065.08
Proposed Third Floor (BLOCK - 1)		2065.08	2065.08
Proposed Head Room (BLOCK - 1)	156.00		156.00
Total Area	156.00	8260.32	8416.32

REFERENCE	
	WORKING AREA
	OFFICE AREA


FIRE PRODUCTION DETAILS	
FA - FIRE ALARM	
FE - FIRE EXTINGUISHER	

OFFICE USE	
------------	--

OFFICE USE	
------------	--


ARCHITECT	
 S. VISWANATHAN B.E. (Engg) M.A. (Struct) M.C.I. (Assoc) M.S.E.T. Structural and Project Management Consultants 14/4, South Street, Vengal Rao Towers Vengal Rao Towers, Vengal Rao Towers Registration No. 14/2005/2005/OTCP/Madurai-2005 Regd. No. 14/2005/2005/OTCP/Madurai-2005 Directorate of Town and Country Planning Department	

STRUCTURAL ENGINEER	
 E.T. BABU B.E. Registration No. 14/2005/2005/OTCP/Madurai-2005 Regd. No. 14/2005/2005/OTCP/Madurai-2005 Directorate of Town and Country Planning Department	

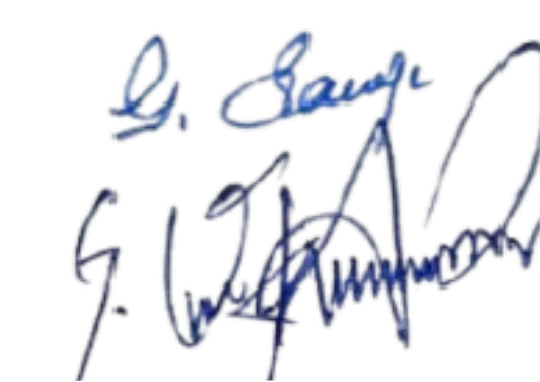
ENGINEER	
	

APPLICANT	
-----------	--

EXISTING SITE APPROVAL NUMBER-LP/MLPA/No:204/2023
EXISTING PLANNING PERMISSION NUMBER-206A/2023 and 206C/2023
Online Application Number:SWP/BPA/779676/2026

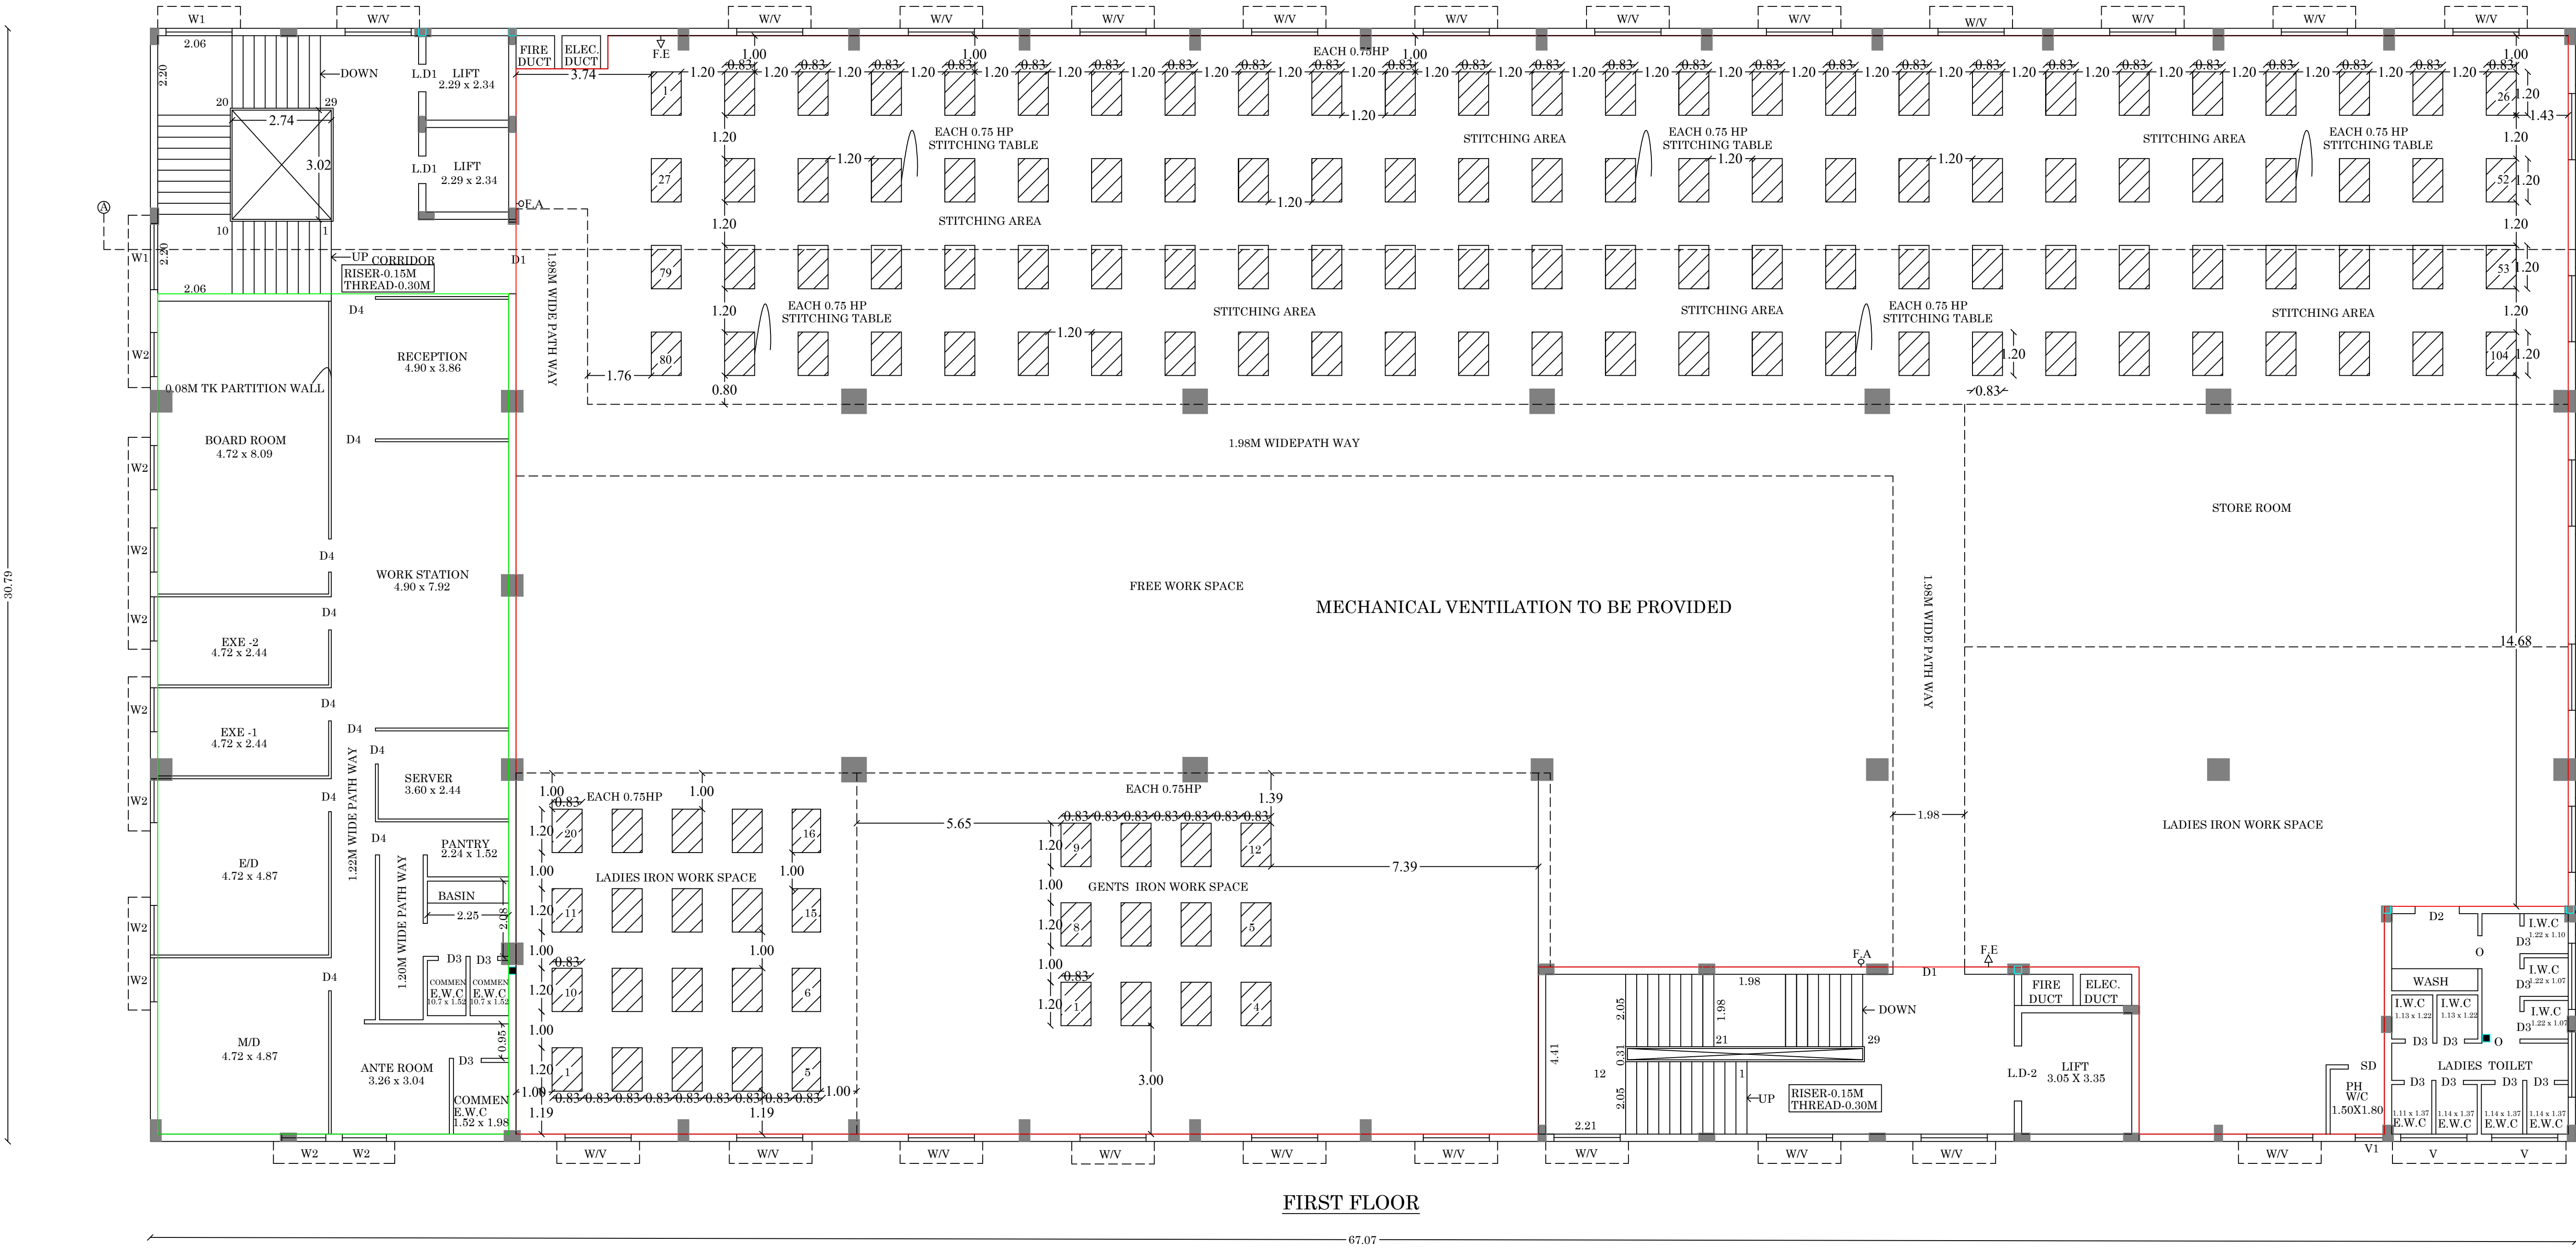

FIRST FLOOR

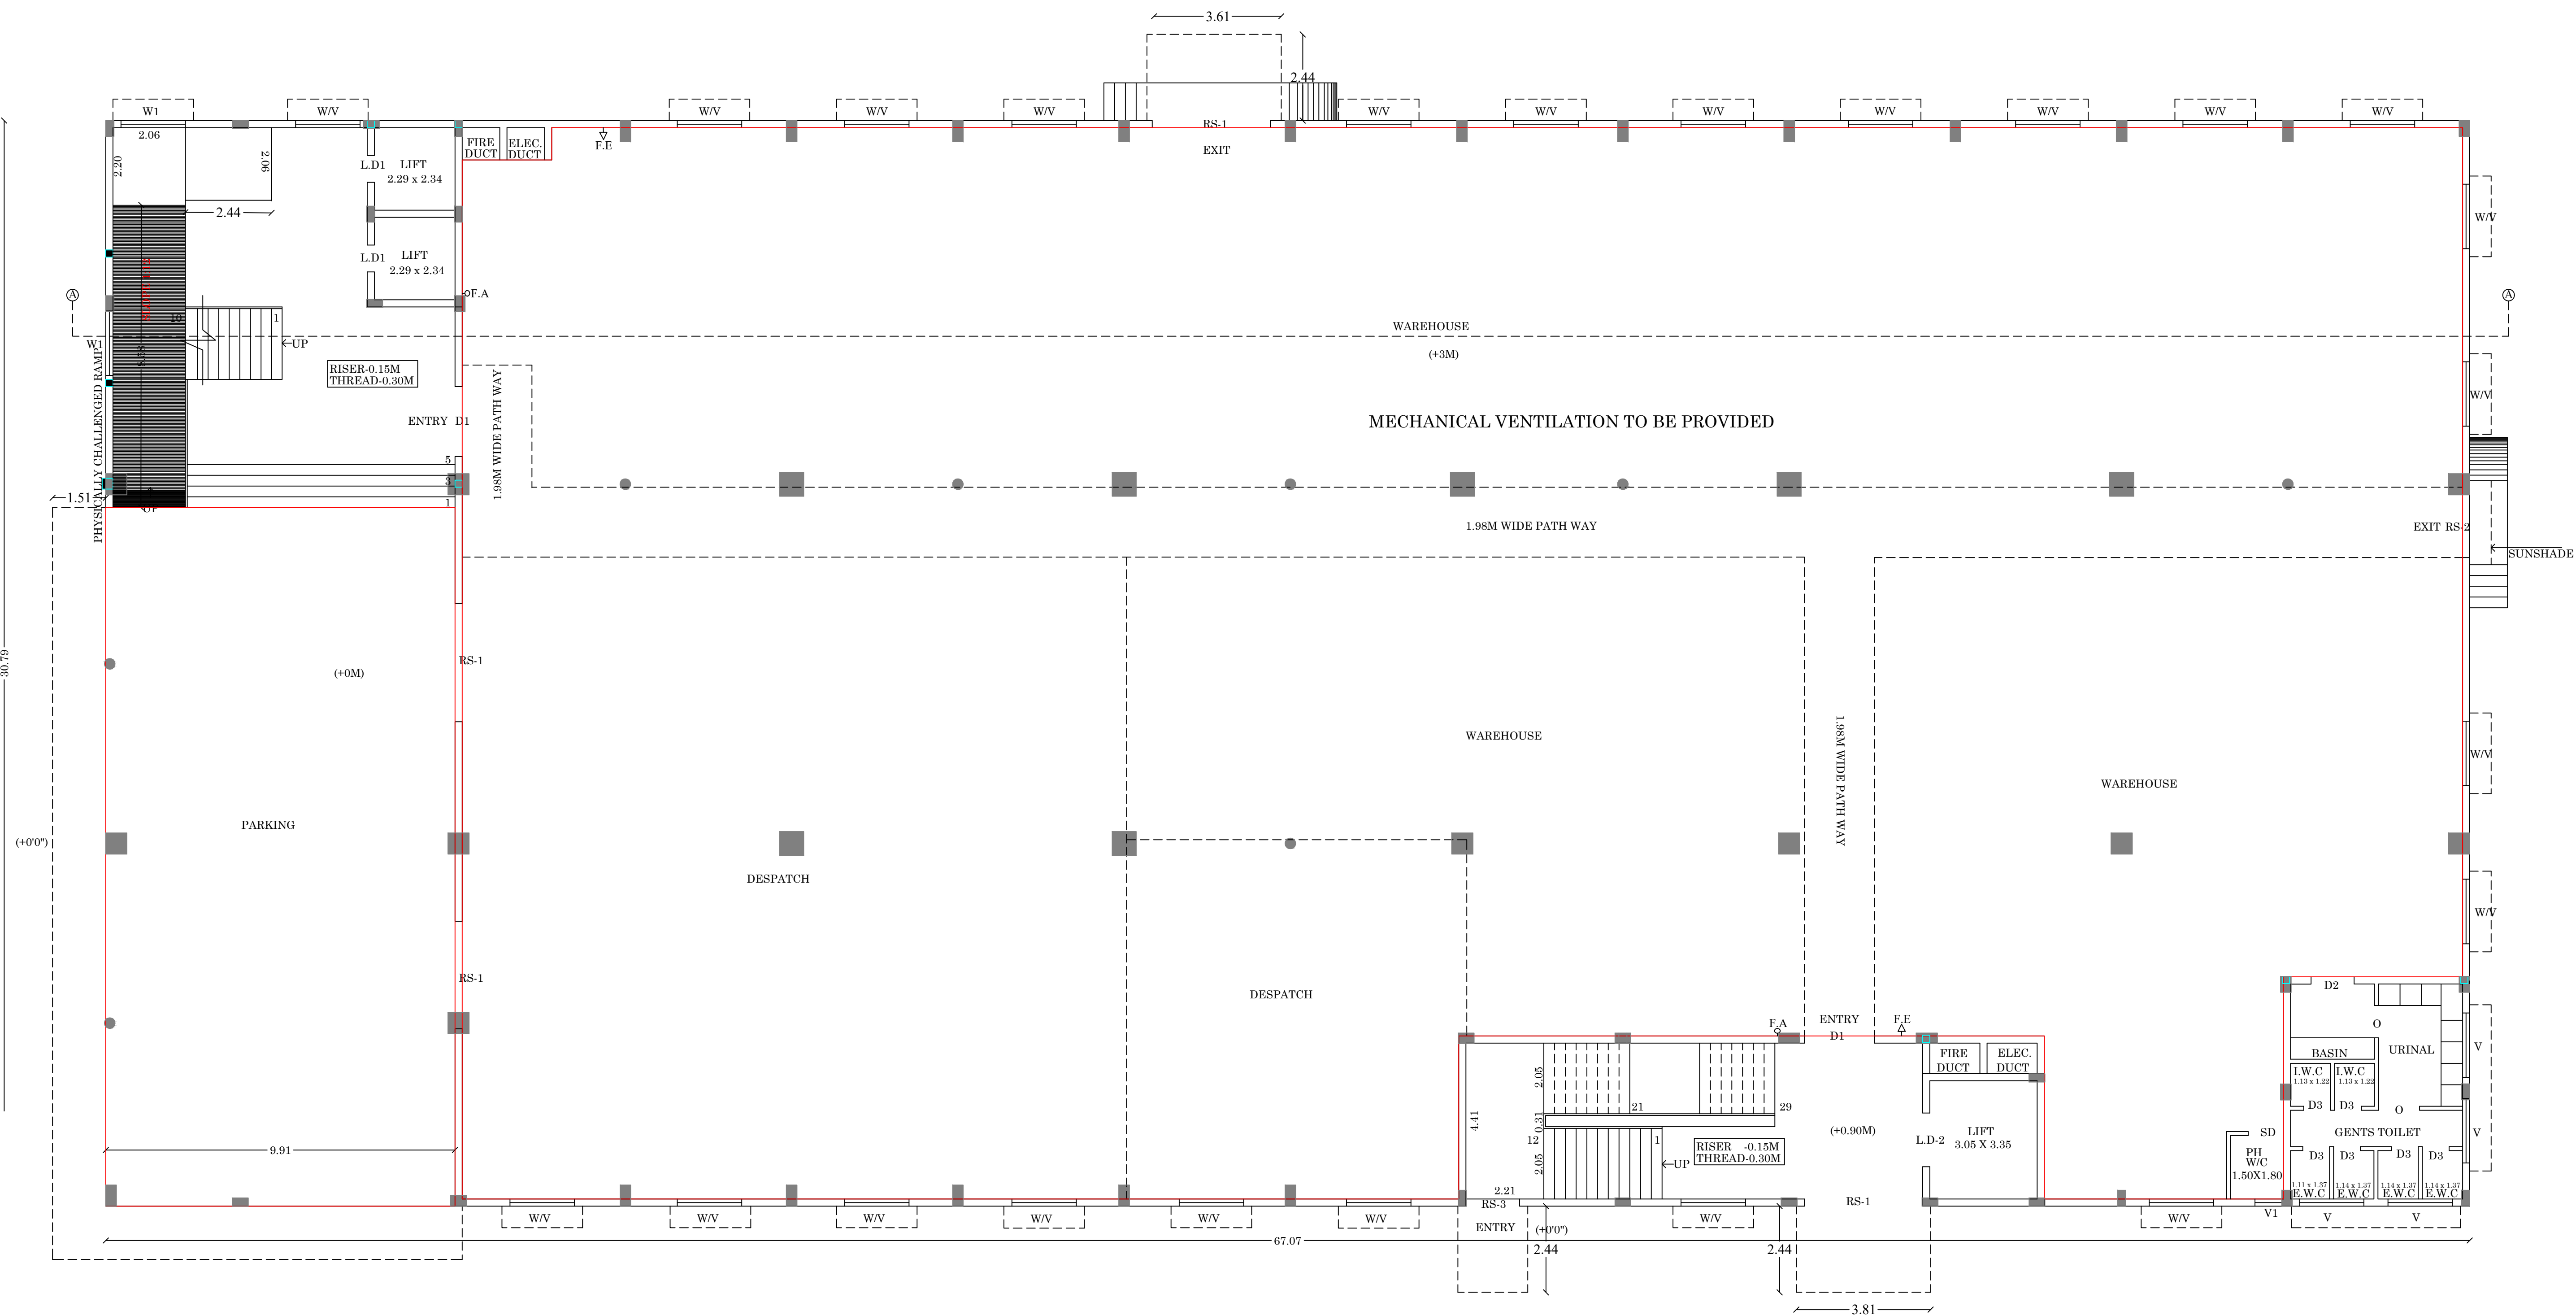

GROUND FLOOR



(SCALE - 1:100)

<u>JOINERY DETAILS:</u>		
R . S-1	ROLLING SHUTTER	3.35 x 3.35
R . S-2	ROLLING SHUTTER	1.98 x 2.43
R . S-3	ROLLING SHUTTER	1.52 x 2.43
W	WINDOW	1.82 x 1.52
W1	WINDOW	1.82 x 3.04
D 1	DOOR	1.98 x 2.43
D2	DOOR	0.91 x 2.43
D3	DOOR	0.76 x 2.43
D4	DOOR	0.99 x 2.43
V	VENTILATOR	1.82 x 0.60
V1	VENTILATOR	0.76 x 0.76
L.D1	LIFT DOOR	0.76 x 2.43
L.D2	LIFT DOOR	1.52 x 2.43
SD	SLIDING DOOR	1.00 x 2.43

BUILDING AREA DETAILS			
DESCRIPTION	Non FSI (Sq.M)	FSI (Sq.M)	Total Area (Sq.M)
Proposed Ground Floor (BLOCK - 1)		2065.08	2065.08
Proposed First Floor (BLOCK - 1)		2065.08	2065.08
Proposed Second Floor (BLOCK - 1)		2065.08	2065.08
Proposed Third Floor (BLOCK - 1)		2065.08	2065.08
Proposed Head Room (BLOCK - 1)	156.00		156.00
Total Area	156.00	8260.32	8416.32

	REFERENCE	
	WORKING AREA	
	OFFICE AREA	

FIRE PRODUCTION DETAILS	
FA - FIRE ALARM	
FE - FIRE EXTINGUISHER	

11/11/2021

M. A. ABDUL GANI, M.Arch.,
Reg. No: CA/2013/D1538
SARKAR ARCHITECTS
S-4, Kuruvikaran Salai, Madurai-625 003
Ph: 97593 45362

DocId: 3382EPA0652N129

ARCHITECT _____

[Signature]

S. VISWANATHAN
B.E. (C.Engg.) M.E. (Struct.) MCI. FACCE(I)-MISST.
Structural and Project Management Consultants
V-604, Sixth Floor, Vijay Towers
100 Feet Road, Madurai-625 016

STRUCTURAL ENGINEER

77

Er.T.BABU, B.E.,
PLAN CENTER
Registration No: _____



RE/GR-152/2024/DTCP/MADURAI
No.25, South Street, Near Amma Mess
Tallakulam, Madurai - 2
Ph: 8220044943, 9786948414

ENGINEER	
----------	--

G. Lange

619

APPLICANT	
-----------	---

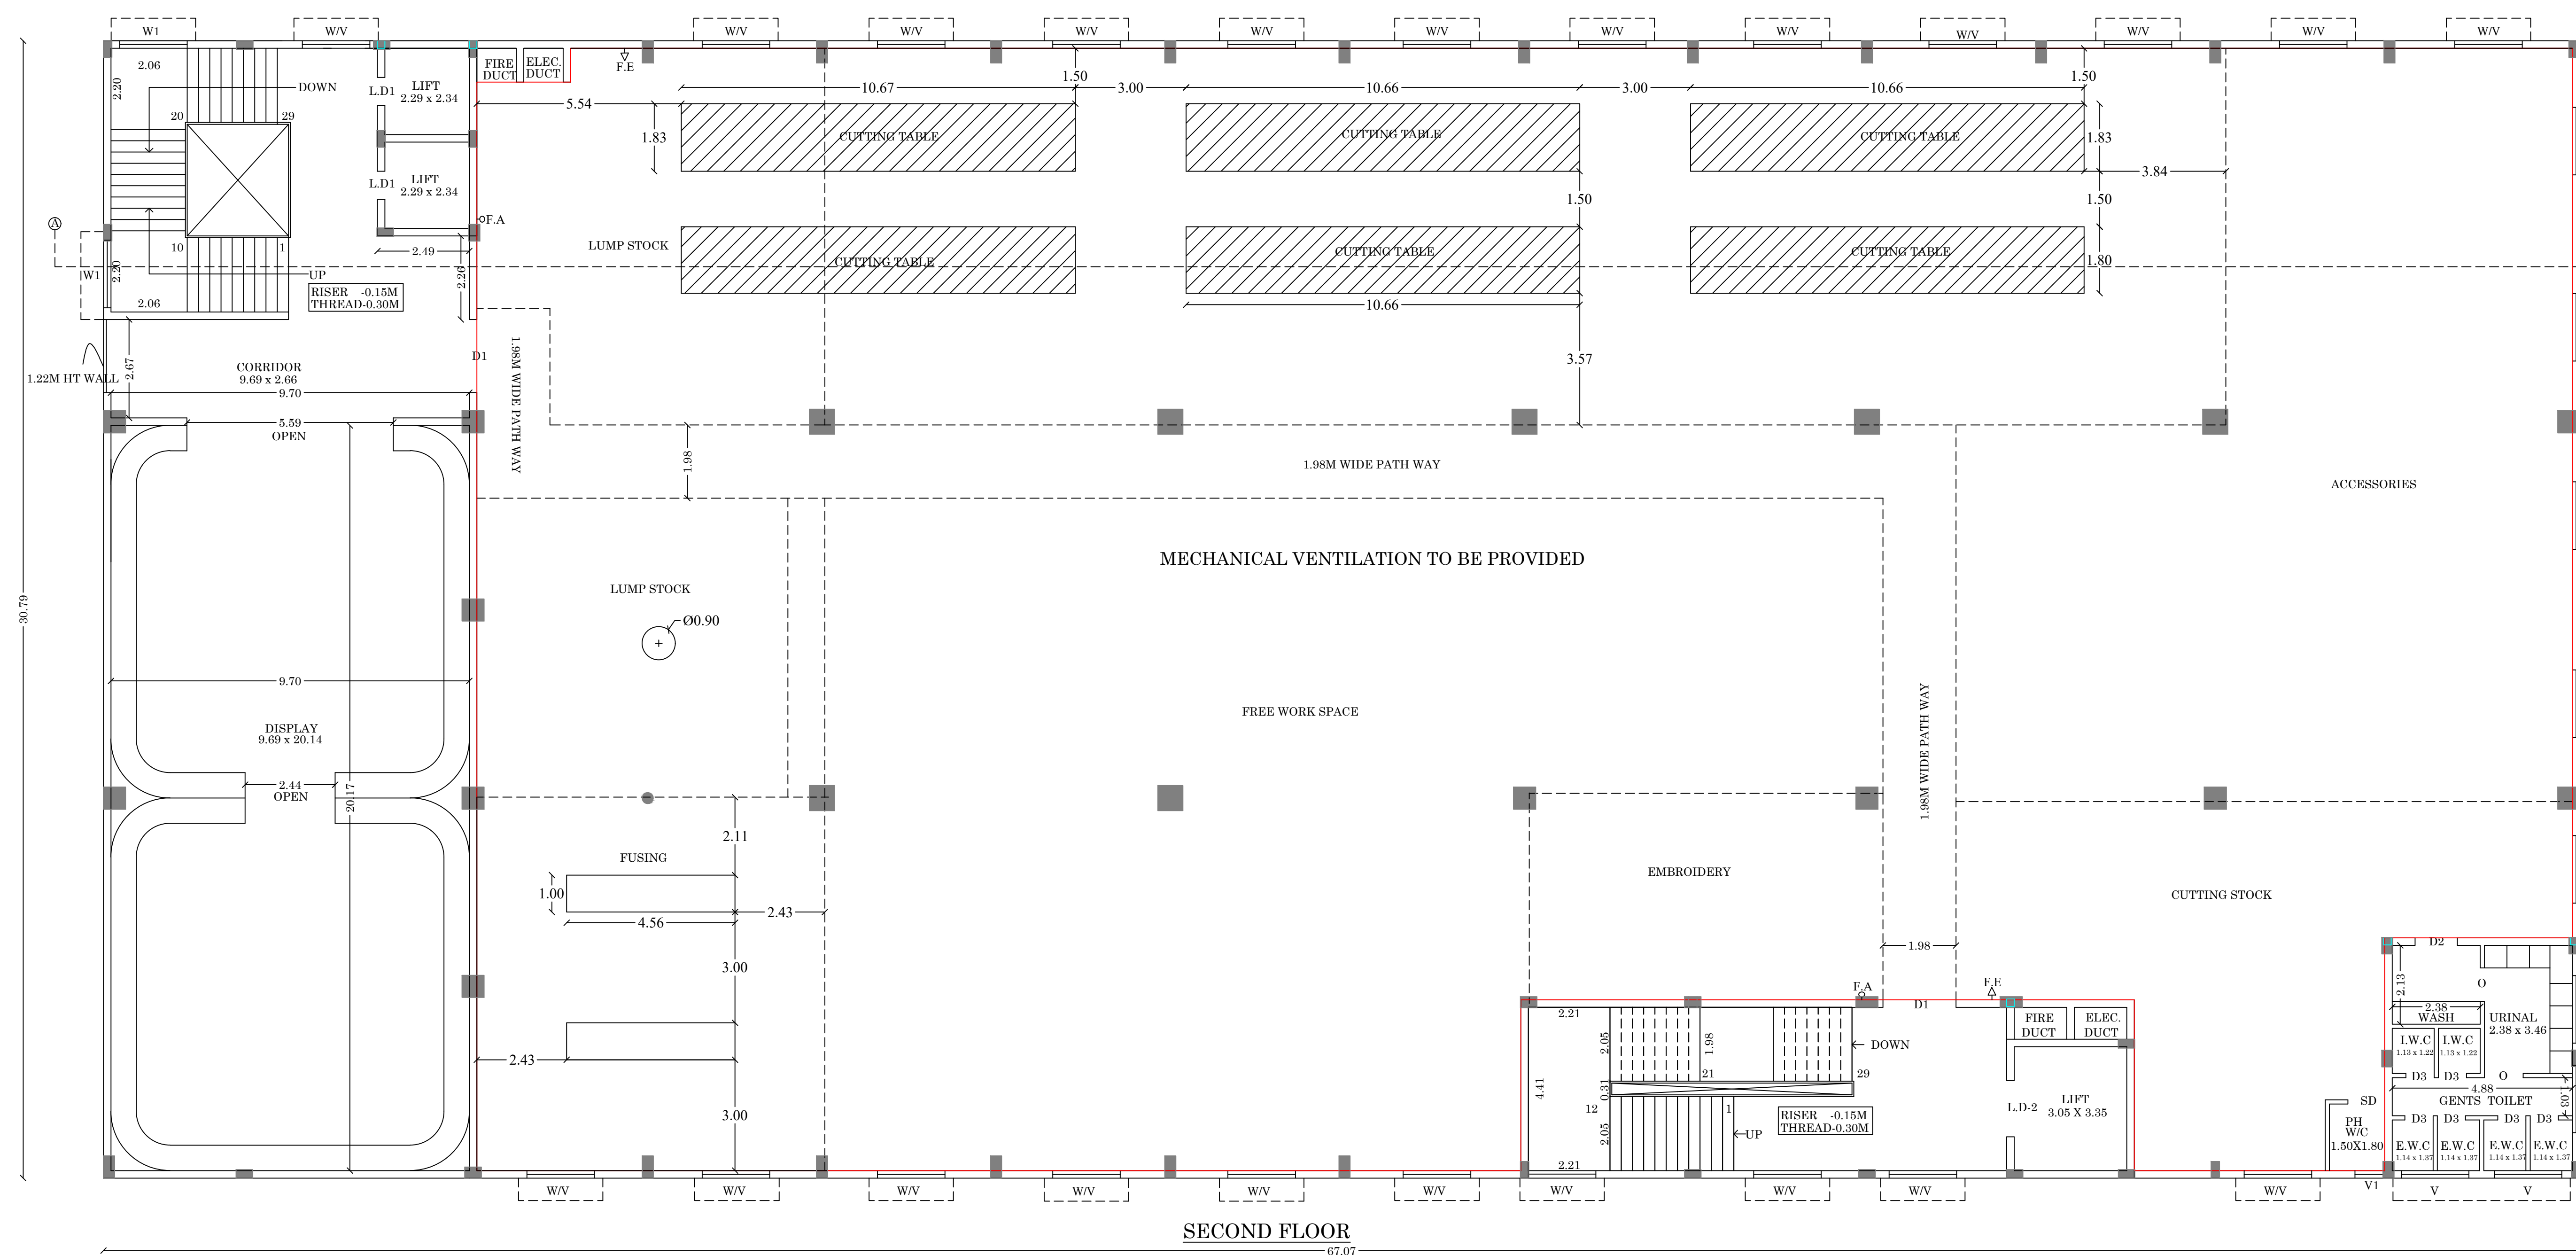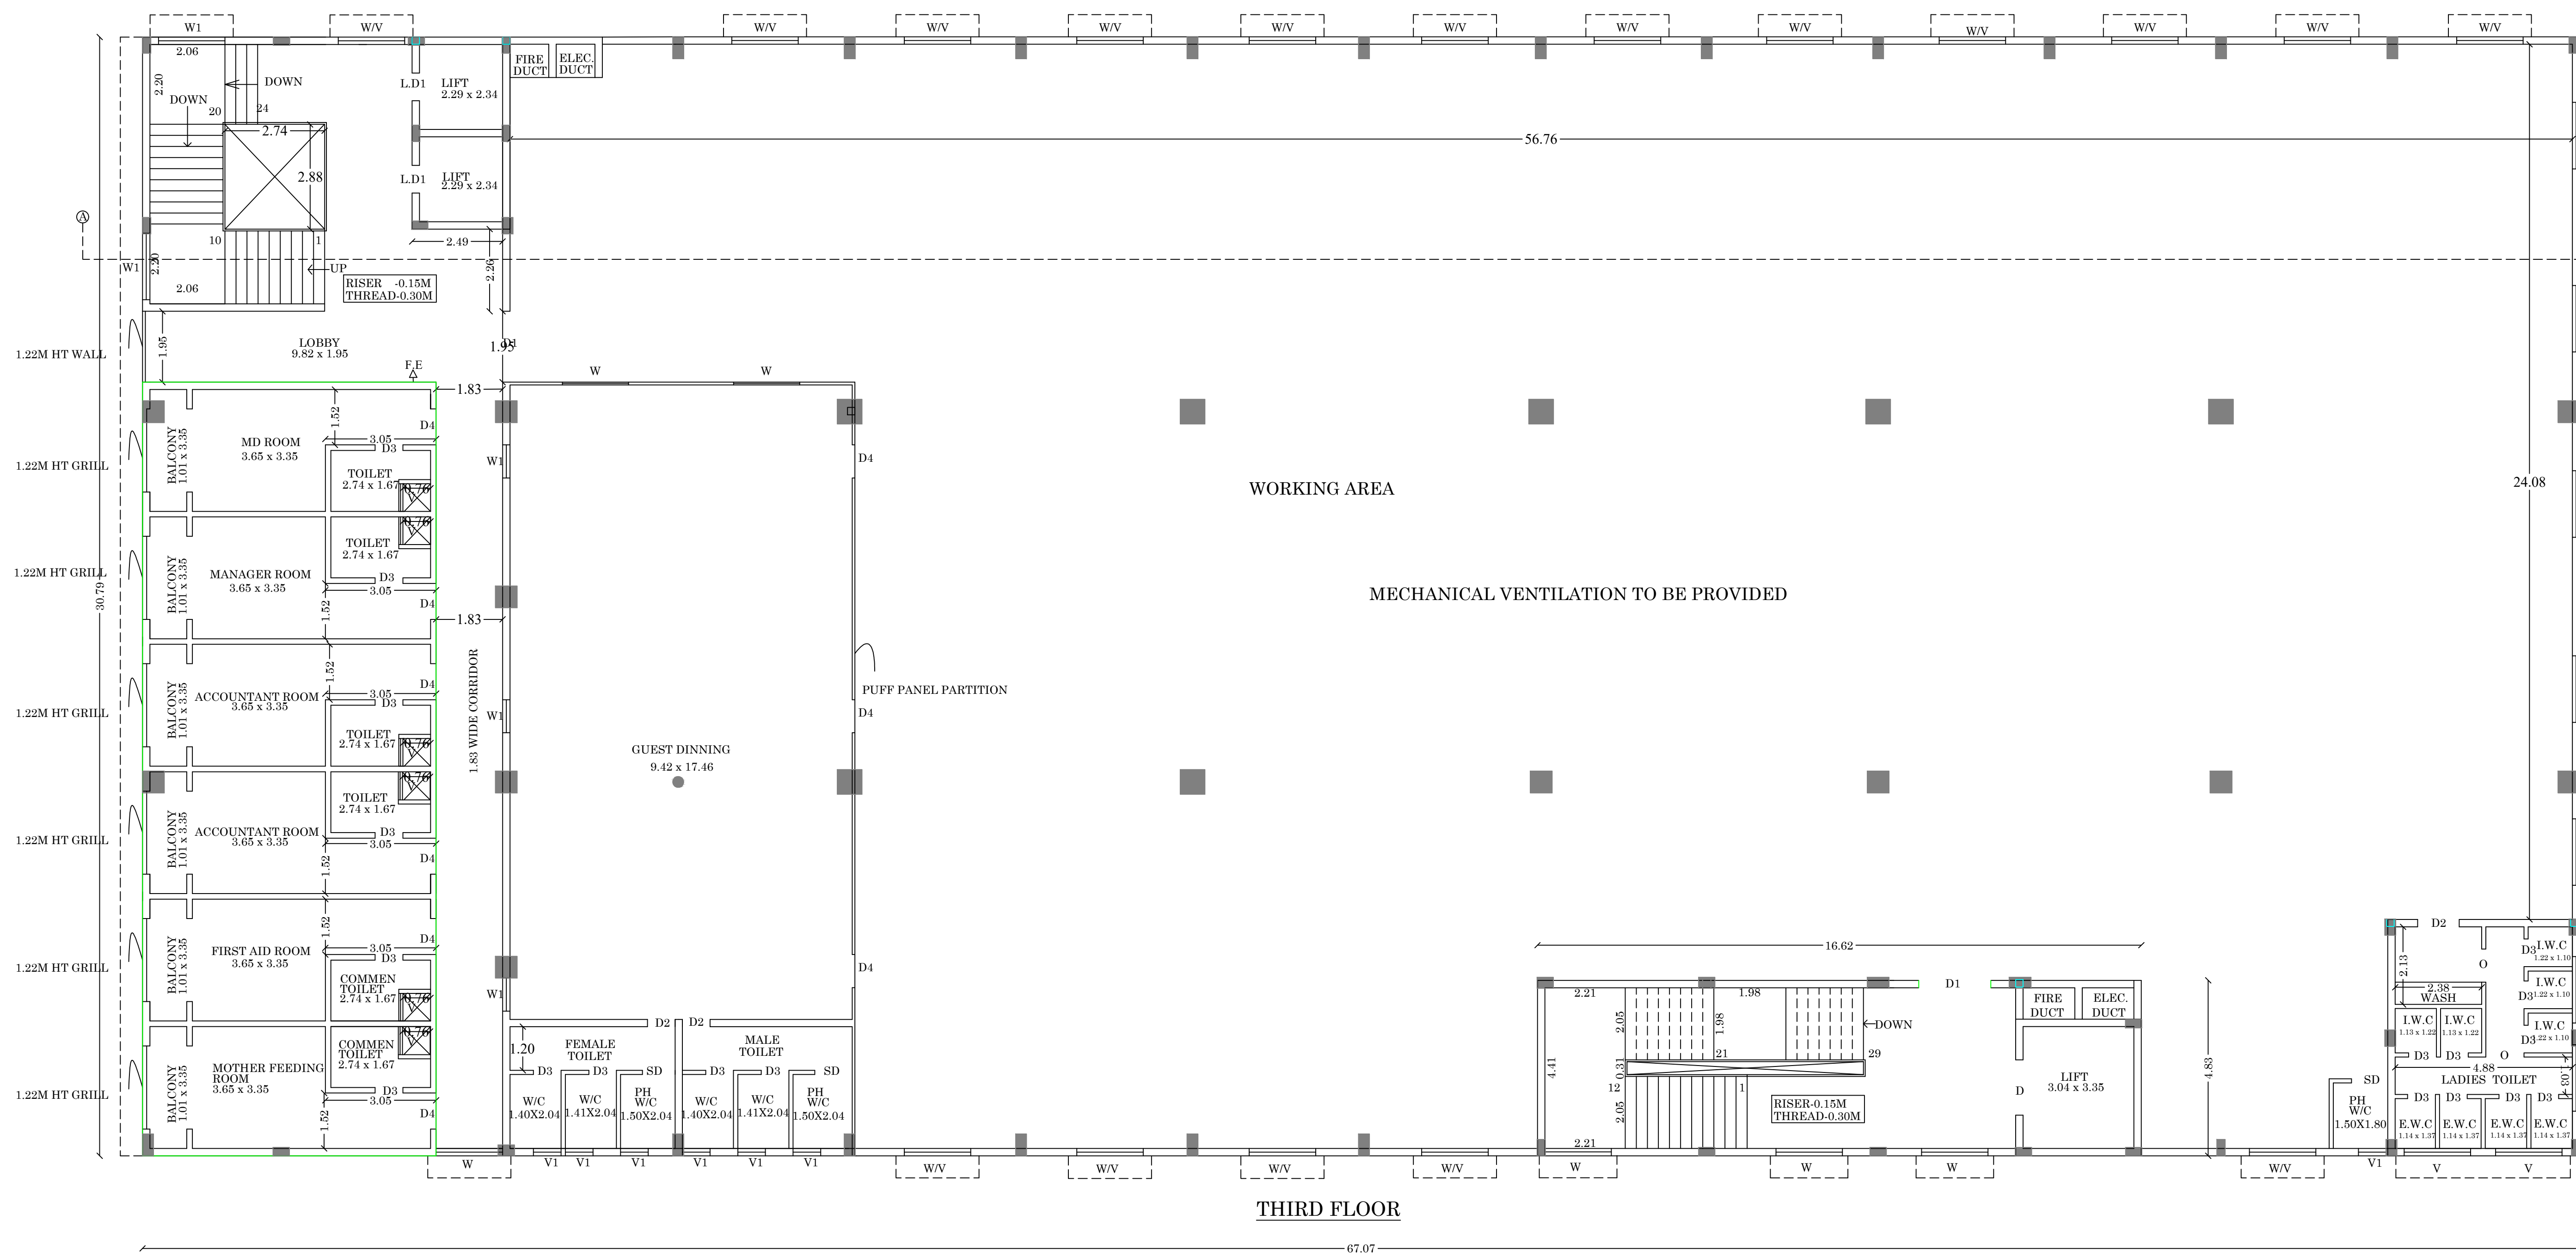

JOINERY DETAILS

BUILDING AREA DETAILS			
DESCRIPTION	Non FSI (Sq.M)	FSI (Sq.M)	Total Area (Sq.M)
Proposed Ground Floor (BLOCK - 1)		2065.08	2065.08
Proposed First Floor (BLOCK - 1)		2065.08	2065.08
Proposed Second Floor (BLOCK - 1)		2065.08	2065.08
Proposed Third Floor (BLOCK - 1)		2065.08	2065.08
Proposed Head Room (BLOCK - 1)	156.00		156.00
Total Area	156.00	8260.32	8416.32



FIRE PRODUCTION DETAILS
FA - FIRE ALARM
FE - FIRE EXTINGUISHER

ARCHITECT

STRUCTURAL ENGINEER

ENGINEER

APPLICANT

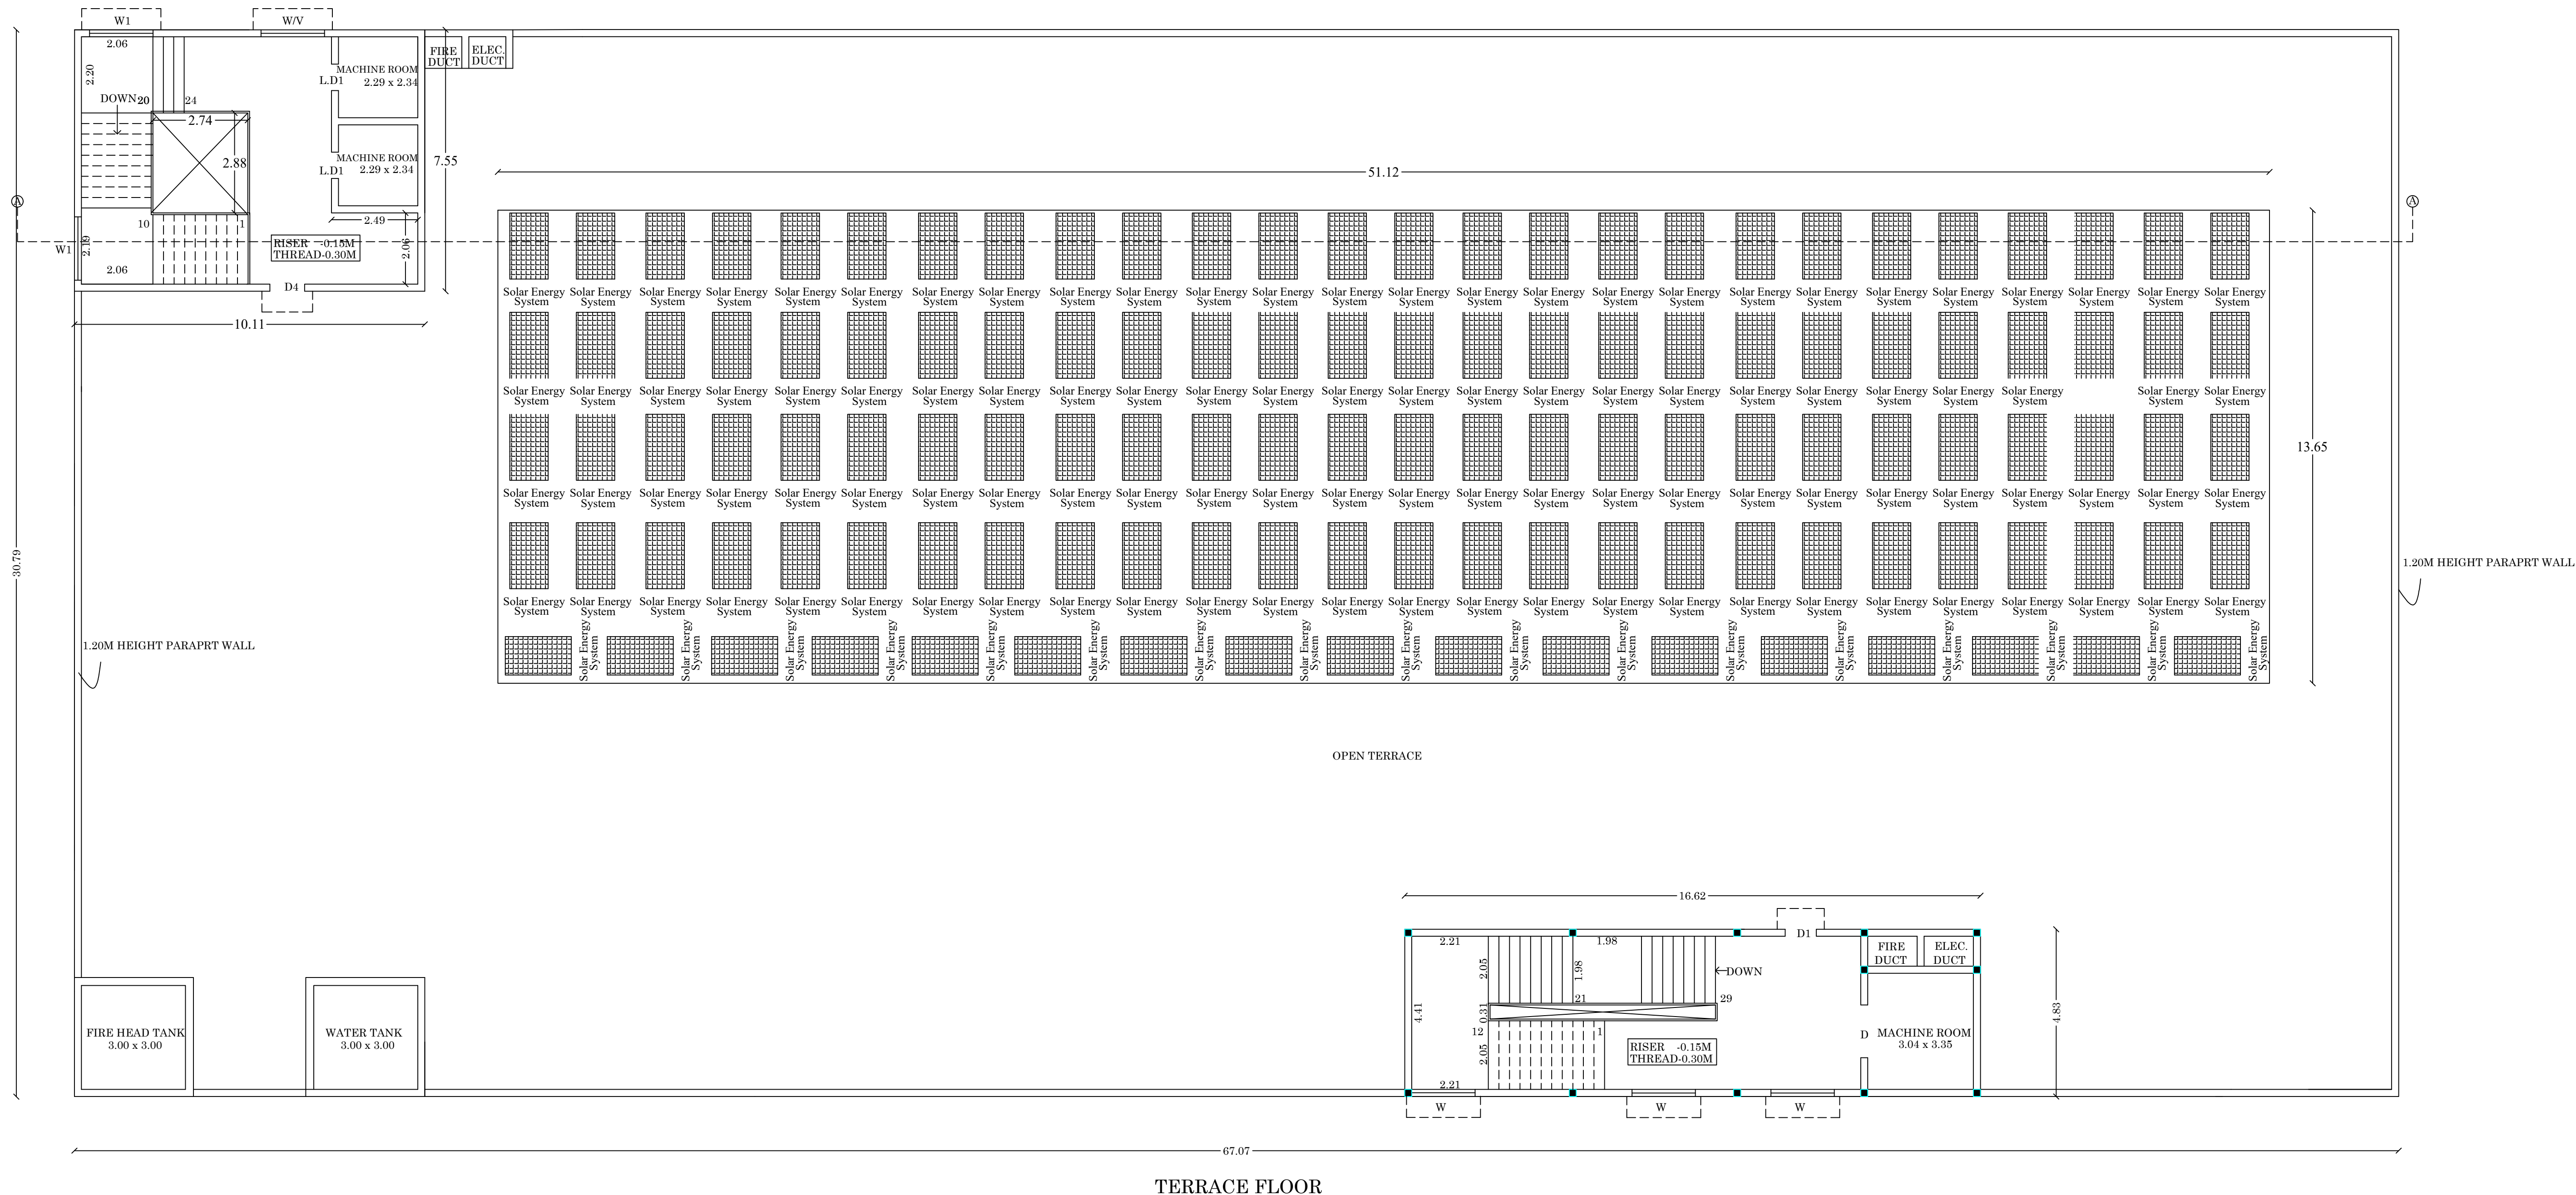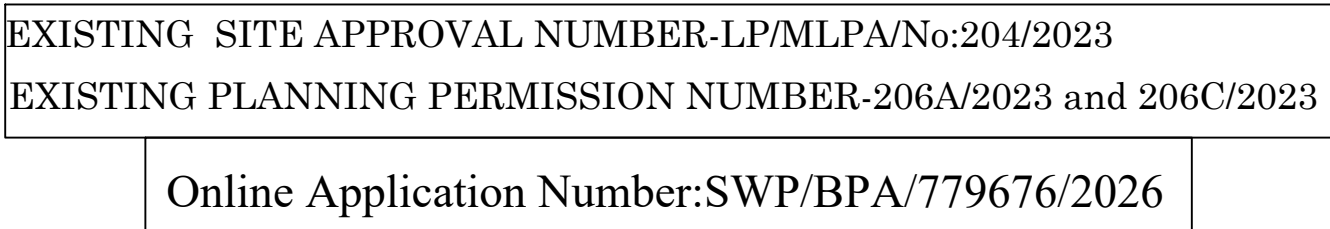

EXISTING SITE APPROVAL NUMBER-LP/MLPA/No:204/2023
EXISTING PLANNING PERMISSION NUMBER-206A/2023 and 206C/2023

Online Application Number:SWP/BPA/779676/2026

BP/DTCP(SIVAGANGAI DISTRICT) CLPA NO:00 /2026

SHEET NO : 01

SITE PLAN SHOWING THE REVISED CONSTRUCTION OF INDUSTRIAL BUILDING (TAILORING & GARMENT MAKING FACTORY) (GREEN CATEGORY) AT R.S.NO:40/5B2B, 40/9A, 40/13A ,40/12B & 40/15 IN POTTAPPALAYAM VILLAGE, THIRUPPUVANAM TALUK, SIVAGANGAI DISTRICT

(SCALE - 1:400)

SITE AREA DETAILS :-

S.NO	PATTA NO	PATTA AREA	DOCUMENT NO	DOCUMENT AREA
40/5B2B	894	23	169	20.23
40/9A	890	1400	169	1416.27
40/13A	890	900	169	890.30
40/12B	894	823	169	829.59
40/15	894	2300	169	2326.59
TOTAL AREA		5446		5482.98

AS PER DOCUMENT AREA - 5482.98Sq.m

AS PER PATTA AREA - 5446.00 Sq.m

EXISTING AREA DETAILS

DESCRIPTION	Non FSI (Sq.M)	FSI (Sq.M)	Total Area (Sq.M)
Ground Floor		1905.66	1905.66
First Floor		1799.46	1799.46
Head Room	68.85		68.85
Total Existing Area	68.85	3705.12	3773.97

ADDITIONAL AREA DETAILS

DESCRIPTION	Non FSI (Sq.M)	FSI (Sq.M)	Total Area (Sq.M)
Proposed Ground Floor (BLOCK - 1)		2065.08	2065.08
Proposed First Floor (BLOCK - 1)		2065.08	2065.08
Proposed Second Floor (BLOCK - 1)		2065.08	2065.08
Proposed Third Floor (BLOCK - 1)		2065.08	2065.08
Proposed Head Room (BLOCK - 1)	156.00		156.00
Total Additional Area	156.00	8260.32	8416.32

PLOT COVERAGE = $\frac{2065.08}{5446} \times 100 = 37.92\%$

FLOOR SPACE INDEX= $\frac{8260.32}{5446} = 1.52 < 2$

VEHICLE	PARKING AREA DESCRIPTION	SIZE METER	AREA SQ.M	REQUIRED	PROVIDED
CAR	1 car space for every 200 sq.m office floor area (Including PH Parking)	2.5x5 3.6x5	397.60	02	04
TWO WHEELER	1 two Wheeler space for every 50sq.m work shop floor area (Including PH Parking)	1x1.80	6253.18	125	130
CYCLE	1 cycle space for every 50sq.m work shop floor area	56x1.8	6253.18	125	130
ELECTRIC CAR	Charging point and electric vehicle space(10%)			01	01
ELECTRIC TWO WHEELER	Charging point and electric vehicle space(10%)			13	13

LABOURS DETAILS

1	MALE WORKING PERSONS	50
2	FEMALE WORKING PERSONS	50
TOTAL WORKING PERSONS		100

SANITATION REQUIREMENTS

DETAILS		MALE		FEMALE	
		REQUIRED	PROVIDED	REQUIRED	PROVIDED
1	W/C	3	13	3	11
2	ABLUTION TAP	24	30	1	1
3	URINALS	4	14		
4	DRINKING WATER	PROVIDED			
5	WASHING TAP	2	4		
6	BATH	1	1		

TOTAL HP - 100 HP

10.02 % OSR PROVIDED = 549.58 sq.m


ARCHITECT

STRUCTURAL ENGINEER

E.T.BABU.B.E.
PLAN CENTER
Registration No
RE/CP-152/2024/OTCP/MADURAI
No.25, South Street, Near Amma Mess
Tadikulam, Madurai - 2
Ph: 922004545, 978504814


ENGINEER

APPLICANT

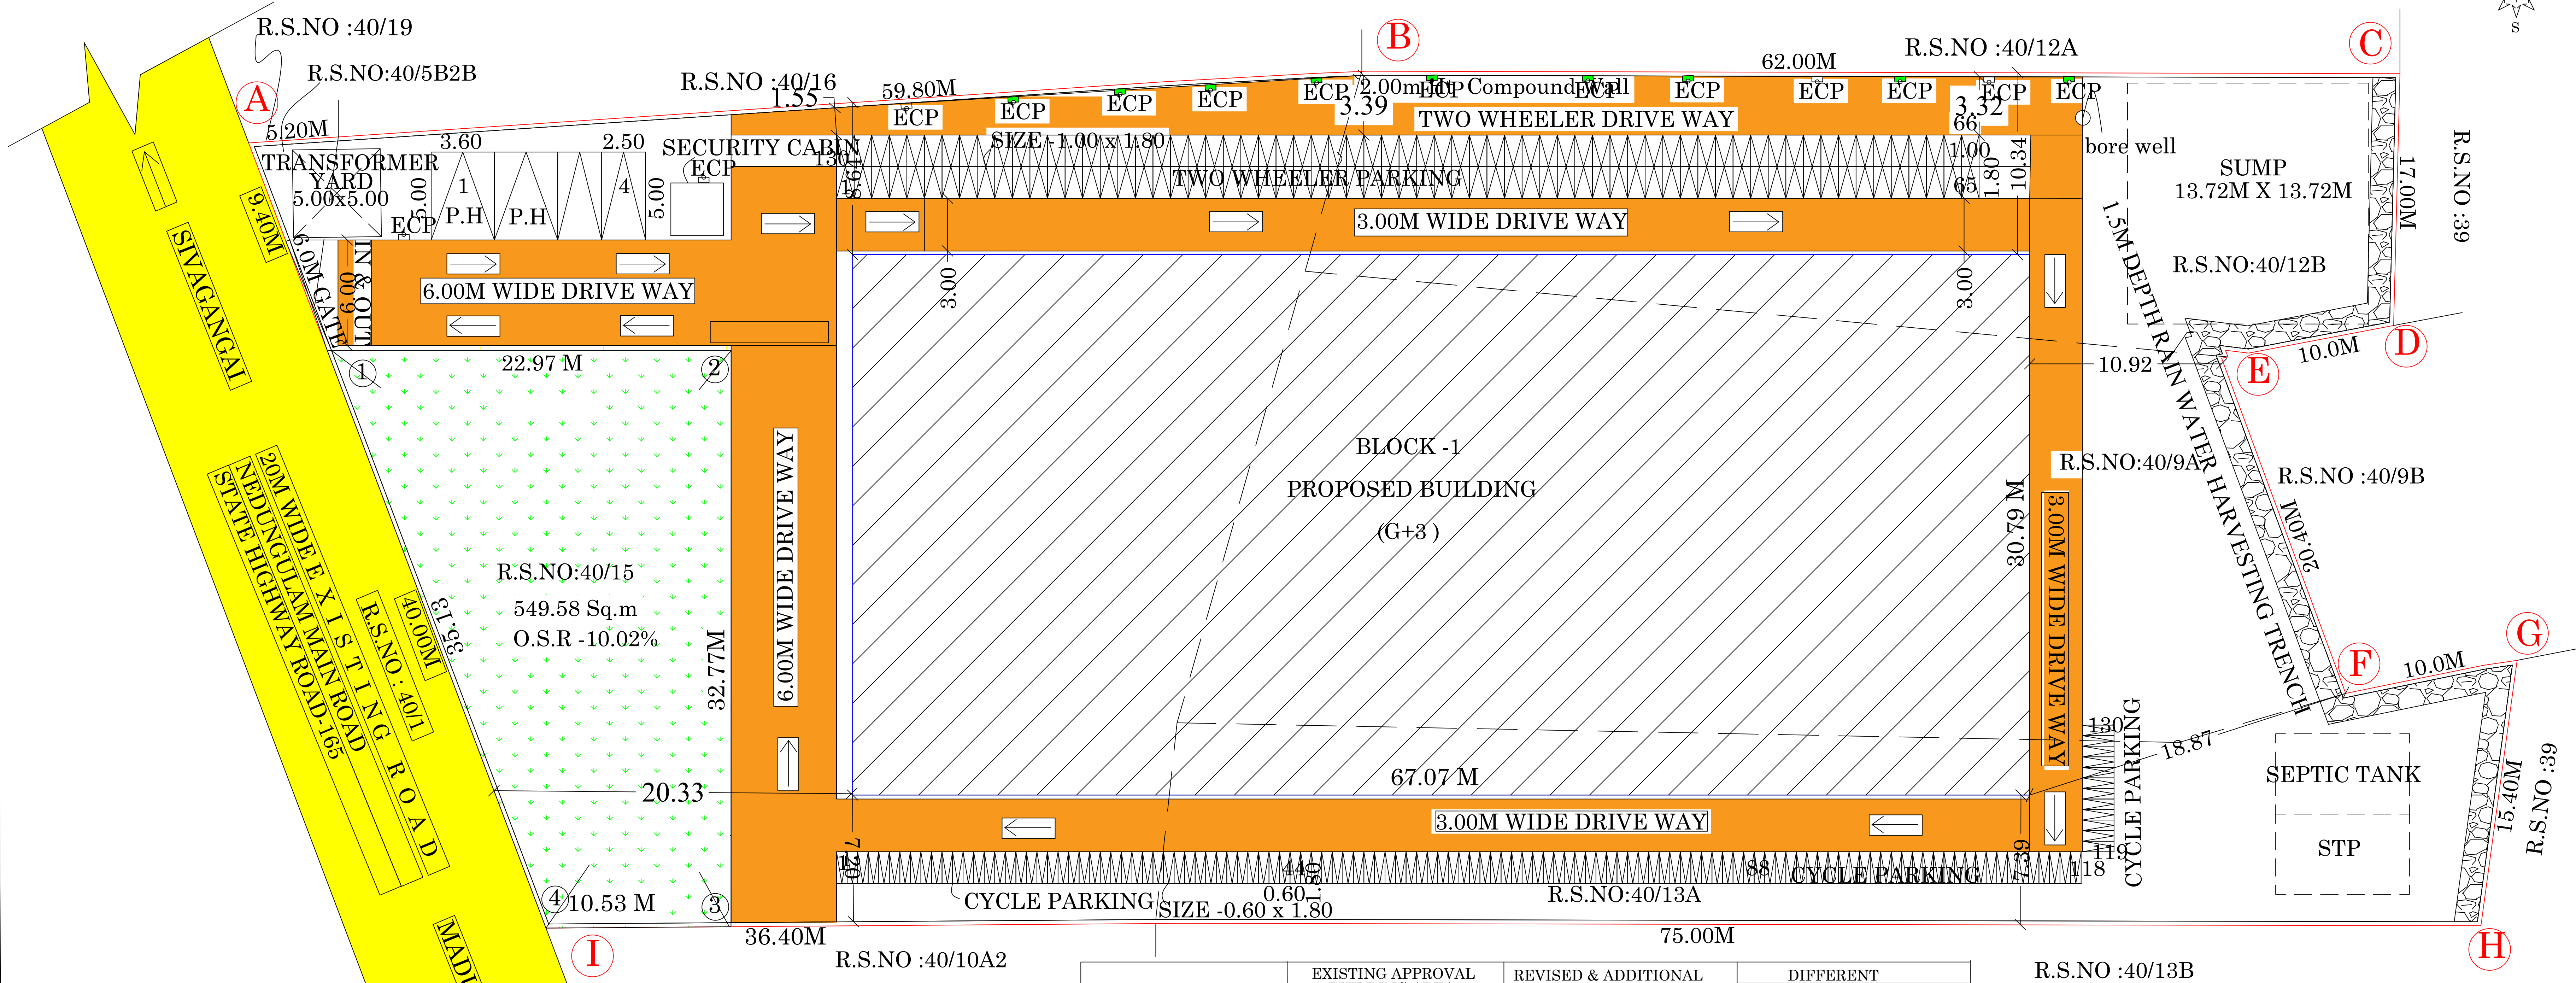

DESCRIPTION	EXISTING APPROVAL BUILDING AREA			REVISED & ADDITIONAL PROPOSED BUILDING AREA			DIFFERENT REVISED () EXISTING		
	Non FSI (Sq.M)	FSI (Sq.M)	Total Area (Sq.M)	Non FSI (Sq.M)	FSI (Sq.M)	Total Area (Sq.M)	Non FSI (Sq.M)	FSI (Sq.M)	Total Area (Sq.M)
Proposed Ground Floor (BLOCK - 1)		1905.66	1905.66		2065.08	2065.08		159.42	159.42
Proposed First Floor (BLOCK - 1)		1799.46	1799.46		2065.08	2065.08		265.62	265.62
Proposed Second Floor (BLOCK - 1)					2065.08	2065.08		2065.08	2065.08
Proposed Third Floor (BLOCK - 1)					2065.08	2065.08		2065.08	2065.08
Proposed Head Room (BLOCK - 1)	68.85		68.85	156.00		156.00	87.15		87.15
Total Area	68.85	3705.12	3773.97	156.00	8260.32	8416.32	87.15	4555.20	4642.35

EXISTING ROAD	-	
SITE BOUNDARY	-	
PROPOSED BUILDING	-	
DRIVEWAY	-	
OSR	-	

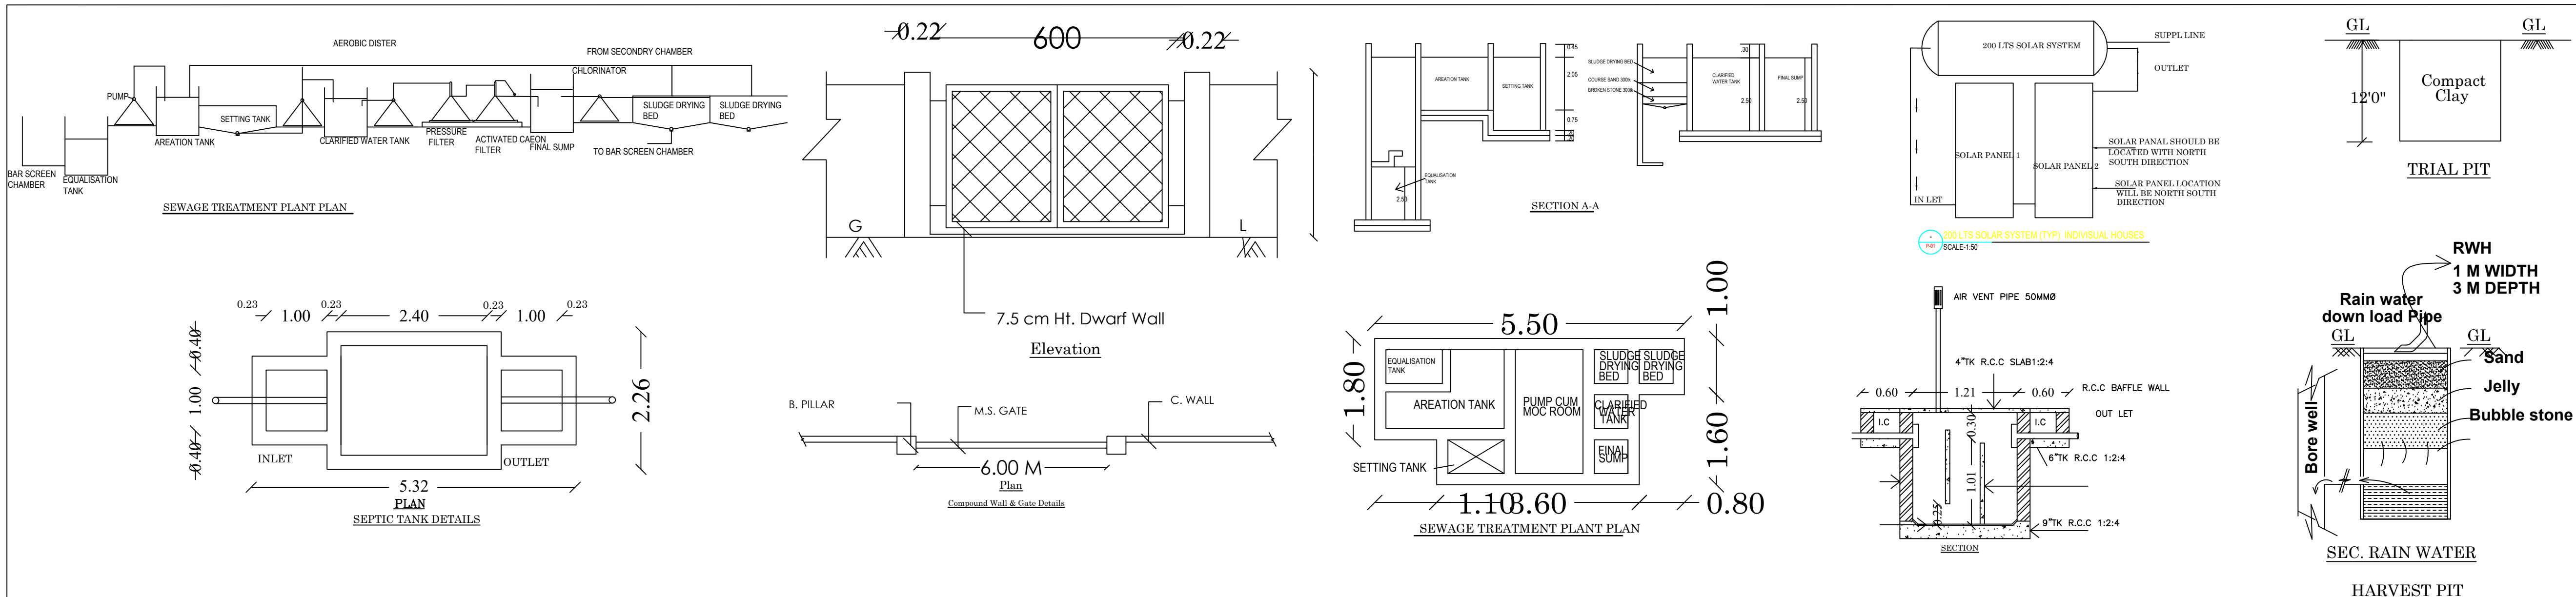

Eight ways to know a piece of land before you pay for it.

This report covers one part of the picture. These cover the rest, drawn from the same government records, for any property in Tamil Nadu.

LandLens One

Ask anything about a property and get an answer grounded in live government records, with the sources shown.

[/landlens/one](#)



Verify My Land

Every record check run on one property and returned as a single report.

[/landlens/verify-my-land](#)



Legal Opinion

An advocate's written opinion on the title, built on the records we pull for it.

[/landlens](#)



One Map

Every layer on one map: the parcel, its boundary, zoning, water bodies and what sits around it.

[/landlens/one/map](#)



PriceMap

What land actually changed hands for around this plot, taken from the registered deeds.

[/landlens/pricemap](#)



Build Scope

What you are allowed to build here: floor space, height, coverage and setbacks.

[/landlens/build-scope](#)



Property Tracker

Watch a property and hear about it when something new is registered against it.

[/landlens/property-tracker](#)



Deal Room

Run the transaction in one place: documents, stamping, signatures and the parties.

[/landlens/deal-room](#)



Twenty-four checks you can run yourself, at no cost.

Records and verification

The registers themselves, read for you.

Encumbrance Certificate

Patta and Chitta

Field Measurement Sketch

EC Analyzer

Bank charge check

Court case search

Seller background check

Approval check by survey

Value and duty

What it is worth and what it costs to register.

Guideline value by street

Guideline value by survey

Stamp duty and registration fees

Capital gains

Floor space index

Area unit converter

Zoning and land use

What the plan says can happen on this land.

Land use zone finder

CMDA land use check

Coastal regulation zone

Master plan check

Water bodies finder

Airport height clearance

Registers and directories

Who holds it, and which office keeps the record.

Find your registering office

Temple property check

Waqf property check

RERA register



Every free tool
/tools



Services we run
for you
/services



The LandLens
suite
/landlens/one



Every claim in this document traces back to a government record.

Legal opinions, due diligence and title verification

Building plan, layout and sub-division approvals

Completion and occupancy certificates, regularisation

Escrow, negotiation and NRI property management

Land survey, soil testing, architecture and construction

Verified RealEstate
3/350/2 Mettukuppam,
OMR Thoraipakkam,
Chennai 600 097, India
hello@verified.realestate
+91 9996 12 9996

Prepared from the registers named on the page each finding sits on. Where a register could not be read, this document says so in its place rather than leaving the gap to be read as a clean result.

