




PLAN SHOWING THE PROPOSED CONSTRUCTION OF A GROUND FLOOR RESIDENTIAL BUILDING IN U.D.R. SURVEY NO:318/1, RE.SURVEY NO:318/14, WARD NO: , PLOT NO:14,PATTA NO:6254, VARAGANOOR VILLAGE AND PANCHAYAT,KURUVIKULAM PANCHAYAT UNION, THIRUVENGADAM TALUK AT TENKASI DISTRICT.

NAME OF THE APPLICANT: MR.,R.MARIAPPAN,, S/o.,Mr.,Ramarpandi,,

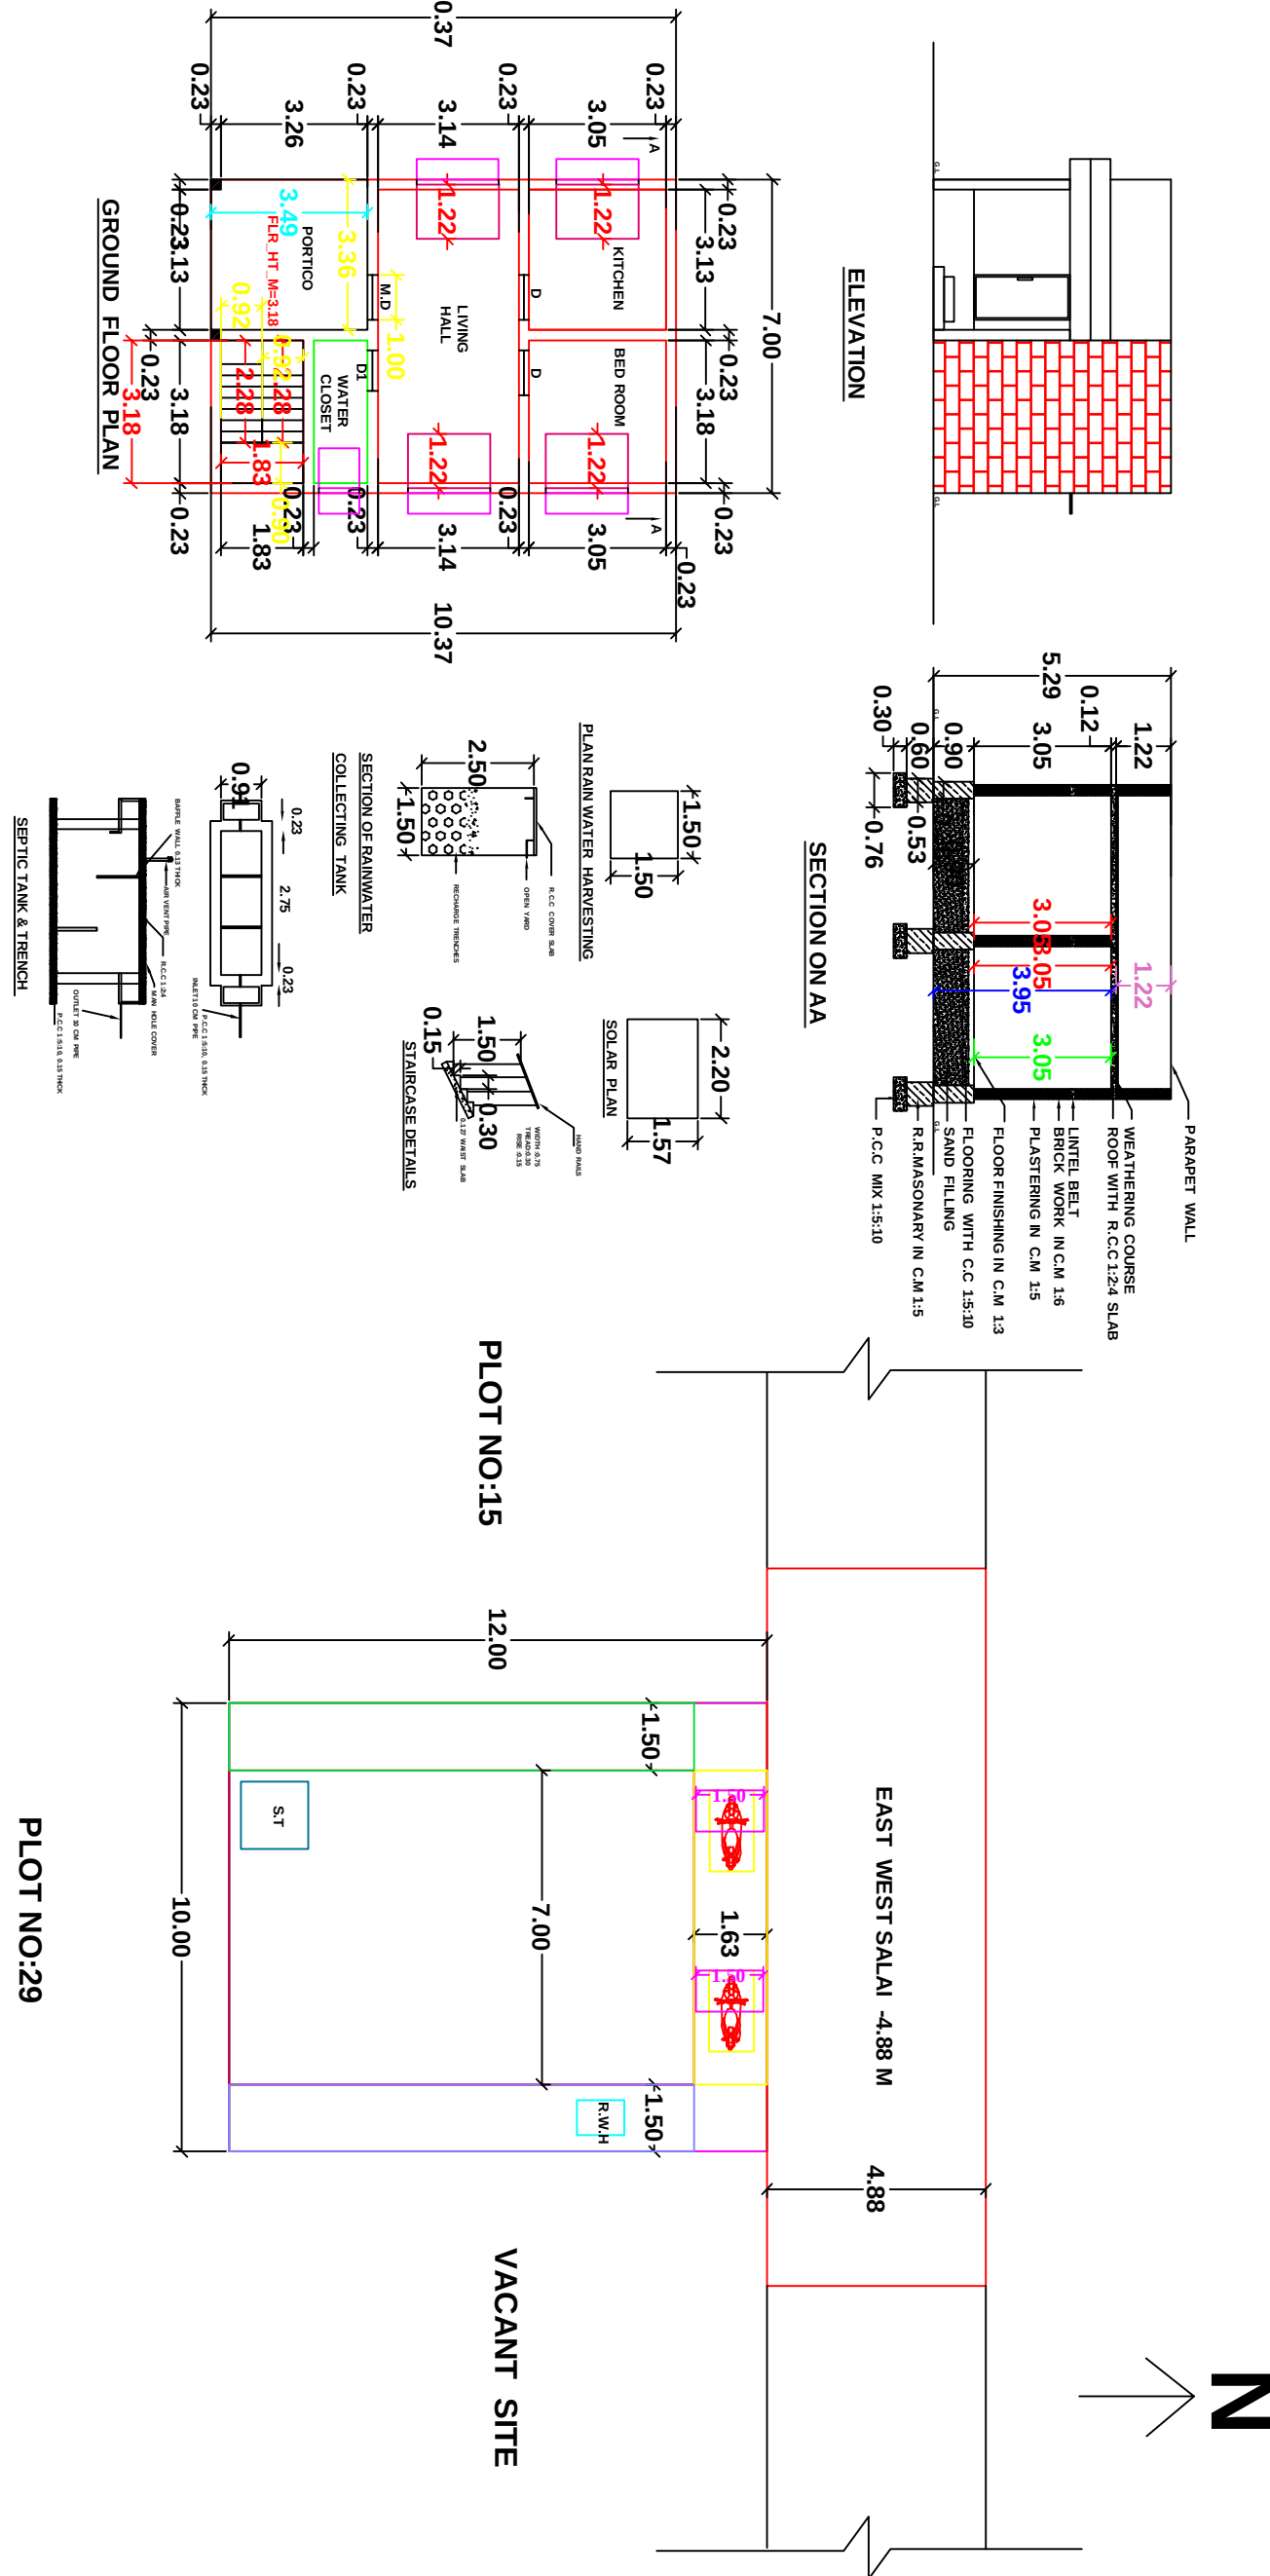

SITE PLAN

All dimensions are in meter
Scale:1:100

  

AREA DETAILS		SQ.FT	SQ.M
☐ PARTY SITE		1291.20	120.00
☐ PROPOSED BUILDING IN G.F		781.07	72.59
☐ OPEN SPACE		510.13	47.41
☐ ROAD & STREETS			
REFERENCE:			
M.D MAIN DOOR	1.83X2.10		
D DOOR	1.00X2.10		
W1 WINDOW	1.83X1.22		
W WINDOW	1.22X1.22		
V VENTILATOR	0.90X0.90		
SIGNATURE OF THE APPLICANT:			
ENGINEER:			
Plan prepared by, KVR BUILDERS			
OFFICE USE:			

PLAN INFO
PLOT_NO=14
DISTRICT= TENKASI
SINGLE_FAMILY_BLDG=YES
CRZ=NO
SECURITY_ZONE=NO
ACCESS_WIDTH_M=10.00
WHETHER_GOVT_OR_AIDED_SCHOOL=NO
PLOT_AREA_M2=120.0
AVG_PLOT_DEPTH=12.00
AVG_PLOT_WIDTH=10.00
AREA_TYPE= OTHERS
ROAD_WIDTH=4.88M
ROAD_LENGTH=100 M
LAND_USE_ZONE=RESIDENTIAL
RWH_DECLARED=YES
BUILDING_NEAR_TO_RIVER=NO
BUILDING_NEAR_MONUMENT=NO
BUILDING_NEAR_GOVT_BLDG=NO
NOC_FOR_CONSTRUCTION_NEAR_MONUMENT=NO
JURISDICTION_TYPE=PANCHAYAT
TALUK=THIRUVENGADAM
SURVEY_NO=318/1,318/14
PATTA_NO=6254
OSR_APPLICABLE=NO
PREMIUM_FSI_REQUIRED=NO
IS_APPROVED_LAYOUT=NO
IS_SWIMMING_POOL_EXISTS=NO
AS_AT_SITE=120.0
FMB_OR_PLR=120.0
AS_PER_DOCUMENT=120.0
IF_HERITAGE_TOWN_LESS_THAN_1KM_RADIUS=NO