

PP

APPROVAL RECORD

Planning Permission

Tenkasi

Tenkasi district, Tamil Nadu

APPROVAL TYPE

Building Plan

ISSUING AUTHORITY

Town Panchayat

The approval as the planning authority issued it, reproduced in full behind this page.

An approval speaks to what was sanctioned, not to what was built. Completion is a separate record.

DISTRICT TOWN AND COUNTRY PLANNING OFFICE
TIRUCHIRAPPALLI DISTRICTPLAN SHOWING THE PROPOSED CONSTRUCTION OF
KALYANAMANDAPAM CUM HOTEL BUILDING IN T.S.NO:154/1,
BLOCK NO. 3, WARD-C, VELLITHIRUMUTHAM VILLAGE,
ZONE-4, TRICHY CITY CORPORATION.ALL DIMENSIONS ARE IN METER
SCALE : 1:100
ONLINE APPLICATION NO : SWP/BPA/0138558/2023

REFERENCE:

SITE BOUNDARY

EXISTING ROAD

PROSED BUILDING



AREA DETAILS

DESCRIPTION	SQM
PLOT AREA AS PER DOCUMENT	4342.50
PLOT AREA AS PER PATA	4342.50
SCHEME ROAD TO BE HAND OVER LOCAL BODY	84.11
NET PLOT AREA	4248.39
SUPER IMPOSED PLOT AREA	4341.69
MINIMUM AREA SHOULD BE TAKEN INTO ACCOUNT	

PROPOSED BUILTUP AREA

SL NO.	DESCRIPTION	F.S.I AREA (SQM)	NON F.S.I AREA (SQM)	TOTAL AREA (SQM)
1)	BASMENT FLOOR AREA (Parking)	-	2227.59	2227.59
2)	GROUND FLOOR AREA	1101.24	-	1101.24
3)	FIRST FLOOR AREA	1154.99	-	1154.99
4)	SECOND FLOOR AREA	749.10	-	749.10
5)	THIRD FLOOR AREA	678.59	-	678.59
6)	HEAD ROOM AREA	-	104.10	104.10
TOTAL		3683.92	2331.69	6015.61

F.S.I = 3683.92 / 4341.70 = 0.848

PARKING DETAILS

SL.NO.	DESCRIPTION	PROVIDED
1	TWO WHEELER PARKING SPACE	120 NOS
2	CAR PARKING SPACE	60 NOS

PROFESSIONAL DETAILS BASED ON FORM-C

APPLICANT	C.RAJKUMAR	<i>C. Rajkumar</i>
REGISTERED ENGINEER	Shri.N NANTHAKUMAR (REG-6-II/TLPA/MAY2019/018)	<i>N. Nanthakumar</i>
STRUCTURAL ENGINEER	Shri.N NANTHAKUMAR (SE-G-II/TLPA/JULY2019/135)	<i>N. Nanthakumar</i>
GEO-TECH EXPERT	G.MANOJ KUMAR (GTE/TVLK/01/2019)	<i>G. Manoj Kumar</i>
SITE SUPERVISION ENGINEER	S.SEETHALA DEVI (CE/DTCP/TRICHY/JUN2022/0366)	<i>S. Seethala Devi</i>

SCHEDULE OF JOINERIES:

REFERENCE	METER
CG - GATE	2.00 x 2.13
MD - MAIN DOOR	2.44 x 2.44
D - FLUSH DOOR	1.84 x 2.13
D1 - FLUSH DOOR	1.06 x 2.44
D3 - FLUSH DOOR	0.76 x 2.44
D4 - FLUSH DOOR	1.50 x 2.44
D5 - FLUSH DOOR	1.00 x 2.13
D6 - FLUSH DOOR	0.76 x 2.13
D7 - FLUSH DOOR	0.76 x 2.13
SD - SLIDING DOOR	1.80 x 2.44
W - GLAZED WINDOW	2.13 x 1.37
V - VENTILATOR	0.40 x 1.37
V1 - VENTILATOR	0.91 x 0.91

BUILDING PERMISSION NO : BP/JD/DTCP (TD) No.51/2024

PLANNING PERMISSION NO : PP/JD/DTCP (TD) No.83/2024


(This Planning permission is valid for a period of 8 years from the date of e-sign)

e-signed
Joint Director / Member Secretary (FAC)
District Town and Country Planning office
Tiruchirappalli District


SURVEYOR/ASST.DRAUGHTS MAN

ARCHITECTURAL/PLANNING ASSISTANT


ONLINE APPLICATION NO: SWP/BPA/0138558/2023

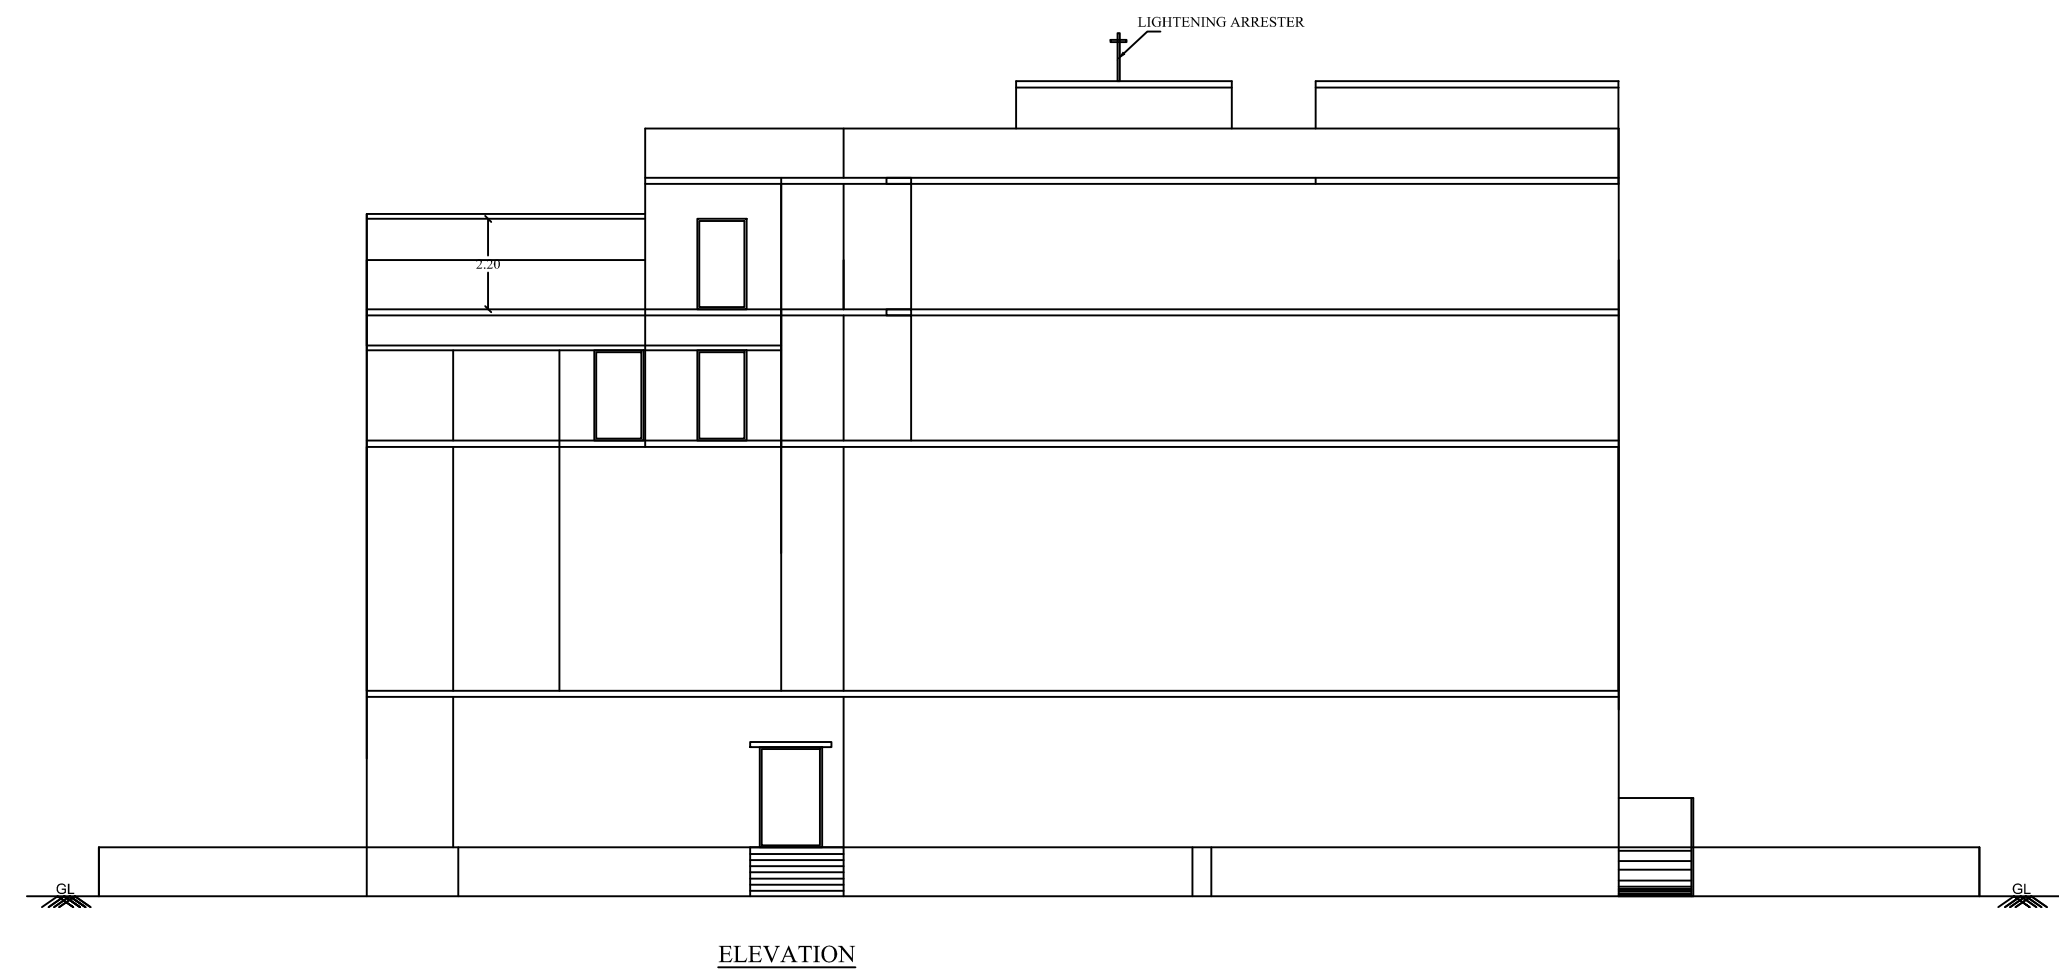


ELEVATION

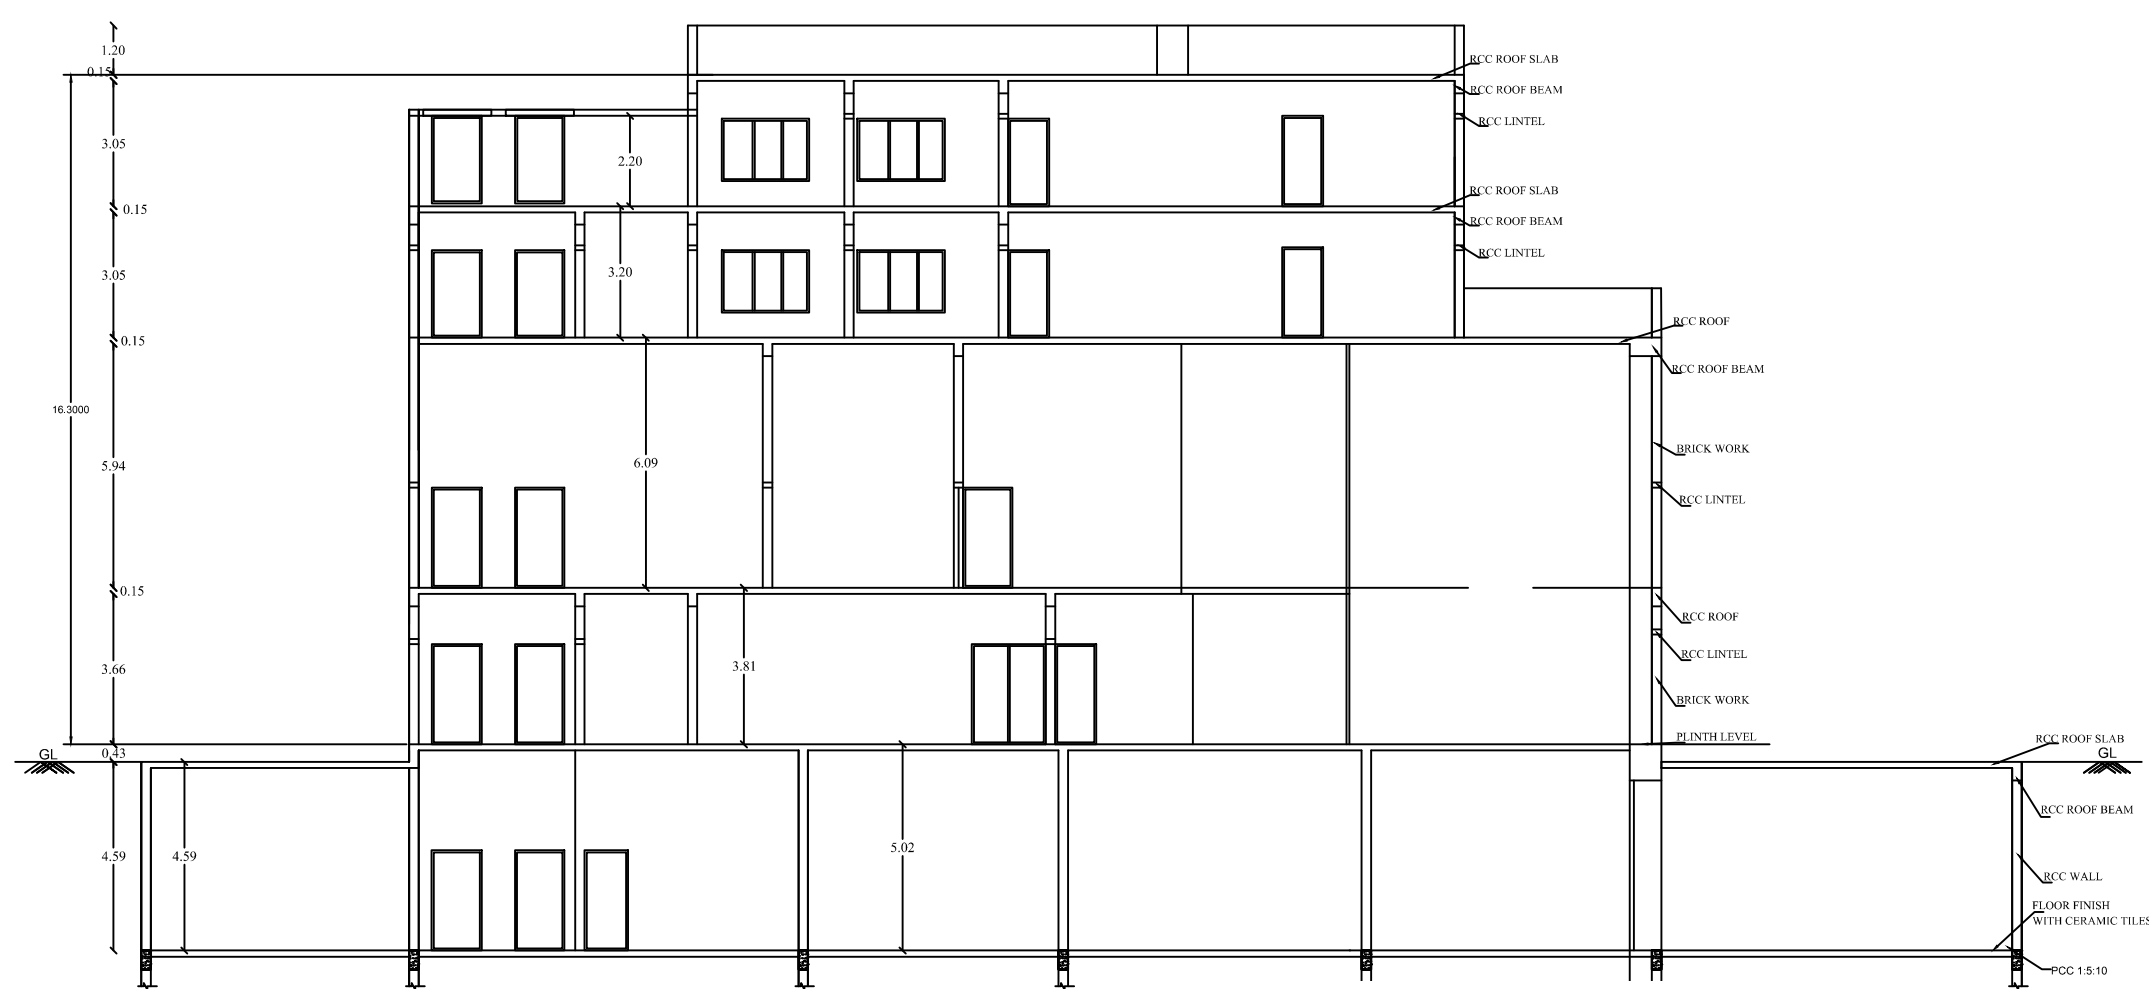


SECTION ON A

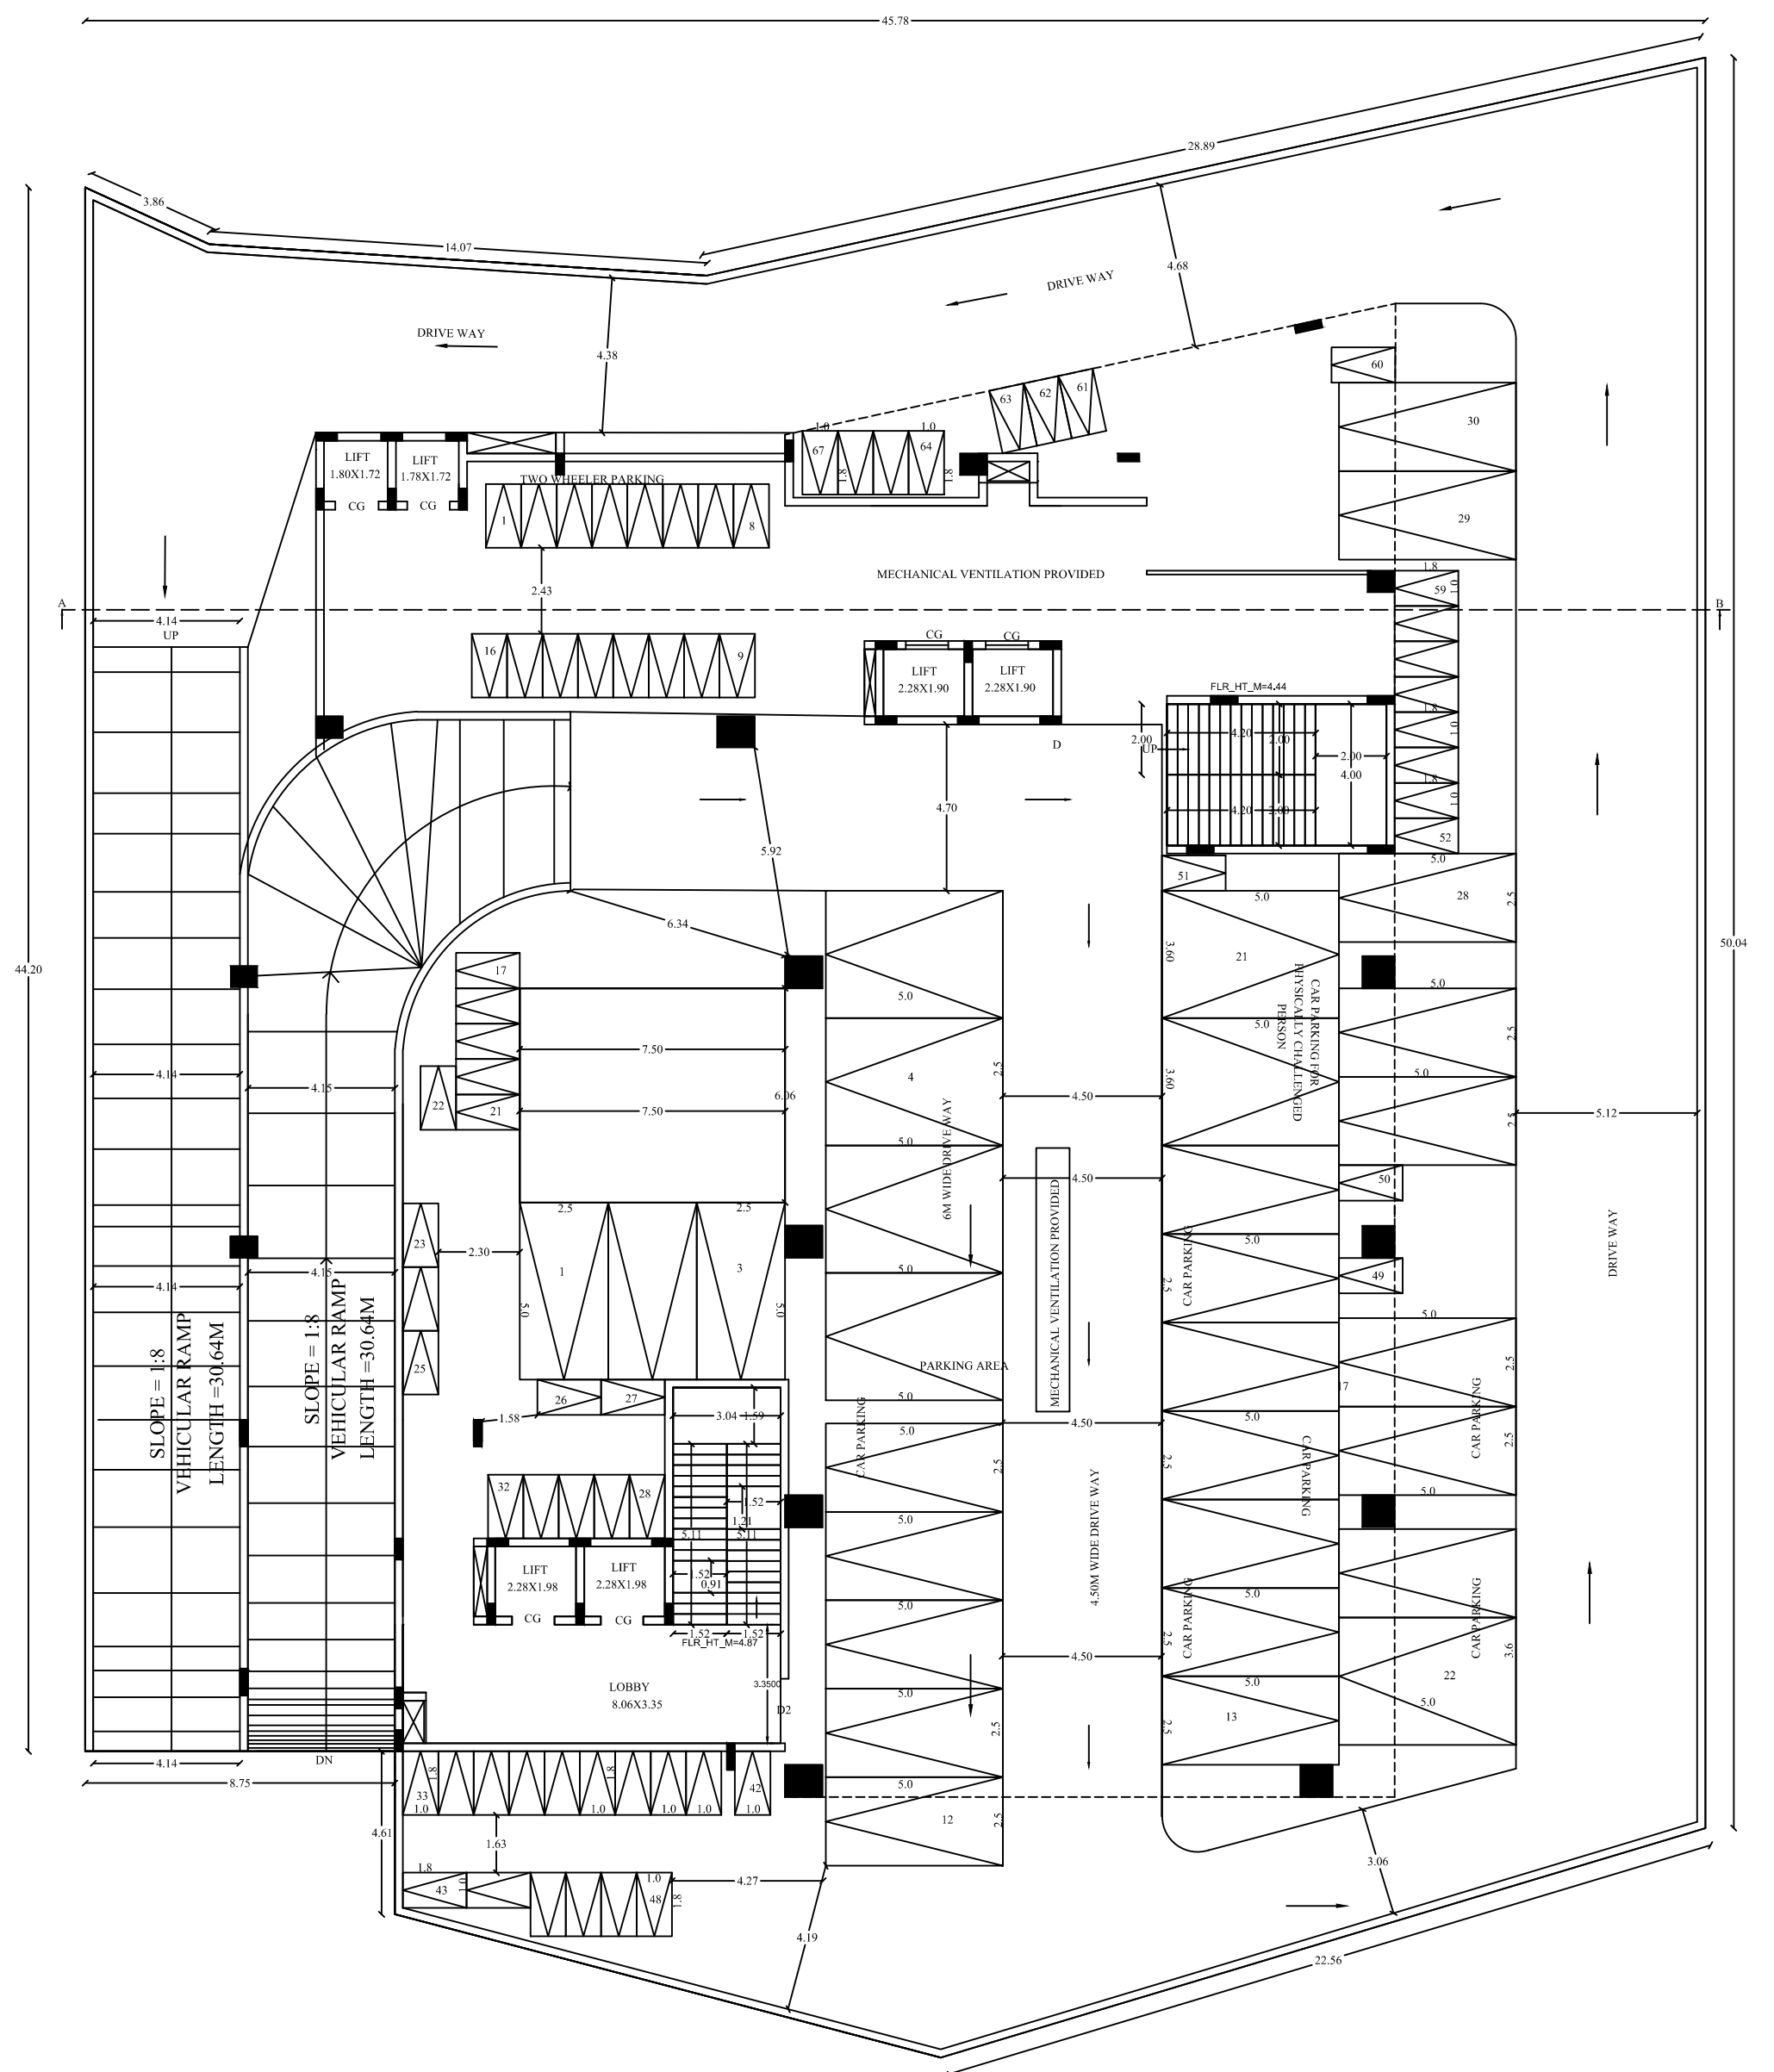

GROUND FLOOR PLAN

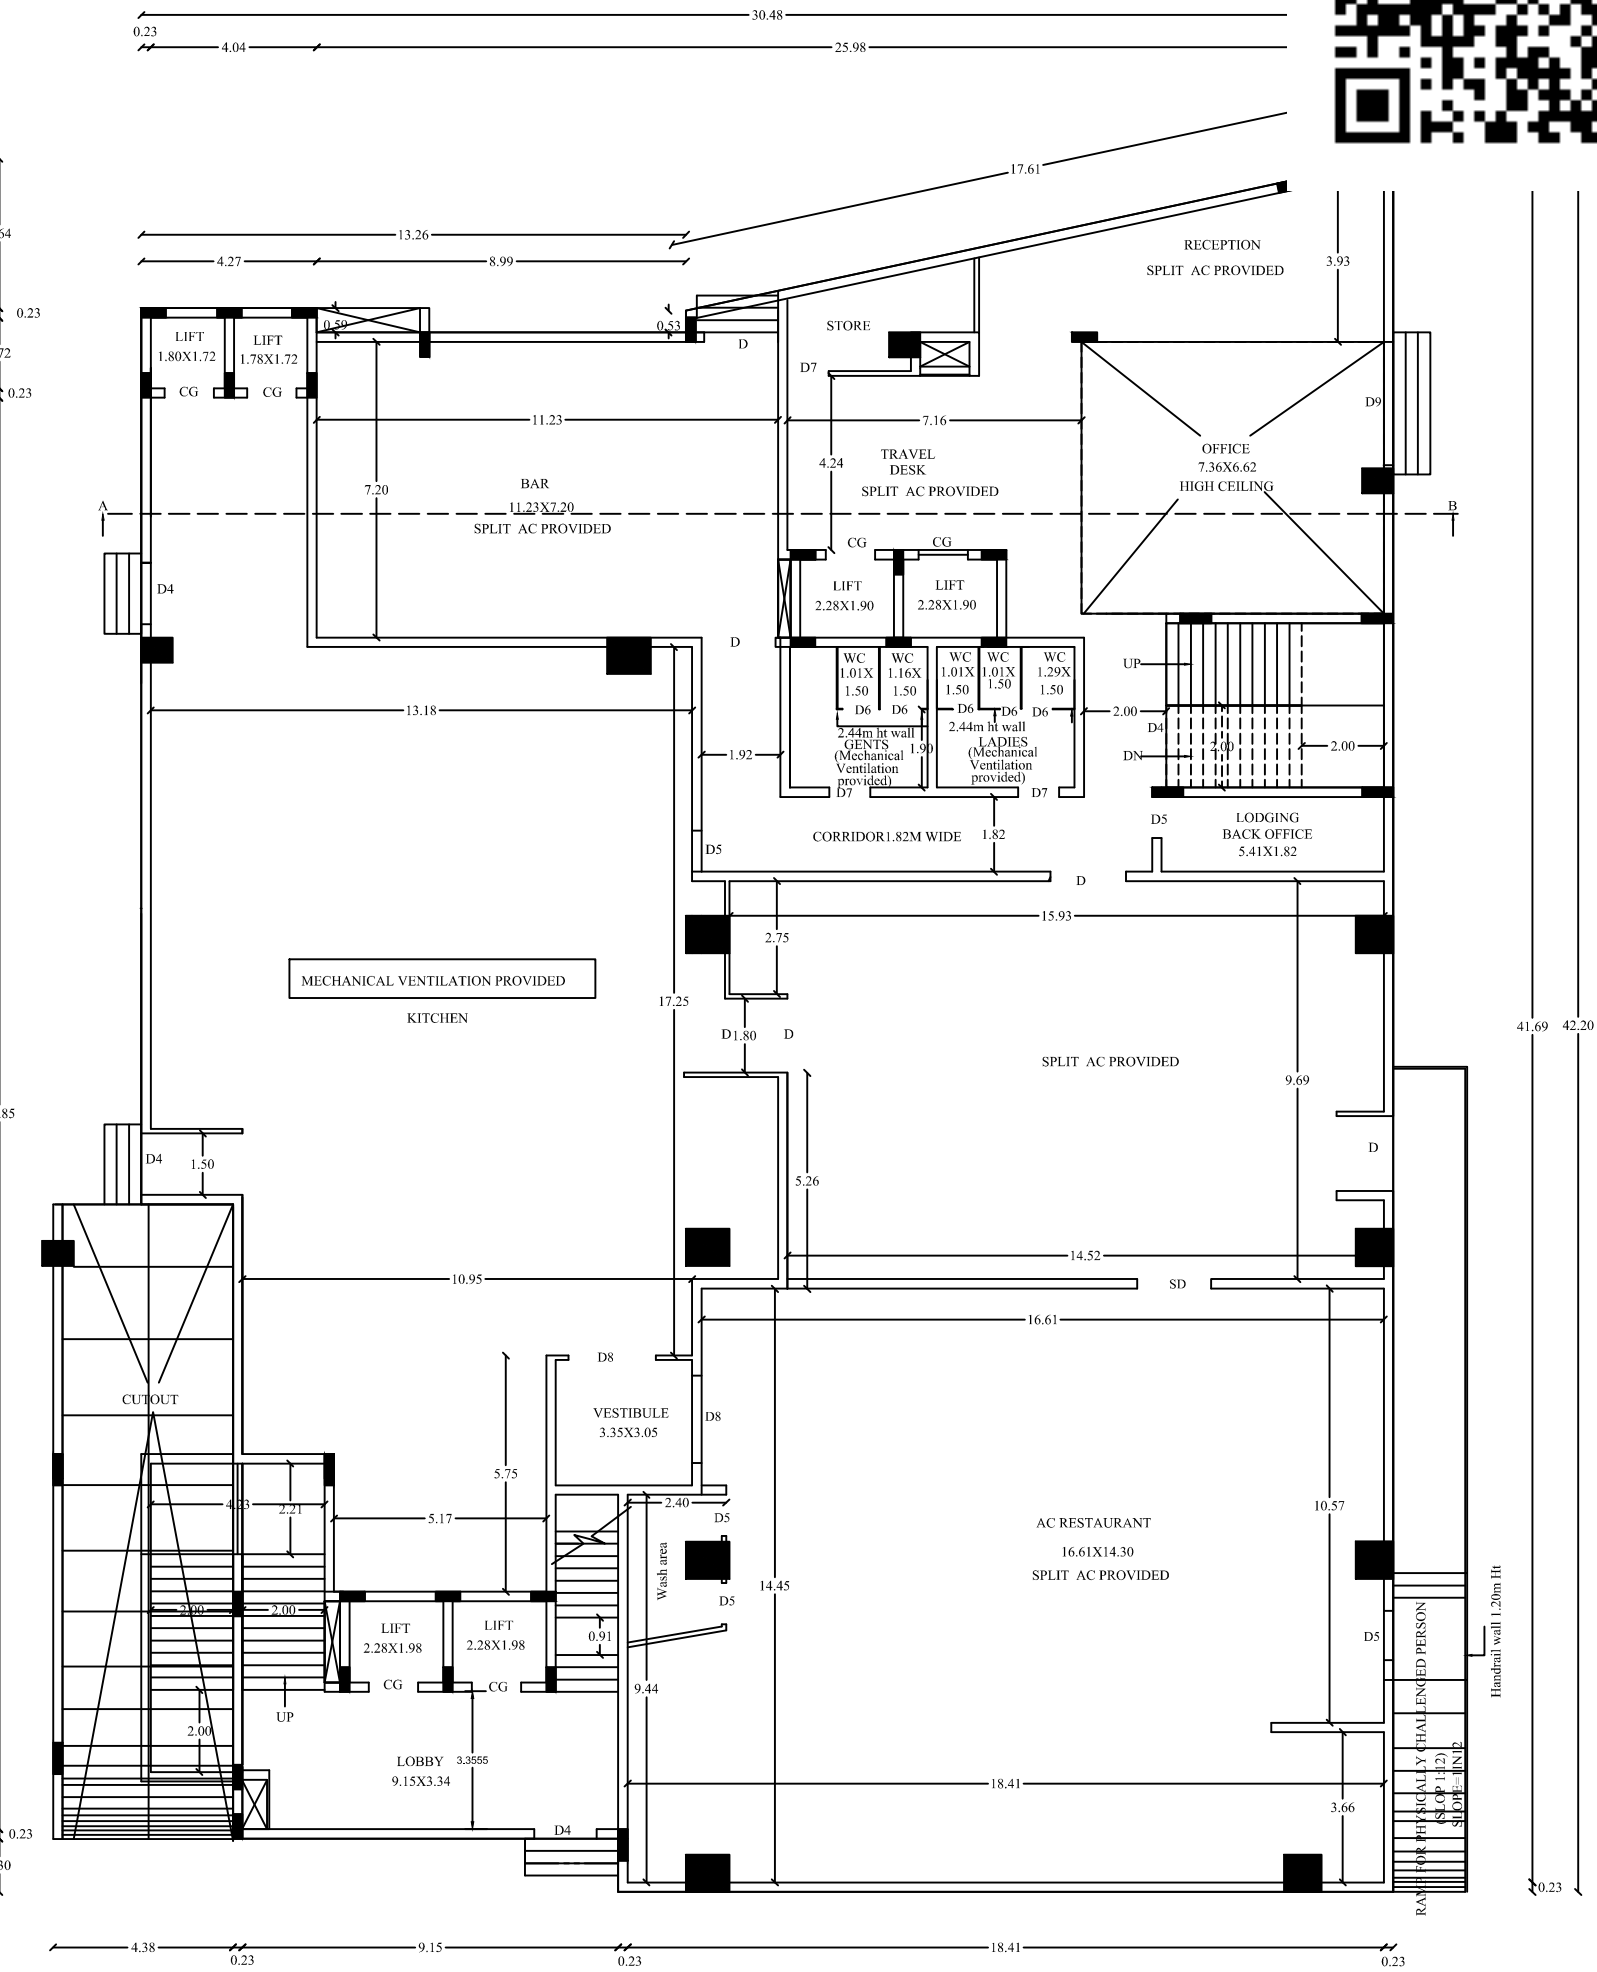

FIRST FLOOR PLAN

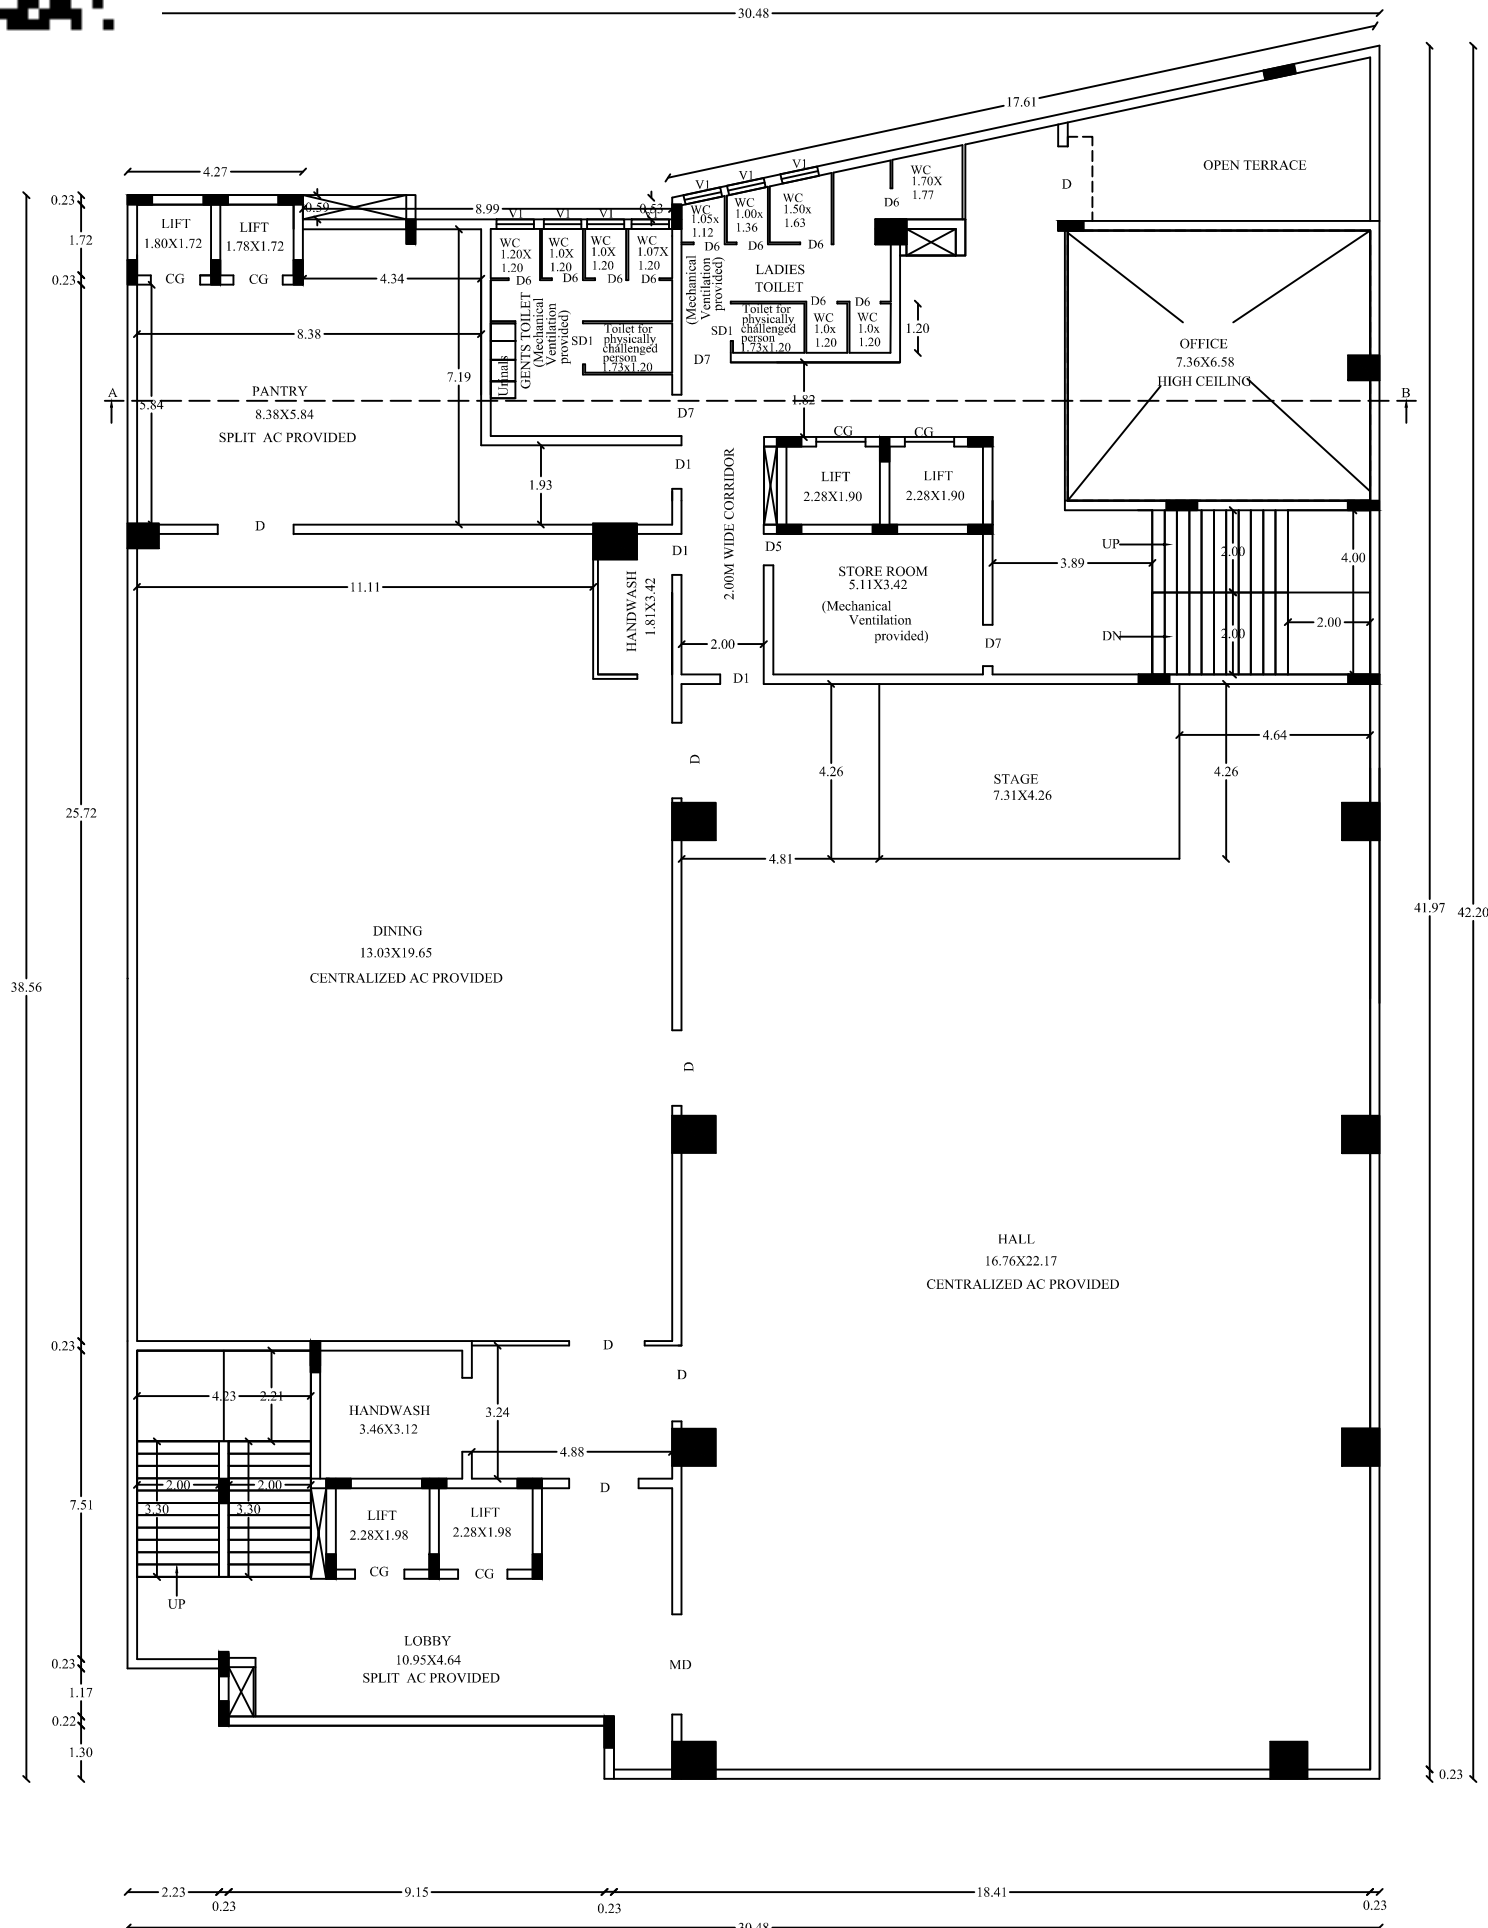

DISTRICT TOWN AND COUNTRY PLANNING OFFICE
TIRUCHIRAPPALLI DISTRICTPLAN SHOWING THE PROPOSED CONSTRUCTION OF
KALYANAMANDAPAM CUM HOTEL BUILDING IN T.S.NO. 154/1,
BLOCK NO. 3, WARD - C, VELLITHIRUMUTHAM VILLAGE,
ZONE-I, TRICHY CITY CORPORATION.ALL DIMENSIONS ARE IN METER
SCALE - 1:100
ONLINE APPLICATION NO : SWP/BPA/0138558/2023

REFERENCE:

SITE BOUNDARY

EXISTING ROAD

PROSED BUILDING



AREA DETAILS

DESCRIPTION	SQM
PLOT AREA AS PER DOCUMENT	4342.50
PLOT AREA AS PER PATTA	4342.50
SCHEME ROAD TO BE HAND OVER LOCAL BODY	94.11
NET PLOT AREA	4248.39
SUPER IMPOSED PLOT AREA	4341.69
MINIMUM AREA SHOULD BE TAKEN INTO ACCOUNT	

PROPOSED BUILDUP AREA

SL. NO.	DESCRIPTION	F.S.I AREA (SQM)	NON. F.S.I AREA (SQM)	TOTAL AREA (SQM)
1)	BASEMENT FLOOR AREA (Parking)	—	2227.59	2227.59
2)	GROUND FLOOR AREA	1101.24	—	1101.24
3)	FIRST FLOOR AREA	1154.99	—	1154.99
4)	SECOND FLOOR AREA	749.10	—	749.10
5)	THIRD FLOOR AREA	678.59	—	678.59
6)	HEAD ROOM AREA	—	104.10	104.10
TOTAL		3683.92	2331.69	6015.61

F.S.I = $3683.92 / 4341.70 = 0.848$

PARKING DETAILS

SL.NO.	DISCRIPTION	PROVIDED
1	TWO WHEELER PARKING SPACE	120 NOS
2	CAR PARKING SPACE	60 NOS

PROFESSIONAL DETAILS BASED ON FORM-C

APPLICANT	C.RAJKUMAR	<i>C.Rajkumar</i>
REGISTERED ENGINEER	Shri.N.NANTHAKUMAR (RE/Gr-II/TLPA/MAY2019/018)	<i>N.Nanthakumar</i>
STRUCTURAL ENGINEER	Shri.N.NANTHAKUMAR (SE/Gr-II/TLPA/JULY2019/135)	<i>N.Nanthakumar</i>
GEO-TECH EXPERT	G.MANOJ KUMAR (GTE/TVLR/01/2019)	<i>G.Manoj</i>
SITE SUPERVISION ENGINEER	S.SEEETHALA DEVI (CE/DTCP/TRICHY/JUN2022/0366)	<i>S.Seeethala Devi</i>

SCHEDULE OF JOINERIES:

REFERENCE	METER
CG - GATE	2.00 x 2.13
MD - MAIN DOOR	2.44 x 2.44
D - FLUSH DOOR	1.84 x 2.13
D1 - FLUSH DOOR	1.06 x 2.44
D3 - FLUSH DOOR	0.76 x 2.44
D4 - FLUSH DOOR	1.50 x 2.44
D5 - FLUSH DOOR	1.00 x 2.13
D6 - FLUSH DOOR	0.76 x 2.13
D7 - FLUSH DOOR	0.76 x 2.13
SD - SLIDING DOOR	1.80 x 2.44
W - GLAZED WINDOW	2.13 x 1.52
V - VENTILATOR	0.40 x 1.37
V1 - VENTILATOR	0.91 x 0.91

BUILDING PERMISSION NO : BP/JD/DTCP (TD) No.51/2024












PLANNING PERMISSION NO : PP/JD/DTCP (TD) No.83/2024

(This Planning permission is valid for a period of 8 years from the date of e-sign)

ONLINE APPLICATION NO: SWP/BPA/0138558/2023

SURVEYOR/ASST.DRAUGHTS MAN

ARCHITECTURAL/PLANNING ASSISTANT

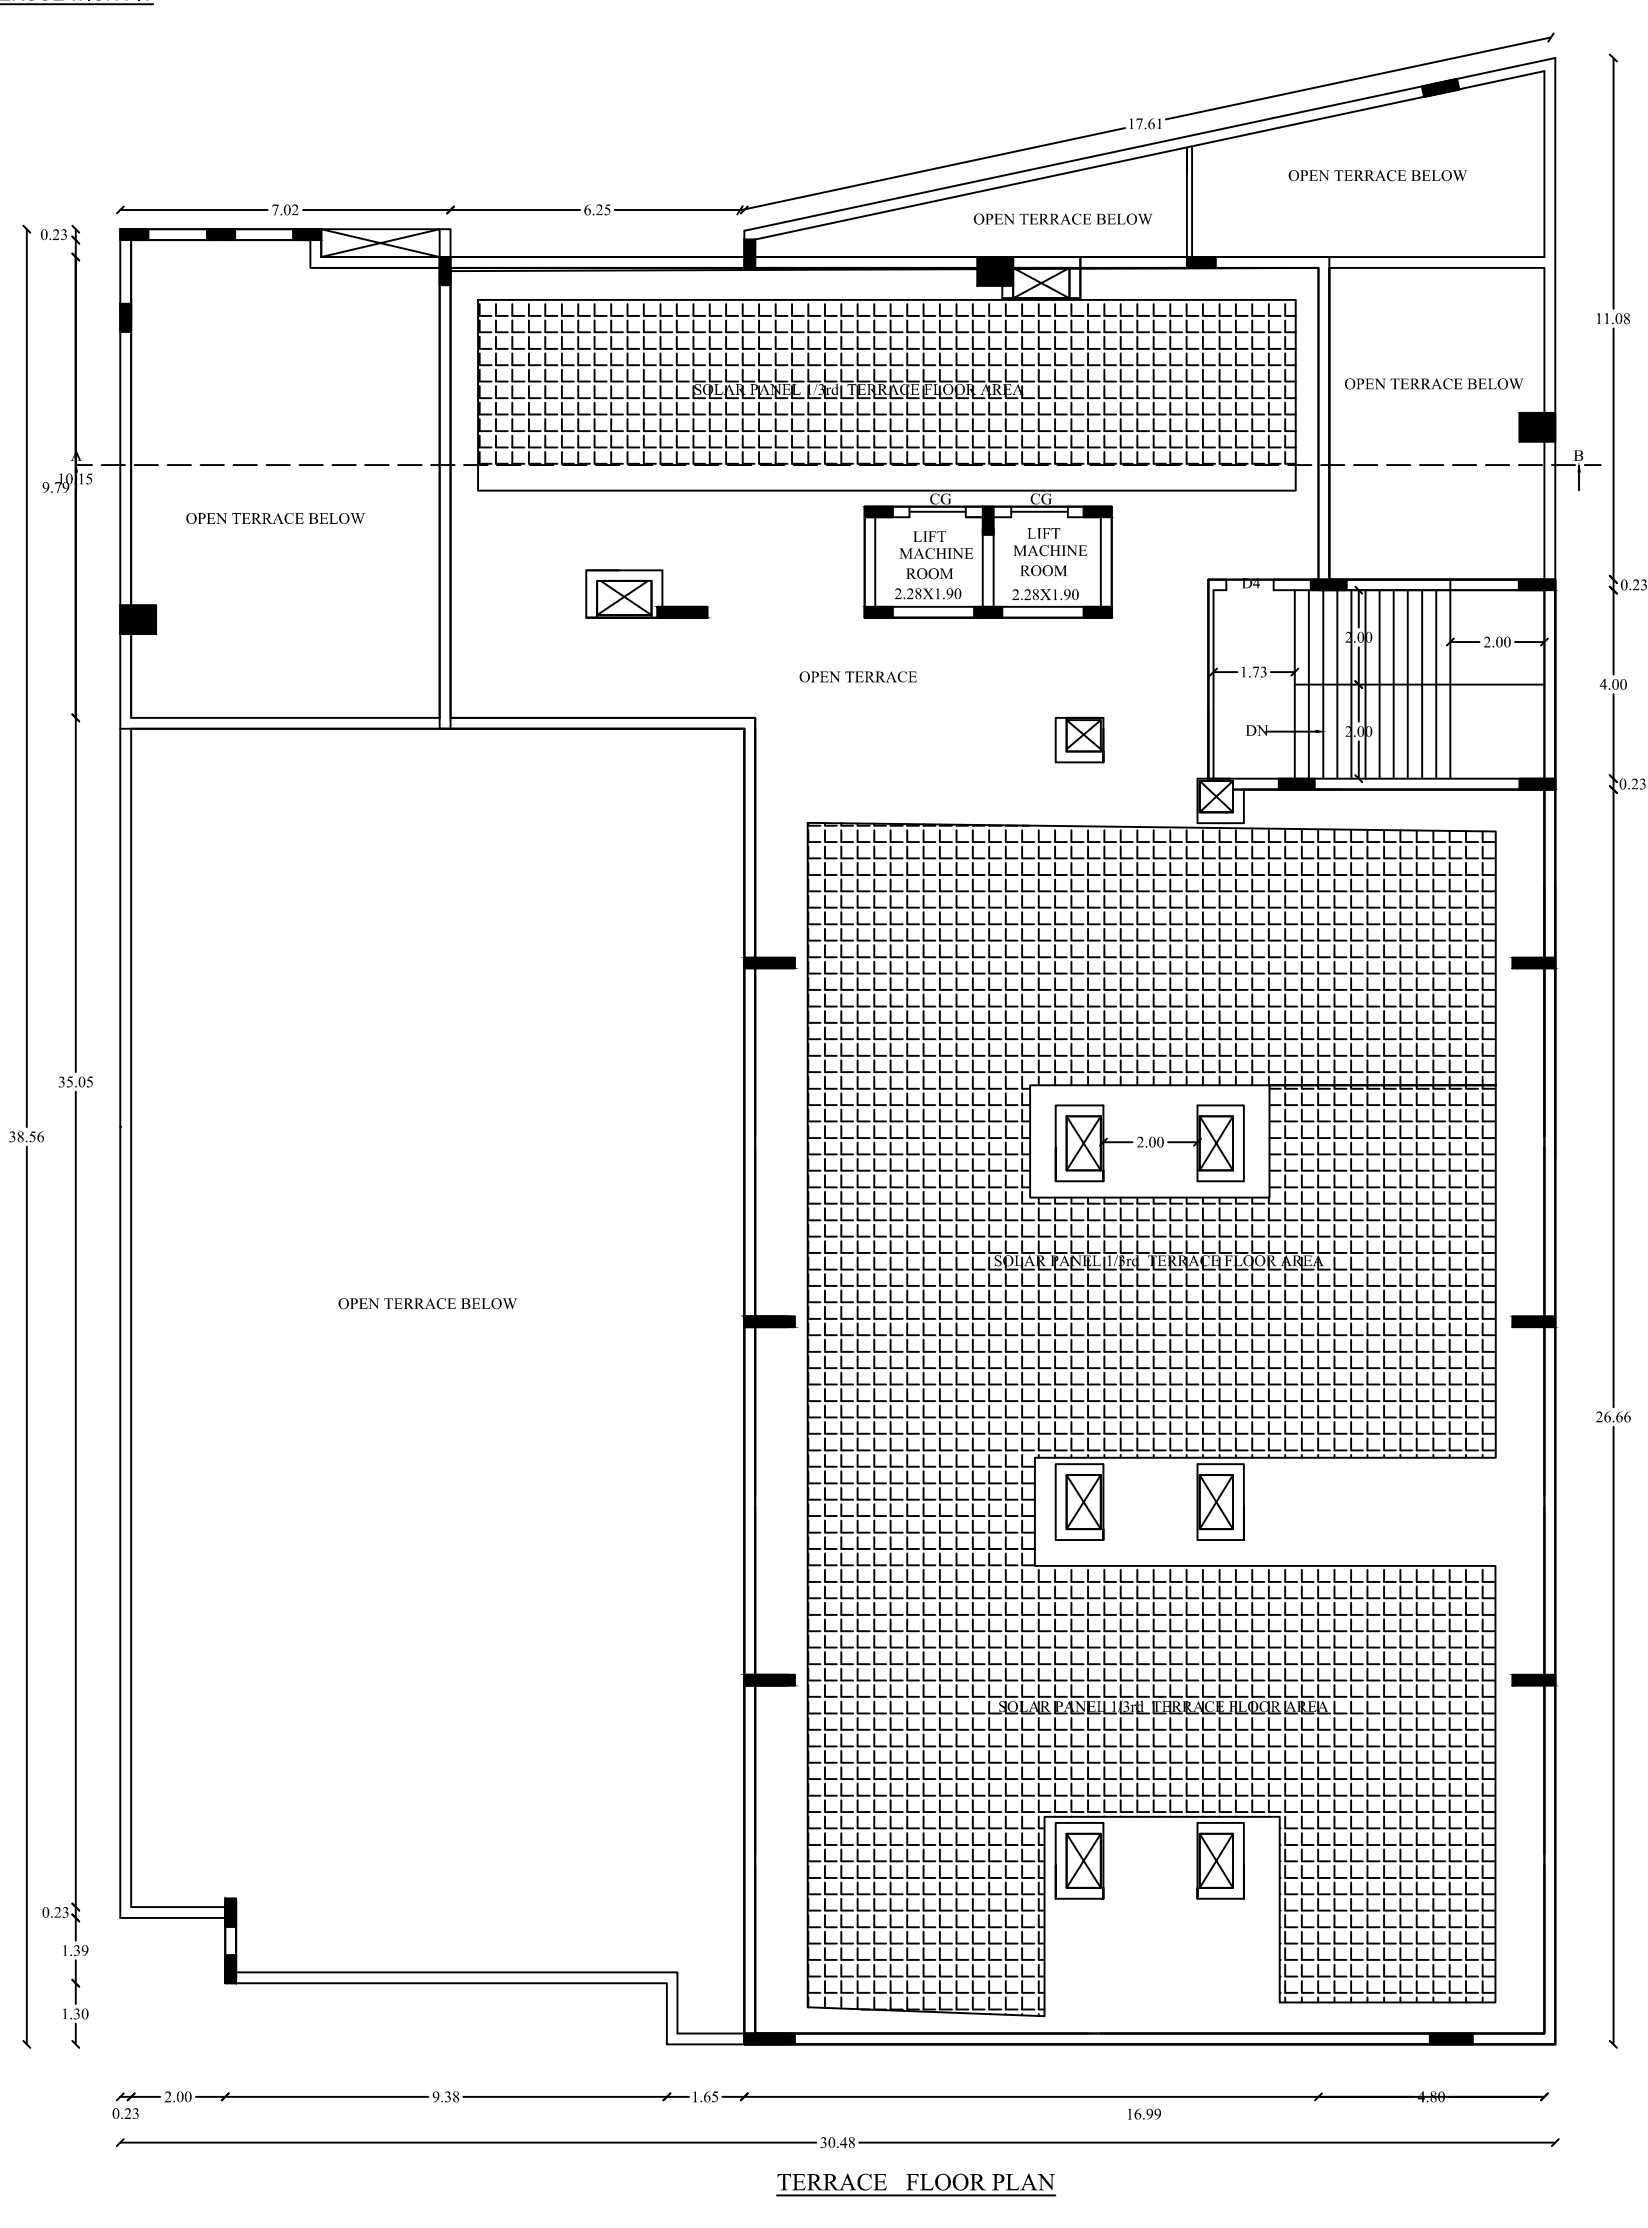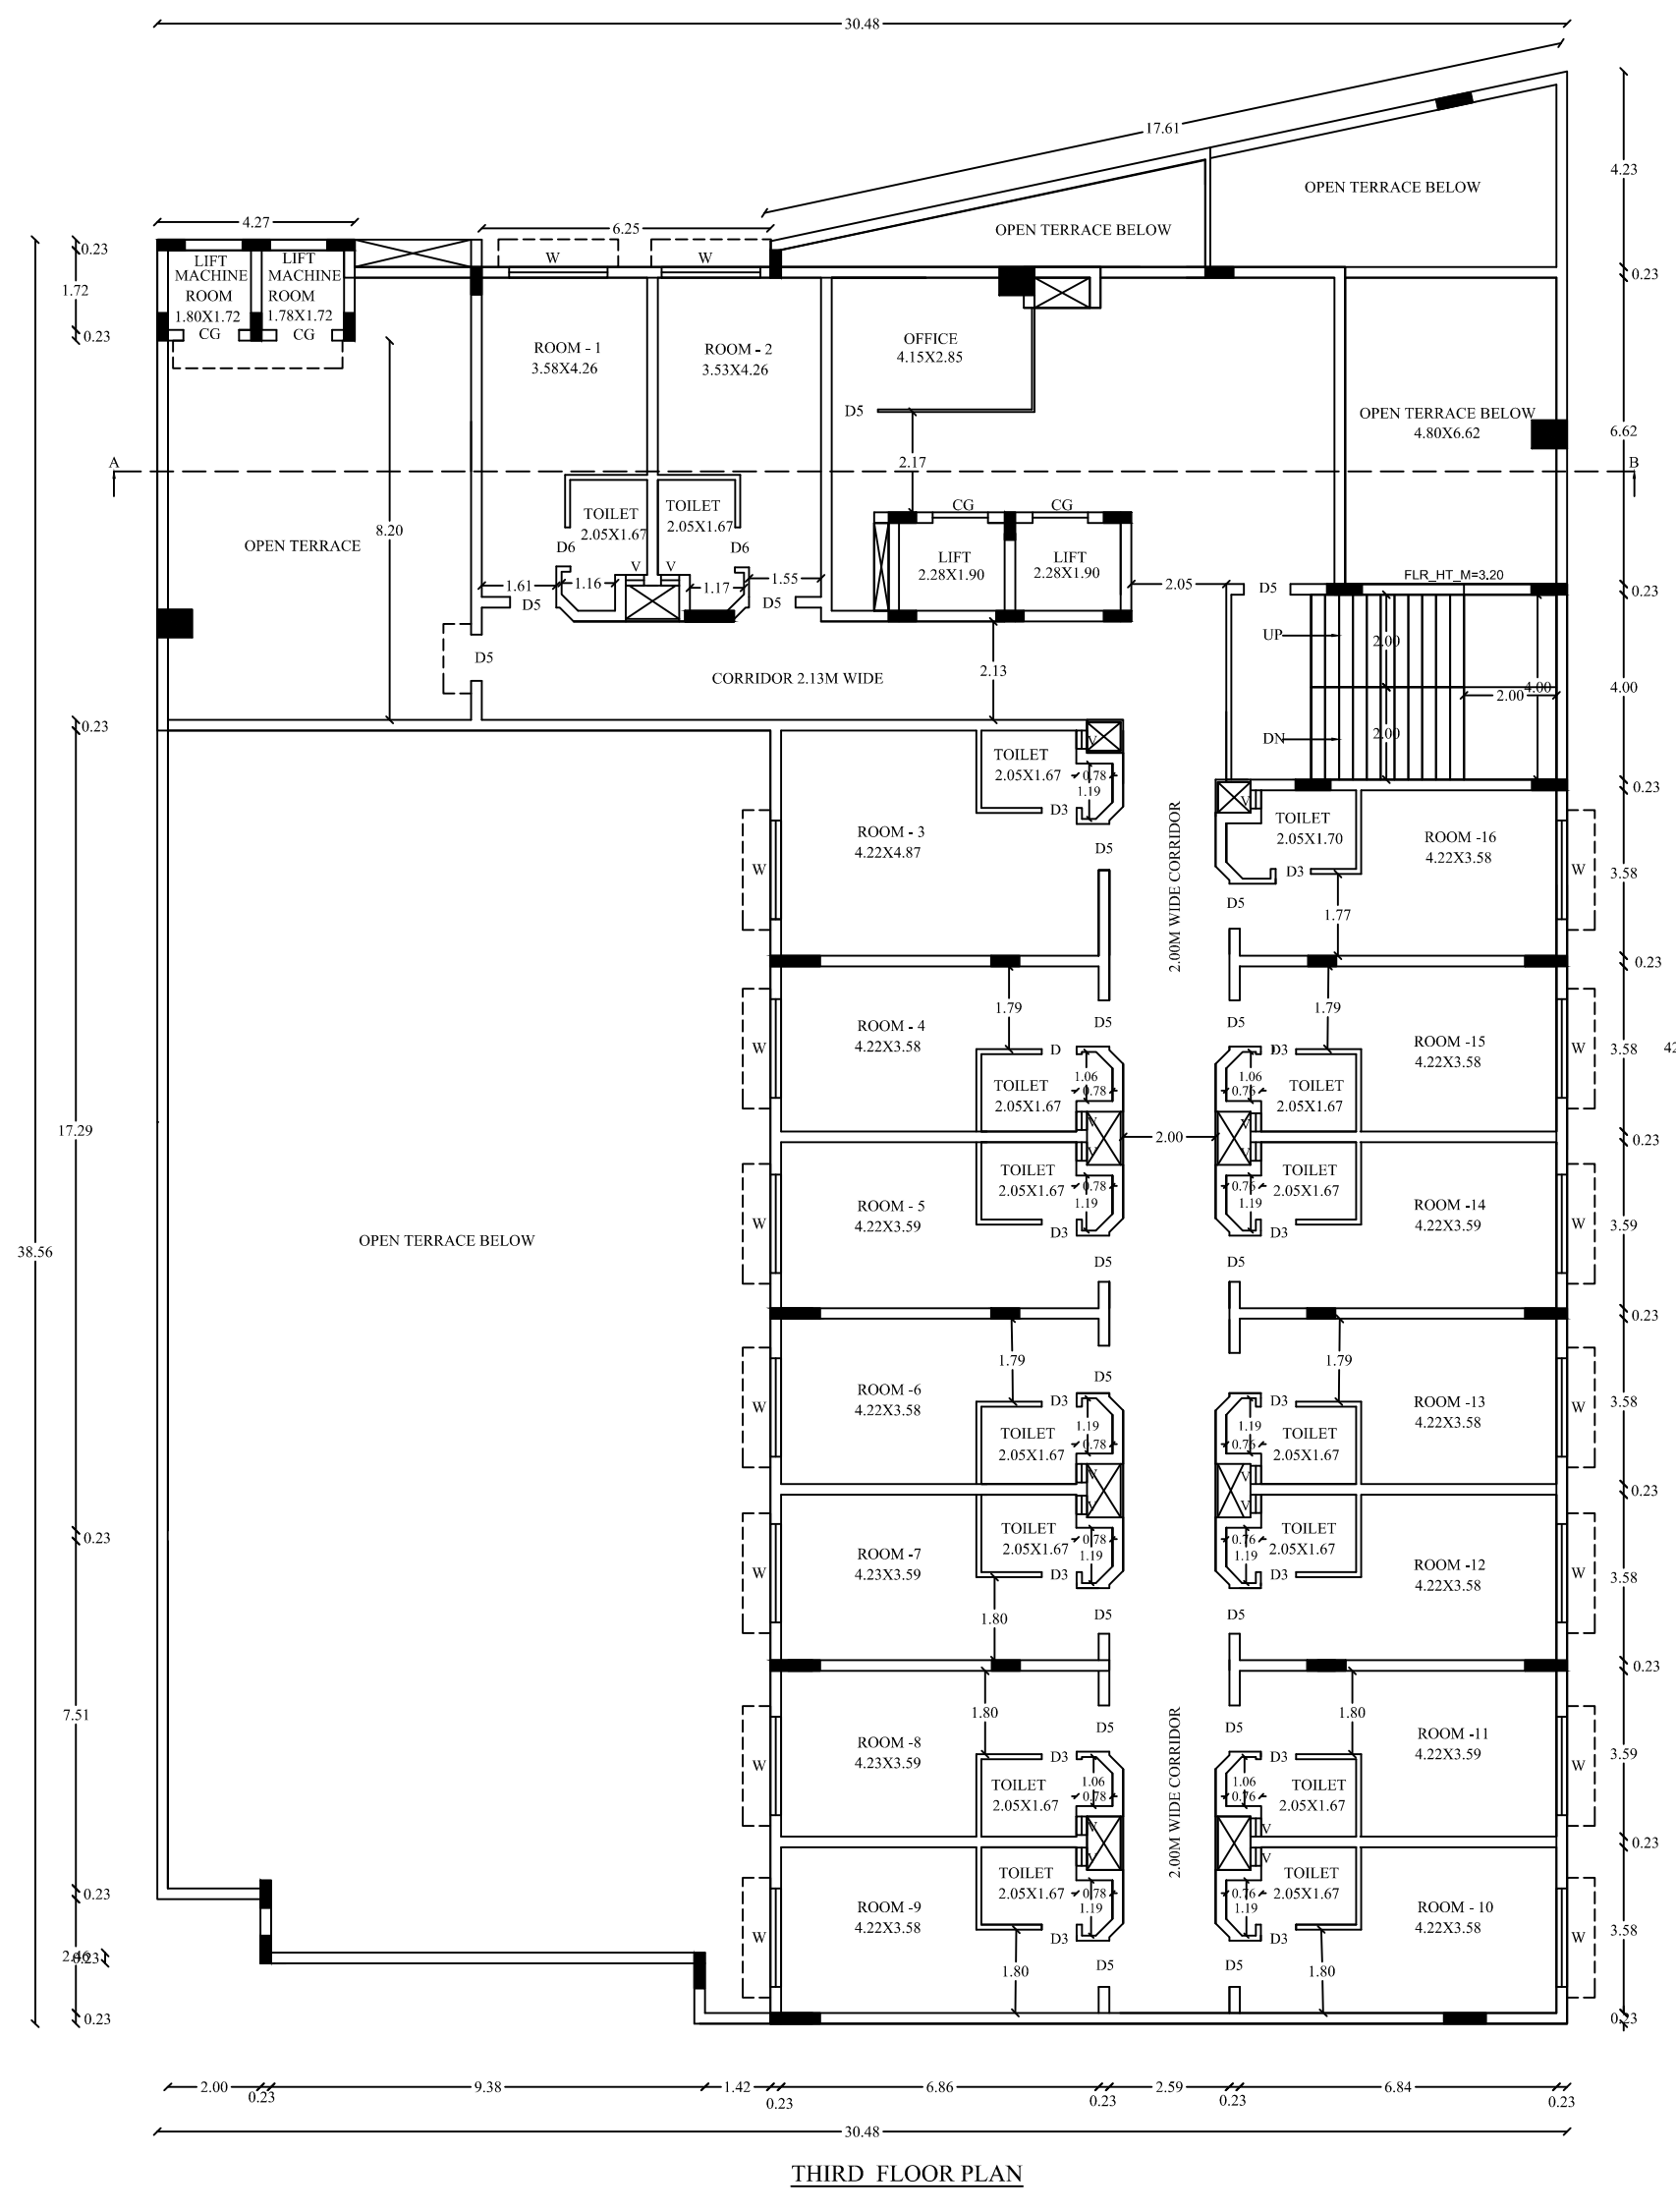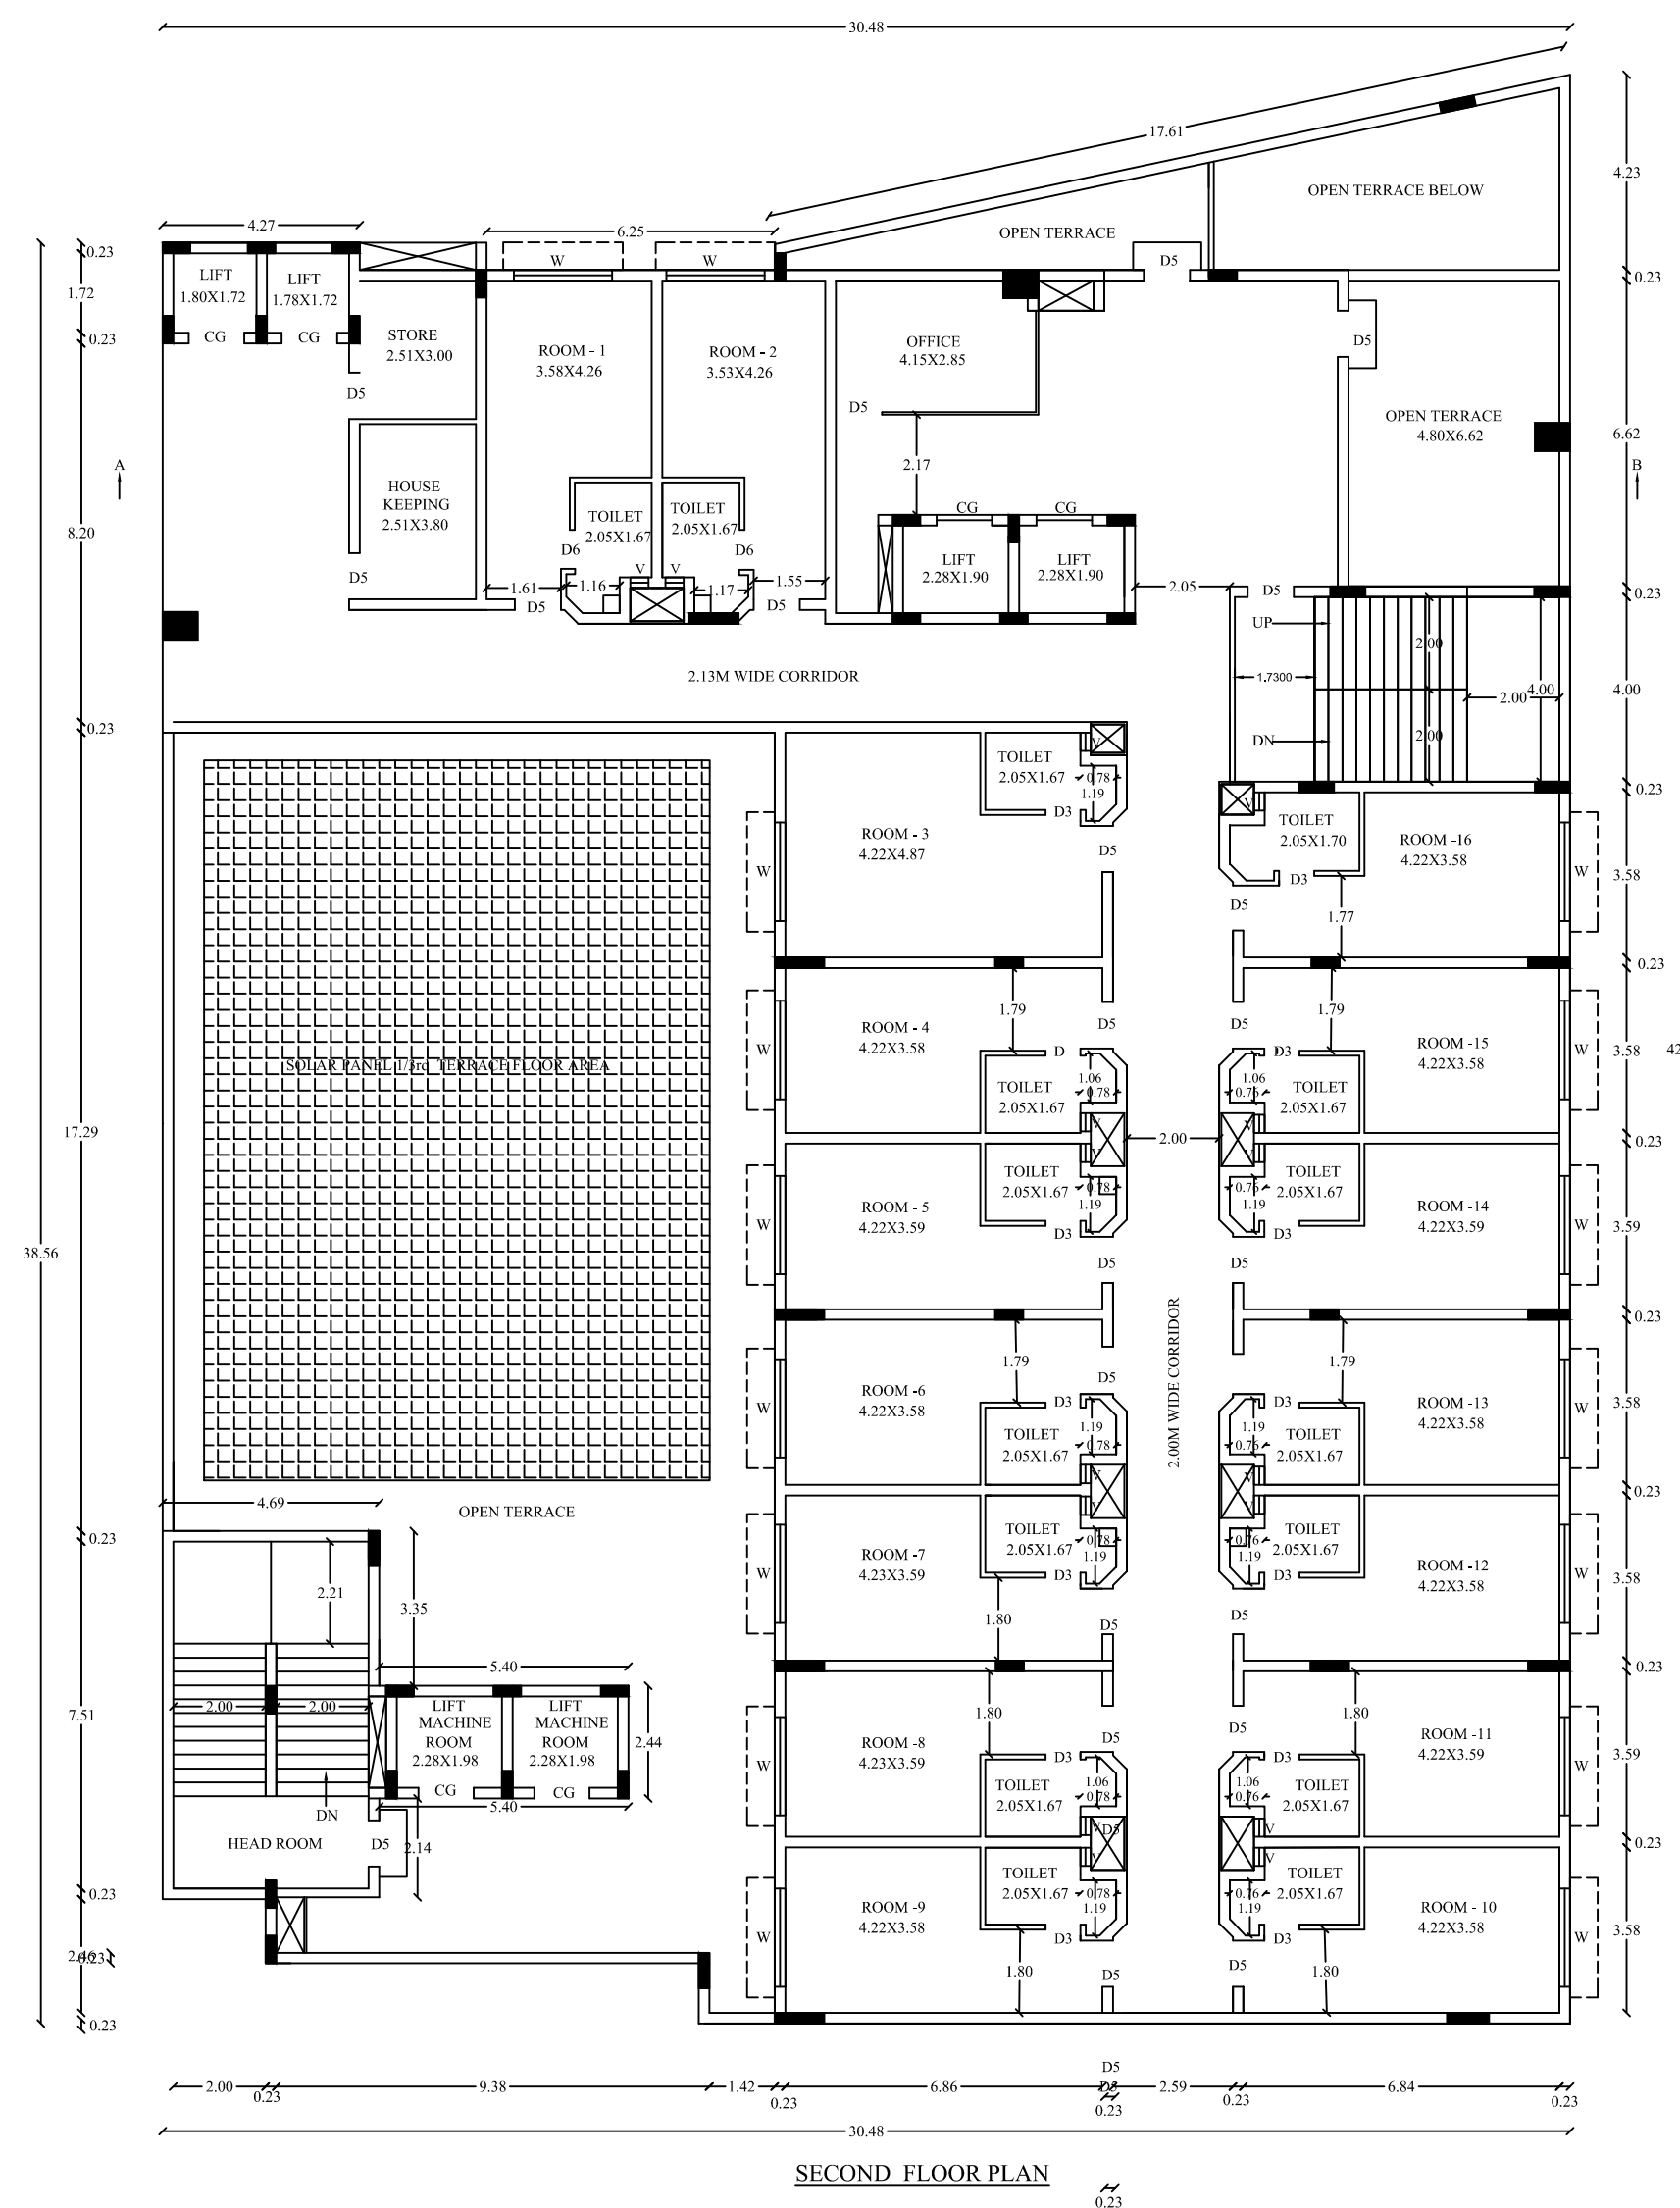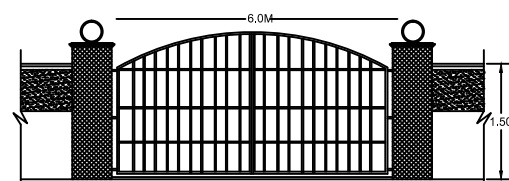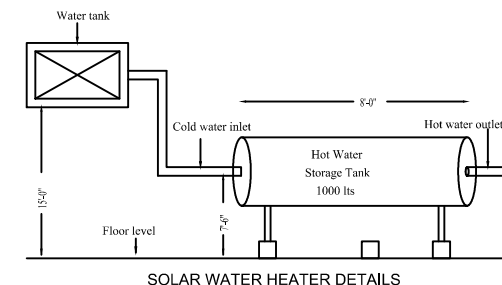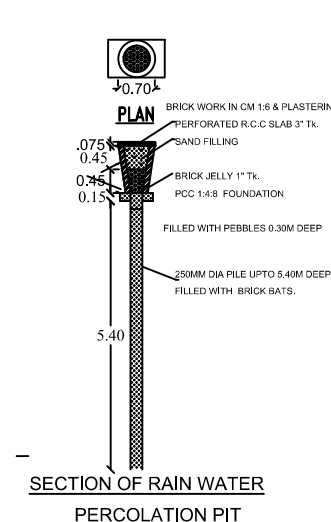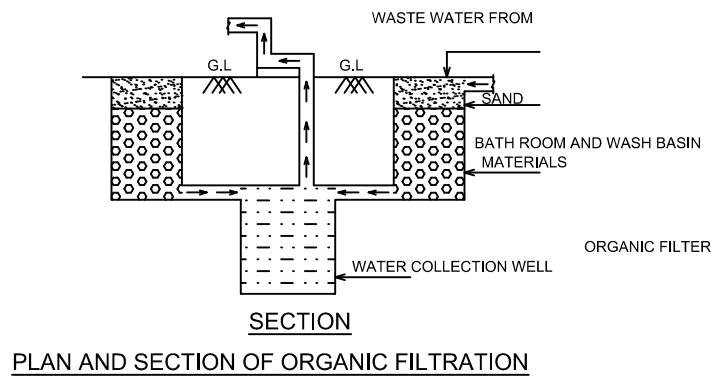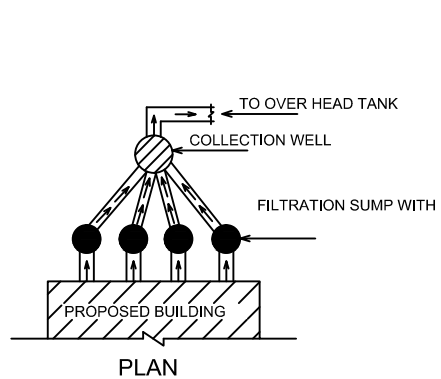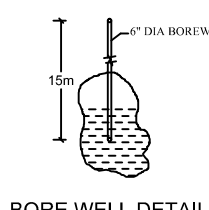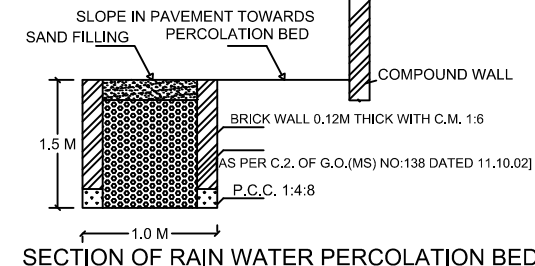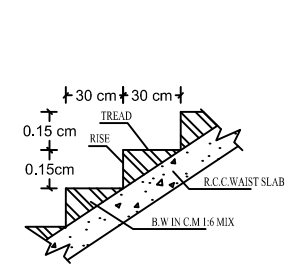

ALL DIMENSIONS ARE IN METER
SCALE - 1:200
ONLINE APPLICATION NO : SWP/BPA/0138558/2023

DESCRIPTION	SQ.M
PLOT AREA AS PER DOCUMENT	4342.50
PLOT AREA AS PER PATTa	4342.50
SCHEME ROAD TO BE HAND OVER LOCAL BODY	94.11
NET PLOT AREA	4248.39
SUPER IMPOSED PLOT AREA	4341.69
MINIMUM AREA SHOULD BE TAKEN INTO ACCOUNT	

SL NO.	DESCRIPTION	F.S.I AREA (SQM)	NON F.S.I AREA (SQM)	TOTAL AREA (SQM)
1)	BASEMENT FLOOR AREA (Parking)	—	2227.59	2227.59
2)	GROUND FLOOR AREA	1101.24	—	1101.24
3)	FIRST FLOOR AREA	1154.99	—	1154.99
4)	SECOND FLOOR AREA	749.10	—	749.10
5)	THIRD FLOOR AREA	678.59	—	678.59
6)	HEAD ROOM AREA	—	104.10	104.10
	TOTAL	3683.92	2331.69	6015.61



<u>SL.NO.</u>	<u>DISCRPTION</u>	<u>PROVIDED</u>
1	TWO WHEELER PARKING SPACE	120 NOS
2	CAR PARKING SPACE	60 NOS

APPLICANT	C.RAJKUMAR	<i>C. Raj Kumar</i>
REGISTERED ENGINEER	Shri.N.NANTHAKUMAR (RE/Gr-I/TLPA/MAY2019/018)	<i>N. Nanthakumar</i> 1. N. Nanthakumar, C.E., MPhil., 2. B.E. in Mechanical Engineering, 3. B.Tech. in Mechanical Engineering, 4. M.Tech. in Thermal Engineering, 5. M.Sc. in Physics
STRUCTURAL ENGINEER	Shri.N.NANTHAKUMAR (SE/Gr-I/TLPA/JULY2019/135)	<i>N. Nanthakumar</i>
GEO-TECH EXPERT	G.MANOJ KUMAR (GTE/TVLR/01/2019)	<i>G. Manoj Kumar</i>
SITE SUPERVISION ENGINEER	S.SEETHALA DEVI (CE/DTCP/TRICHY/JUN2022/0366)	<i>S. Seethala Devi</i>

REFERENCE	METER
CG - GATE	2.00 x 2.13
MD - MAIN DOOR	2.44 x 2.41
D - FLUSH DOOR	1.84 x 2.13
D1 - FLUSH DOOR	1.06 x 2.41
D3 - FLUSH DOOR	0.76 x 2.41
D4 - FLUSH DOOR	1.50 x 2.41
D5 - FLUSH DOOR	1.00 x 2.13
D6 - FLUSH DOOR	0.76 x 2.13
D7 - FLUSH DOOR	0.76 x 2.13
SD - SLIDING DOOR	1.80 x 2.41
W - GLAZED WINDOW	2.13 x 1.50
V - VENTILATOR	0.40 x 1.31
V1 - VENTILATOR	0.91 x 0.91

(This Planning permission is valid for a period of 8 years from the date of e-sign)

ARCHITECTURAL/PLANNING ASSISTANT

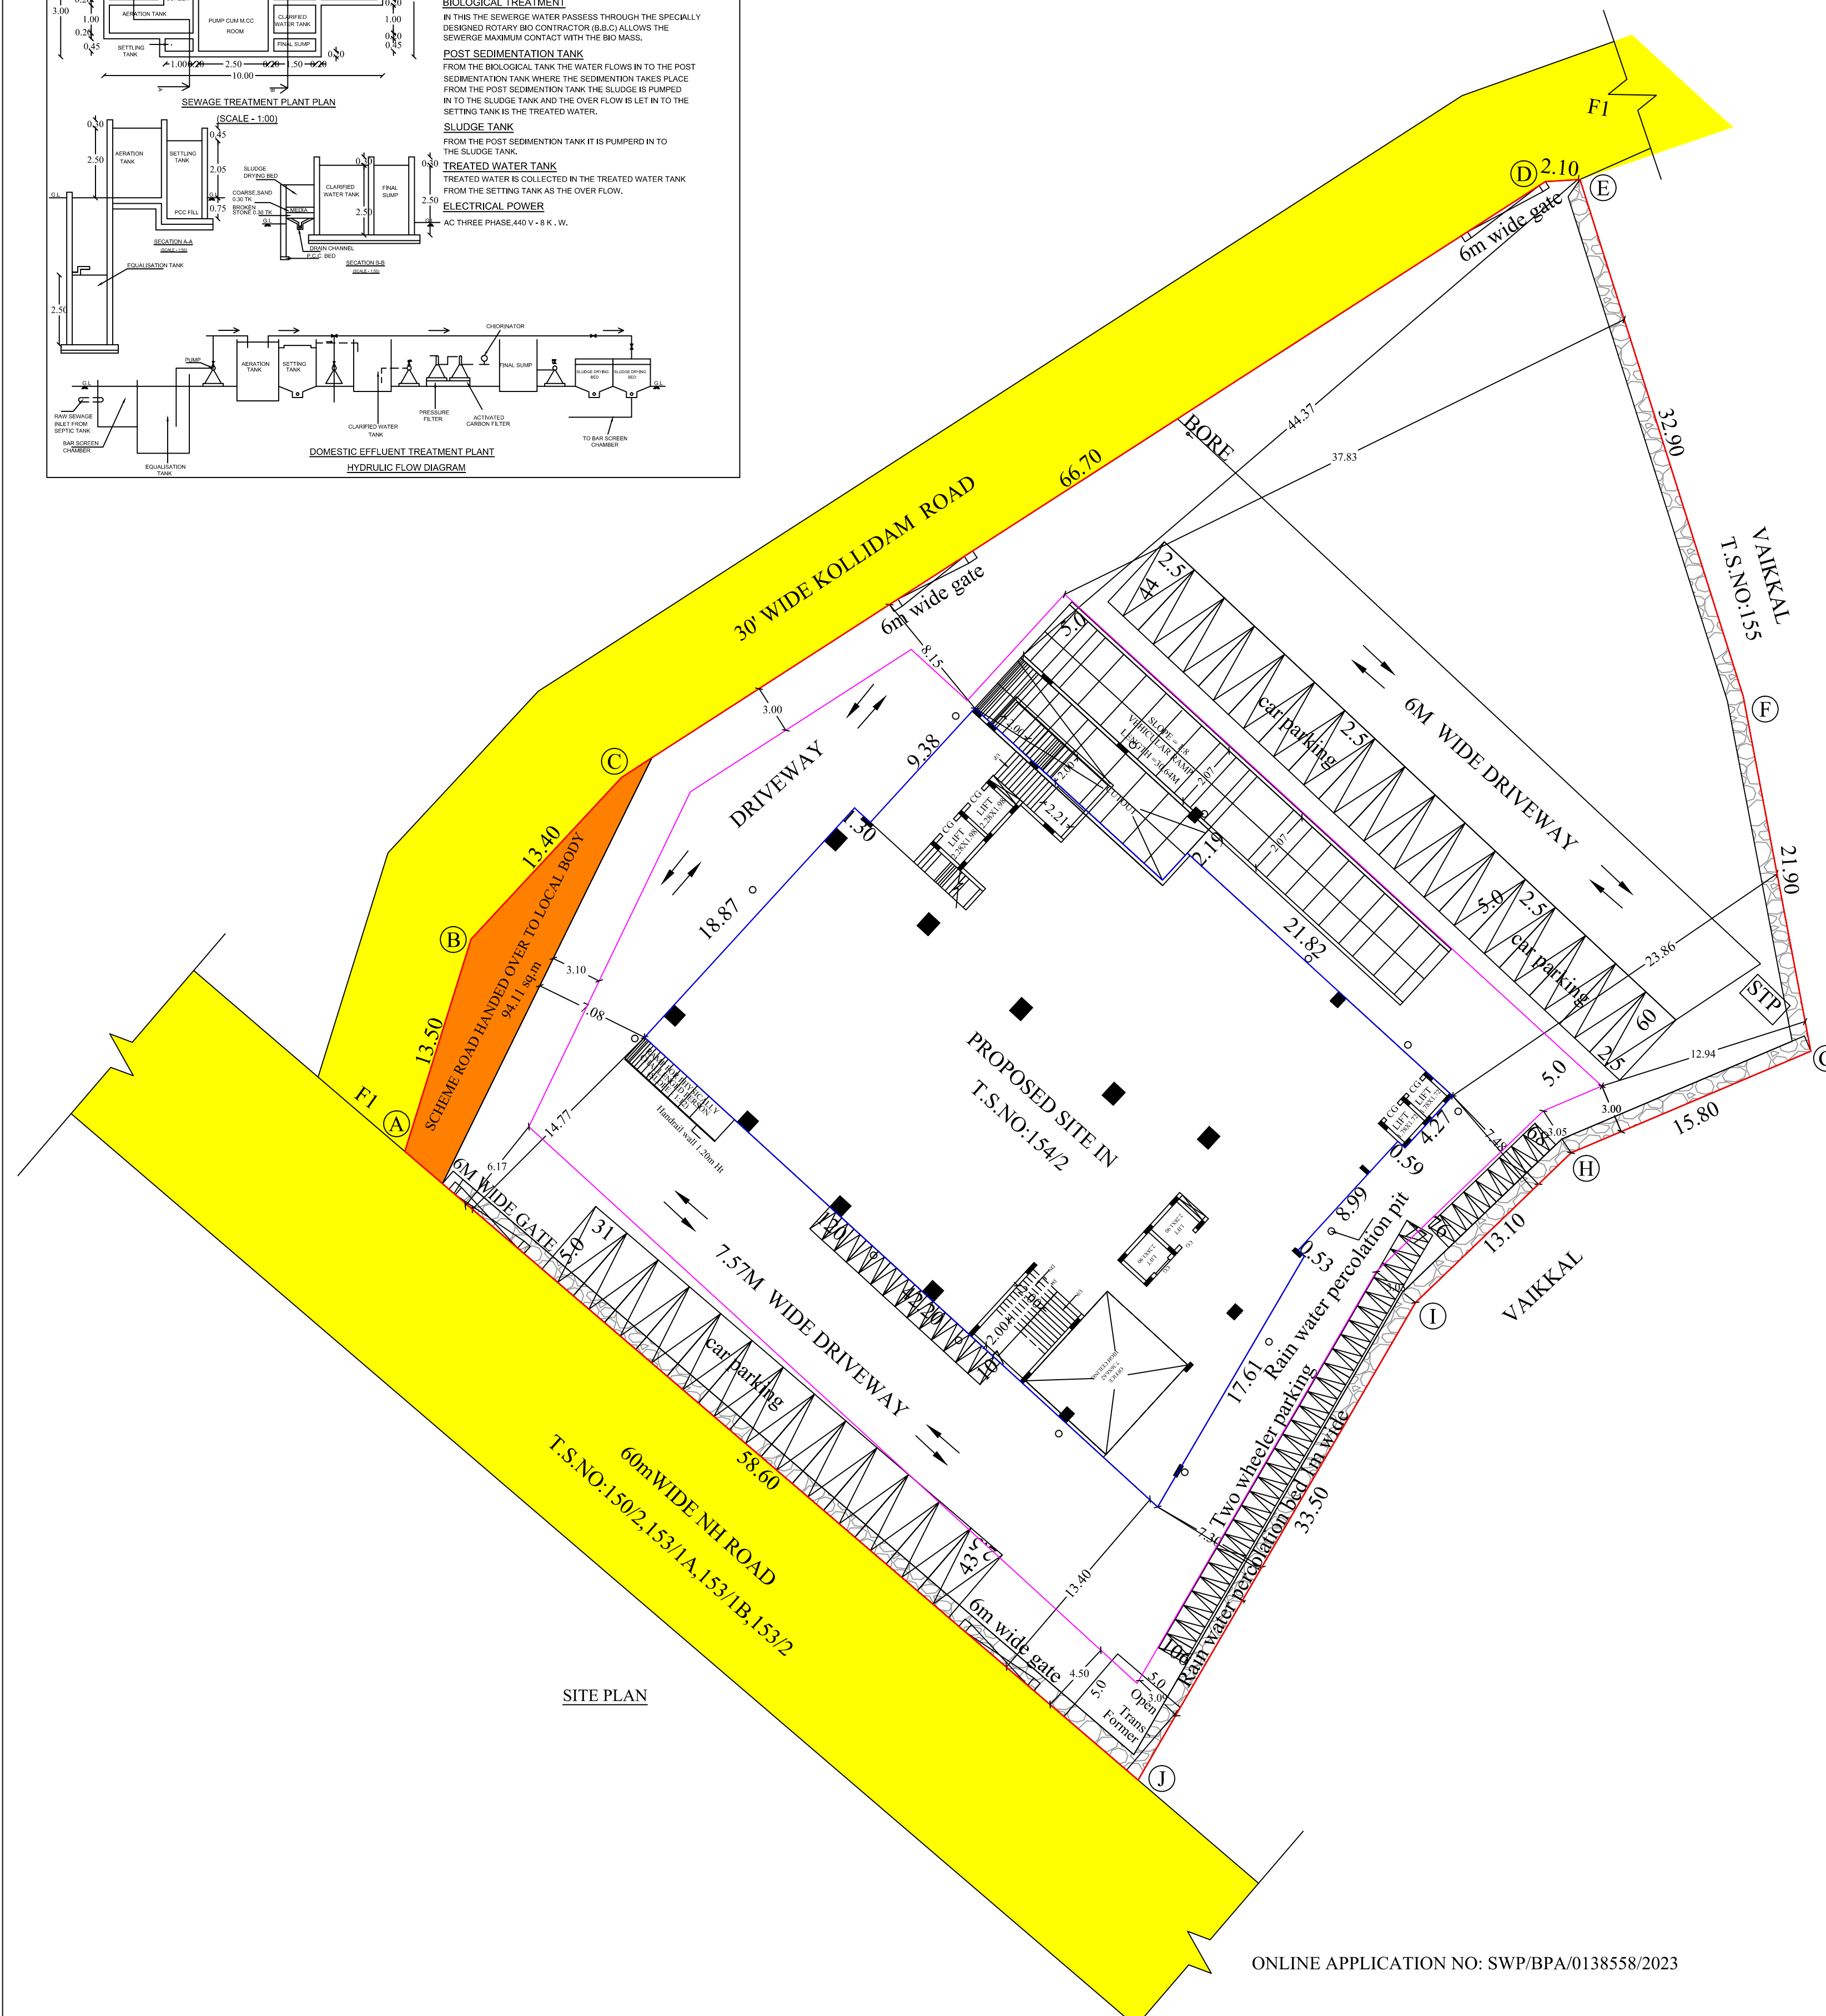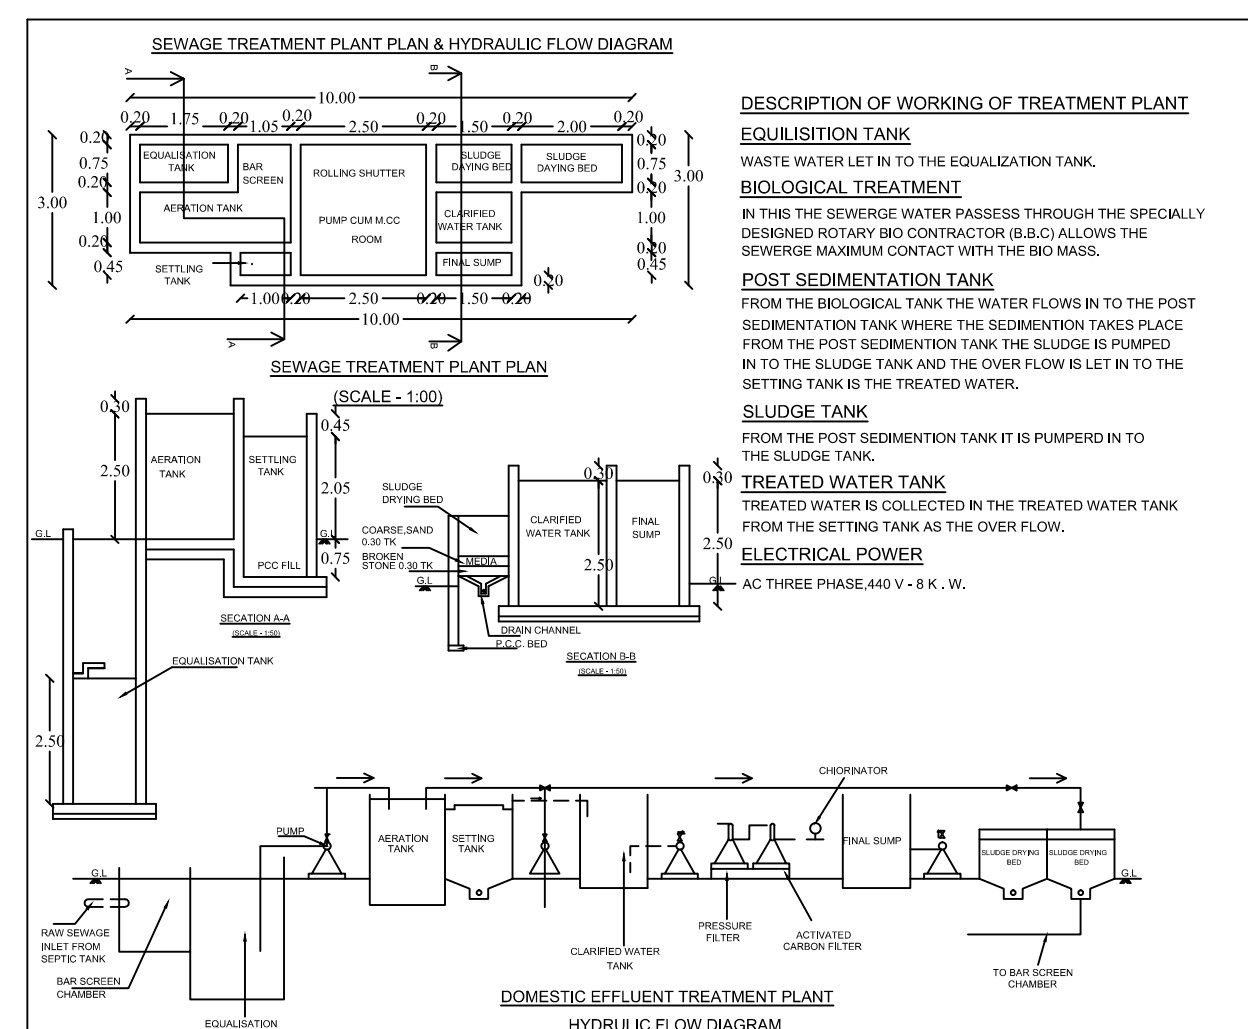

Eight ways to know a piece of land before you pay for it.

This report covers one part of the picture. These cover the rest, drawn from the same government records, for any property in Tamil Nadu.

LandLens One

Ask anything about a property and get an answer grounded in live government records, with the sources shown.

[/landlens/one](#)



Verify My Land

Every record check run on one property and returned as a single report.

[/landlens/verify-my-land](#)



Legal Opinion

An advocate's written opinion on the title, built on the records we pull for it.

[/landlens](#)



One Map

Every layer on one map: the parcel, its boundary, zoning, water bodies and what sits around it.

[/landlens/one/map](#)



PriceMap

What land actually changed hands for around this plot, taken from the registered deeds.

[/landlens/pricemap](#)



Build Scope

What you are allowed to build here: floor space, height, coverage and setbacks.

[/landlens/build-scope](#)



Property Tracker

Watch a property and hear about it when something new is registered against it.

[/landlens/property-tracker](#)



Deal Room

Run the transaction in one place: documents, stamping, signatures and the parties.

[/landlens/deal-room](#)



Twenty-four checks you can run yourself, at no cost.

Records and verification

The registers themselves, read for you.

Encumbrance Certificate

Patta and Chitta

Field Measurement Sketch

EC Analyzer

Bank charge check

Court case search

Seller background check

Approval check by survey

Zoning and land use

What the plan says can happen on this land.

Land use zone finder

CMDA land use check

Coastal regulation zone

Master plan check

Water bodies finder

Airport height clearance

Value and duty

What it is worth and what it costs to register.

Guideline value by street

Guideline value by survey

Stamp duty and registration fees

Capital gains

Floor space index

Area unit converter

Registers and directories

Who holds it, and which office keeps the record.

Find your registering office

Temple property check

Waqf property check

RERA register



Every free tool
/tools



Services we run
for you
/services



The LandLens
suite
/landlens/one



Every claim in this document traces back to a government record.

Legal opinions, due diligence and title verification

Building plan, layout and sub-division approvals

Completion and occupancy certificates, regularisation

Escrow, negotiation and NRI property management

Land survey, soil testing, architecture and construction

Verified RealEstate
3/350/2 Mettukuppam,
OMR Thoraipakkam,
Chennai 600 097, India
hello@verified.realestate
+91 9996 12 9996

Prepared from the registers named on the page each finding sits on. Where a register could not be read, this document says so in its place rather than leaving the gap to be read as a clean result.

