

PP

APPROVAL RECORD

Planning Permission

Tenkasi

Tenkasi district, Tamil Nadu

APPROVAL TYPE

Building Plan

ISSUING AUTHORITY

Town Panchayat

The approval as the planning authority issued it, reproduced in full behind this page.

An approval speaks to what was sanctioned, not to what was built. Completion is a separate record.

DISTRICT TOWN AND COUNTRY PLANNING OFFICE
TIRUCHIRAPPALLI DISTRICT

PLAN SHOWING THE PROPOSED CONSTRUCTION OF
 RESIDENTIAL APARTMENT BUILDING AT DOOR NO: 12,
 T.S.NO: 66/1 & 66/2, BLOCK NO:35, WARD: M, THILLAI
 NAGAR 10E CROSS, RAHUMANIYAPURAM TENNUR,
 ZONE - V, TRICHY CITY CORPORATION.

ALL DIMENSIONS ARE IN METER

SCALE - 1:100

ONLINE APPLICATION NO : SWP/BPA/176279/2024



AREA DETAILS		
DESCRIPTION	SQ.M	
PLOT AREA (as per DOCUMENT)	921.50	
PLOT AREA (as per FMB)	921.50	
SUPER IMPOSED PLOT AREA	919.96	
SPLAY AREA	1.12	
NET PLOT AREA	918.84	

PLOT AREA (minimum of above shall be taken into account)

PROPOSED BUILTUP AREA				
SL NO.	DESCRIPTION	F.S.I AREA (SQM)	NON F.S.I AREA (SQM)	TOTAL AREA (SQM)
1)	STILT FLOOR AREA (PARKING AREA)	28.81	586.63	615.44
2)	FIRST FLOOR AREA	602.95	—	602.95
3)	SECOND FLOOR AREA	602.95	—	602.95
4)	THIRD FLOOR AREA	602.95	—	602.95
5)	HEAD ROOM AREA	—	24.61	24.61
6)	TOTAL AREA	1837.66	611.24	2448.90
7)	VACANT AREA	—	—	303.40
F.S.I = 1837.66 / 919.96 = 1.997				

PARKING DETAILS

SL NO	DESCRIPTION	PROVIDED
1.	CAR PARKING SPACE	24 NOS
2.	TWO WHEELER PARKING	06 NOS

PROFESSIONAL DETAILS BASED ON FORM C


APPLICANT	Mrs.DEVI MEENAKSHI	
REGISTERED/STRUCTURAL ENGINEER	R.VETRIVEL (RE/GR-I/TLPA/MAY2019/017) (SE/GR-I/TLPA/APR2019/006)	
SITE SUPERVISION ENGINEER	T.WAGESH (CE/TLPA/JAN2020/221)	

BUILDING PERMISSION NO : BP/JD/DTCP (TD) No.32/2024


PLANNING PERMISSION NO : PP/JD/DTCP (TD) No.53/2024

(This Planning permission is valid for a period of 8 years from the date of e-sign)


e-signed
 Joint Director / Member Secretary (FAC)
 District Town and Country Planning office
 Tiruchirappalli District

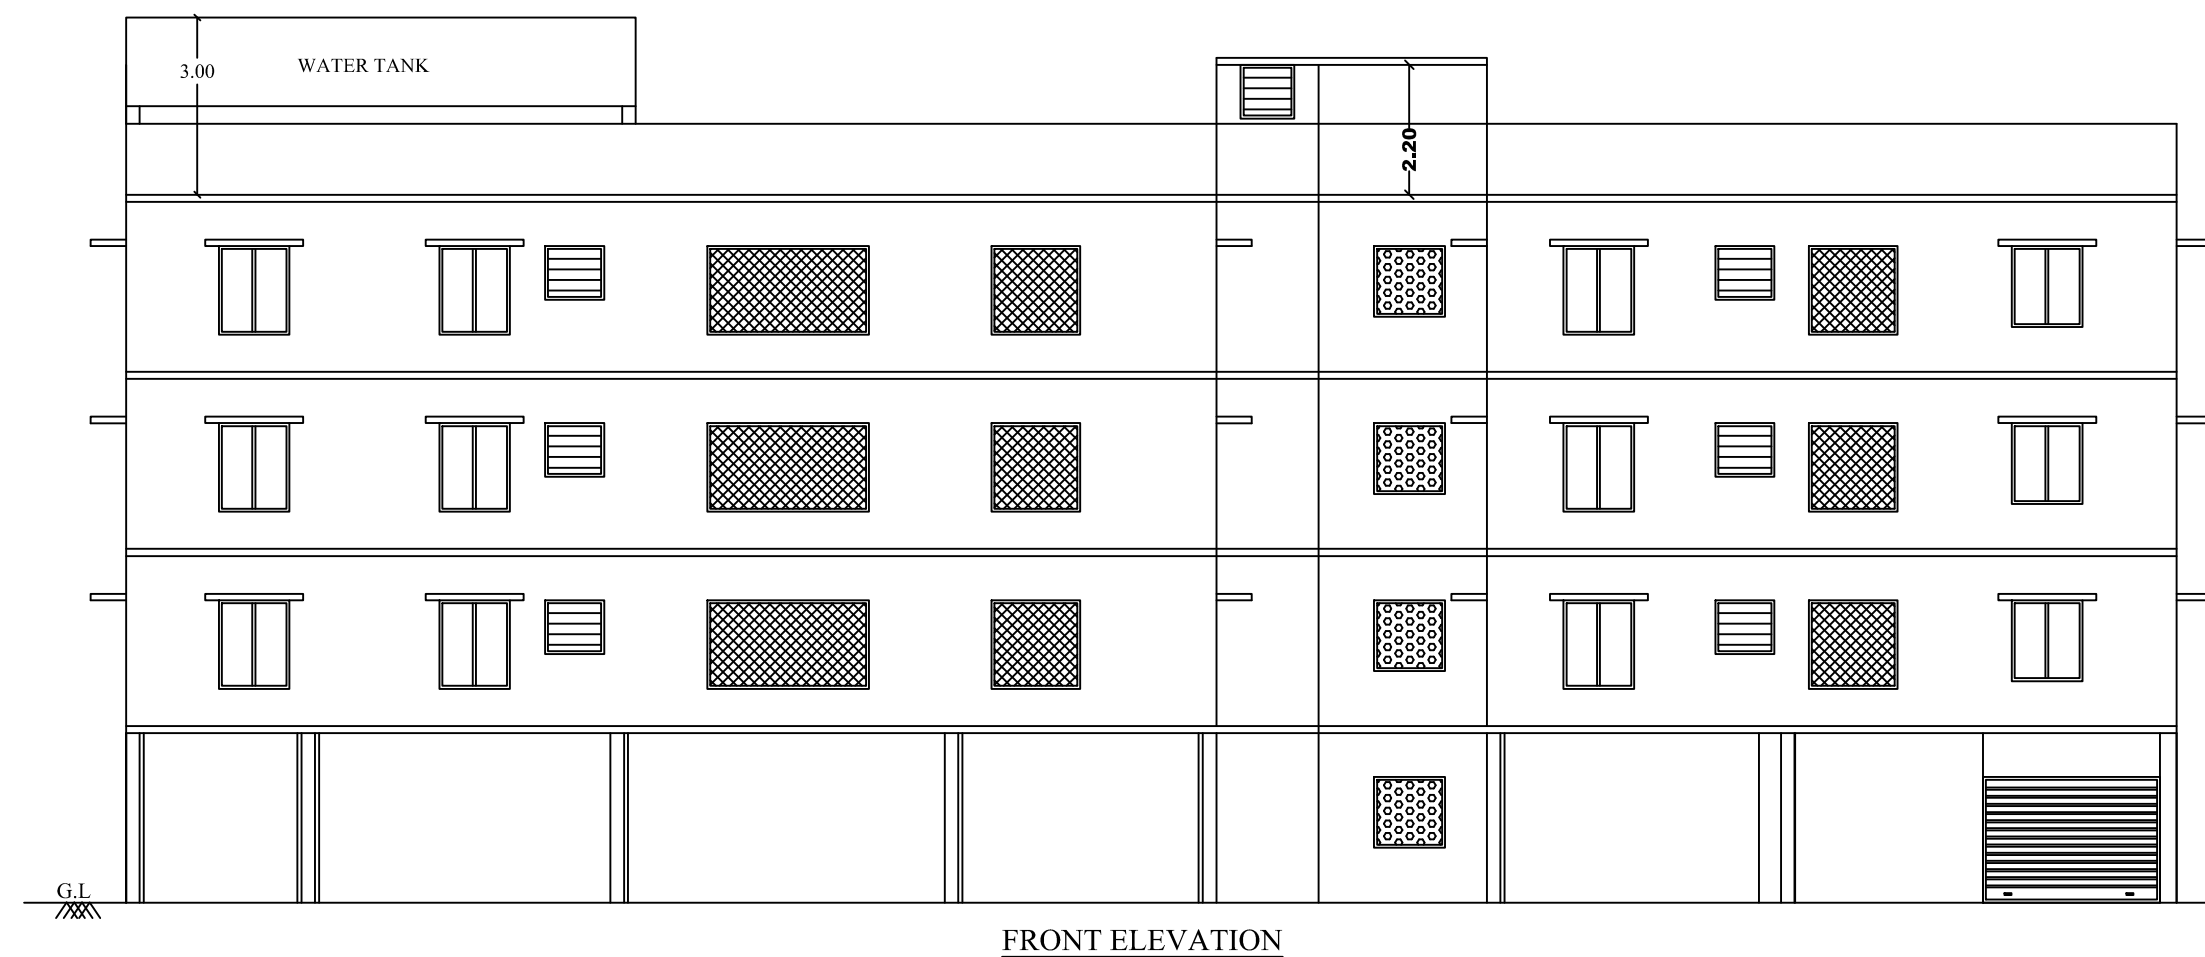



FRONT ELEVATION

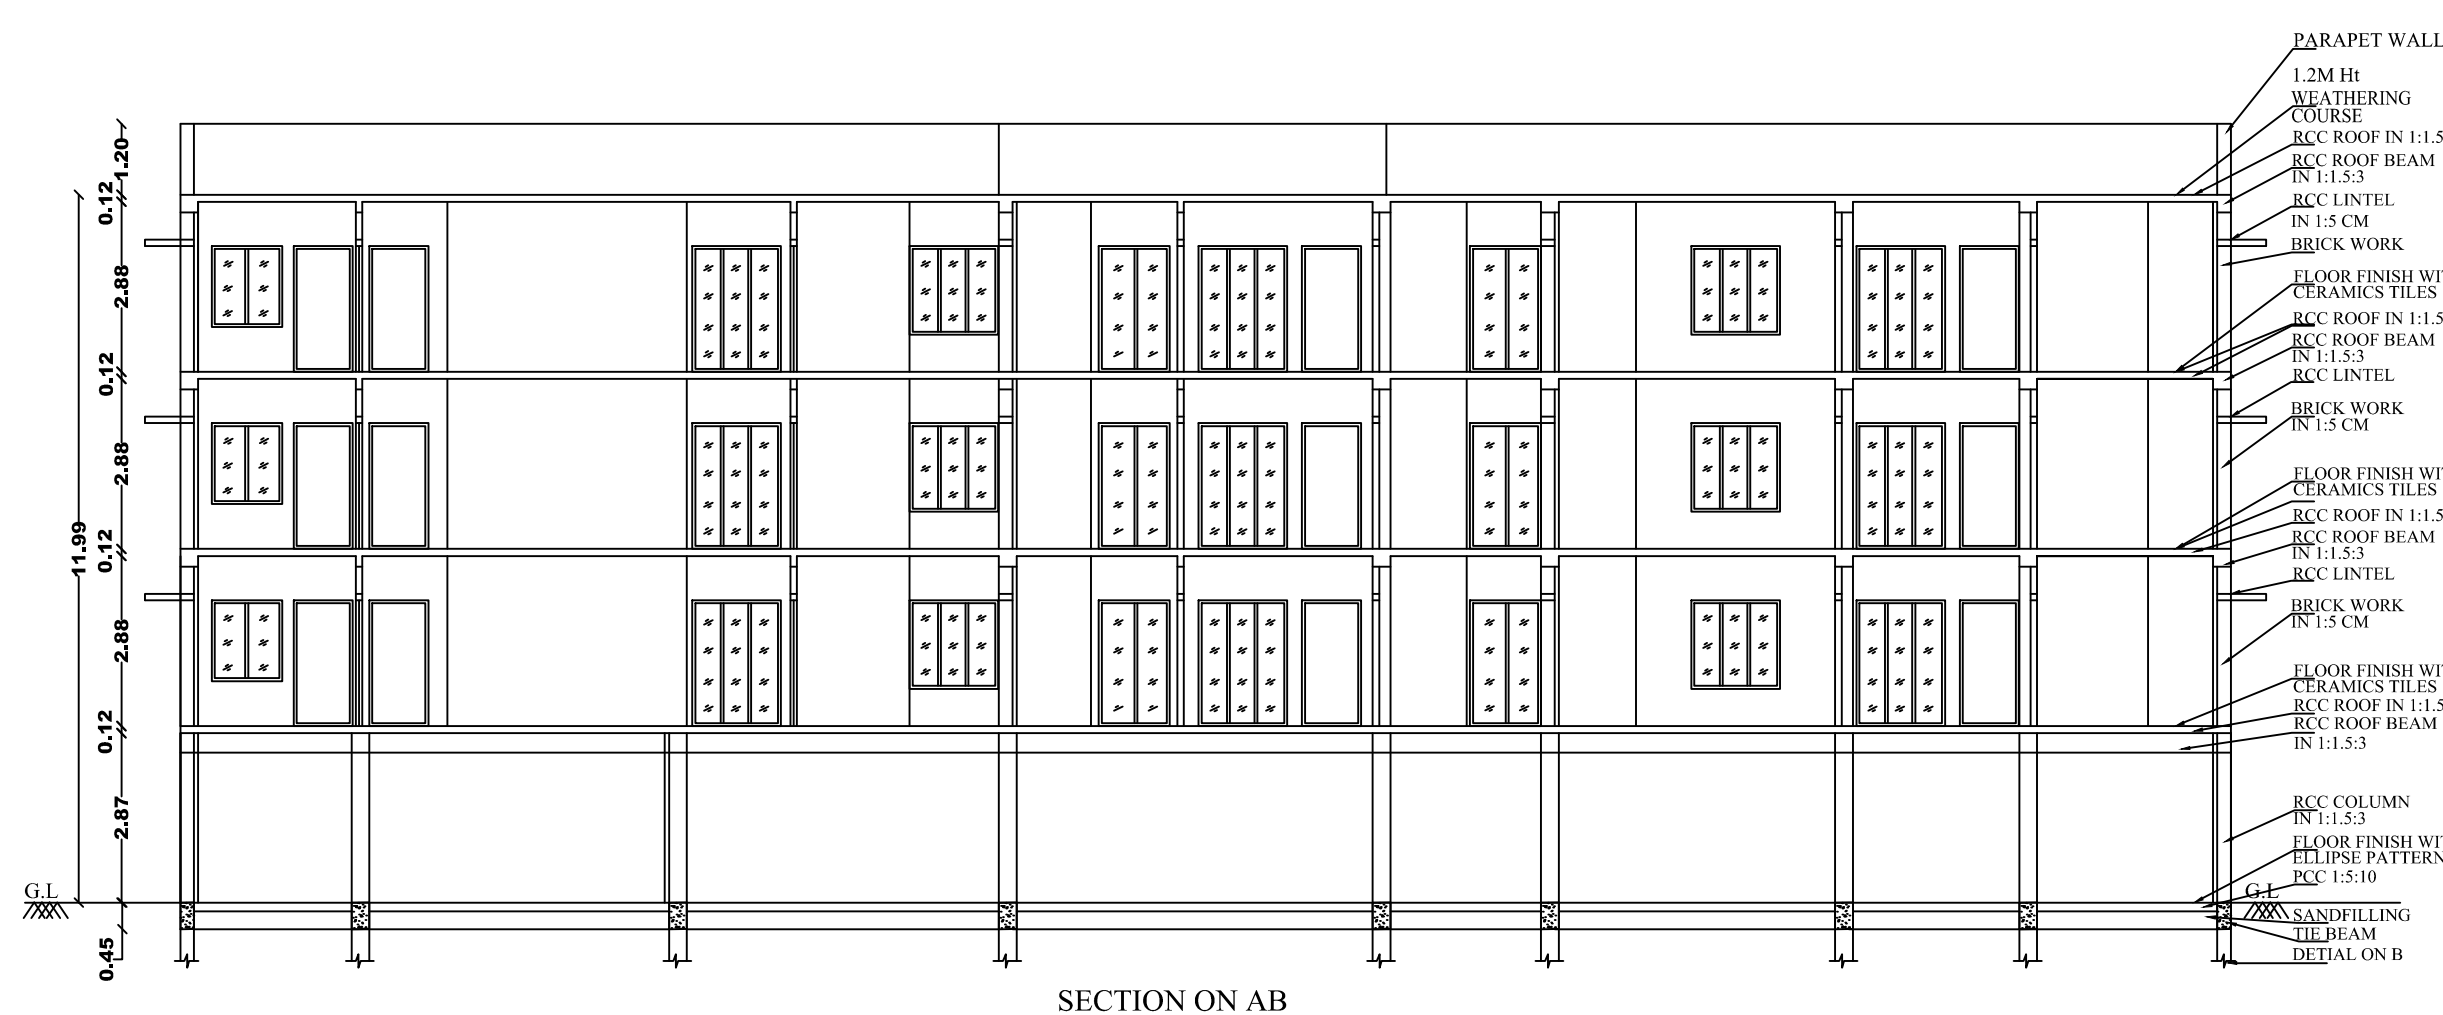


SECTION ON AB

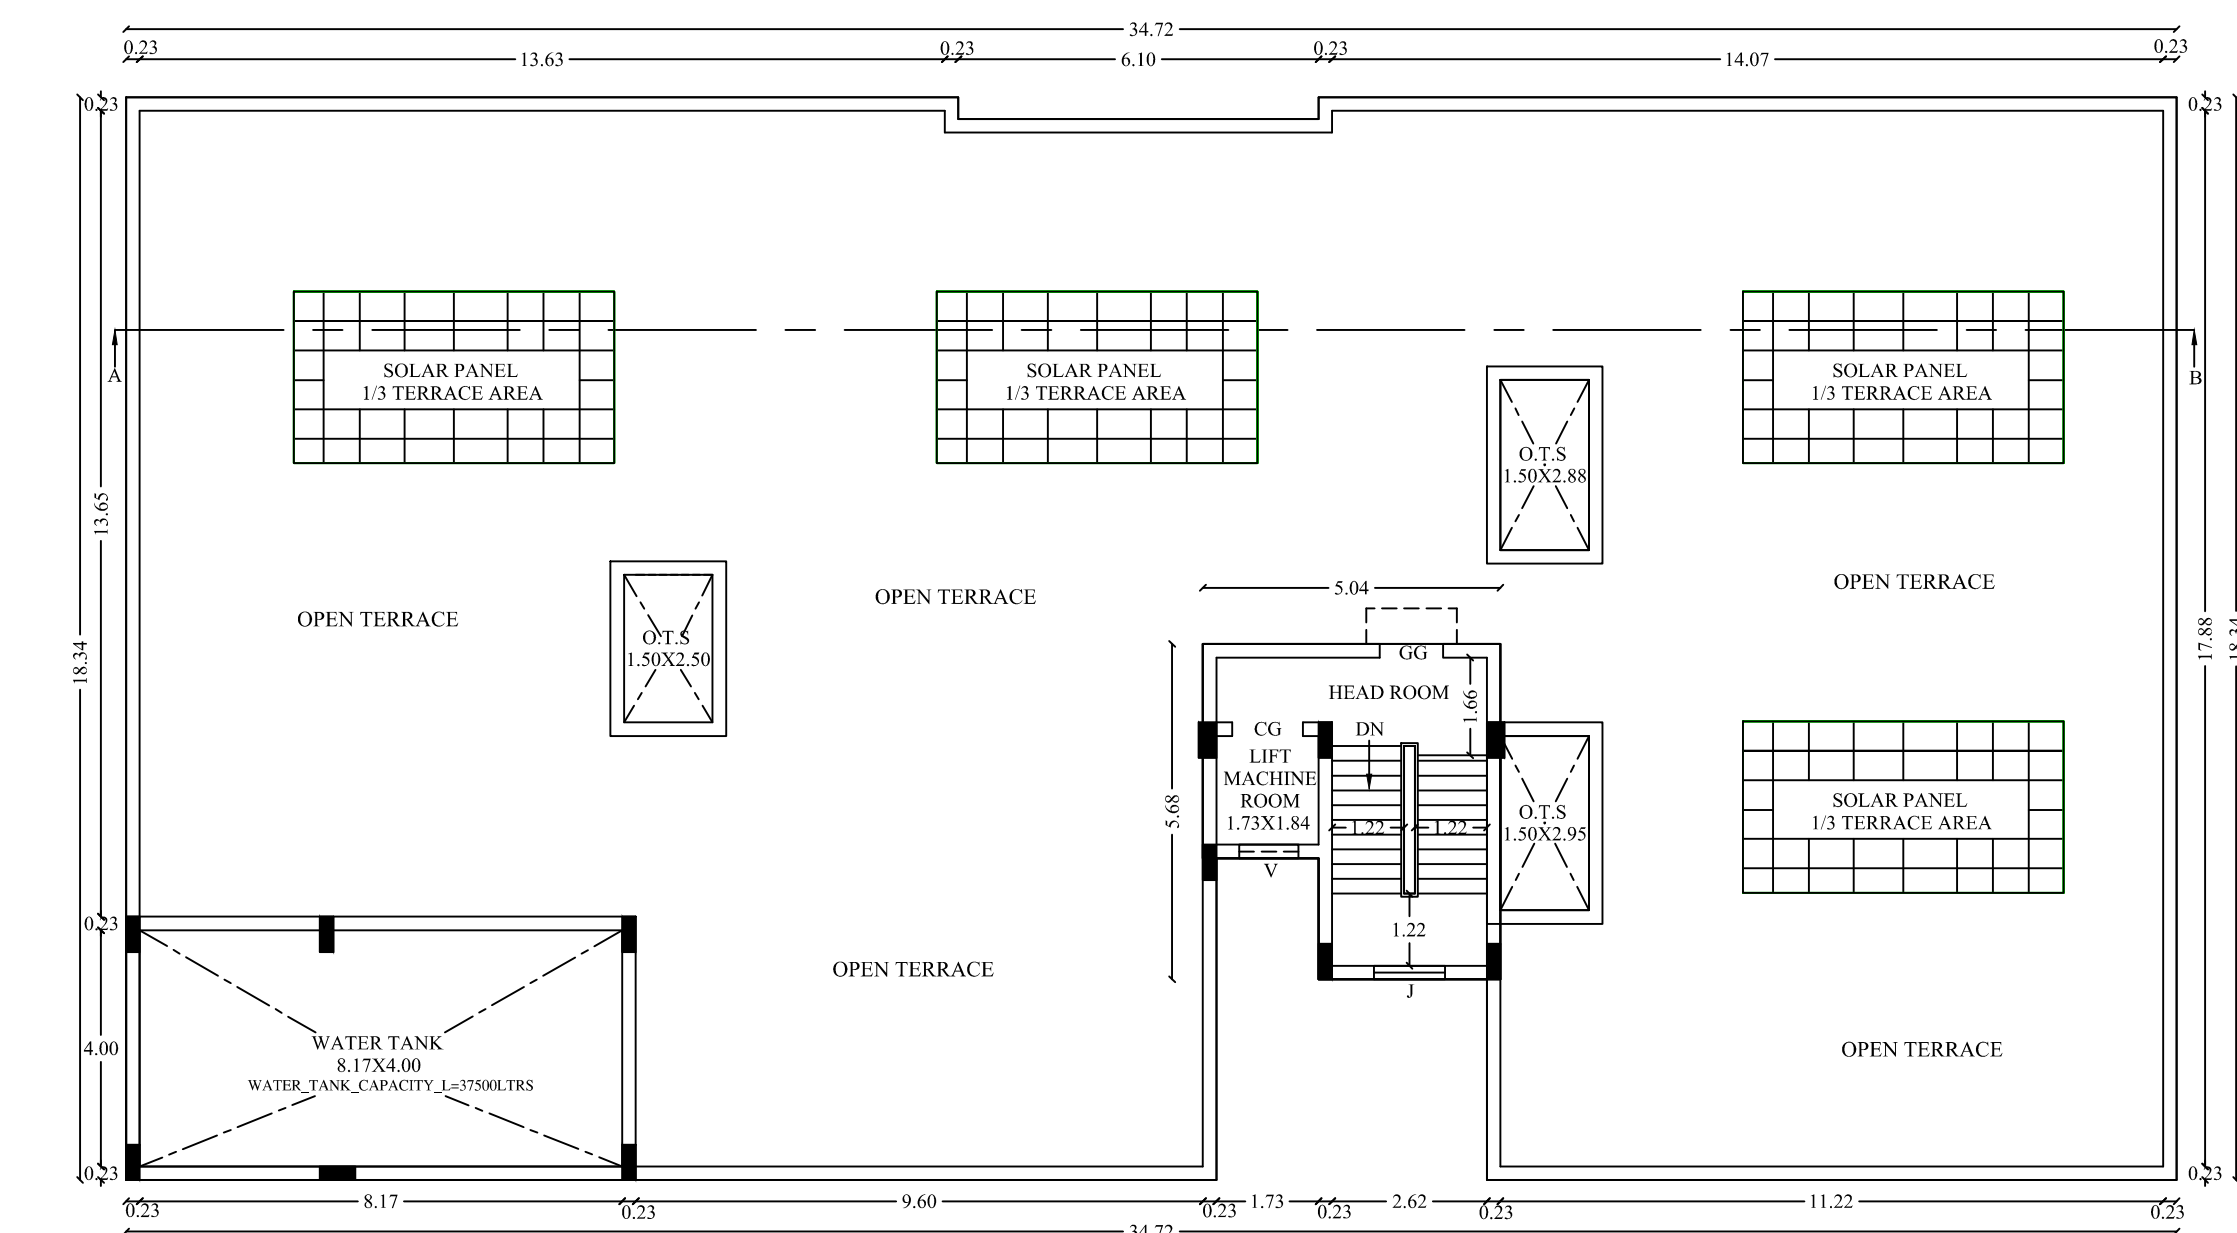

TERRACE FLOOR PLAN

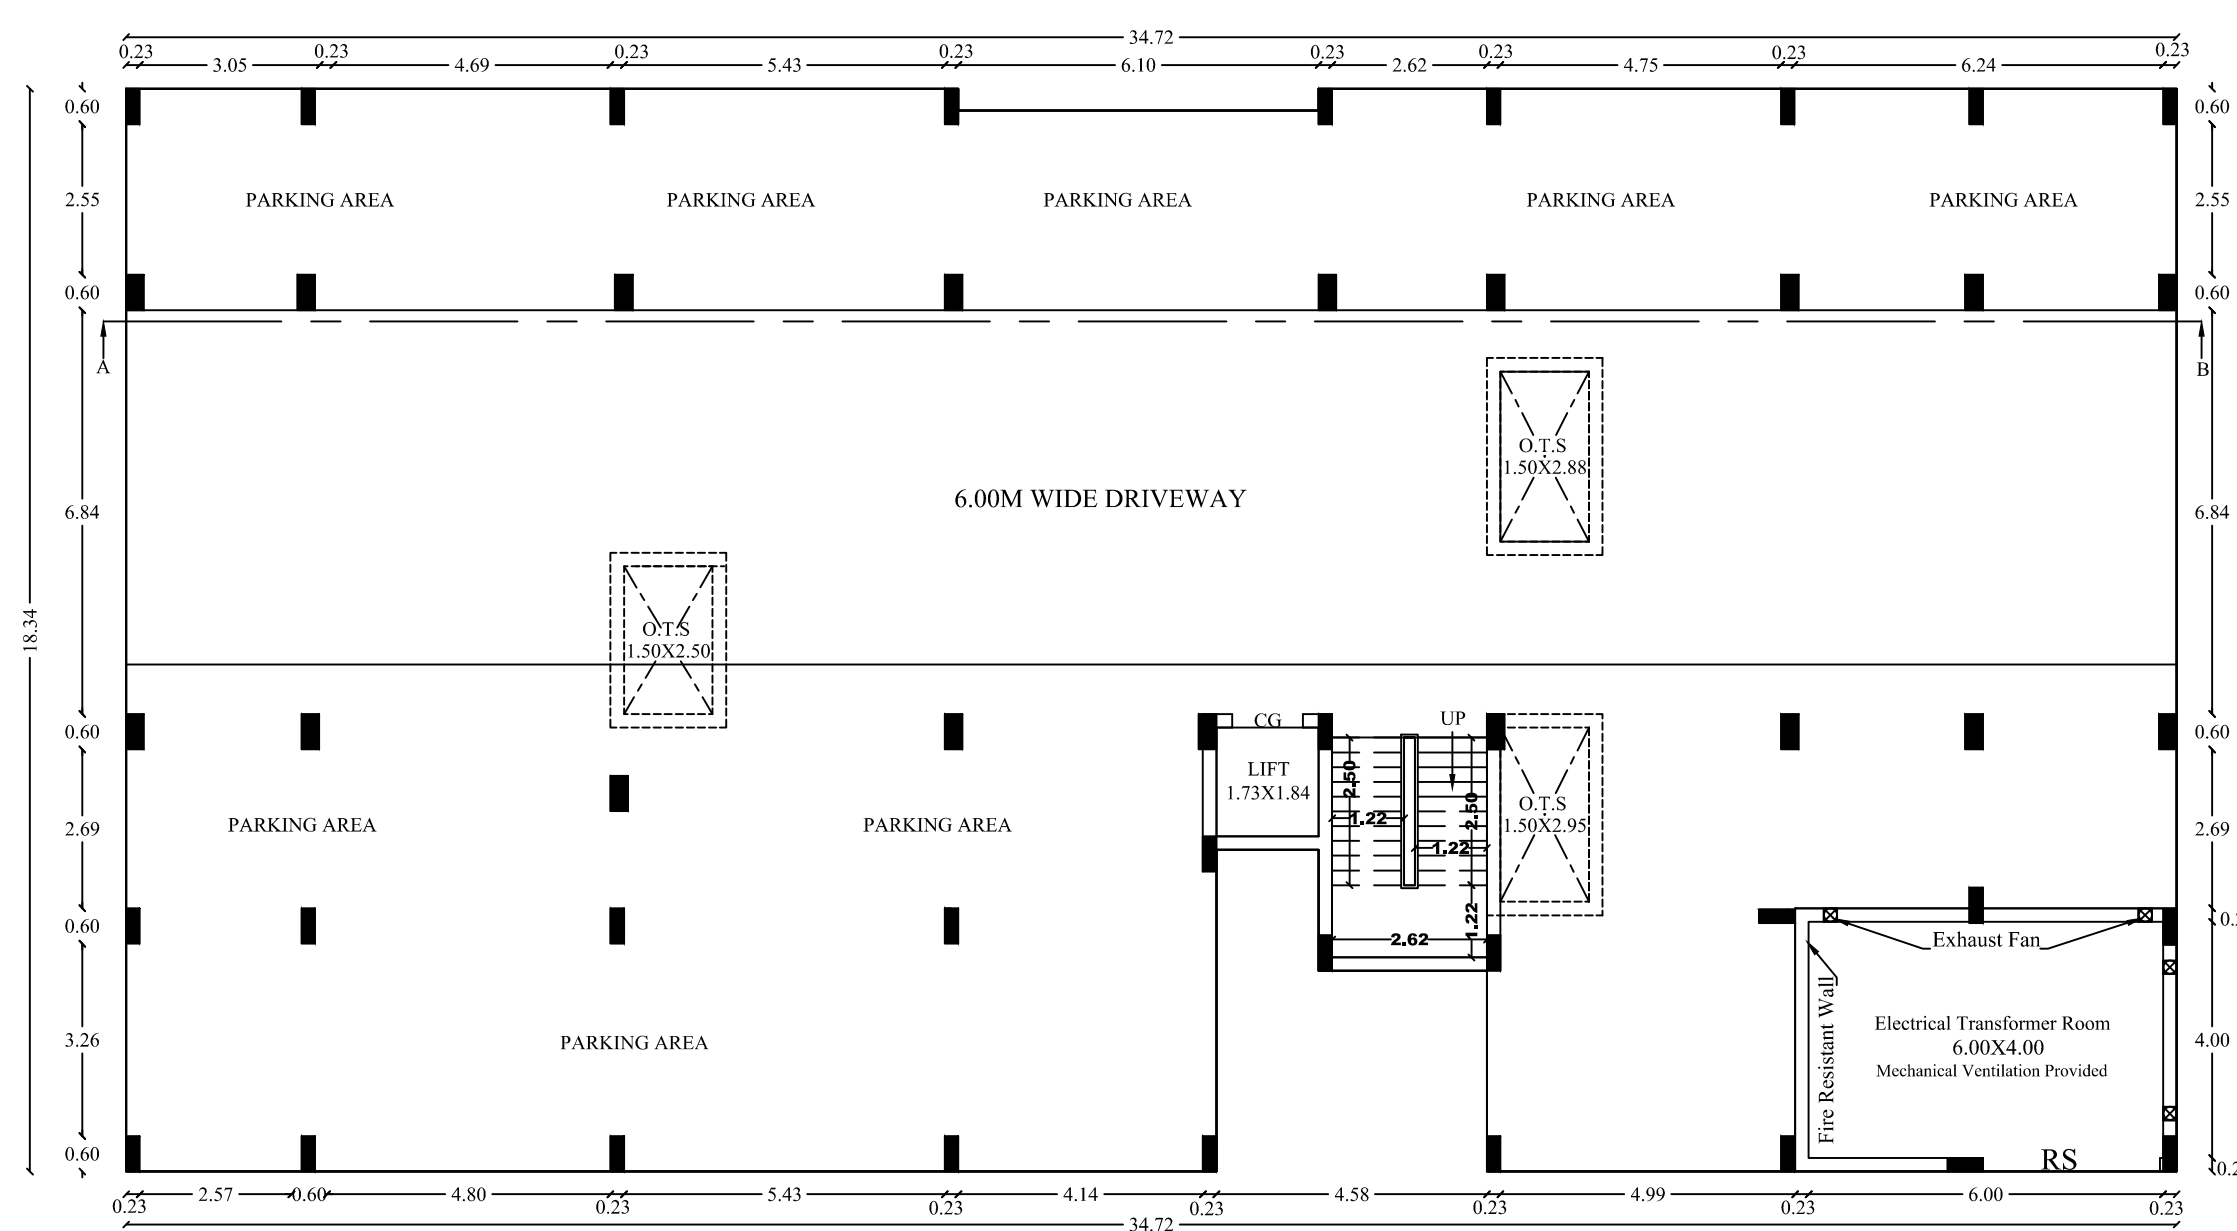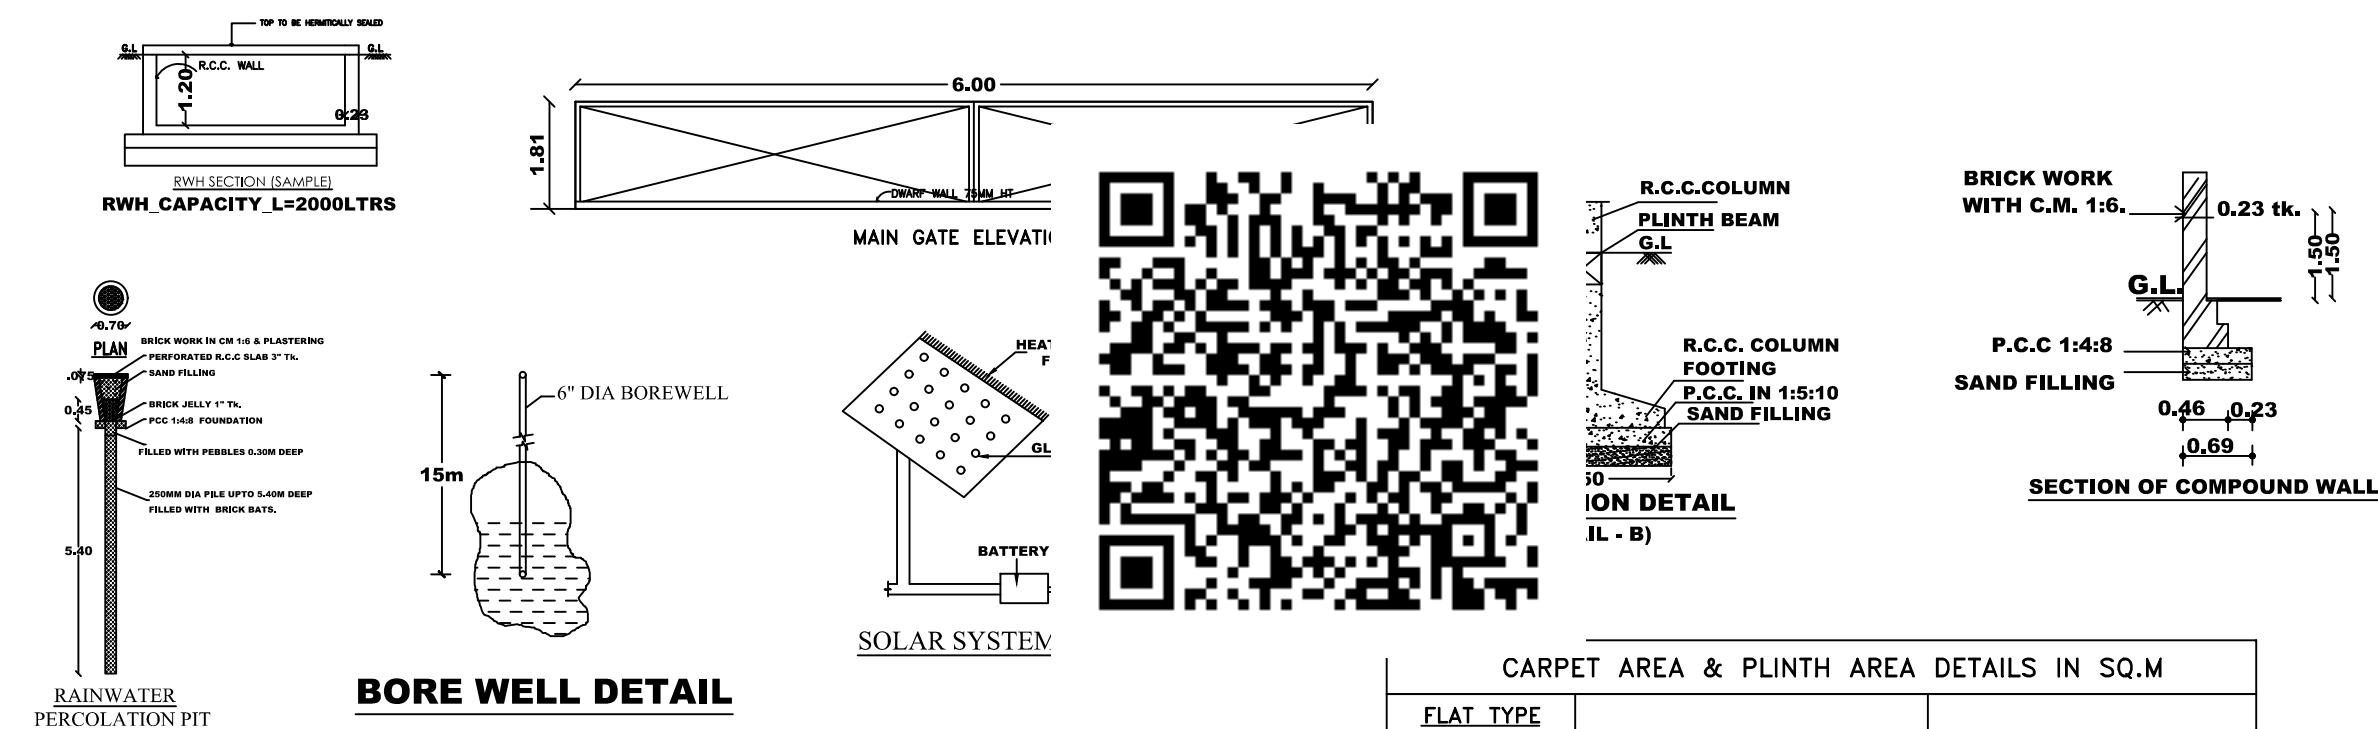STILT FLOOR PLAN
(PARKING)

BORE WELL DETAIL

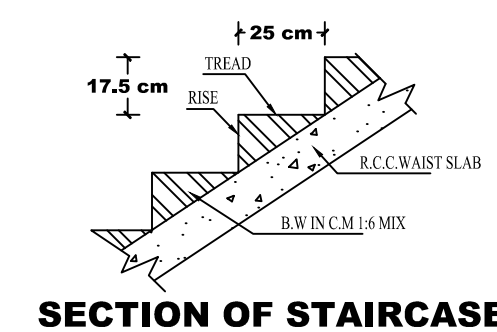

SECTION OF STAIRCASE

SCHEDULE OF JOINERIES:


REFERENCE	METRE
CG - COLLAPSE GATE	1.20 X 2.13
GG - GRILL GATE	1.06 X 2.20
MD - MAIN DOOR	1.06 X 2.13
D - FLUSH DOOR	1.00 X 2.13
D1 - FLUSH DOOR	0.91 X 2.13
GW - GRILL WINDOW	2.74 X 1.50
GW1 - GRILL WINDOW	1.50 X 1.50
FW - FRENCH WINDOW	1.50 X 1.50
FW1 - FRENCH WINDOW	1.20 X 1.50
W - GLAZED WINDOW	1.50 X 1.50
W1 - GLAZED WINDOW	1.20 X 1.50
KW - GLAZED WINDOW	1.20 X 1.37
V - VENTILATOR	1.00 X 0.91
V1 - VENTILATOR	0.84 X 0.91

CARPET AREA & PLINTH AREA DETAILS IN SQ.M

FLAT TYPE TYPICAL FLOOR	CARPET AREA IN SQ.M	PLINTH AREA IN SQ.M
1	118.54	131.94
2	61.92	69.51
3	88.52	99.72
4	86.56	98.27
5	147.55	163.50

NOTE:

- SULLAGE WASTE FROM TOILET WILL BE CONNECTED INTO UGD
- BORE WELL WITH MOTAR WATER TANK AND CORPORATION WATER SUPPLY
- RAIN WATER PERCOLATION PIT PROVIDED @ 1/30 Sqm OF PLINTH AREA @ 6 M C/C
- RAIN WATER PERCOLATION BED 1.0m WIDE WILL BE PROVIDED AROUND THE BUILDING
- RAIN WATER TAKEN TO THE BORE WELL THROUGH 150MM DIA PIPES.
- RAIN WATER COLLECTED FROM OPEN TERRACE SHALL BE COLLECTED THROUGH PIPES AND LED INTO A FILTER PIT (SIZE 60 X 60 X 60 CM) WITH APPROPRIATE FILTER MATERIAL AND THEN LED INTO COLLECTION TANK.
- SOLAR WATER HEATER LINE ARRANGEMENTS WILL BE PROVIDED.

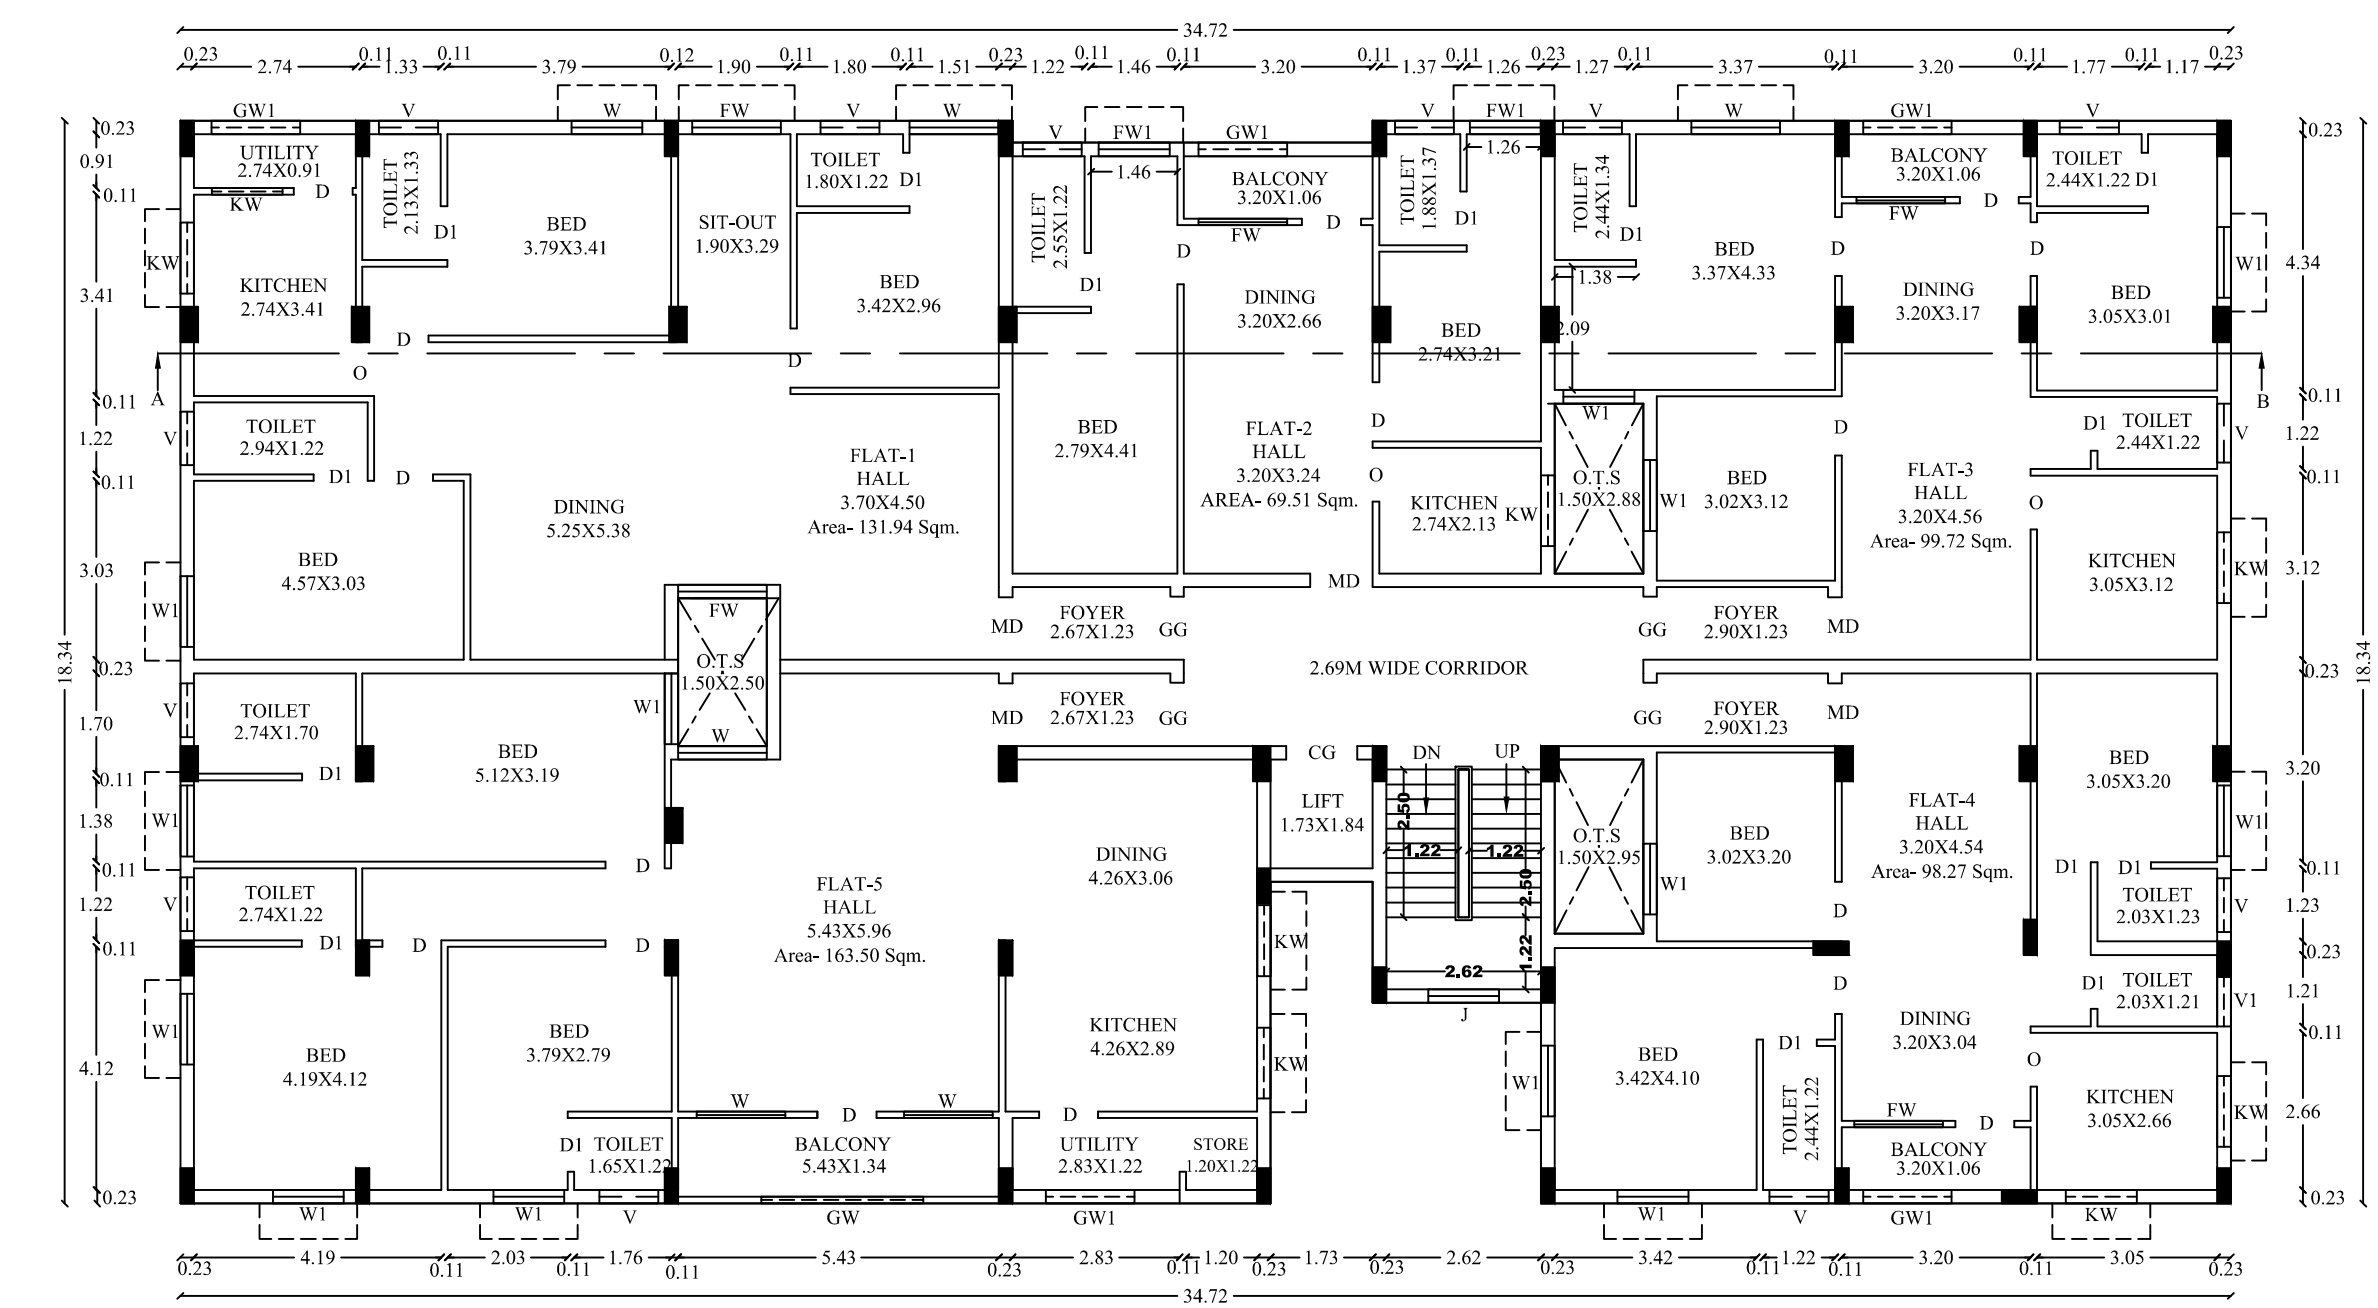TYPICAL FLOOR PLAN
FIRST, SECOND & THIRD FLOOR PLAN

ONLINE APPLICATION NO : SWP/BPA/176279/2024

SURVEYOR/ASST. DRAUGHTS MAN

ARCHITECTURAL/PLANNING ASSISTANT

DISTRICT TOWN AND COUNTRY PLANNING OFFICE

TIRUCHIRAPPALLI DISTRICT

SITE PLAN SHOWING THE PROPOSED CONSTRUCTION OF
RESIDENTIAL APARTMENT BUILDING AT DOOR NO: 12,
T.S.NO: 66/1 & 66/2, BLOCK NO:35, WARD: M, THILLAI
NAGAR 10E CROSS, RAHUMANIYAPURAM TENNUR,
ZONE - V, TRICHY CITY CORPORATION.

ALL DIMENSIONS ARE IN METER

SCALE - 1:100

ONLINE APPLICATION NO : SWP/BPA/176279/2024



AREA DETAILS

DESCRIPTION	SQ.M
PLOT AREA (as per DOCUMENT)	921.50
PLOT AREA (as per FMB)	921.50
SUPER IMPOSED PLOT AREA	919.96
SPLAY AREA	1.12
NET PLOT AREA	918.84

PLOT AREA (minimum of above shall be taken into account)

PROPOSED BUILTUP AREA

SL NO.	DESCRIPTION	F.S.I AREA (SQM)	NON F.S.I AREA (SQM)	TOTAL AREA (SQM)	NO OF UNITS
1)	STILT FLOOR AREA (PARKING AREA)	28.81	586.63	615.44	—
2)	FIRST FLOOR AREA	602.95	—	602.95	05
3)	SECOND FLOOR AREA	602.95	—	602.95	05
4)	THIRD FLOOR AREA	602.95	—	602.95	05
5)	HEAD ROOM AREA	—	24.61	24.61	—
6)	TOTAL AREA	1837.66	611.24	2448.90	15
7)	VACANT AREA	—	—	303.40	—

$$F.S.I = 1837.66 / 919.96 = 1.997$$

PARKING DETAILS

SL.NO	DESCRIPTION	PROVIDED
1.	CAR PARKING SPACE	24 NOS
2.	TWO WHEELER PARKING	06 NOS

PROFESSIONAL DETAILS BASED ON FORM C

APPLICANT	Mrs.DEVI MEENAKSHI	
REGISTERED/STRUCTURAL ENGINEER	R.VETRIVEL (RE/GR-I/TLPA/MAY2019/017) (SE/GR-I/TLPA/APR2019/006)	
SITE SUPERVISION ENGINEER	T.MAGESH (CE/TLPA/JAN2020/221)	

BUILDING PERMISSION NO : BP/JD/DTCP (TD) No.32/2024

PLANNING PERMISSION NO : PP/JD/DTCP (TD) No.53/2024


(This Planning permission is valid for a period of 8 years from the date of e-sign)

ONLINE APPLICATION NO : SWP/BPA/176279/2024

SURVEYOR/ASST. DRAUGHTS MAN

ARCHITECTURAL/PLANNING ASSISTANT

e-signed
Joint Director / Member Secretary (FAC)
District Town and Country Planning office
Tiruchirappalli District

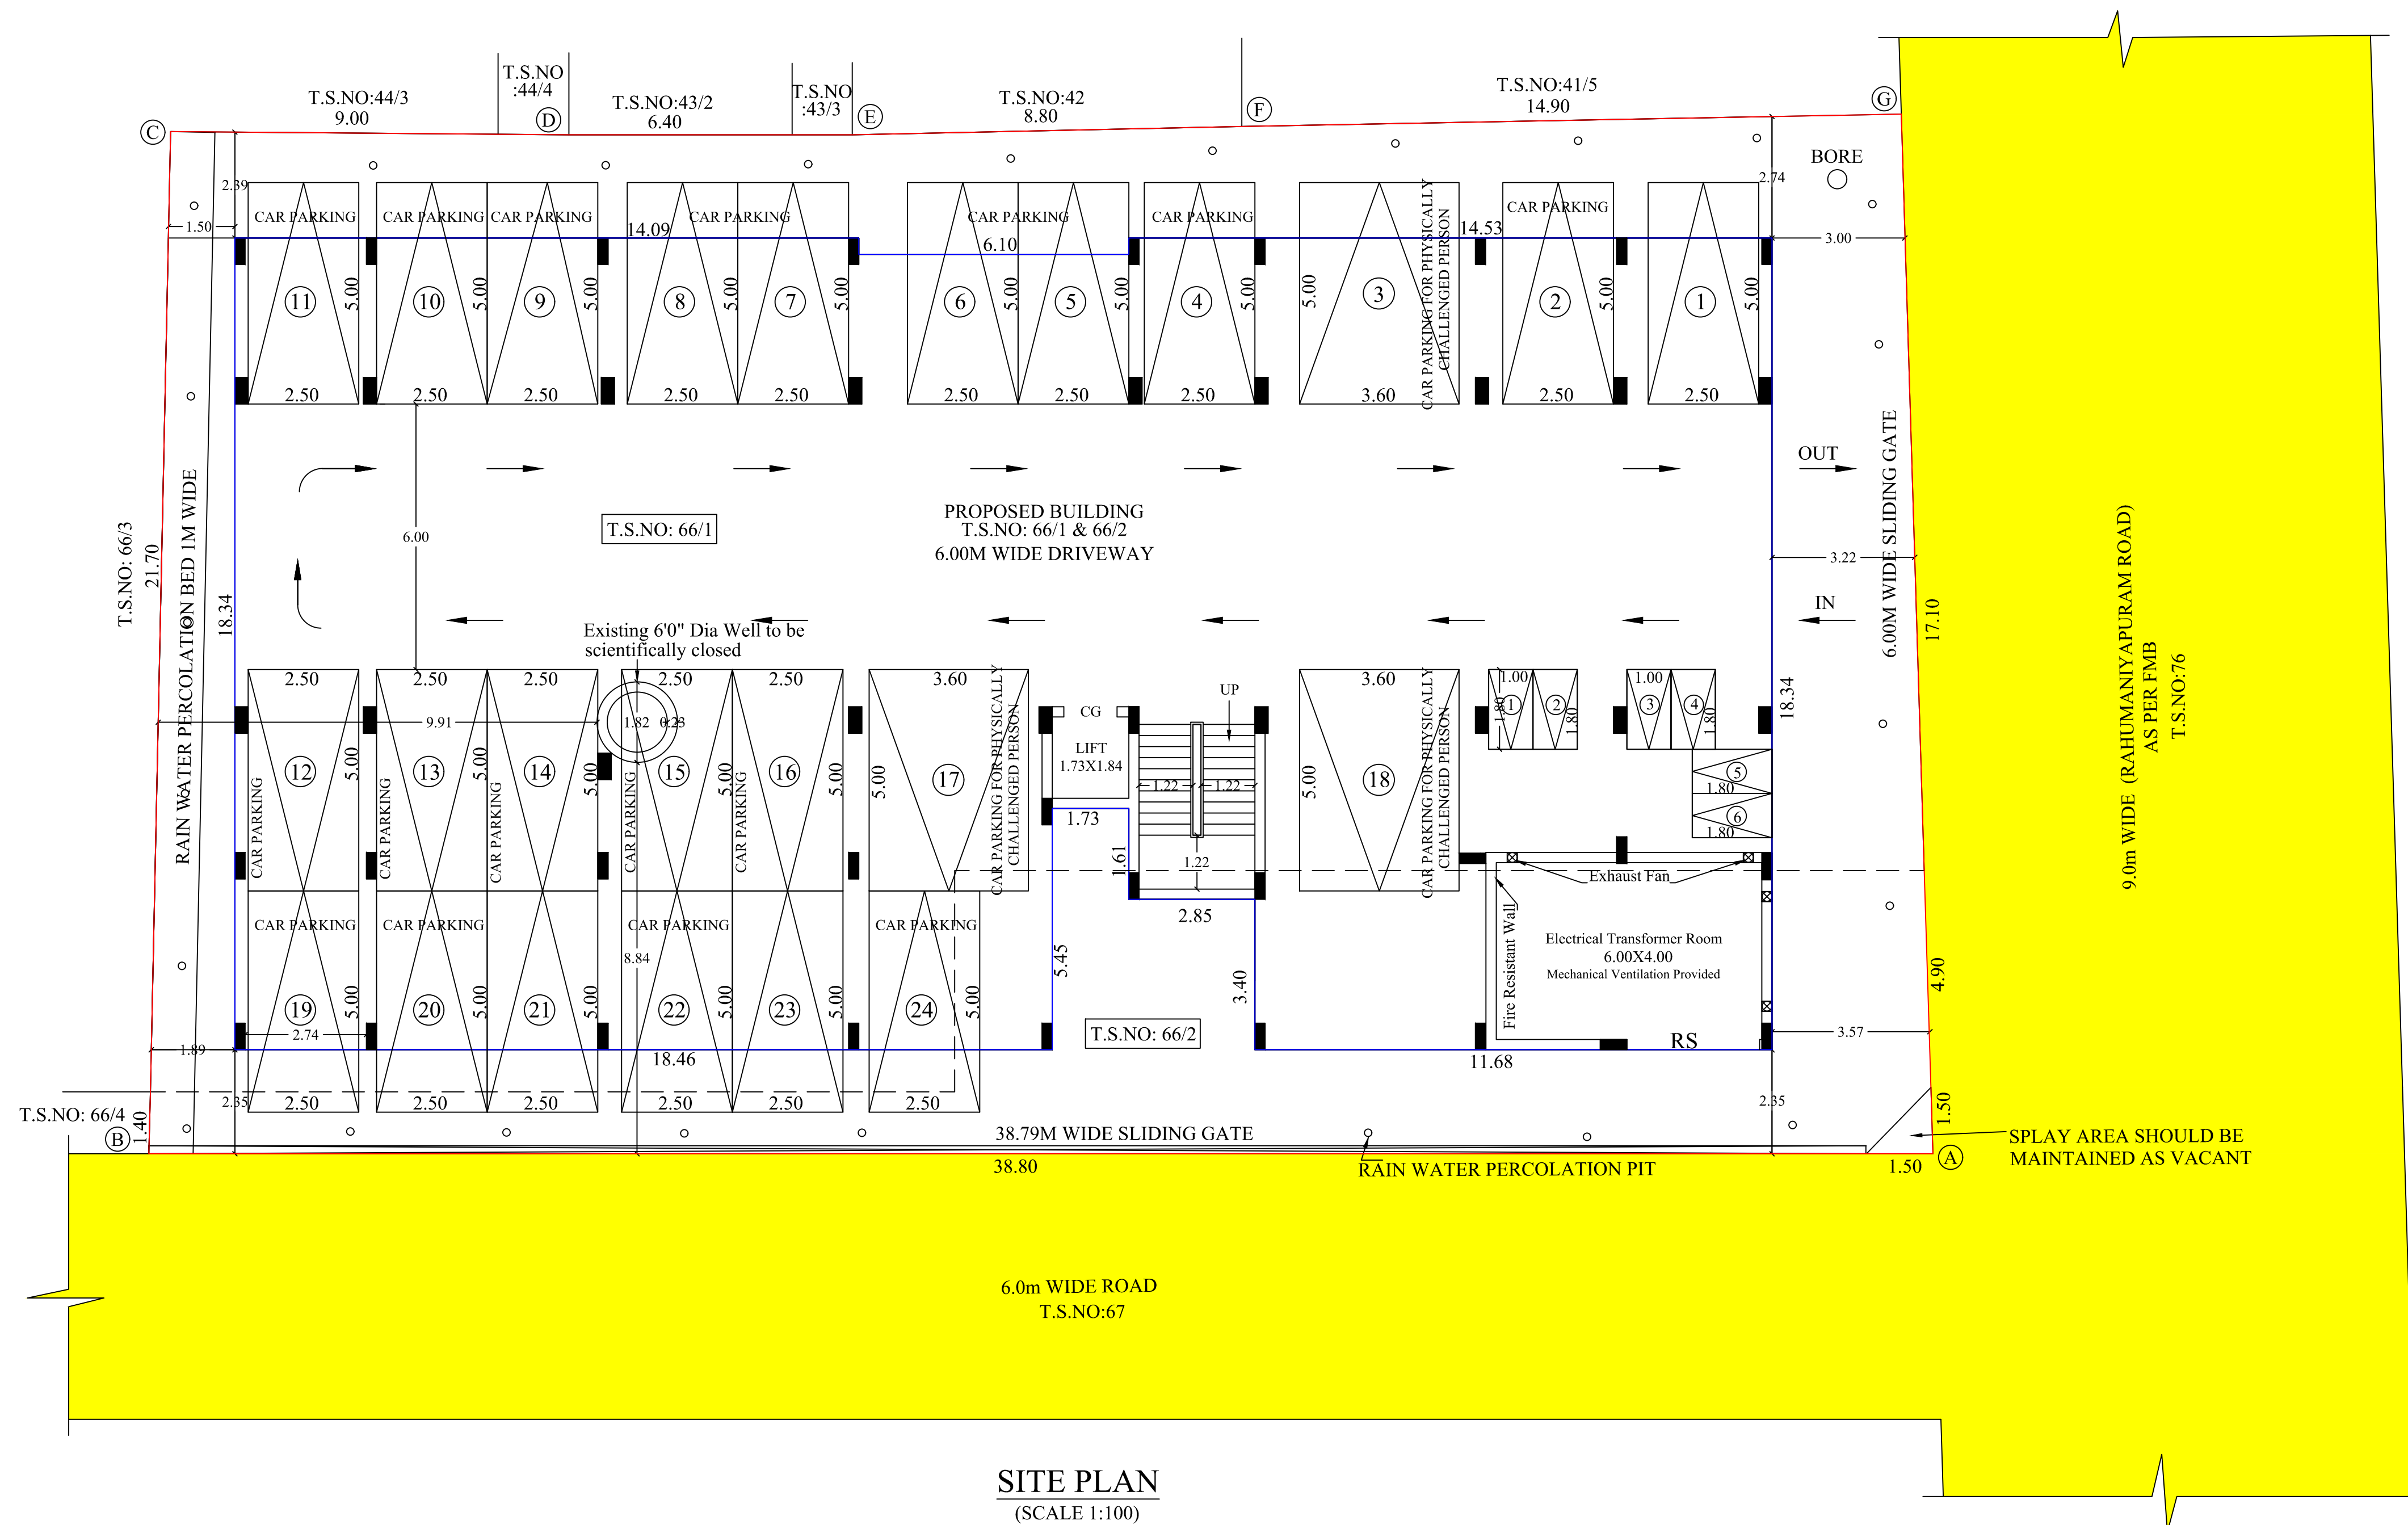

SITE PLAN
(SCALE 1:100)

Eight ways to know a piece of land before you pay for it.

This report covers one part of the picture. These cover the rest, drawn from the same government records, for any property in Tamil Nadu.

LandLens One

Ask anything about a property and get an answer grounded in live government records, with the sources shown.

[/landlens/one](#)



Verify My Land

Every record check run on one property and returned as a single report.

[/landlens/verify-my-land](#)



Legal Opinion

An advocate's written opinion on the title, built on the records we pull for it.

[/landlens](#)



One Map

Every layer on one map: the parcel, its boundary, zoning, water bodies and what sits around it.

[/landlens/one/map](#)



PriceMap

What land actually changed hands for around this plot, taken from the registered deeds.

[/landlens/pricemap](#)



Build Scope

What you are allowed to build here: floor space, height, coverage and setbacks.

[/landlens/build-scope](#)



Property Tracker

Watch a property and hear about it when something new is registered against it.

[/landlens/property-tracker](#)



Deal Room

Run the transaction in one place: documents, stamping, signatures and the parties.

[/landlens/deal-room](#)



Twenty-four checks you can run yourself, at no cost.

Records and verification

The registers themselves, read for you.

Encumbrance Certificate

Patta and Chitta

Field Measurement Sketch

EC Analyzer

Bank charge check

Court case search

Seller background check

Approval check by survey

Value and duty

What it is worth and what it costs to register.

Guideline value by street

Guideline value by survey

Stamp duty and registration fees

Capital gains

Floor space index

Area unit converter

Zoning and land use

What the plan says can happen on this land.

Land use zone finder

CMDA land use check

Coastal regulation zone

Master plan check

Water bodies finder

Airport height clearance

Registers and directories

Who holds it, and which office keeps the record.

Find your registering office

Temple property check

Waqf property check

RERA register



Every free tool
/tools



Services we run
for you
/services



The LandLens
suite
/landlens/one



Every claim in this document traces back to a government record.

Legal opinions, due diligence and title verification

Building plan, layout and sub-division approvals

Completion and occupancy certificates, regularisation

Escrow, negotiation and NRI property management

Land survey, soil testing, architecture and construction

Verified RealEstate
3/350/2 Mettukuppam,
OMR Thoraipakkam,
Chennai 600 097, India
hello@verified.realestate
+91 9996 12 9996

Prepared from the registers named on the page each finding sits on. Where a register could not be read, this document says so in its place rather than leaving the gap to be read as a clean result.

