

PP

APPROVAL RECORD

Planning Permission

Tenkasi

Tenkasi district, Tamil Nadu

APPROVAL TYPE


Building Plan

ISSUING AUTHORITY


Town Panchayat

The approval as the planning authority issued it, reproduced in full behind this page.

An approval speaks to what was sanctioned, not to what was built. Completion is a separate record.

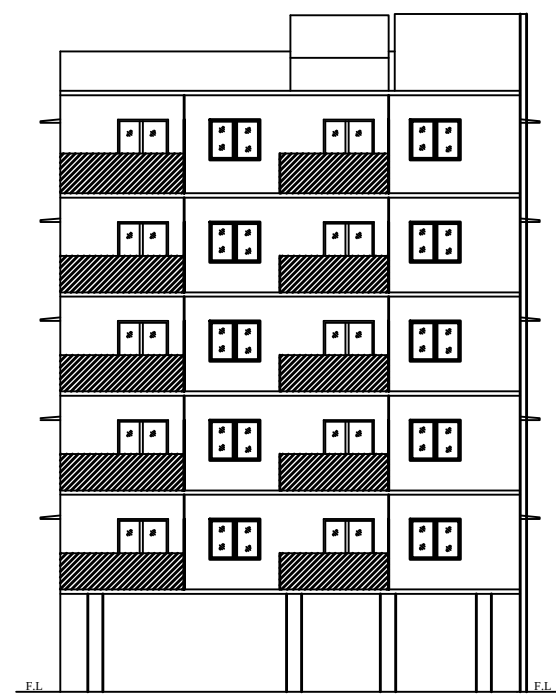


ELEVATION

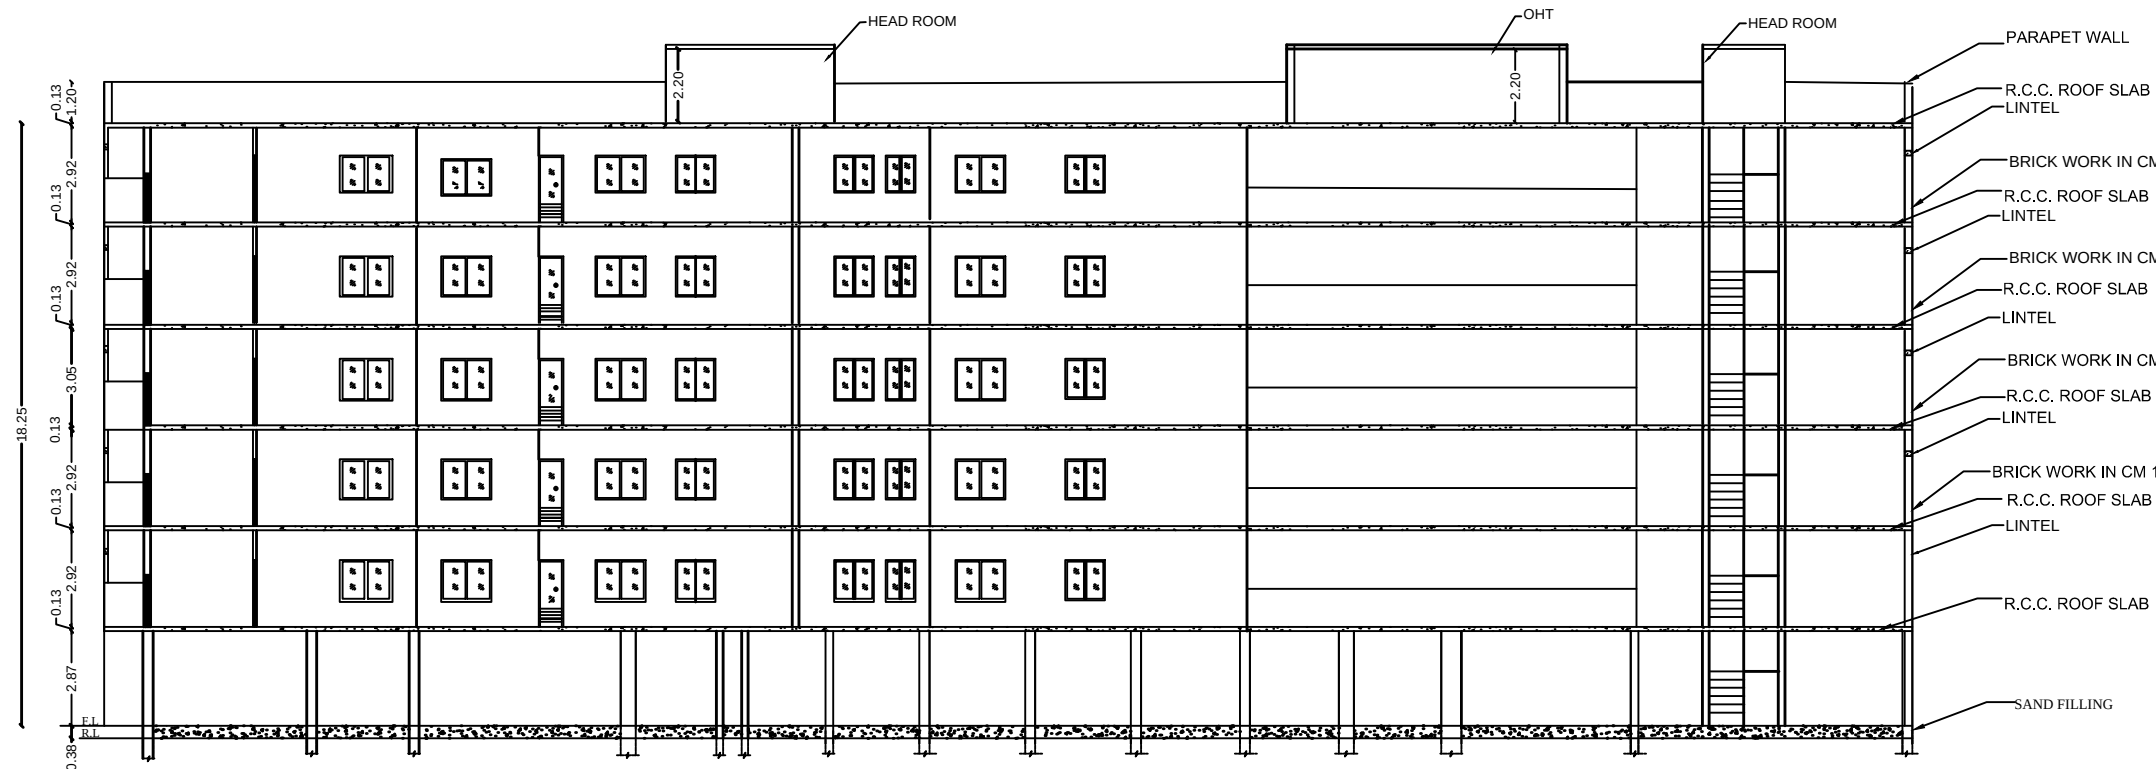

SECTION-AA

JOINERIES DETAILS		
SCHEDULE OF JOINERIES		METER
1.GRILL GATE - GG		1.07 x 2.13
1.MAIN DOOR - MD		1.00 x 2.13
2.DOOR - D		0.91 x 2.13
3.DOOR - D1		0.76 x 2.13
4.WINDOW - W		1.52 x 1.45
5.WINDOW - W1		1.22 x 1.45
6.FRENCH WINDOW - FW		1.52 x 1.83
7.FRENCH WINDOW - FW1		1.22 x 1.83
8.VENTILATOR - V		0.91 x 0.91

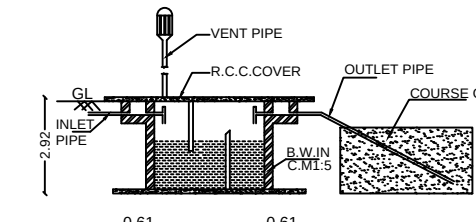

SEPTIC TANK & DISPERSION TRENCH DETAILS

DISTRICT TOWN AND COUNTRY PLANNING OFFICE
TIRUCHIRAPPALLI DISTRICT

REVISED PLAN SHOWING THE PROPOSED CONSTRUCTION OF AFFRODABLE RESIDENTIAL APARTMENT BUILDING IN PLOT:1,2,3,4,5,6, ANBAZHAGAN STREET, T.S NO : 20, 21, 24, 26, 29&30, WARD-AH, BLOCK NO - 23, K.SATHANUR VILLAGE, ZONE-IV, TIRUCHIRAPPALLI CITY CORPORATION.

ALL DIMENSIONS ARE IN METER

SCALE : 1:100

ONLINE APPLICATION NO : SWP/BPA/199941/2024



REFERENCE:

SITE BOUNDARY	
EXISTING ROAD	
DRIVE WAY	
PROPOSED BUILDING	

AREA DETAILS

AREA OF THE FMB & TSLR	- 1163.50 SQ.M
AREA OF THE SITE	- 1142.94 SQ.M
AREA OF THE DEED	- 1130.16 SQ.M
AREA OF THE SUPER IMPOSED	- 1137.88 SQ.M
(MINIMUM OF THE ABOVE SHALL BE TAKEN INTO ACCOUNT)	

ALREADY APPROVED NO.140/2023, DATED: 16.10.2023
BUILDING AREA DETAILS

AREA DETAILS	FSI AREA SQ.M	NON FSI AREA SQ.M	TOTAL AREA SQ.M
STILT FLOOR AREA	-	615.21	615.21
FIRST FLOOR AREA	587.56	17.93	605.49
SECOND FLOOR AREA	587.56	17.93	605.49
THIRD FLOOR AREA	587.56	17.93	605.49
FOURTH FLOOR AREA	587.56	17.93	605.49
FIFTH FLOOR AREA	587.56	17.93	605.49
TERRACE FLOOR	-	20.83	20.83
TOTAL AREA	2937.80	725.69	3663.49
FLOOR SPACE INDEX (F.S.I) = 2937.80/1130.16 - 2.599			

REVISED BUILDING AREA DETAILS

AREA DETAILS	FSI AREA SQ.M	NON FSI AREA SQ.M	TOTAL AREA SQ.M
STILT FLOOR AREA	-	600.91	600.91
FIRST FLOOR AREA	587.21	13.70	600.91
SECOND FLOOR AREA	587.21	13.70	600.91
THIRD FLOOR AREA	587.21	13.70	600.91
FOURTH FLOOR AREA	587.21	13.70	600.91
FIFTH FLOOR AREA	587.21	13.70	600.91
TERRACE FLOOR WC AREA	-	8.88	8.88
HEAD ROOM AREA	-	23.59	23.59
TOTAL AREA	2936.05	701.88	3637.93
FLOOR SPACE INDEX (F.S.I) = 2936.05/1130.16 - 2.59			

PARKING DETAILS

SL.NO.	DISCRPTION	PROVIDED
1.	CAR PARKING SPACE	32 NOS
2.	TWO WHEELER PARKING	13 NOS

PROFESSIONAL DETAILS BASED ON FORM-C

APPLICANT	Mr.I.SHAJAHAN Mr.S.SYED IMRAN	
REGISTER ENGINEER	S.RAMALINGAM (RE/GR-I/LPA/NOV2019/197)	
STRUCTURAL ENGINEER	J.RAGHAVENDIRAN (SE/GR-I/LPA/APR2019/006)	
GEO TECH EXPERT	S.SENTHAMIL KUMAR (TJR/RGE/2019/086)	
SITE SUPERVISION ENGINEER	S.SYED SALEEM (CE/DTCP/TRICHY/NOV2020/276)	

BUILDING PERMISSION NO : BP/JD/DTCP (TD) No. 37/2024


PLANNING PERMISSION NO : PP/JD/DTCP (TD) No.60/2024

THIS REVISES PLANNING PERMISSION NO : PP/JD/DTCP (TD) No.140/2023

(This Planning permission is valid for a period of 8 years from the date of e-sign)

e-signed/-
Joint Director / Member Secretary (FAC)
District Town and Country Planning office
Tiruchirappalli District


T.S.NO:42, BLOCK-22, WARD-AH

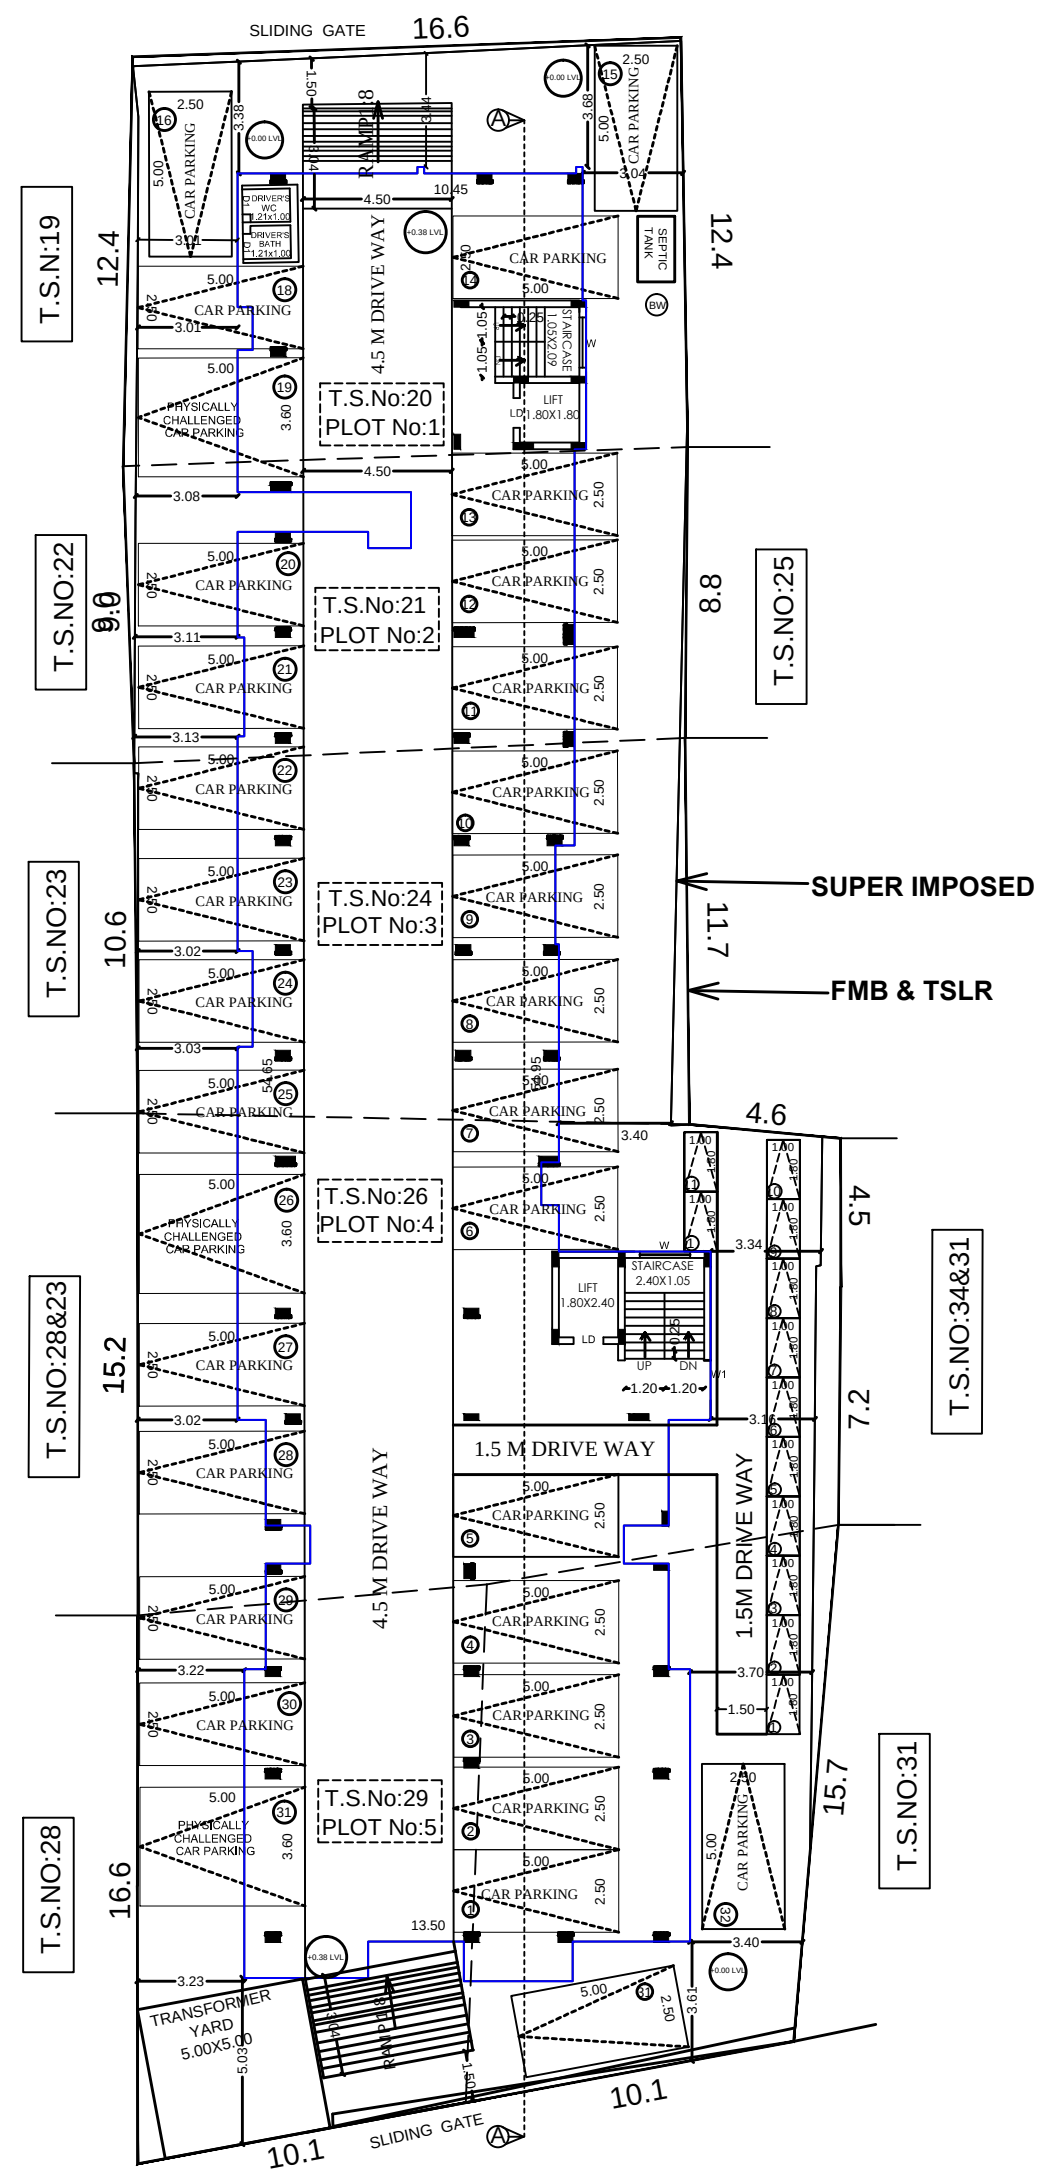

T.S.NO:47, BLOCK-23, WARD-AH


STILT FLOOR PLAN

S.NO	BLOCK	TYPICAL FLOORS (1to5) NO OF UNITS	CARPET AREA IN SQ.M	PLINTH AREA IN SQ.M
1	SINGLE BLOCK	A	88.45	100.01
2		B	88.95	100.44
3		C	70.56	80.14
4		D	68.19	77.84
5		E	68.76	85.87
6		F	68.60	79.01

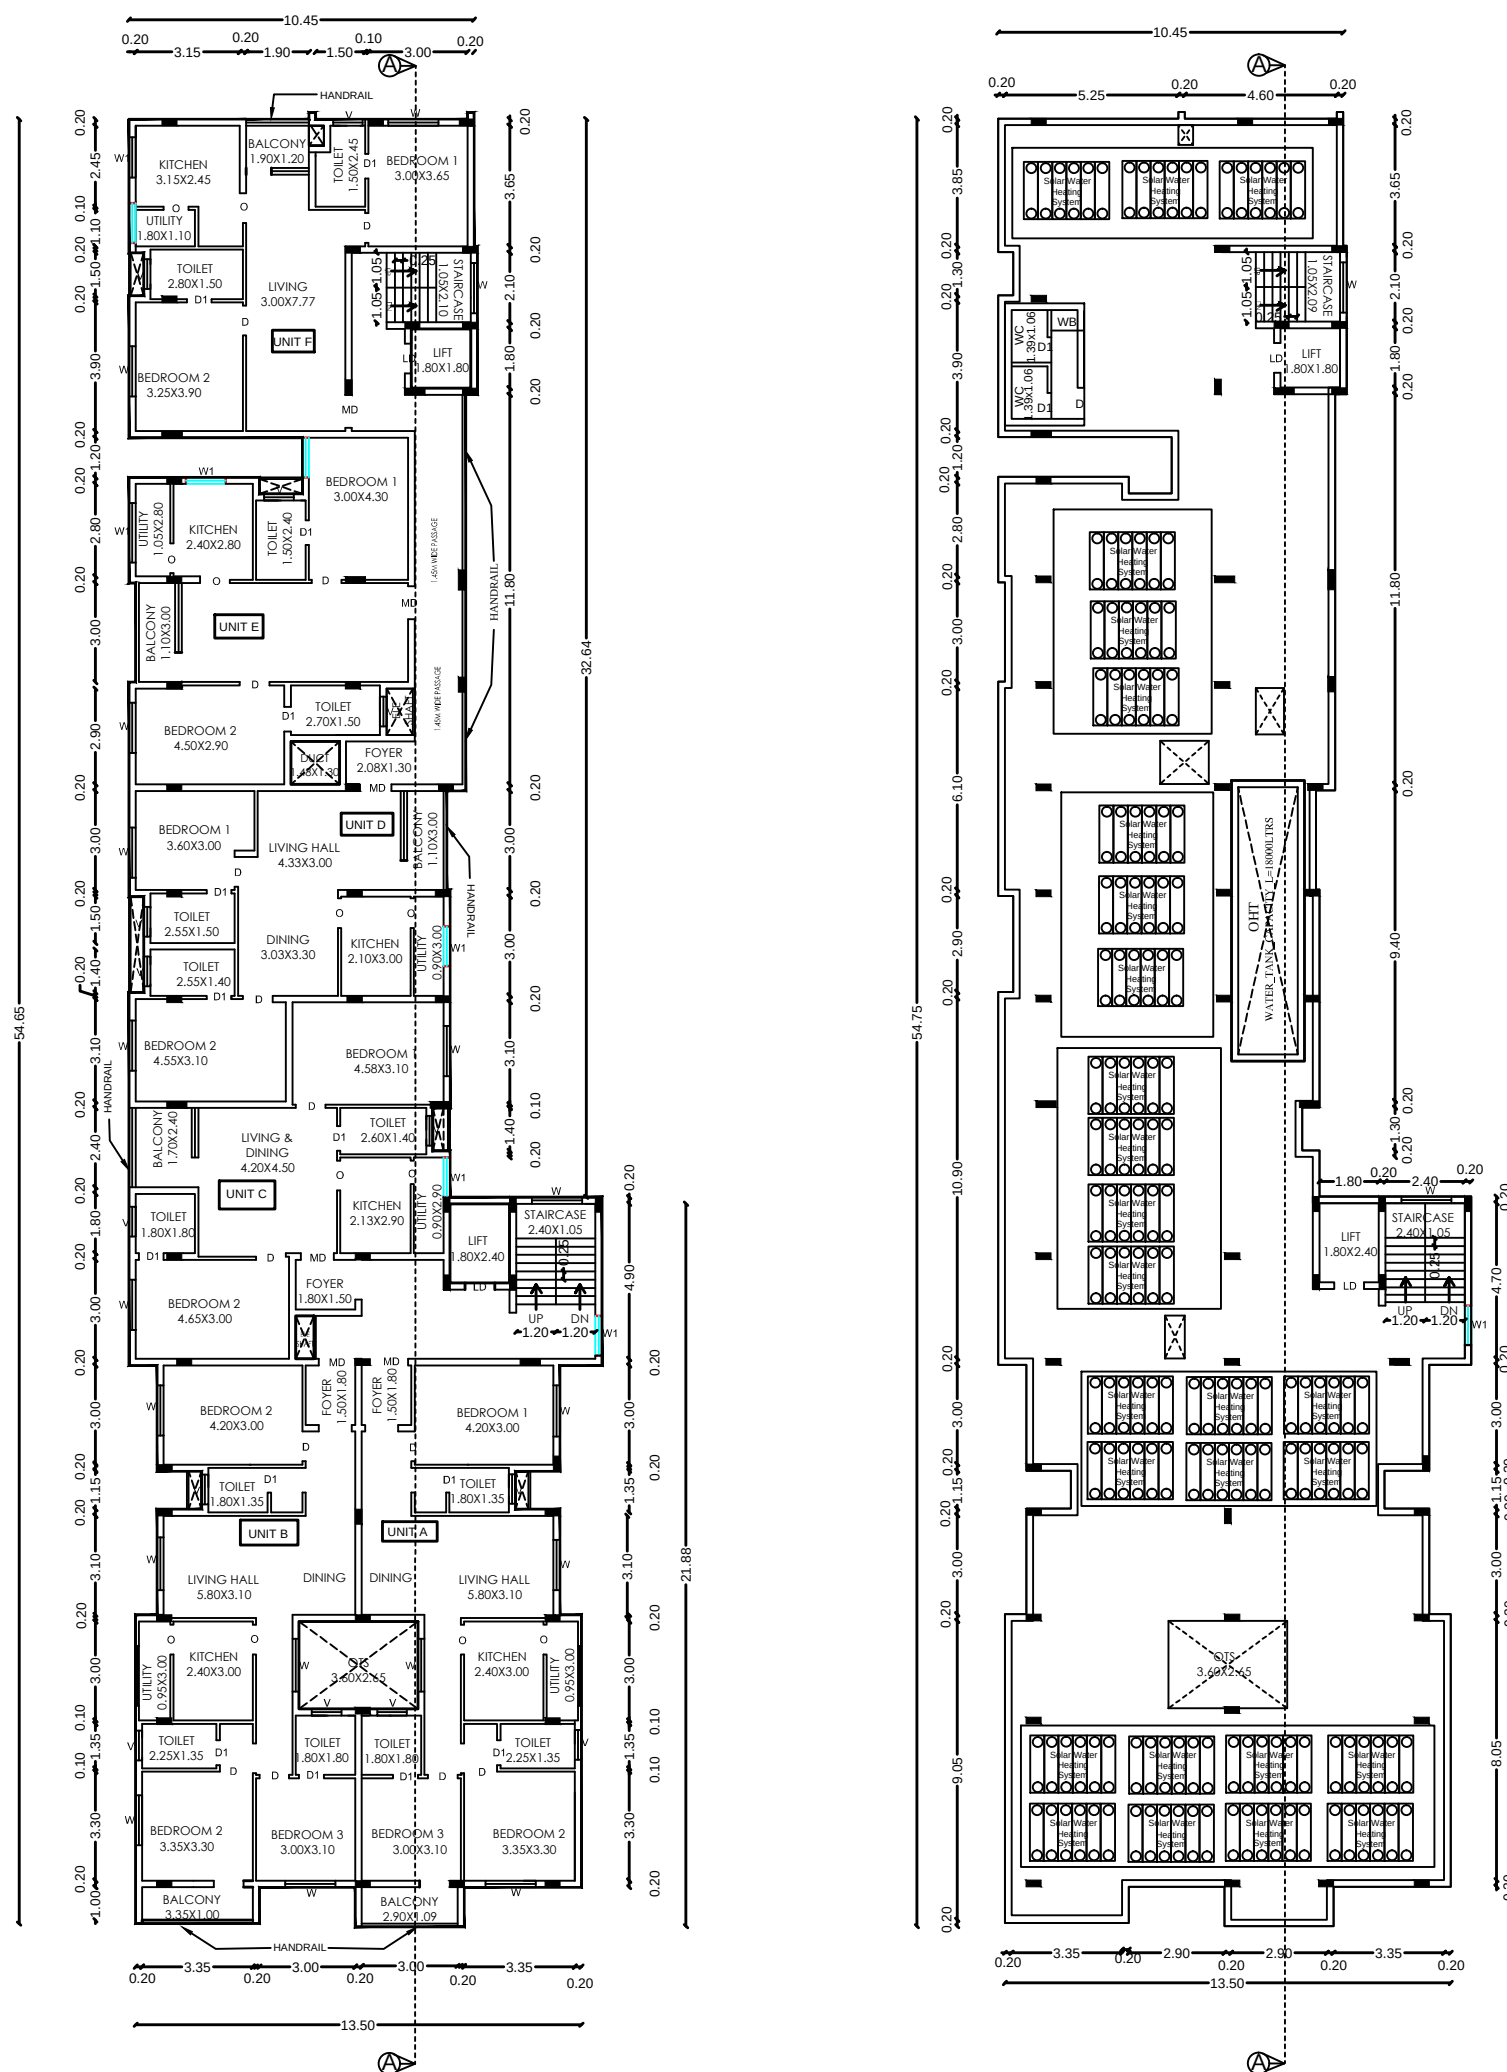


TYPICAL FLOOR PLAN
(FIRST, SECOND, THIRD, FOURTH& FIFTH FLOOR)


TERRACE FLOOR PLAN

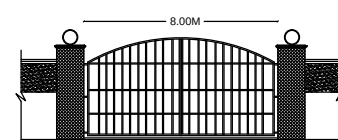


SECTION OF COMPOUND WALL

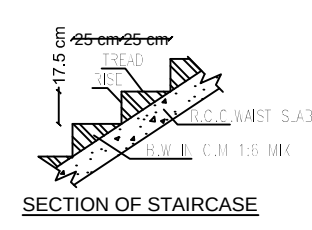


SECTION OF STAIRCASE

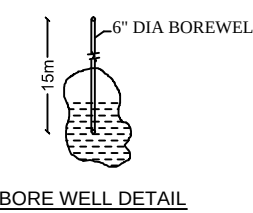


BORE WELL DETAIL

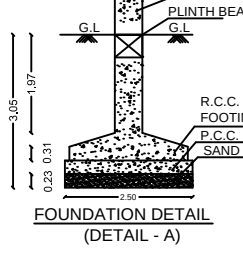

FOUNDATION DETAIL (DETAIL - A)

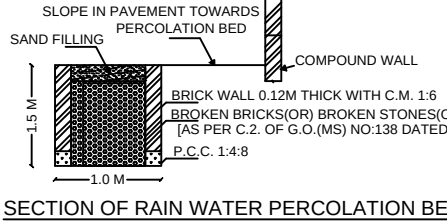

SECTION OF RAIN WATER PERCOLATION BED

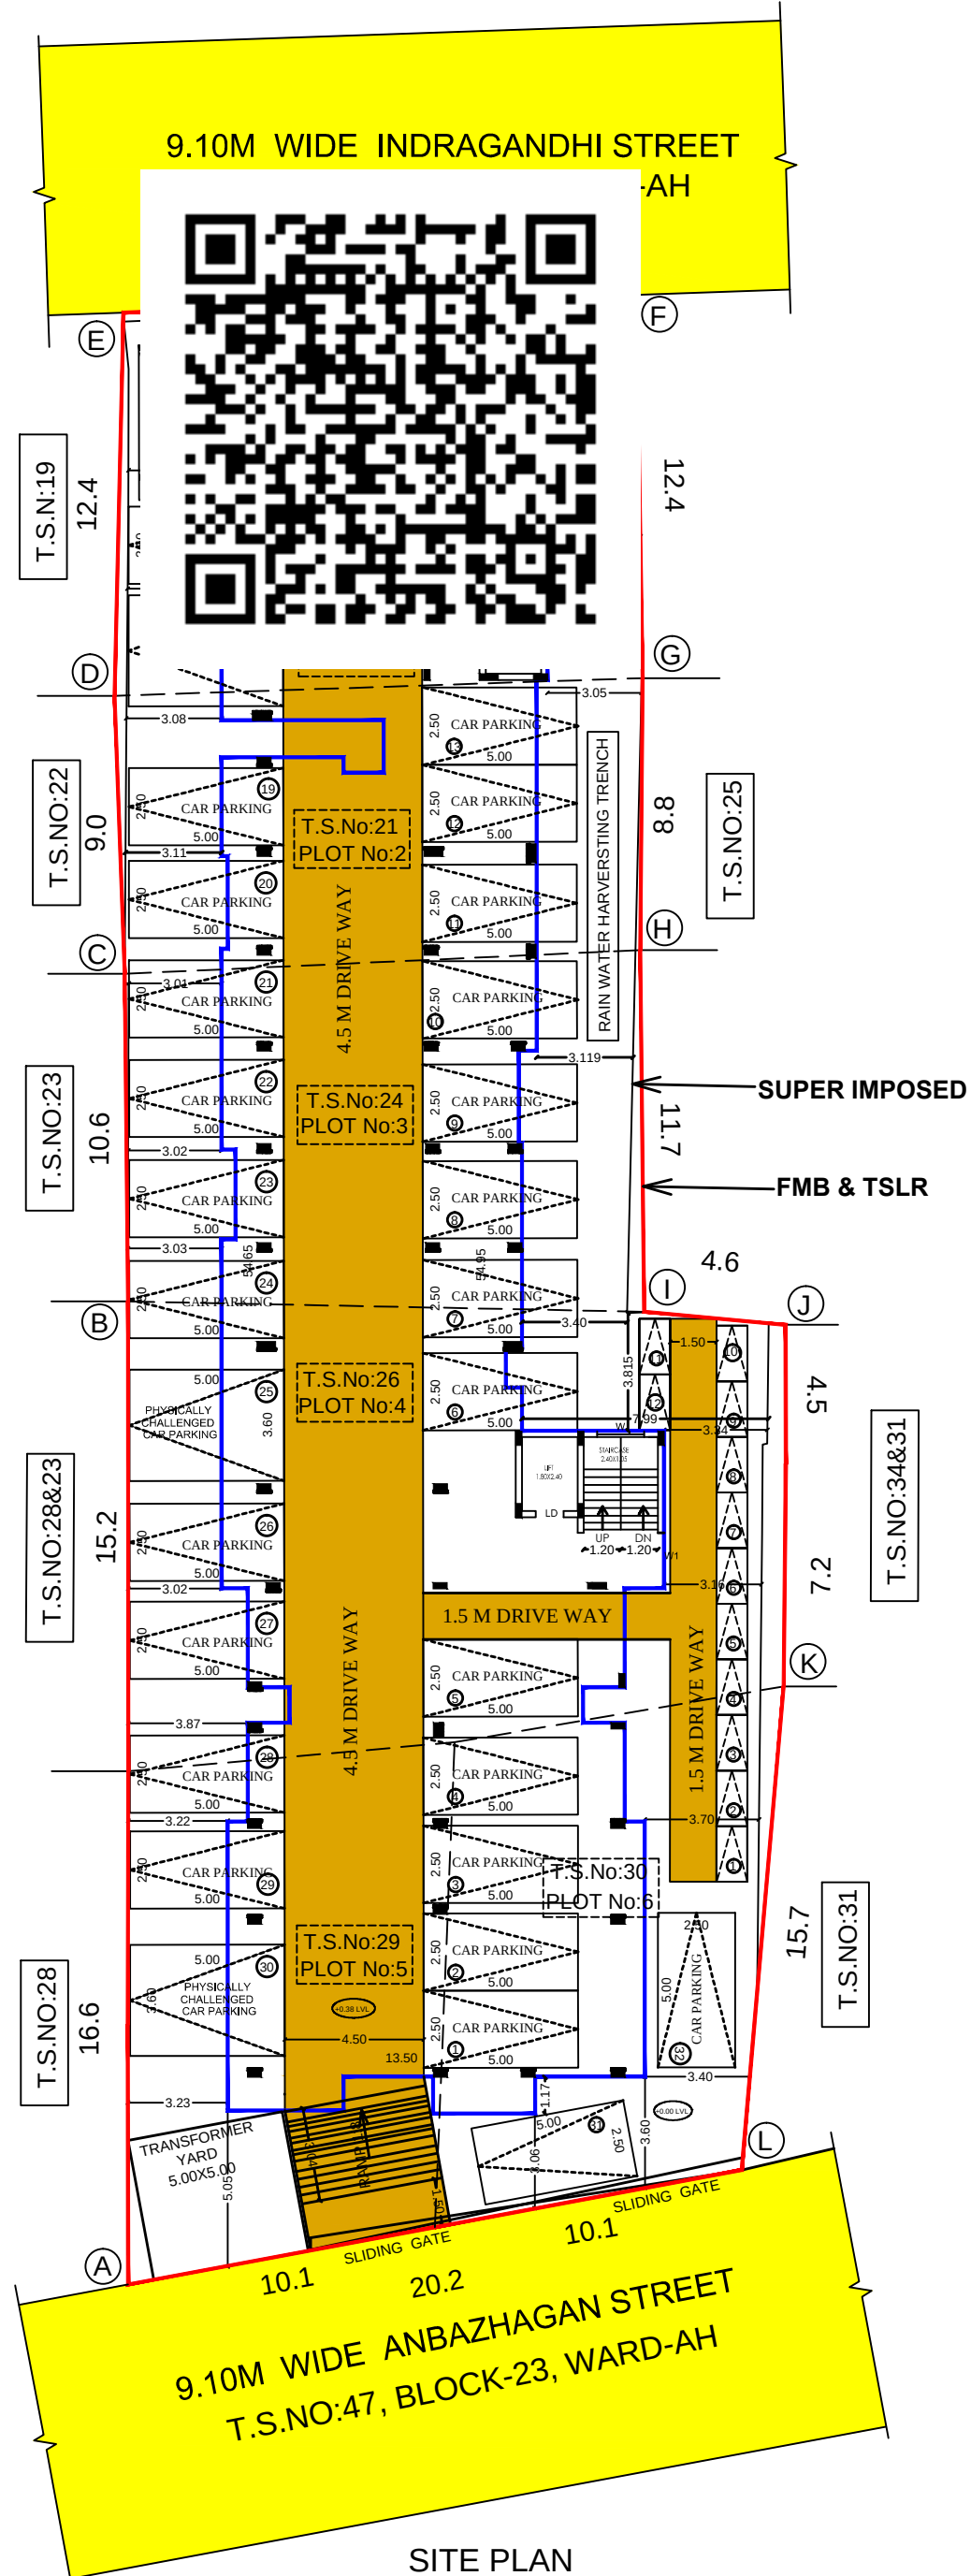

SITE PLAN

ONLINE APPLICATION NO : SWP/BPA/199941/2024

SURVEYOR/ASST. DRAUGHTS MAN

ARCHITECTURAL/PLANNING ASSISTANT

Eight ways to know a piece of land before you pay for it.

This report covers one part of the picture. These cover the rest, drawn from the same government records, for any property in Tamil Nadu.

LandLens One

Ask anything about a property and get an answer grounded in live government records, with the sources shown.

[/landlens/one](#)



Verify My Land

Every record check run on one property and returned as a single report.

[/landlens/verify-my-land](#)



Legal Opinion

An advocate's written opinion on the title, built on the records we pull for it.

[/landlens](#)



One Map

Every layer on one map: the parcel, its boundary, zoning, water bodies and what sits around it.

[/landlens/one/map](#)



PriceMap

What land actually changed hands for around this plot, taken from the registered deeds.

[/landlens/pricemap](#)



Build Scope

What you are allowed to build here: floor space, height, coverage and setbacks.

[/landlens/build-scope](#)



Property Tracker

Watch a property and hear about it when something new is registered against it.

[/landlens/property-tracker](#)



Deal Room

Run the transaction in one place: documents, stamping, signatures and the parties.

[/landlens/deal-room](#)



Twenty-four checks you can run yourself, at no cost.

Records and verification

The registers themselves, read for you.

Encumbrance Certificate

Patta and Chitta

Field Measurement Sketch

EC Analyzer

Bank charge check

Court case search

Seller background check

Approval check by survey

Value and duty

What it is worth and what it costs to register.

Guideline value by street

Guideline value by survey

Stamp duty and registration fees

Capital gains

Floor space index

Area unit converter

Zoning and land use

What the plan says can happen on this land.

Land use zone finder

CMDA land use check

Coastal regulation zone

Master plan check

Water bodies finder

Airport height clearance

Registers and directories

Who holds it, and which office keeps the record.

Find your registering office

Temple property check

Waqf property check

RERA register



Every free tool
/tools



Services we run
for you
/services



The LandLens
suite
/landlens/one



Every claim in this document traces back to a government record.

Legal opinions, due diligence and title verification

Building plan, layout and sub-division approvals

Completion and occupancy certificates, regularisation

Escrow, negotiation and NRI property management

Land survey, soil testing, architecture and construction

Verified RealEstate
3/350/2 Mettukuppam,
OMR Thoraipakkam,
Chennai 600 097, India
hello@verified.realestate
+91 9996 12 9996

Prepared from the registers named on the page each finding sits on. Where a register could not be read, this document says so in its place rather than leaving the gap to be read as a clean result.

