

PP

APPROVAL RECORD

Planning Permission


Tenkasi district, Tamil Nadu

APPROVAL TYPE
Building Plan


ISSUING AUTHORITY
Town Panchayat

The approval as the planning authority issued it, reproduced in full behind this page.


An approval speaks to what was sanctioned, not to what was built. Completion is a separate record.

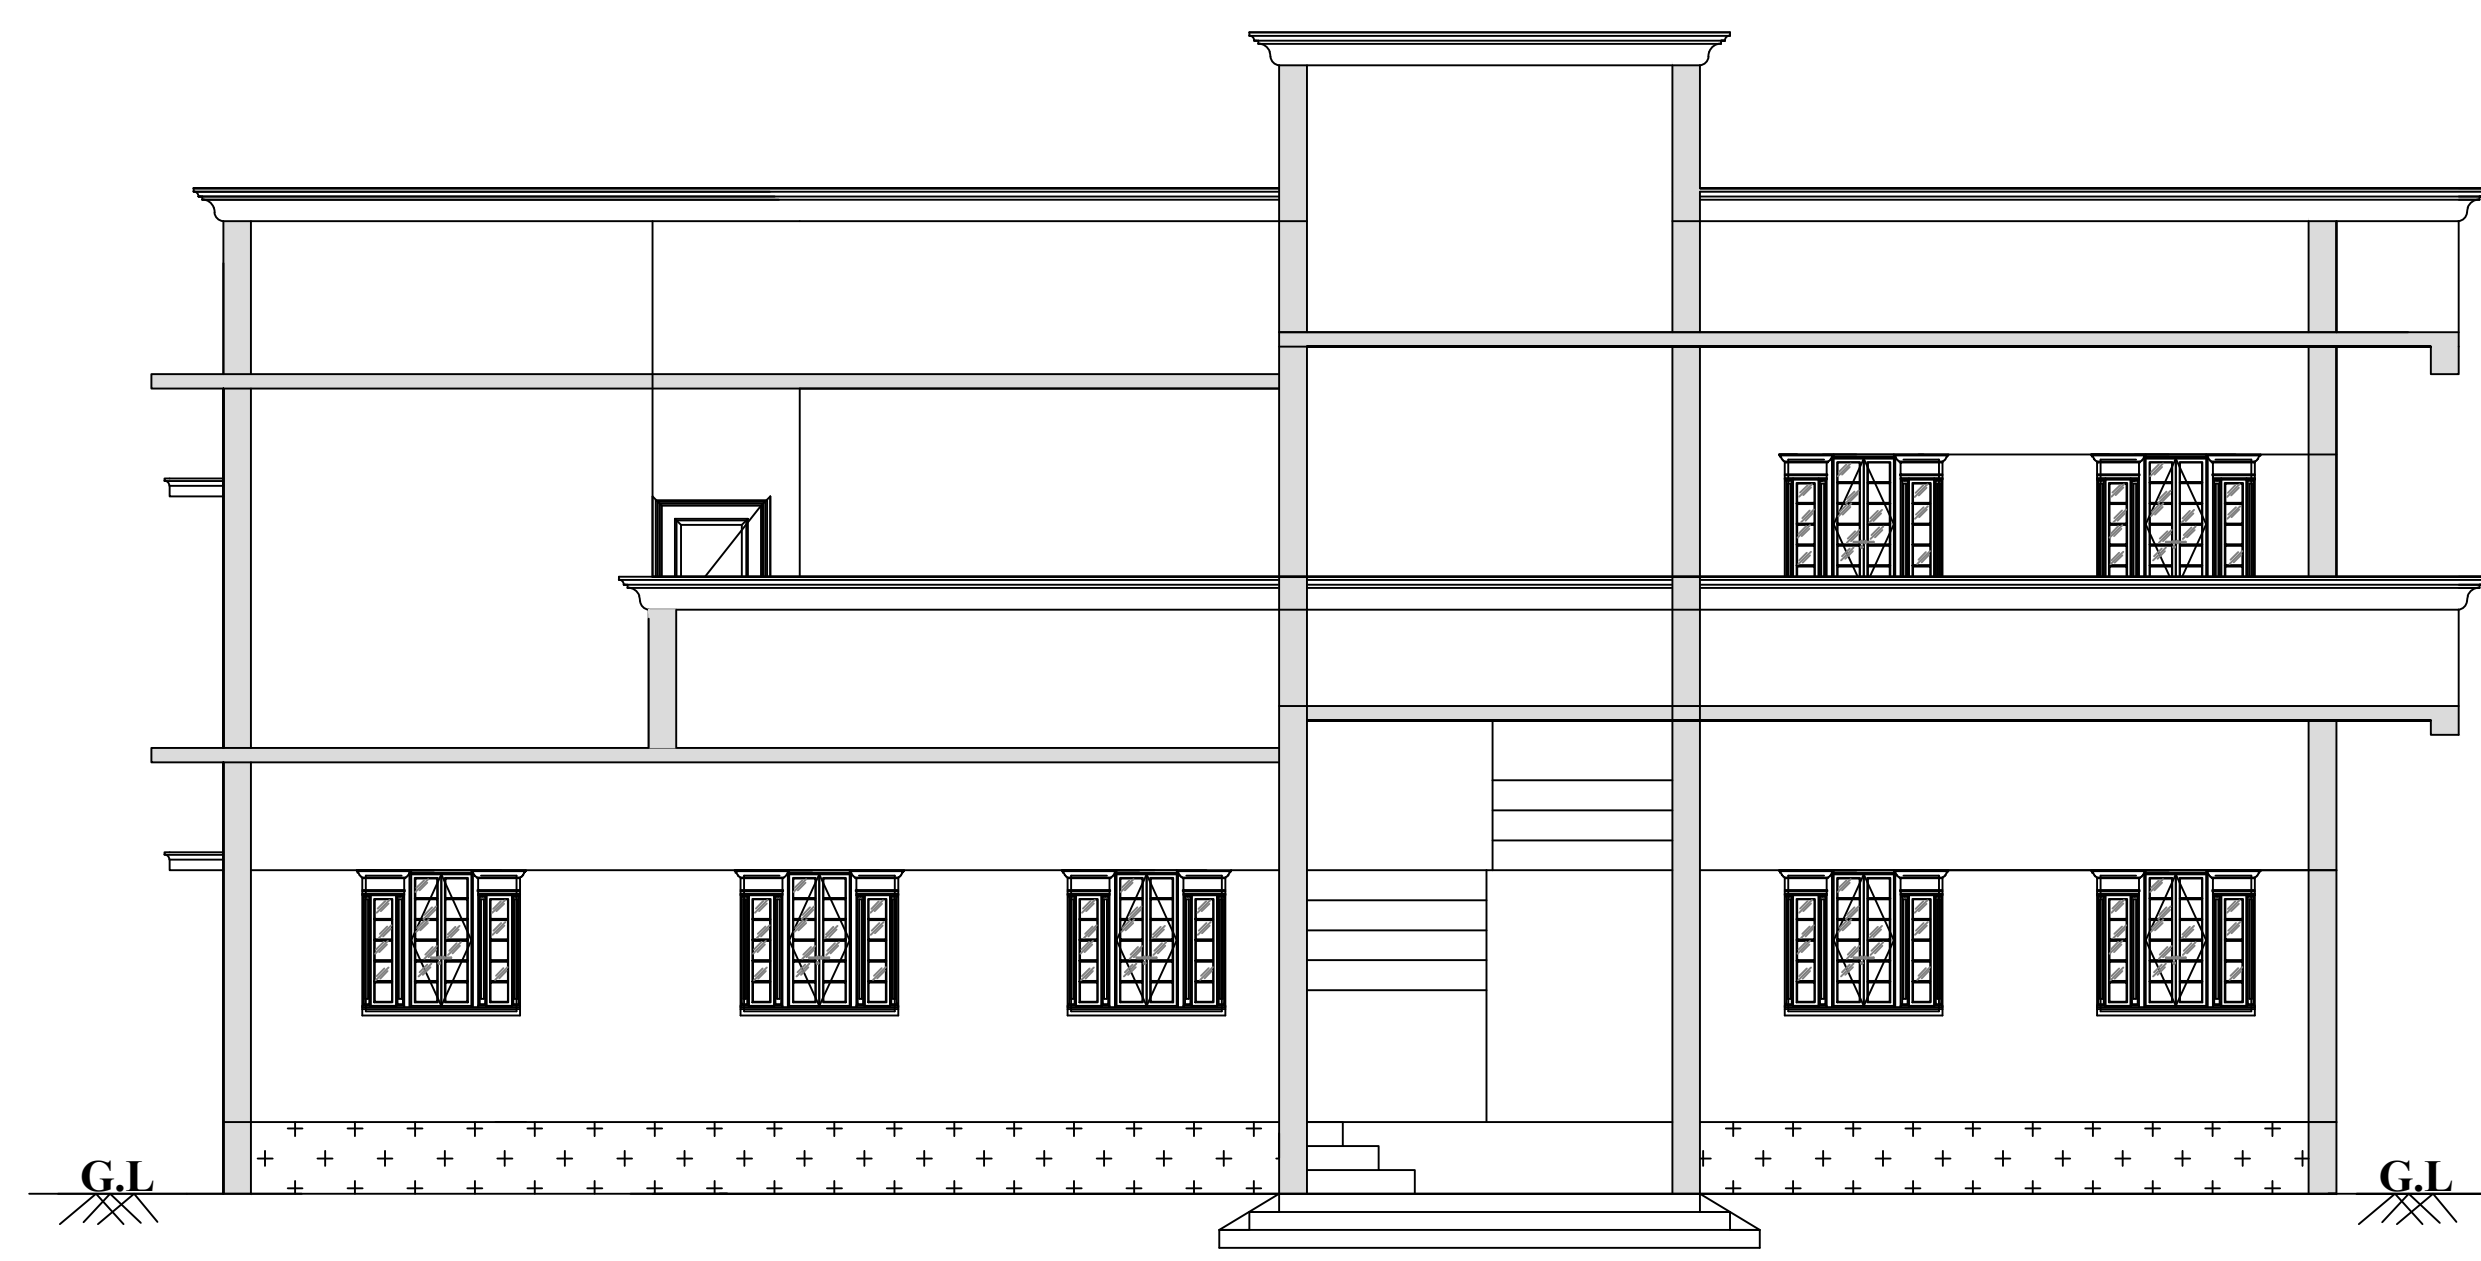


ELEVATION

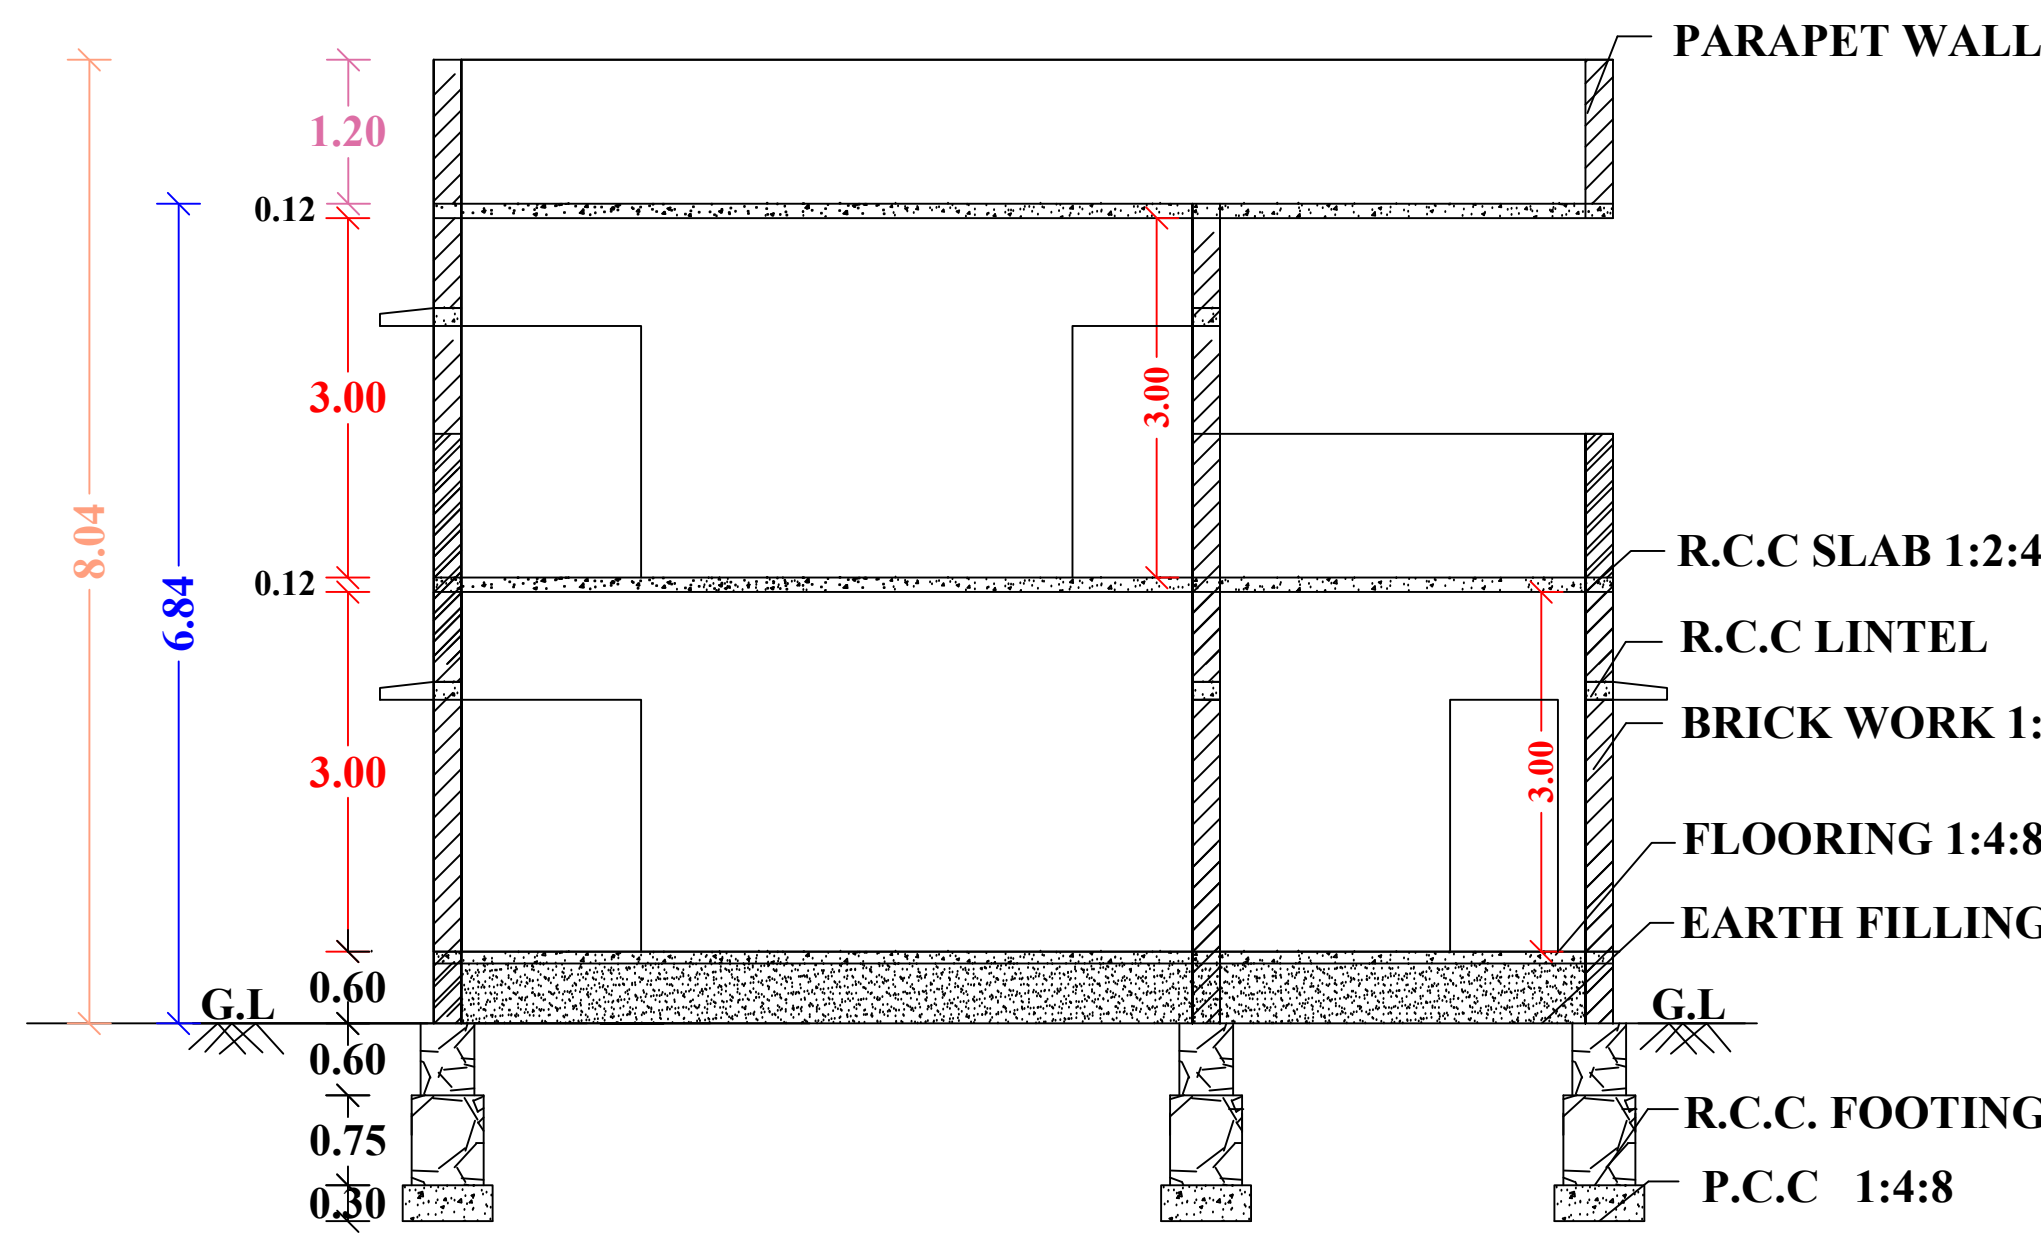


"SECTION "AB"

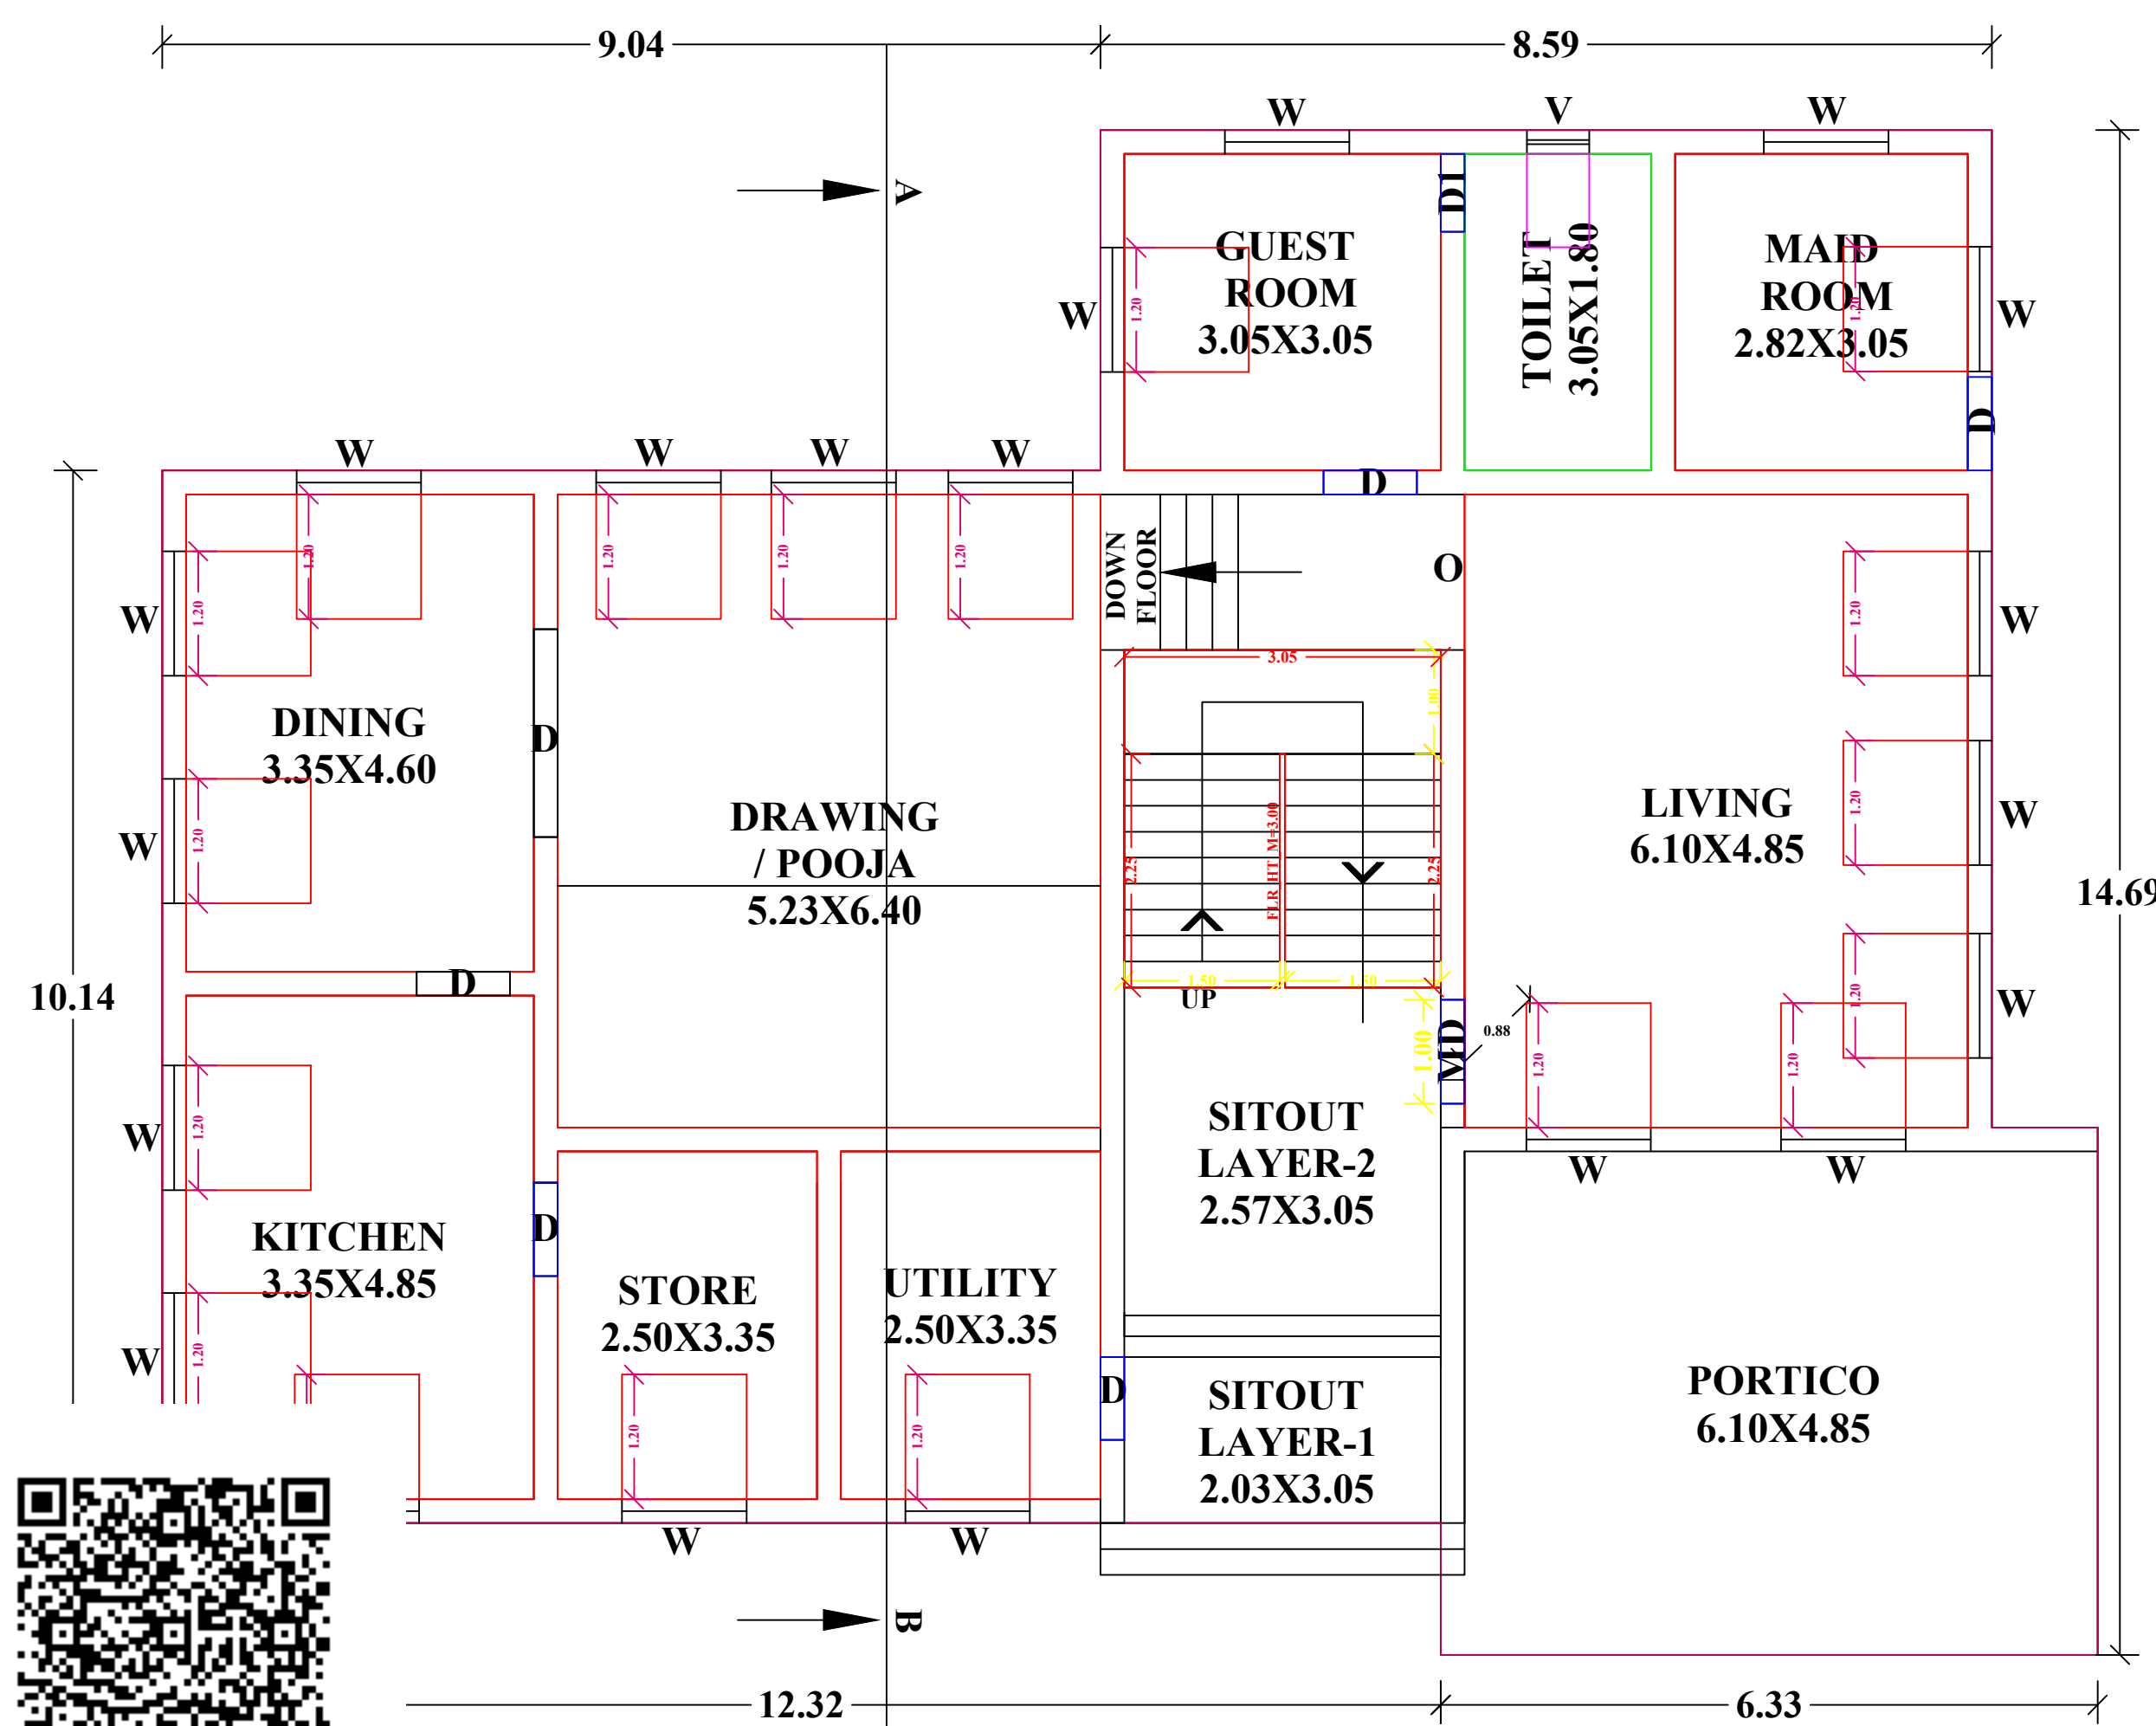


GROUND FLOOR PLAN

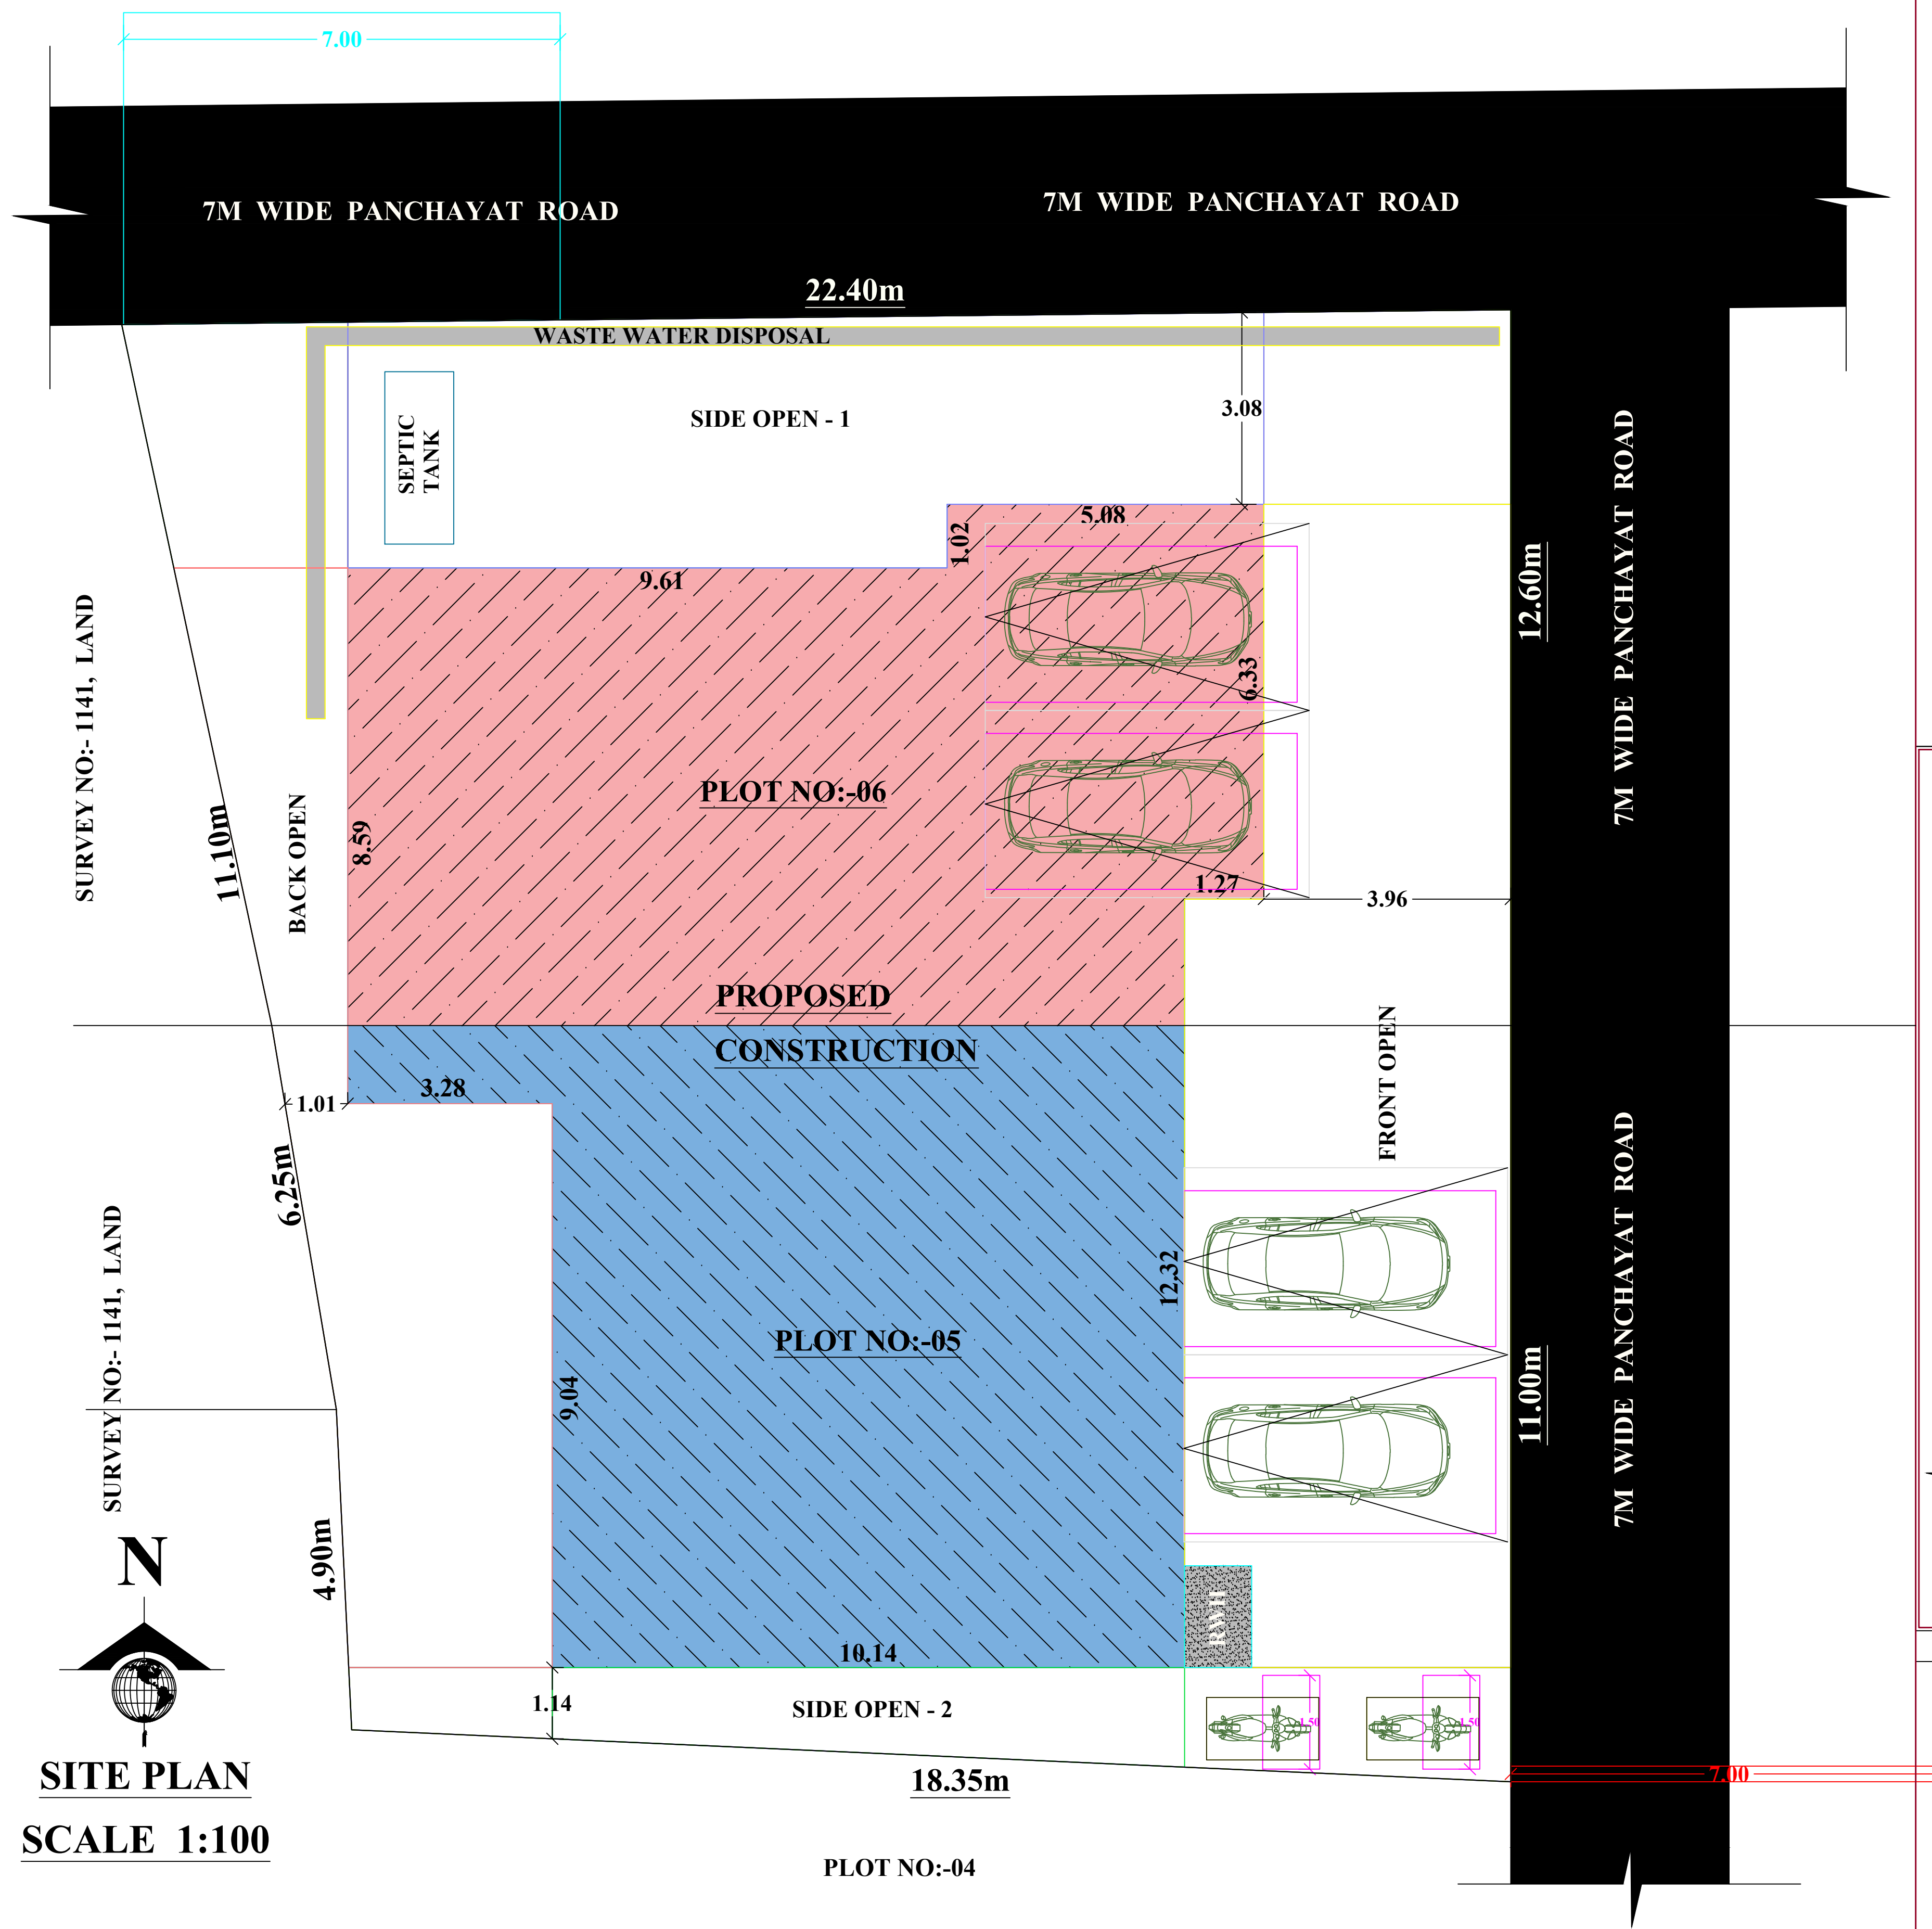

SITE PLAN
SCALE 1:100

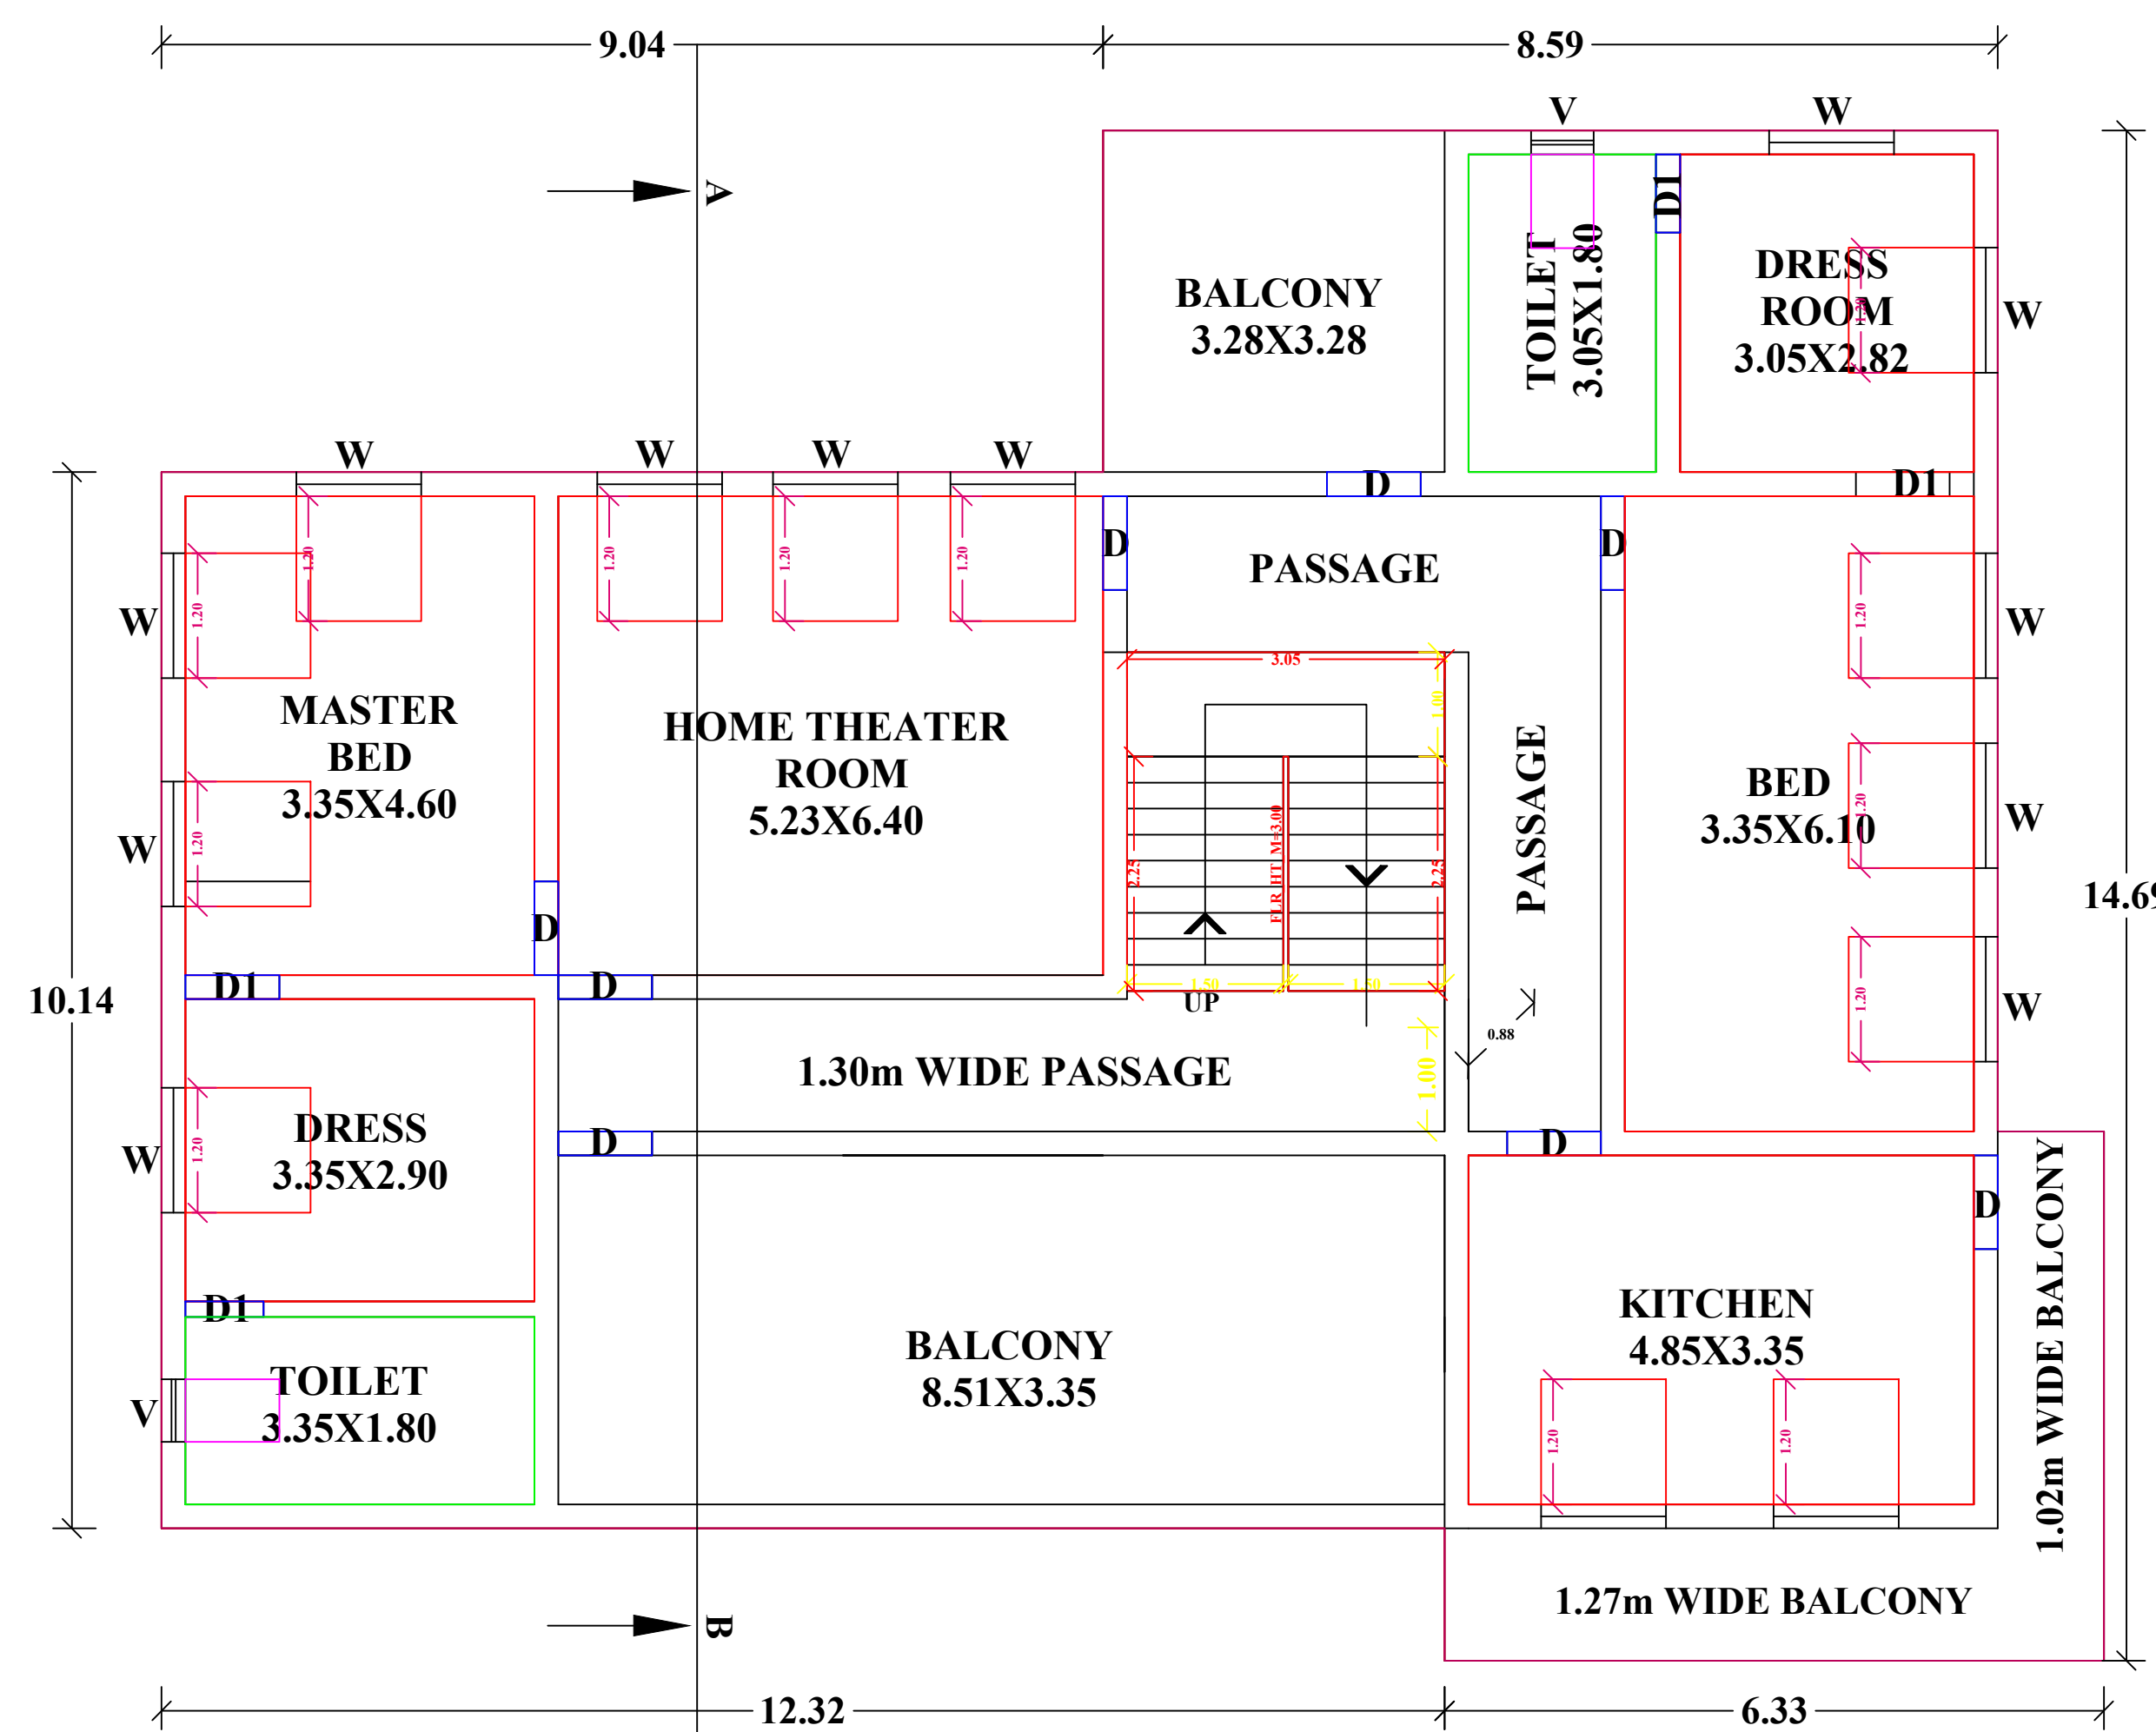


FIRST FLOOR PLAN

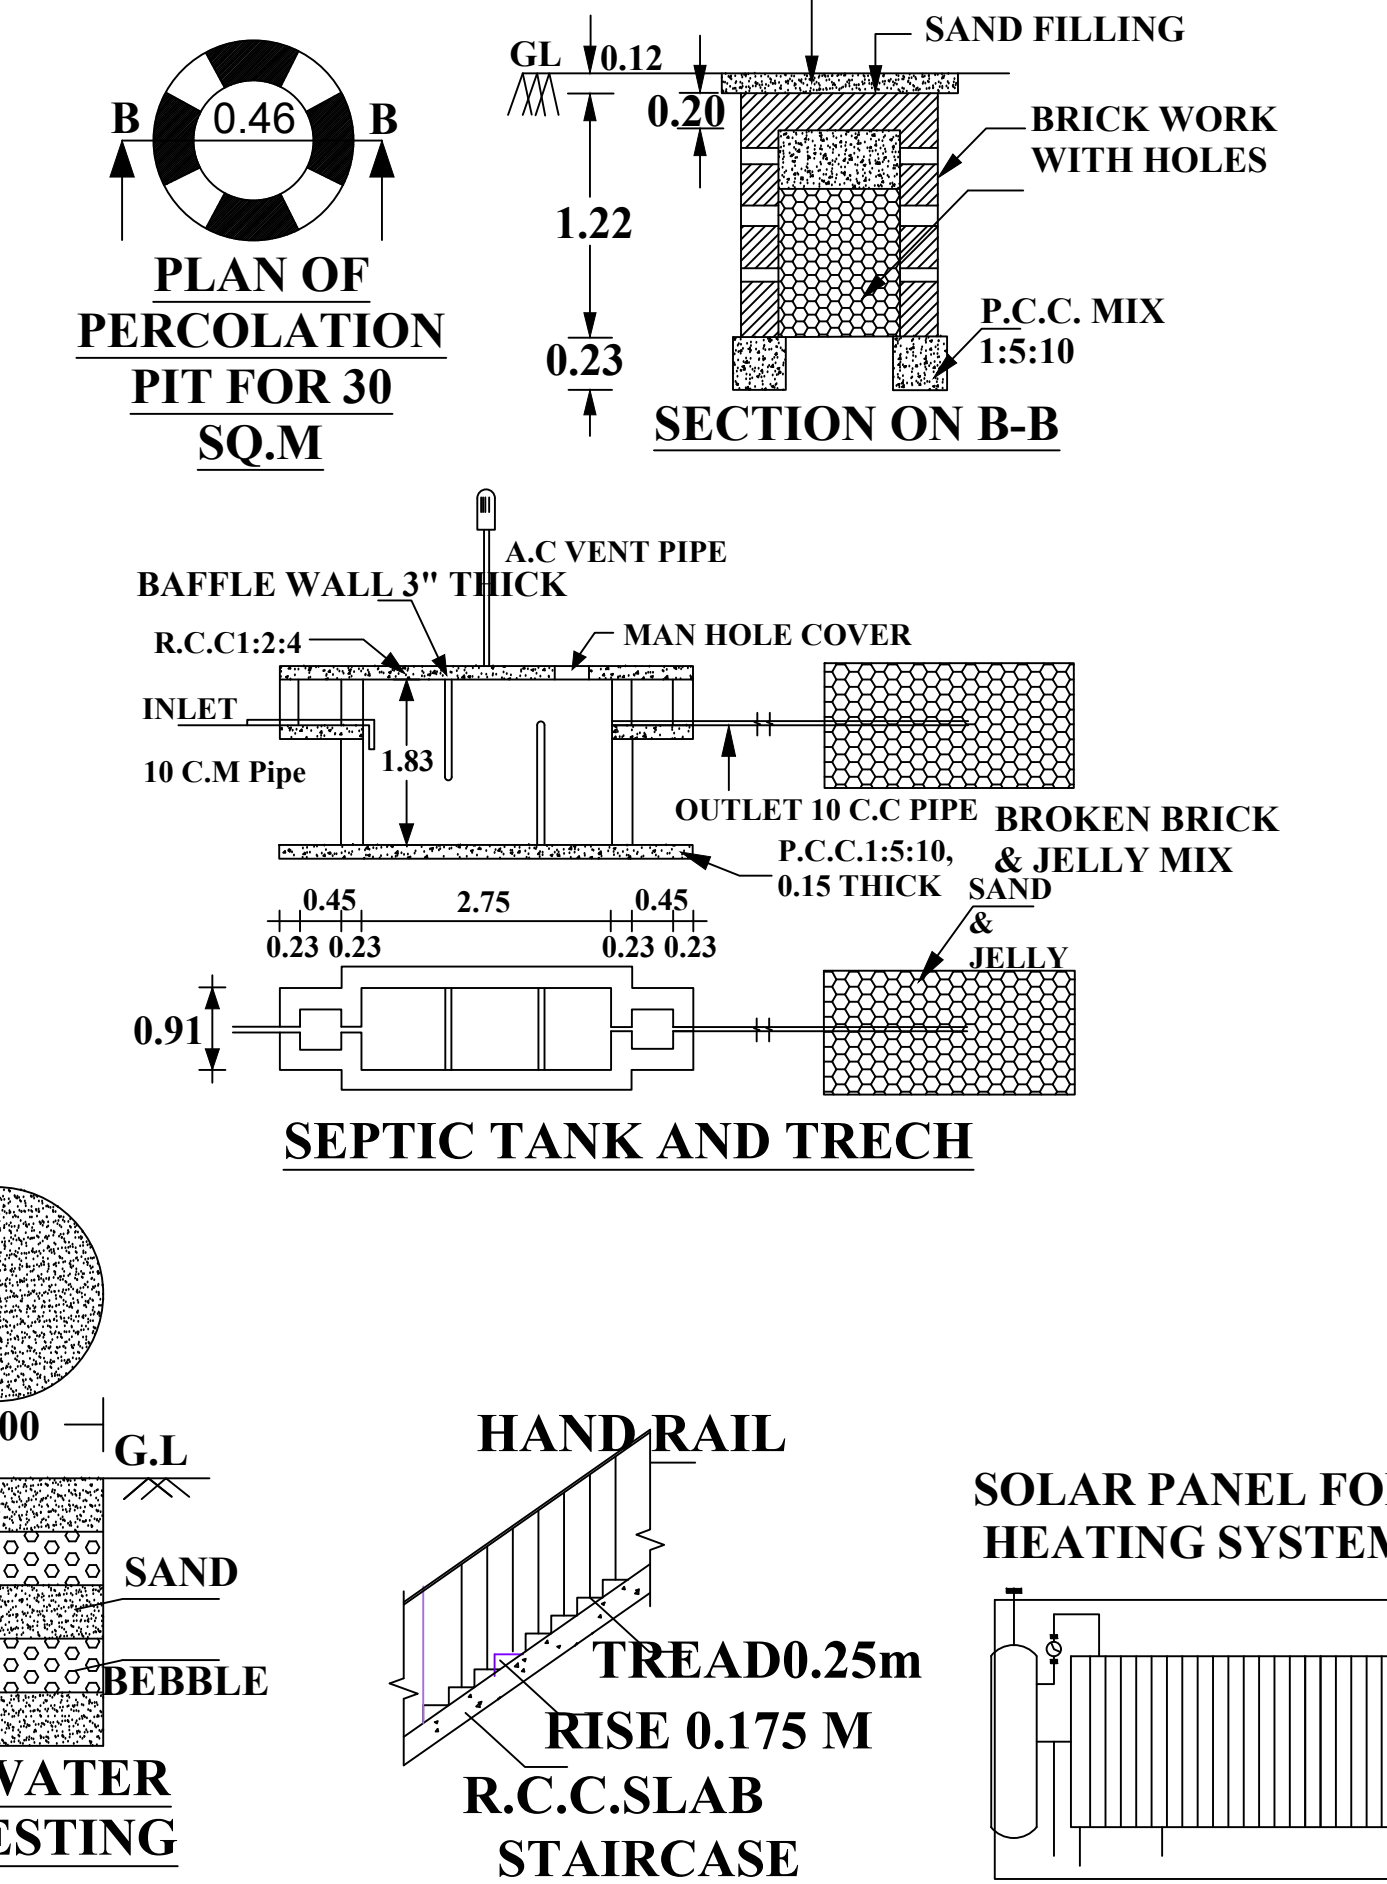

PACKING REQUIRED	DRAWING BY:-
CAR PARCKING - 4 NOS	RAJA E.r, L, RAJESH. DCE. B.TecH (Civil)
TWO WHEELER - 2 NO	REGISTER ENGINEER (RAJA CONSTRUCTIONS)
	SENGOTTAI - 627809. CELL:- 9894101102

PLAN SHOWING THE PROPOSED
CONSTRUCTION OF A DWELLING HOUSE
RE SURVEY SUBDIVISION S,NO:- 1142/1A1A1, &
1143/1A1A, PATTA NO:- 2077, PLOT NO:-05,& 06,
DTCP APPROVAL LAYOUT:- 28/2010, (12/03/2010),
ILANJI TOWN PANCHAYAT RESOLUTION
NO:- 68, (26/11/2010), WARD NO:-15, KURINJI
NAGAR, COURTALLAM FIVE FALLS ROAD, IN
ILANJI TOWN PANCHAYAT, TENKASI TALUKA,

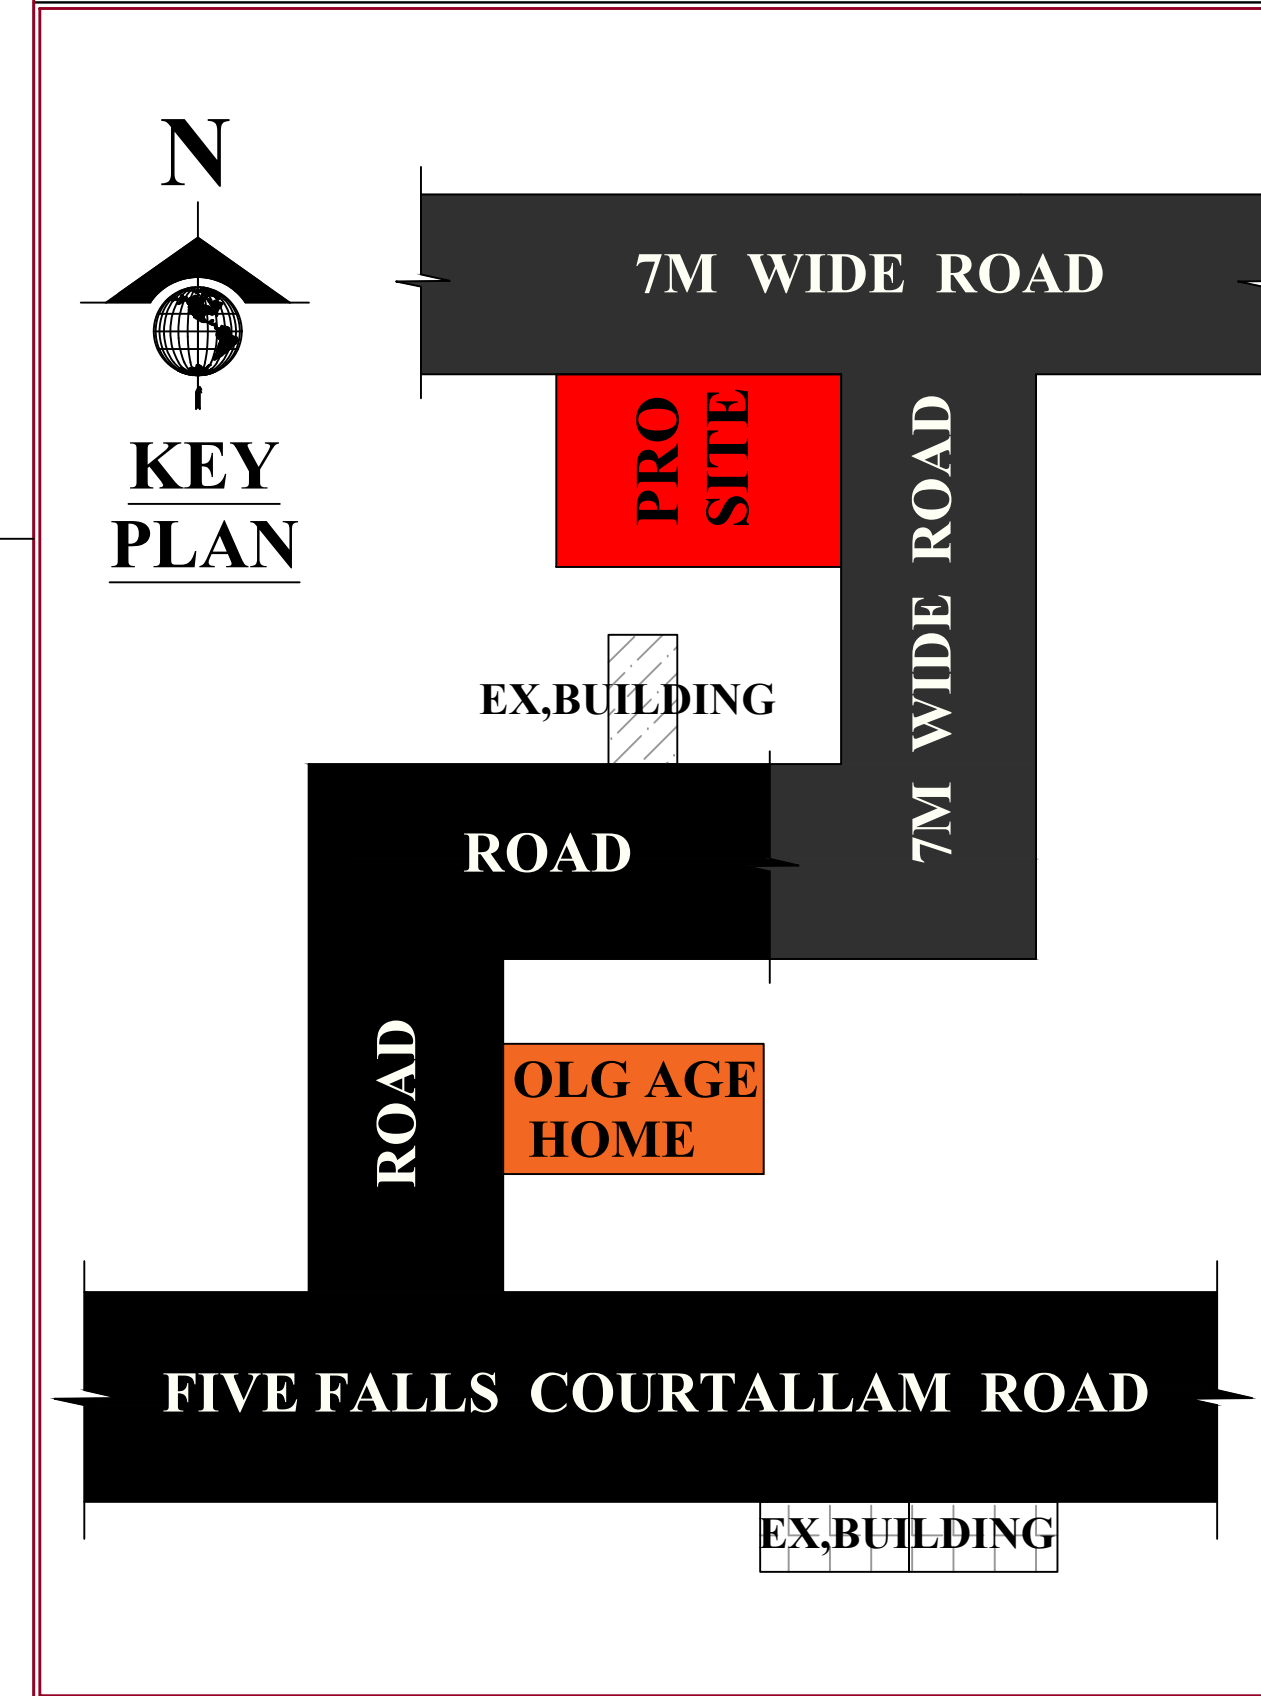

SCHEDULE OF JOINERY		
MD	MAIN DOOR	1.00 X 2.10
D1	DOOR 1	0.90 X 2.10
D2	DOOR 2	0.75 X 2.10
W	WINDOW	1.20 X 1.20
W1	WINDOW 1	0.90 X 1.20
V1	VENTILATER1	0.60 X 0.90
MG	MAIN GATE	2.50 X 1.80

ALL DIMENSIONS AREA IN METER SCALE 1:100		
AREA STATEMENT		
PARTICULAR	SQ.MT	SQ.FT
FMB OR PLR	462.42	4977.48
AS PER DOCUMENT	462.42	4977.48
SITE AREA	462.42	4977.48
PRO, G.FLOOR AREA	218.87	2355.91
PRO, F.FLOOR AREA	218.87	2355.91
OPEN AREA	243.55	2621.57
FSI = 0.94		
PLOT COVERAGE = 47.33%		
REGISTER ENGINEER		
E.r, A.MUTHUKUMARM, Com., DCE., LICENCED SURVEYOR, SRI SANKAR BUILDERS A.D-(P) TSI REG NO:17/2022 REGISTERED ENGINEER GR.III OLD BUS STAND ROAD TENKASI-627811 CELL : 8903572111, 9442521311		
APPLICANT NAME		
THIRU M. RAJENDRAN. S/O THIRU. MUTHAIAH. 11/59, KAMARAJ NAGAR. ALANGULAM.		
TMT, R. SUJATHA. W/O THIRU. RAJENDRAN. 11/59, KAMARAJ NAGAR. ALANGULAM.		

PLAN INFO
DISTRICT=TENKASI,
SURVEY_NO=1142/1A1A1 & 1143/1A1A1
AS_AT_SITE=462.42
FMB_OR_PLR=462.42
AS_PER_DOCUMENT=462.42
PATTA_NO=2077
PLOT_NO=05, 06
TALUK=TENKASI
BUILDING_FOOT_PRINT=YES
NORTH_DIRECTION=YES
SECURITY_ZONE=YES
CRZ=NO
WHETHER_GOV'T_OR_AIDED_SCHOOL=NO
ROAD_WIDTH=7.00
ROAD_LENGTH=0.50
AREA_TYPE= OTHERS
PLOT_AREA_M2=462.42
AVG_PLOT_DEPTH=20.37
AVG_PLOT_WIDTH=22.92
LAND_USE_ZONE = RESIDENTIAL
RWH_DECLARED=YES
IF_HERITAGE_TOWN_LESS_THAN_1KM_RADIUS=YES
BUILDING_NEAR_TO_RIVER=NO
BUILDING_NEAR_MONUMENT=NO
BUILDING_NEAR_GOV'T_BLDG=NO
NOC_FOR_CONSTRUCTION_NEAR_MONUMENT=YES
JURISDICTION_TYPE=PANCHAYAT
OSR_APPLICABLE=NO
PREMIUM_FSI_REQUIRED=NO
IS_APPROVED_LAYOUT=YES
IS_SWIMMING_POOL_EXISTS=NO

Eight ways to know a piece of land before you pay for it.

This report covers one part of the picture. These cover the rest, drawn from the same government records, for any property in Tamil Nadu.

LandLens One

Ask anything about a property and get an answer grounded in live government records, with the sources shown.

[/landlens/one](#)



Verify My Land

Every record check run on one property and returned as a single report.

[/landlens/verify-my-land](#)



Legal Opinion

An advocate's written opinion on the title, built on the records we pull for it.

[/landlens](#)



One Map

Every layer on one map: the parcel, its boundary, zoning, water bodies and what sits around it.

[/landlens/one/map](#)



PriceMap

What land actually changed hands for around this plot, taken from the registered deeds.

[/landlens/pricemap](#)



Build Scope

What you are allowed to build here: floor space, height, coverage and setbacks.

[/landlens/build-scope](#)



Property Tracker

Watch a property and hear about it when something new is registered against it.

[/landlens/property-tracker](#)



Deal Room

Run the transaction in one place: documents, stamping, signatures and the parties.

[/landlens/deal-room](#)



Twenty-four checks you can run yourself, at no cost.

Records and verification

The registers themselves, read for you.

Encumbrance Certificate

Patta and Chitta

Field Measurement Sketch

EC Analyzer

Bank charge check

Court case search

Seller background check

Approval check by survey

Value and duty

What it is worth and what it costs to register.

Guideline value by street

Guideline value by survey

Stamp duty and registration fees

Capital gains

Floor space index

Area unit converter

Zoning and land use

What the plan says can happen on this land.

Land use zone finder

CMDA land use check

Coastal regulation zone

Master plan check

Water bodies finder

Airport height clearance

Registers and directories

Who holds it, and which office keeps the record.

Find your registering office

Temple property check

Waqf property check

RERA register



Every free tool
/tools



Services we run
for you
/services



The LandLens
suite
/landlens/one



Every claim in this document traces back to a government record.

Legal opinions, due diligence and title verification

Building plan, layout and sub-division approvals

Completion and occupancy certificates, regularisation

Escrow, negotiation and NRI property management

Land survey, soil testing, architecture and construction

Verified RealEstate
3/350/2 Mettukuppam,
OMR Thoraipakkam,
Chennai 600 097, India
hello@verified.realestate
+91 9996 12 9996

Prepared from the registers named on the page each finding sits on. Where a register could not be read, this document says so in its place rather than leaving the gap to be read as a clean result.

