

PP

APPROVAL RECORD

Planning Permission

Tenkasi district, Tamil Nadu

APPROVAL TYPE

Building Plan

ISSUING AUTHORITY

Rural Panchayat

The approval as the planning authority issued it, reproduced in full behind this page.


An approval speaks to what was sanctioned, not to what was built. Completion is a separate record.

The image contains two architectural drawings of a building structure:


- ELEVATION:** A side view of the building showing a total height of 7.00. It features a thick black frame, horizontal lines representing windows or floors, and a sloped section at the base. Ground level (G.L.) is indicated at the bottom.
- "SECTION "AB"":** A cross-section of the building showing internal components and materials. Key features include:
 - PARAPET WALL** at the top.
 - R.C.C SLAB 1:2:4** and **R.C.C LINTEL** above the main structure.
 - BRICK WORK 1:5** forming the main walls.
 - R.C.C SLAB 1:2:4** separating the main floor from the basement.
 - COLUMN 1:1½:3** supporting the structure.
 - FLOORING 1:4:8** on the main floor.
 - COLUMN FOOTING FOR BASEMENT** and **P.C.C 1:4:8** (Pre-cast concrete) in the basement.

Dimensions are provided in meters (m):



- Overall Height:** 7.00 (red dimension line).
- Main Floor Height:** 3.00 (red dimension line).
- Basement Height:** 1.35 (blue dimension line).
- Other Vertical Dimensions:** 0.10, 1.20, 1.20, 2.50, 0.30.

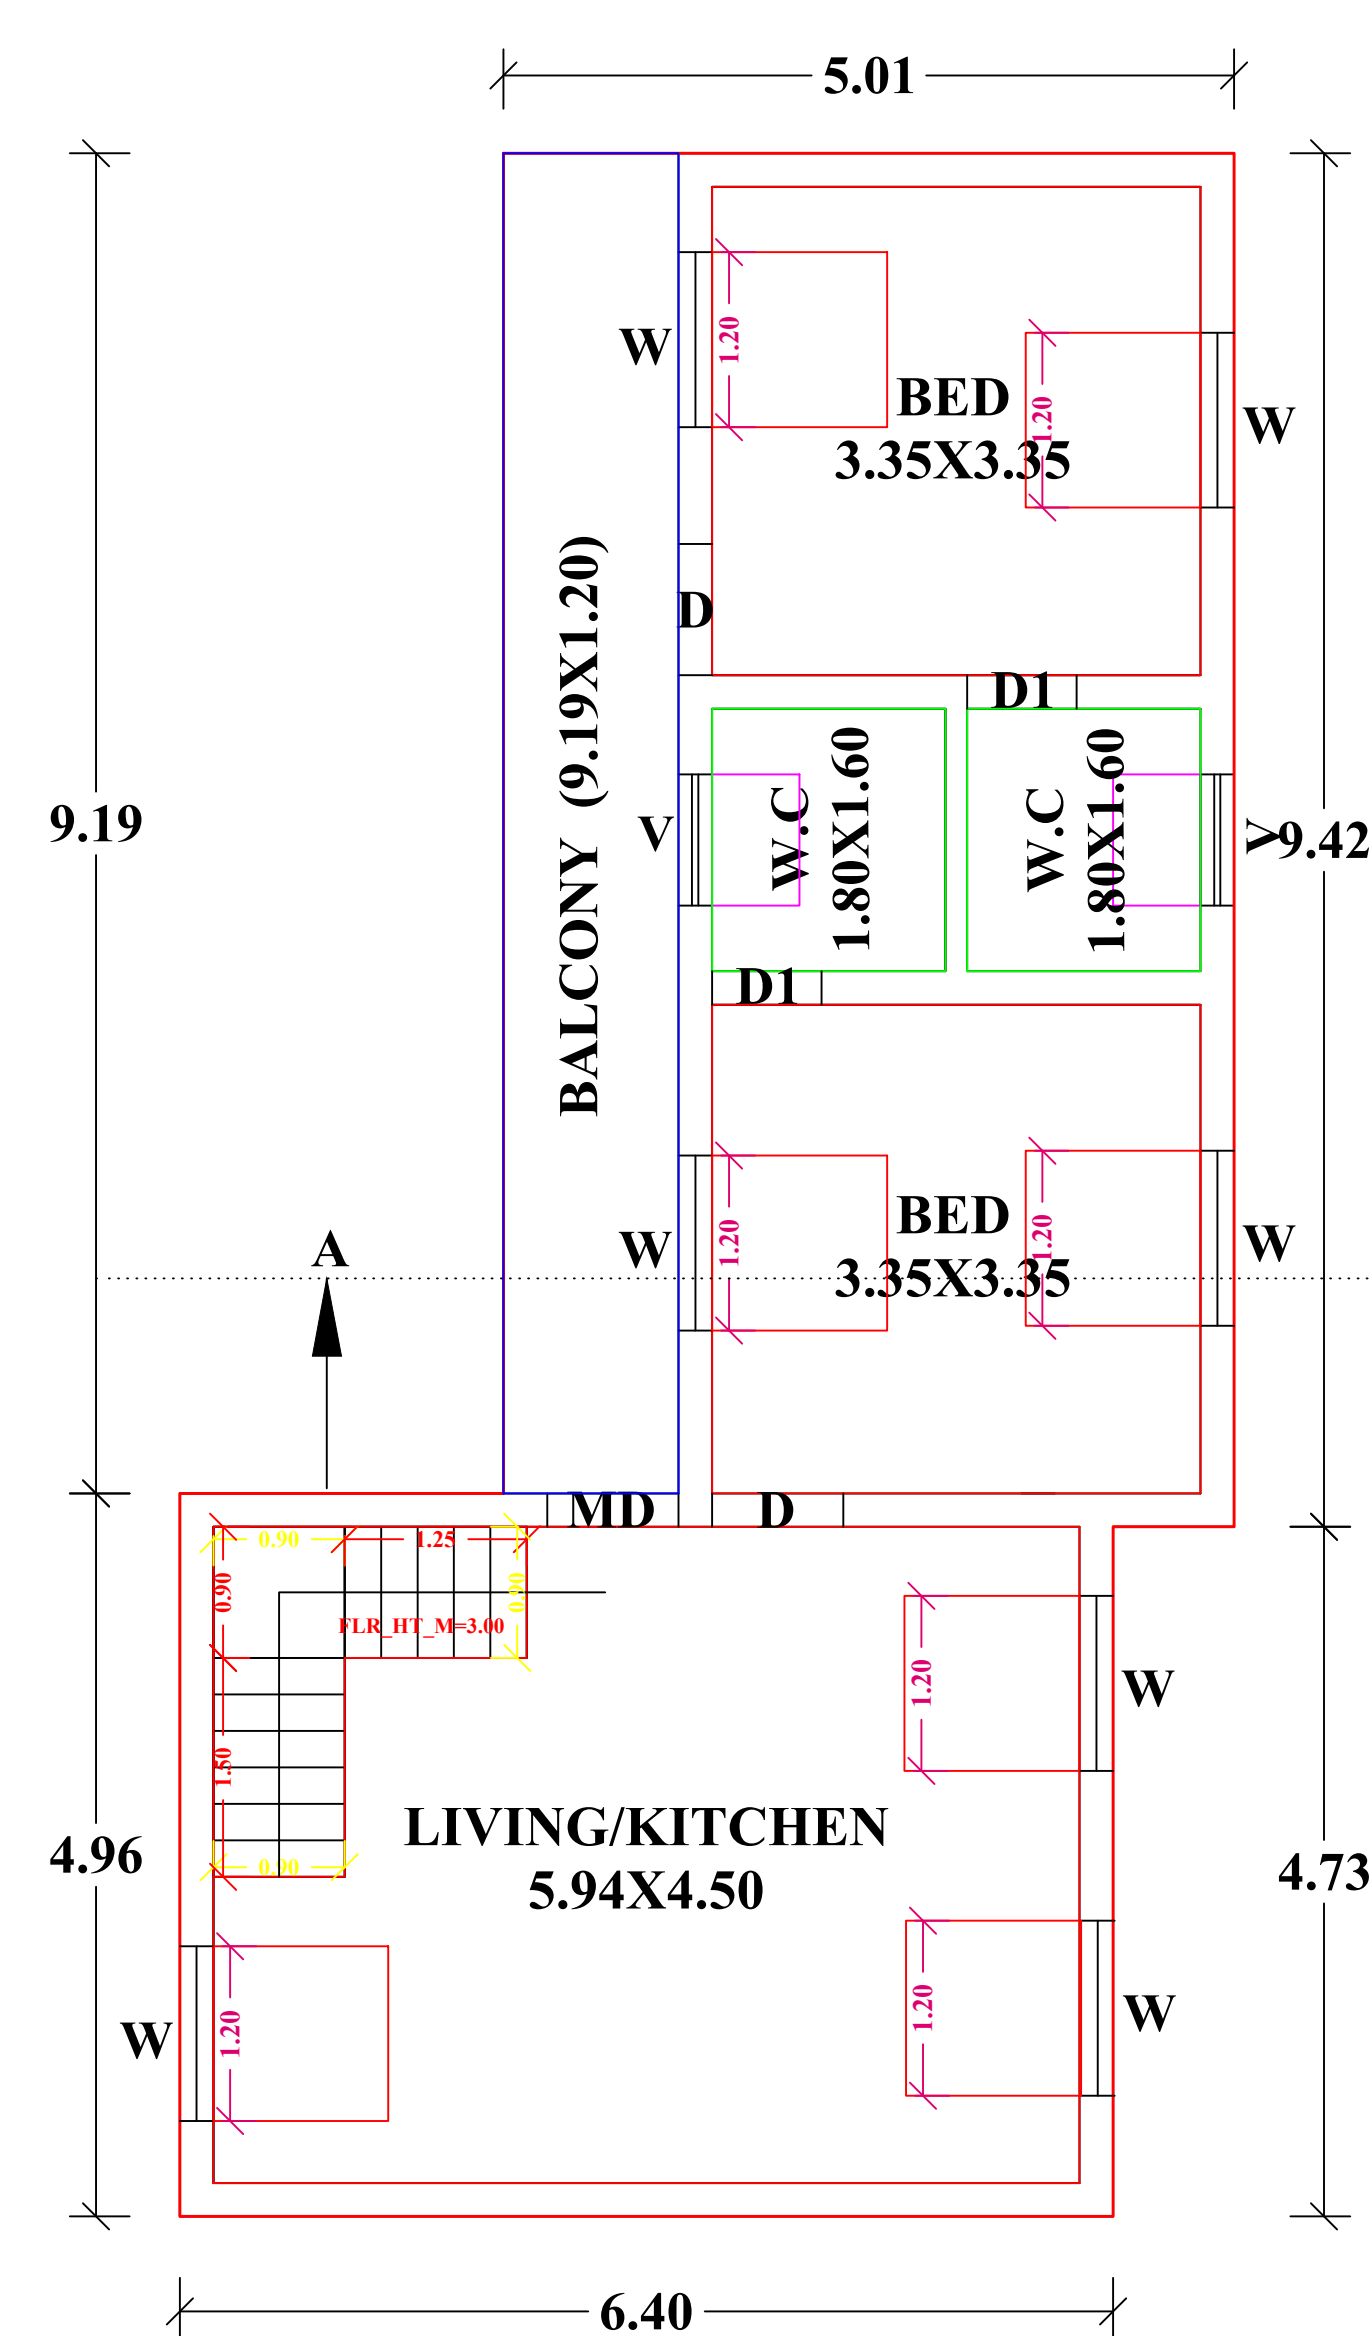



FIRST FLOOR PLAN

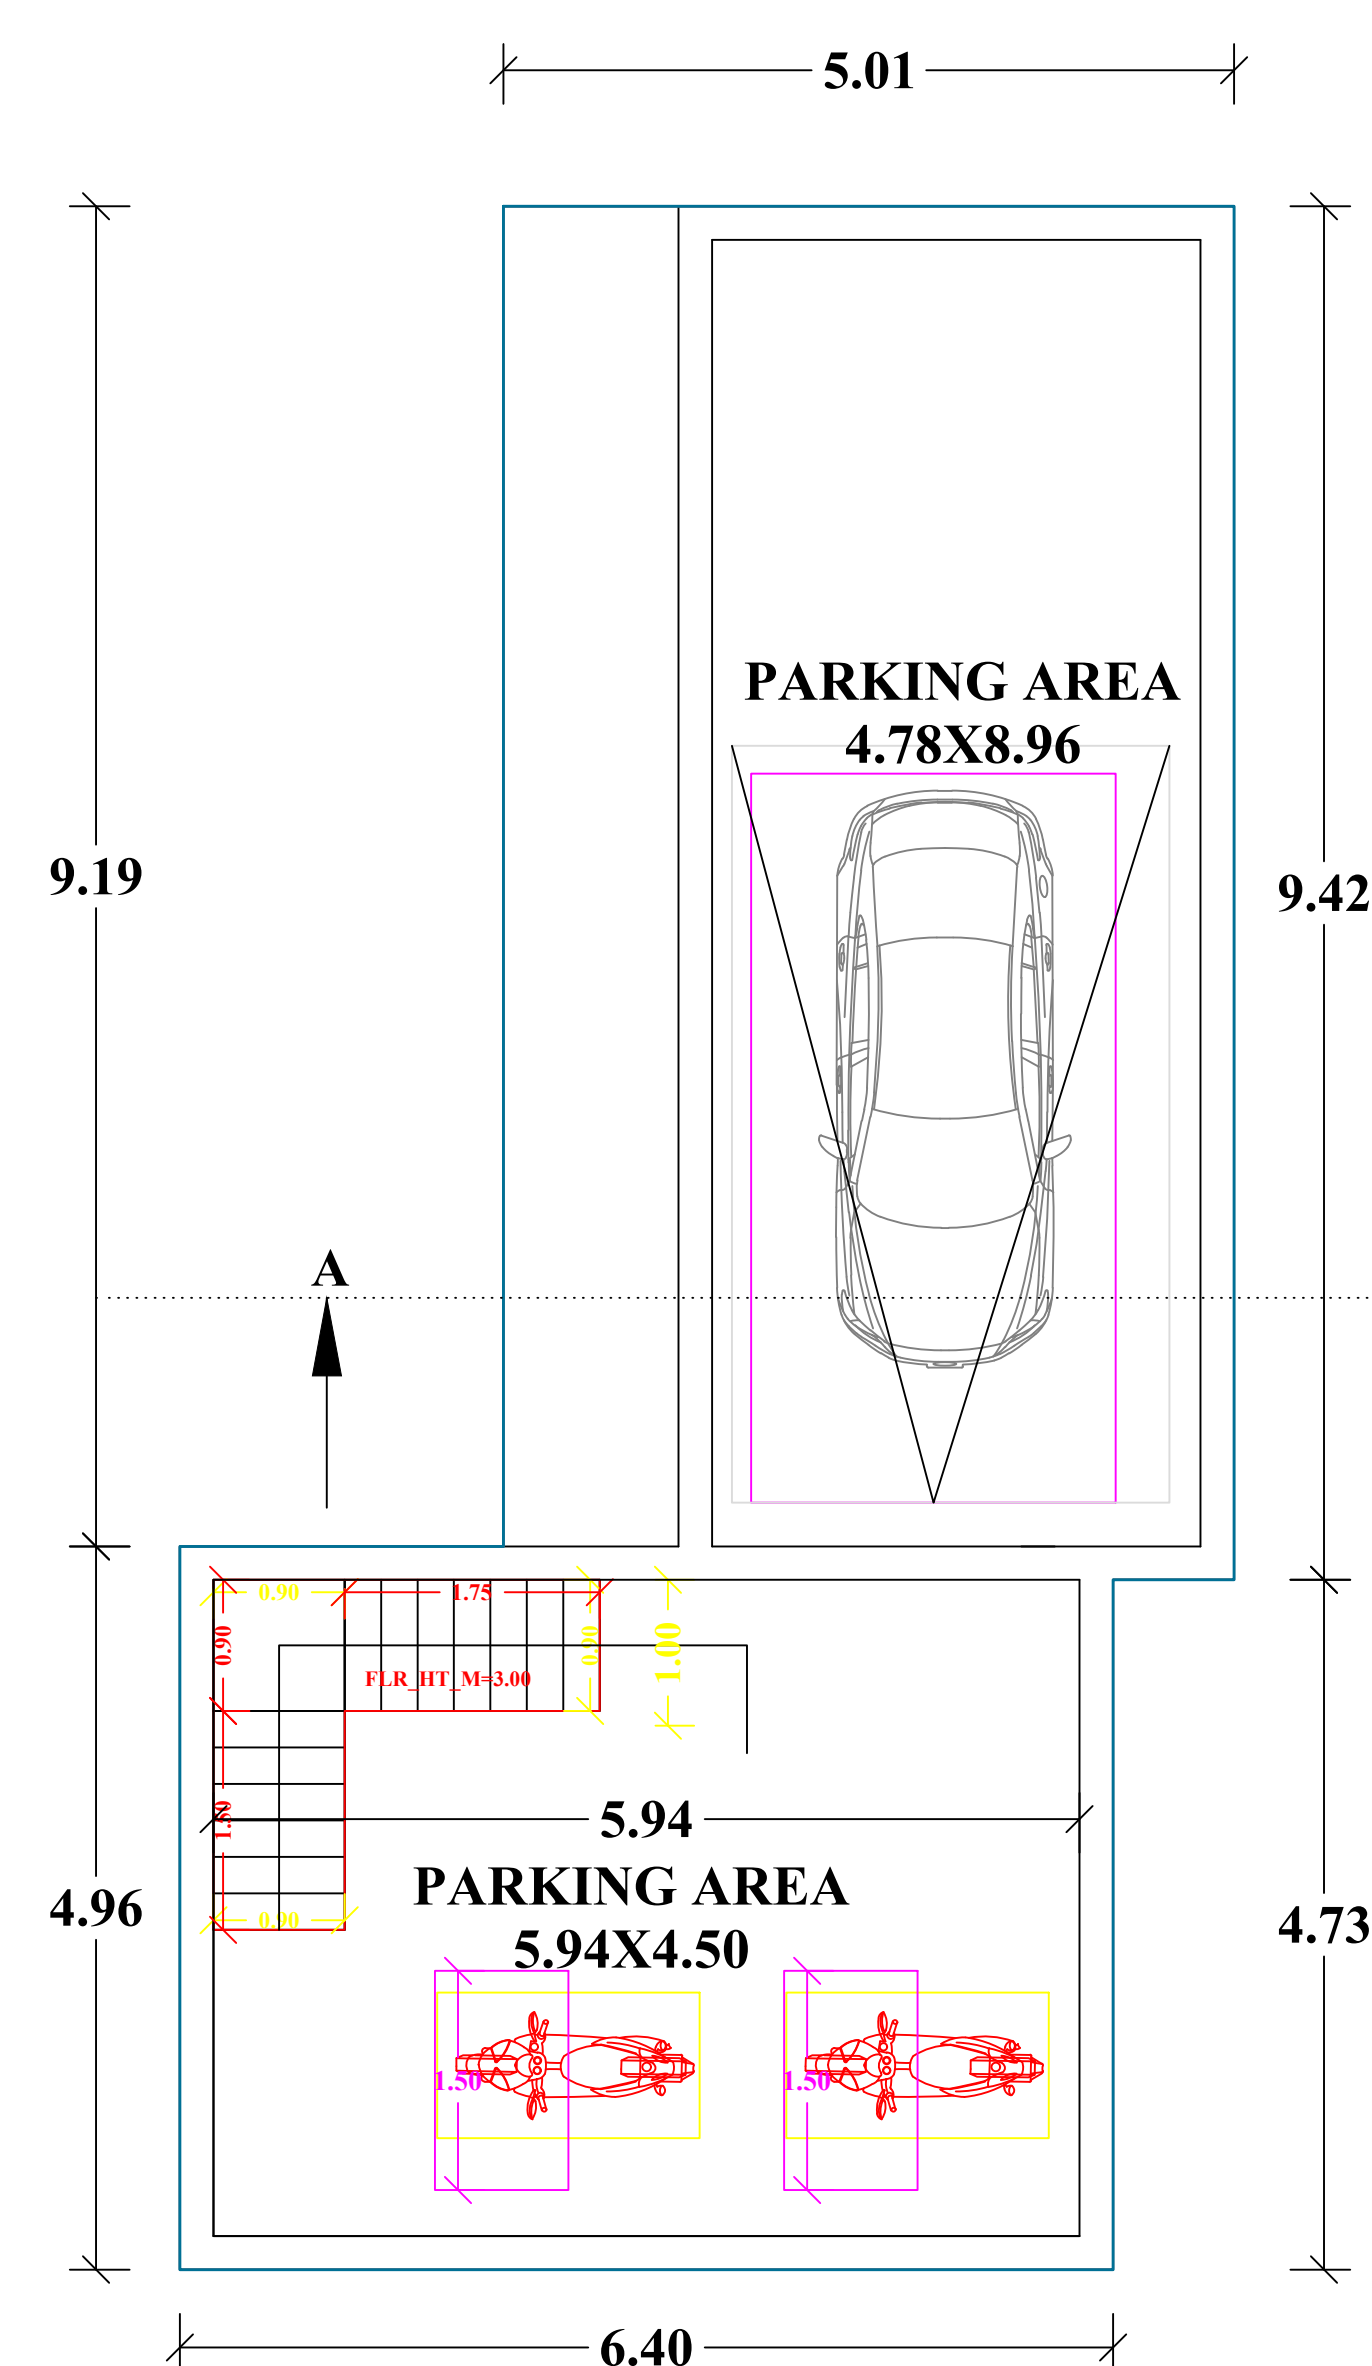

STILLIT FLOOR PLAN

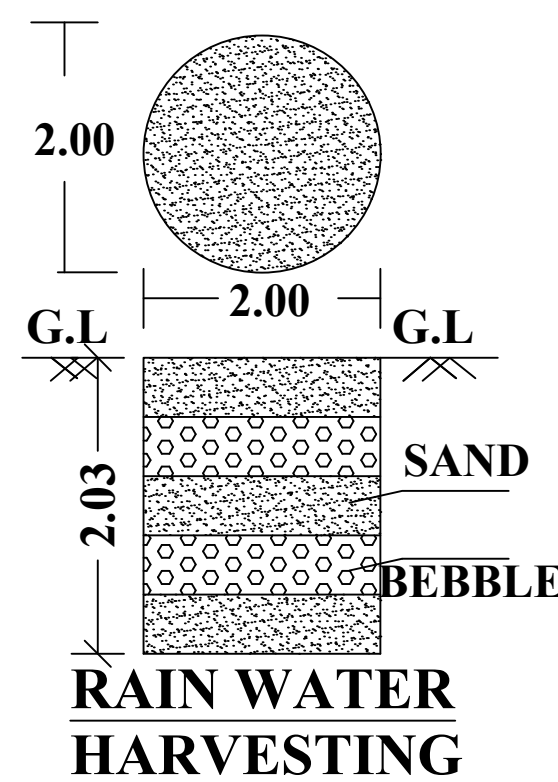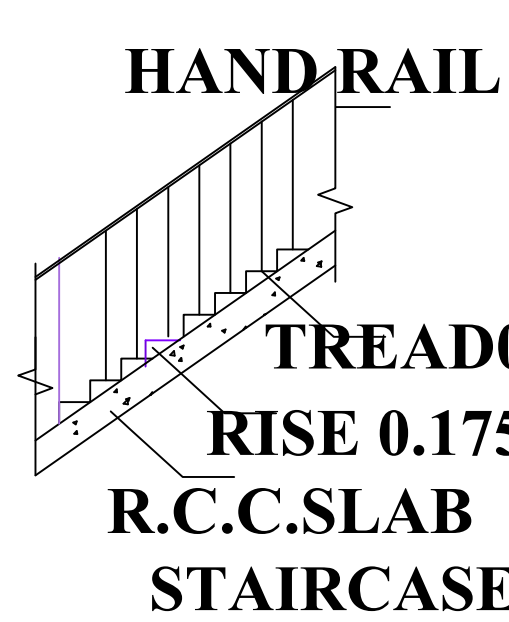

SOLAR PANEL FOR HEATING SYSTEM

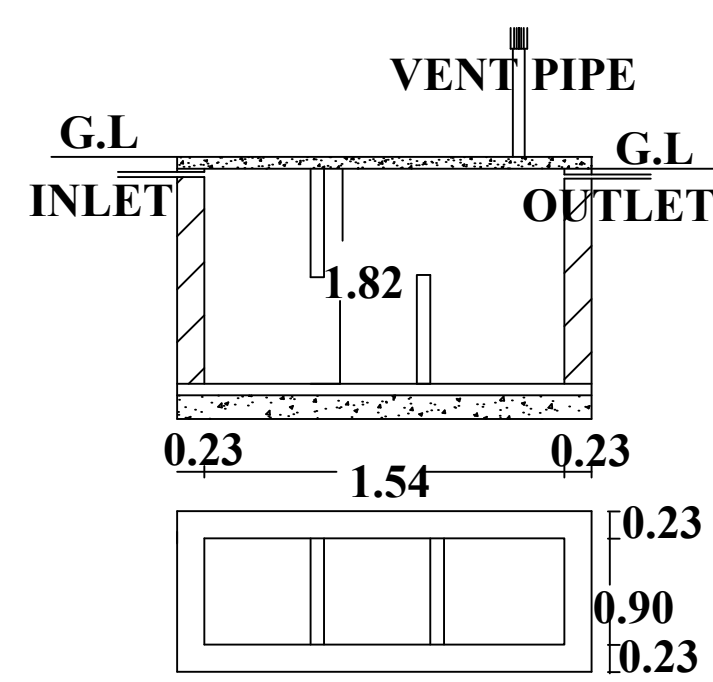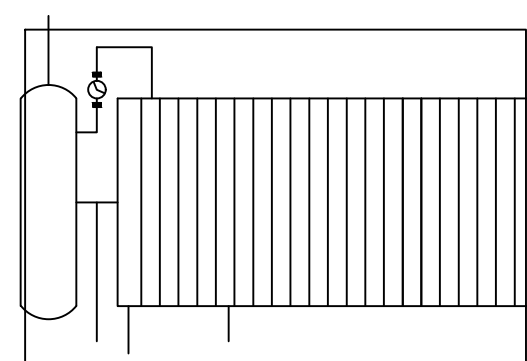

SEPTIC TANK DETAILS

ALL DIMENSIONS AREA IN METER		
SCALE 1:100		
AREA STATEMENT		
PARTICULAR	SQ.MT	SQ.FT
FMB OR PLR	424.92	4573.73
AS PER DOCUMENT	424.92	4573.73
SITE AREA	424.91	4573.73
EXG, G.F, BUILDING	208.43	2243.54
EXG, F.F, BUILDING	208.43	2243.54
NON FSI STILLIT AREA	77.98	839.37
<u>PRO, F.FLOOR AREA</u>	77.98	839.37
OPEN AREA	138.50	1490.18

SCHEDULE OF JOINERY		
MD	MAIN DOOR	1.00 X 2.10
D1	DOOR 1	0.90 X 2.10
D2	DOOR 2	0.75 X 2.10
W	WINDOW	1.20 X 1.20
W1	WINDOW 1	0.90 X 1.20
V1	VENTILATER1	0.60 X 0.90
MG	MAIN GATE	2.50 X 1.80


APPLICANT NAME

S. Santhi
TMT S, SANTHI.
W/O THIRU, SUBRAMANIAN
DOOR NO:- 8/222,
KAMARAJ STREET
Ayyapuram. Tenkasi.

REGISTER ENGINEER


RAJA **Er. L. RAJESH**, Dce, B, Tech (Civil)
Register Engineer - Grade - II
(SMC) Le No:- 144/LS/2019/00002
(TMC) Le No:- 145/LS/2020/00003
AD Panchayat Le No:- 21/2022
RAJA CONSTRUCTION & BUILDERS
61d, Bus Stand Opposite,
Sengottai-627809, Cell:- 9894101102,

PLAN INFO
DISTRICT=TENKASI,
SURVEY_NO=411/4B
AS_AT_SITE=424.91
FMB_OR_PLR=424.91
AS_PER_DOCUMENT=424.92
PATTA_NO=984
PLOT_NO=NIL
TALUK=TENKASI
BUILDING_FOOT_PRINT=YES
NORTH_DIRECTION=YES
SECURITY_ZONE=YES
CRZ=NO
WHETHER_GOV'T_OR_AIDED_SCHOOL=NO
ROAD_WIDTH=6.00
ROAD_LENGTH=0.20
AREA_TYPE=EWS
PLOT_AREA_M2=424.91
AVG_PLOT_DEPTH=45.90
AVG_PLOT_WIDTH=9.30
LAND_USE_ZONE = RESIDENTIAL
RWH_DECLARED=YES
IF_HERITAGE_TOWN_LESSTHAN_1KM_RADIUS=YES
BUILDING_NEAR_TO_RIVER=NO
BUILDING_NEAR_MONUMENT=NO
BUILDING_NEAR_GOV'T_BLDG=NO
NOC_FOR_CONSTRUCTION_NEAR_MONUMENT=YES
JURISDICTION_TYPE=PANCHAYAT
OSR_APPLICABLE=NO
PREMIUM_FSI_REQUIRED=NO
IS_APPROVED_LAYOUT=YES
IS_SWIMMING_POOL_EXISTS=NO

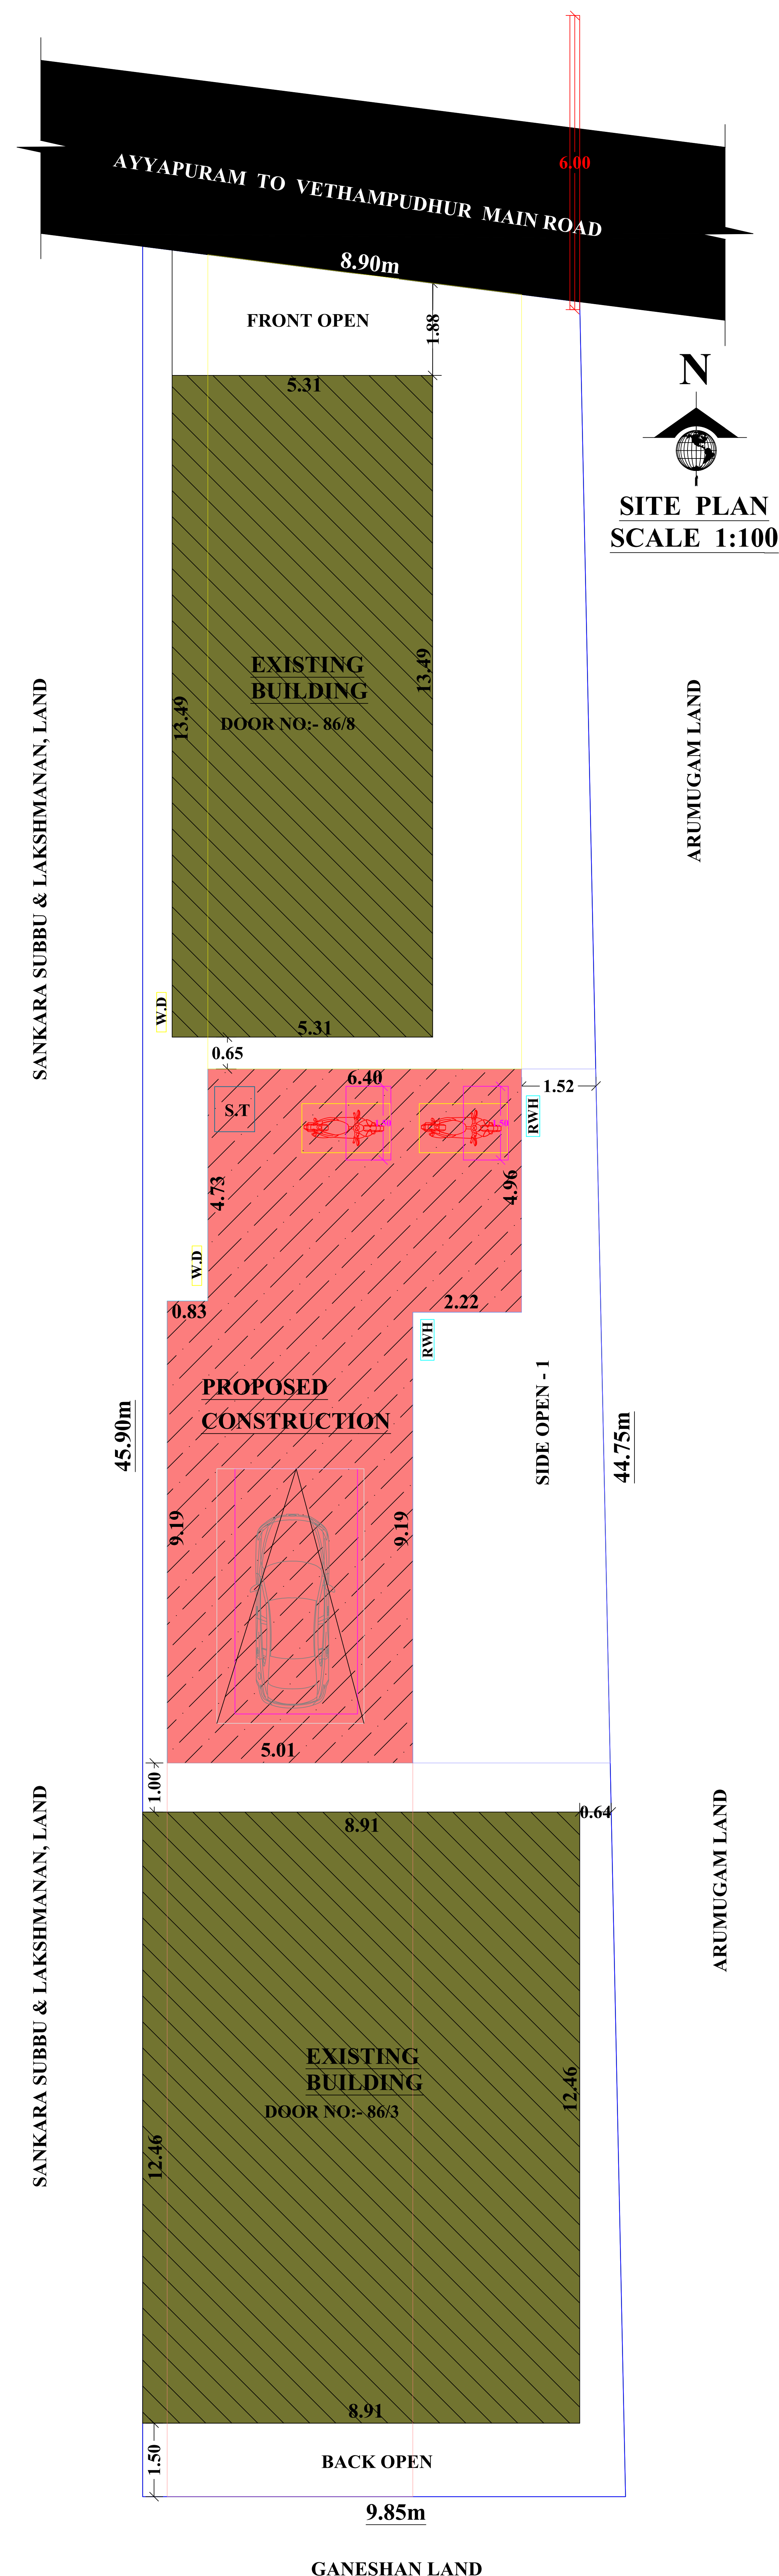

Eight ways to know a piece of land before you pay for it.

This report covers one part of the picture. These cover the rest, drawn from the same government records, for any property in Tamil Nadu.

LandLens One

Ask anything about a property and get an answer grounded in live government records, with the sources shown.

[/landlens/one](#)



Verify My Land

Every record check run on one property and returned as a single report.

[/landlens/verify-my-land](#)



Legal Opinion

An advocate's written opinion on the title, built on the records we pull for it.

[/landlens](#)



One Map

Every layer on one map: the parcel, its boundary, zoning, water bodies and what sits around it.

[/landlens/one/map](#)



PriceMap

What land actually changed hands for around this plot, taken from the registered deeds.

[/landlens/pricemap](#)



Build Scope

What you are allowed to build here: floor space, height, coverage and setbacks.

[/landlens/build-scope](#)



Property Tracker

Watch a property and hear about it when something new is registered against it.

[/landlens/property-tracker](#)



Deal Room

Run the transaction in one place: documents, stamping, signatures and the parties.

[/landlens/deal-room](#)



Twenty-four checks you can run yourself, at no cost.

Records and verification

The registers themselves, read for you.

Encumbrance Certificate

Patta and Chitta

Field Measurement Sketch

EC Analyzer

Bank charge check

Court case search

Seller background check

Approval check by survey

Value and duty

What it is worth and what it costs to register.

Guideline value by street

Guideline value by survey

Stamp duty and registration fees

Capital gains

Floor space index

Area unit converter

Zoning and land use

What the plan says can happen on this land.

Land use zone finder

CMDA land use check

Coastal regulation zone

Master plan check

Water bodies finder

Airport height clearance

Registers and directories

Who holds it, and which office keeps the record.

Find your registering office

Temple property check

Waqf property check

RERA register



Every free tool
/tools



Services we run
for you
/services



The LandLens
suite
/landlens/one



Every claim in this document traces back to a government record.

Legal opinions, due diligence and title verification

Building plan, layout and sub-division approvals

Completion and occupancy certificates, regularisation

Escrow, negotiation and NRI property management

Land survey, soil testing, architecture and construction

Verified RealEstate
3/350/2 Mettukuppam,
OMR Thoraipakkam,
Chennai 600 097, India
hello@verified.realestate
+91 9996 12 9996

Prepared from the registers named on the page each finding sits on. Where a register could not be read, this document says so in its place rather than leaving the gap to be read as a clean result.

