
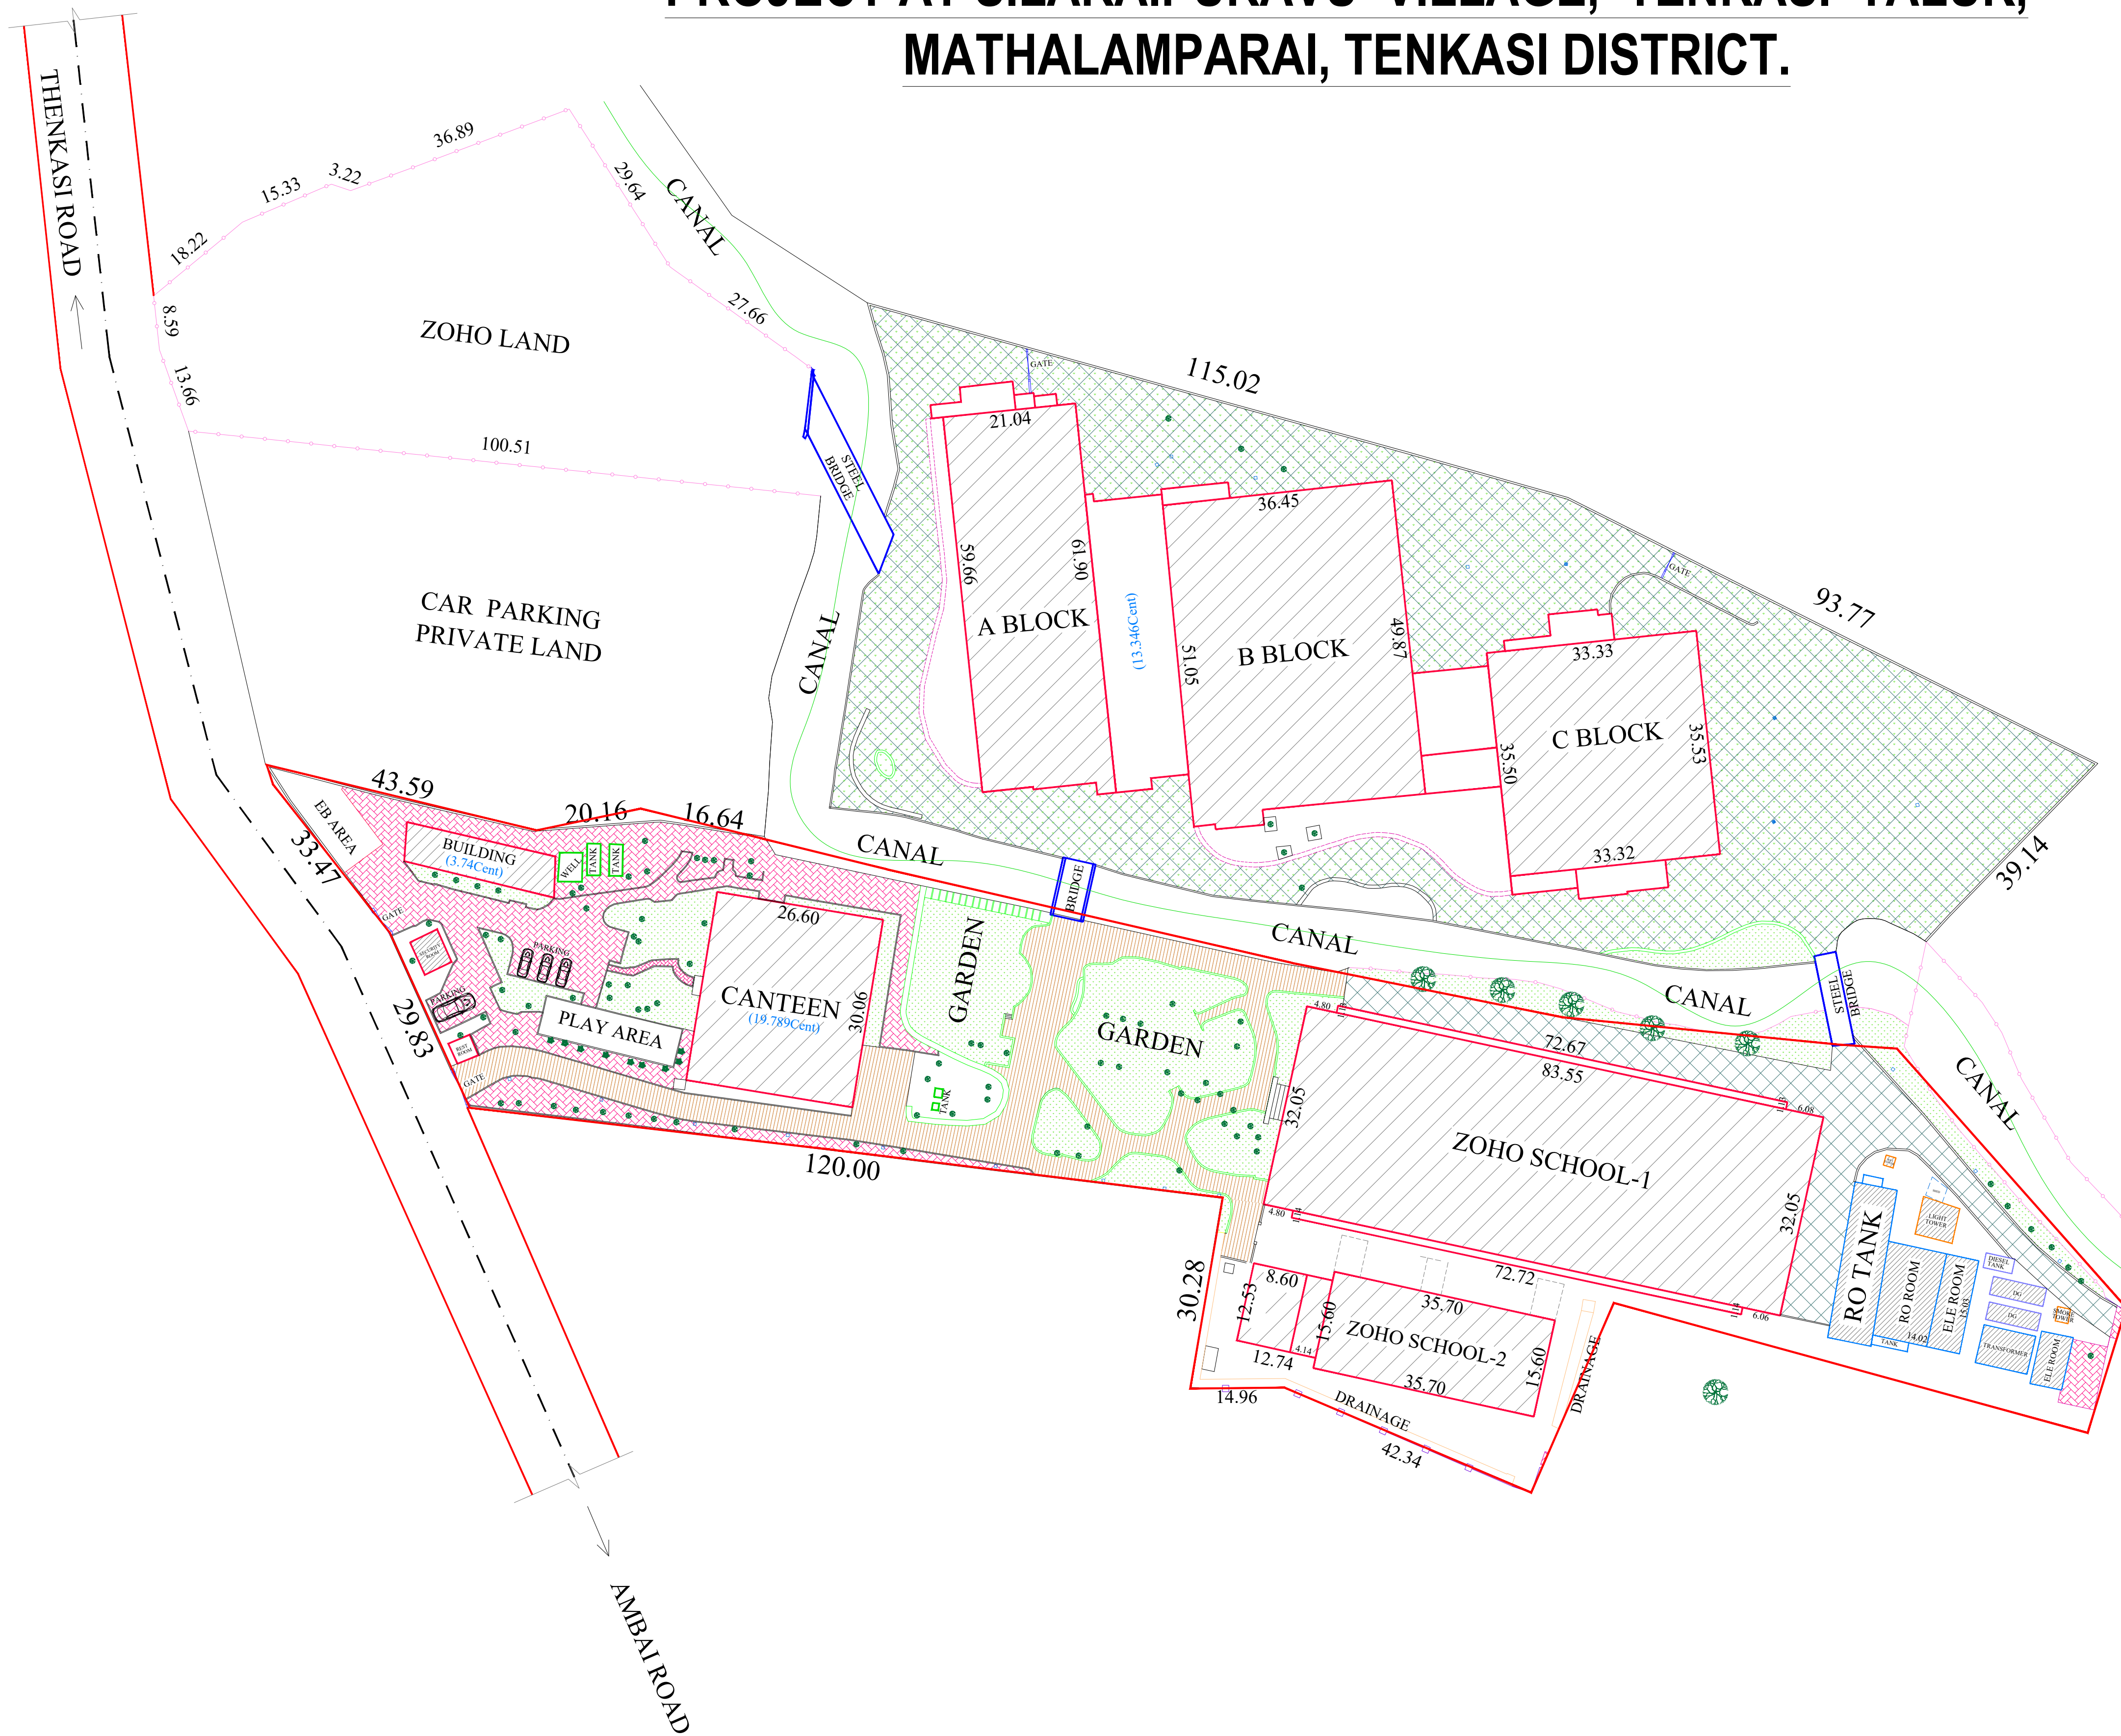


TOPO MAP

PROJECT AT SILARAIPURAVU VILLAGE, TENKASI TALUK,
MATHALAMPARAI, TENKASI DISTRICT.

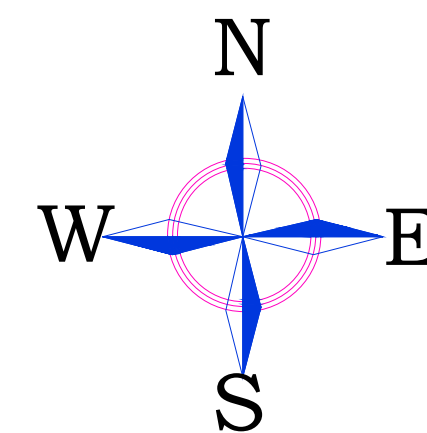

LEGENDS

- SITE BOUNDARY
- CANAL
- PAVING-1
- PAVING-2
- PAVING-3
- GARDEN
- PARKING
- FENCING
- TREES
- PLAY GROUNDS
- DG
- RO&ELE ROOM
- TOWERS
- BRIDGES
- GATES
- WELL&TANKS

SURVEYED BY:-

PANDIAN DIGITAL SURVEY
Plot No-1, TSMO Nagar,
KULAVANGARPURAM,
PALAYAMKOTTAI,
TamilNadu-627002

PROJECT TITLE:-

ZOHO CORPORATION PVT LTD,
MATHALAMPARAI,
THENKASI-DIST.


DRAWING TITLE:-

TOPOGRAPHICAL
DRAWING



DRAWING NUMBER:-

TK/ZOHO/TOPO/001

SURVEYED	PANDIAN	SCALE	1:1000
DRAWN	PANDIAN	PAPER SIZE	A1
DATE	23.05.25	REV.NO	R0

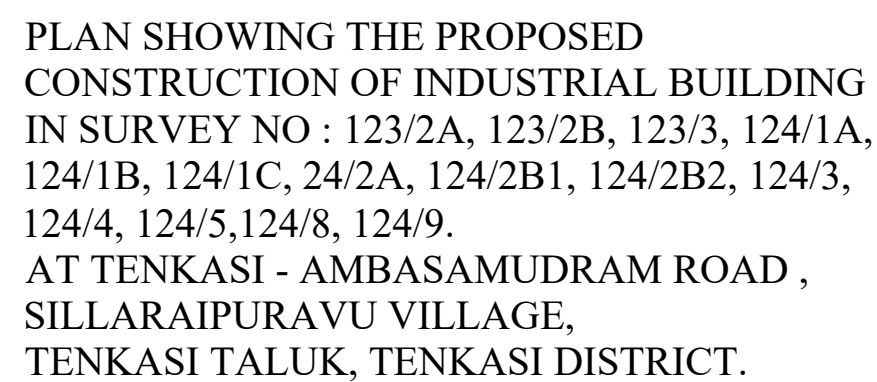

SHEET NO : 2 / 11

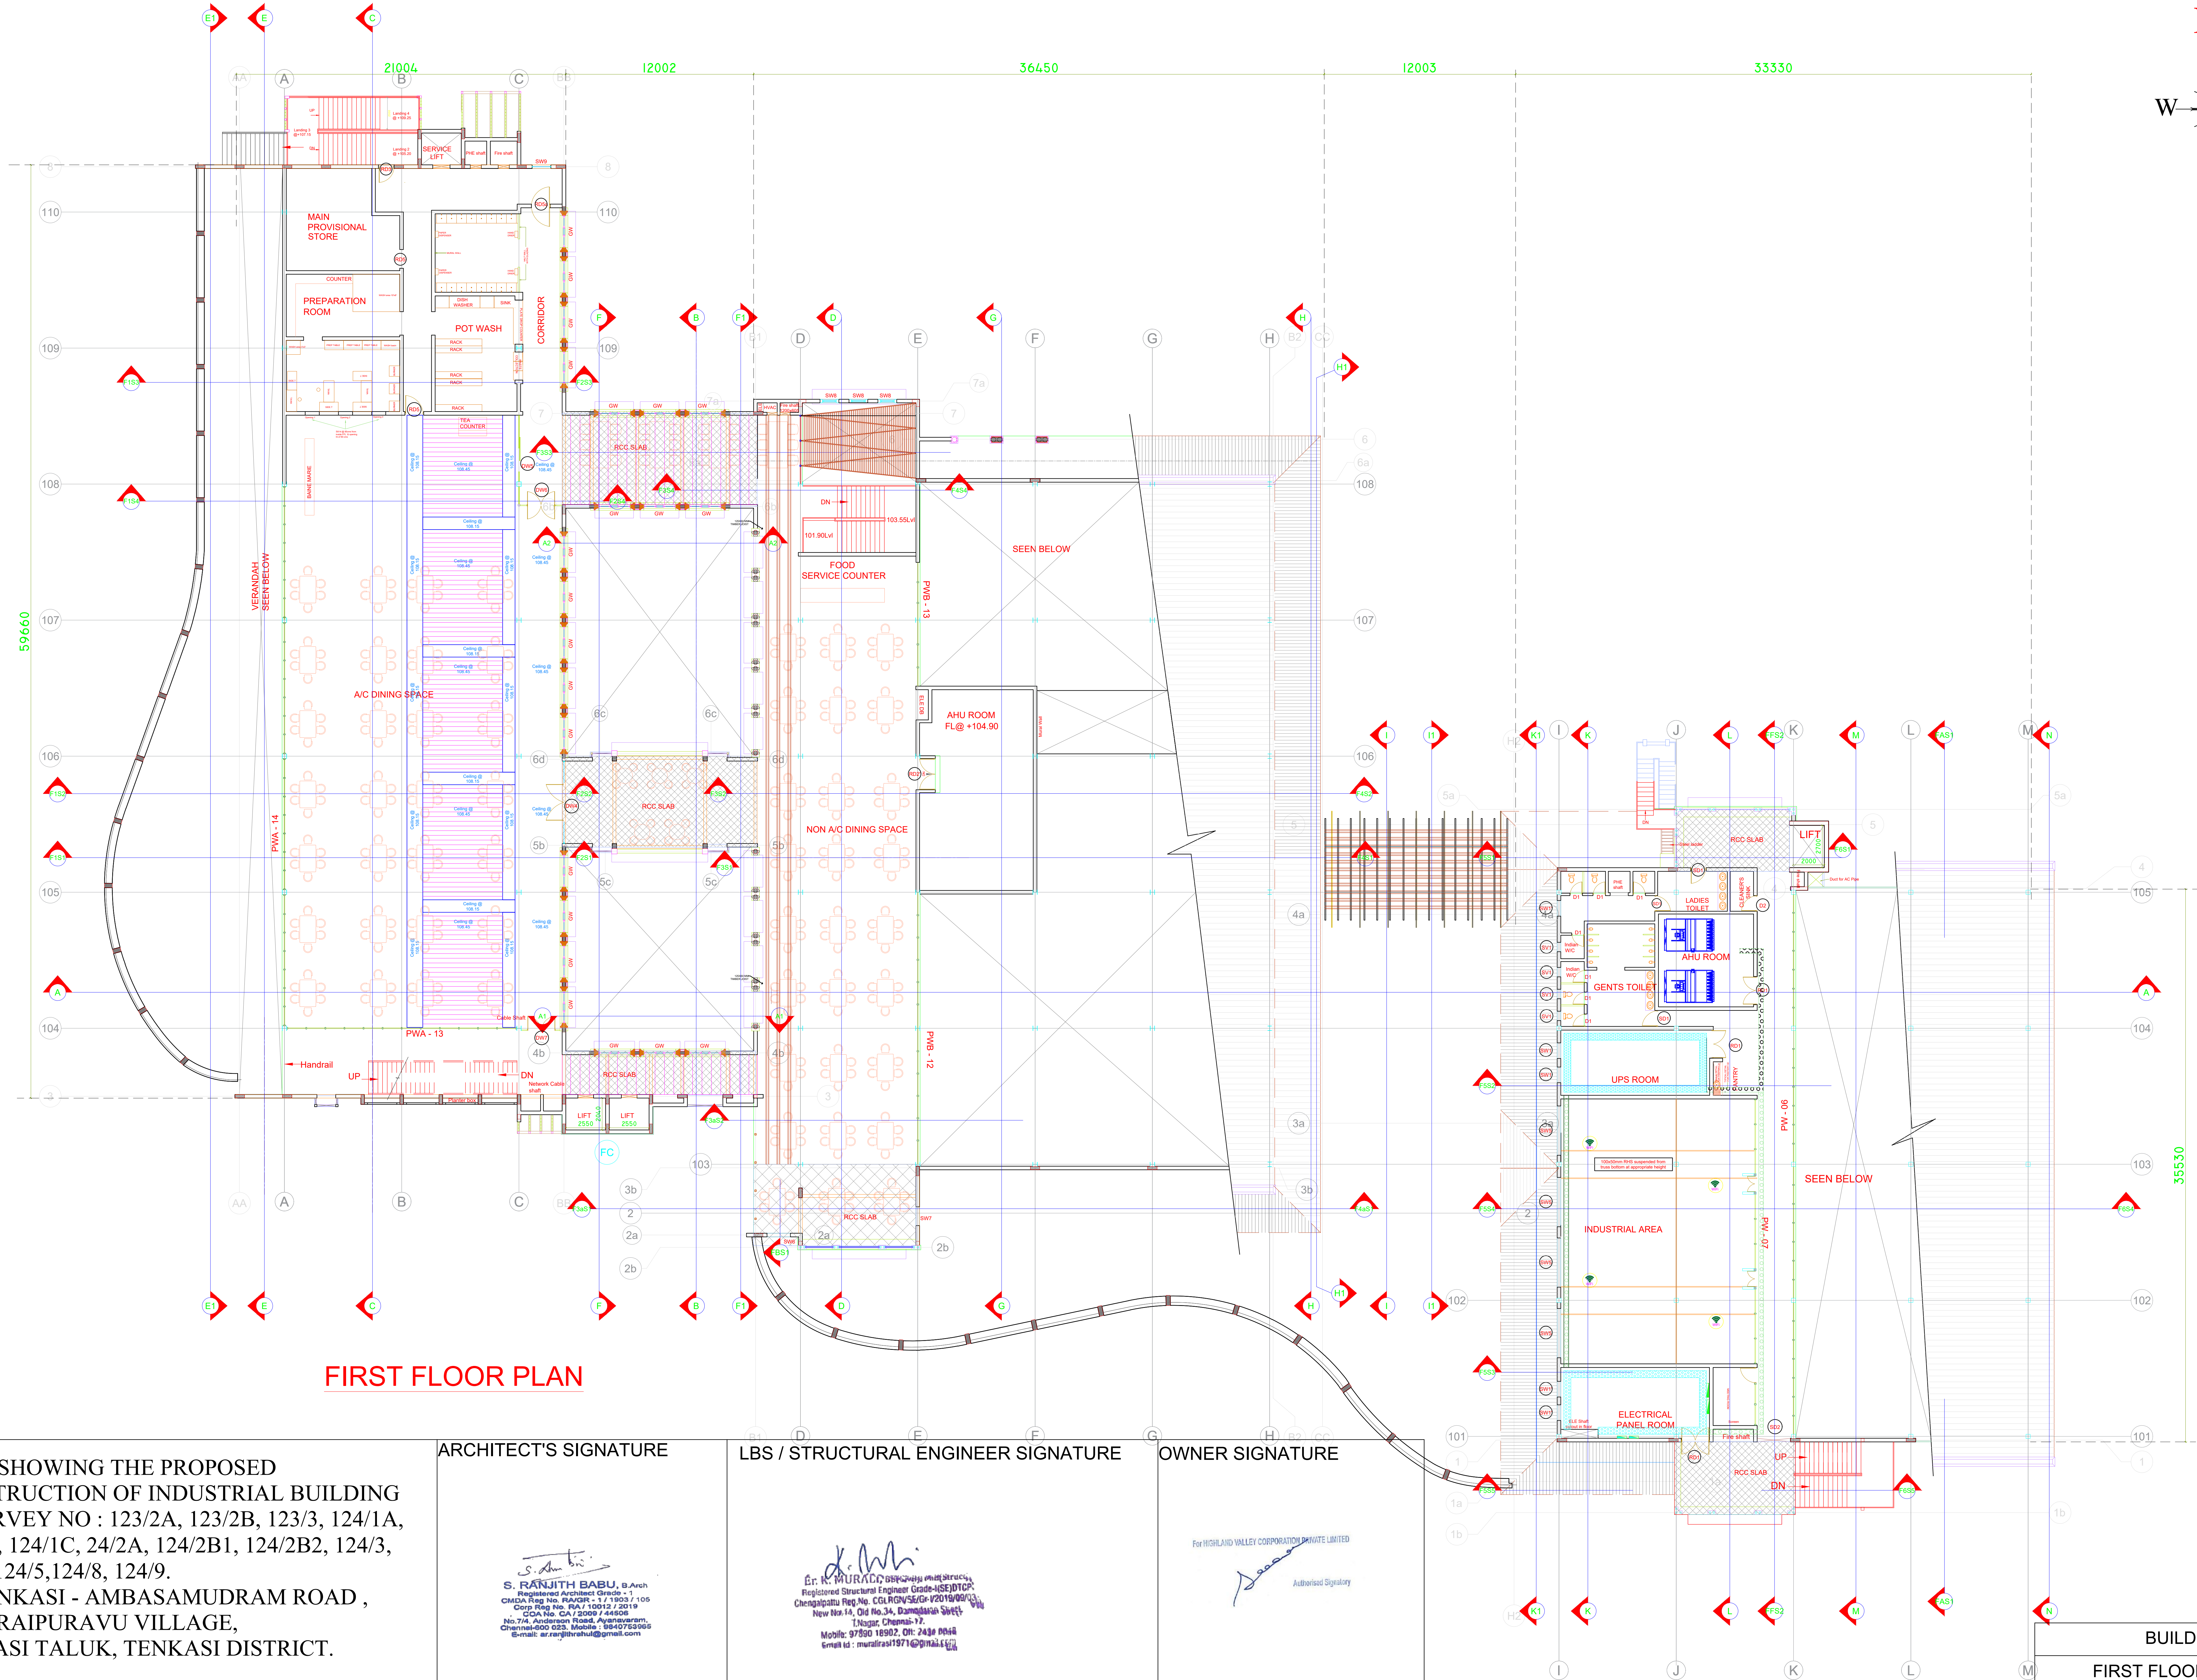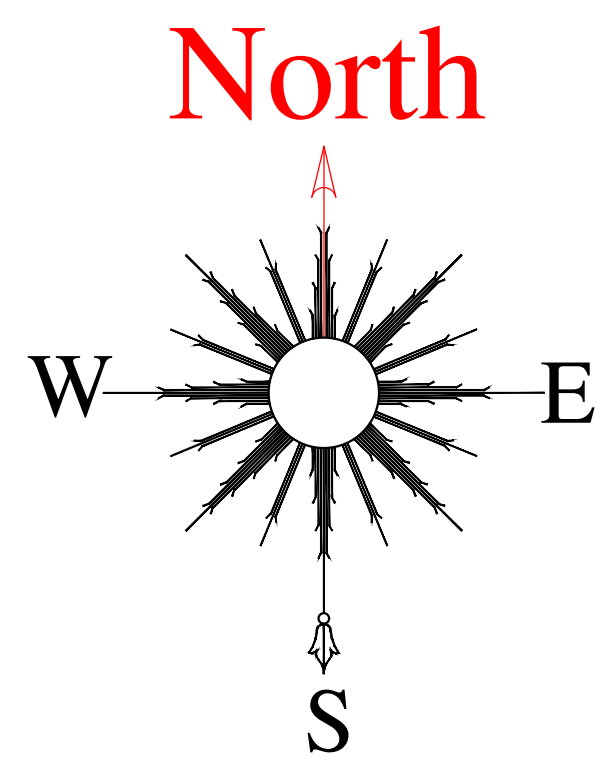

FIRST FLOOR PLAN

PLAN SHOWING THE PROPOSED CONSTRUCTION OF INDUSTRIAL BUILDING IN SURVEY NO : 123/2A, 123/2B, 123/3, 124/1A, 124/1B, 124/1C, 24/2A, 124/2B1, 124/2B2, 124/3, 124/4, 124/5, 124/8, 124/9. AT TENKASI - AMBASAMUDRAM ROAD, SILLARAIPURAVU VILLAGE, TENKASI TALUK, TENKASI DISTRICT.

ARCHITECT'S SIGNATURE



S. RANJITH BABU, B.Arch
Registered Architect Grade - 1
CMAA Reg No. RA/08 - 1 / 1903 / 05
Corp. Reg No. RA / 10012 / 2019
CMAA No. RA / 2009 / 44908
No. 74, Anderson Road, Ayerampet,
Chennai-600 023. Mobile: 9840753955
Email: sr.ranjithbabu@gmail.com

LBS / STRUCTURAL ENGINEER SIGNATURE

Dr. K. MURUGAN, B.E., M.Sc., Ph.D.
Registered Structural Engineer Grade-I (SE/ITCP)
Chengalpattu Reg. No. CCL/RS/SE/G-12018/0003
New No. 19, Old No. 34, Damadurai Street,
T. Nagar, Chennai-17.
Mobile: 97890 18902, 08: 2430 0848
Email: k.murugan1971@gmail.com

OWNER SIGNATURE

For HIGHLAND VALLEY CORPORATION PRIVATE LIMITED
Authorized Signatory

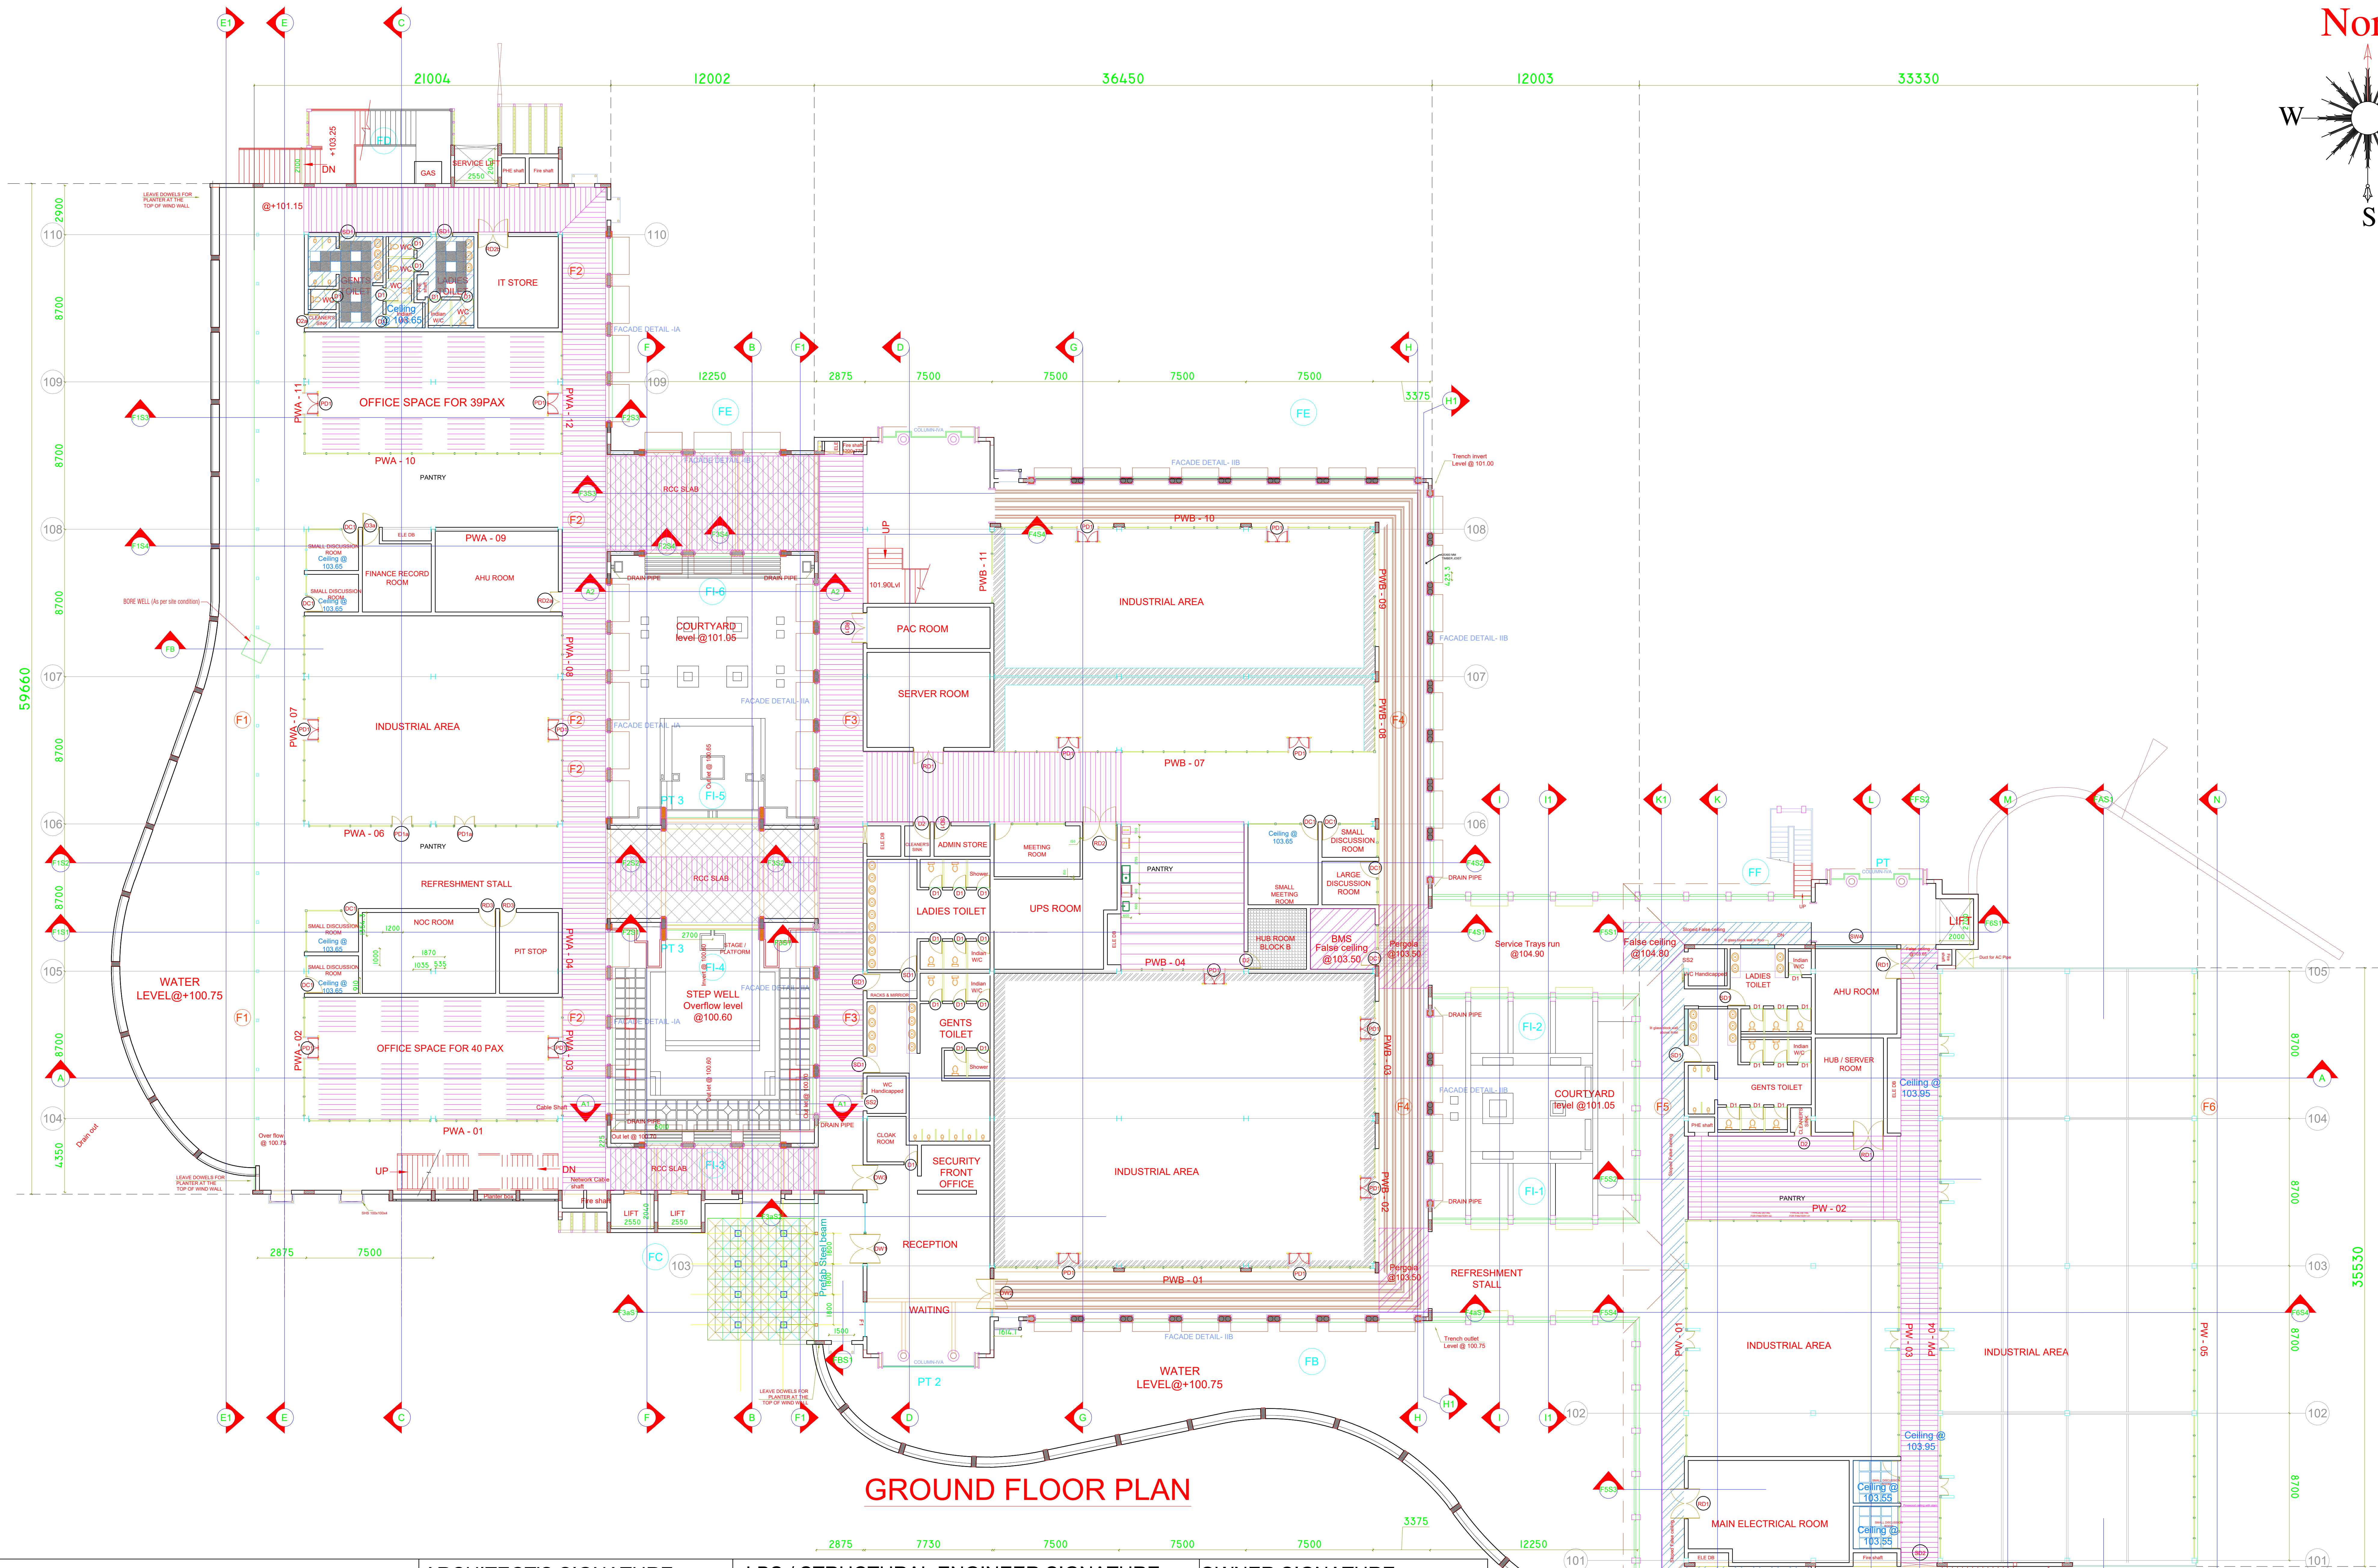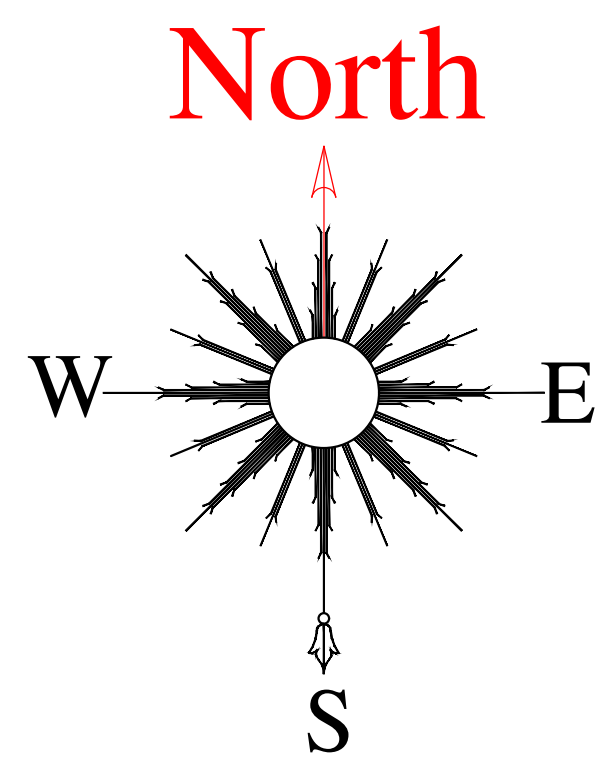

PLAN SHOWING THE PROPOSED CONSTRUCTION OF INDUSTRIAL BUILDING IN SURVEY NO : 123/2A, 123/2B, 123/3, 124/1A, 124/1B, 124/1C, 24/2A, 124/2B1, 124/2B2, 124/3, 124/4, 124/5, 124/8, 124/9. AT TENKASI - AMBASAMUDRAM ROAD, SILLARAIPURAVU VILLAGE, TENKASI TALUK, TENKASI DISTRICT.

ARCHITECT'S SIGNATURE

S. Ranjith Babu
S. RANJITH BABU, B.Arch
Registered Architect Grade - I
CMA Reg No. RA/GR - 1/1903/105
Corp Reg No. RA/1/1012/2019
COA No. CA/1/2009/44508
No.74, Anderson Road, Agaramam,
Chennai-600 023. Mobile: 9840763995
E-mail: aranjithbabu@gmail.com

LBS / STRUCTURAL ENGINEER SIGNATURE



E. R. Murali
E. R. MURALI, B.E., M.Sc., Ph.D.
Registered Structural Engineer Grade-I (SE) DTCP
Chennai Reg. No. CGLRN/56/CF-12019/0473
New No. 18, Old No. 34, Damadurai Street,
T. Nagar, Chennai-12.
Mobile: 97890 18902, Off: 2438 0844
Email id: muraliras1971@gmail.com

OWNER SIGNATURE

For HIGHLAND VALLEY CORPORATION PRIVATE LIMITED
[Signature]
Authorised Signatory



SHEET NO : 6 / 11

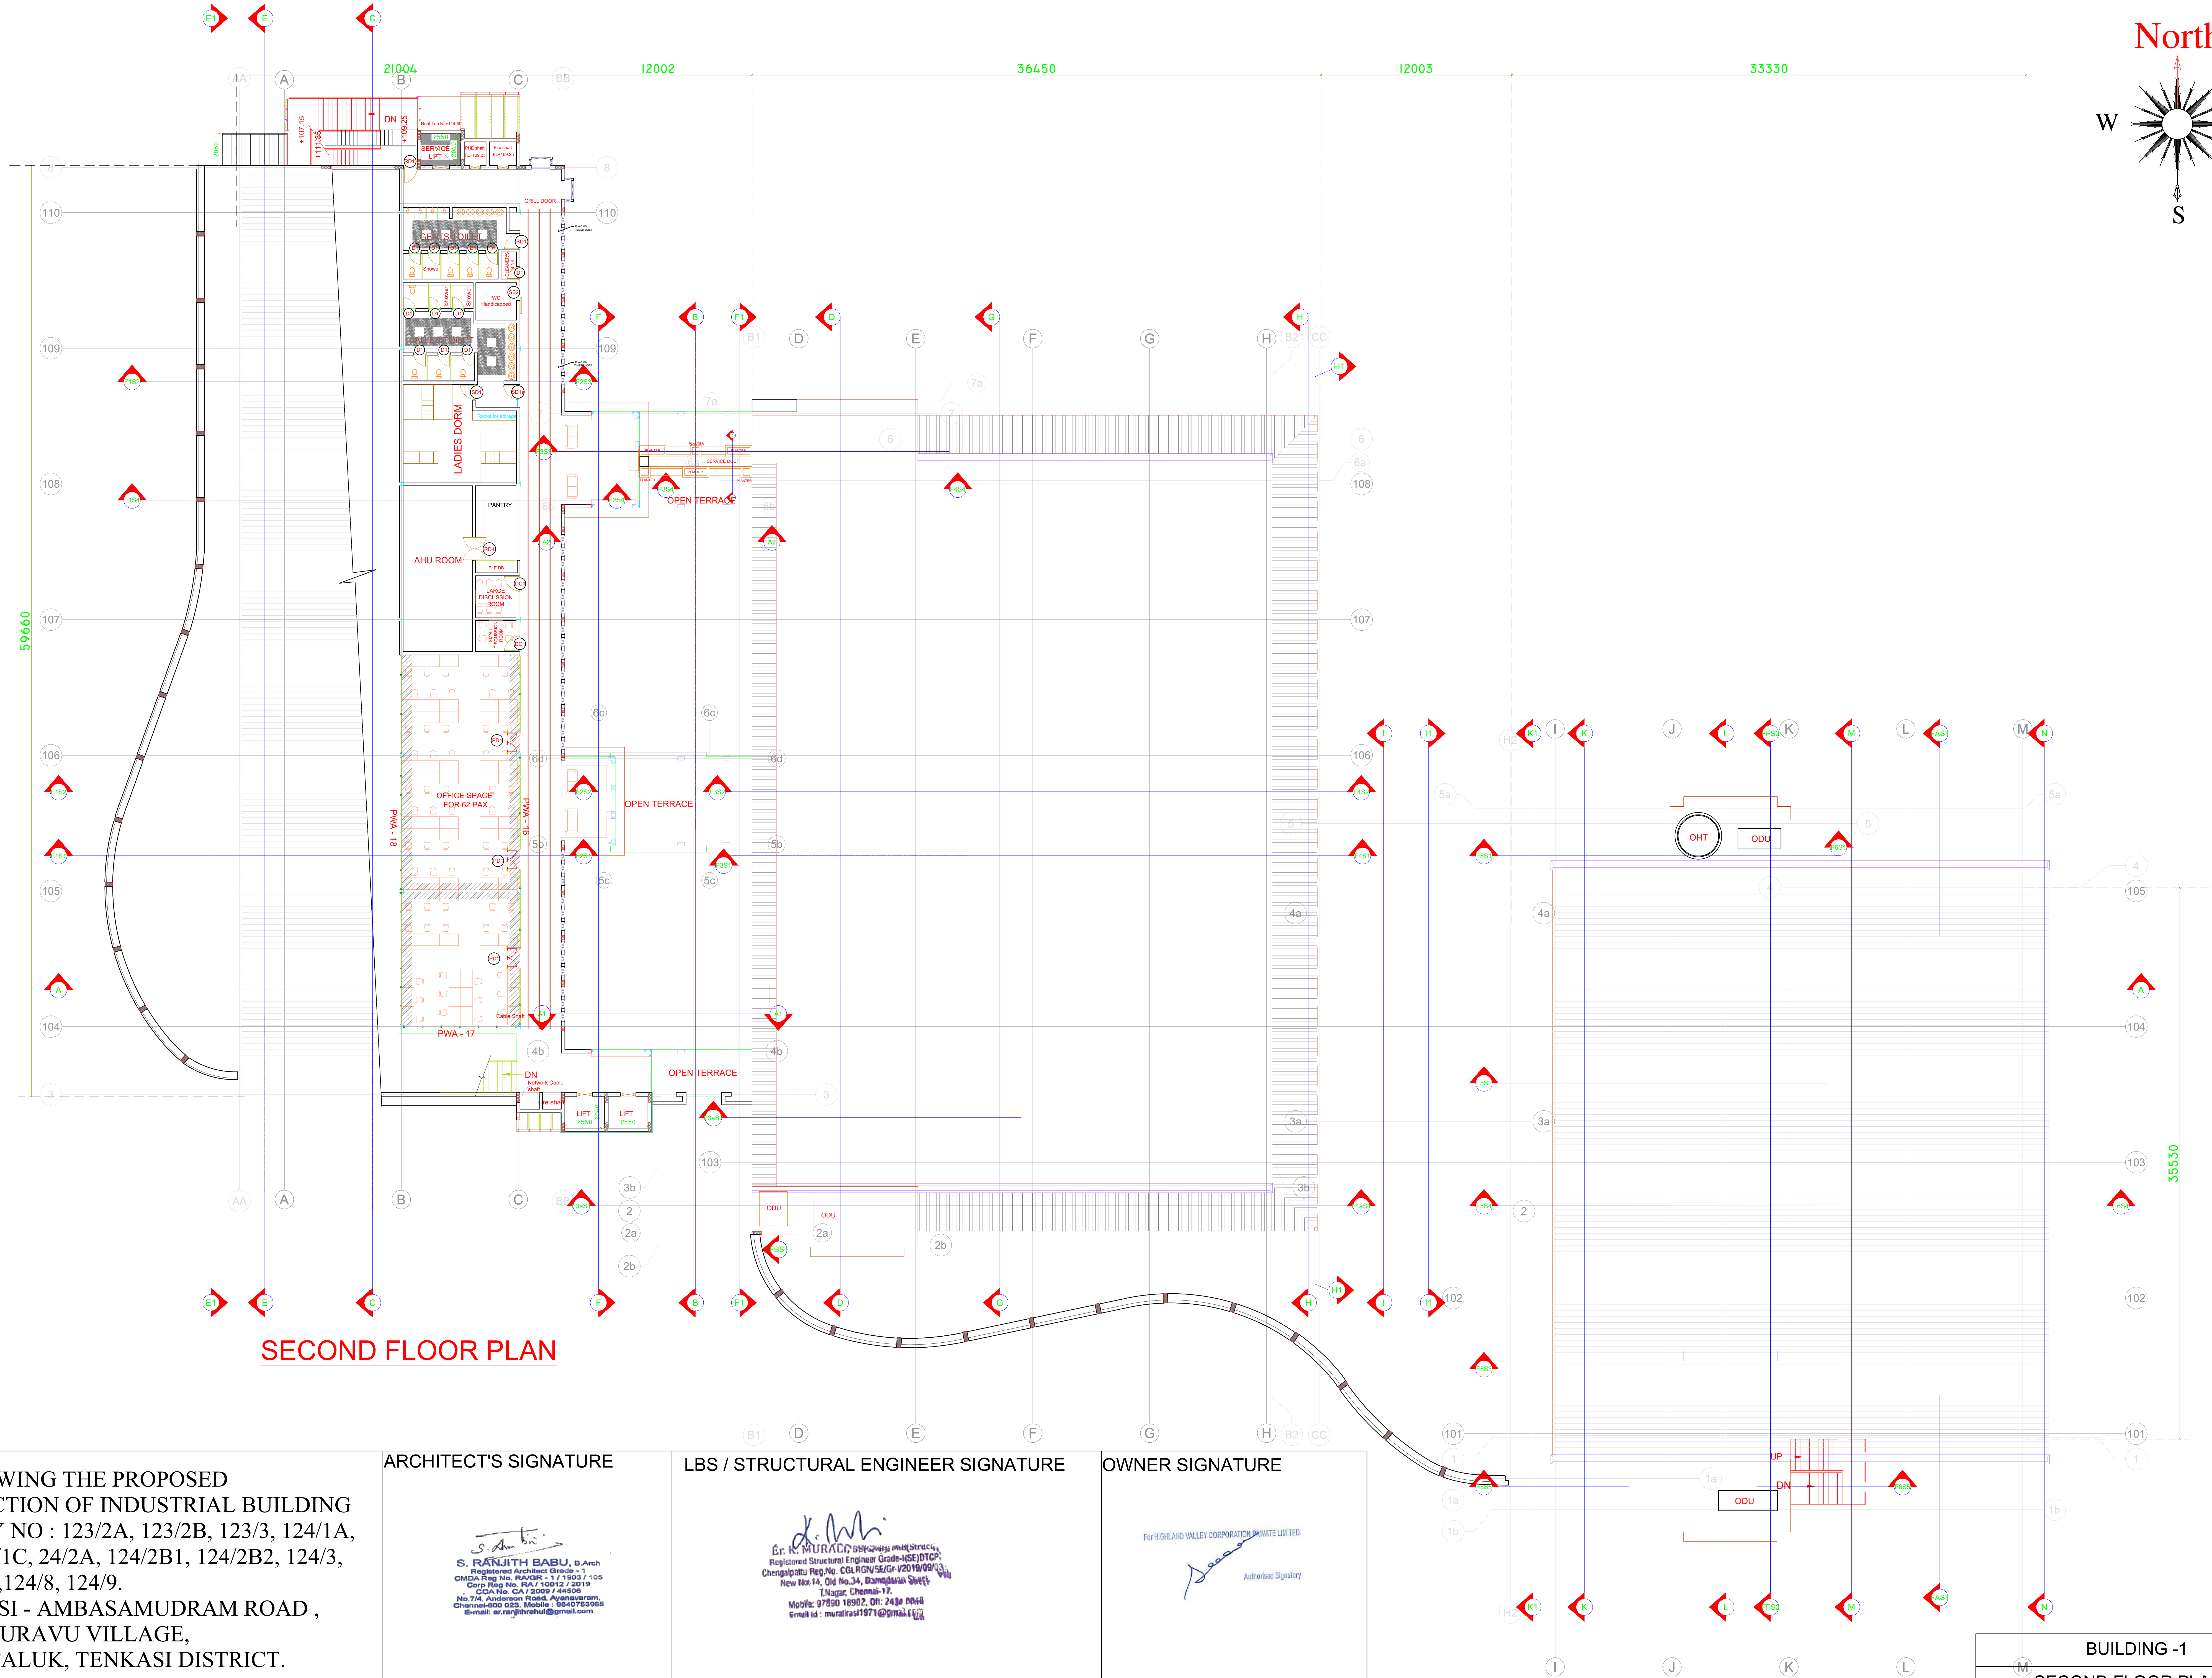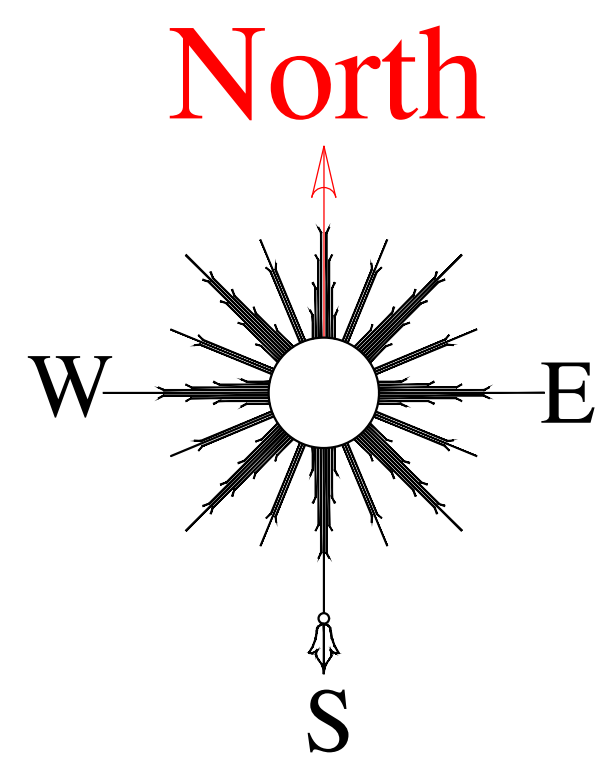

SECOND FLOOR PLAN

PLAN SHOWING THE PROPOSED
CONSTRUCTION OF INDUSTRIAL BUILDING
IN SURVEY NO : 123/2A, 123/2B, 123/3, 124/1A,
124/1B, 124/1C, 24/2A, 124/2B1, 124/2B2, 124/3,
124/4, 124/5, 124/8, 124/9.
AT TENKASI - AMBASAMUDRAM ROAD ,
SILLARAIPURAVU VILLAGE,
TENKASI TALUK, TENKASI DISTRICT.

ARCHITECT'S SIGNATURE

S. Ranjith Babu
S. RANJITH BABU, B.Arch
Registered Architect Grade - 1
CMAA Reg No. RA/AR - 1/1903/105
Corp Reg No. RA/1/0012/2019
CMAA Reg No. CA/2009/44508
No.74, Anderson Road, Ambasamudram,
Chennai-600 023. Mobile: 9840753995
E-mail: aranjithbabu@gmail.com



LBS / STRUCTURAL ENGINEER SIGNATURE

M. Murali
M. MURALI, B.E.
Registered Structural Engineer Grade - I
Chennai Reg No. COL/REG/STR-12019/0003
CMAA Reg No. CA/2009/44508
T.Nagar, Chennai-17.
Mobile: 97890 18902, Of: 2438 0044
Email id : murali19716@gmail.com

OWNER SIGNATURE


For HIGHLAND VALLEY CORPORATION PRIVATE LIMITED
[Signature]
Authorised Signatory

BUILDING -1	
SECOND FLOOR PLAN	
SCALE - 1: 100	SHEET NO : 5 / 11

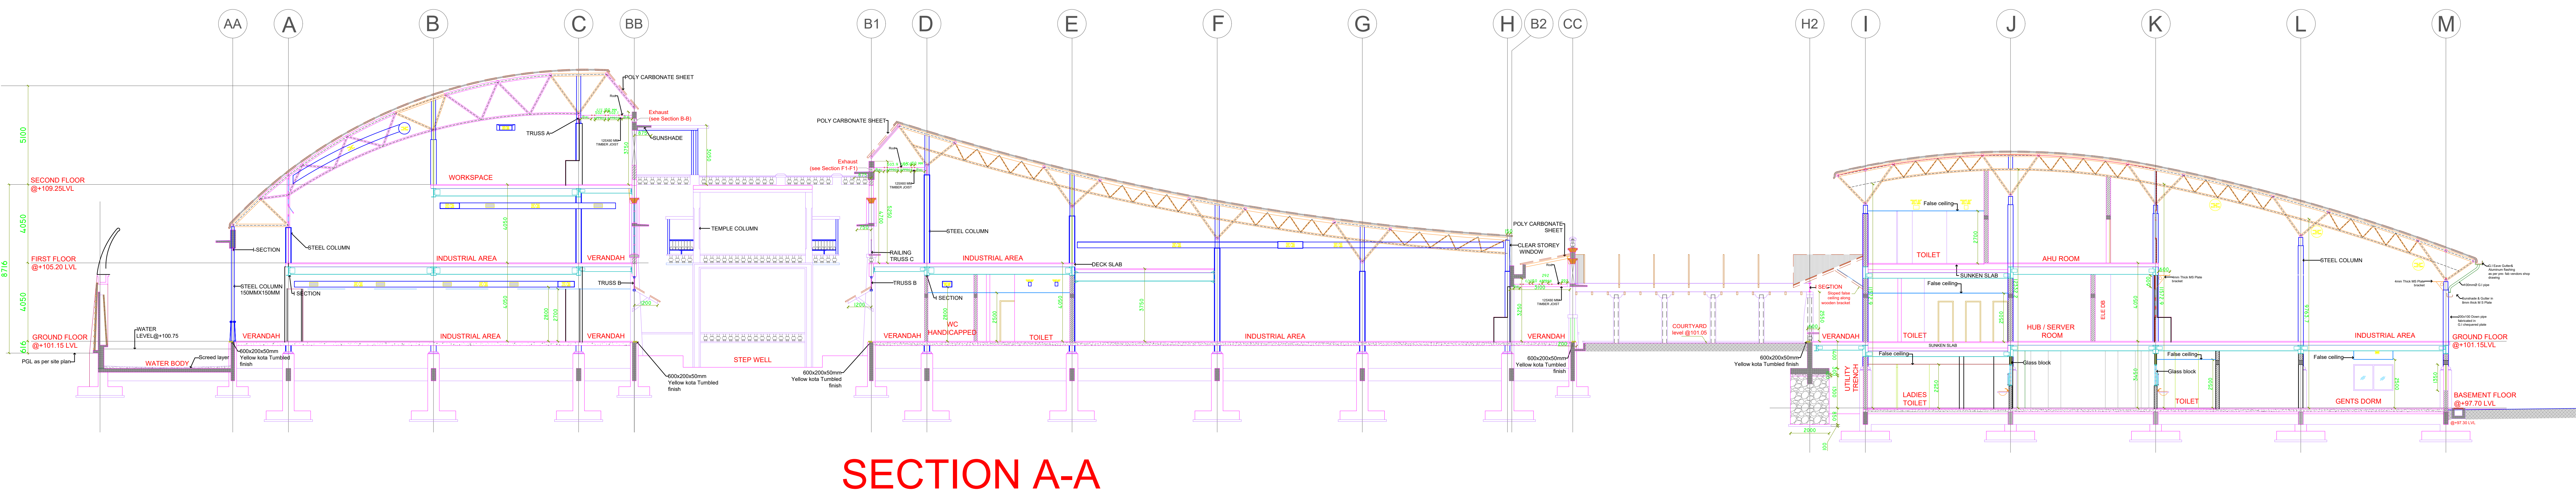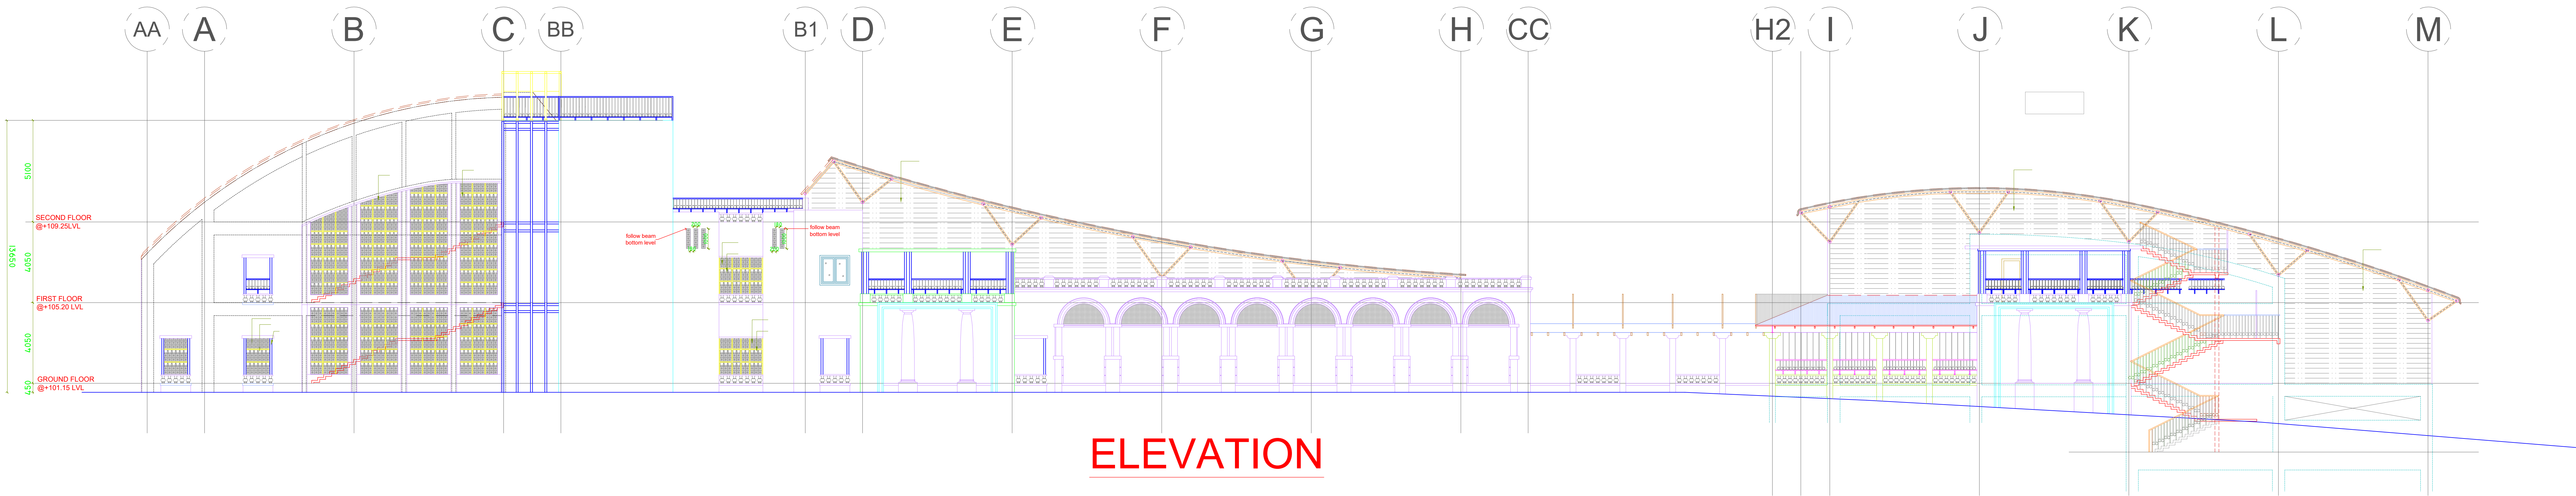


PLAN SHOWING THE PROPOSED CONSTRUCTION OF INDUSTRIAL BUILDING IN SURVEY NO : 123/2A, 123/2B, 123/3, 124/1A, 124/1B, 124/1C, 24/2A, 124/2B1, 124/2B2, 124/3, 124/4, 124/5, 124/8, 124/9. AT TENKASI - AMBASAMUDRAM ROAD , SILLARAIPURAVU VILLAGE, TENKASI TALUK, TENKASI DISTRICT.


ARCHITECT'S SIGNATURE	LBS / STRUCTURAL ENGINEER SIGNATURE	OWNER SIGNATURE

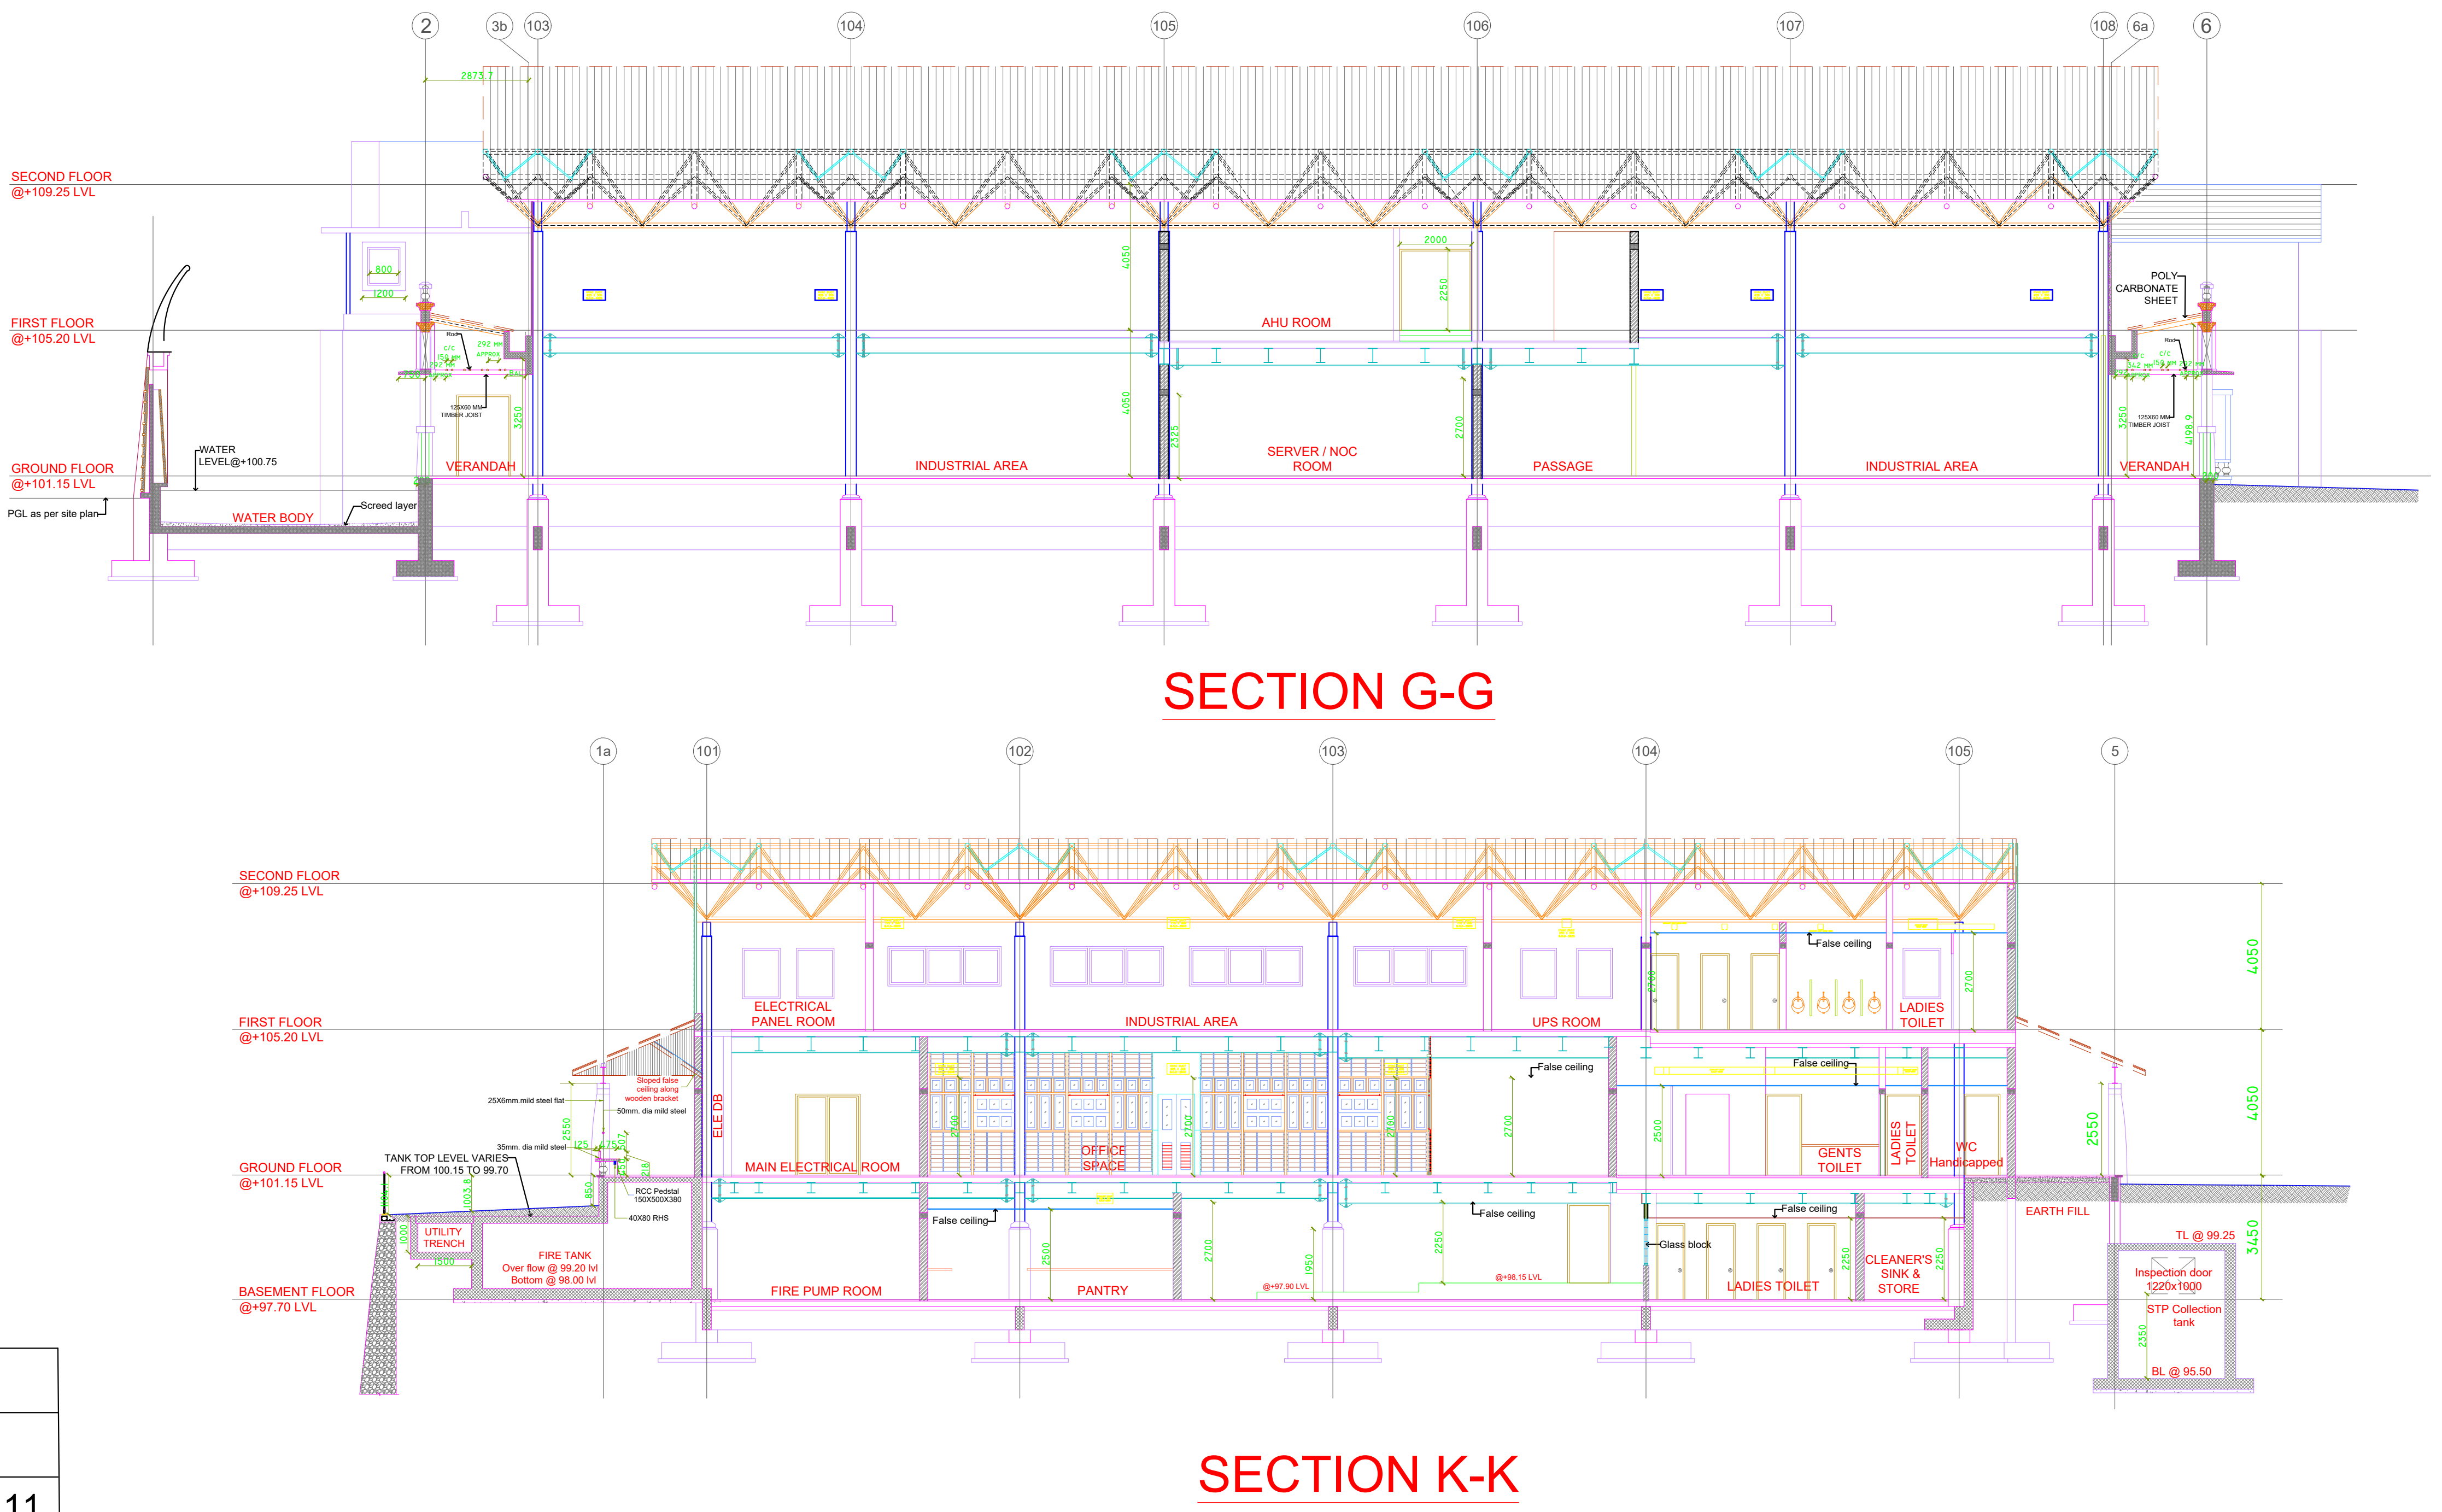

BUILDING -1	
SECTION & ELEVATION	
SCALE - 1: 100	SHEET NO : 7 / 11

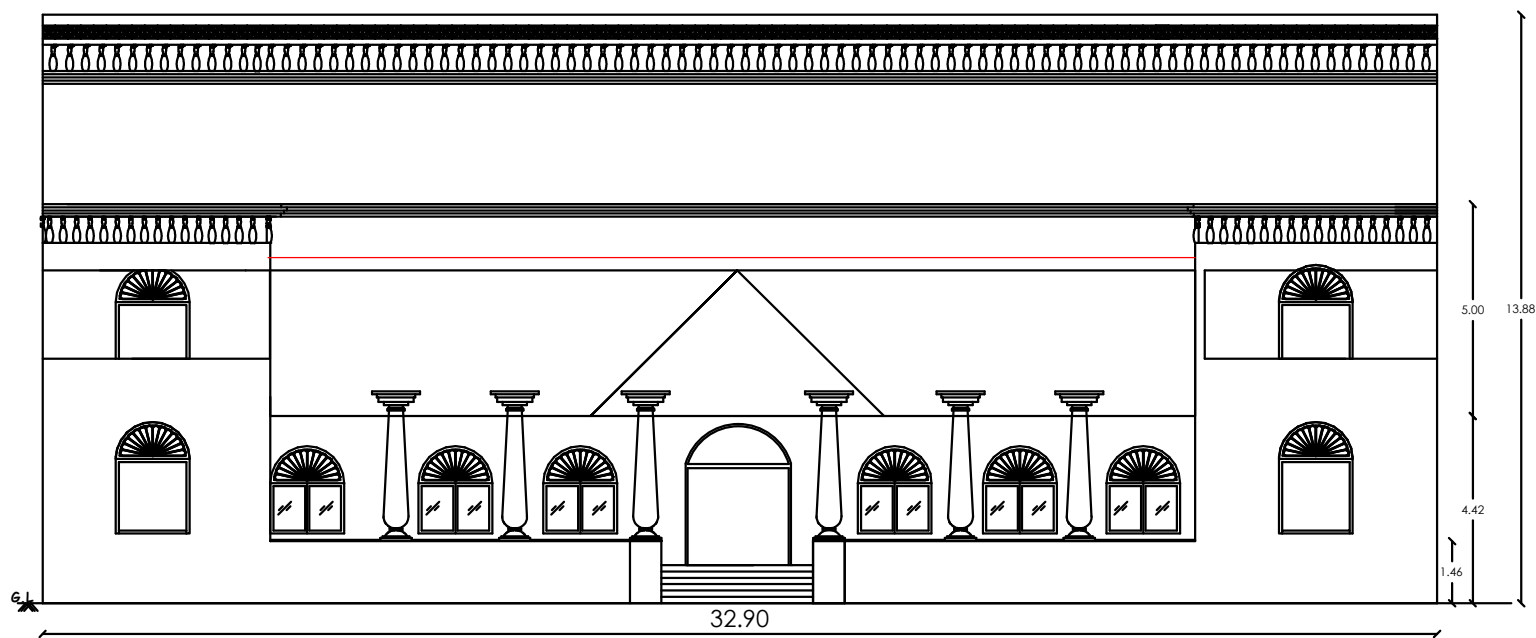


ELEVATION

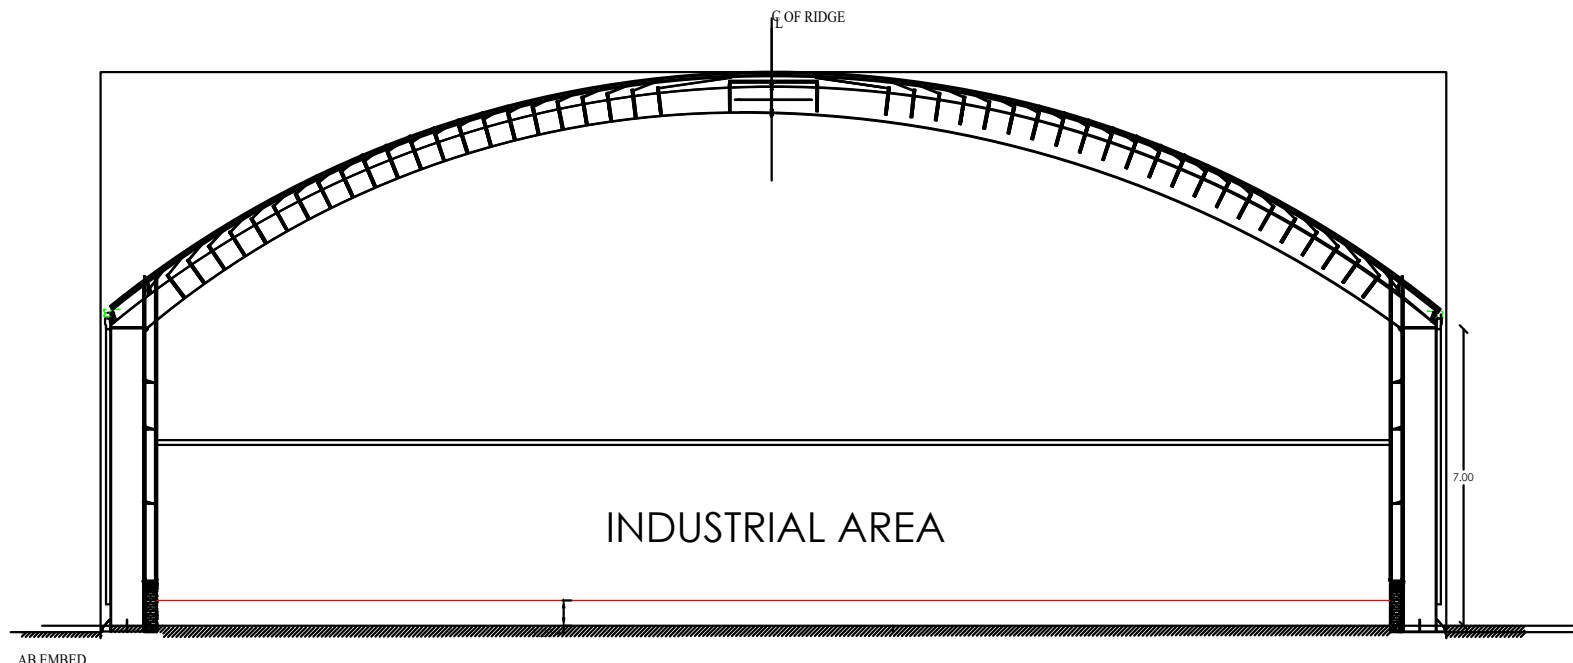

SECTION ON "AB"

PLAN SHOWING THE PROPOSED CONSTRUCTION OF INDUSTRIAL BUILDING IN SURVEY NO : 123/2A, 123/2B, 123/3, 124/1A, 124/1B, 124/1C, 24/2A, 124/2B1, 124/2B2, 124/3, 124/4, 124/5,124/8, 124/9.
AT TENKASI - AMBASAMUDRAM ROAD, SILLARAIPURAVU VILLAGE, TENKASI TALUK, TENKASI DISTRICT.

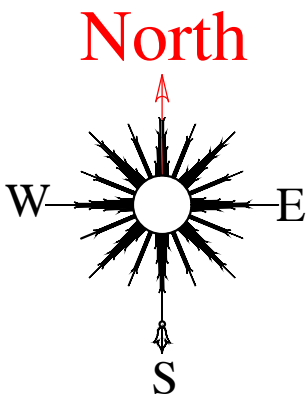

SCHEDULE OF JOINERY

CODE	DESCRIPTION	SIZE
D	DOOR	2.01 X 2.80
W	WINDOW	3.50 X 3.60
W1	WINDOW	1.74 X 1.83
V	VENTILATOR	2.50 X 0.60
V1	VENTILATOR	2.65 X 0.60

ARCHITECT'S SIGNATURE

LBS / STRUCTURAL ENGINEER SIGNATURE


OWNER SIGNATURE

BUILDING - 2


GROUND FLOOR & FIRST FLOOR SECTION & ELEVATION

SCALE - 1: 100



SHEET NO : 8 / 11

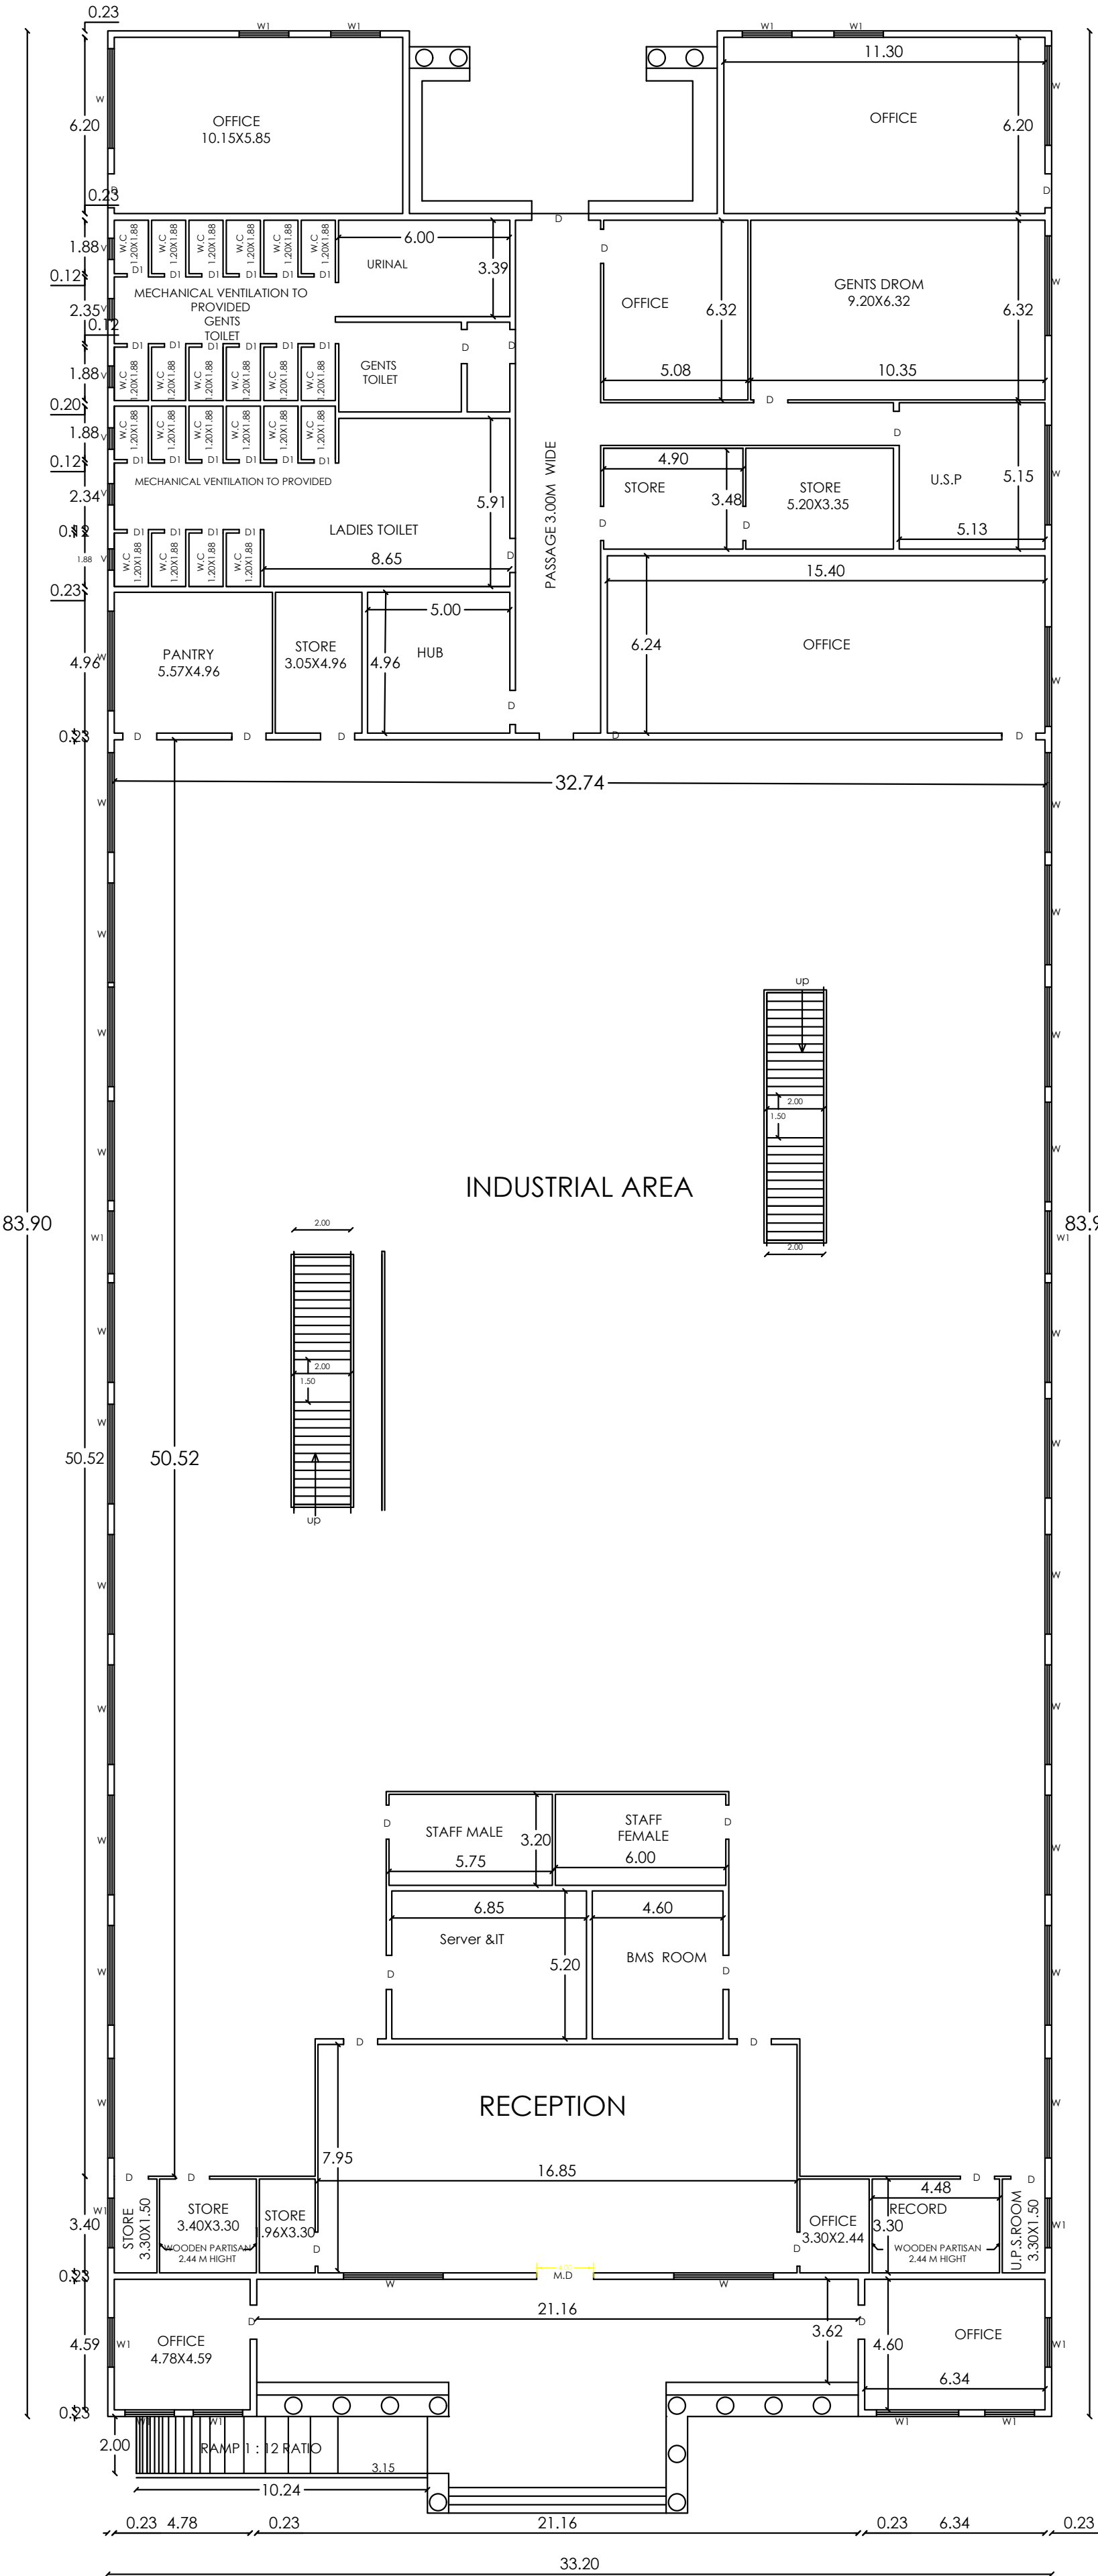


GROUND FLOOR PLAN

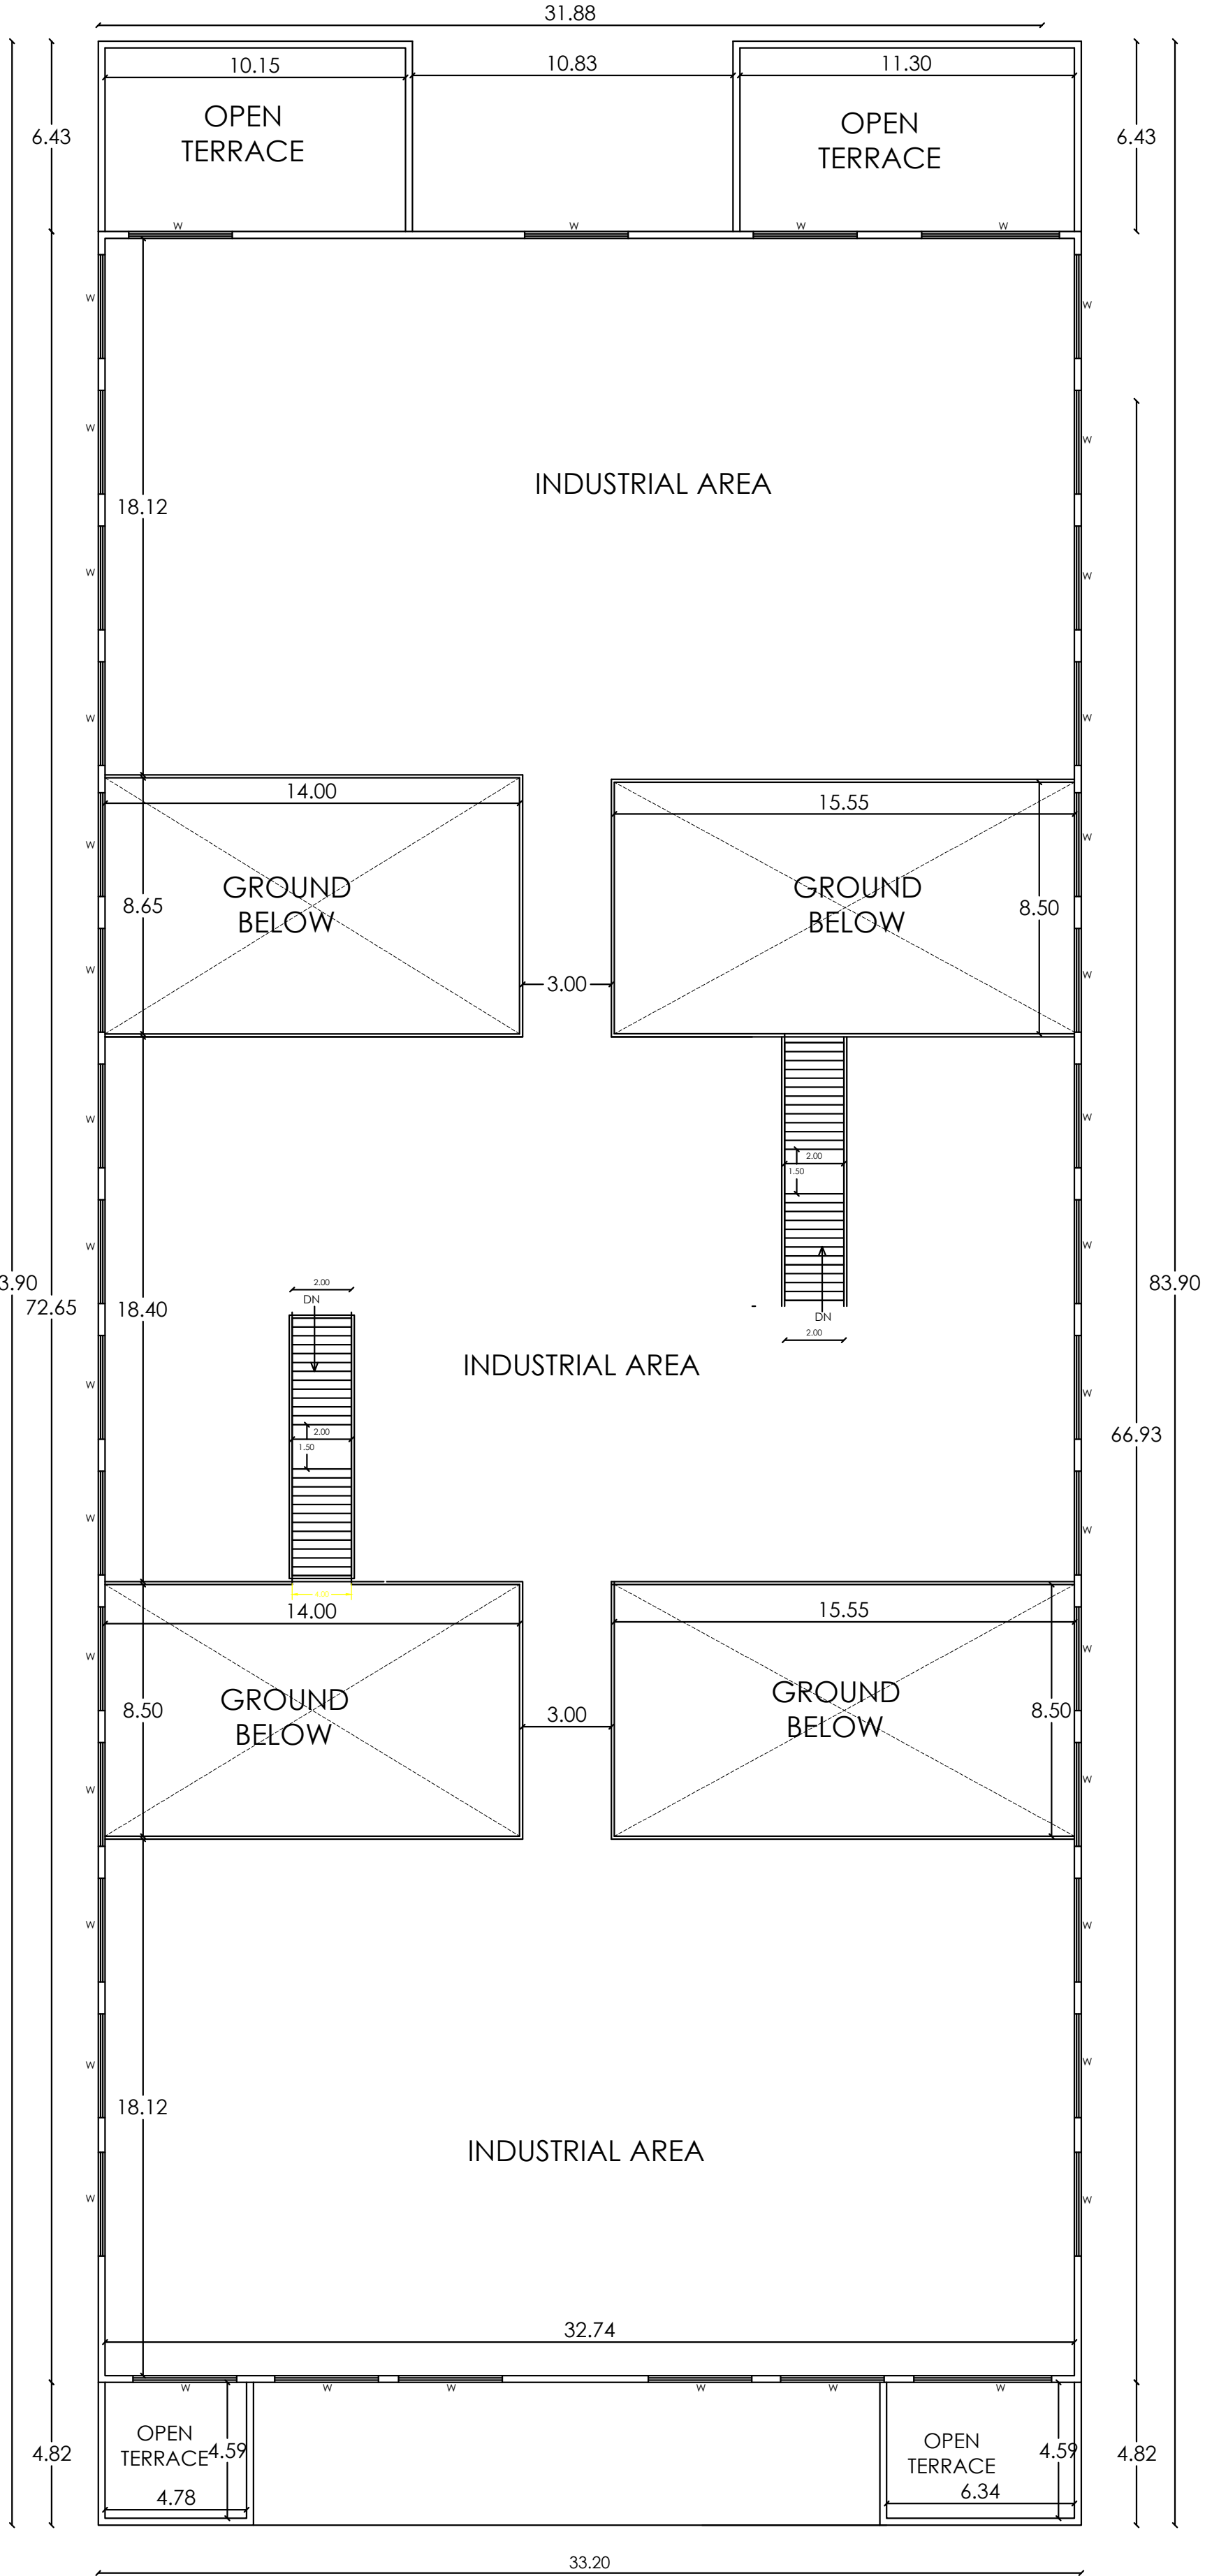


FIRST FLOOR PLAN

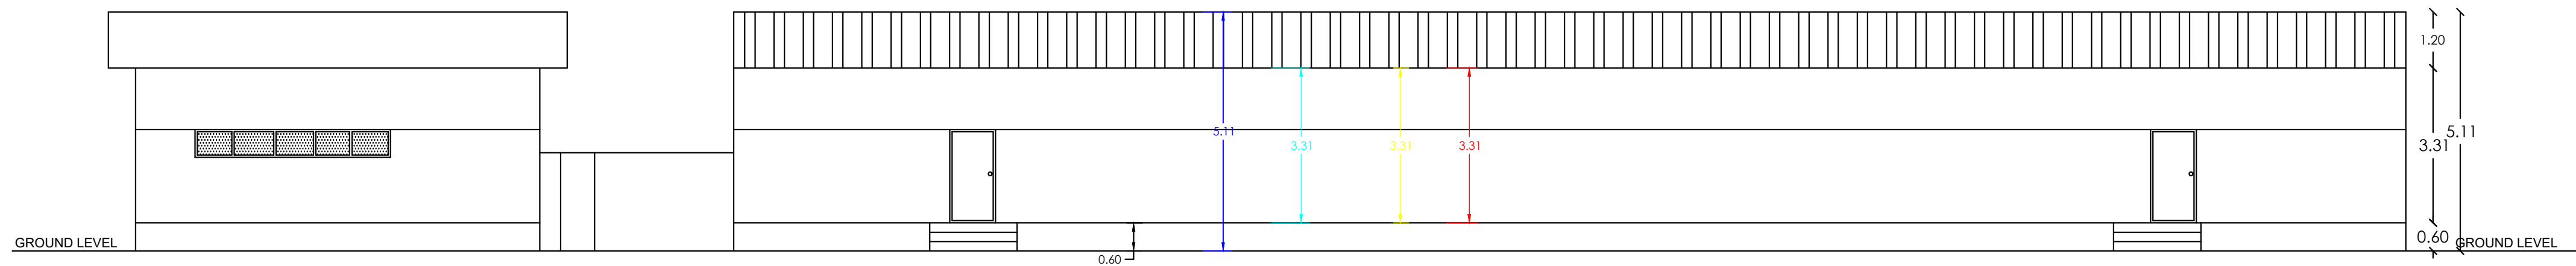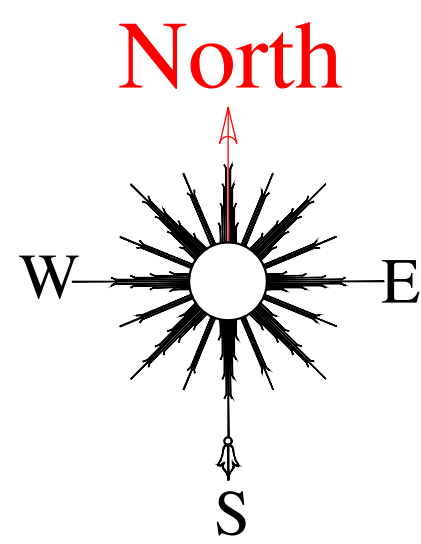

ELEVATION

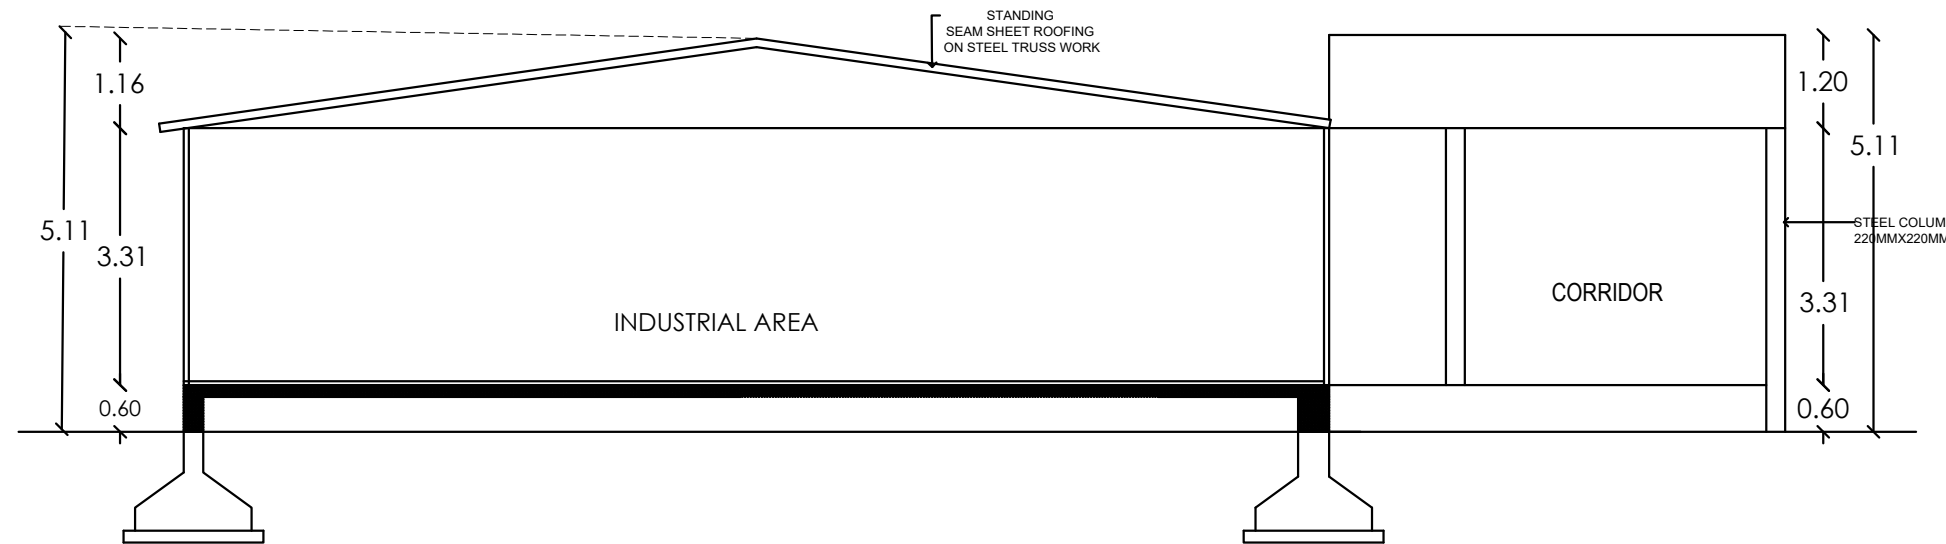

SECTION ON "BB"

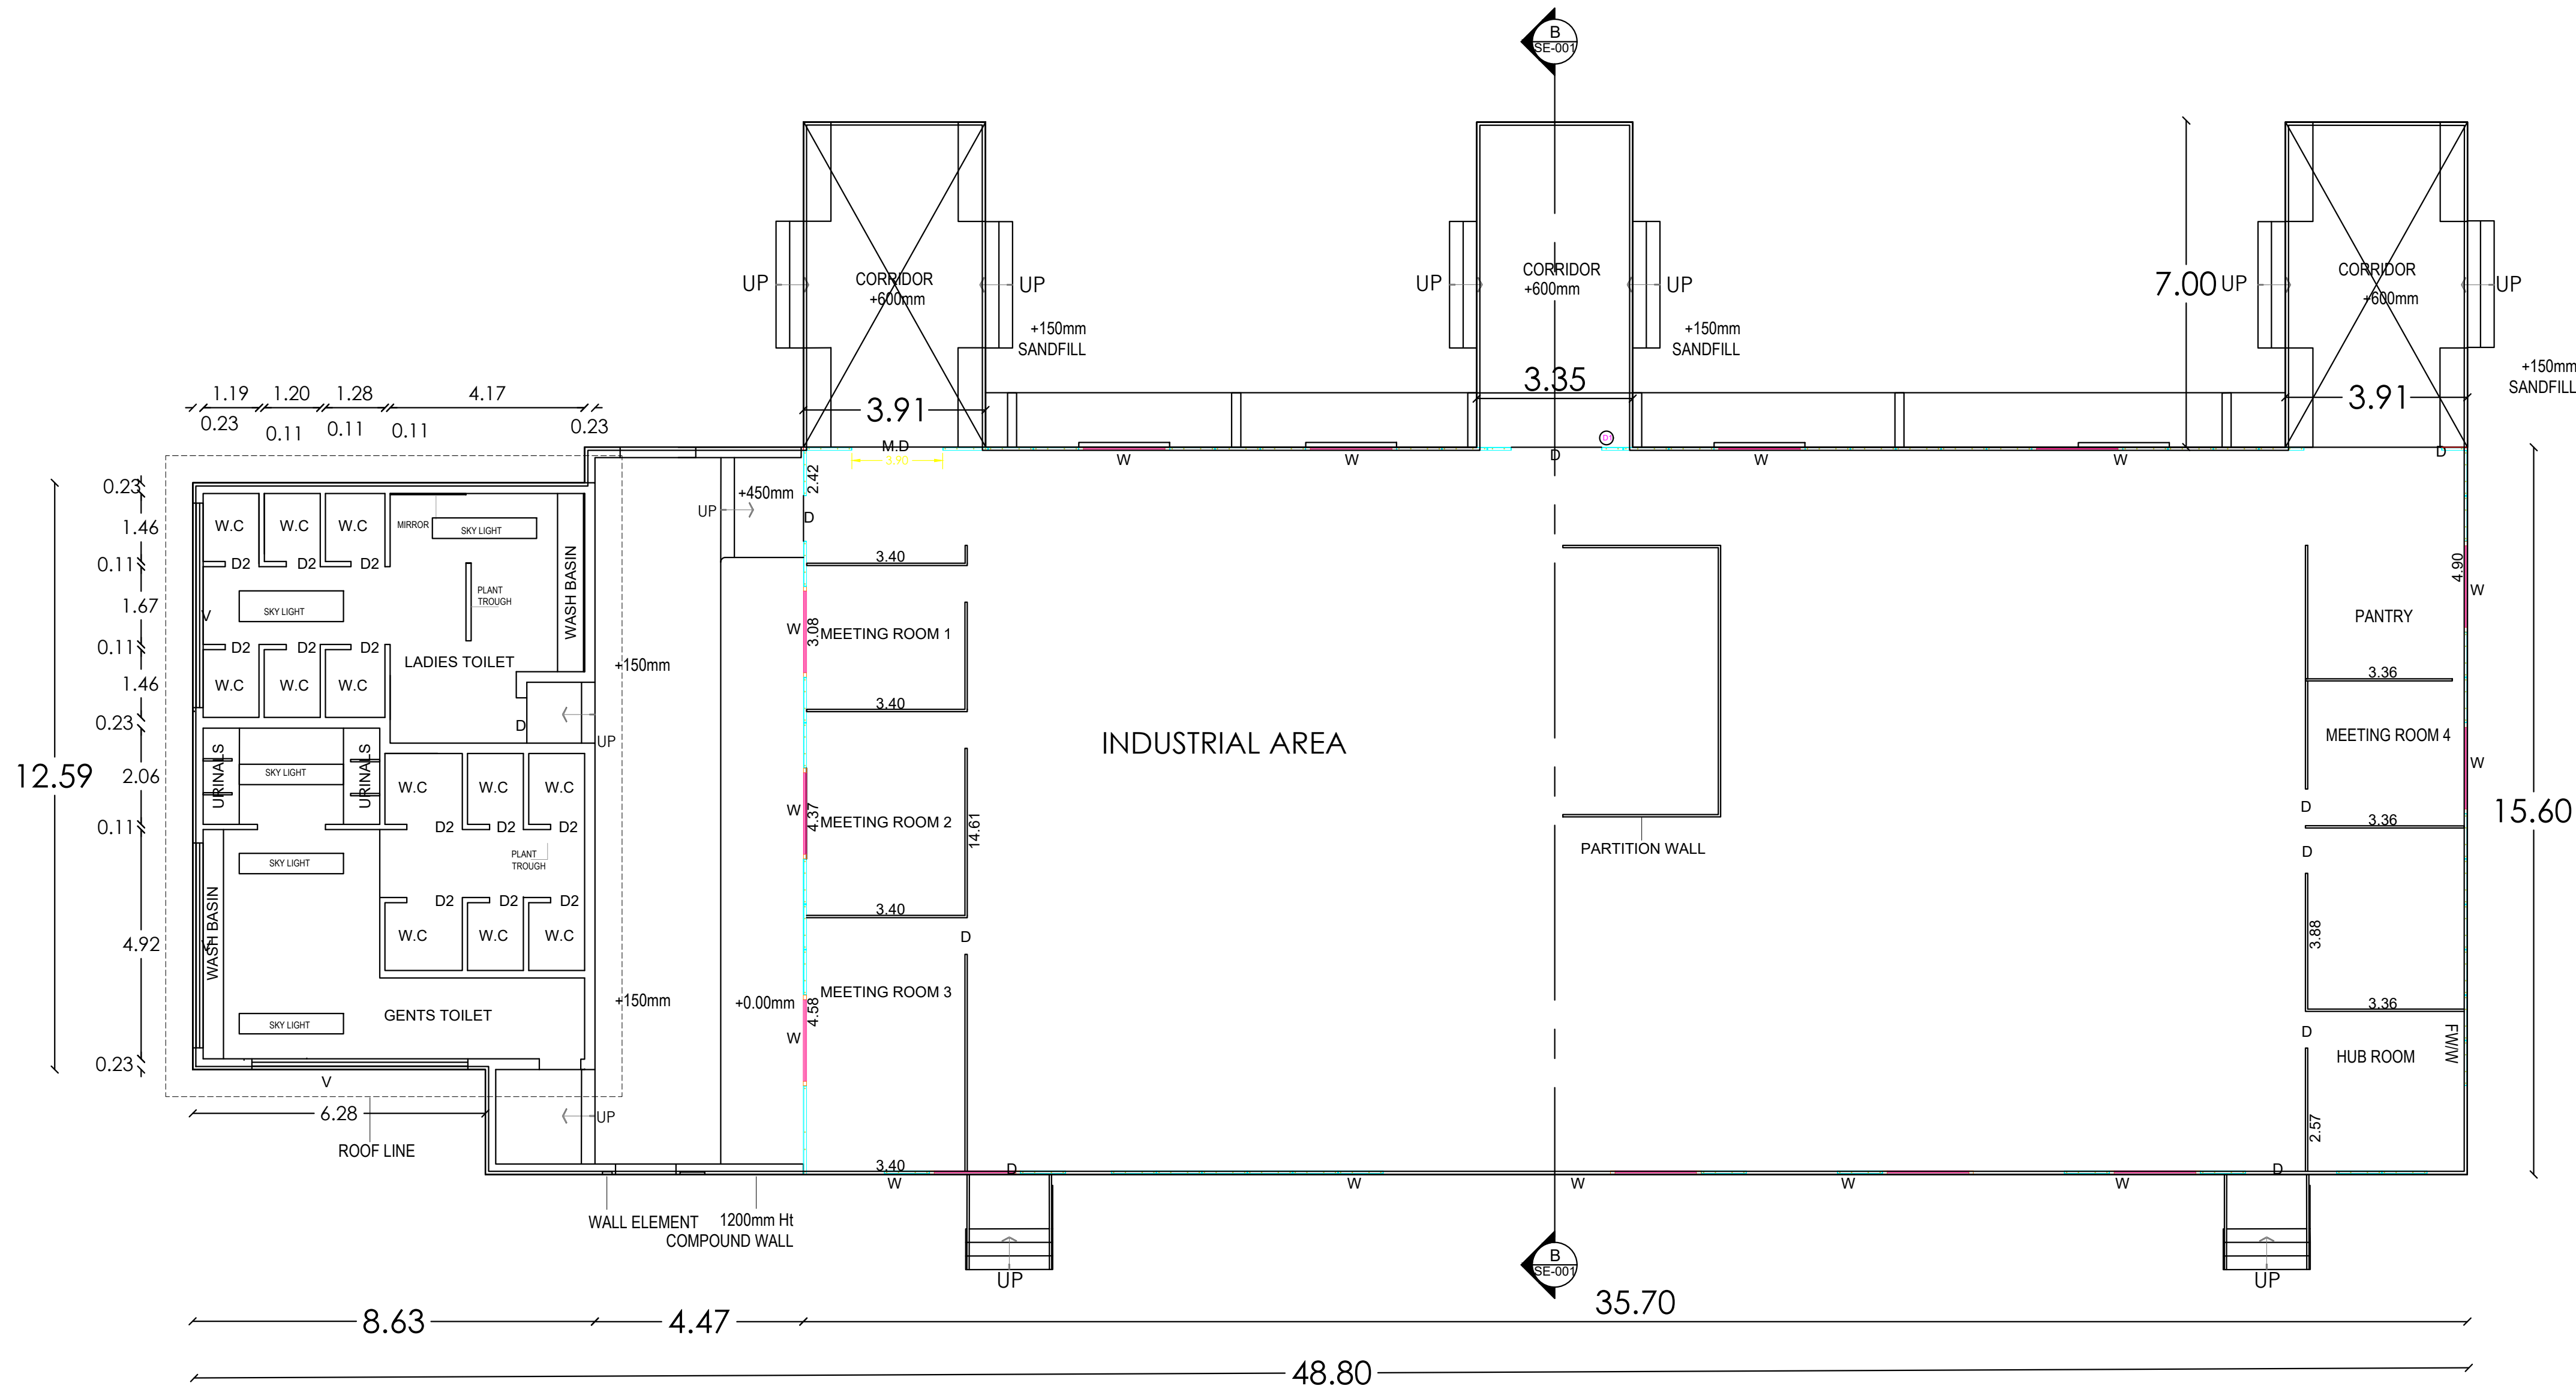

GROUND FLOOR PLAN

PLAN SHOWING THE PROPOSED CONSTRUCTION OF INDUSTRIAL BUILDING IN SURVEY NO : 123/2A, 123/2B, 123/3, 124/1A, 124/1B, 124/1C, 24/2A, 124/2B1, 124/2B2, 124/3, 124/4, 124/5,124/8, 124/9. AT TENKASI - AMBASAMUDRAM ROAD , SILLARAIPURAVU VILLAGE, TENKASI TALUK, TENKASI DISTRICT.

SCHEDULE OF JOINERY

D	DOOR	1.20X 2.10	W	WINDOW	1.80X 1.80
D1	DOOR	1.00X 2.10	V	VENTILATOR	0.91X 0.60
D2	DOOR	0.76X 2.10	V1	VENTILATOR	1.80X 0.60

ARCHITECT'S SIGNATURE

Dr. K. MURADU
Registered Structural Engineer Grade-I (SE/ITCP)
Chengalpatu Reg.No. CG.PGN/56/G-12019/05/03
New No.14, Old No.34, Damadalan Street,
T Nagar, Chennai-12.
Mobile: 97890 16902, 011: 2430 0044
Email id : muradras1971@gmail.com

LBS / STRUCTURAL ENGINEER SIGNATURE


Dr. K. MURADU
Registered Structural Engineer Grade-I (SE/ITCP)
Chengalpatu Reg.No. CG.PGN/56/G-12019/05/03
New No.14, Old No.34, Damadalan Street,
T Nagar, Chennai-12.
Mobile: 97890 16902, 011: 2430 0044
Email id : muradras1971@gmail.com

OWNER SIGNATURE

For HIGHLAND VALLEY CORPORATION PRIVATE LIMITED
Authorised Signatory

BUILDING - 3

GROUND FLOOR PLAN
SECTION & ELEVATION

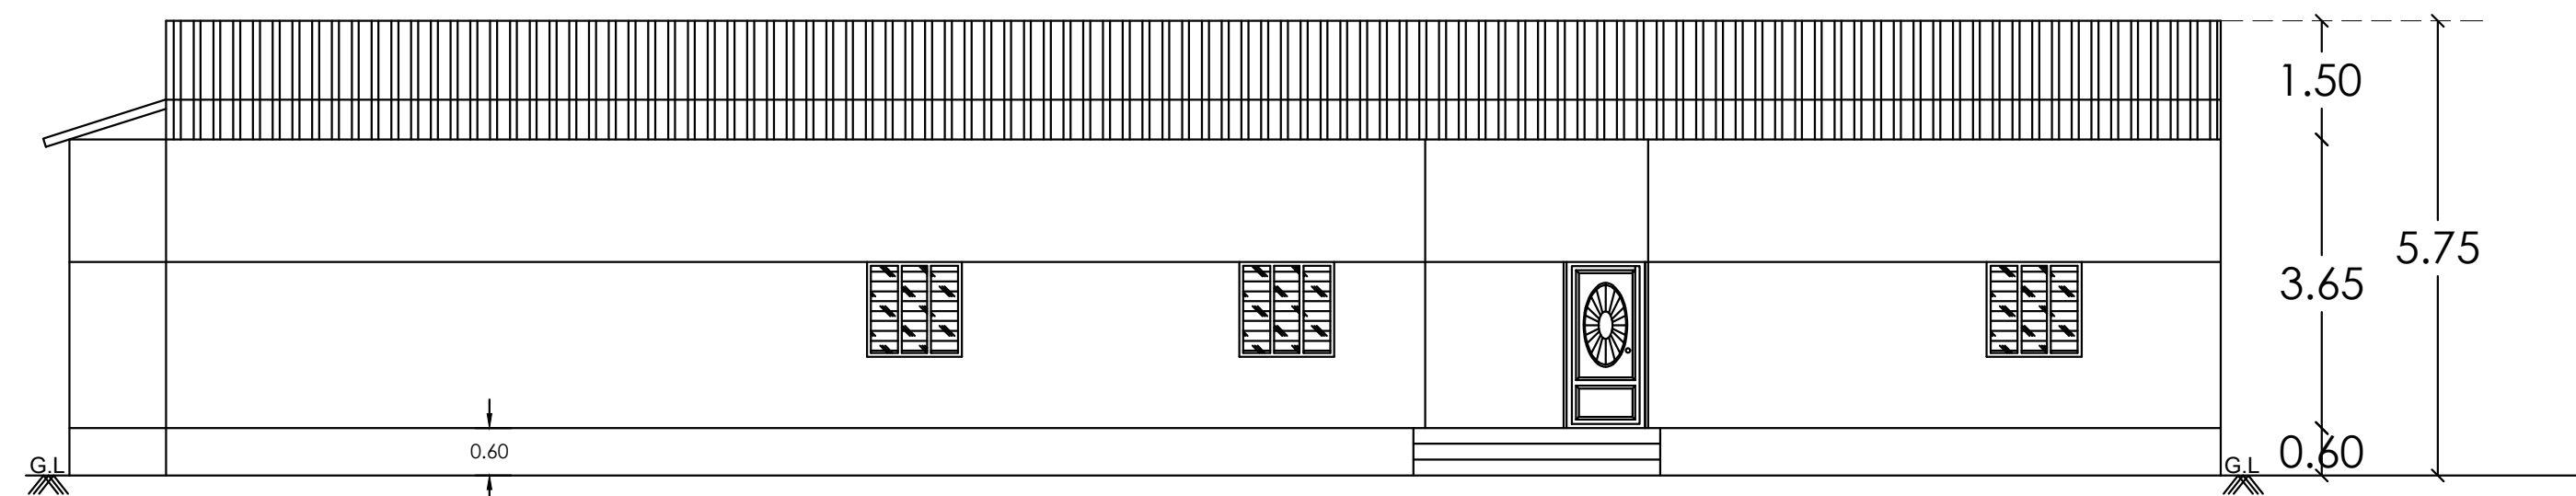

Architectural section drawing of a building, labeled "SECTION ON 'AB'". The drawing shows a cross-section of a structure with a gabled roof. The interior is divided into an "OFFICE" on the left and a larger "DINING HALL" on the right. The floor is labeled "CEMENT FLOORING" and "SAND FILLING". The walls are labeled "BRICK WORK WITH C.M 1:6 MIX". The roof is labeled "GALVANISM SHEET". The foundation is labeled "FOUNDATION CONCRETE INC.C.1:5:10 MIX". The drawing includes dimensions: a total height of 5.75, a height of 5.15 for the dining hall, and a height of 0.60 for the floor. The foundation is shown with a depth of 0.30. The drawing is labeled "SECTION ON 'AB'" at the bottom.

This architectural floor plan shows a building layout with the following rooms and dimensions:

- PROJECT OFFICE:** 3.05 X 6.02
- TOILET (GENTS):** 1.37 X 1.22
- TOILET (LADIES):** 1.37 X 0.94
- MECHANICAL VENTILATION PROVIDED**
- STORE:** 2.21 X 2.90
- KITCHEN:** 4.72 X 2.90
- DORMITORY (LADIES):** 2.21 X 2.90
- DORMITORY (GENTS):** 3.35 X 2.90
- STORE:** 2.21 X 1.52
- XEROX:** 2.21 X 1.52
- PULVELI:** 2.21 X 2.67
- PULVELI:** 4.27 X 6.02
- OFFICE:** 4.27 X 3.12
- DINING HALL:** 22.25 X 17.07
- SERVER:** 3.05 X 4.72
- SERVER:** 1.60 X 3.12
- STORE ROOM:** 2.59 X 6.02
- OFFICE:** 7.77 X 6.02
- RECEPTION:** 2.82 X 4.88
- MALARVANAM:** 2.97 X 6.02
- MANJOLAI:** 3.73 X 6.02

The plan includes various architectural symbols for doors (D), windows (W), and stairs (UP, DOWN). Dimensions are provided for all rooms and overall building measurements (26.60 by 30.00).

PLAN SHOWING THE PROPOSED
CONSTRUCTION OF INDUSTRIAL
BUILDING IN SURVEY NO : 123/2A,
123/2B, 123/3, 124/1A, 124/1B, 124/1C,
24/2A, 124/2B1, 124/2B2, 124/3, 124/4,
124/5,124/8, 124/9.
AT TENKASI - AMBASAMUDRAM ROAD ,
SILLARAIPURAVU VILLAGE,
TENKASI TALUK, TENKASI DISTRICT.

D	DOOR	1.20X 2.10	W	WINDOW	1.80X 1.80
D1	DOOR	1.00X 2.10	V	VENTILATOR	0.91X 0.60
D2	DOOR	0.76X 2.10	V1	VENTILATOR	1.80X 0.60

S. Arun bin.
S. RANJITH BABU, B.Arch
 Registered Architect Grade - 1
 CMDA Reg No. RA/R - 1 / 1903 / 105
 Corp Reg No. RA / 10012 / 2019
 COA No. CA / 2009 / 44506
 No.7/4, Anderson Road, Ayanavaram,
 Chennai-600 023. Mobile : 9840753965
 E-mail: aranjithrathul@gmail.com


Dr. K. MURALI KRISHNAN
Registered Structural Engineer Grade-I (SE) DTC,
Chengalpattu Reg.No. CGLRGN/56/G-2019/08/03
New No.14, Old No.34, Damadana Street,
T.Nagar, Chennai-17.
Mobile: 97890 18902, 01: 2436 0948
Email id : muralikr1971@gmail.com

For HIGHLAND VALLEY CORPORATION PRIVATE LIMITED


 Authorised Signatory

GROUND FLOOR PLAN & ELEVATION


SHEET NO : 10 / 11

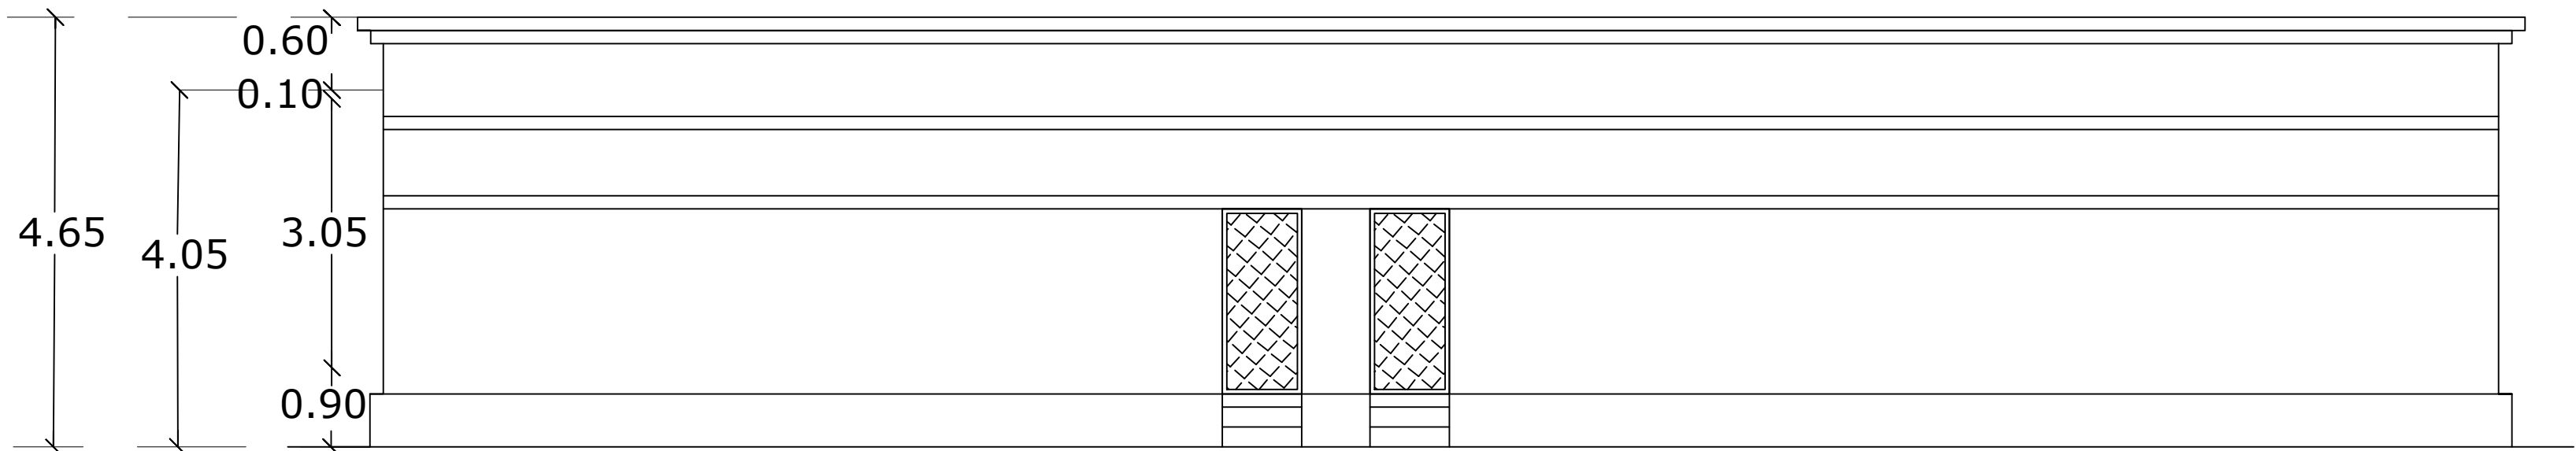

FRONT ELEVATION

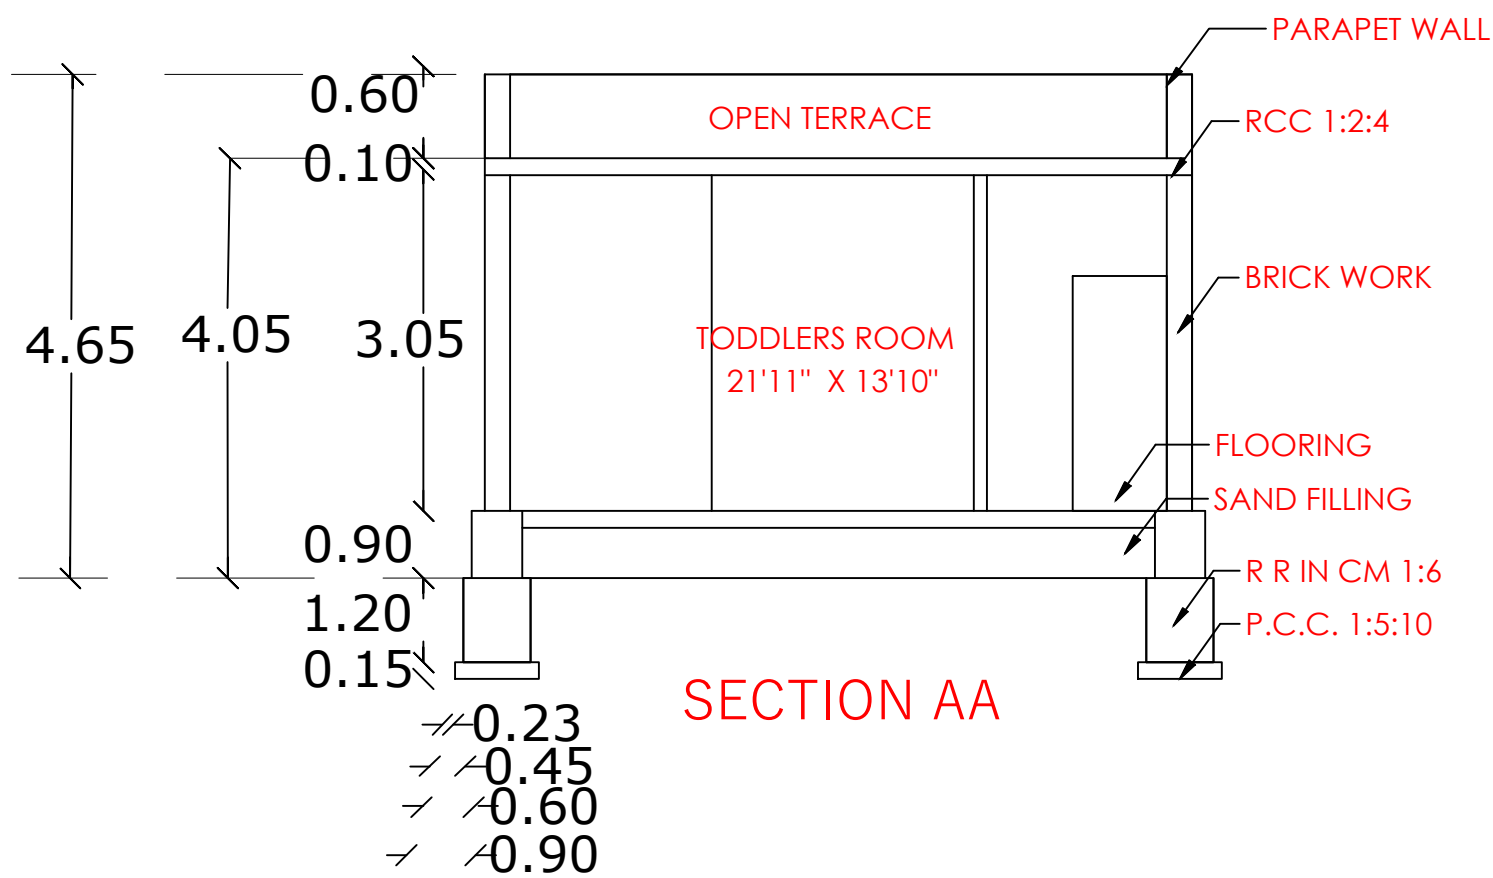


SECTION AA

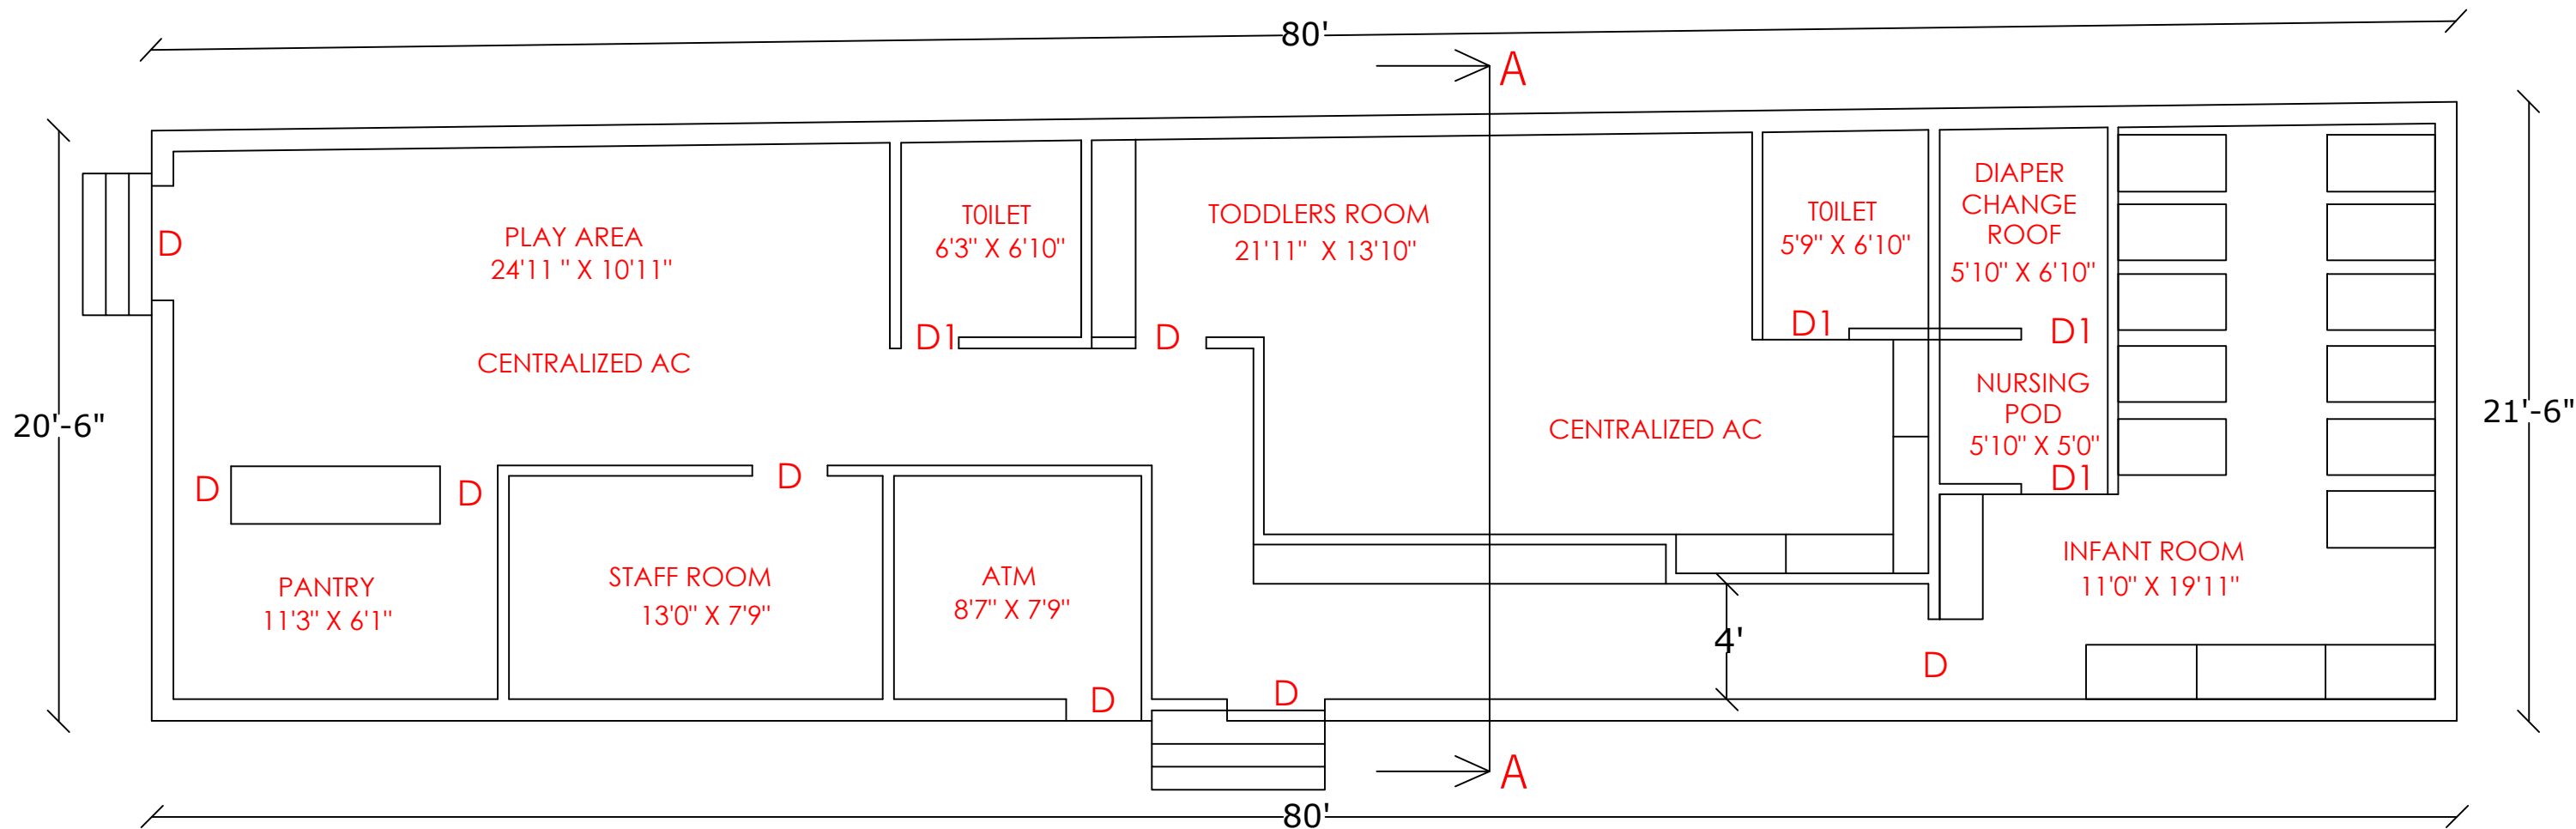

PLAN

PLAN SHOWING THE PROPOSED CONSTRUCTION OF INDUSTRIAL BUILDING IN SURVEY NO : 123/2A, 123/2B, 123/3, 124/1A, 124/1B, 124/1C, 24/2A, 124/2B1, 124/2B2, 124/3, 124/4, 124/5,124/8, 124/9. AT TENKASI - AMBASAMUDRAM ROAD, SILLARAIPURAVU VILLAGE, TENKASI TALUK, TENKASI DISTRICT.

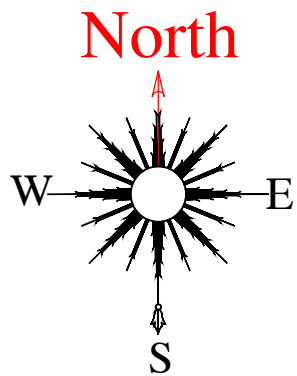

SCHEDULE OF JOINERY

D	DOOR	1.20X 2.10
D1	DOOR	1.00X 2.10

ARCHITECT'S SIGNATURE

S. RANJITH BABU, B.Arch
Registered Architect Grade - 1
CMAA Reg No. RAJ/R - 1 / 1953 / 105
Corp Reg No. RA / 10012 / 2019
COA No. CA / 2009 / 44608
No.74, Anderson Road, Ayerampet,
Chennai-600 023. Mobile : 9840755069
E-mail: sr.ranjithbabu@gmail.com

LBS / STRUCTURAL ENGINEER SIGNATURE

Dr. R. MURUGU, B.E., Ph.D.
Registered Structural Engineer Grade-I (SE/DTC)
Chengalpattu Reg. No. CGLR/GV/56/Gr-V/2019/09/13
New No.14, Old No.34, Damodaran Street,
T.Nagar, Chennai-12.
Mobile: 97890 18902, Off: 2434 0848
Email id : muralirasi1971@gmail.com

OWNER SIGNATURE

For HIGHLAND VALLEY CORPORATION PRIVATE LIMITED
Authorised Signatory

BUILDING - 5 (CRECHE)

GROUND FLOOR PLAN
ELEVATION & SECTION

