



SITE PLAN SHOWING THE PROPOSED CONSTRUCTION OF R.C.C ROOF GROUND, FIRST, SECOND FLOOR "SCHOOL BUILDING" IN R.S.NO. 202/1B1 AT PUDHUKOTTAI ROAD,PILLAYARPATTI VILLAGE & PANCHAYAT, THANJAVUR TALUK & DISTRICT.

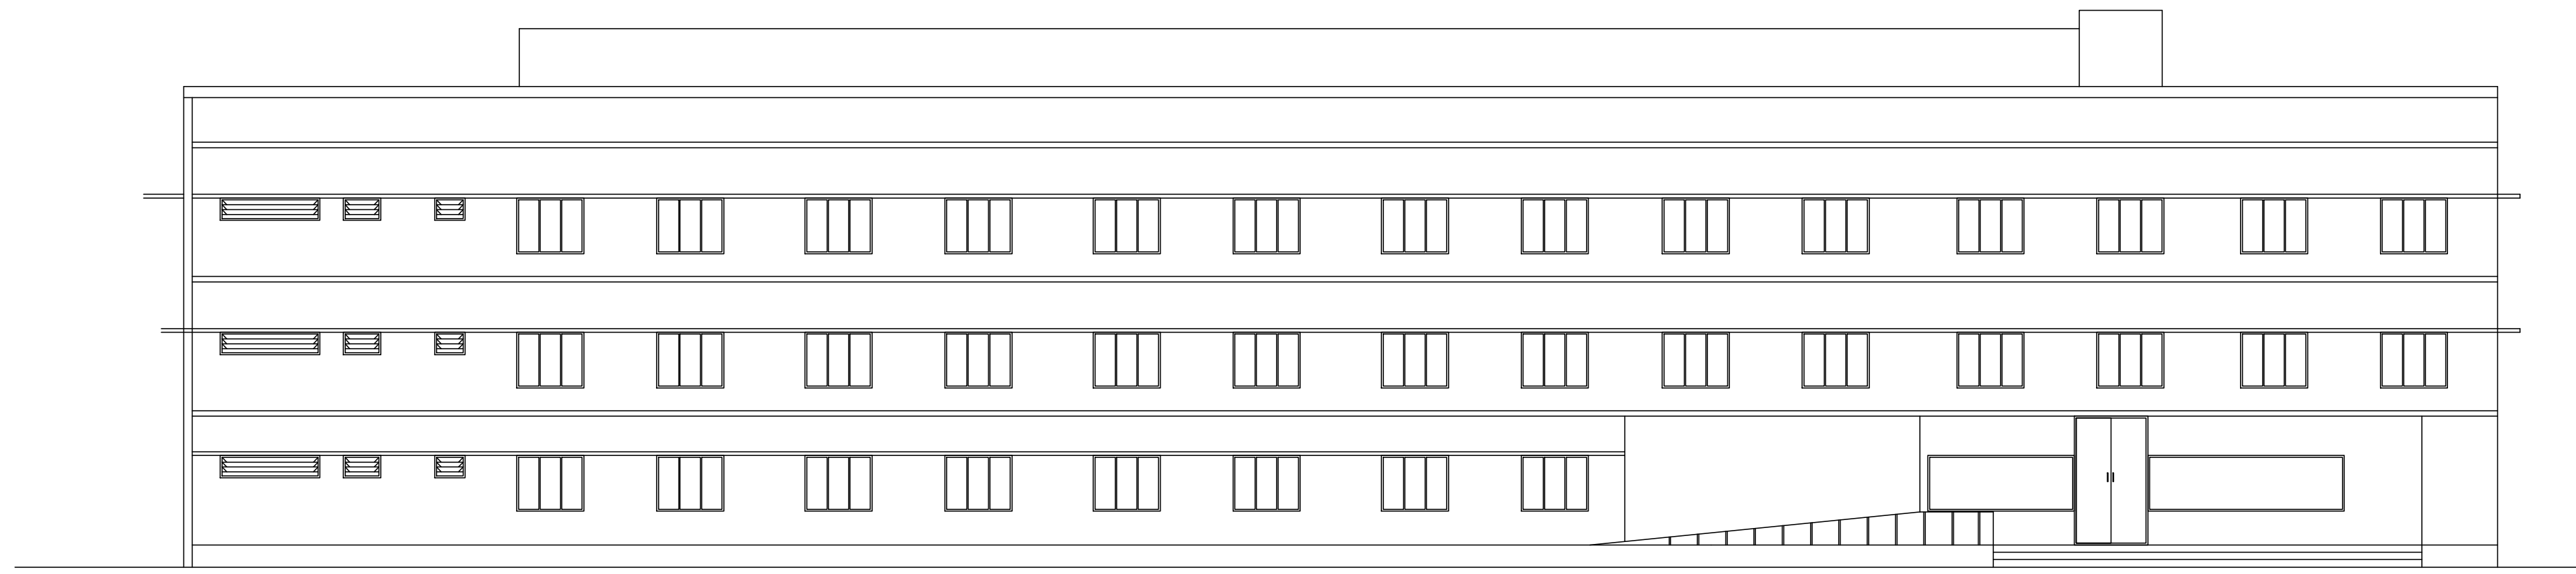


FRONT ELEVATION


BP/DTCP NO : 69/2024

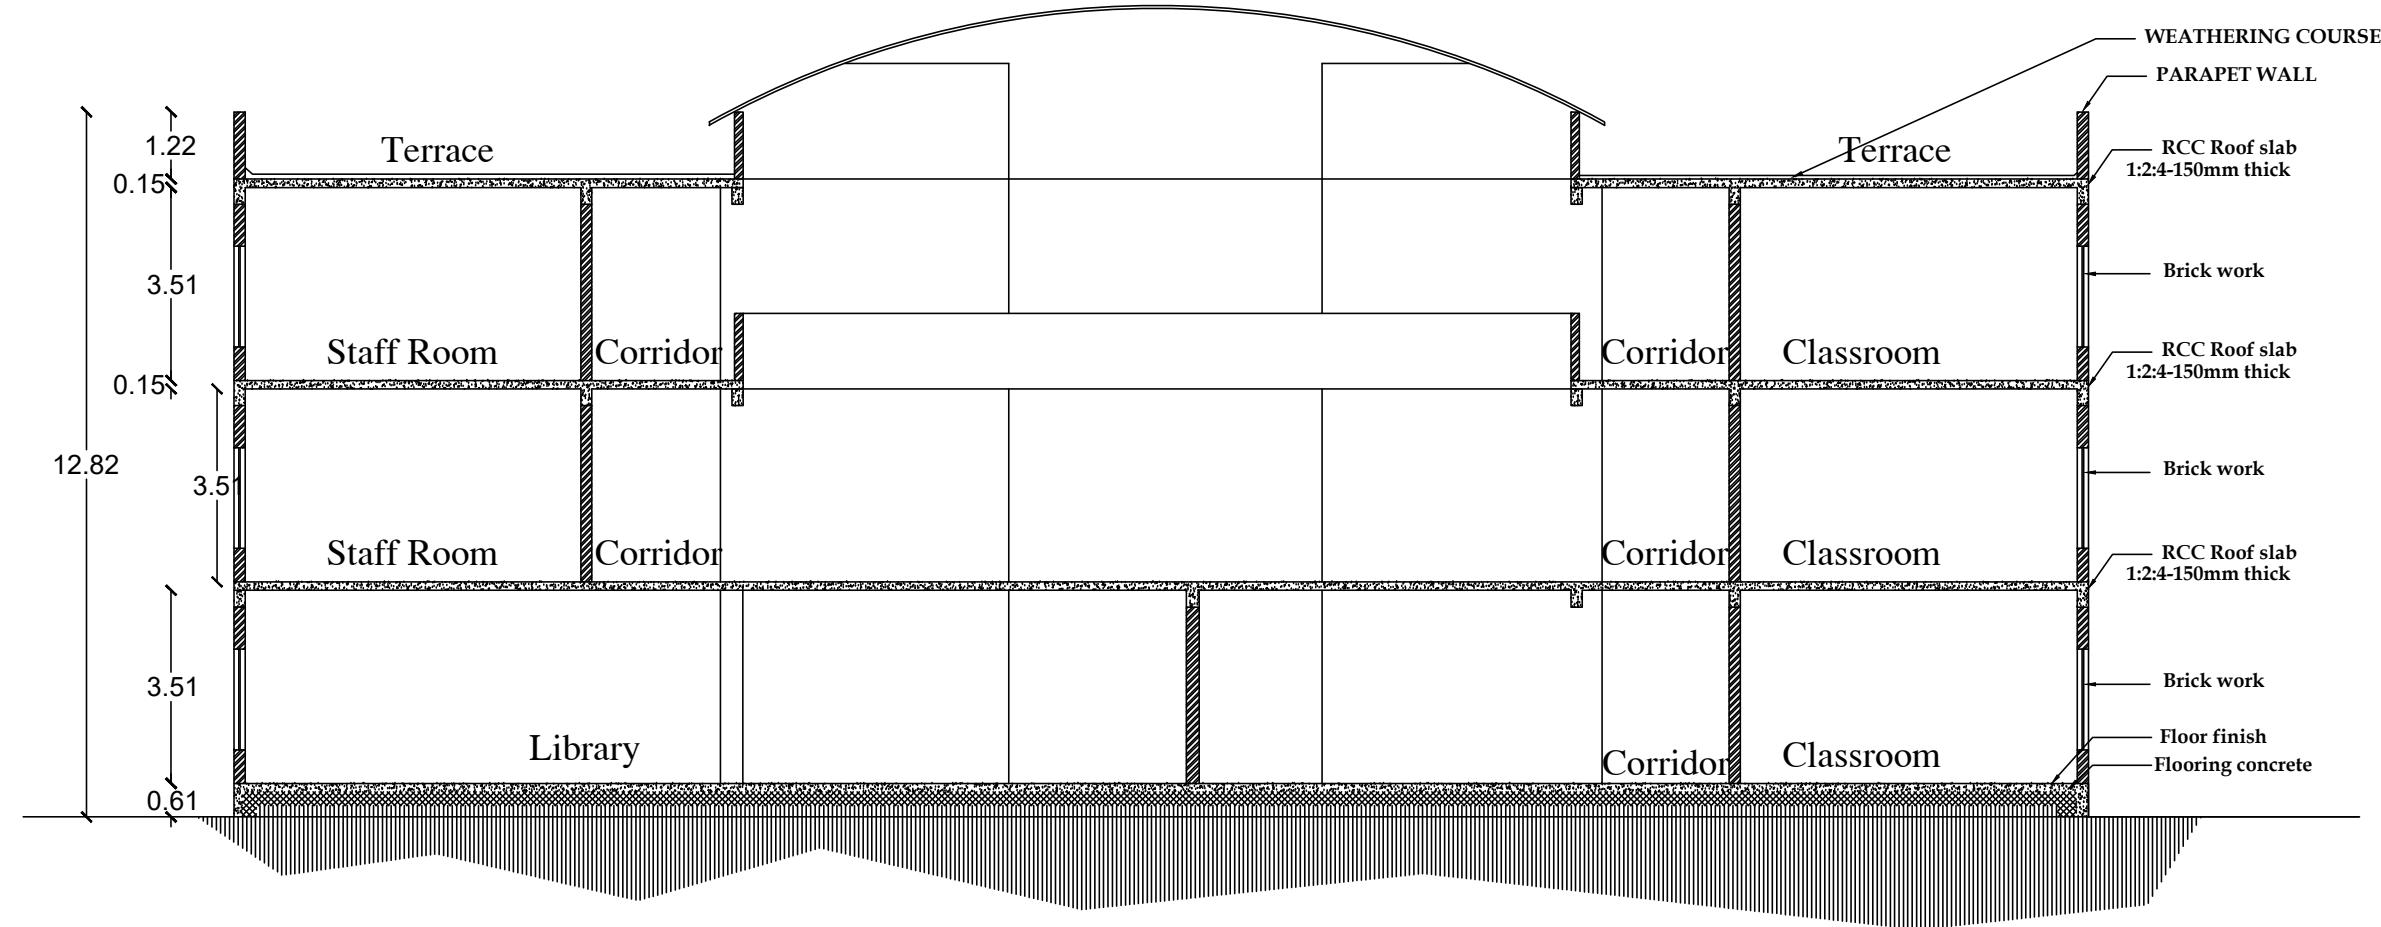

SECTION AA

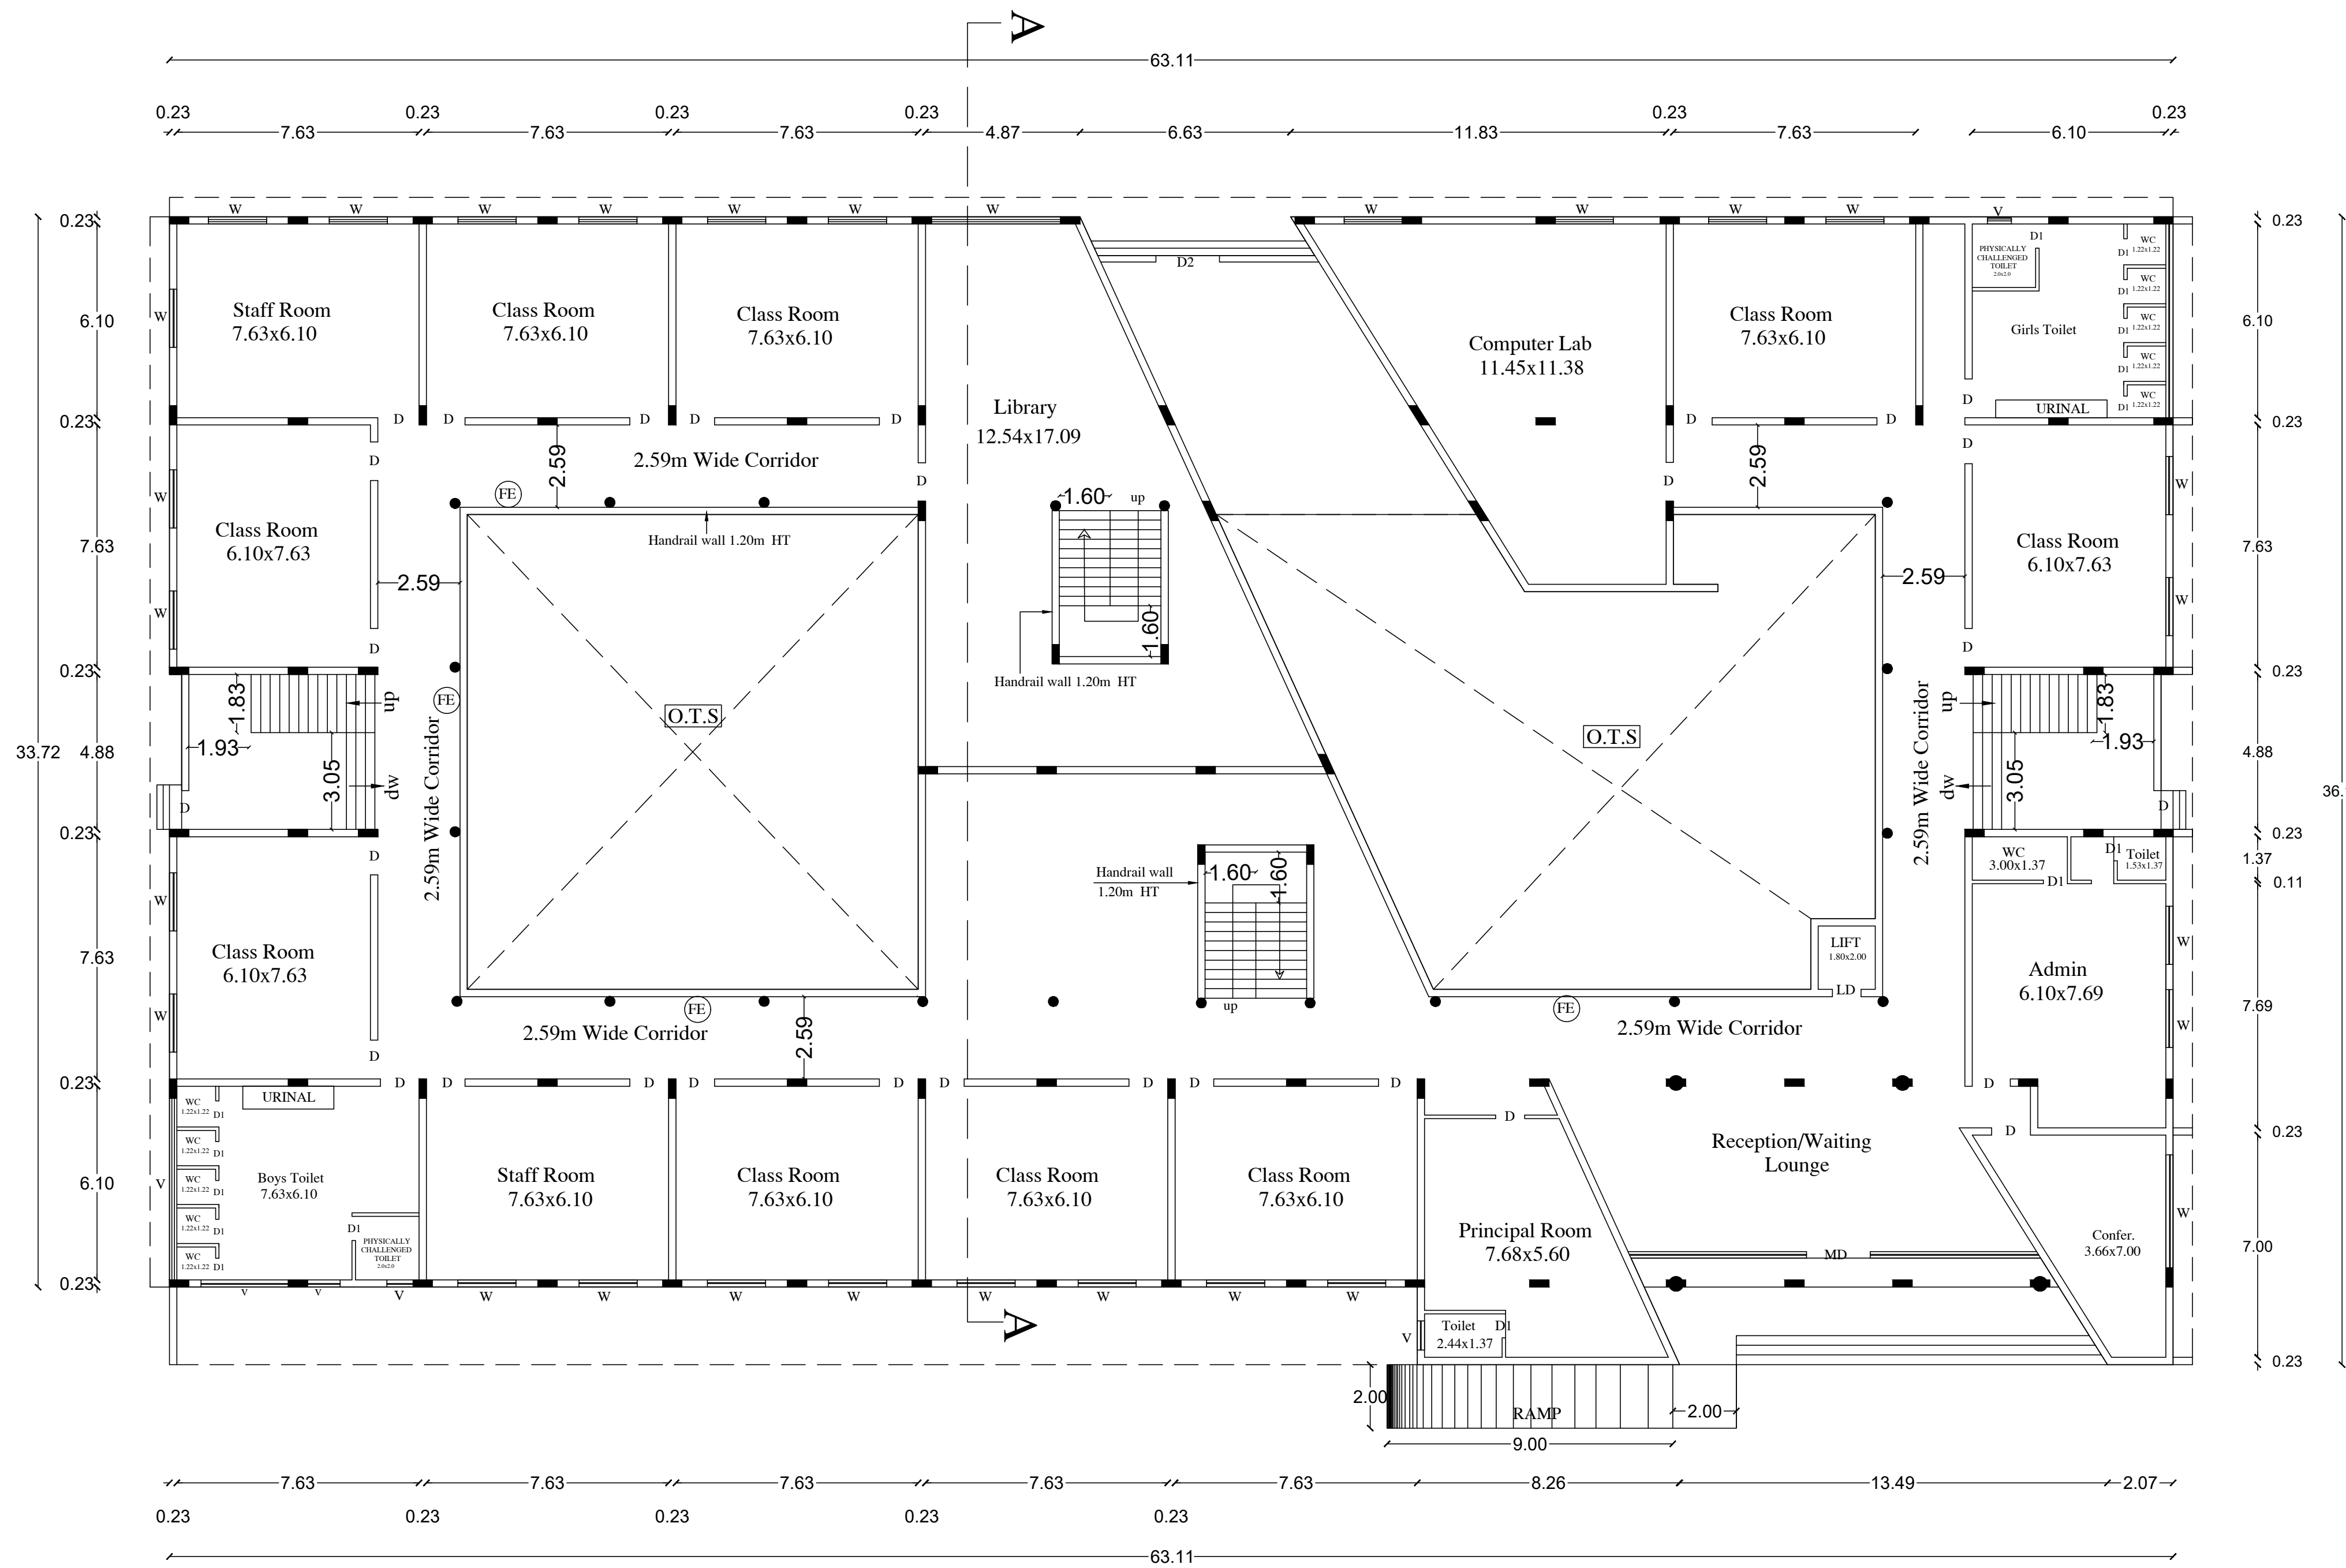

GROUND FLOOR PLAN
SCALE : 1:100

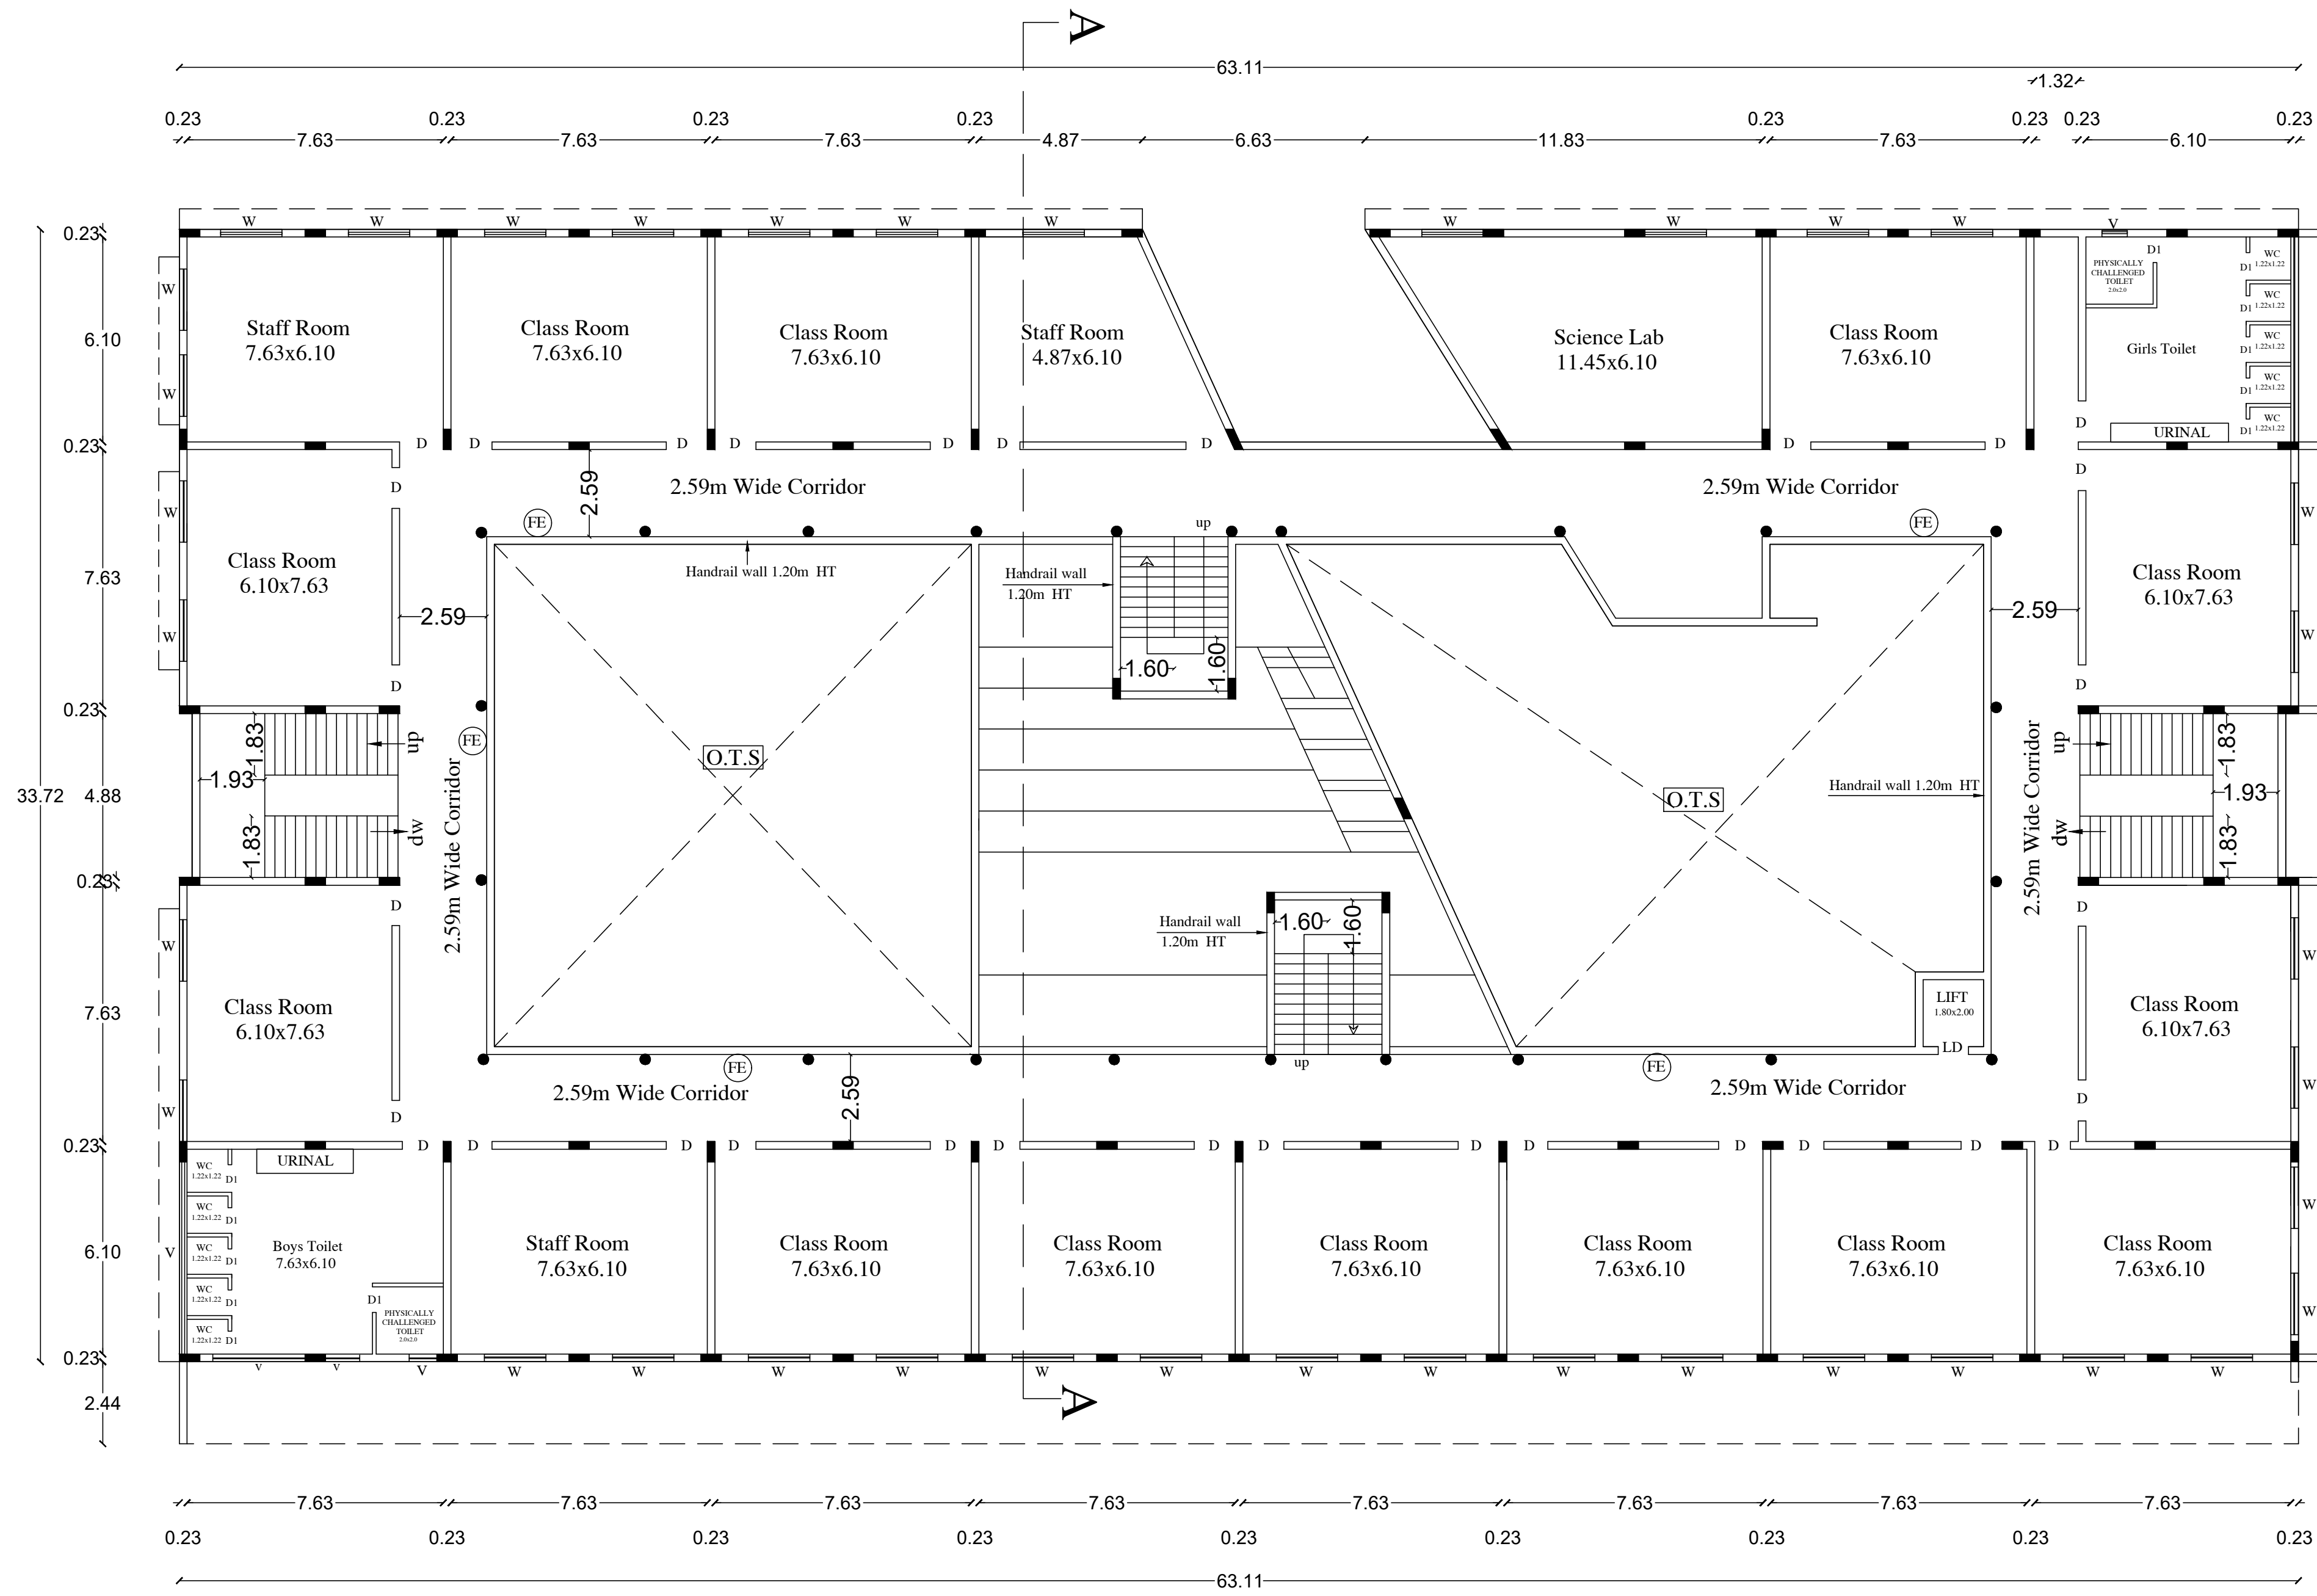

FIRST FLOOR PLAN

SCHEDULE OF JOINERIES :-

MD	Main Door	3.05 x 2.75 m
D	Door	1.22 x 2.75 m
D1	Door	0.76 x 2.75 m
D2	Door	2.00 x 2.75 m
W	Window	2.00 x 2.00 m
V	Ventilator	0.91 x 0.61 m

REFERENCE :-



FIRE EXTINGUISHER

BOUNDARY		DRIVE WAY	
PROPOSED		ROAD	


Note :-

- Plan, Section, Elevation - Scale - 1:100
- All measurements are in Metres.
- Certified that the Rain Water Harvesting System shall be
- Solar water heater system will be provided
- Rain Water is connected to rain water pit
- "U" Trap will be provided in all the outlets
- Mechanical Ventilation to be Provided where necessary


Area Details

SITE AREA				
AS PER PATTa		9498.00 SQ.M		
S.NO	FLOOR NAME	F.S.I. IN SQ.M	NON F.S.I IN SQ.M	TOTAL IN SQ.M
1	GROUND FLOOR	1676.10	-	1676.10
2	FIRST FLOOR	1625.19	-	1625.19
3	SECOND FLOOR	1625.19	-	1625.19
4	HEAD ROOM	-	153.44	153.44
TOTAL		4926.48	153.44	5079.92
F.S.I - 0.52		OSR - 960.00 SQ.M 10.10%		
NO OF CAR PARKING		-	22 NOS	
NO OF TWO WHEELER PARKING		-	40 NOS	
NO OF CYCLE PARKING		-	390 NOS	

APPLICANT :-

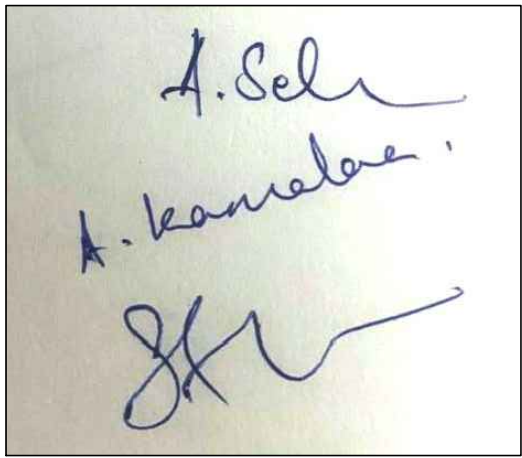


REGISTERED ENGINEER :-

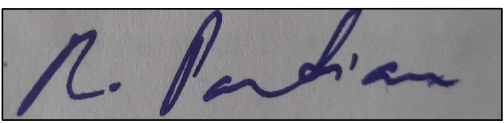


Er.R.PANDIAN , B.E., P.G.D.V., F.I.V.,
Registered Engineer,
TJR/ RE - 1/ 2019 /044
A - 28 , Fifth Street , Kannan Nagar,
Thanjavur - 7 . Mob : 9842490045

REGISTERED STRUCTURAL ENGINEER :-

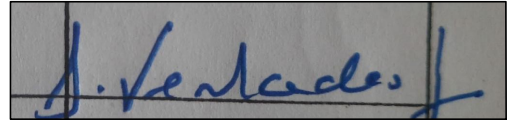

Er.S.VENKADESH , B.E., F.I.V., M.I.E.,
M.I.C.A. , C.Engg. , M.Sc (Val)
Registered Structural Engineer Grade - II,
Reg No : TJR/ RSE - II/ 2019 /039
DTCP - Thanjavur Region
No : 56 , F3 , Zahira Residency , 3rd Street ,
Cauvery Nagar West , Thanjavur - 5 .

REGISTERED CONSTRUCTION ENGINEER :-

 


Er.S.VENKADESH , B.E., F.I.V., M.I.E.,
M.I.C.A. , C.Engg. , M.Sc (Val)
Registered Construction Engineer
Reg No : TJR/ RSE - II/ 2019 /040
DTCP - Thanjavur Region
No : 56 , F3 , Zahira Residency , 3rd Street ,
Cauvery Nagar West , Thanjavur - 5 .


OFFICE USE :-

SITE PLAN SHOWING THE PROPOSED CONSTRUCTION OF R.C.C ROOF GROUND, FIRST, SECOND FLOOR "SCHOOL BUILDING" IN R.S.NO. 202/1B1 AT PUDHUKOTTAI ROAD,PILLAYARPATTI VILLAGE & PANCHAYAT, THANJAVUR TALUK & DISTRICT.

BP/DTCP NO : 69/2024

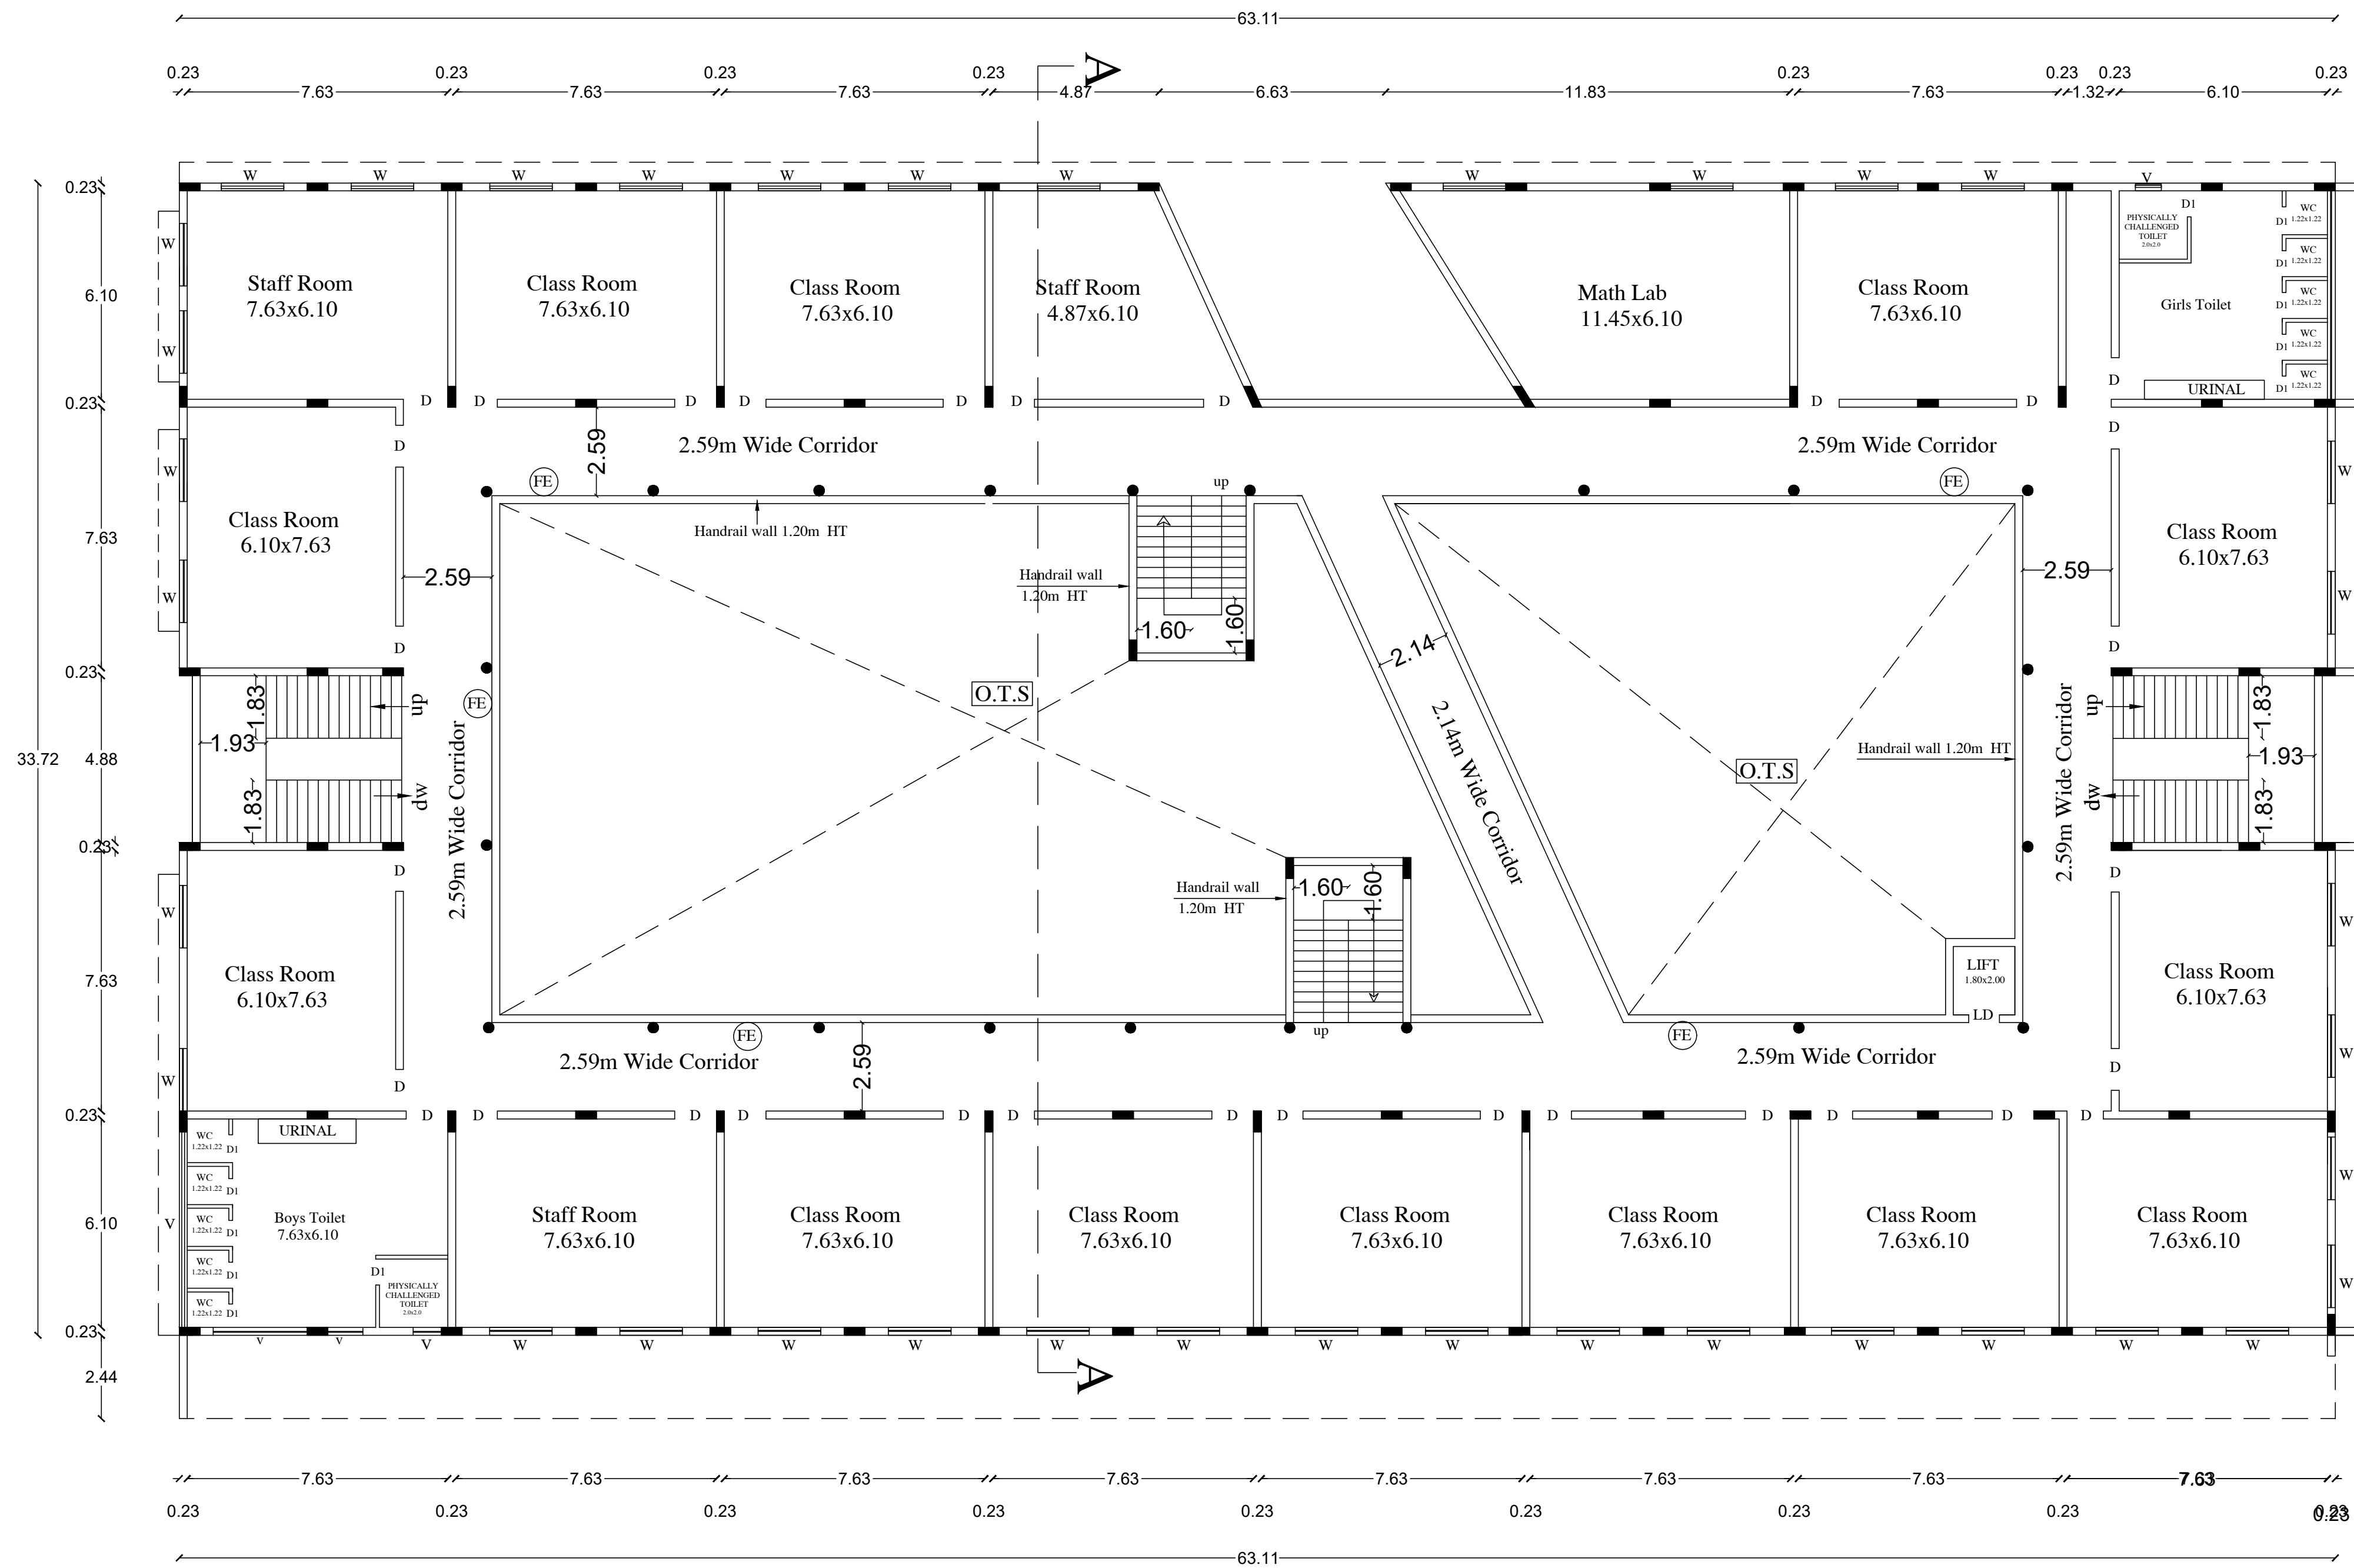

SECOND FLOOR PLAN
SCALE : 1:100

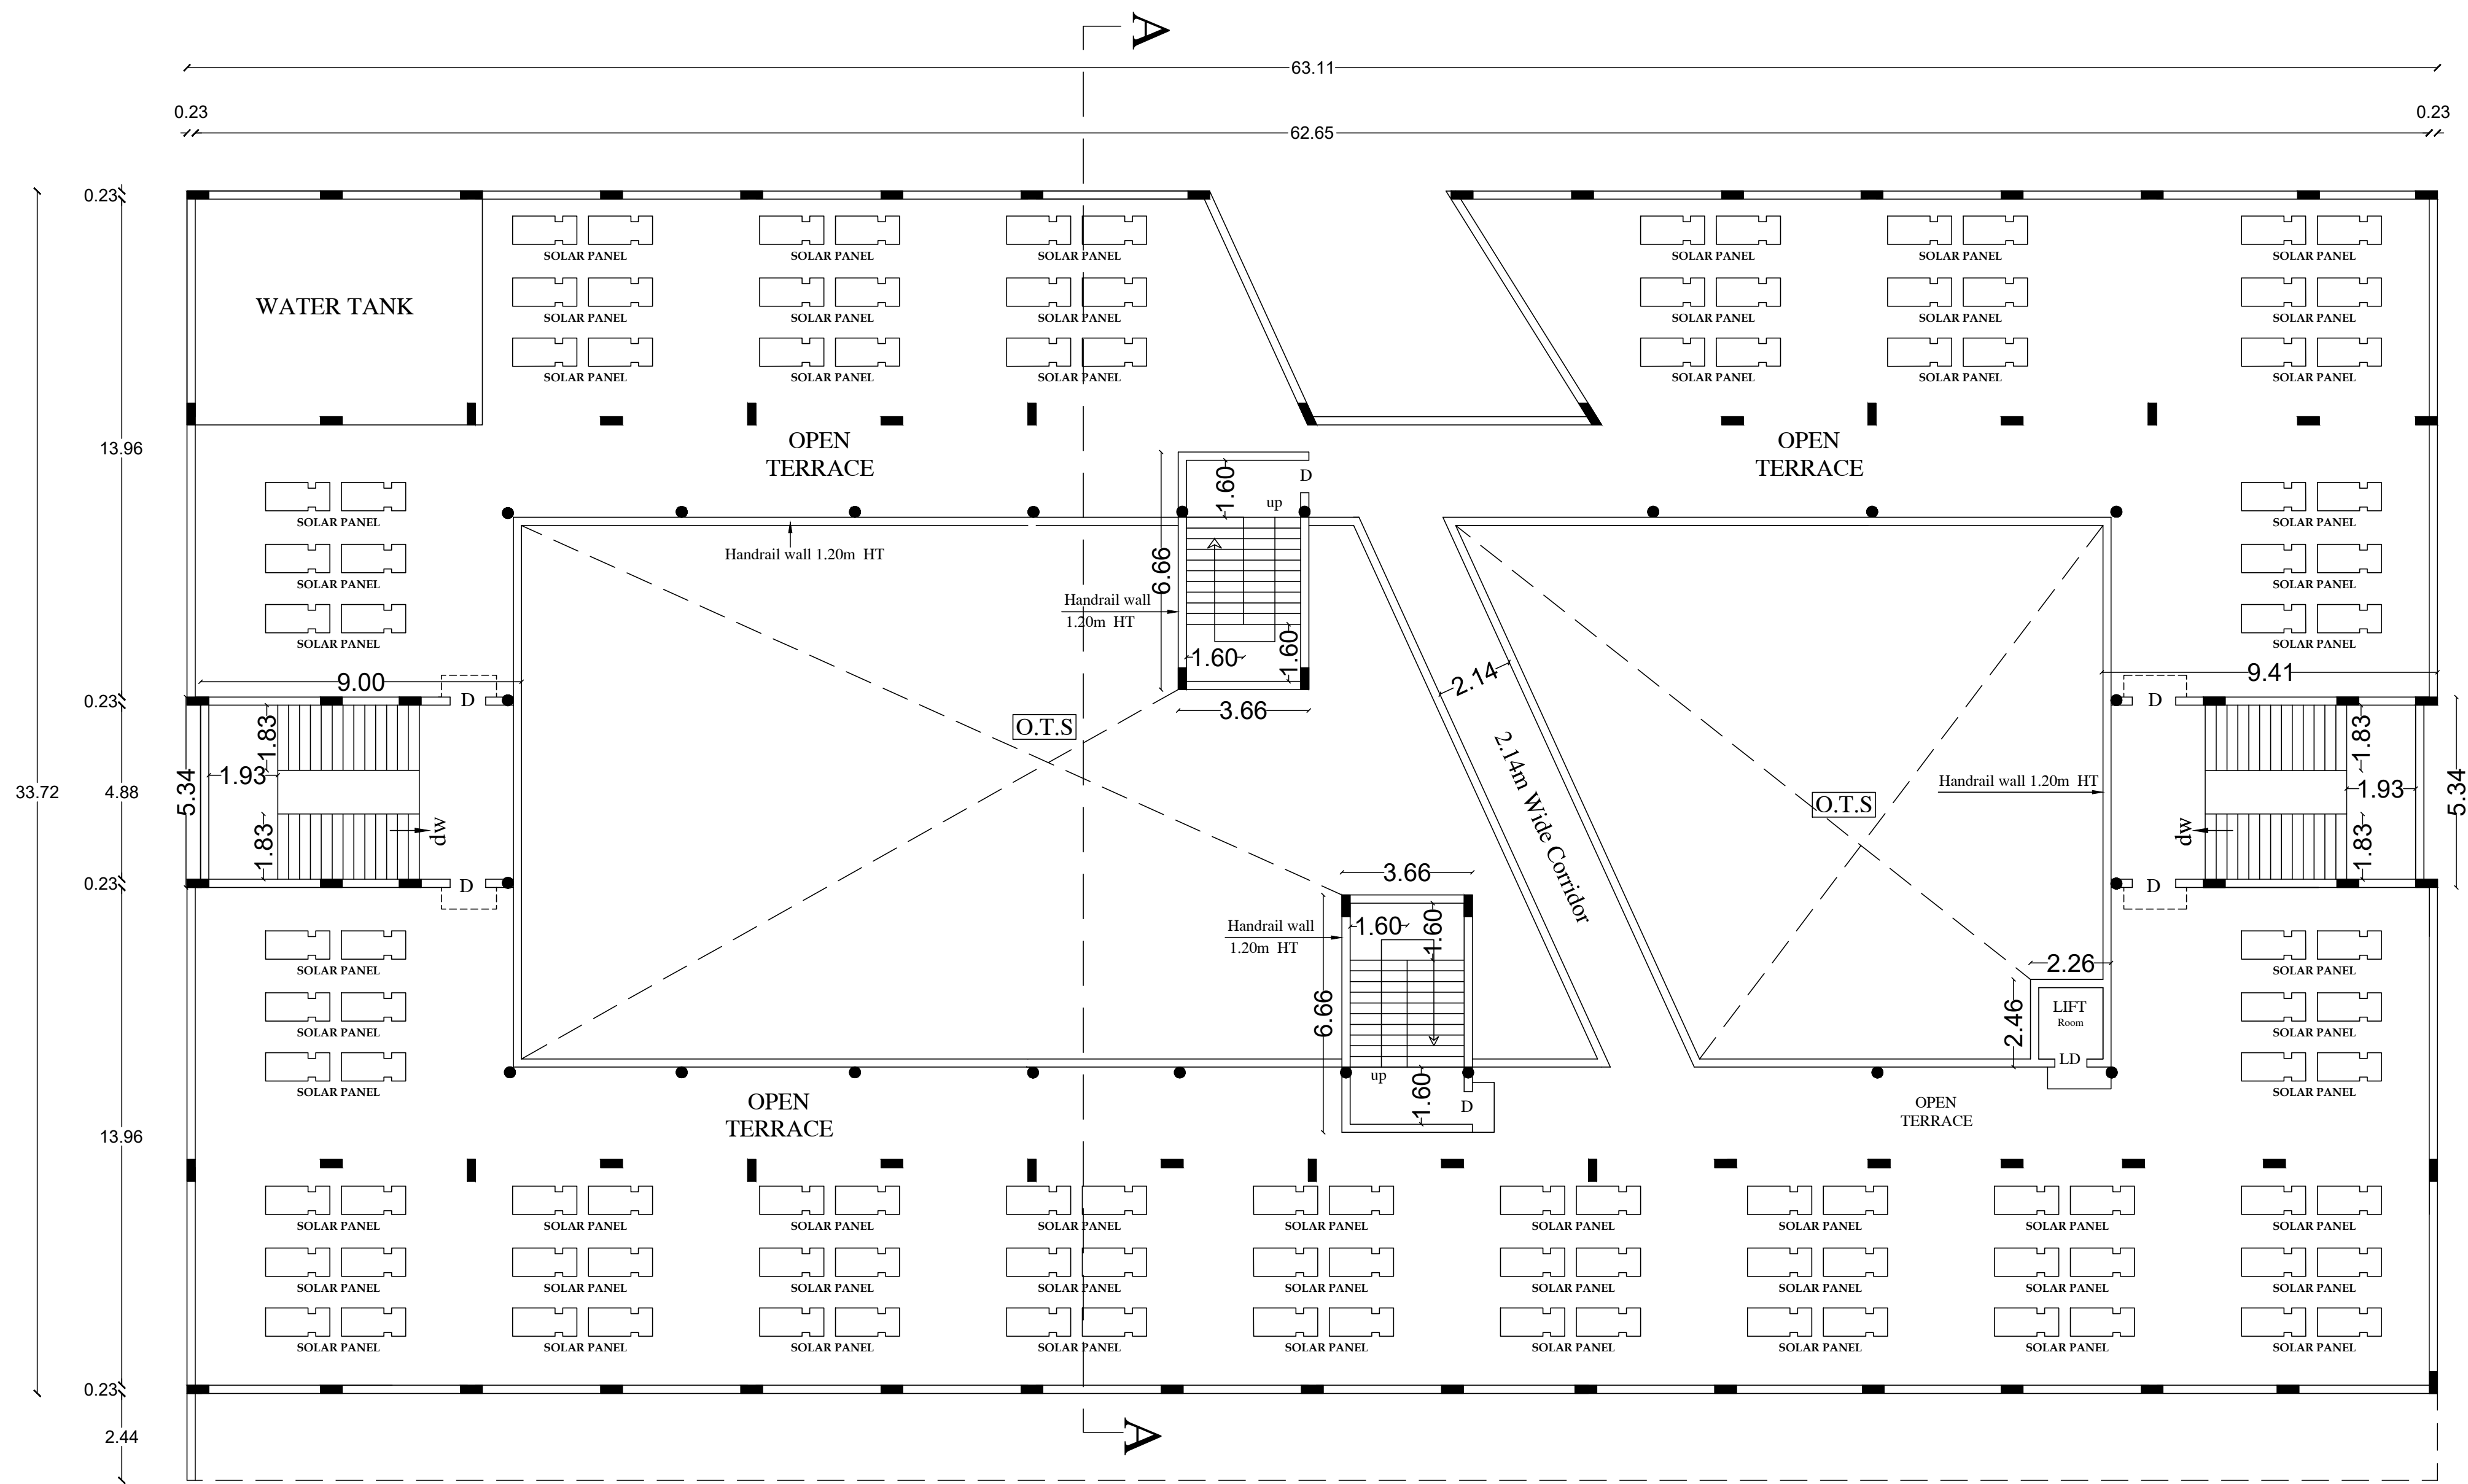

TERRACE FLOOR PLAN

SCHEDULE OF JOINERIES :-

MD	Main Door	3.05 x 2.75 m
D	Door	1.22 x 2.75 m
D1	Door	0.76 x 2.75 m
D2	Door	2.00 x 2.75 m
W	Window	2.00 x 2.00 m
V	Ventilator	0.91 x 0.61 m

REFERENCE :- (FE) FIRE EXTINGUISHER

BOUNDARY ☐ DRIVE WAY ☐
PROPOSED ☐ ROAD ☐

Note :-
1. Plan, Section, Elevation - Scale - 1:100
2. All measurements are in Metres.
3. Certified that the Rain Water Harvesting System shall be
4. Solar water heater system will be provided
5. Rain Water is connected to rain water pit
6. 'U' Trap will be provided in all the outlets
7. Mechanical Ventilation to be Provided where necessary

Area Details

SITE AREA				
AS PER PATT		9498.00 SQ.M		
S.NO	FLOOR NAME	F.S.I. IN SQ.M	NON F.S.I IN SQ.M	TOTAL IN SQ.M
1	GROUND FLOOR	1676.10	-	1676.10
2	FIRST FLOOR	1625.19	-	1625.19
3	SECOND FLOOR	1625.19	-	1625.19
4	HEAD ROOM	-	153.44	153.44
	TOTAL	4926.48	153.44	5079.92
F.S.I - 0.52		OSR - 960.00 SQ.M 10.10%		
NO OF CAR PARKING		-	22 NOS	
NO OF TWO WHEELER PARKING		-	40 NOS	
NO OF CYCLE PARKING		-	390 NOS	

APPLICANT :-

A. Selva
A. Kandaswamy
J. K.

REGISTERED ENGINEER :-

R. Pandian

Er.R.PANDIAN , B.E., P.G.D.V., F.I.V.,
Registered Engineer,
TJR / RE - 1/2019/044
A - 28 , Fifth Street , Kannan Nagar,
Thanjavur - 7 . Mob : 9842490045

REGISTERED STRUCTURAL ENGINEER :-

S. Venkadesh

Er.S.VENKADESH , B.E., F.I.V., M.I.E.,
M.I.C.A ., C.Engg ., M.Sc (Val)
Registered Structural Engineer Grade - II,
Reg No : TJR / RSE - II / 2019 / 039
DTCP - Thanjavur Region
No : 56 , F3 , Zahira Residency , 3rd Street ,
Cauvery Nagar West , Thanjavur - 5 .

REGISTERED CONSTRUCTION ENGINEER :-


S. Venkadesh

Er.S.VENKADESH , B.E., F.I.V., M.I.E.,
M.I.C.A ., C.Engg ., M.Sc (Val)
Registered Construction Engineer
Reg No : TJR / RSE - II / 2019 / 040
DTCP - Thanjavur Region
No : 56 , F3 , Zahira Residency , 3rd Street ,
Cauvery Nagar West , Thanjavur - 5 .

OFFICE USE :-

SITE PLAN SHOWING THE PROPOSED CONSTRUCTION OF R.C.C ROOF GROUND, FIRST, SECOND FLOOR "SCHOOL BUILDING" IN R.S.NO. 202/1B1 AT PUDHUKOTTAI ROAD,PILLAYARPATTI VILLAGE & PANCHAYAT, THANJAVUR TALUK & DISTRICT.

SHEET 3/4

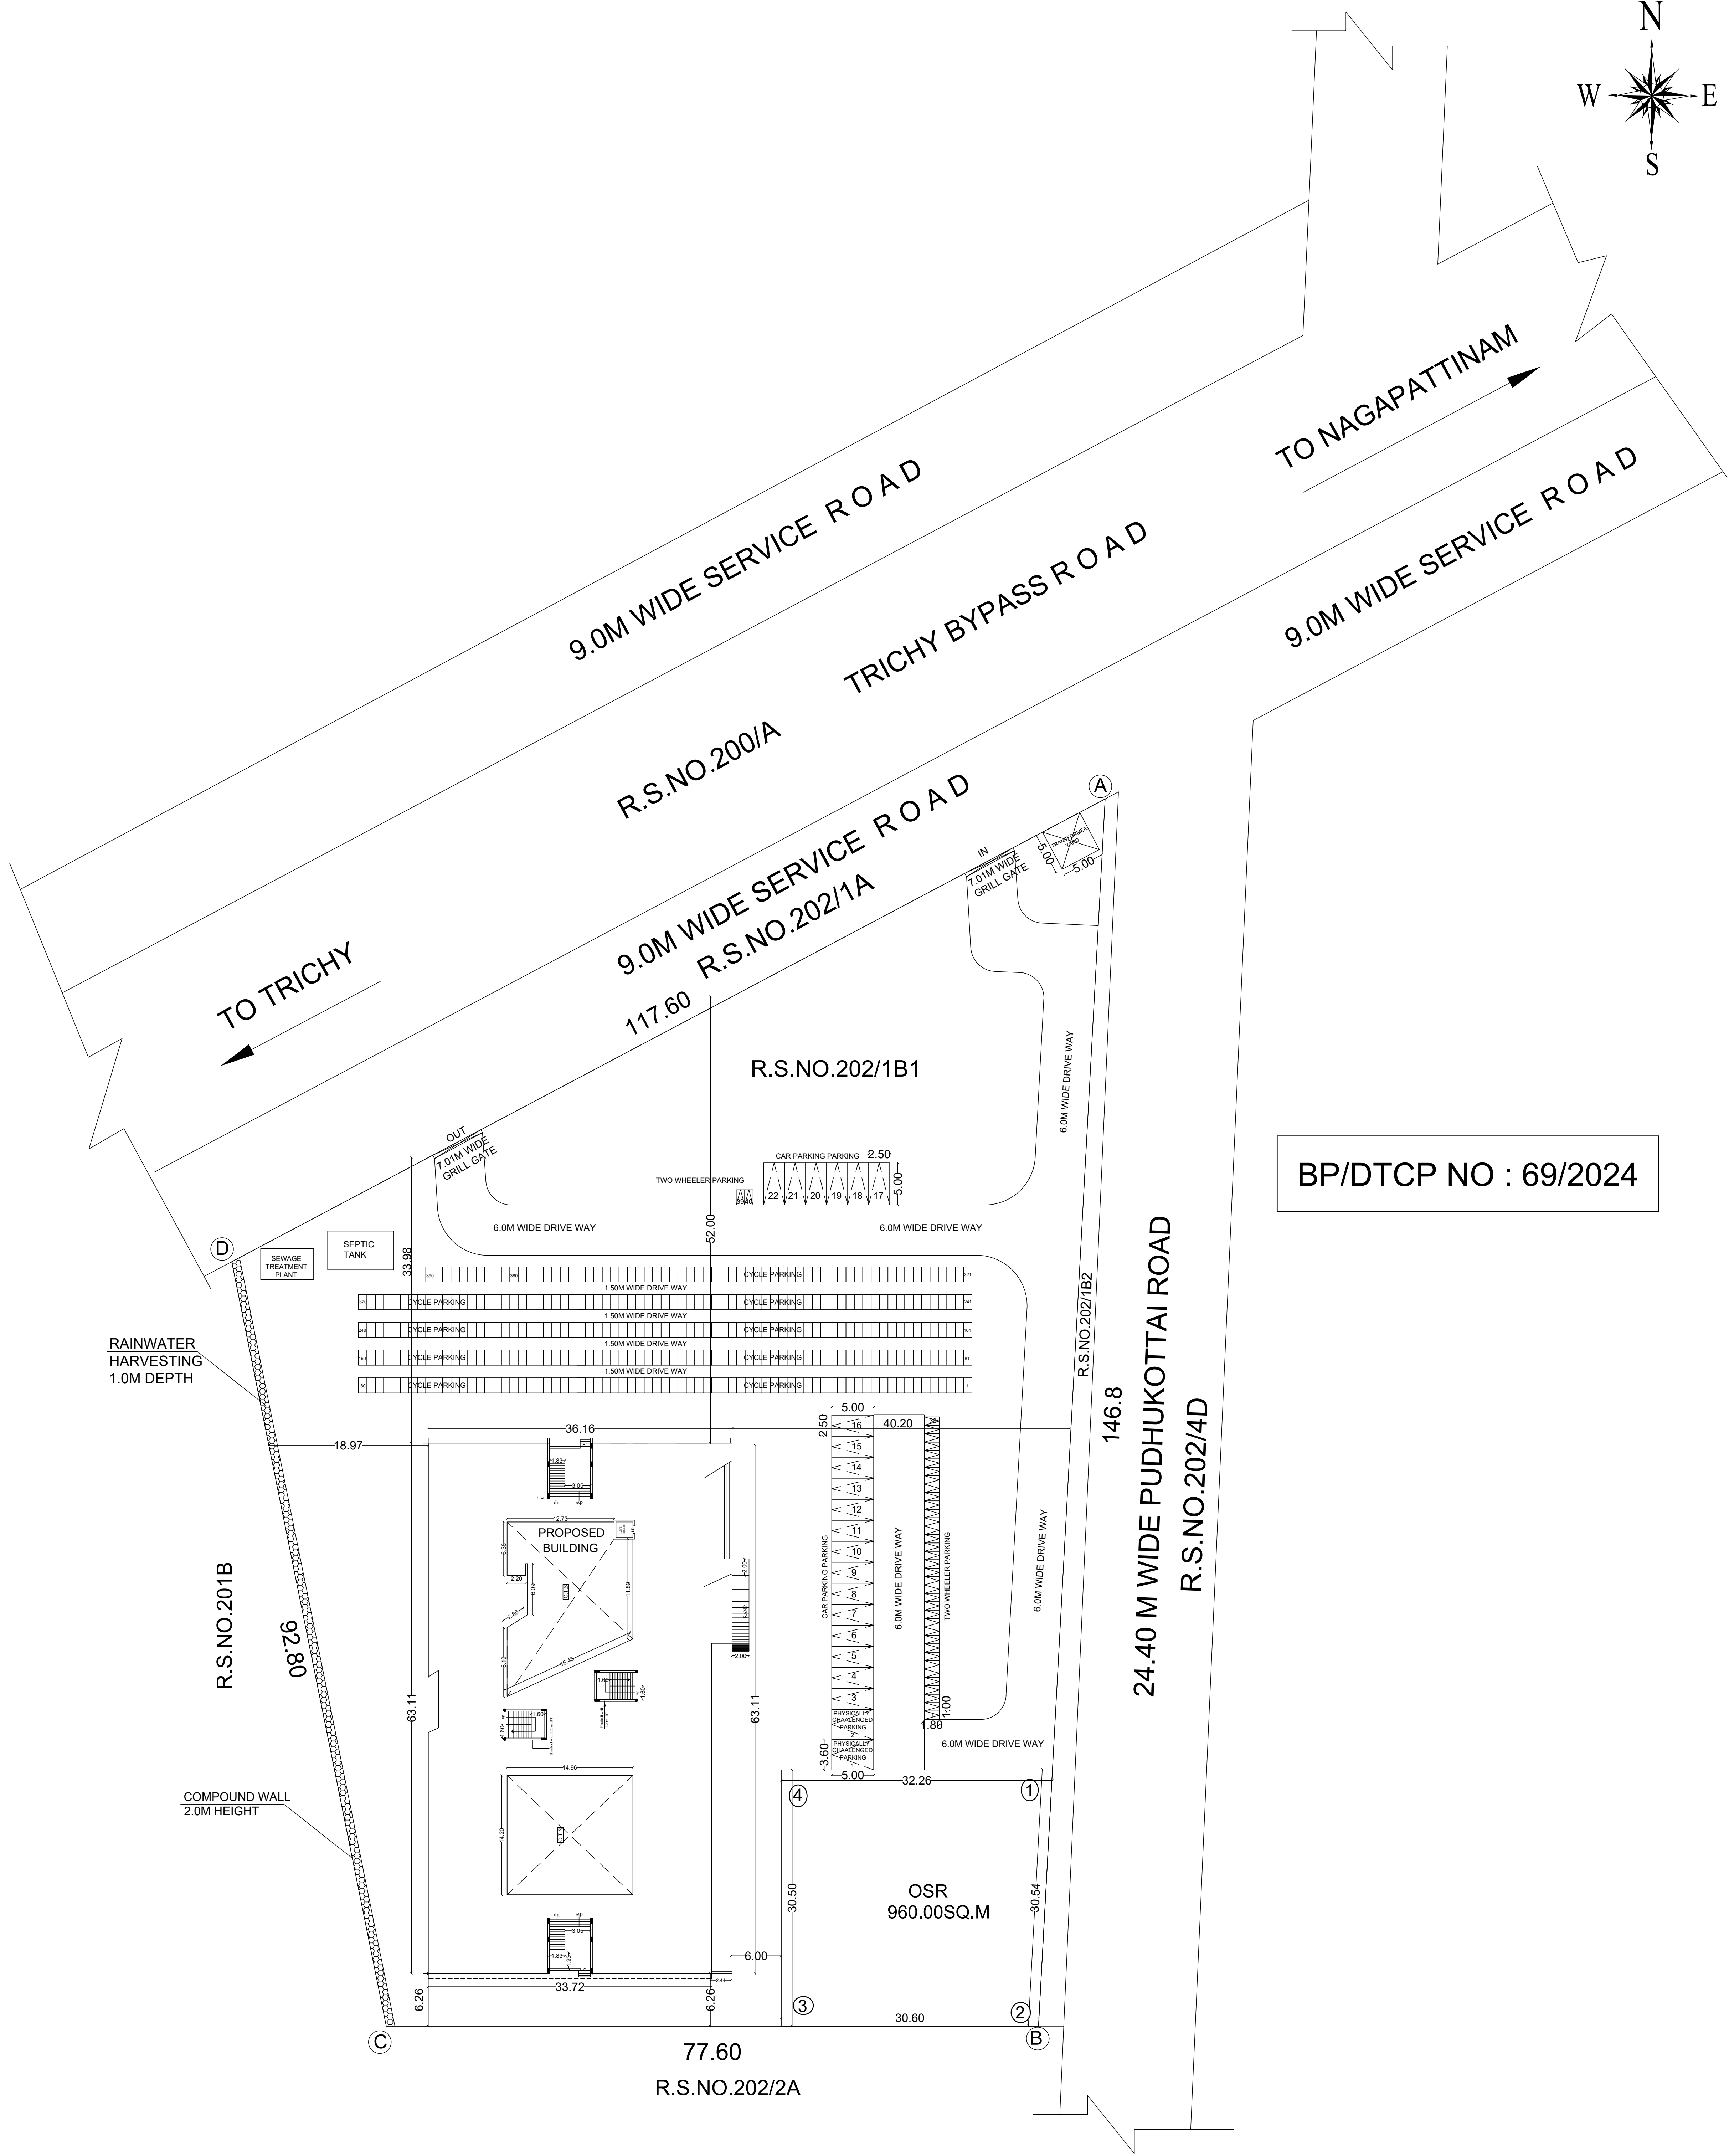

BP/DTCP NO : 69/2024

SCHEDULE OF JOINERIES :-

MD	Main Door	3.05 x 2.75 m
D	Door	1.22 x 2.75 m
D1	Door	0.76 x 2.75 m
D2	Door	2.00 x 2.75 m
W	Window	2.00 x 2.00 m
V	Ventilator	0.91 x 0.61 m

REFERENCE :- (FE) FIRE EXTINGUISHER

BOUNDARY	DRIVE WAY	
PROPOSED	ROAD	


- Note :-
1. Plan, Section, Elevation - Scale - 1:100
 2. All measurements are in Metres.
 3. Certified that the Rain Water Harvesting System shall be
 4. Solar water heater system will be provided
 5. Rain Water is connected to rain water pit
 6. 'U' Trap will be provided in all the outlets
 7. Mechanical Ventilation to be Provided where necessary

Area Details

SITE AREA			
AS PER PATTA		9498.00 SQ.M	
S.NO	FLOOR NAME	F.S.I. IN SQ.M	NON F.S.I IN SQ.M
1	GROUND FLOOR	1676.10	-
2	FIRST FLOOR	1625.19	-
3	SECOND FLOOR	1625.19	-
4	HEAD ROOM	-	153.44
TOTAL		4926.48	153.44
F.S.I -		0.52	OSR - 960.00 SQ.M 10.10%

NO OF CAR PARKING	-	22 NOS
NO OF TWO WHEELER PARKING	-	40 NOS
NO OF CYCLE PARKING	-	390 NOS

APPLICANT :-

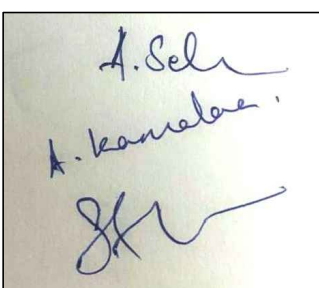

REGISTERED ENGINEER :-






Er.R.PANDIAN , B.E., P.G.D.V., F.I.V.,
Registered Engineer,
TJR / RE - 1/2019 / 044
A - 28 , Fifth Street , Kannan Nagar,
Thanjavur - 7 . Mob : 9842490045

REGISTERED STRUCTURAL ENGINEER :-

Er.S.VENKADESH , B.E., F.I.V., M.I.E.,
M.I.C.A ., C.Engg ., M.Sc (Val)
Registered Structural Engineer Grade - II,
Reg No : TJR / RSE - II/2019 / 039
DTCP - Thanjavur Region
No : 56 , F3 , Zahira Residency , 3rd Street ,
Cauvery Nagar West , Thanjavur - 5 .

REGISTERED CONSTRUCTION ENGINEER :-

Er.S.VENKADESH , B.E., F.I.V., M.I.E.,
M.I.C.A ., C.Engg ., M.Sc (Val)
Registered Construction Engineer
Reg No : TJR / RSE - II/2019 / 040
DTCP - Thanjavur Region
No : 56 , F3 , Zahira Residency , 3rd Street ,
Cauvery Nagar West , Thanjavur - 5 .

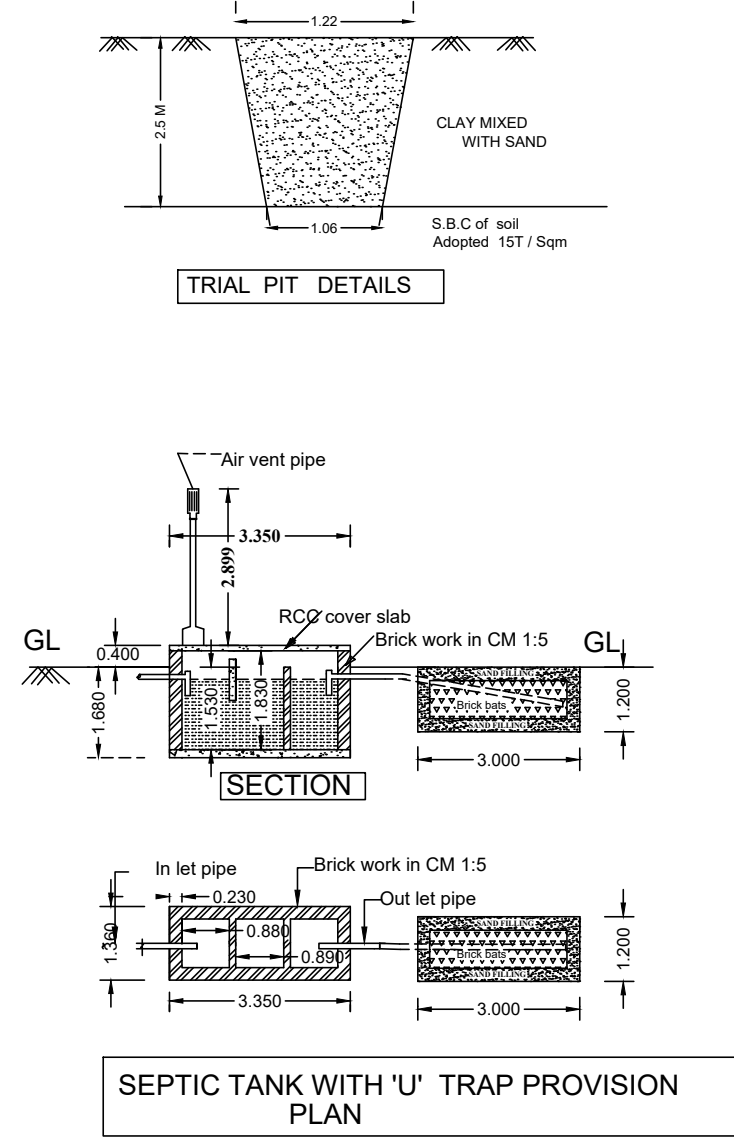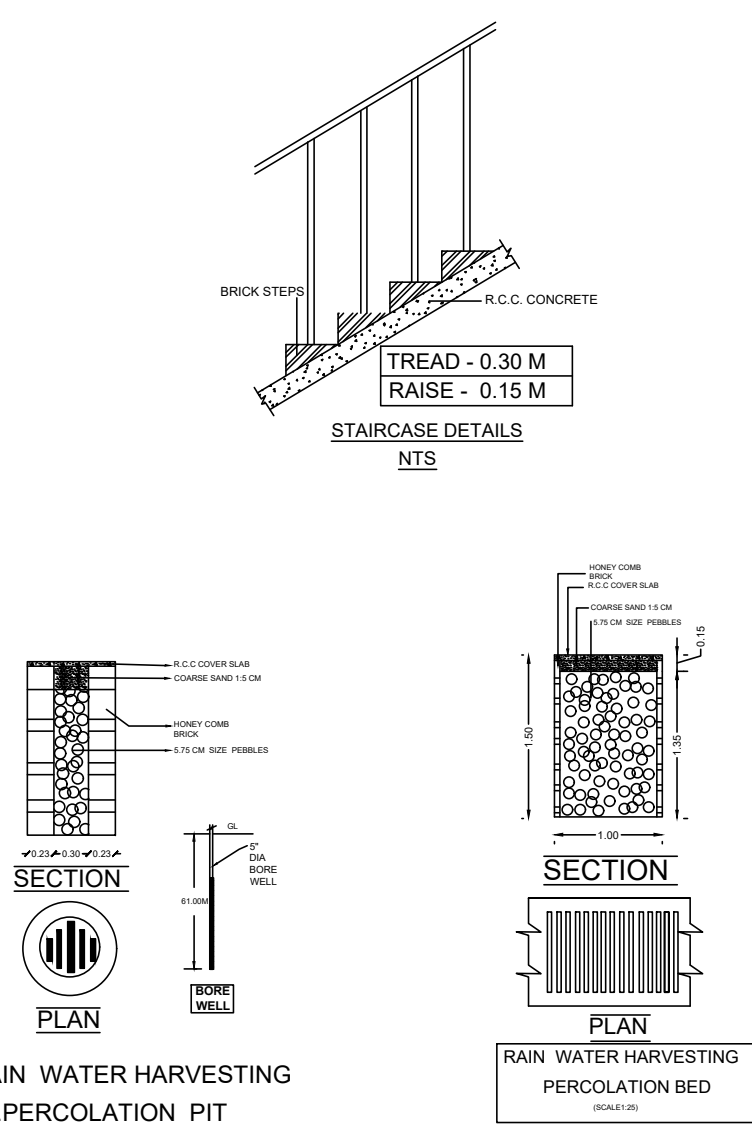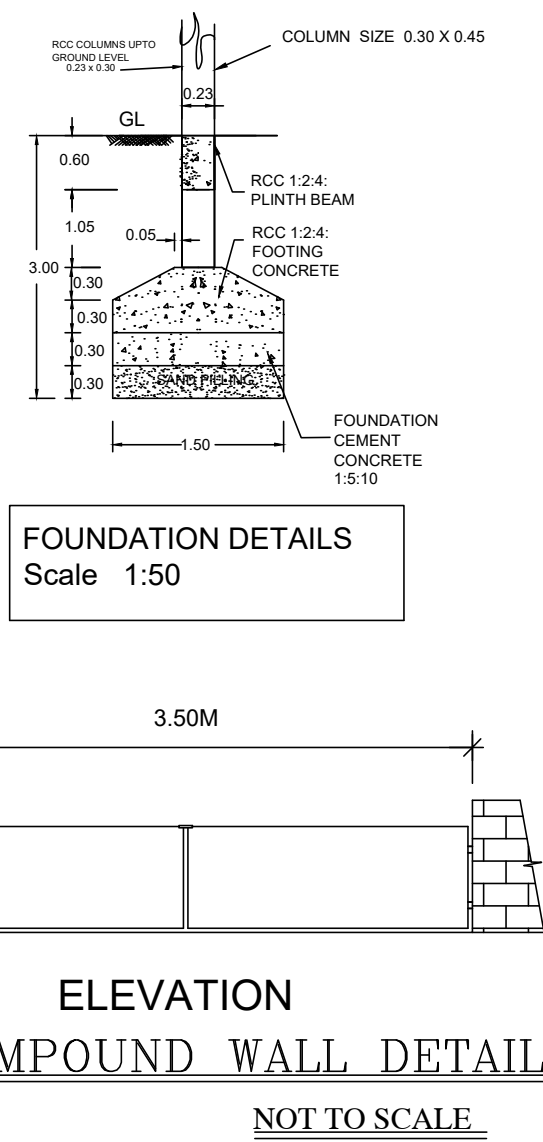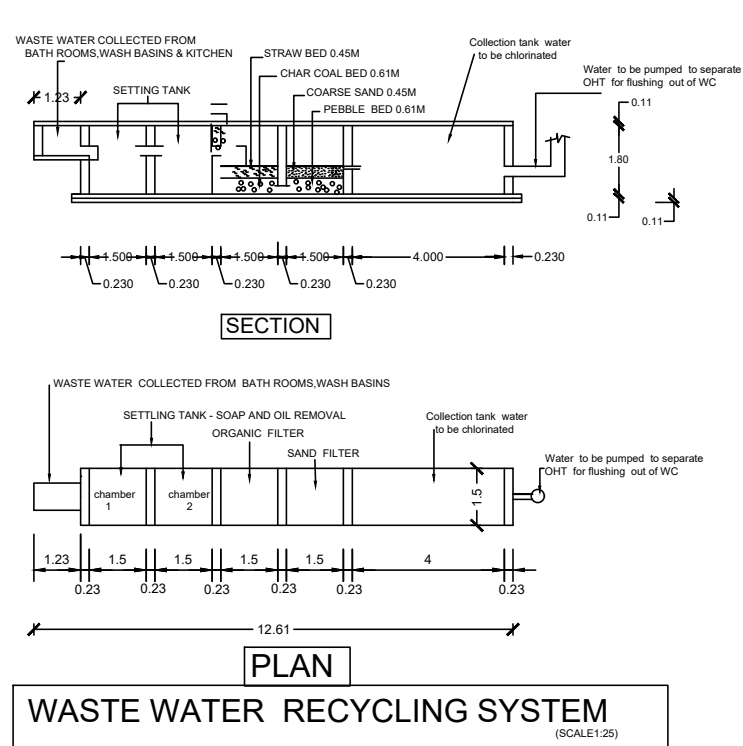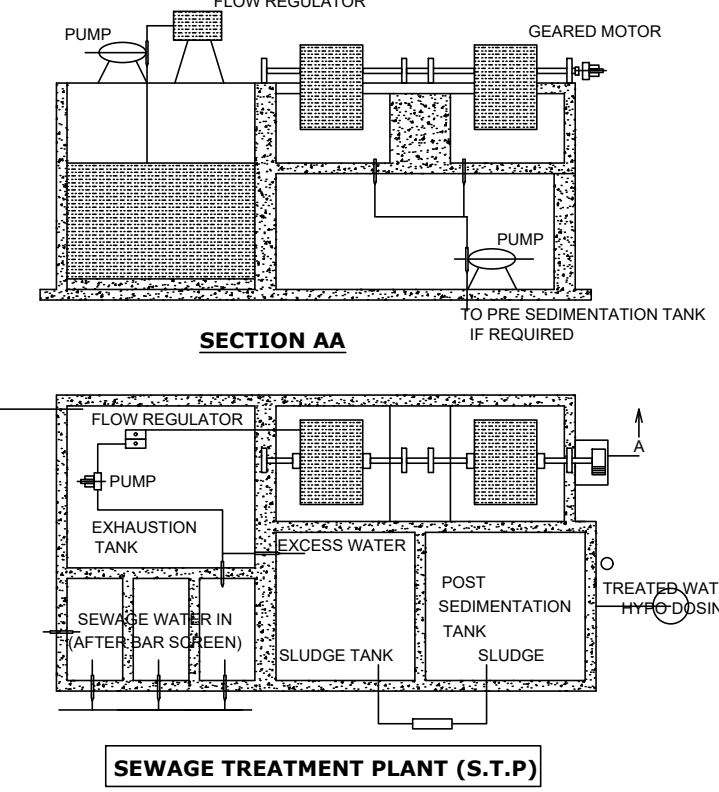

Signature Not
Verified
Stamp Date: 2024.11.11 11:11:11

Signature Not
Verified
Stamp Date: 2024.11.11 11:11:11