


PLAN SHOWING THE PROPOSED CONSTRUCTION OF GALVALUME SHEET ROOF INDUSTRIAL BUILDING MANUFACTURE OF BAKERY PRODUCTS FOR M/S RAM FOOD IN R.S.NO. 237(PART) , PLOT NO.DP-28, AT SIDCO INDUSTRIAL ESTATE, [L.P/D.T.C.P(T.R) 21/2013] PALAYAPPATTI SOUTH VILLAGE & PANCHAYAT, BUDALUR TALUK, THANJAVUR DISTRICT.


SCALE : 1:100

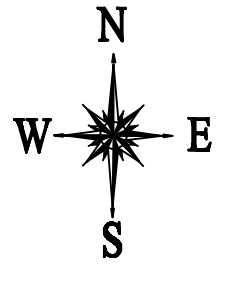

NAME OF THE OWNER : Mr.G.MANIVANNAN




FRONT ELEVATION

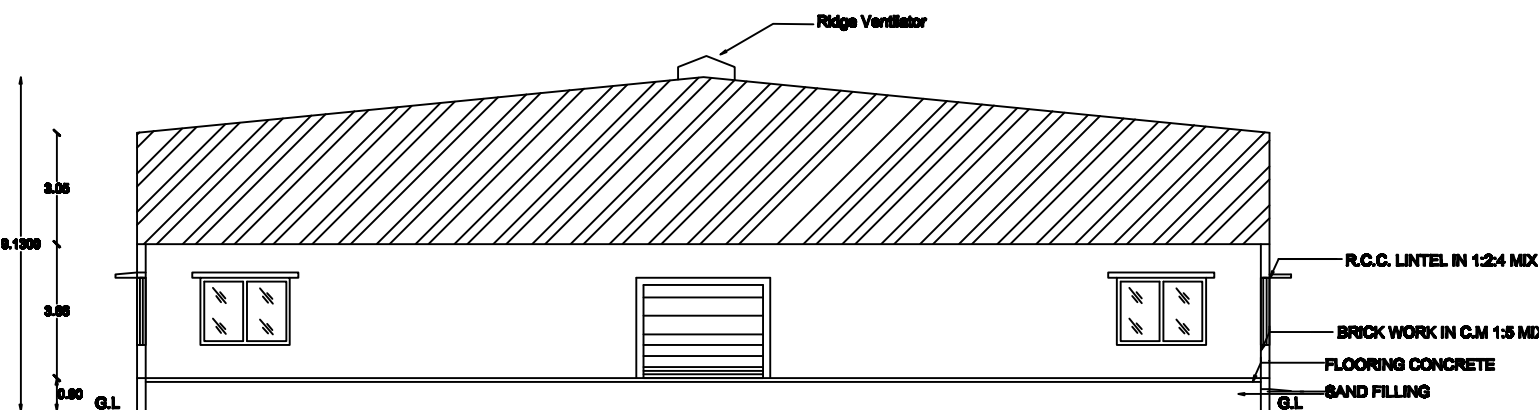

SECTION ON - AA









SOLAR HEATER

PLOT NO TS-36 TO PLOT NO TS-40

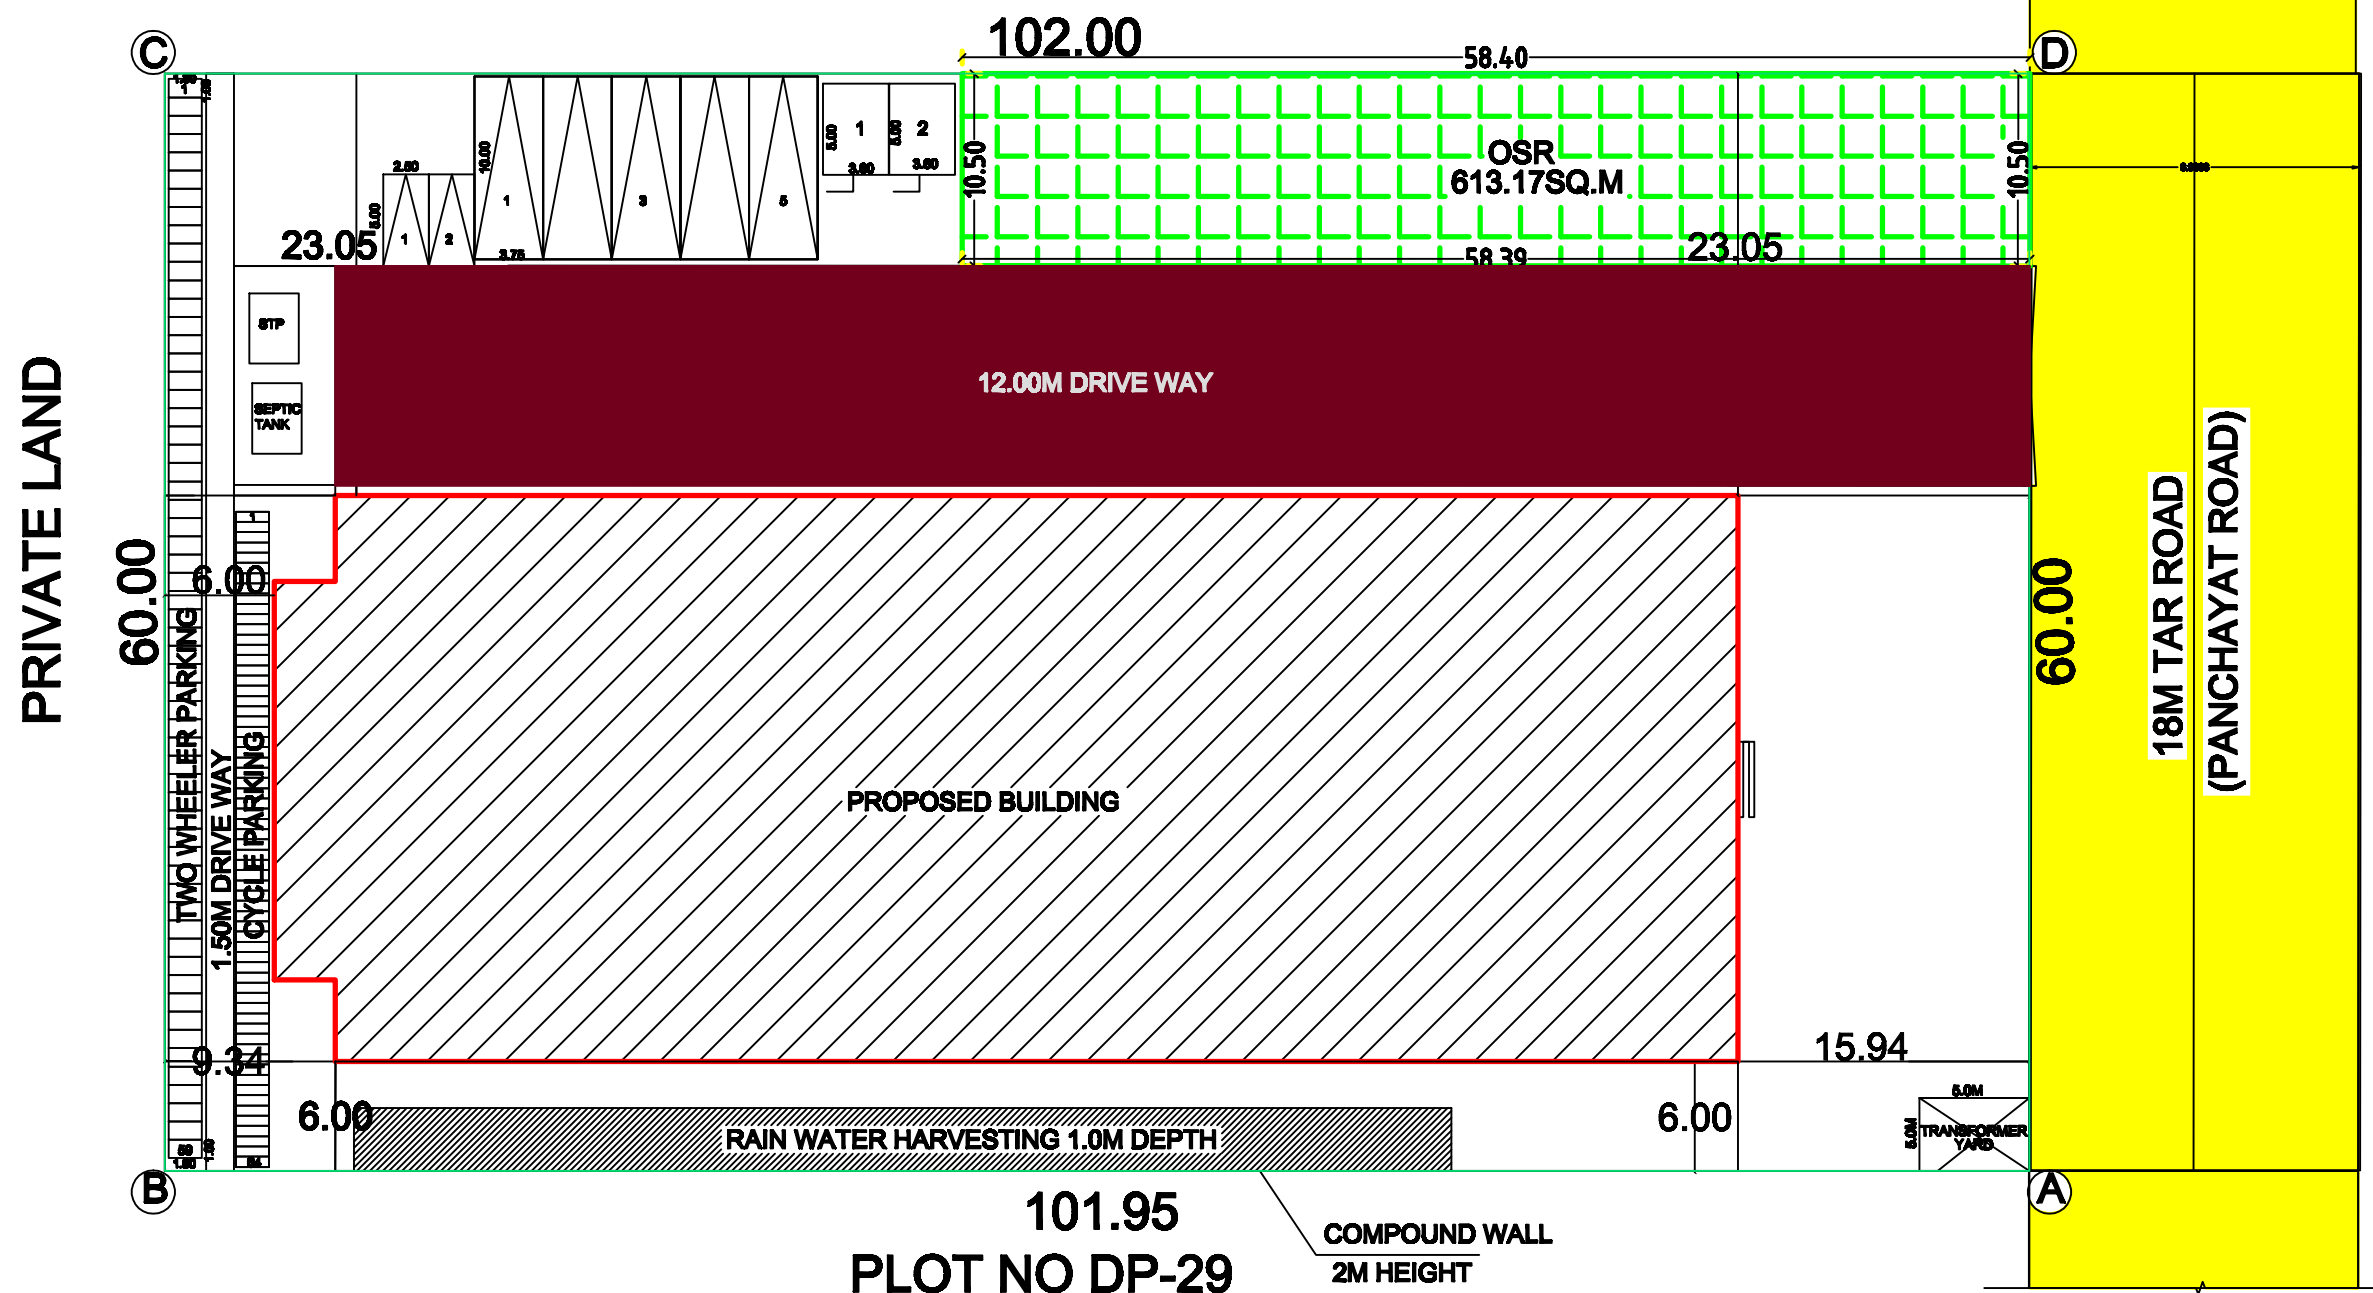

101.95
PLOT NO DP-29

SITEPLAN
SCALE1:200

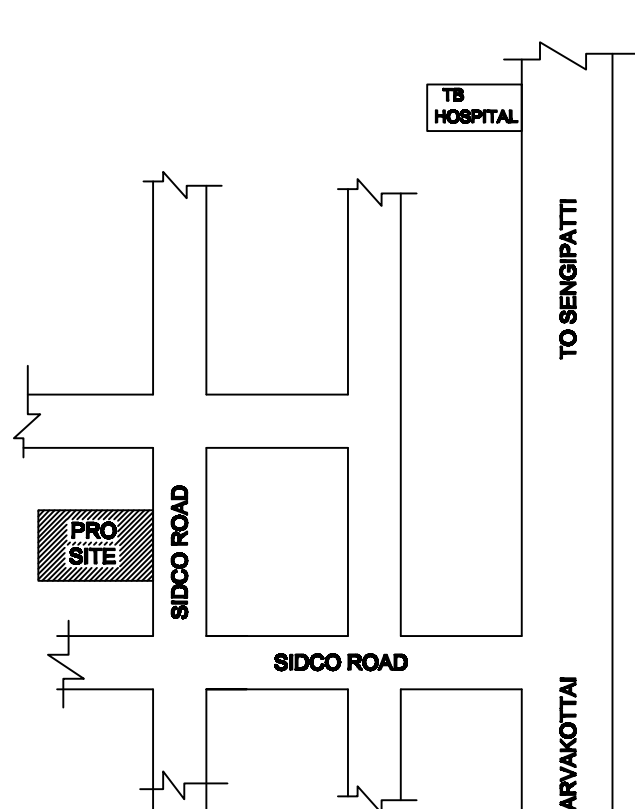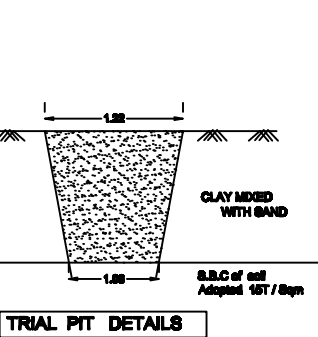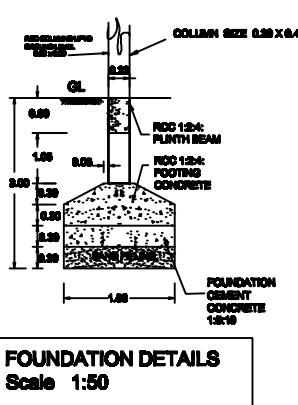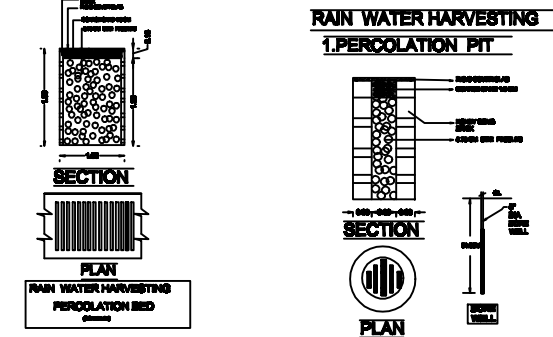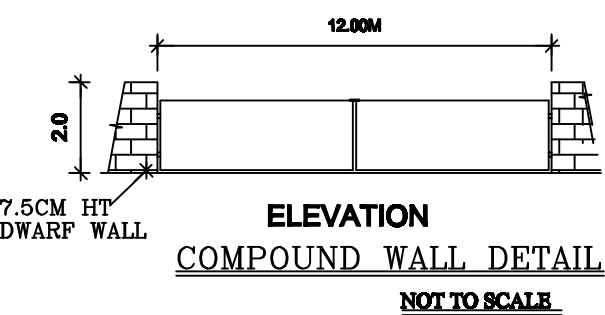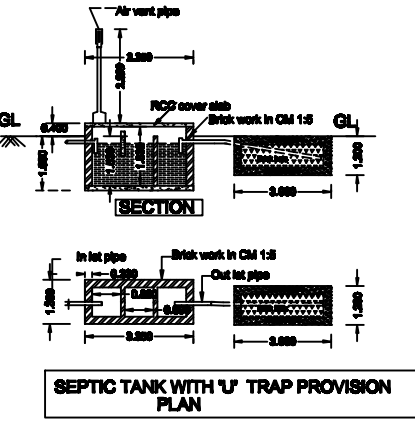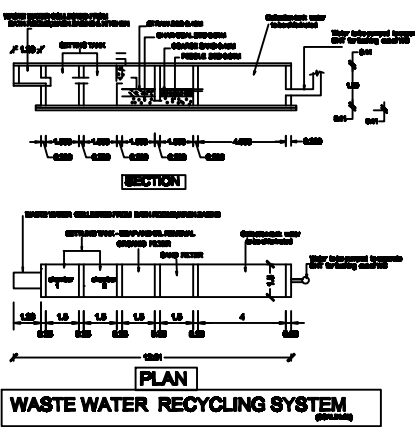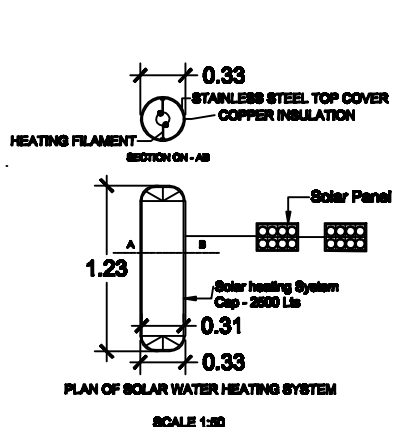

KEYPLAN
SCALE1:10000

OFFICE USE

Surveyor - Malarkodi
Draughtsman -Senthamilselvi
PA - Arangarasu

SL.NO	NAME OF THE MACHINE	NO.	K.W	TOTAL K.W
1.	FLOUR SHIFTER	1	4	4
2.	PLANETARY MIXER	1	3	3
3.	MIXERS	1	35	35
4.	TUNNEL OVEN	1	20	20
5.	COOLING CONVEYOR	1	9	9
6.	CUTTERS	1	5	5
7.	PACKING MACHINE	1	25	25
8.	TAPPING MACHINE	1	9	9
			TOTAL LOAD	
			110 K.W	

REFERENCE IN METER

D	DOOR	1.00x2.13
D1	DOOR	0.76x2.13
RS	ROLLING SHUTTER	3.66x2.13
V	VENTILATOR	0.61x0.91
W	WINDOW	2.44X1.83
W1	WINDOW	2.44X1.52

AREA DETAILS

SITE AREA 6119.20 SQ.M

S. NO	FLOOR NAME	F.S.I.	NON F.S.I	TOTAL
BUILDING NO. 1				
1	GROUND FLOOR	2446.02	-	2446.02
TOTAL		2446.02	-	2446.02

F.S.I - 0.399

NO. OF CYCLE PARKING AVAILABLE : 64 NOS.
NO. OF CAR PARKING AVAILABLE : 2 NOS.
NO. OF LORRY PARKING AVAILABLE : 5 NOS.
PHYSICALLY CHALLANGED PARKING : 2 NOS.
NO. OF TWO WHEELER : 59 NOS.
NO. OF LABOURS : 180 NOS.

OSR AREA AVAILABLE - 613.17.SQ.M

COLOUR INDEX


SITE BOUNDRY	
PROPOSED BUILDING	
PROPOSED DRIVE WAY	
EXISTING ROAD	

APPLICANT




(G.MANIVANNAN)

REGISTERED ENGINEER

 


Er.L.SARAVANAN.D.C.E.,
Registered Engineer Grade -III
TJR/ RE-III/2019/008
Thanjavur Region
Directorate of Town and Country Planning
cell;9842006943

REGISTERED ENGINEER

 

Er.C.JEROMEFELIX
Registered Engineer Grade -II
TJR/ RE-II/2019/011
Thanjavur Region
Directorate of Town and Country Planning

REGISTERED STRUCTURAL ENGINEER

 

Er.R.BASKARAN.ME(Struct)
Registered Structural Engineer Grade -I
TJR/ RSE-I/2019/009
Thanjavur Region
Directorate of Town and Country Planning
cell;9843020788

SWP/DTCP/TNJ/R/B.P.NO. 28 /2023