


Columns Details:		
S.No	Size of Columns	No of Columns
A)	0.23 x 0.31	12
B)	0.23 x 0.23	17

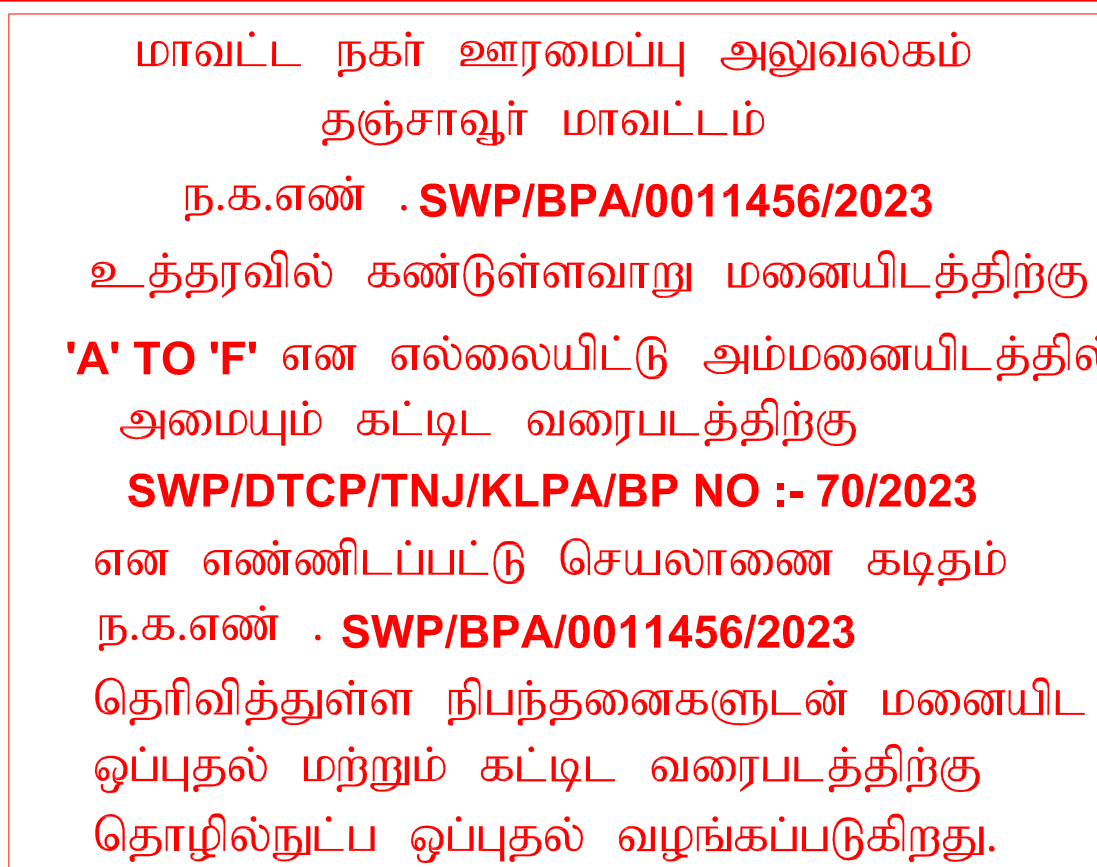

All Dimensions are in Metre

Scale 1:100

SCHEDULE OF JOINERY:

GD	GLASS DOOR	- 4.27 x 2.10
D	DOOR	- 0.91 x 2.10
d	DOOR	- 0.76 x 2.10
W	WINDOW	- 1.83 x 1.52
V	VENTILATOR	- 0.91 x 0.61

FE FIRE EXTINGUISHERS
FA FIRE ALARM

AREA STATEMENT:-	PLR/FMB Area	1370.62
	Document Area	1394.00
	Super Imposed Plot Area	1370.62
	Plot Area	1370.62

FLOOR NAME	TOTAL BUILDUP AREA (Sq.m)	Non FSI AREA (Sq.m)	FSI AREA (Sq.m)
FLOOR-GROUND	340.38	34.95	305.43
FLOOR-01	340.38	-	340.38
FLOOR-02	340.38	-	340.38
FLOOR-03	340.38	-	340.38
FLOOR-04	340.38	-	340.38
HEAD ROOM	39.33	39.33	
TOTAL	1741.23	74.28	1666.95

AREA STATEMENT:

TOTAL SITE AREA - 1370.62 Sqm - 14753.00 Sqft ☐
PRO GROUND FLOOR AREA - 340.38 Sqm - 3664.00 Sqft ☐
PRO FIRST FLOOR AREA - 340.38 Sqm - 3664.00 Sqft ☐
PRO SECOND FLOOR AREA - 340.38 Sqm - 3664.00 Sqft ☐
PRO THIRD FLOOR AREA - 340.38 Sqm - 3664.00 Sqft ☐
PRO FOURTH FLOOR AREA - 340.38 Sqm - 3664.00 Sqft ☐
HEAD ROOM AREA - 39.33 Sqm - 423.00 Sqft ☐
OPEN SPACE AREA - 1030.24 Sqm - 11089.00 Sqft ☐

PLOT COVERAGE :

24.83 %

FLOOR AREA RATIO :

1.22


BOUNDARY PROPOSAL ROAD

☐
☐

APPLICANT:




LICENCED SURVEYOR

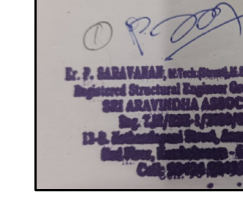

ARCHITECT:



STRUCTURAL ENGINEER:

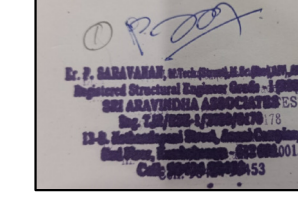

APPROVING AUTHORITY

Surveyor - Sathya

Draughtsman - Punichavadi

Supervisor - Sadaspackiam


ASST. DIRECTOR / MEMBER SECRETARY

TOWN & COUNTRY PLANNING

KUMBakonam LOCAL PLANING AUTHORITY

THANJAVUR DISTRICT


PLAN SHOWING THE PROPOSED RCC ROOF HOSPITAL BUILDING IN TS NO : 2132/2 & 2142/1A3, BLOCK NO: 42, WARD NO: 06 ,NEW RAILWAY ROAD, KUMBAKONAM TOWN & TALUK, THANJAVUR DISTRICT.

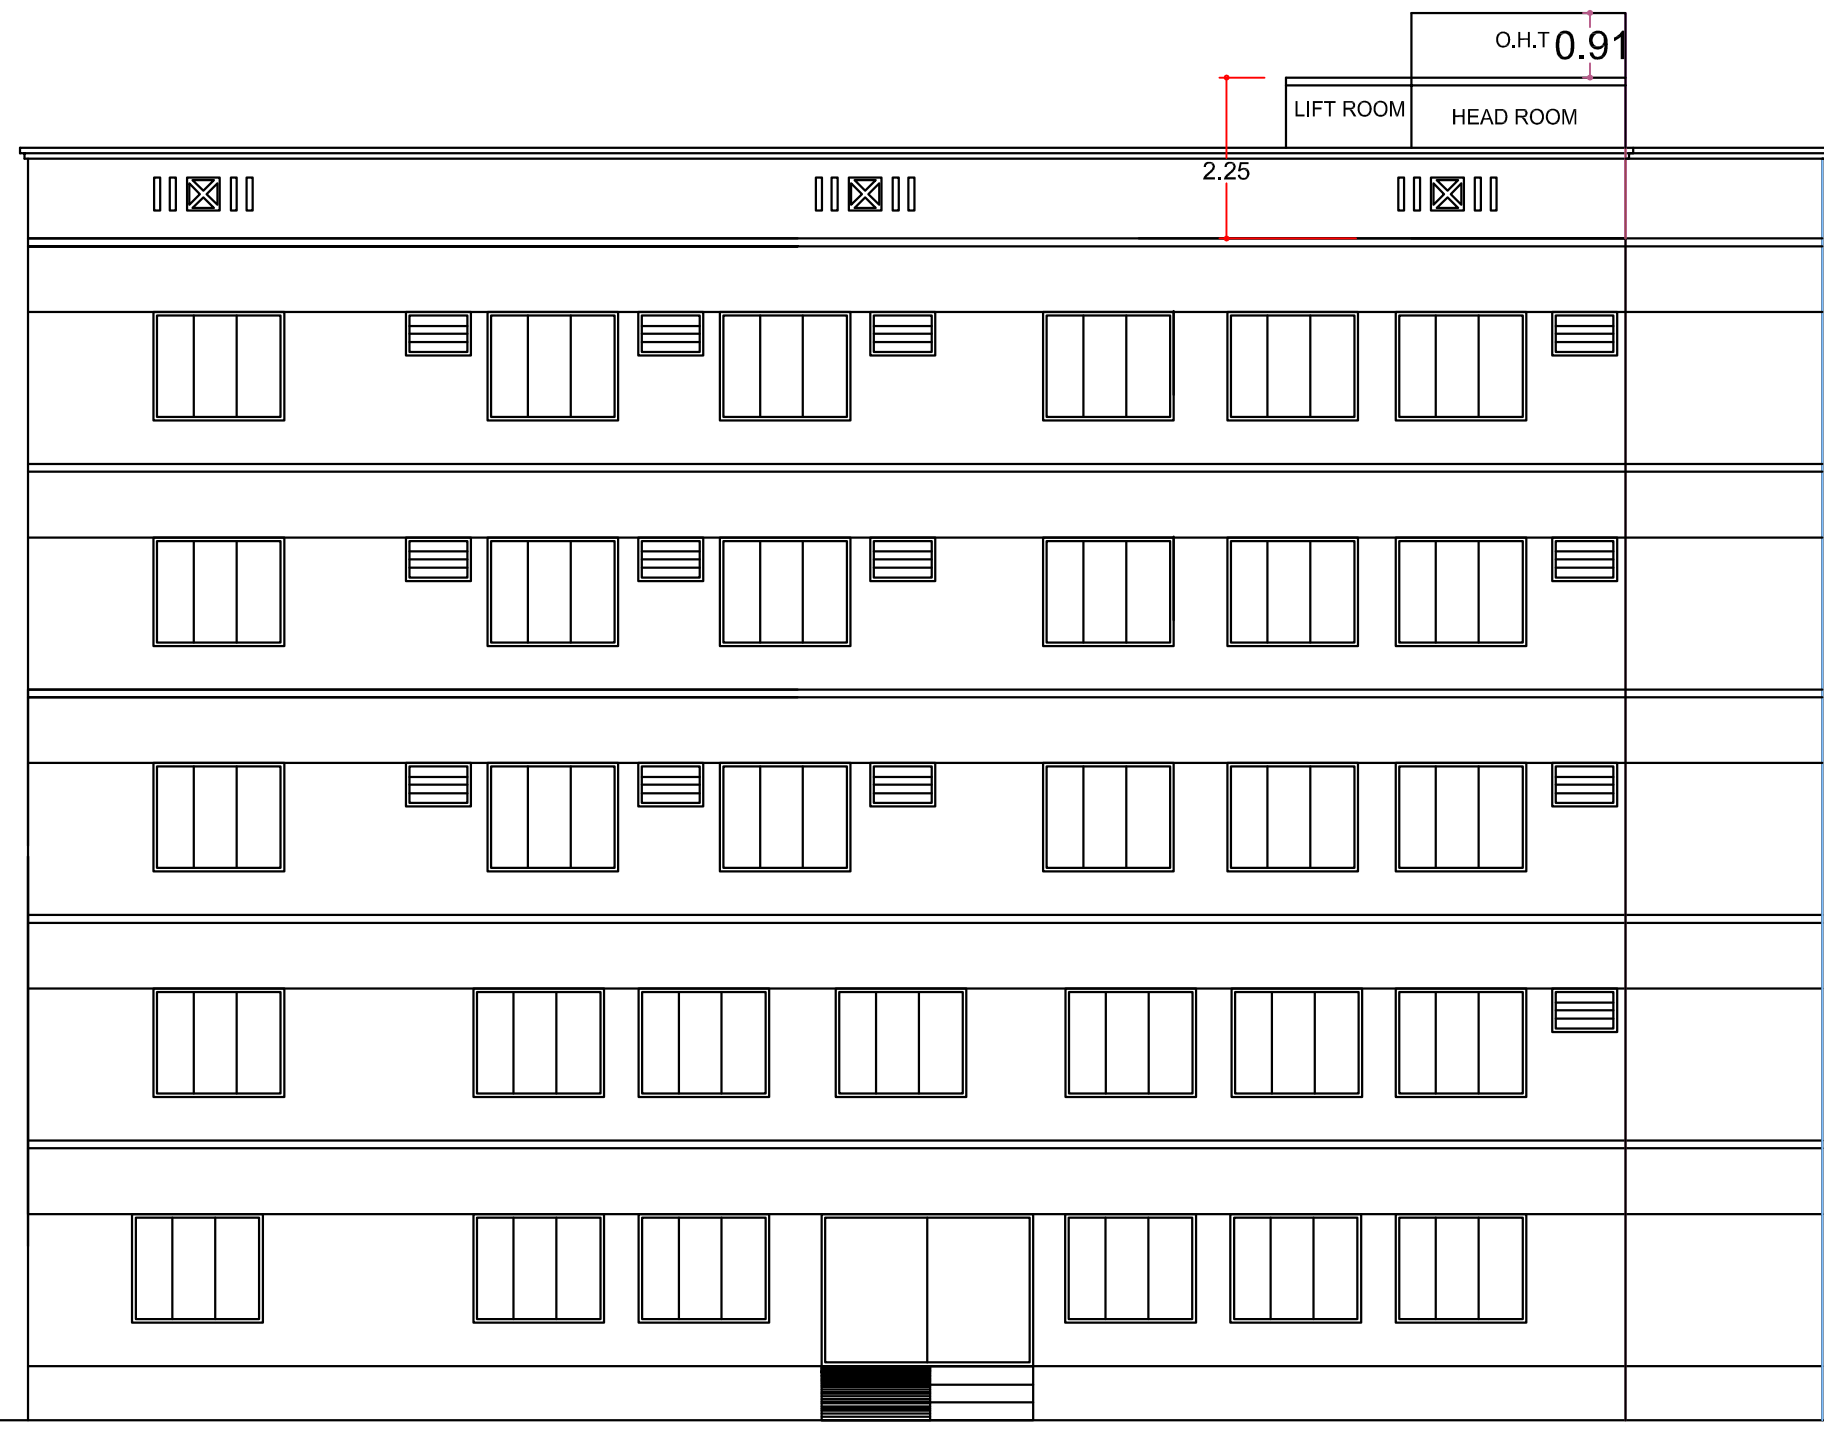


FRONT ELEVATION




SECTION ON 'AB'

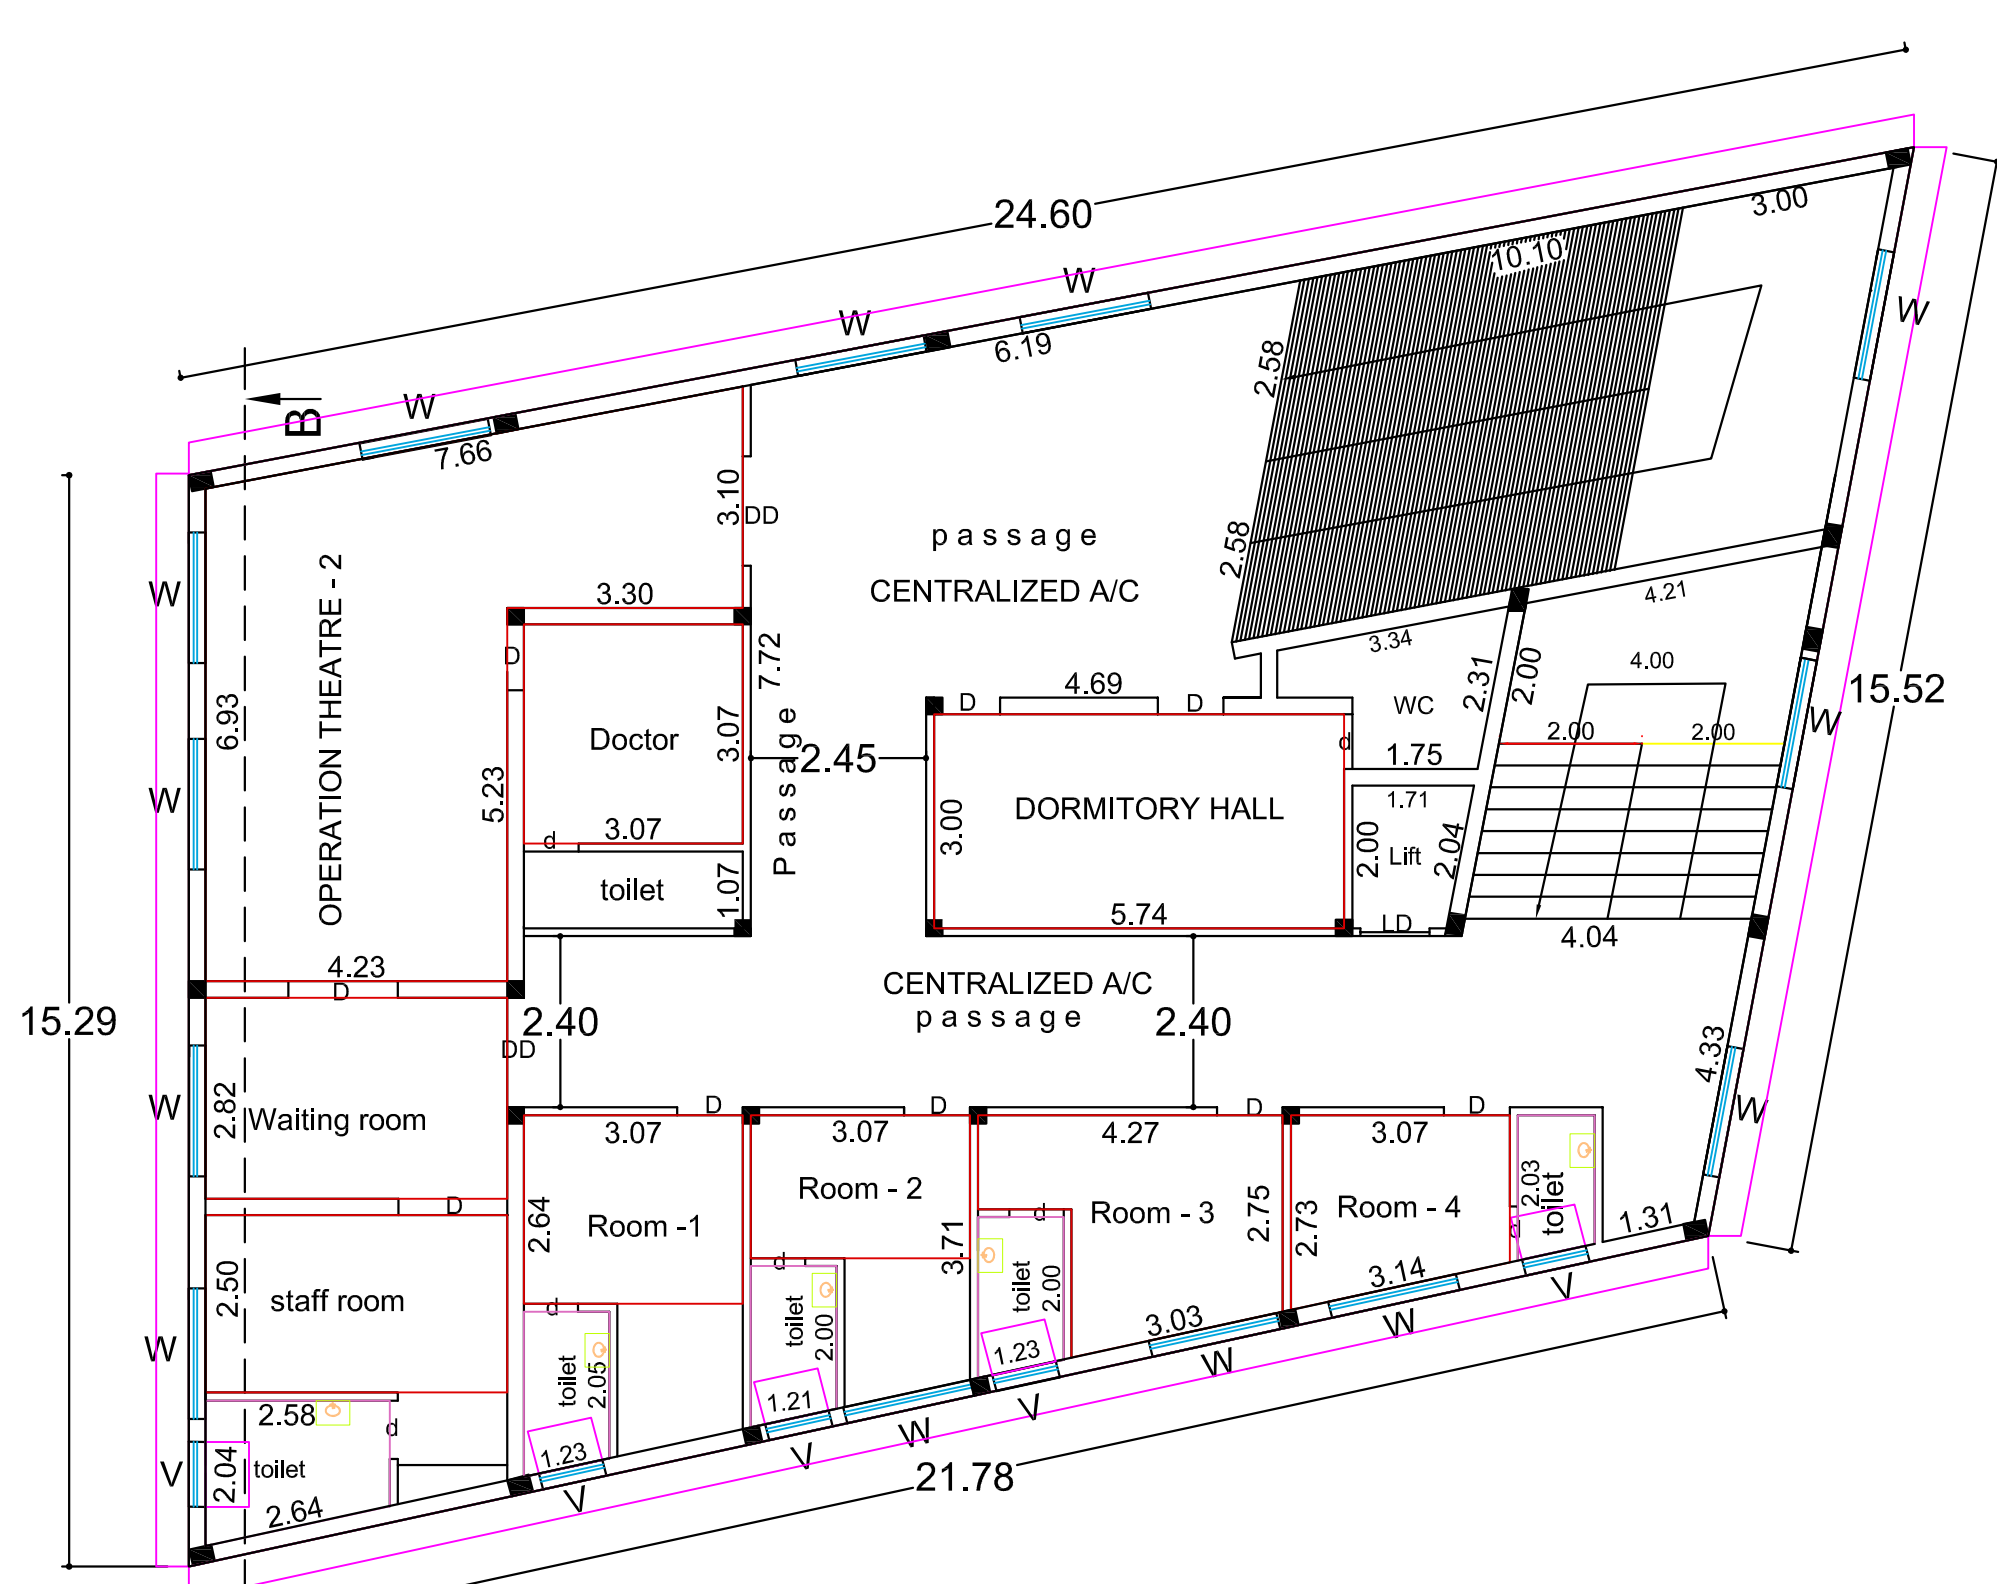


FOURTH FLOOR PLAN

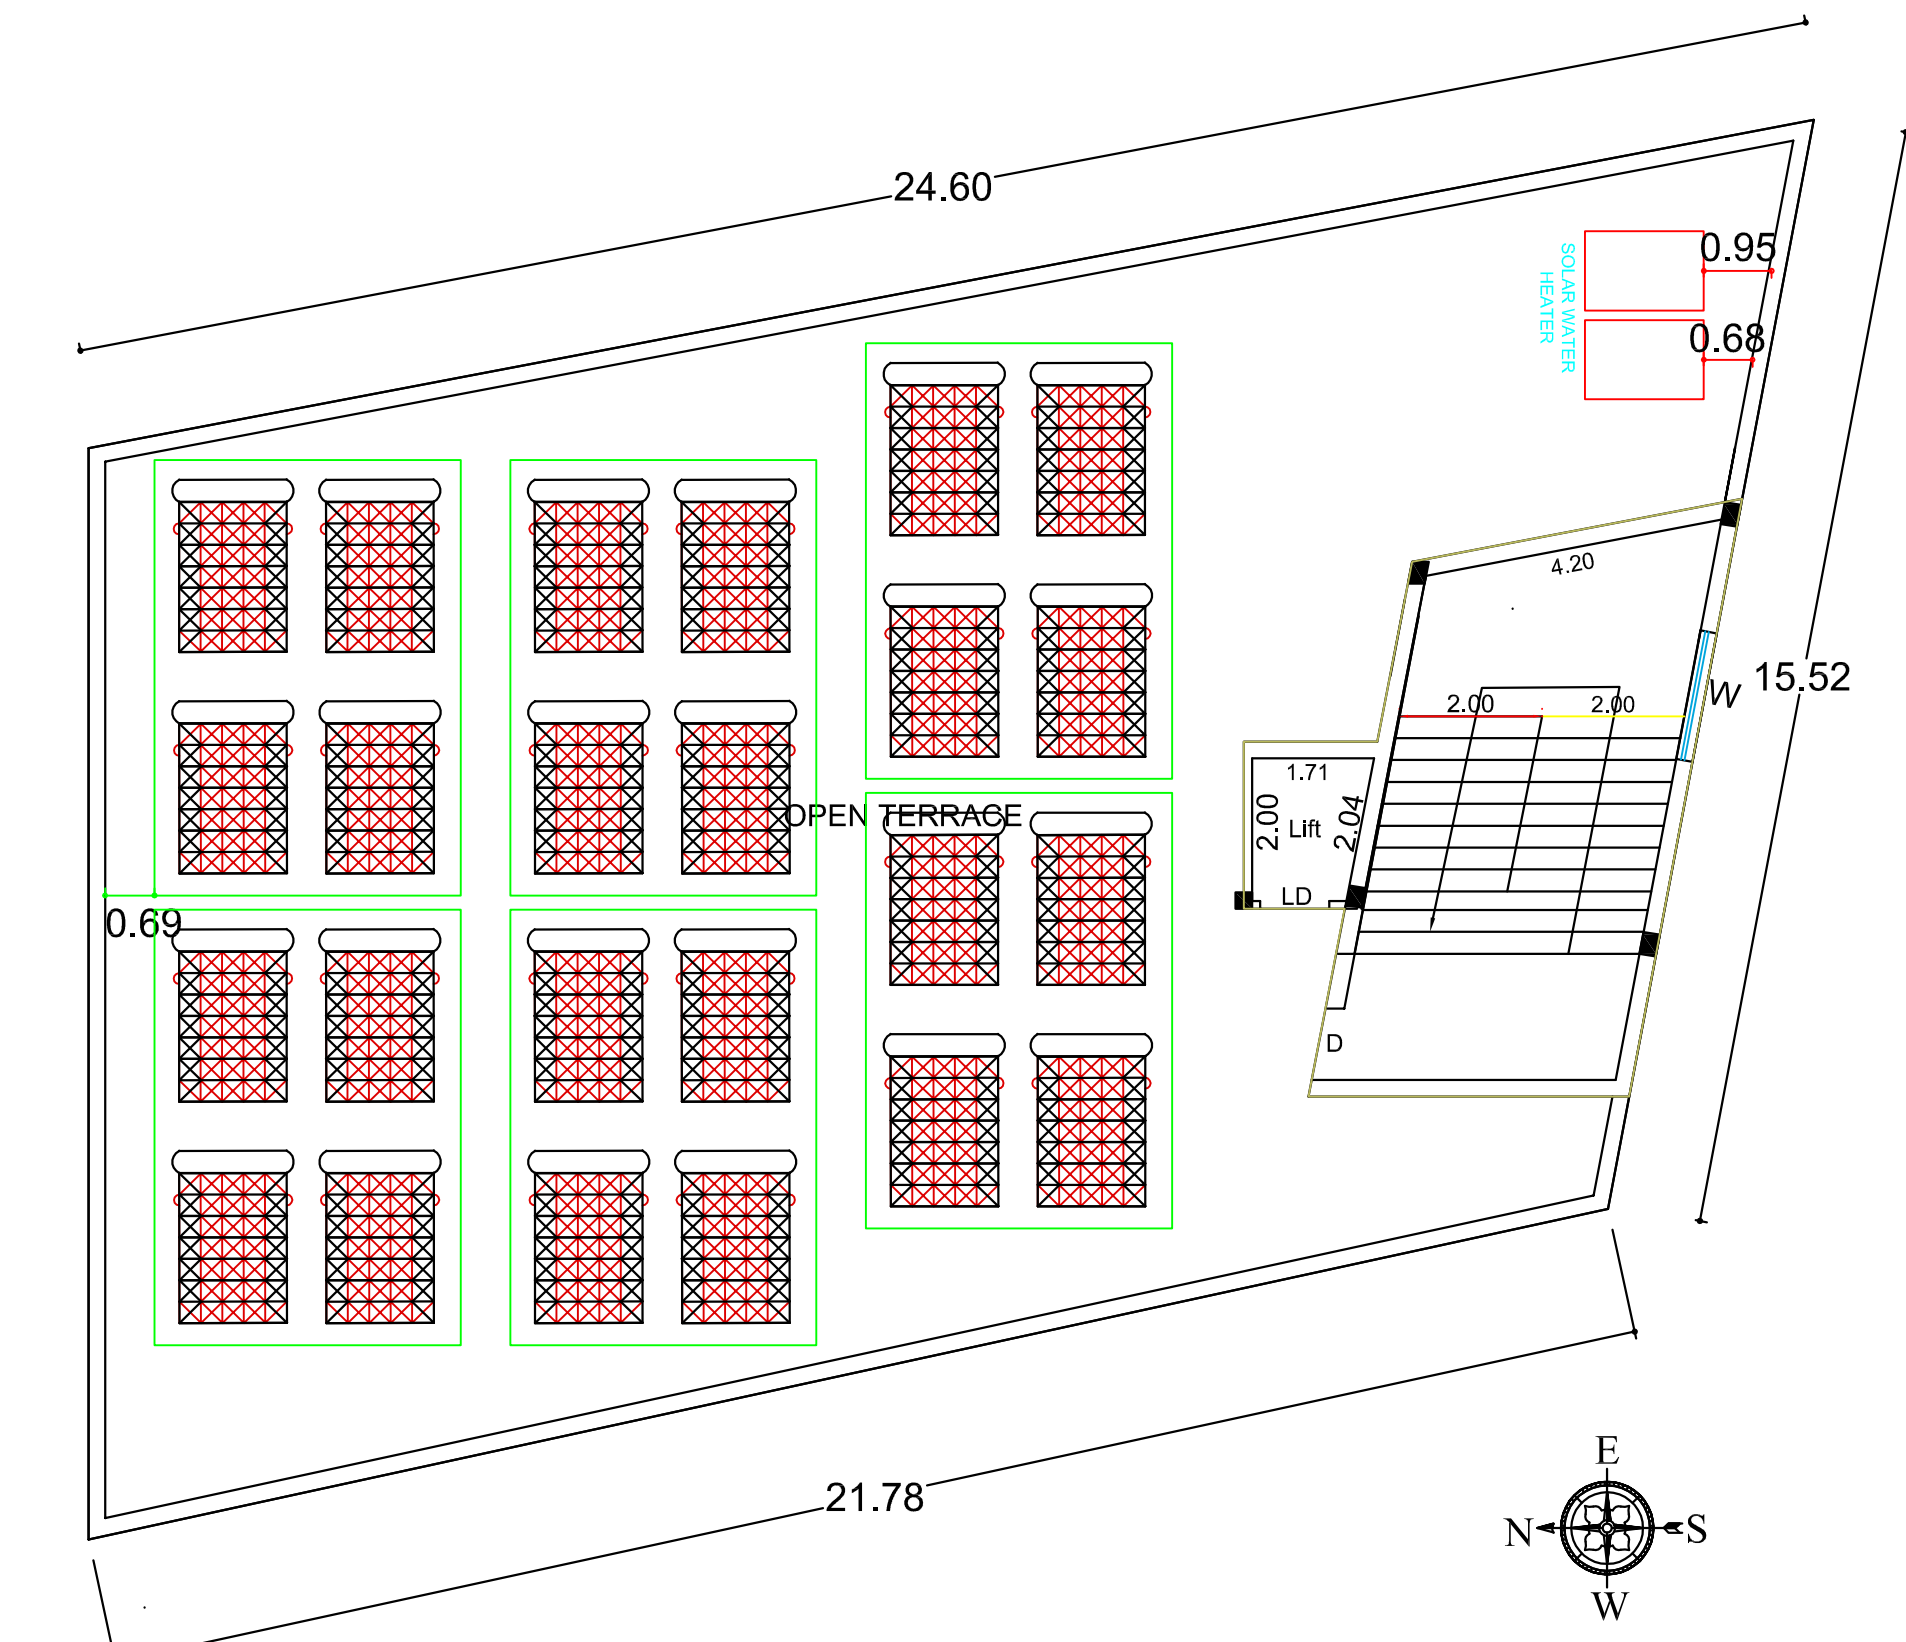


TERRACE FLOOR PLAN

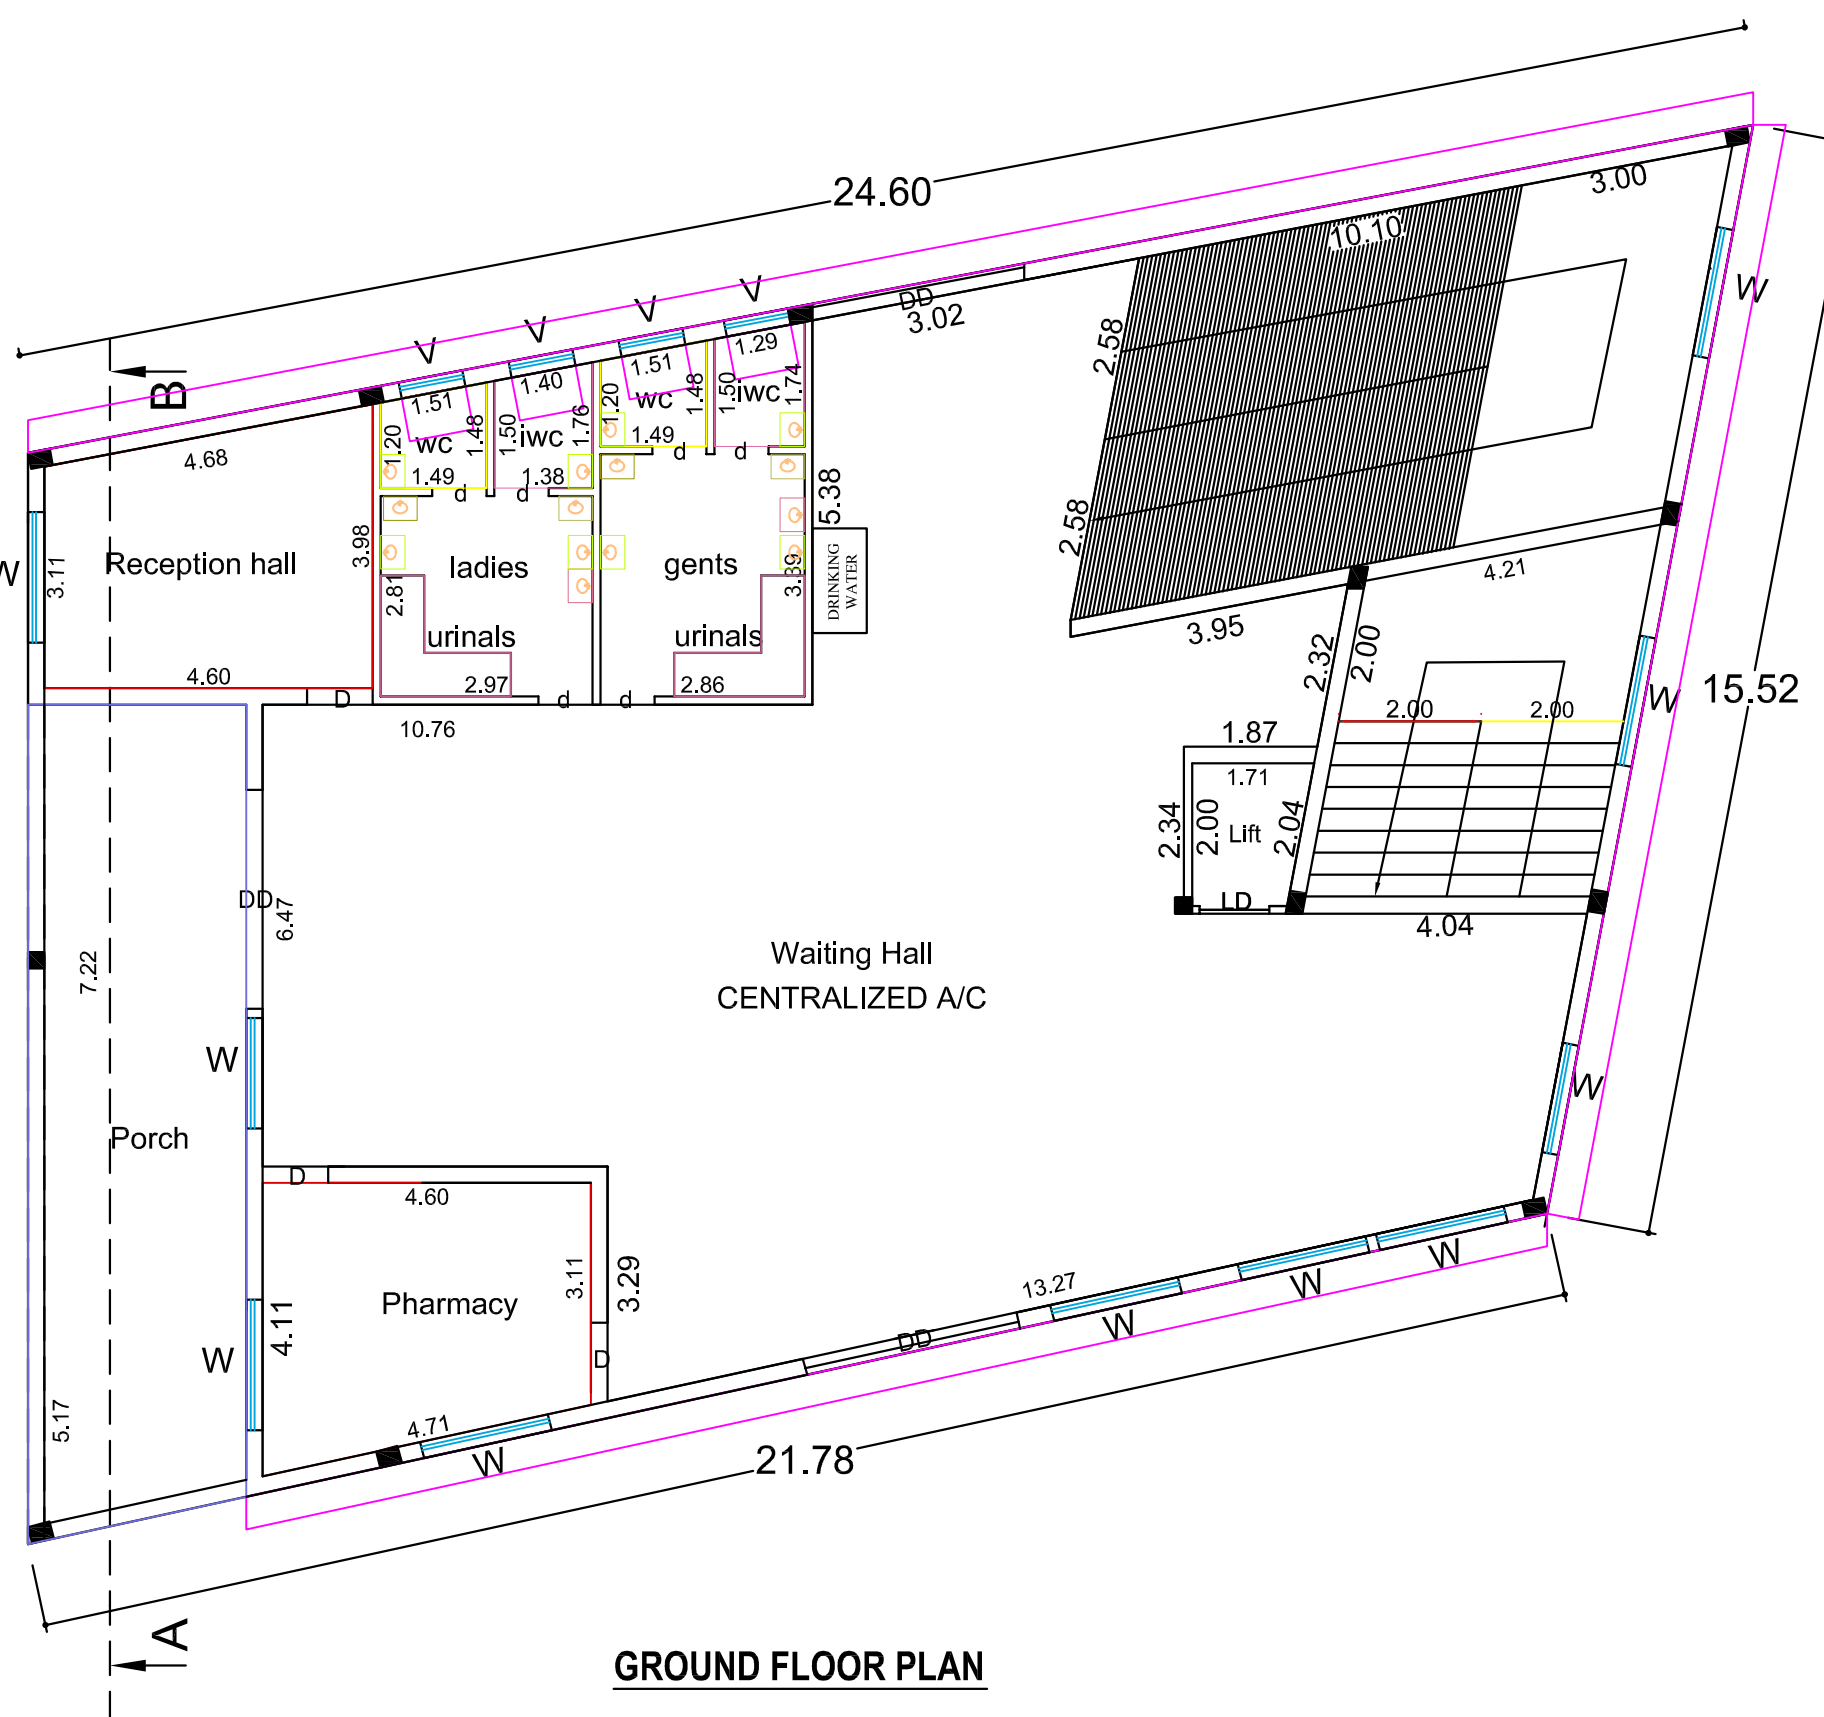


GROUND FLOOR PLAN

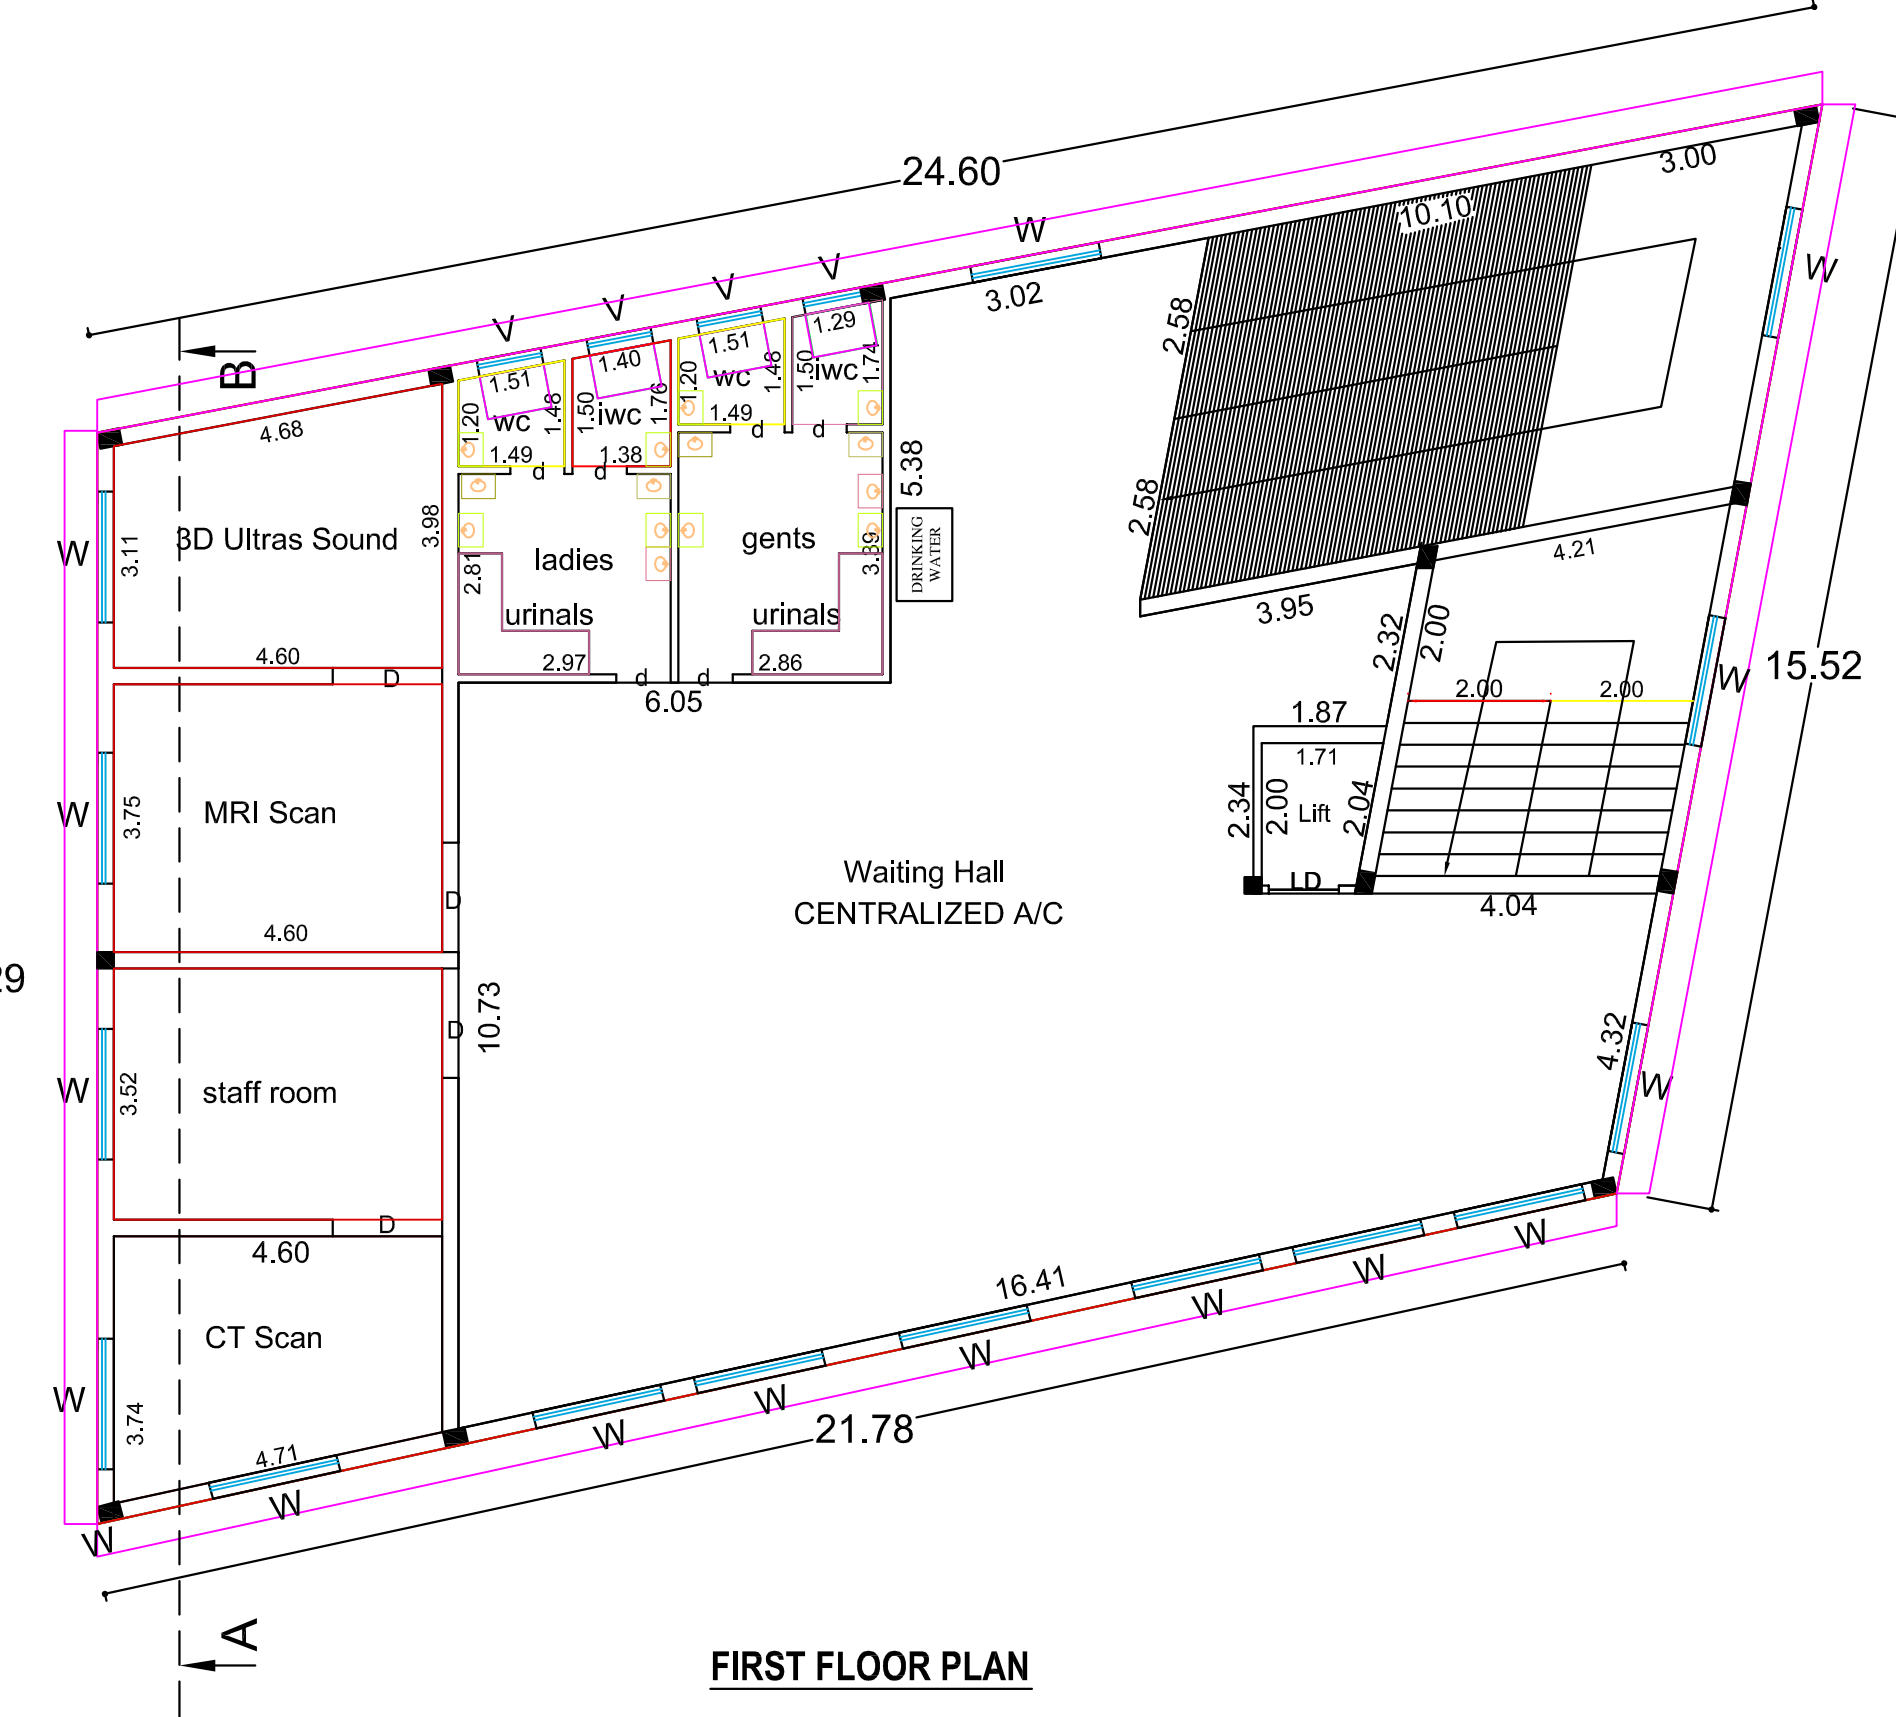

FIRST FLOOR PLAN

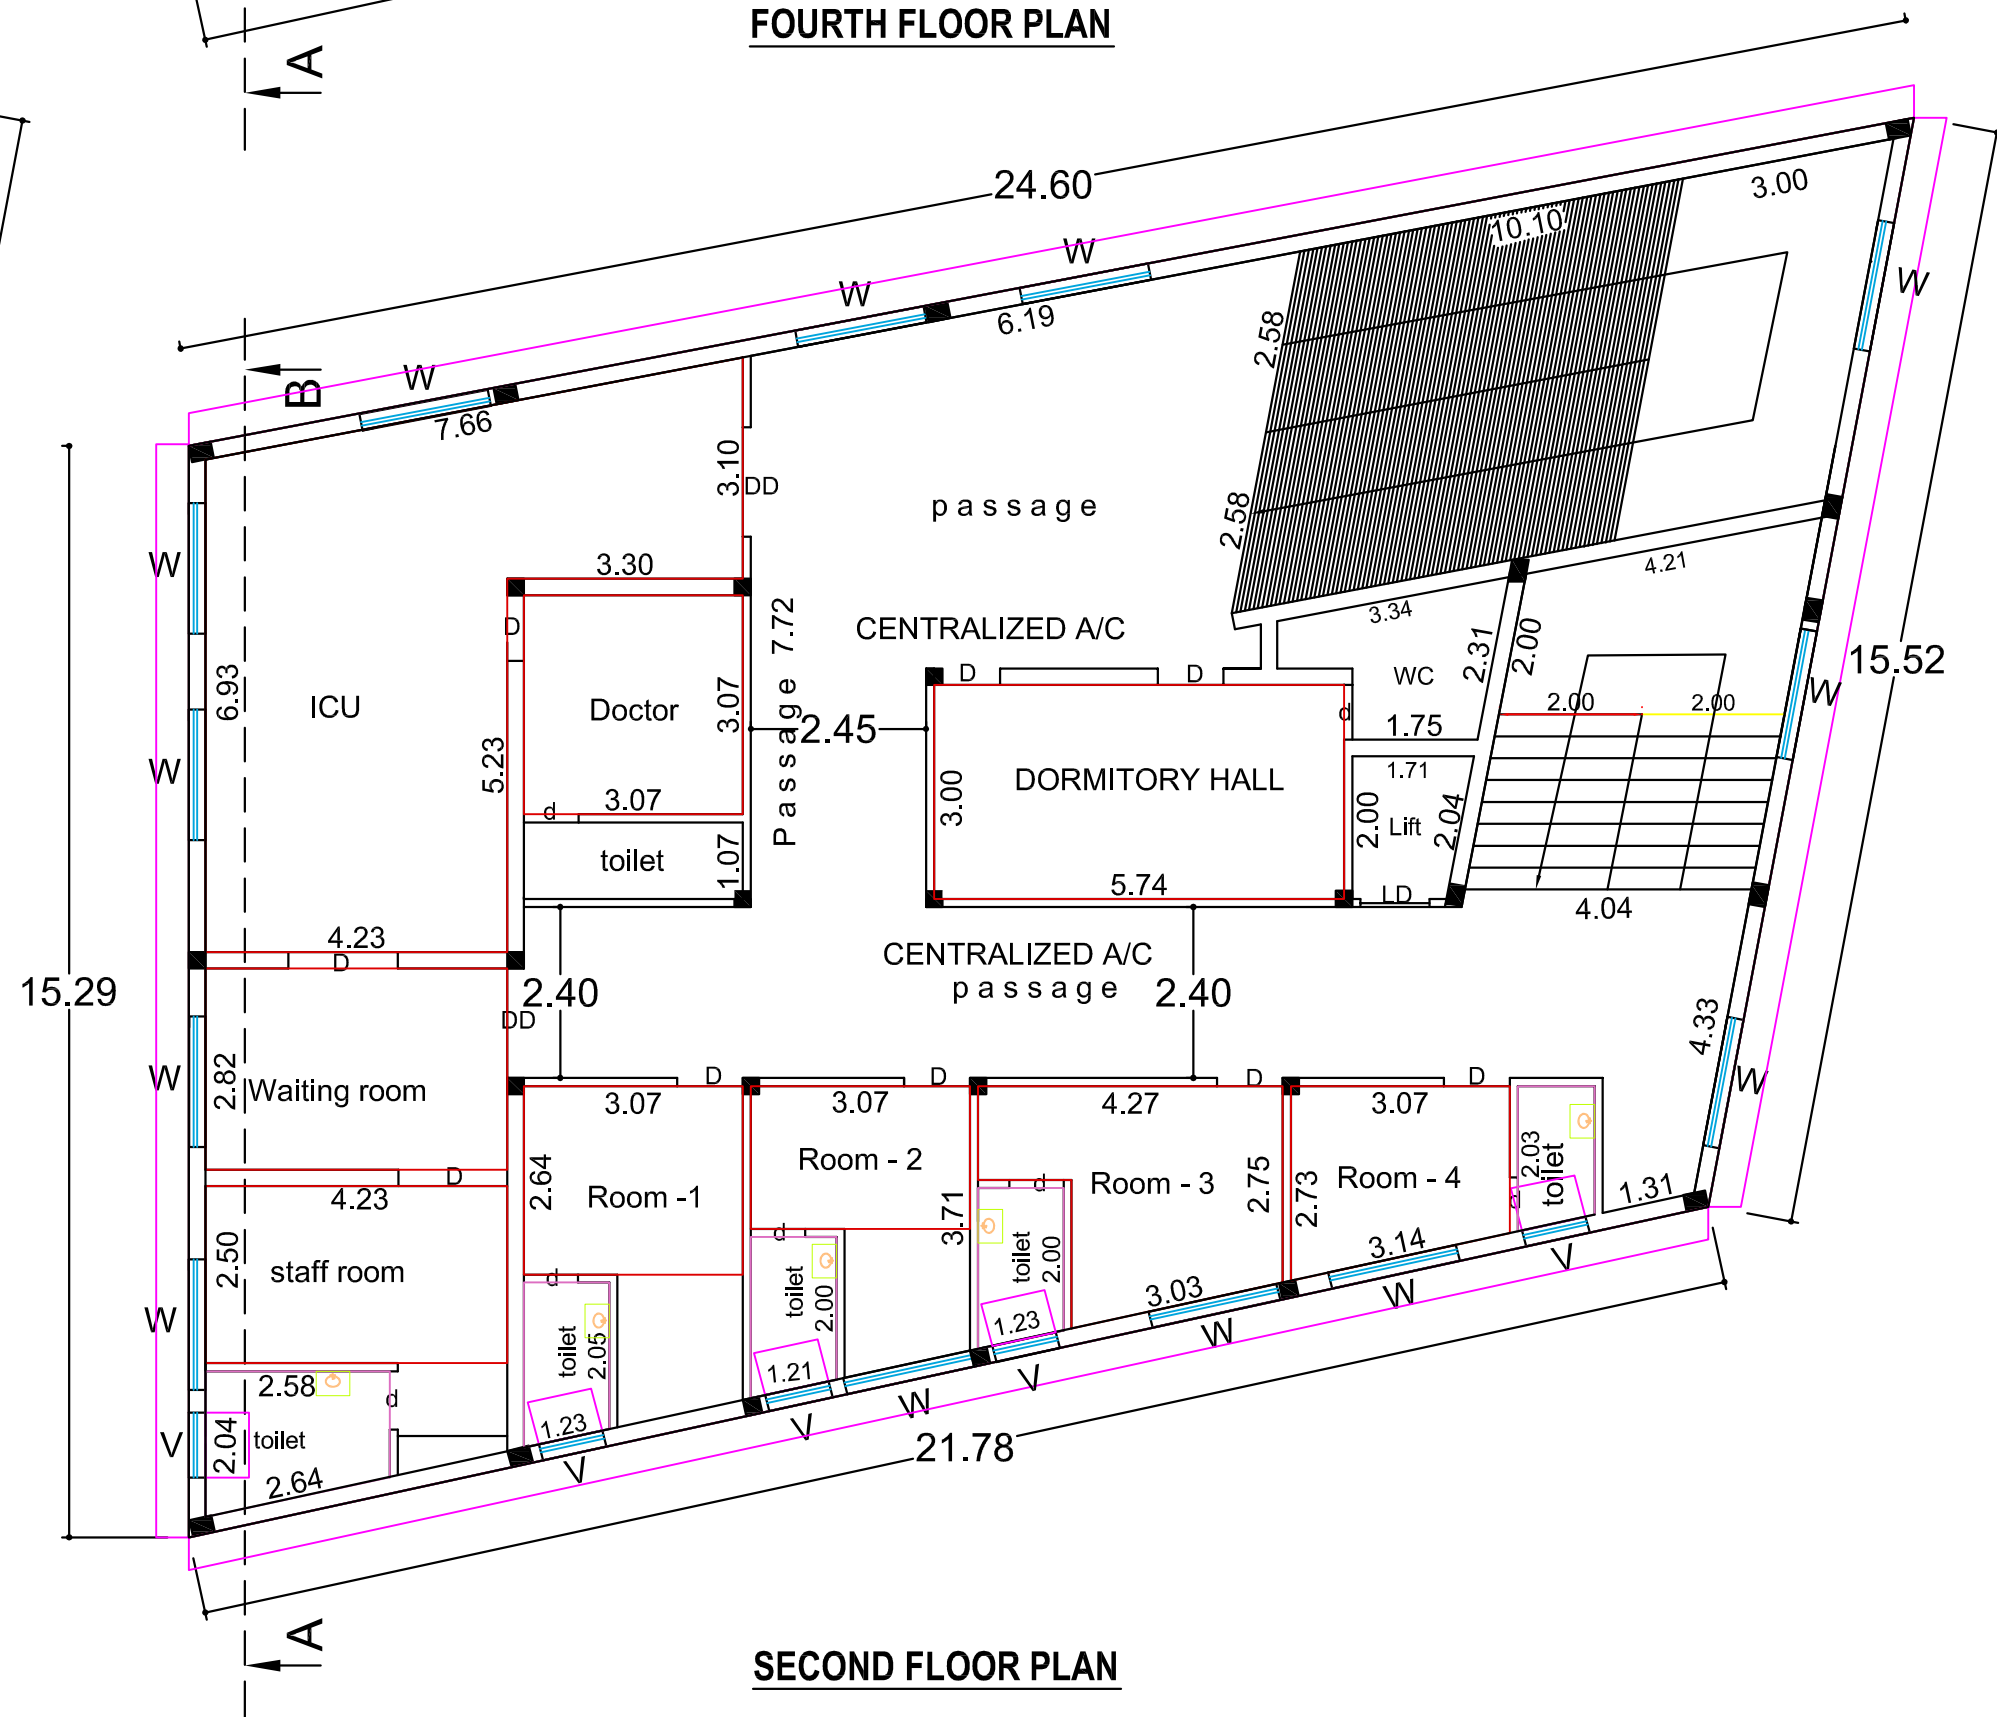

SECOND FLOOR PLAN

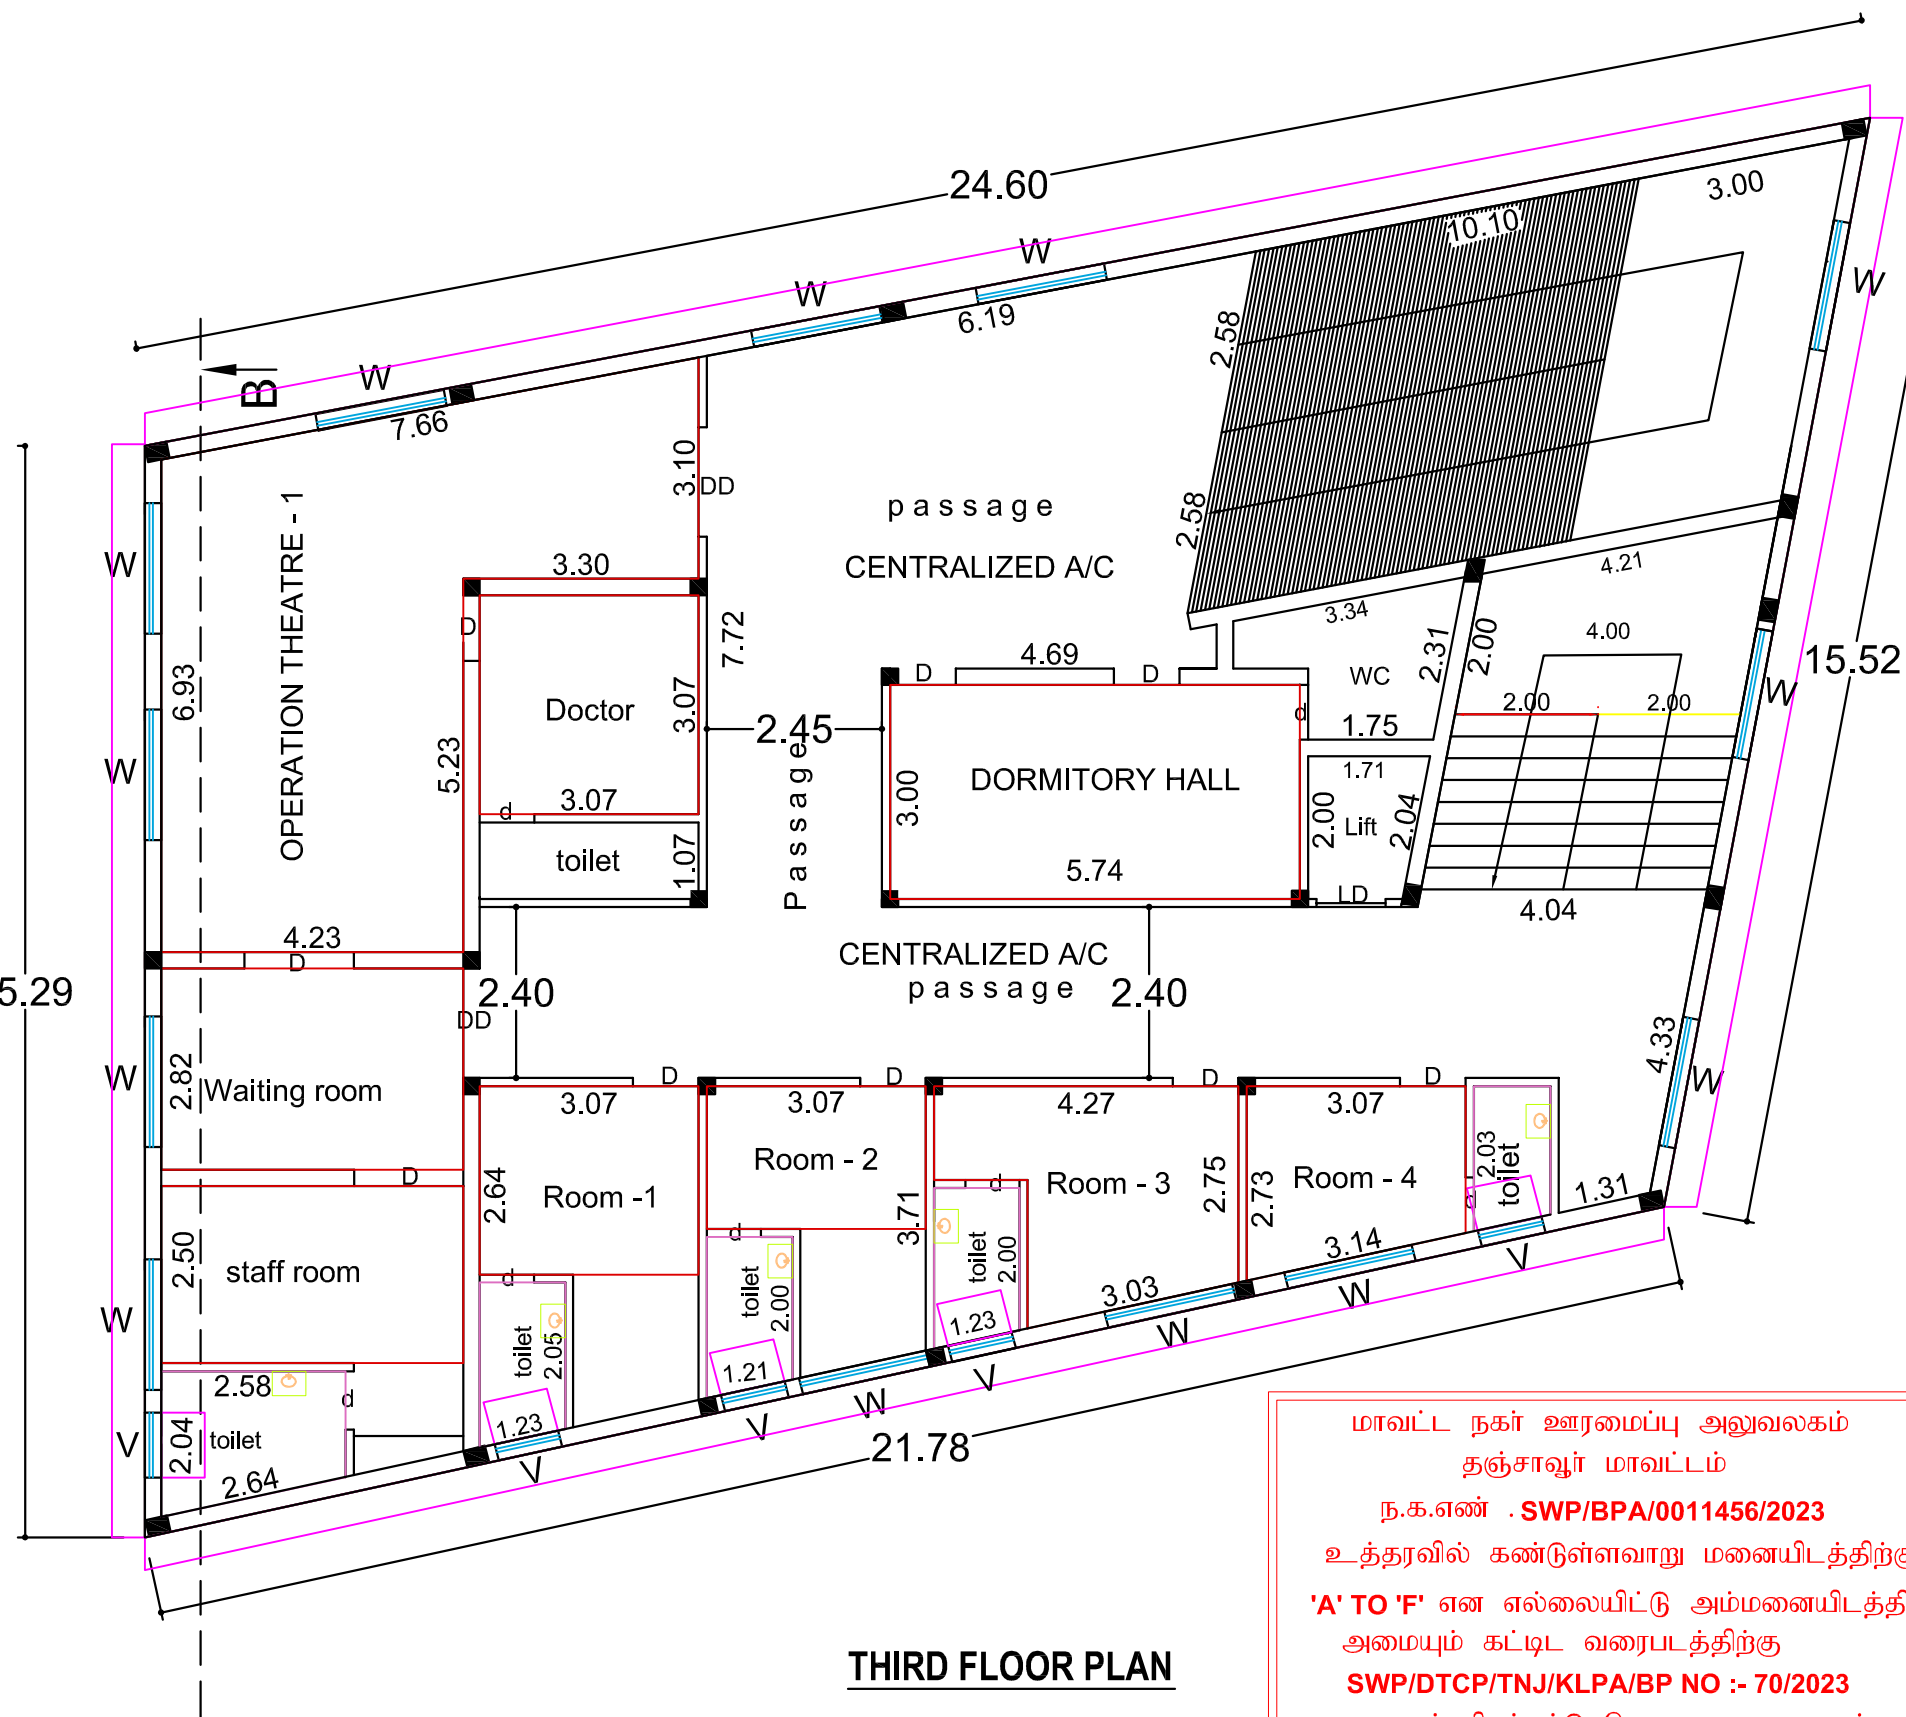

THIRD FLOOR PLAN

மாண்புமிகு திரு. அருண்மொழி கருணாநிதி
தமிழ்நாடு அரசு
ச.க.எண். - SWP/BPA/0011456/2023
உத்தரவில் கண்டுள்ளபடி மனைபி.த்திற்கு
'A' TO 'F' என எண்ணப்பட்டு அம்மனைபி.த்தின்
அமைப்பு: கட்டிட. வரைபட.த்திற்கு
SWP/DTCP/TN/JKLPA/BP NO - 70/2023
என எண்ணப்பட்டு செயற்கை கட்டிடம்
ச.க.எண். - SWP/BPA/0011456/2023
தெரிவித்துள்ள திரு.அருண்மொழி. கருணாநிதி.
ஒட்டிதல் மற்றும் கட்டிட. வரைபட.த்திற்கு
தொழில்நுட்ப ஒட்டிதல் வழங்கப்படுகிறது.

All Dimensions are in Metre Scale 1:100			
SCHEDULE OF JOINERY:			
GD	GLASS DOOR	-	1.22 x 2.10
D	DOOR	-	0.91 x 2.10
d	DOOR	-	0.76 x 2.10
W	WINDOW	-	1.83 x 1.52
V	VENTILATOR	-	0.90 x 0.60
FE	FIRE EXTINGUISHERS	-	
FA	FIRE ALARM	-	
AREA	PLR/FMB Area	1370.62	
STATEMENT:-		Document Area	1394.00
		Super Imposed Plot Area	1370.62
		Plot Area	1370.62
FLOOR NAME	TOTAL BUILDUP AREA (Sq.m)	Non FSI AREA (Sq.m)	FSI AREA (Sq.m)
FLOOR-GROUND	340.38	34.95	305.43
FLOOR-01	340.38	-	340.38
FLOOR-02	340.38	-	340.38
FLOOR-03	340.38	-	340.38
FLOOR-04	340.38	-	340.38
HEAD ROOM	39.33	39.33	-
TOTAL	1741.23	74.28	1666.95
AREA STATEMENT:			
TOTAL SITE AREA	-	1370.62 Sqm	- 14753.00 Sqft
PRO GROUND FLOOR AREA	-	340.38 Sqm	- 3664.00 Sqft
PRO FIRST FLOOR AREA	-	340.38 Sqm	- 3664.00 Sqft
PRO SECOND FLOOR AREA	-	340.38 Sqm	- 3664.00 Sqft
PRO THIRD FLOOR AREA	-	340.38 Sqm	- 3664.00 Sqft
PRO FOURTH FLOOR AREA	-	340.38 Sqm	- 3664.00 Sqft
HEAD ROOM AREA	-	39.33 Sqm	- 423.00 Sqft
OPEN SPACE AREA	-	1030.24 Sqm	- 11089.00 Sqft
PLOT COVERAGE :		24.83 %	BOUNDARY PROPOSAL
FLOOR AREA RATIO :		1.22	ROAD
APPLICANT:			LICENCED SURVEYOR
ARCHITECT:			STRUCTURAL ENGINEER:
APPROVING AUTHORITY			
Surveyor - Sathya			
Draftsman - Pundithavadi			
Supervisor - Sadapackiam			