



PLAN SHOWING THE PROPOSED CONSTRUCTION OF GALVALUME SHEET ROOF INDUSTRIAL BUILDING, PRODUCTION OF P.V.C PROFILES MANUFACTURING UNIT FOR M/S .I MAC INDUSTRIES IN SURVEY NO:236/1PART,236/2PART,PLOT NO:DP-26 AT SIDCO INDUSTRIAL ESTATE, [L.P.D.T.C.P.(T.R) 21/2013] PALAYAPATTI SOUTH VILLAGE & PANCHAYAT,BUDULUR TALUK, THANJAVUR DISTRICT.

NAME OF THE APPLICANT : Mr.A.SAHAYARAJ



SCALE ;1:100

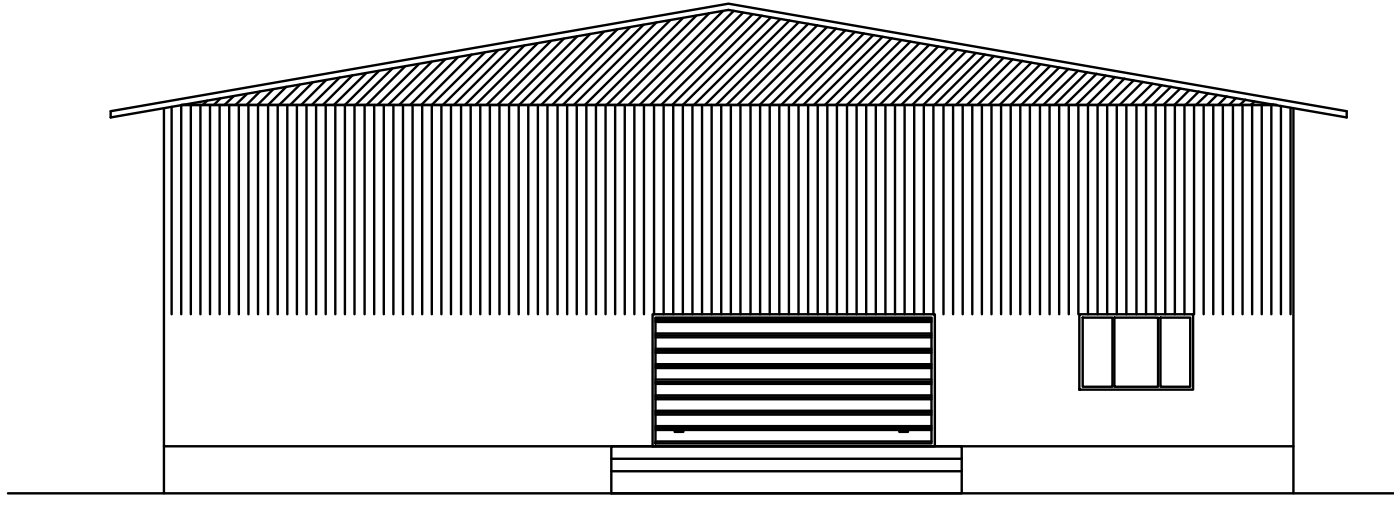

FRONT ELEVATION

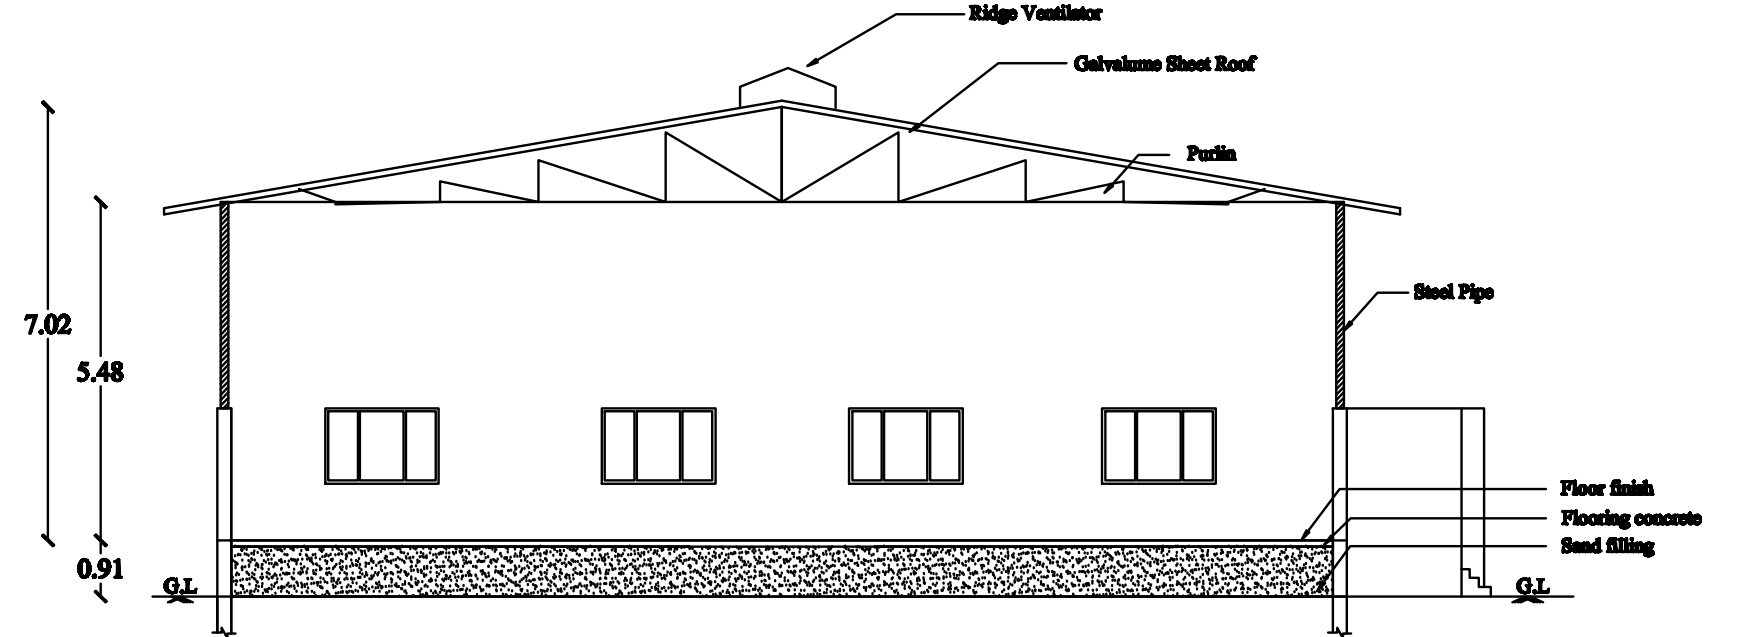


SECTION ON AB

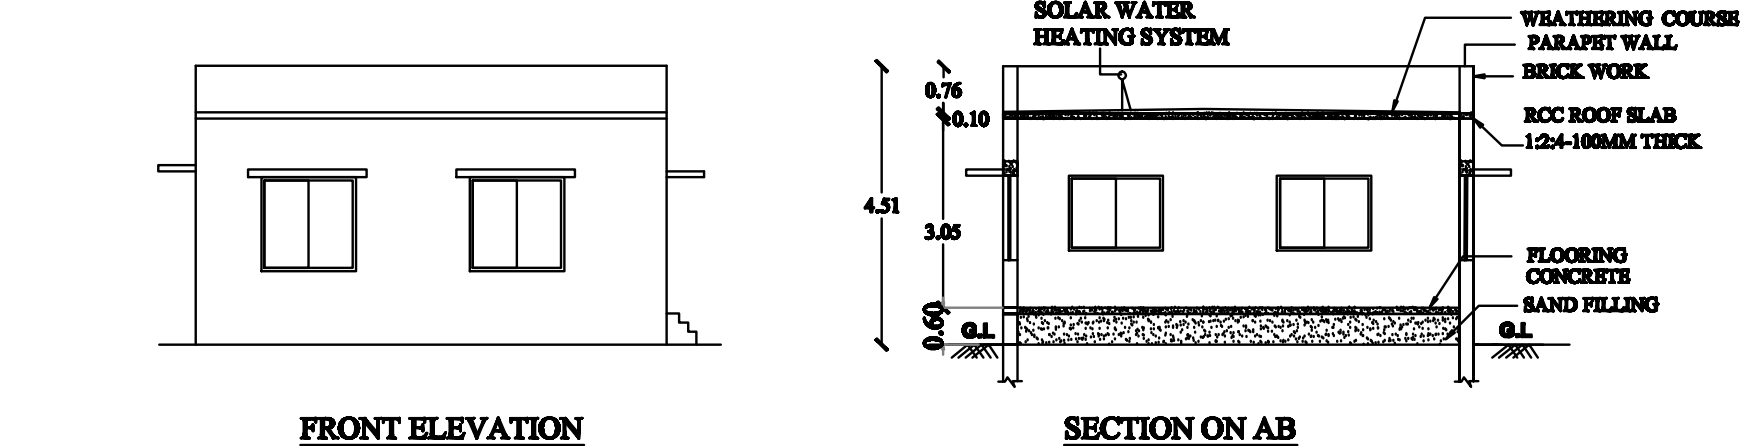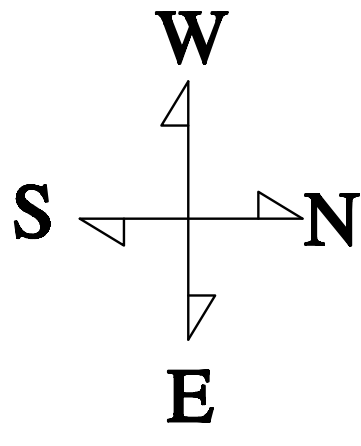


FRONT ELEVATION

SECTION ON AB

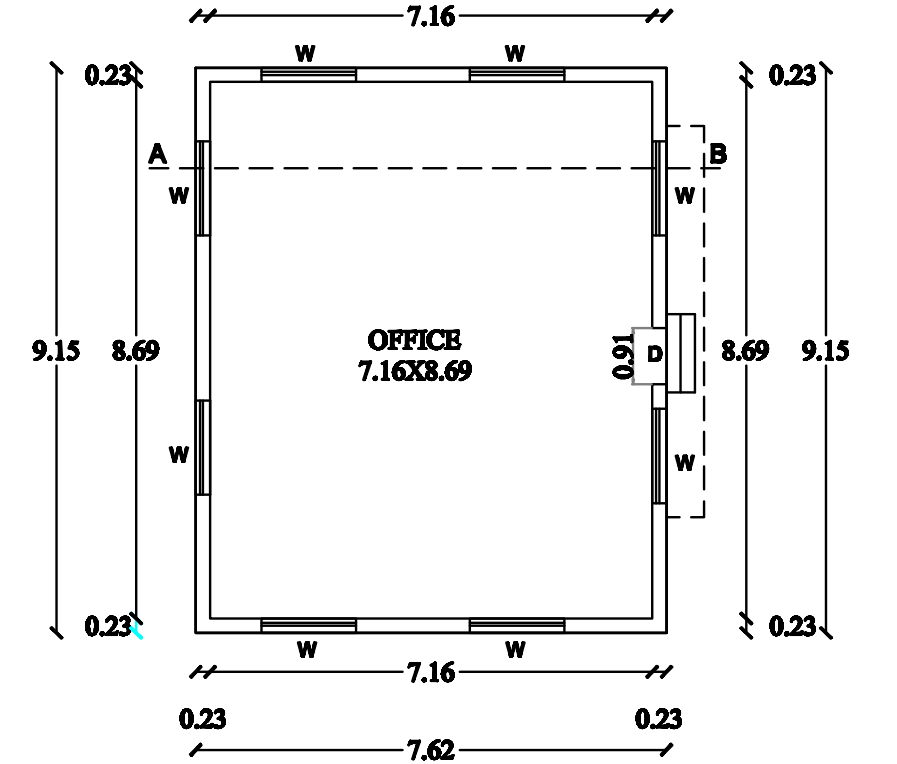


GROUND FLOOR PLAN
BUILDING NO.3

SL.NO	NAME OF THE MACHINE	NO.	K.W	TOTAL k.w
1.	STACKER	3	1.5	4.5
2.	HALL OF UNIT	3	13	39
3.	TRACTION UNIT	3	3	9
4.	CHILLER	1	32	32
5.	EXTRUDER	2	37.5	75
6.	HOPPER	2	1.5	3
7.	MIXER	1	44	44
8.	PULVERIZER	1	22.4	22.4
ALL THE EQUIPMENTS ARE CONNECTED WITH THE AC DRIVES,HENCE IT WILL CONSUME 50-60% OF THE LOAD AT THE TIME WITH THE HELP OF PROGRAM LOGIC.				TOTAL LOAD 300 K.W

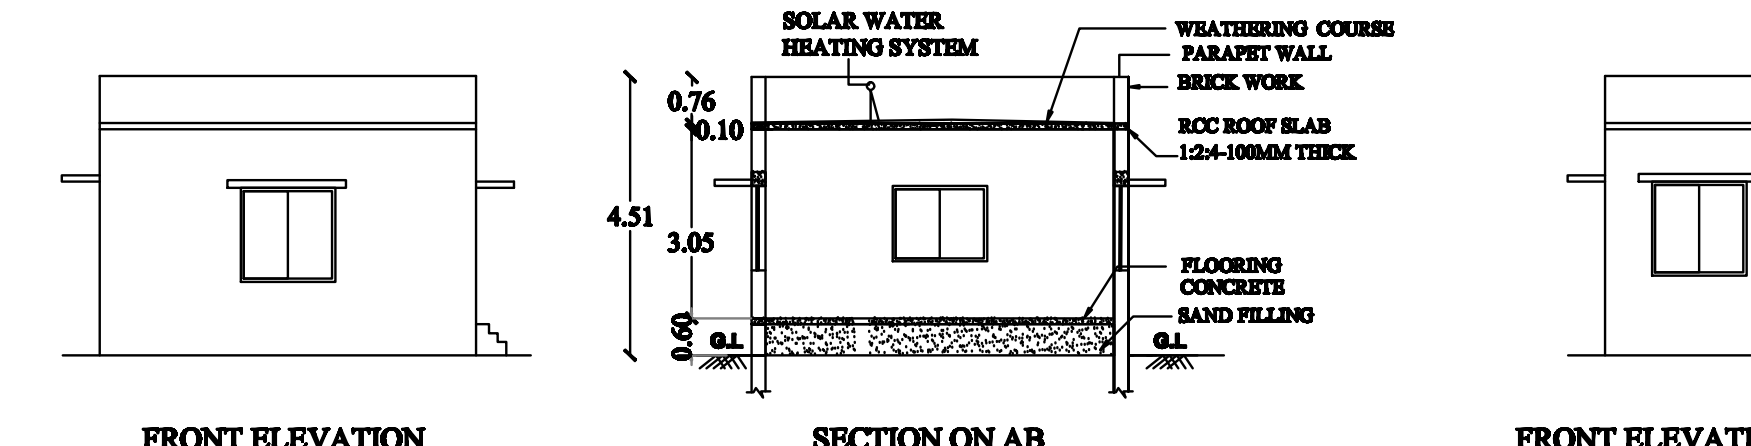


FRONT ELEVATION

SECTION ON AB

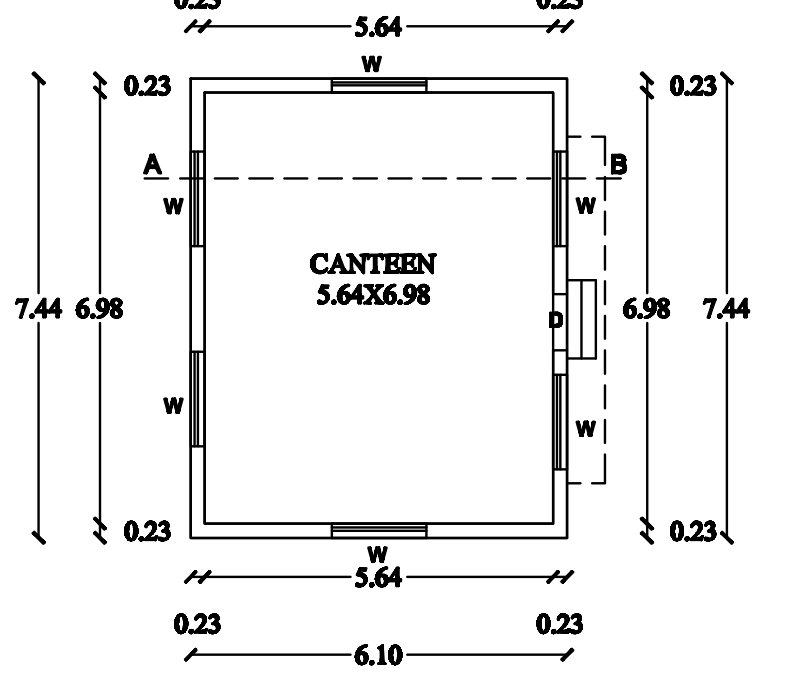


GROUND FLOOR PLAN
BUILDING NO.2

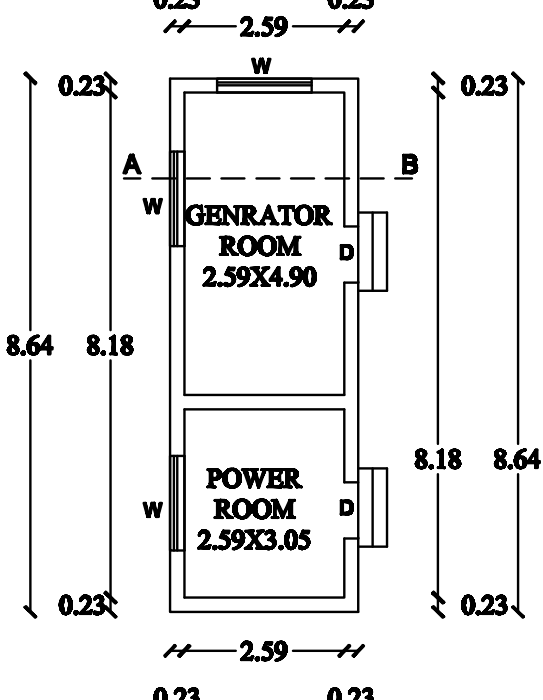

GROUND FLOOR PLAN
BUILDING NO.4

COMPOUNDWALL
2.0M HEIGHT

PLOT NO.DP 27

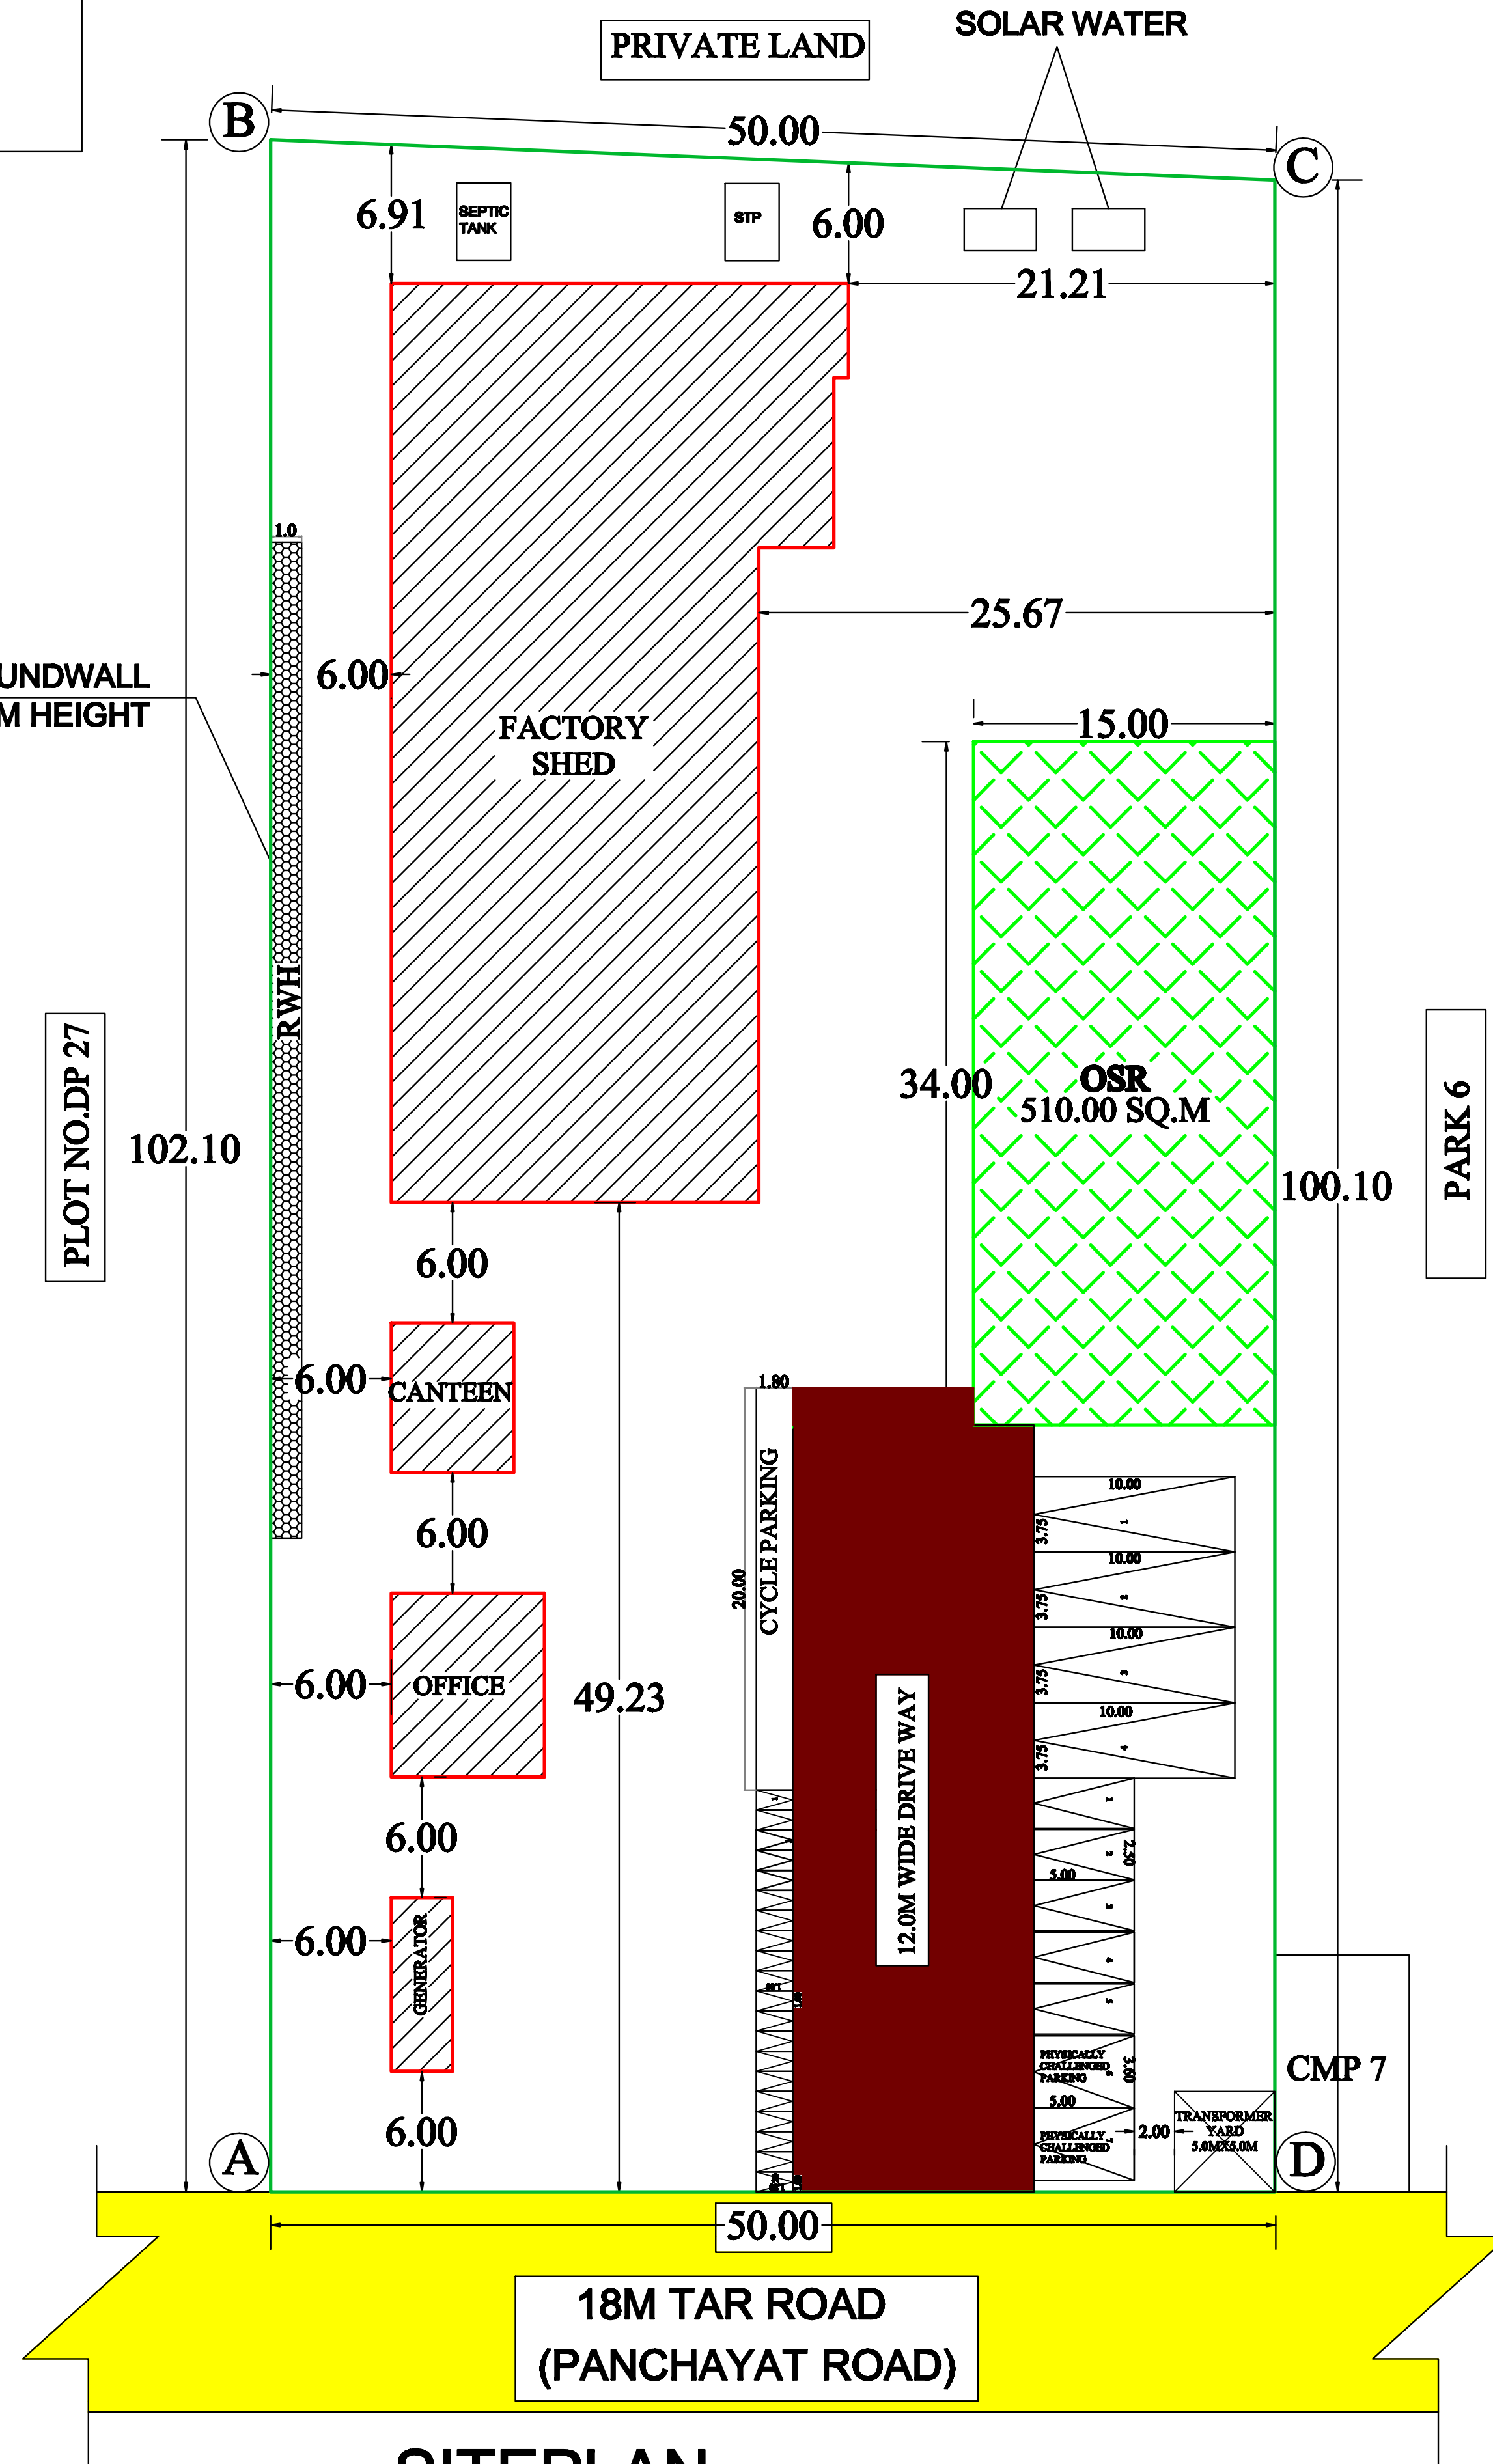

SITEPLAN
SCALE1:200

NOTE:
1.ALL DIMENSIONS ARE IN METRES
2.WASTE WATER TO BE UTILISED FOR GARDENING PURPOSED
3.SEWAGE TO BE CONNECTED TO MAIN SEWAGE SYSTEM
4.SOLAR WATER HEATER IS PROVIDED

REGISTERED ENGINEER

Er.L.SARAVANAN.D.C.E.,
Registered Engineer Grade -III
TJR/ RE-III/2019/008
Thanjavur Region
Directorate of Town and Country Planning
cell:9842006943

REFERENCE IN METER				
RS	ROLLING SHUTTER	4.57x4.57		
D	DOOR	0.91x2.43		
D1	DOOR	0.76x2.13		
V	VENTILATOR	0.91x0.61		
W	WINDOW	2.13X1.83		
W1	WINDOW	1.22X1.37		
FE - FIRE EXTINGUISHER				
AREA DETAILS				
SITE AREA(As Per T.S.L.R)			5053.34 SQ.M	
S. NO	FLOOR NAME	F.S.I.	NON F.S.I	TOTAL
BUILDING NO. 1 (INDUSTRIES AREA)				
1	GROUND FLOOR	849.53	-	849.53
BUILDING NO. 2 (CANTEEN AREA)				
1	GROUND FLOOR	45.38	-	45.38
BUILDING NO. 3 (OFFICE AREA)				
1	GROUND FLOOR	69.72	-	69.72
BUILDING NO. 4		(POWER ROOM & GENERATOR ROOM)		
1	GROUND FLOOR	26.35	-	26.35
TOTAL		990.98	-	990.98
F.S.I - 0.196				

NO. OF LORRY PARKING AVAILABLE : 4 NOS.
NO. OF CAR PARKING AVAILABLE : 7 NOS.
NO. OF TWO WHEELER PARKING : 20 NOS.
NO. OF CYCLE PARKING : 20 NOS.
NO OF LABOURS : 50 NOS.

OSR AREA - 510.00 SQ.M	
COLOUR INDEX	
SITE BOUNDRY	
PROPOSED BUILDING	
EXISTING ROAD	

APPLICANT

REGISTERED ENGINEER

Er.C.JEROMEFELIX
Registered Engineer Grade -II
TJR/ RE-II/2019/011
Thanjavur Region
Directorate of Town and Country Planning



REGISTERED STRUCTURAL ENGINEER

Er.R.BASKARAN.MB(Struct)
Registered Structural Engineer Grade -I
TJR/ RSE-I/2019/009
Thanjavur Region
Directorate of Town and Country Planning
cell:9843020768

OFFICE USE

Surveyor - Malarkodi
Draudhtsman -Punithavadhi
Planning Assistant - Arangarasu

SWP/DTCP/TNJ/R/B.P.NO. 22 /2023

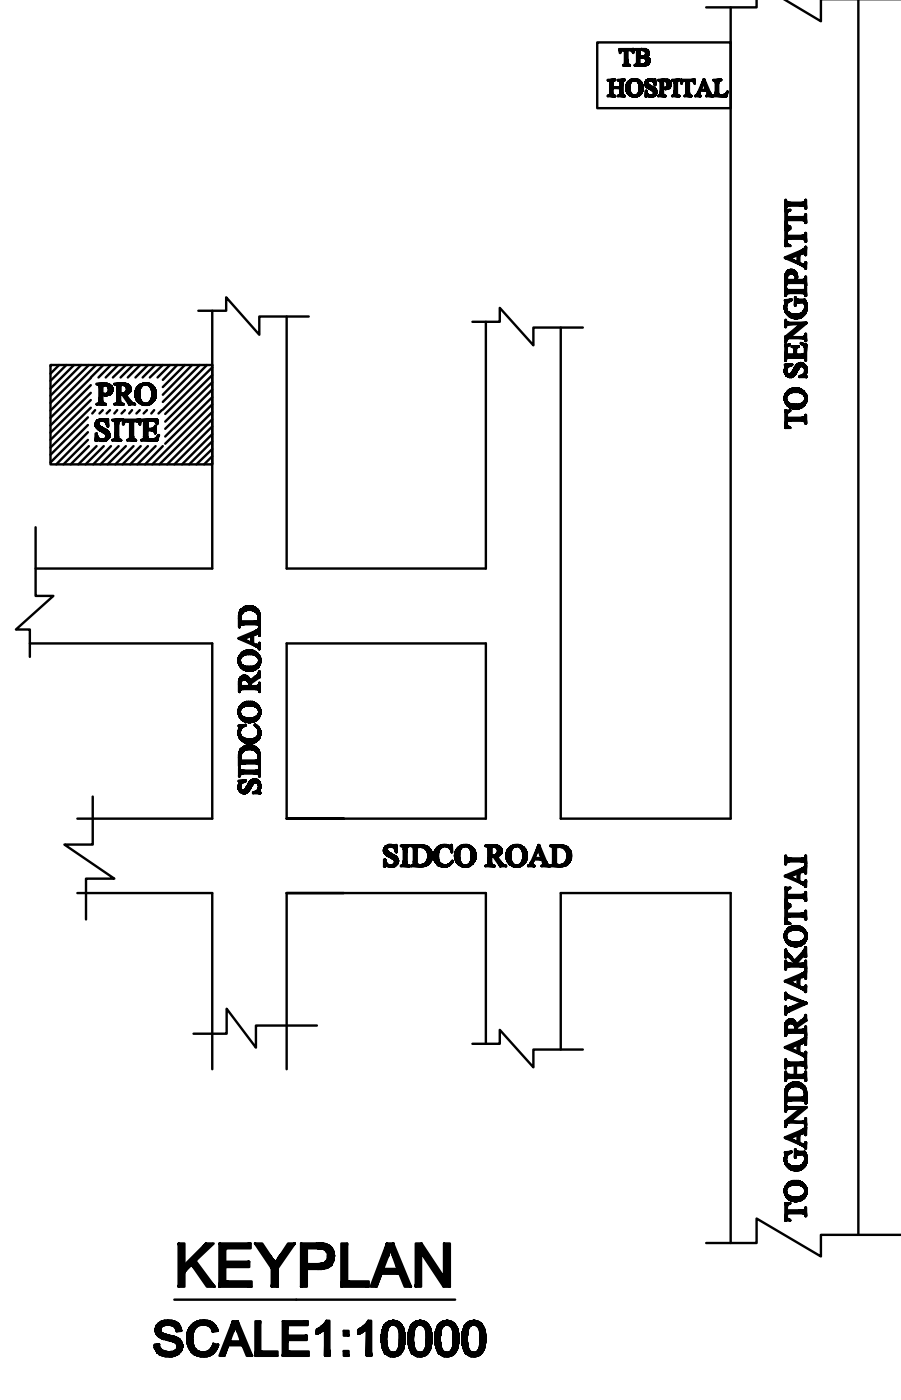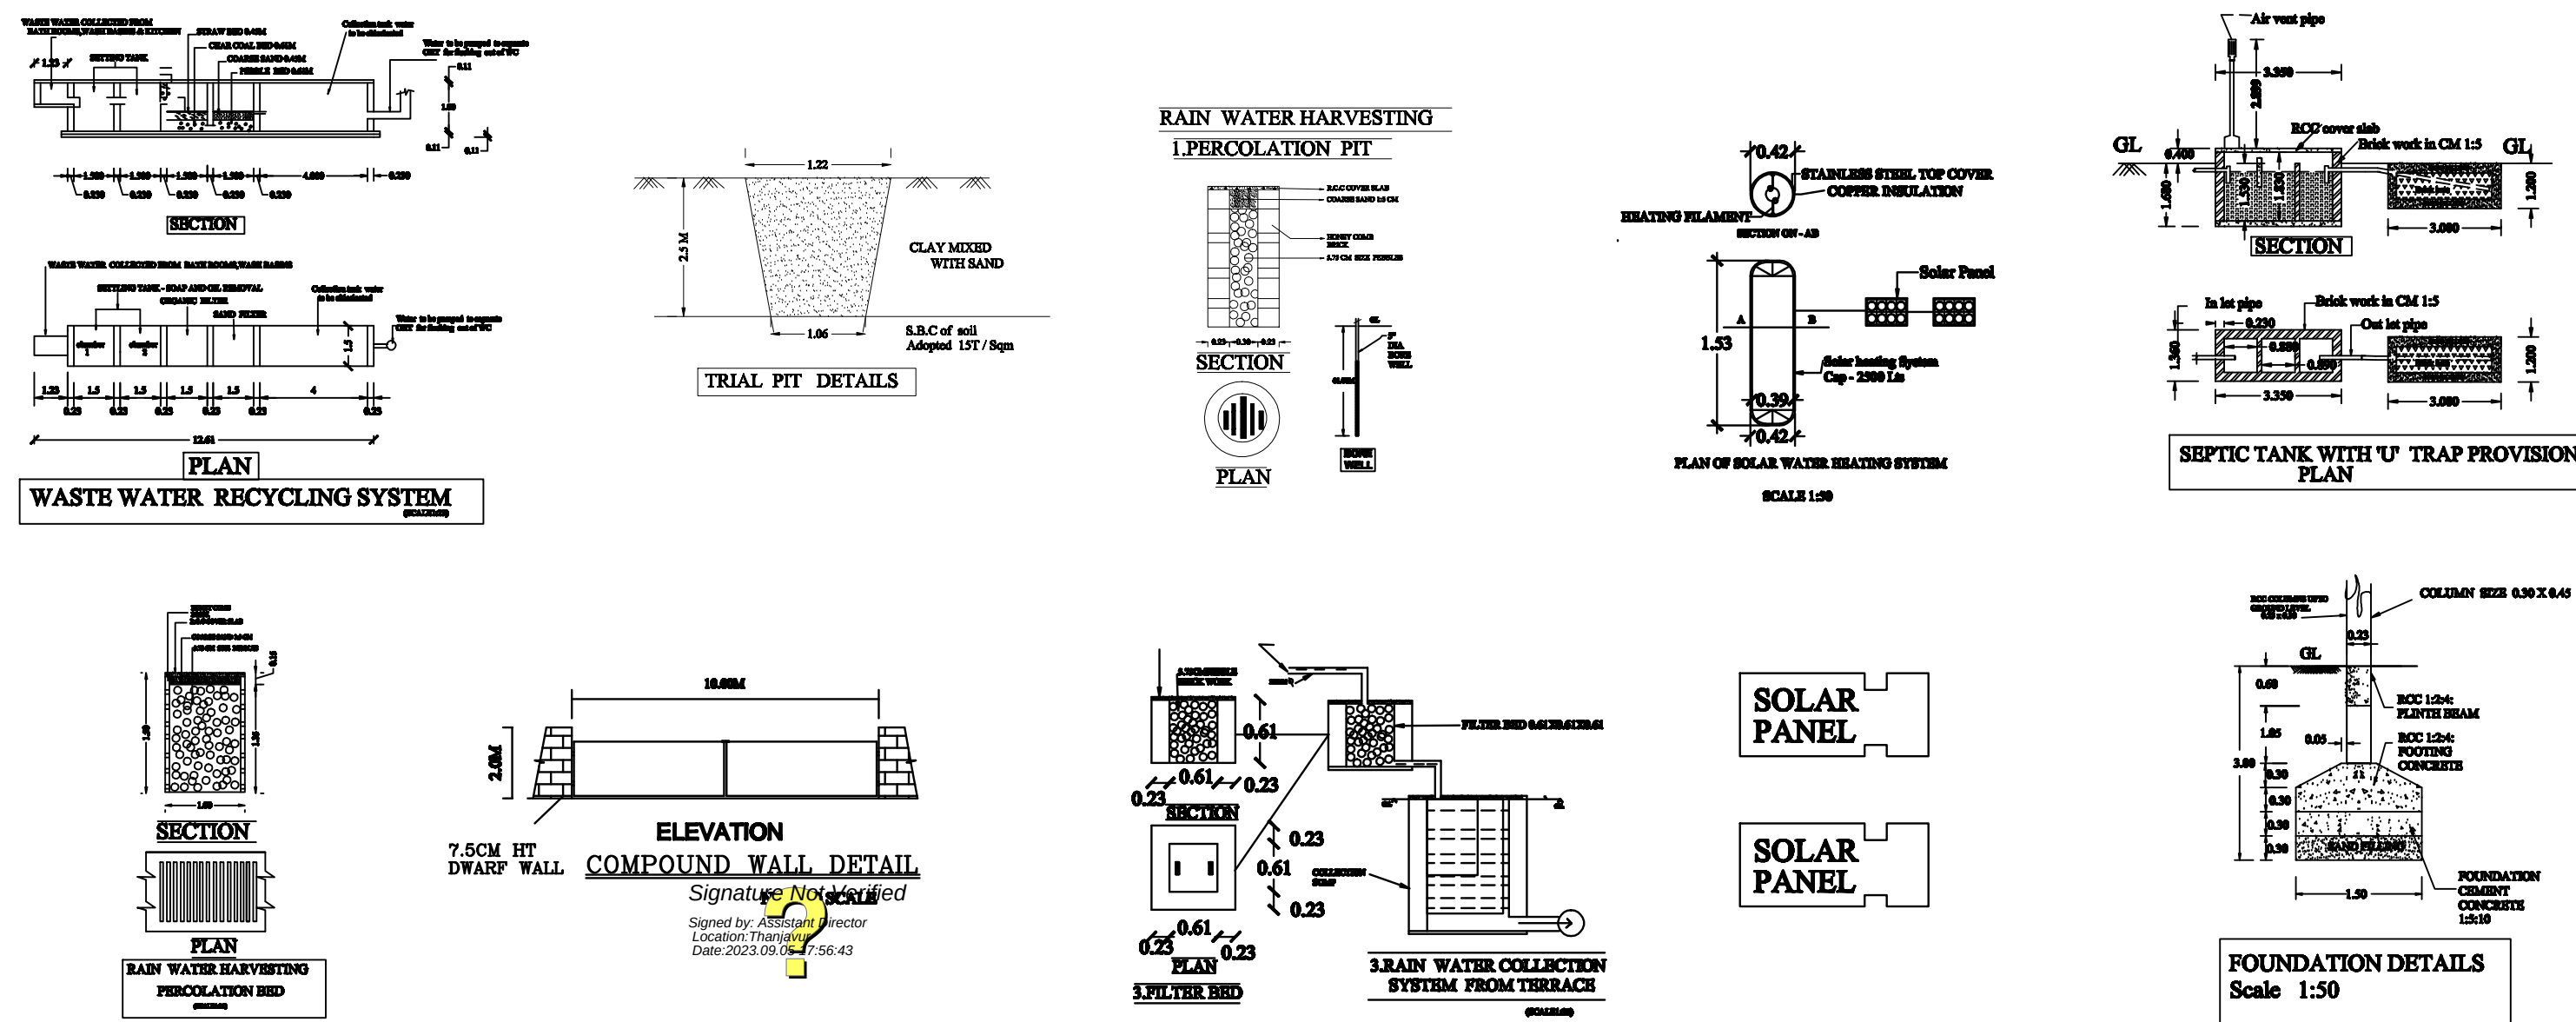

KEYPLAN
SCALE1:10000