



PLAN SHOWING THE PROPOSED CONSTRUCTION OF R.C.C ROOF STILT ,FIRST,SECOND FLOOR
COMMERCIAL OFFICE BUILDING IN WARD NO.4, BLOCK NO.56, T.S.NO.20/2 AT SELVAM NAGAR,
MEDICAL COLLEGE ROAD, THANJAVUR CITY MUNICIPAL CORPORATION LIMIT,
THANJAVUR TALUK & DISTRICT.


SCALE : 1:100

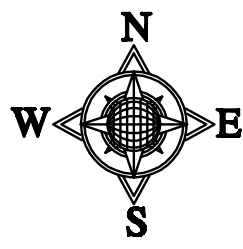


NAME OF THE OWNER : Mr.R.KRISHNAMOORTHY

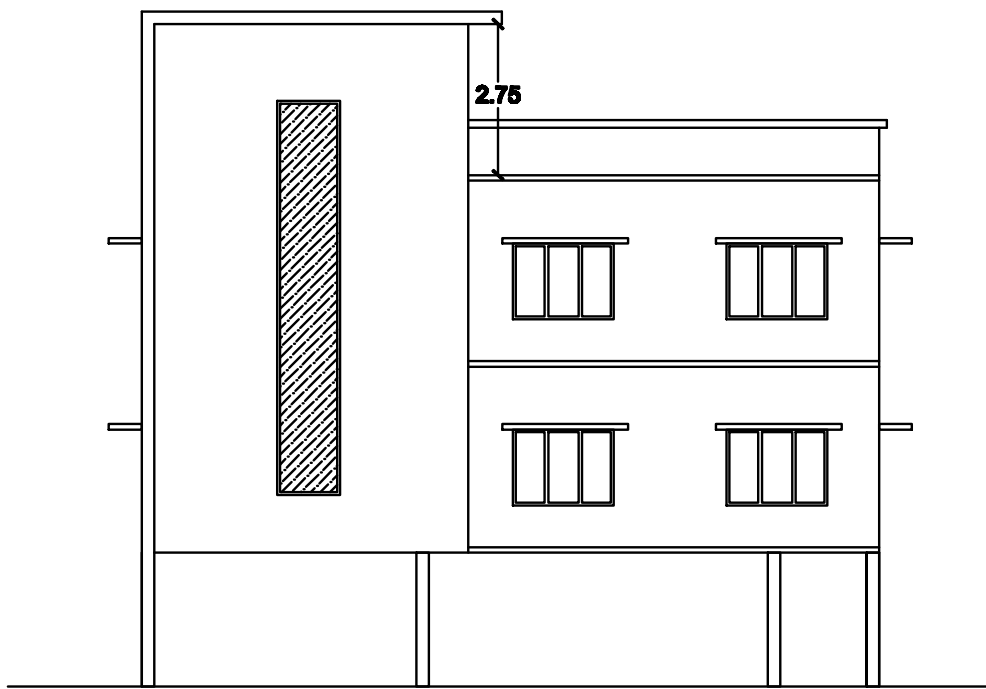


FRONT ELEVATION

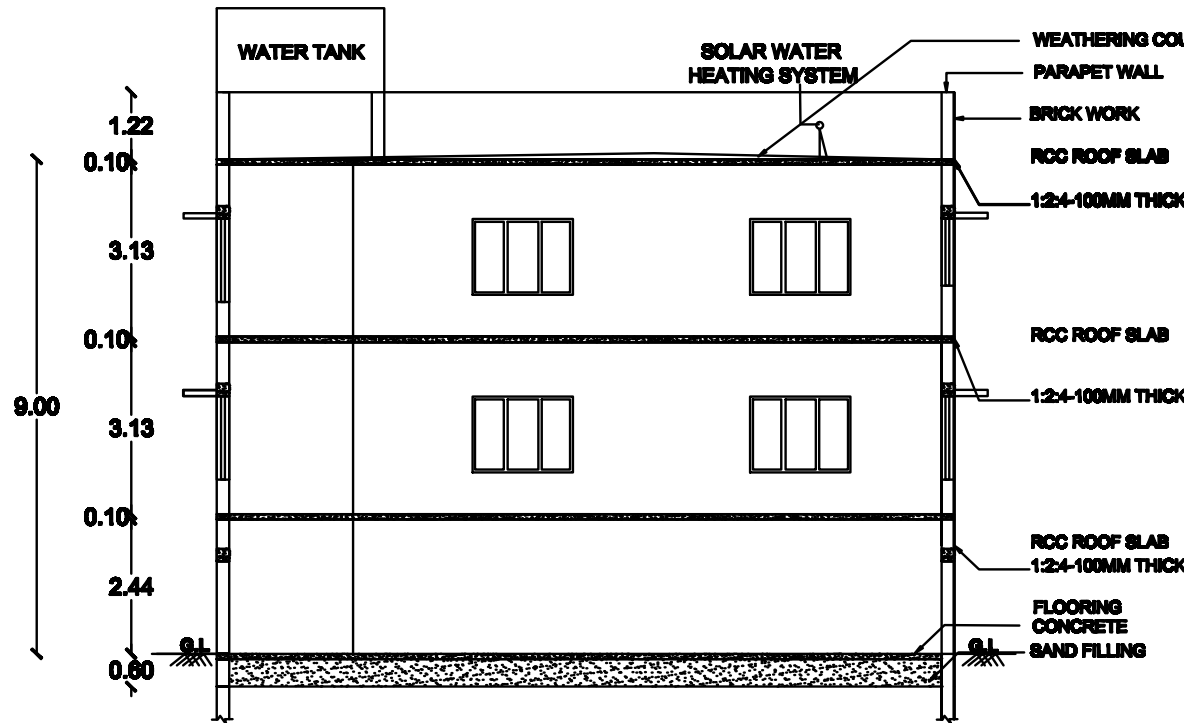

SECTION ON AB

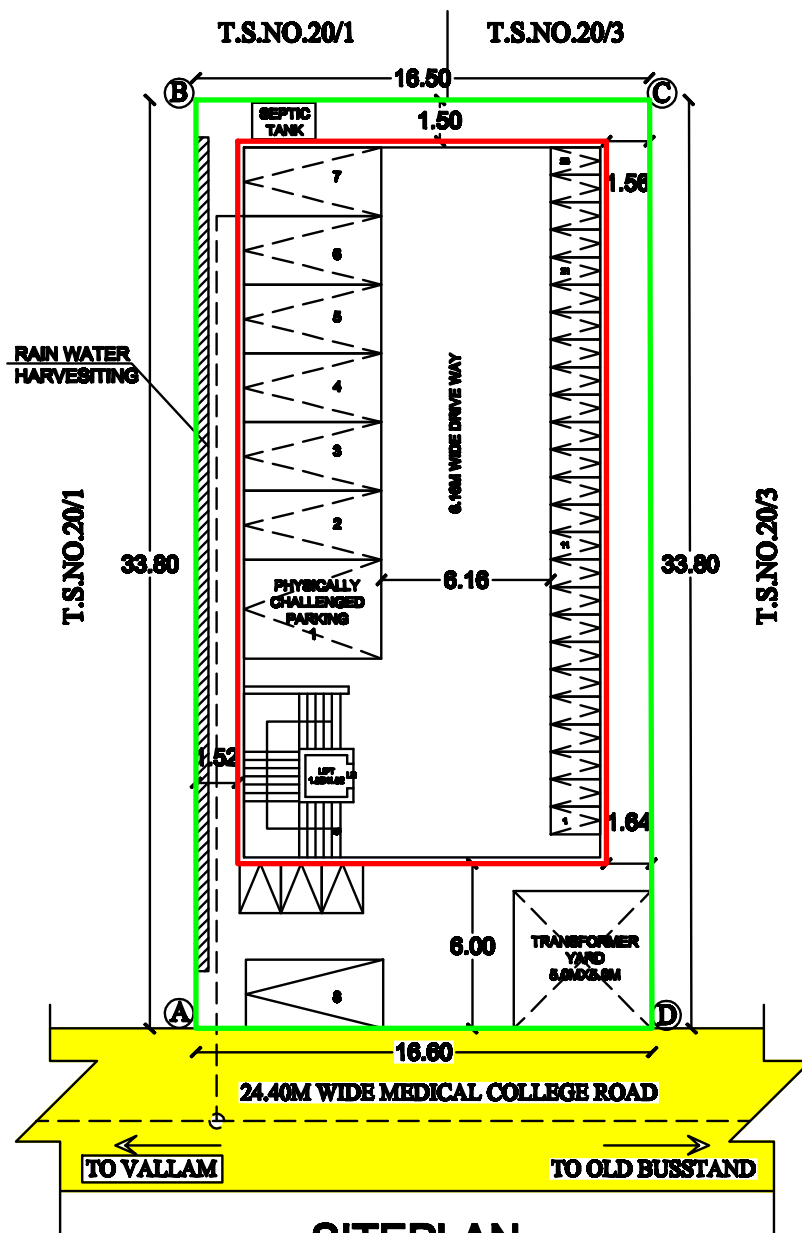

SITEPLAN
SCALE:1:200

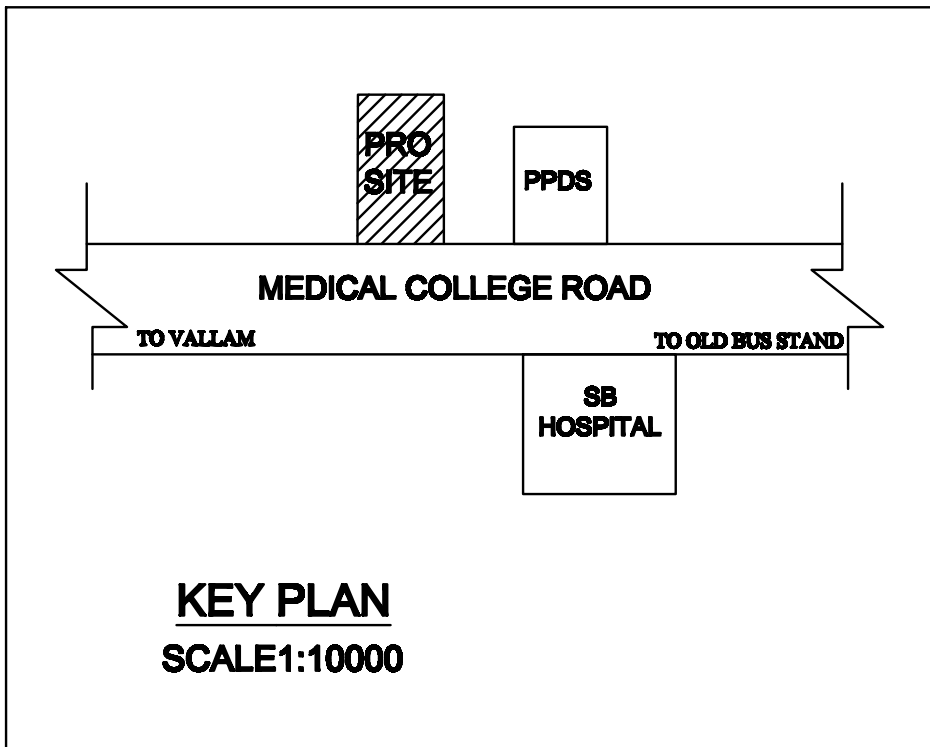

KEY PLAN
SCALE:1:10000

SCHEDULE OF JOINERIES :-

MD	Main Door	1.06 x 2.75 m
D	Door	1.22 x 2.75 m
D1	Door	0.76 x 2.75 m
W	Window	2.00 x 2.00 m
V	Ventilator	0.91 x 0.61 m

AREA CHART :-

SITE AREA
(AS PER TSLR) 566.00 SQ.M

S.NO	FLOOR NAME	F.S.I. IN SQ.M	NON F.S.I IN SQ.M	TOTAL IN SQ.M
1	STILT FLOOR	-	352.95	352.95
2	FIRST FLOOR	352.95	-	352.95
3	SECOND FLOOR	352.95	-	352.95
4	HEAD ROOM	-	38.10	38.10
TOTAL		705.90	391.05	1096.95

F.S.I - 1.24


REFERENCE :-

BOUNDARY	ROAD
PROPOSED	DRIVE WAY

F.S.I - 1.24

NO. OF CAR PARKING AVAILABLE : 8 NOS
NO. OF TWO WHEELER : 28 NOS

APPLICANT

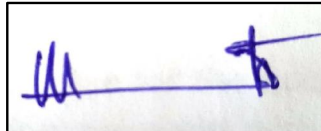

REGISTERED ENGINEER:-


Dr.R.PANDIAN, B.E., P.G.D.V., F.I.V.,
Registered Engineer,
TJR/RE-1/2019/044
A - 28, Fifth Street, Kannan Nagar,
Thanjavur - 7. Mob : 9842690045

REGISTERED STRUCTURAL ENGINEER:-


Dr.S.VENKADESH, B.E., F.I.V., M.I.E.,
M.I.C.A., C.Engg., M.Sc (Val)
Registered Structural Engineer Grade - II,
Reg No : TJR / RSE - II / 2019 / 039
DTCP - Thanjavur Region
No : 56, E3, Zakim Residency, 3rd Street,
Cauvery Nagar West, Thanjavur - 5.

REGISTERED CONSTRUCTION ENGINEER:-


Dr.S.VENKADESH, B.E., F.I.V., M.I.E.,
M.I.C.A., C.Engg., M.Sc (Val)
Registered Construction Engineer
Reg No : TJR / RSE - II / 2019 / 040
DTCP - Thanjavur Region
No : 56, E3, Zakim Residency, 3rd Street,
Cauvery Nagar West, Thanjavur - 5.

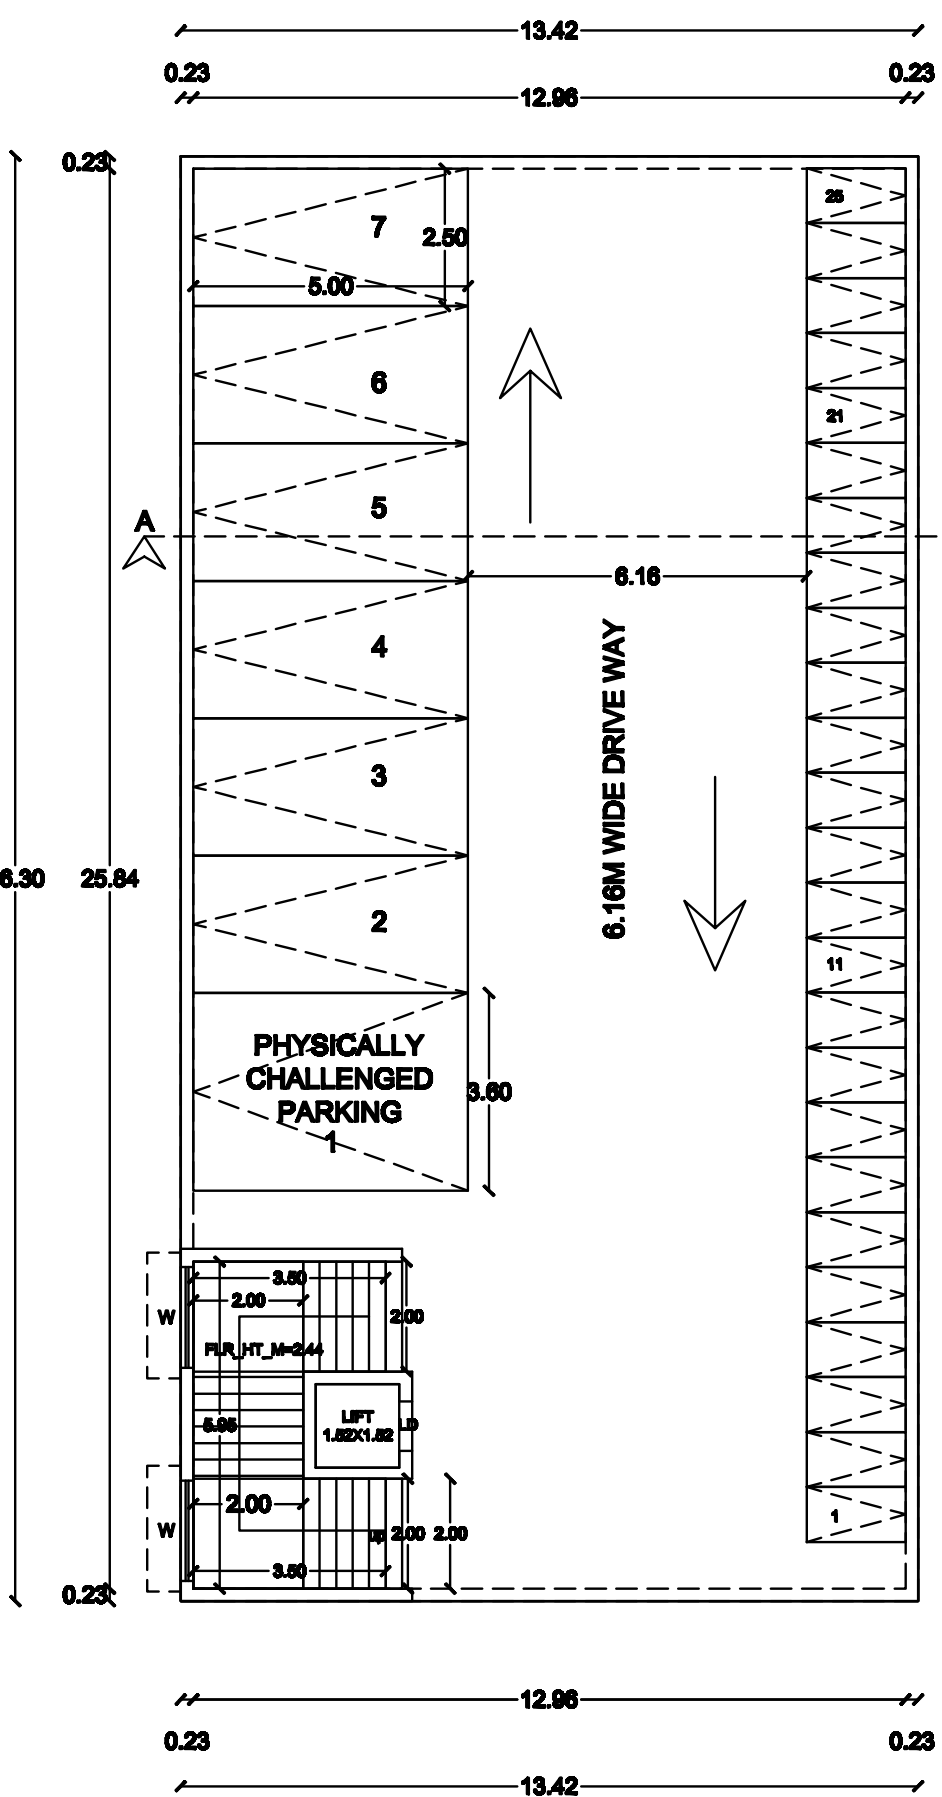


STILT FLOOR PLAN

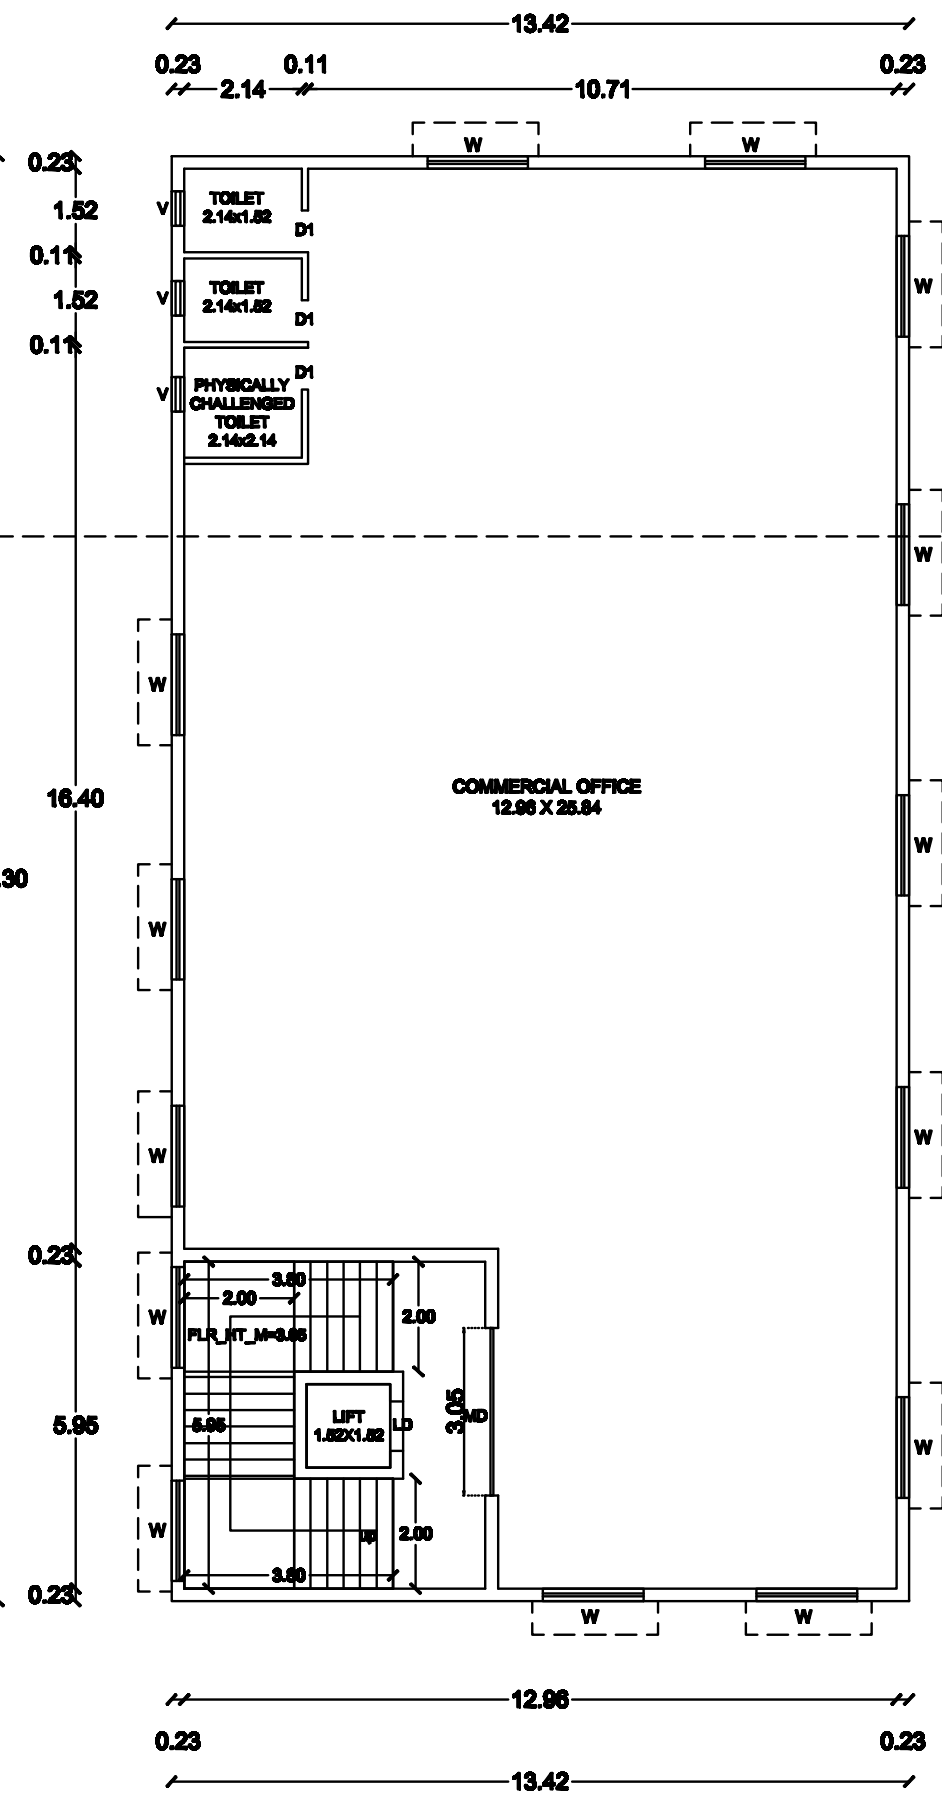


FIRST FLOOR PLAN

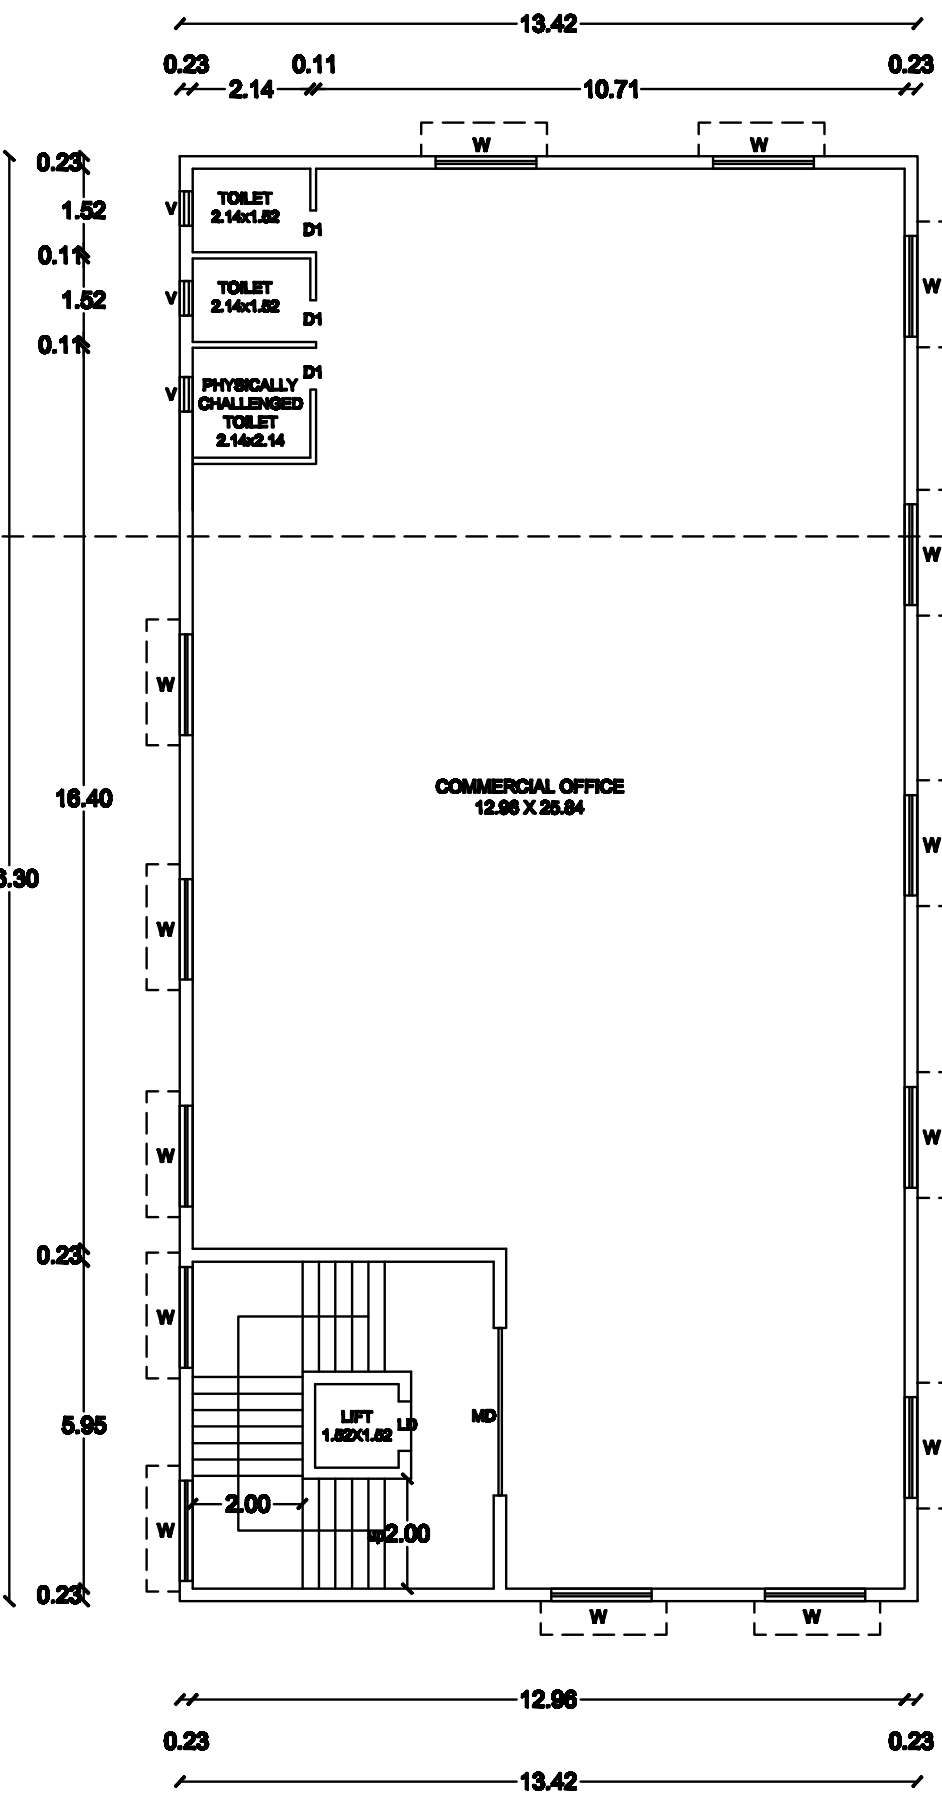

SECOND FLOOR PLAN

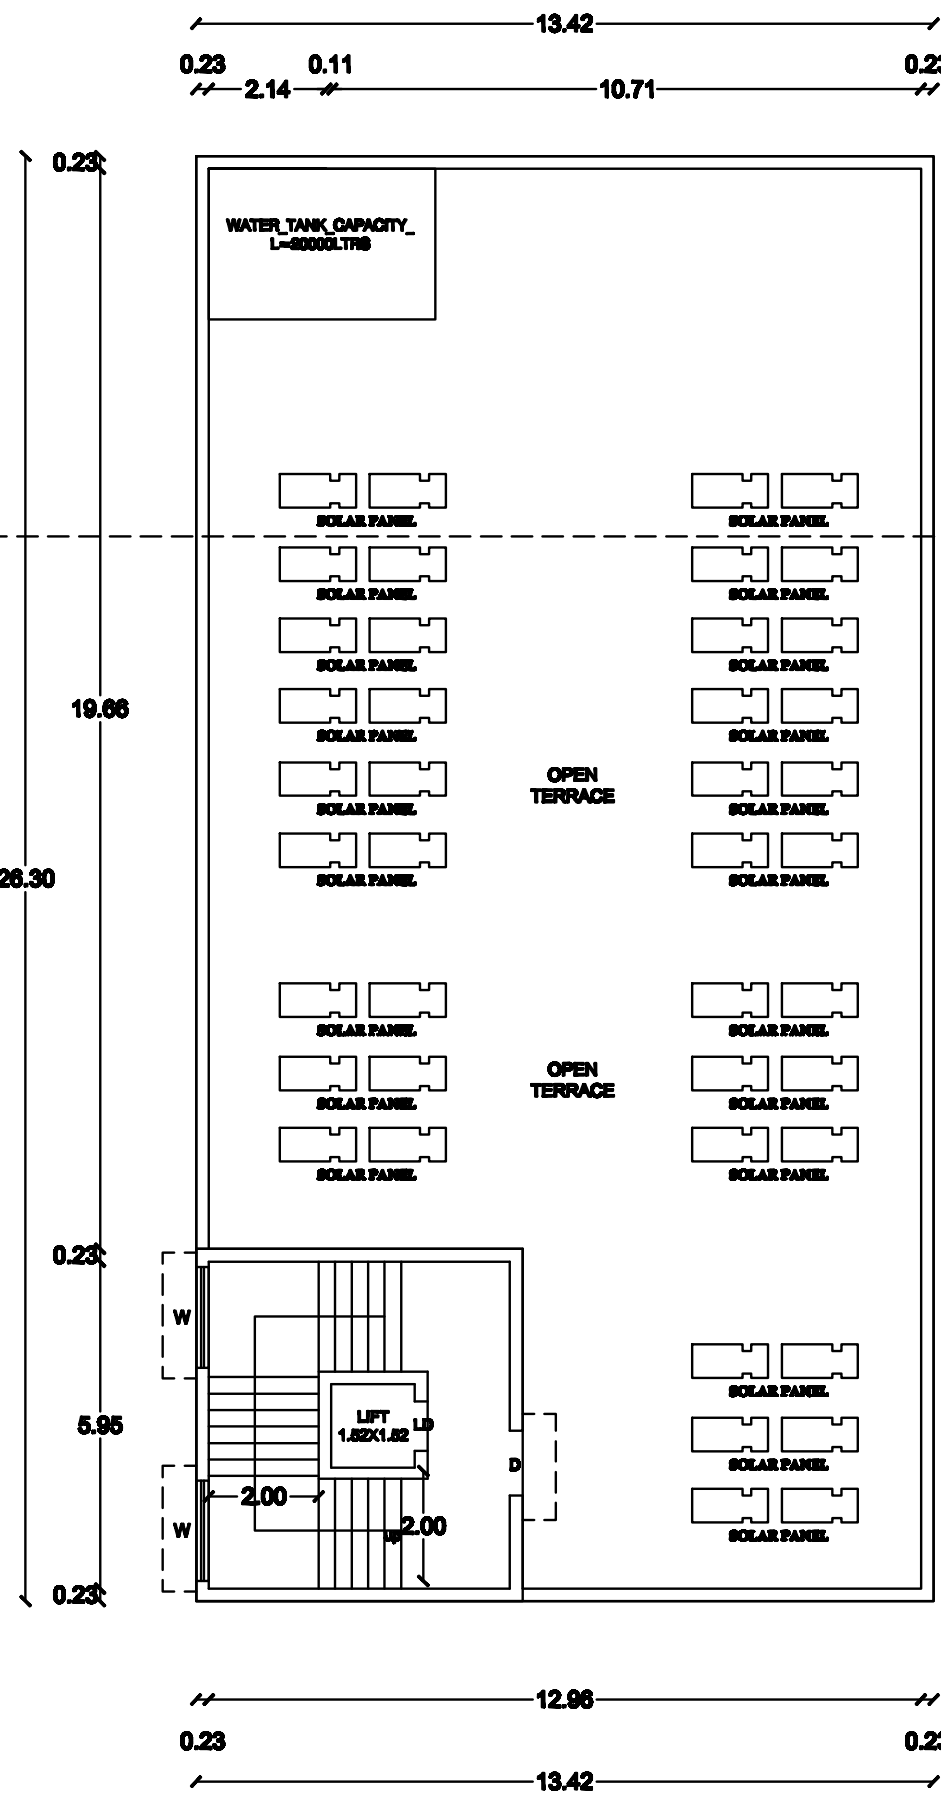

TERRACE FLOOR PLAN

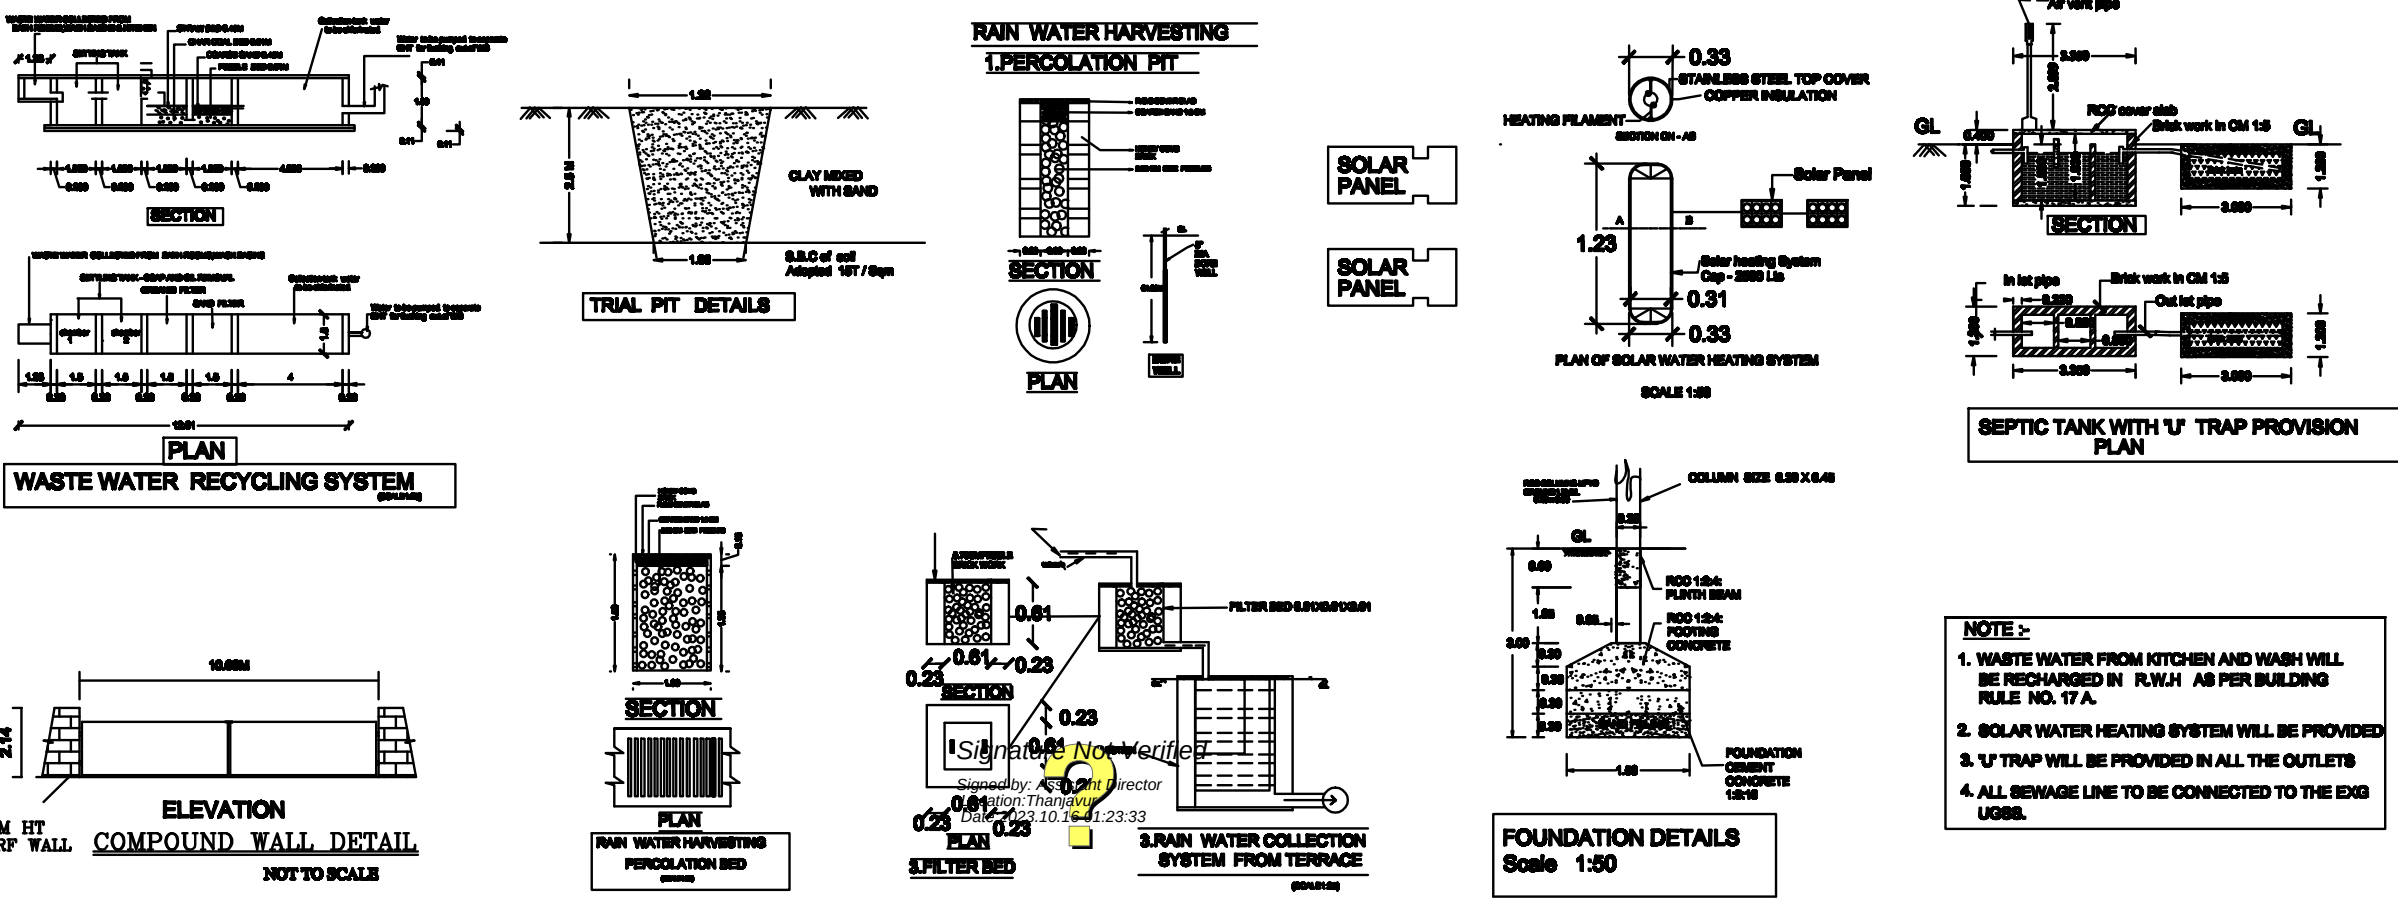

NOTE :-
1. WASTE WATER FROM KITCHEN AND WASH WILL
BE RECYCLED IN R.W.H. AS PER BUILDING
RULE NO. 17 A.
2. SOLAR WATER HEATING SYSTEM WILL BE PROVIDED
3. U/TRAP WILL BE PROVIDED IN ALL THE OUTLETS
4. ALL WASTE LINE TO BE CONNECTED TO THE ESB
USING.

OFFICE USE

Surveyor - Ramar
Draftsman - Kannagi
Supervisor - Shanthi

DISTRICT TOWN AND COUNTRY PLANNING
SWP/DTCP/TN/TLPA/BP/NO.73 /2023