



PLAN SHOWING THE PROPOSED CONSTRUCTION OF GROUND FLOOR R.C.C ROOF PRIVATE PRIMARY HEALTH CENTRE BUILDING FOR SHRI M.V.KRISHNAMOORTHY IYER MEMORIAL POLYCLINIC IN R.S. NO:17/1 & 17/2A1 AT MANIKUDI VILLAGE & PANCHAYAT, THIRUPANANDAL TO ADUTHURAI ROAD, THIRUVIDAIMARUTHUR TALUK, THANJAVUR DISTRICT.

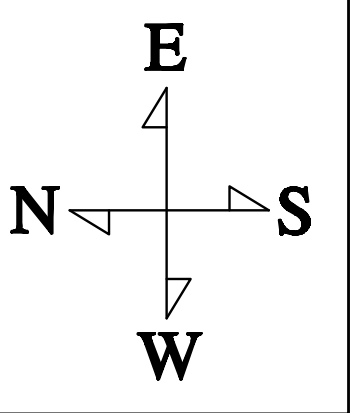


NAME OF THE OWNER :M/S. SRI BALAJI VIDYAPEETH


SCALE : 1:100

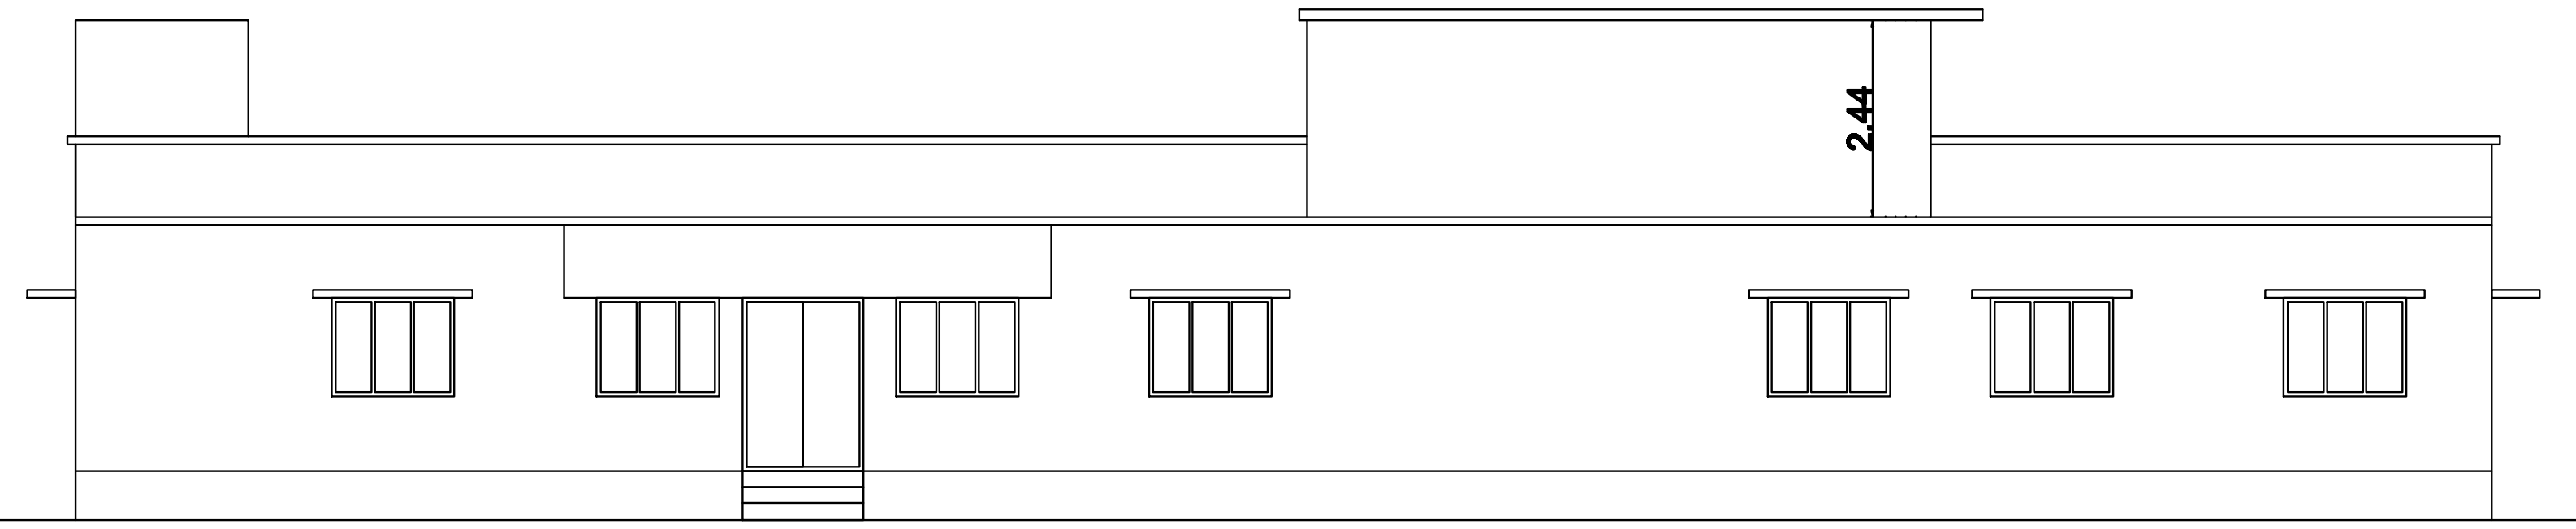


FRONT ELEVATION

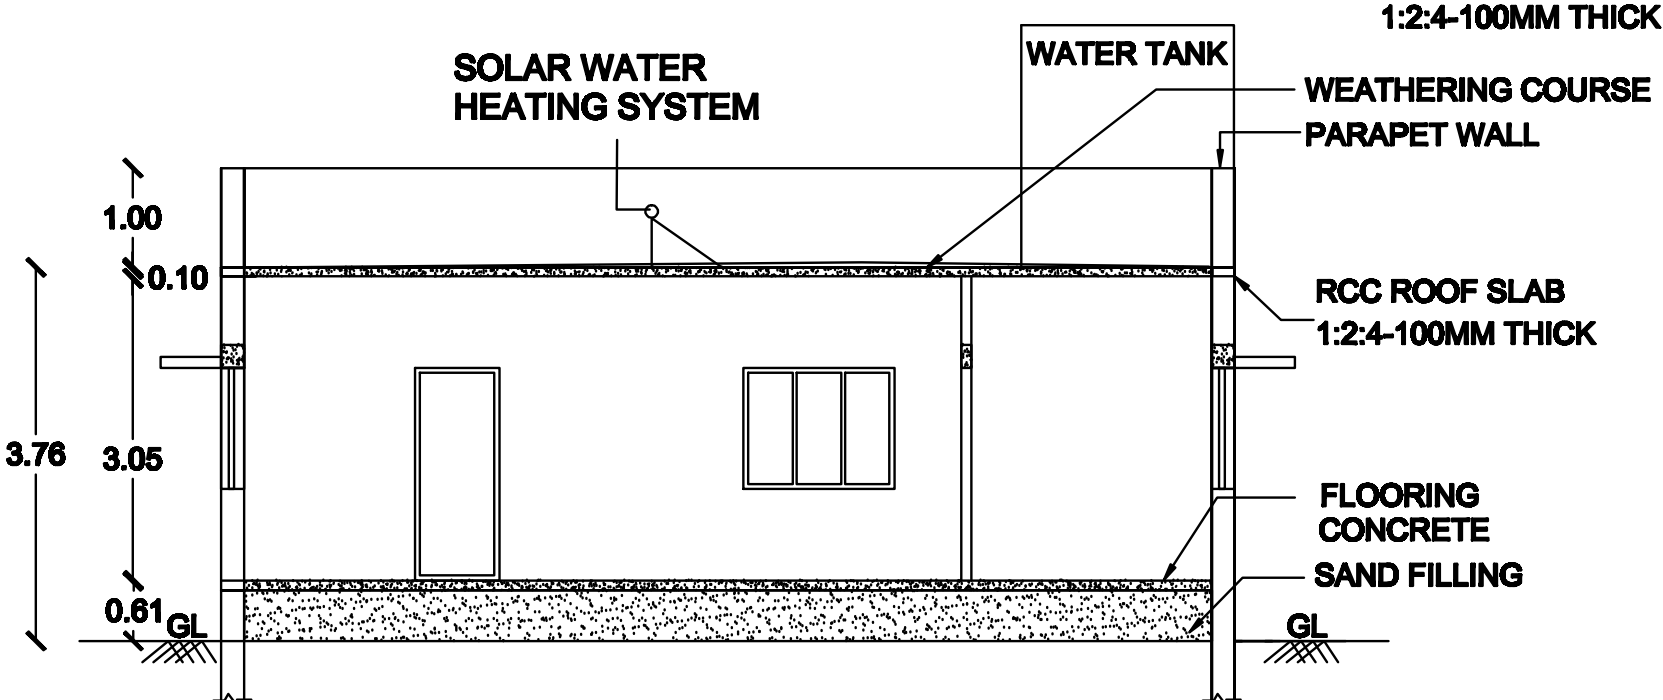


SECTION ON AB

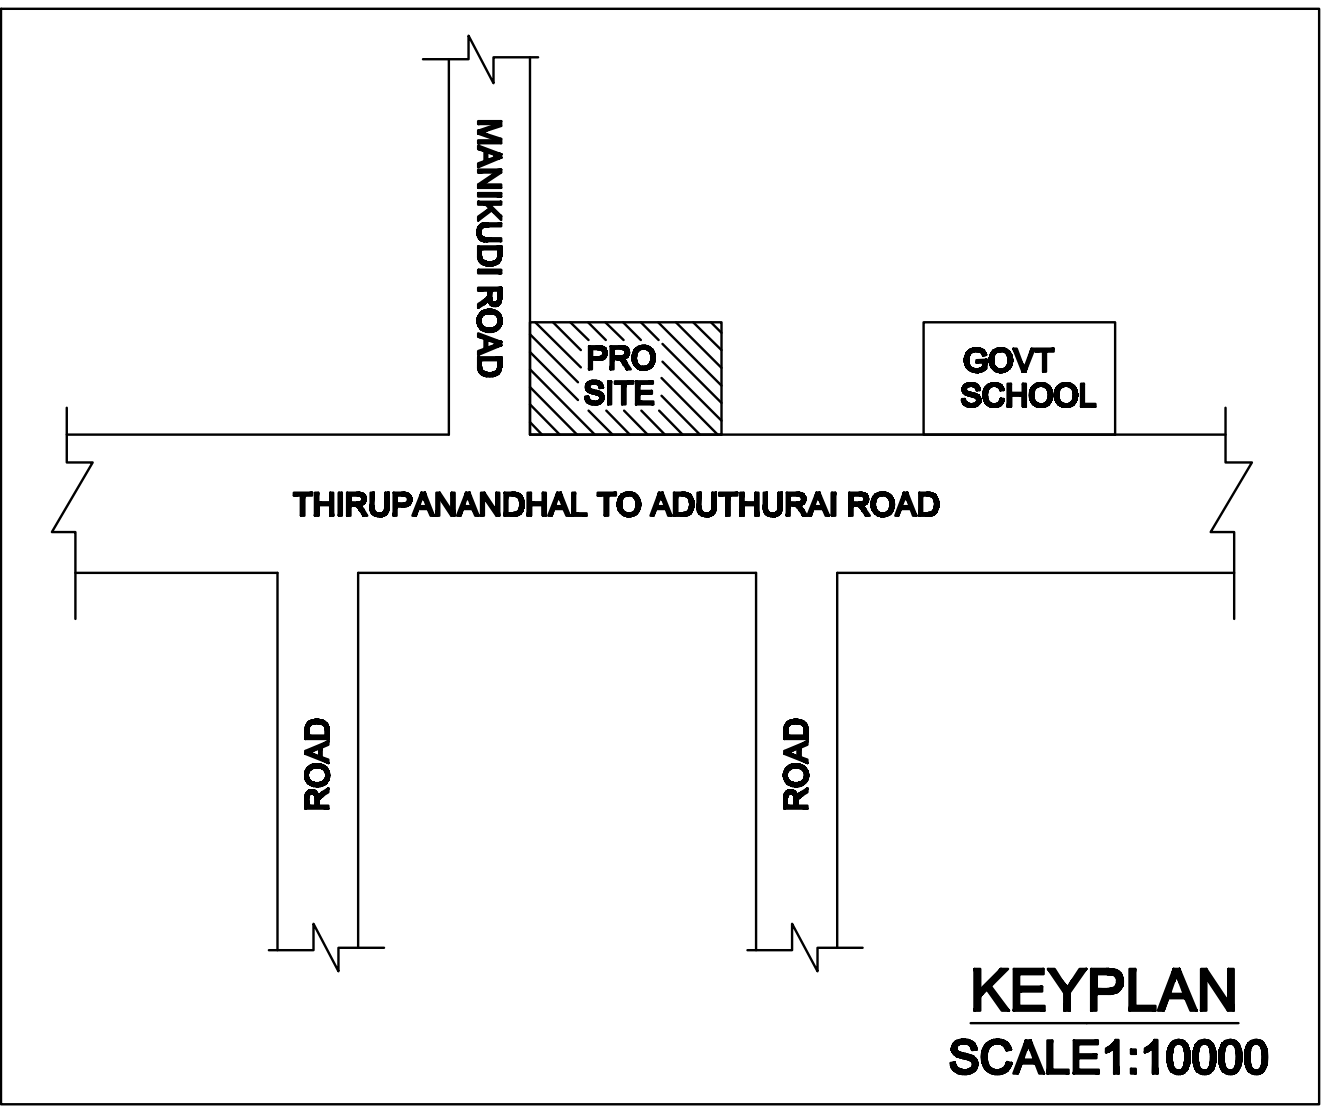

KEYPLAN
SCALE:1:10000

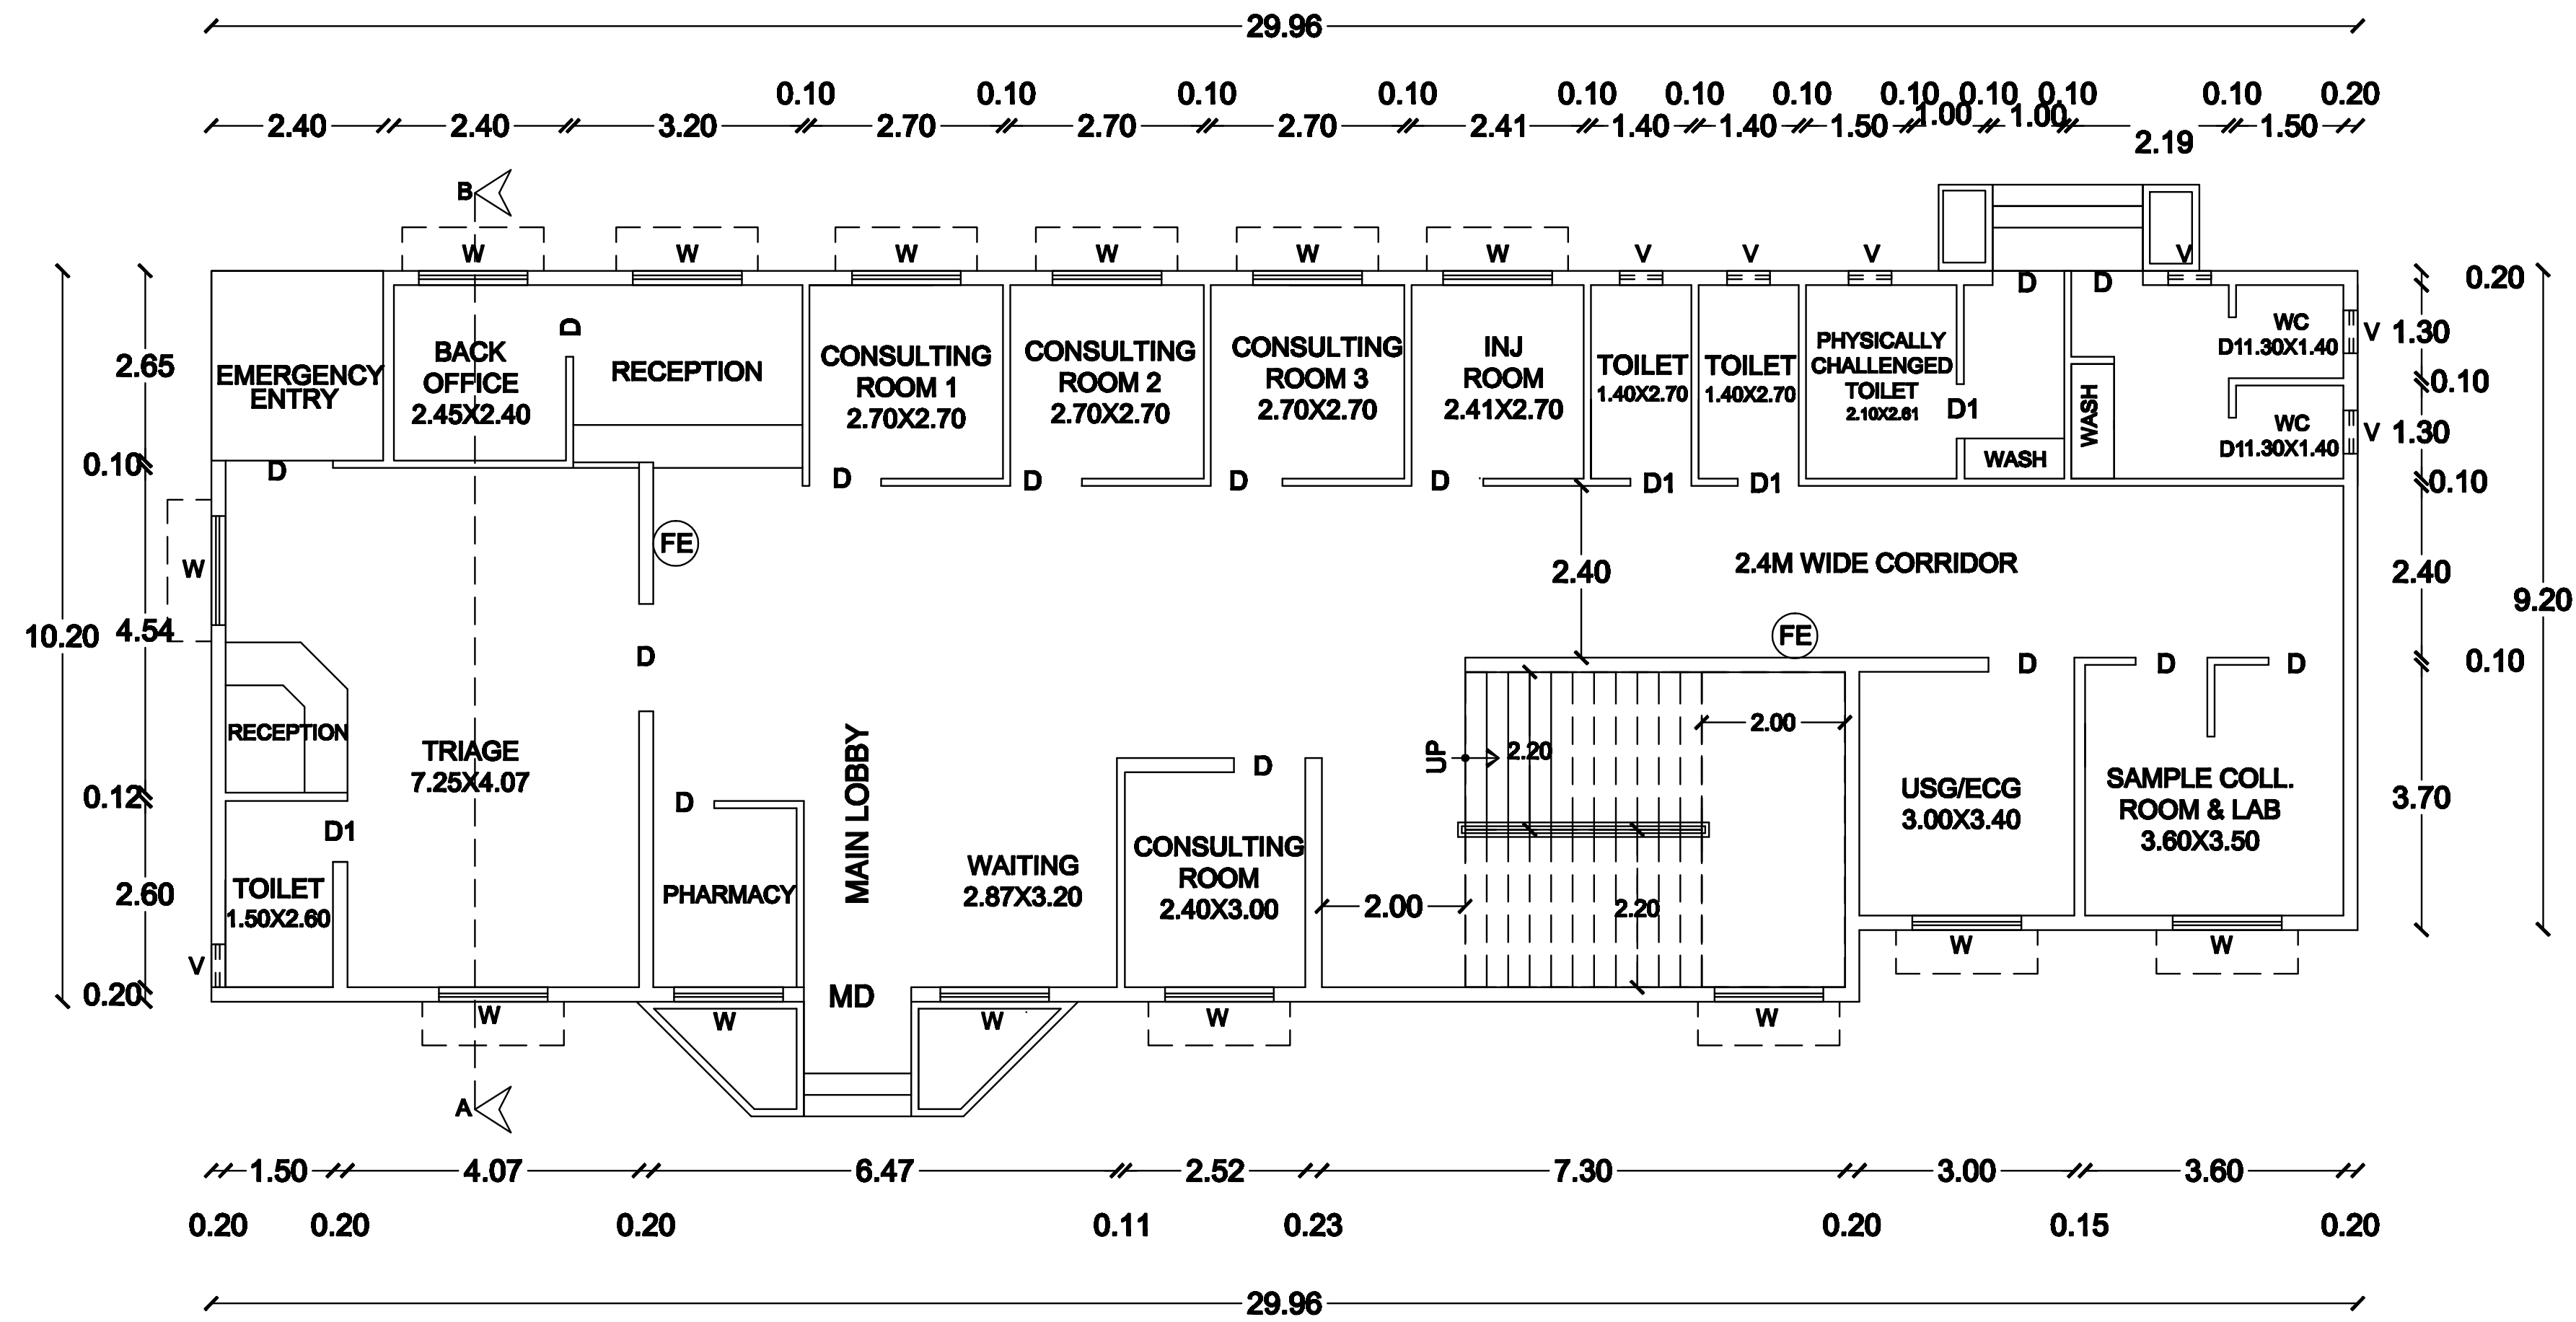

GROUND FLOOR PLAN

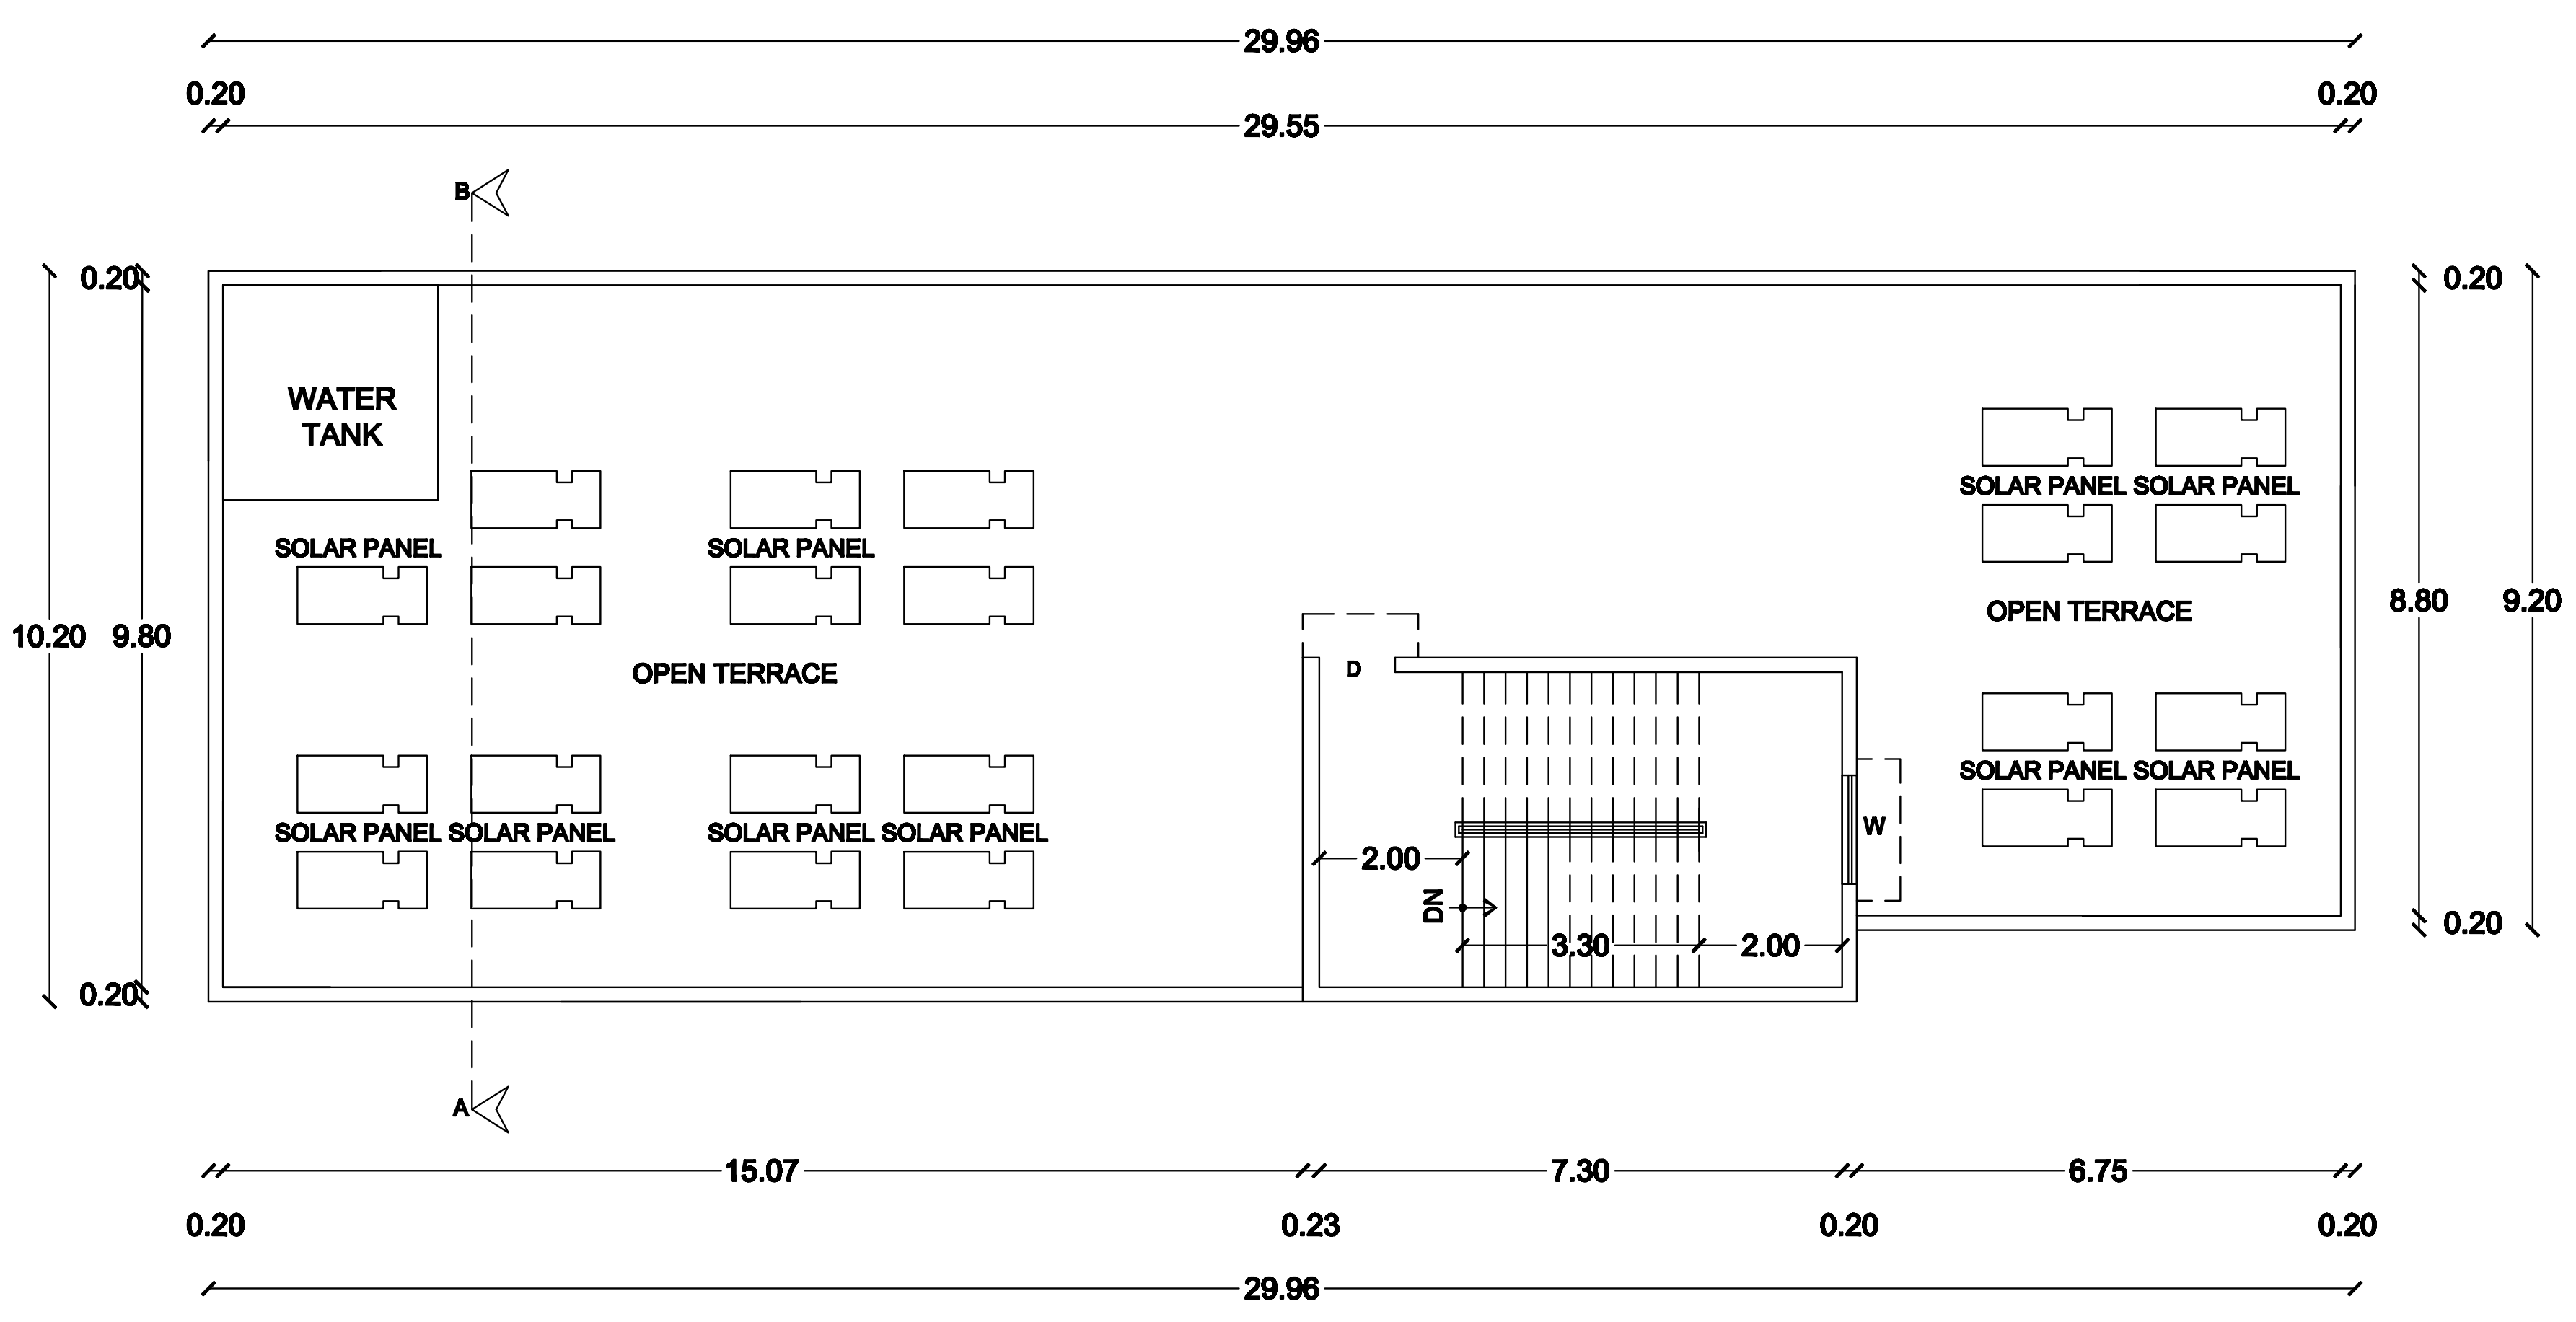

TERRACE FLOOR PLAN

REFERENCE IN METER

MD	MAIN DOOR	1.06x2.43
D	DOOR	0.91x2.43
D1	DOOR	0.76x2.13
W	WINDOW	1.52x1.52
V	VENTILATOR	0.91x0.61

FE - FIRE EXTINGUISHER

AREA CHART

SITE AREA		650.00 SQ.M		
S.NO	FLOOR NAME	F.S.I. IN SQ.M	NON F.S.I IN SQ.M	TOTAL IN SQ.M
1	GROUND FLOOR	298.59	-	298.59
2	HEAD ROOM	-	37.10	37.10
TOTAL		298.59	37.10	335.69

F.S.I - 0.45

NO OF CAR PARKING AVAILABLE - 3NOS

NO OF TWO WHEELER PARKING AVAILABLE - 7NOS

COLOUR INDEX

SITE BOUNDRY	EXG.ROAD
PROPOSED BUILDING	DRIVE WAY

APPLICANT

[Signature]

REGISTERED ENGINEER



[Signature]

Er.R.PONRAJ,B.Tech.,M.Tech(Struct),M.I.S.E.,F.I.I.V.,
Registered Engineer Grade-III
Reg.No:TJR/RE-III/2019/146
DTCP- Thanjavur Region,
No.48, Shivalji Nagar,Oppsite, Ramee Paradise,
Thanjavur-613001.
Cell:98437 33856, 9677228550

REGISTERED STRUCTURAL ENGINEER

[Signature]

Er.R.BASKARAN.ME(Struct)
Registered Structural Engineer Grade -I
TJR/ RSE-I/2019/009
Thanjavur Region
Directorate of Town and Country Planning
cell:9843020768

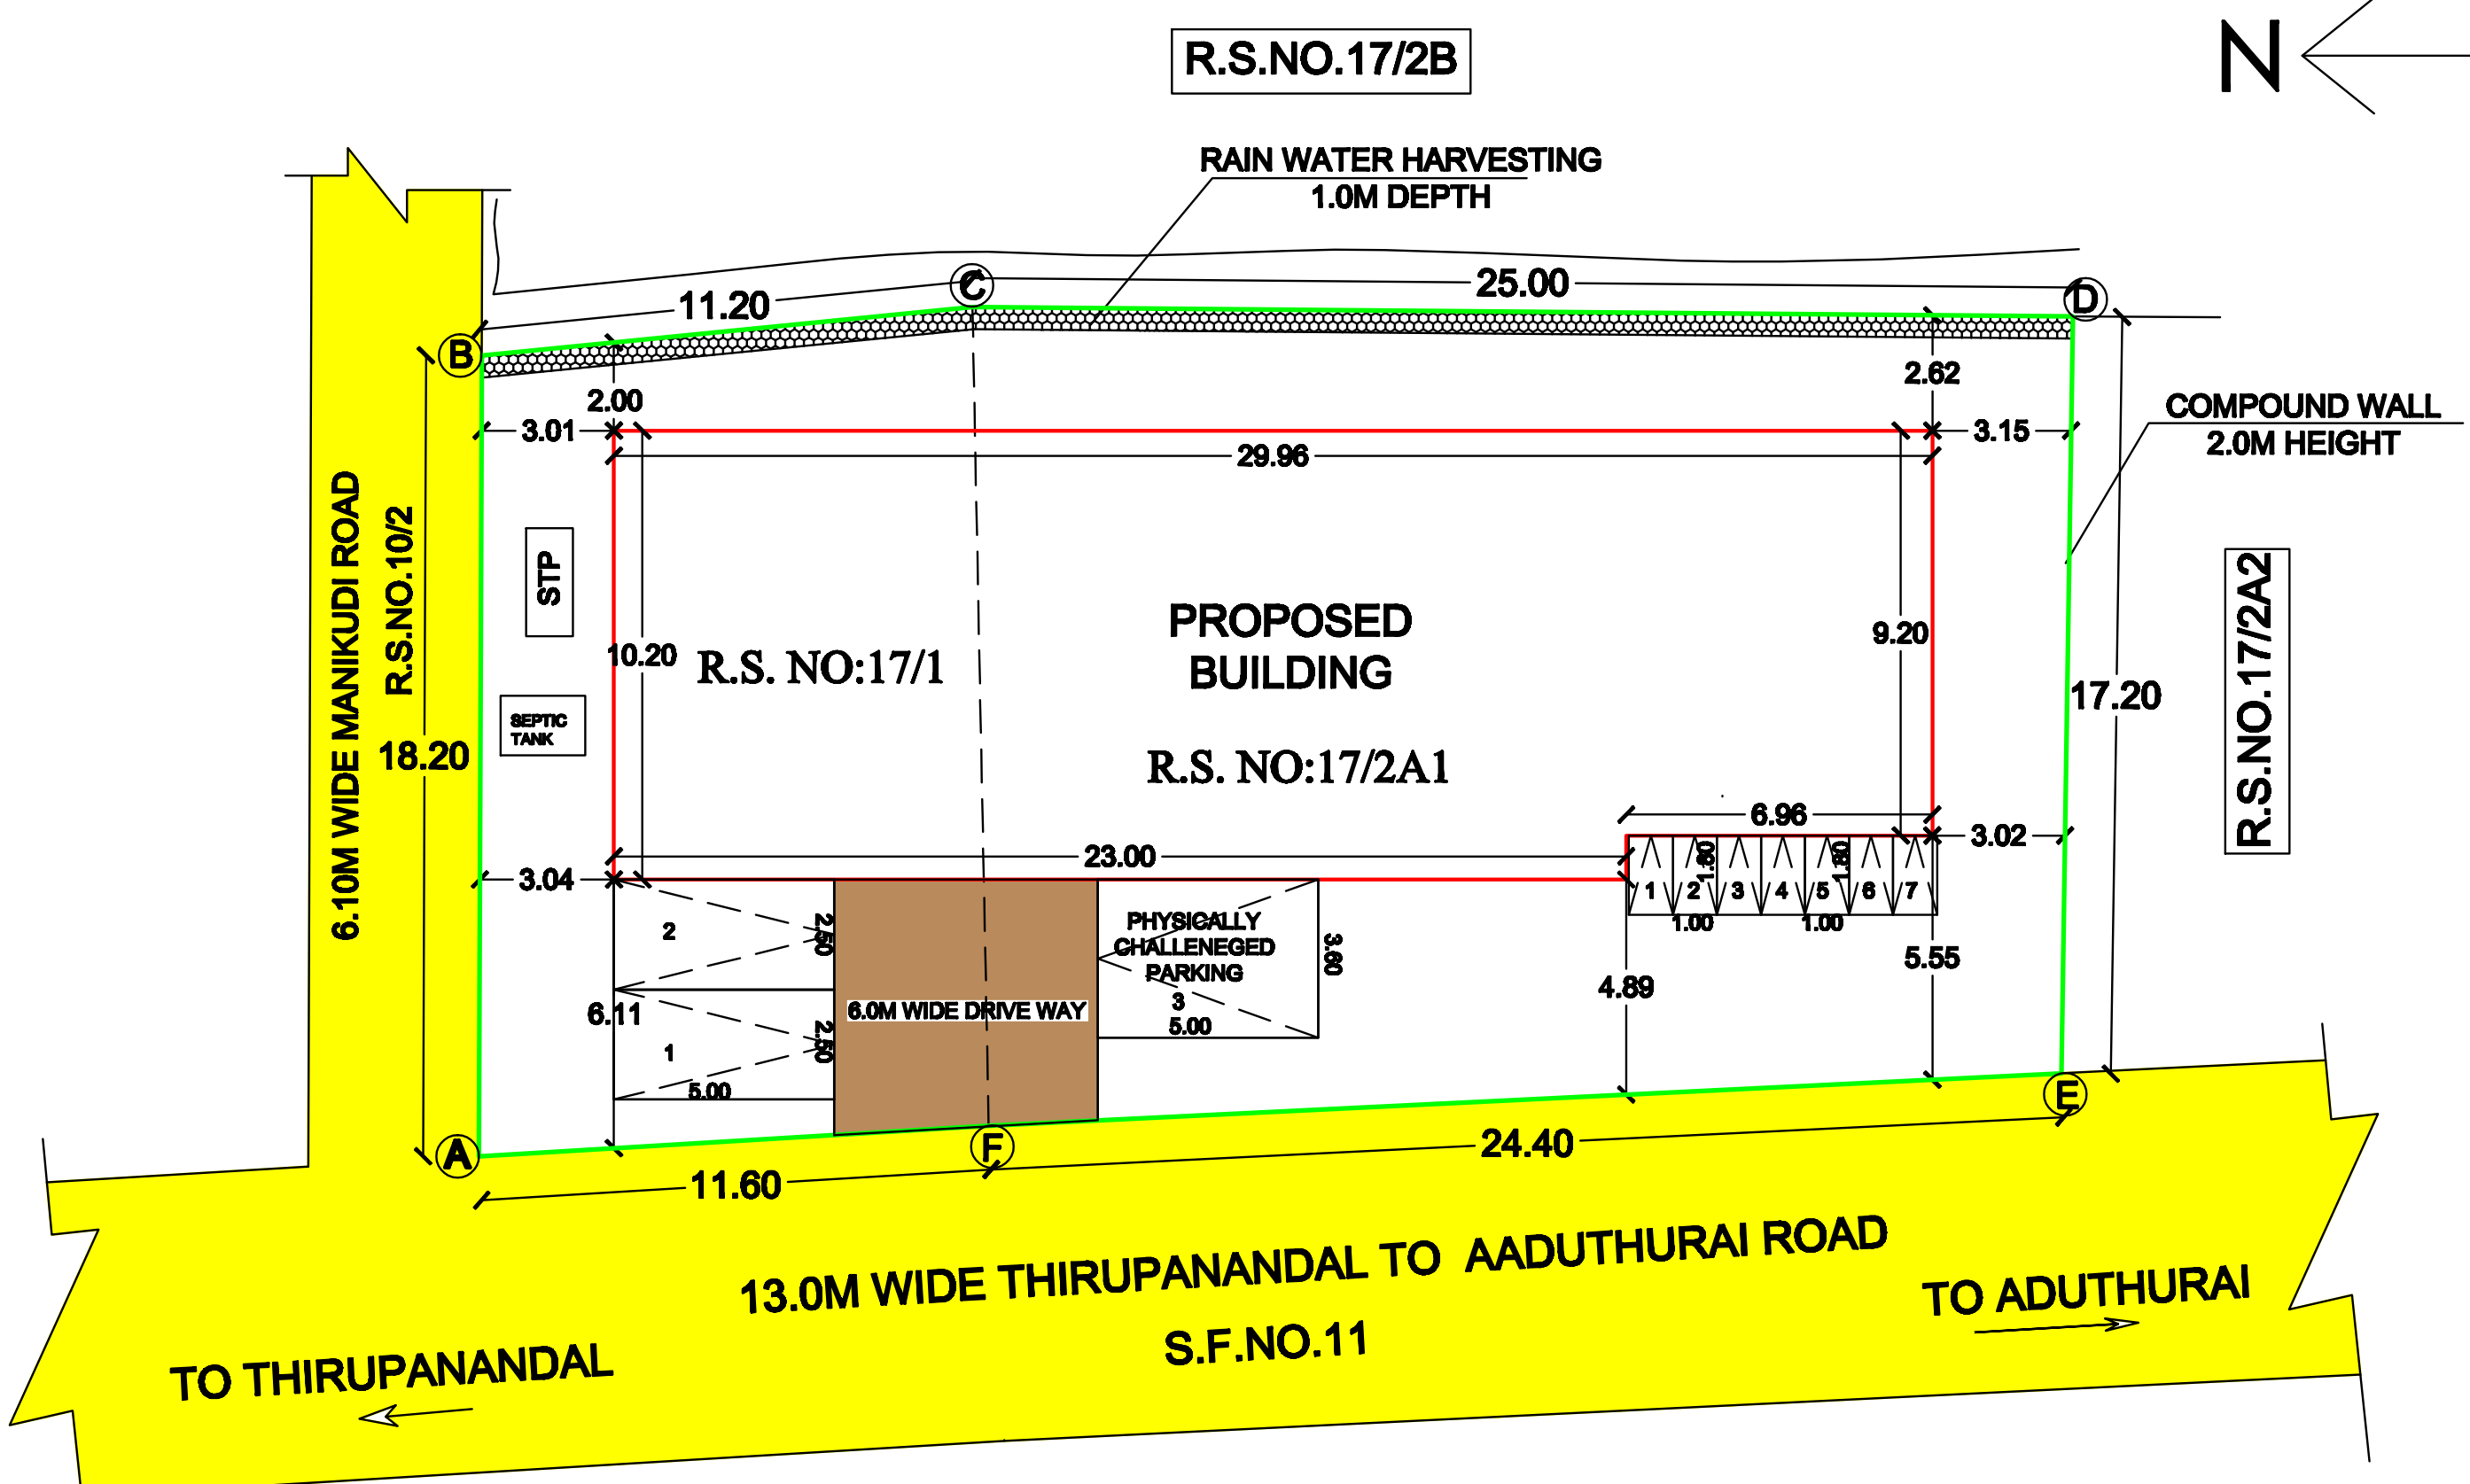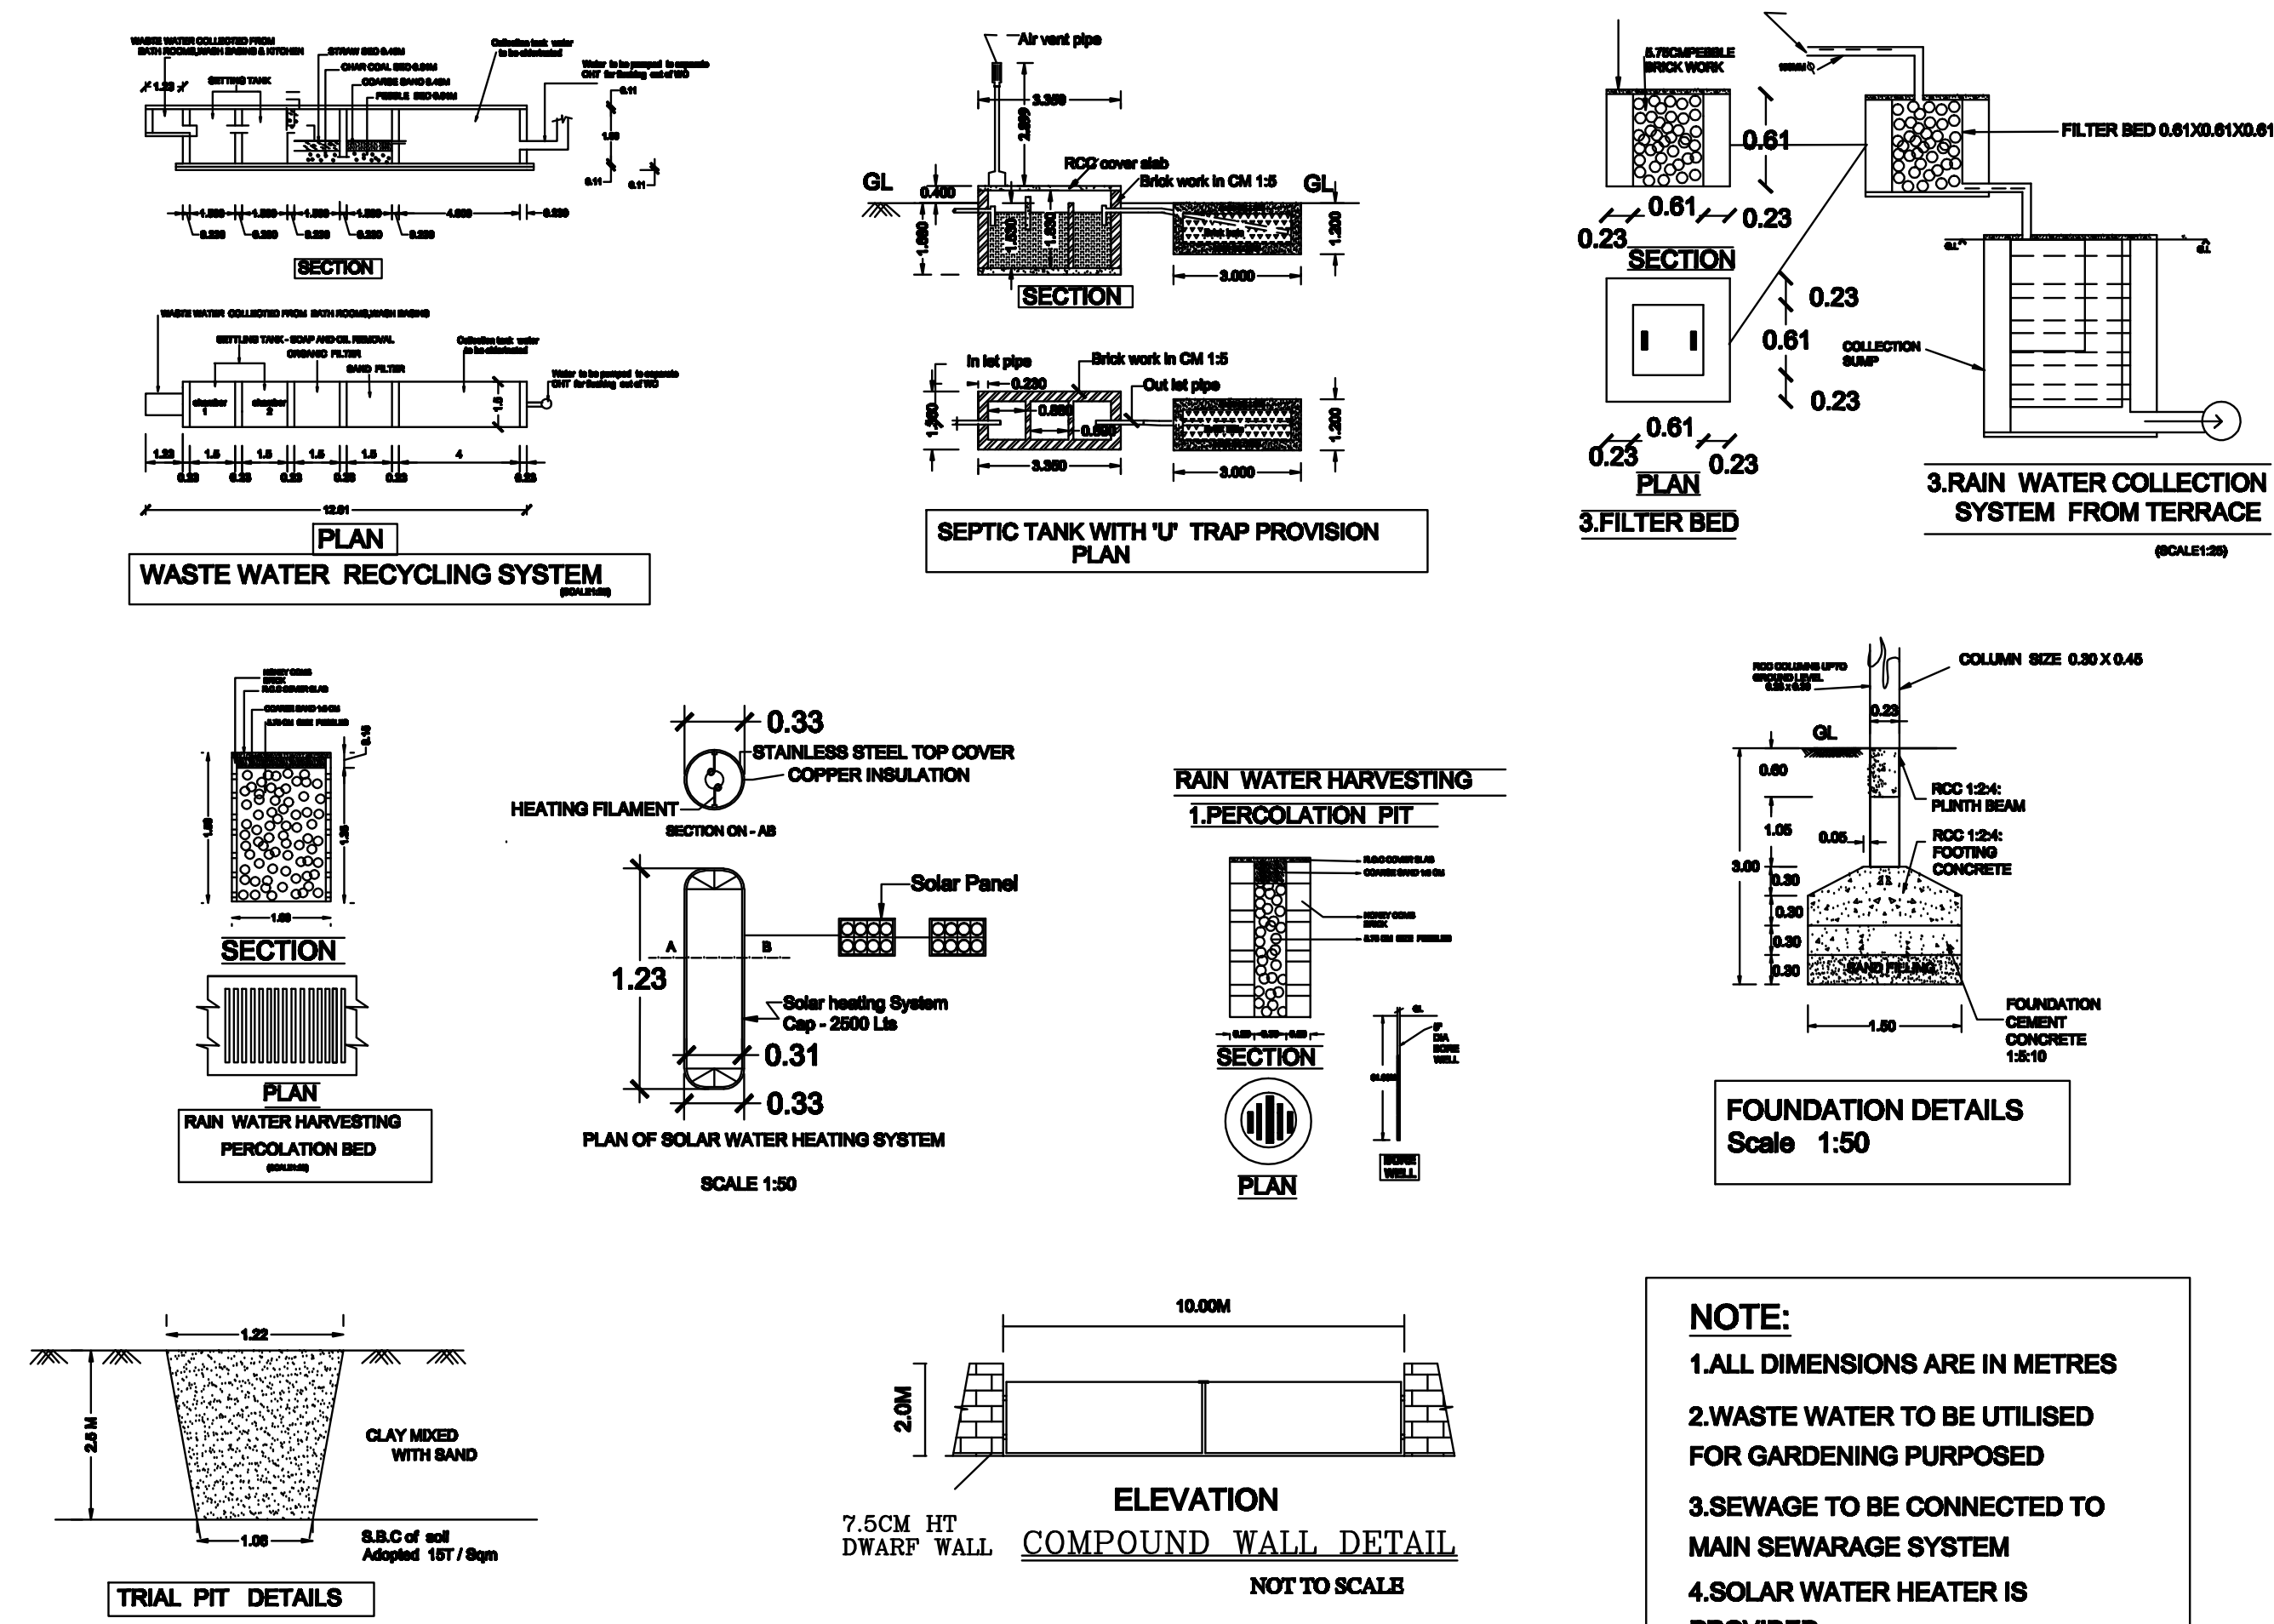

SITEPLAN
SCALE:1:200

OFFICE USE

Surveyor - Malarkodi
Draughtsman - Senthamilselvi
Planning Assistant - Arangarasu

SWP / DTCP / TNJ / R / BP-NO.32/2023