



PLAN SHOWING THE PROPOSED CONSTRUCTION OF GROUND, FIRST, SECOND & THIRD FLOOR R.C.C ROOF COMMERCIAL BUILDING IN WARD NO.7 BLOCK NO.4, T.S.NOS.36/7, (OLD T.S.NO:171/2B1A) PLOT NO.66,67,71 AT TAMIL NAGAR, MEDICAL COLLEGE ROAD, THANJAVUR CITY MUNICIPAL CORPORATION LIMIT, THANJAVUR TALUK & DISTRICT.

NAME OF THE OWNER :Mr.R.G.GANESH S/O Mr.R.GURUSAMY


SCALE : 1:100

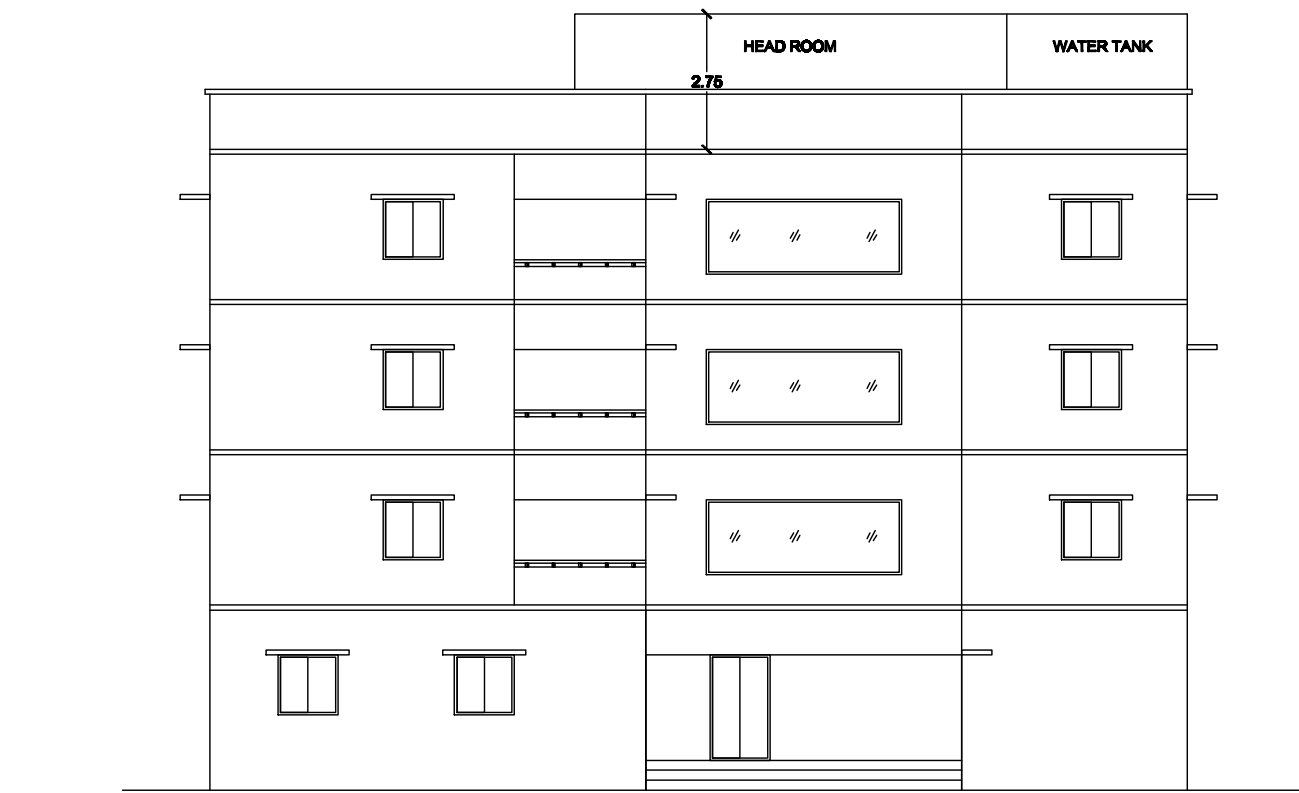


FRONT ELEVATION

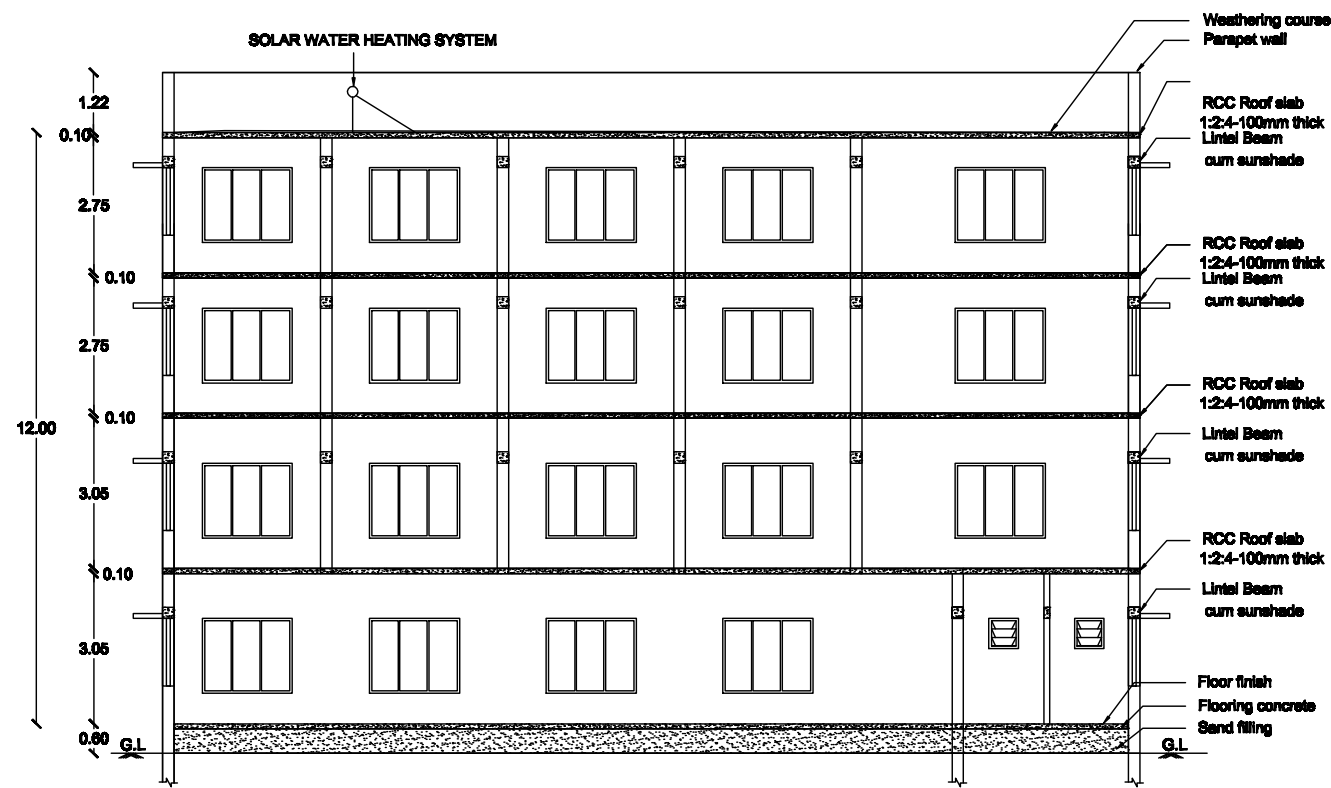


SECTION ON AB

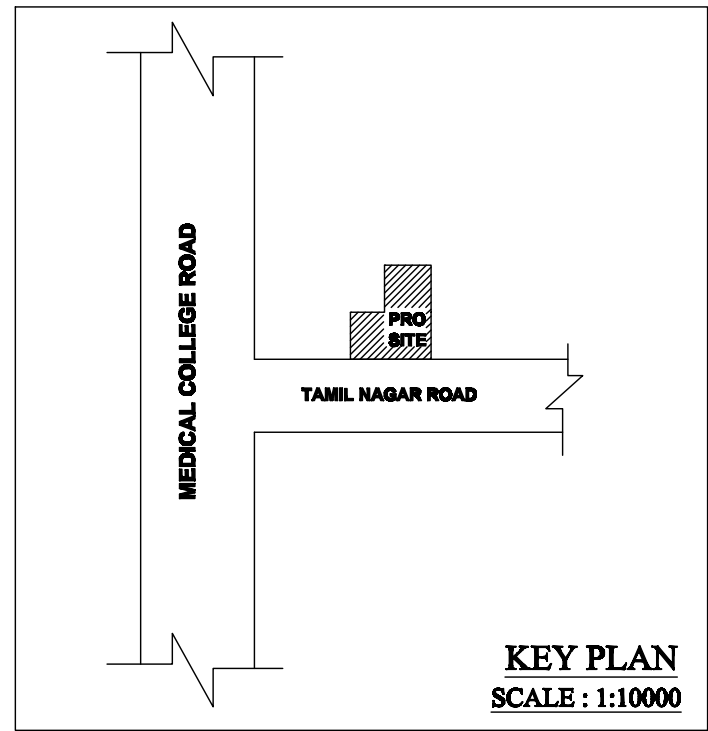


KEY PLAN
SCALE : 1:10000

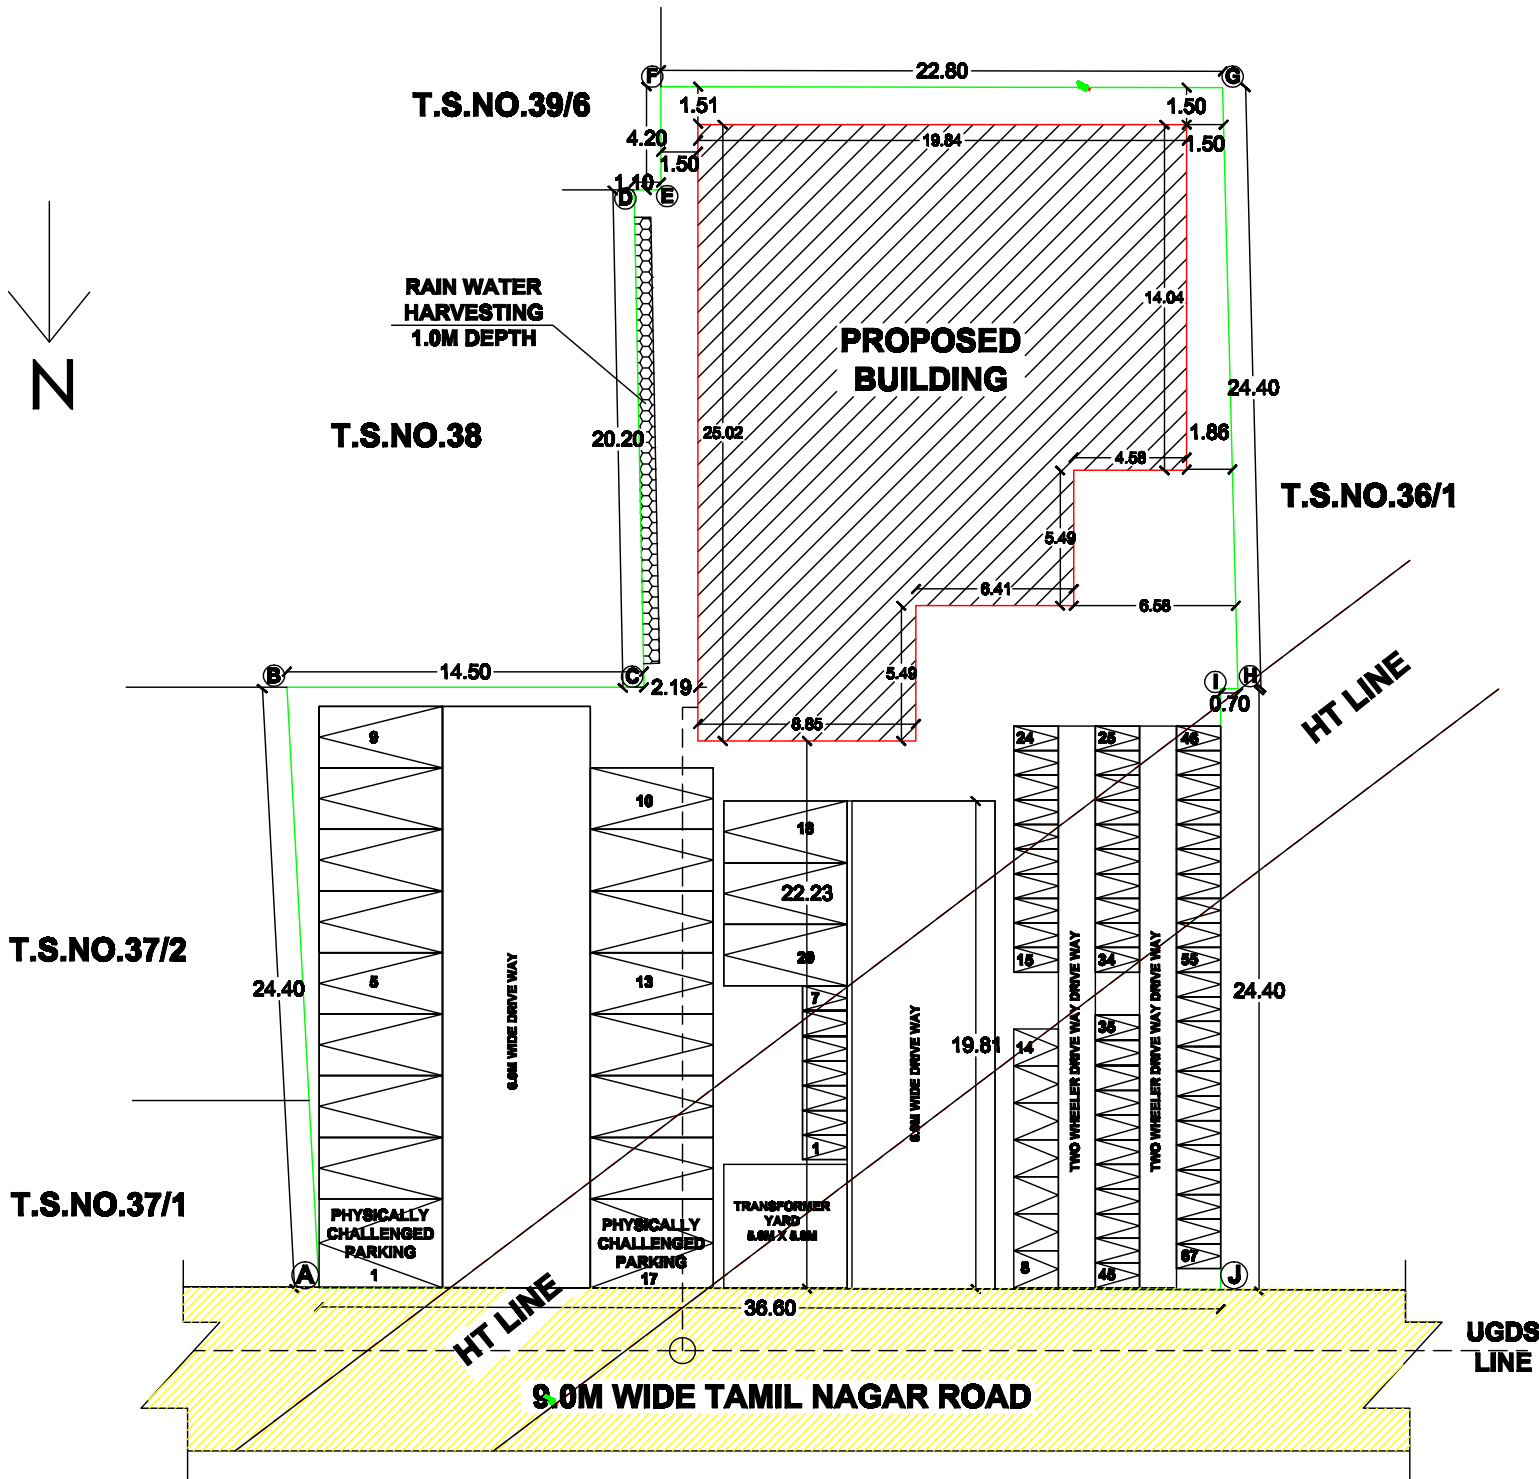


SITE PLAN
SCALE : 1:200

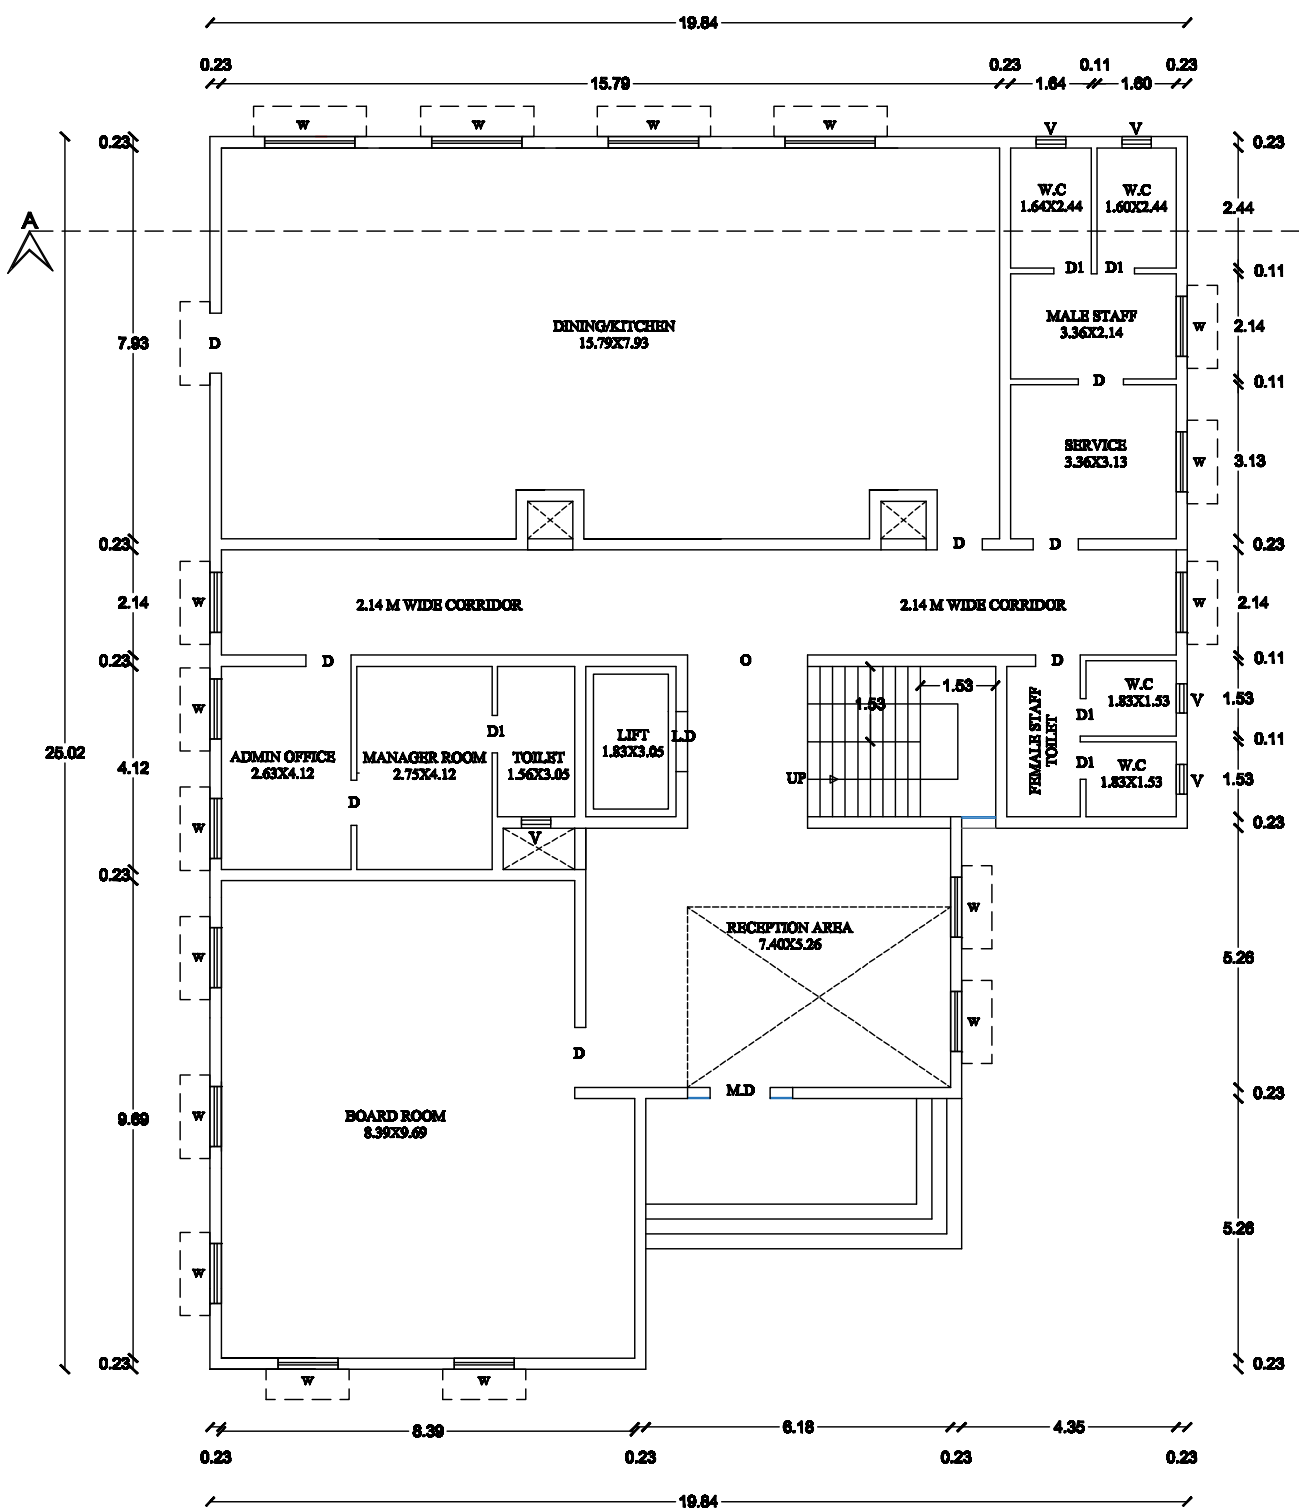


PRO-GROUND FLOOR PLAN

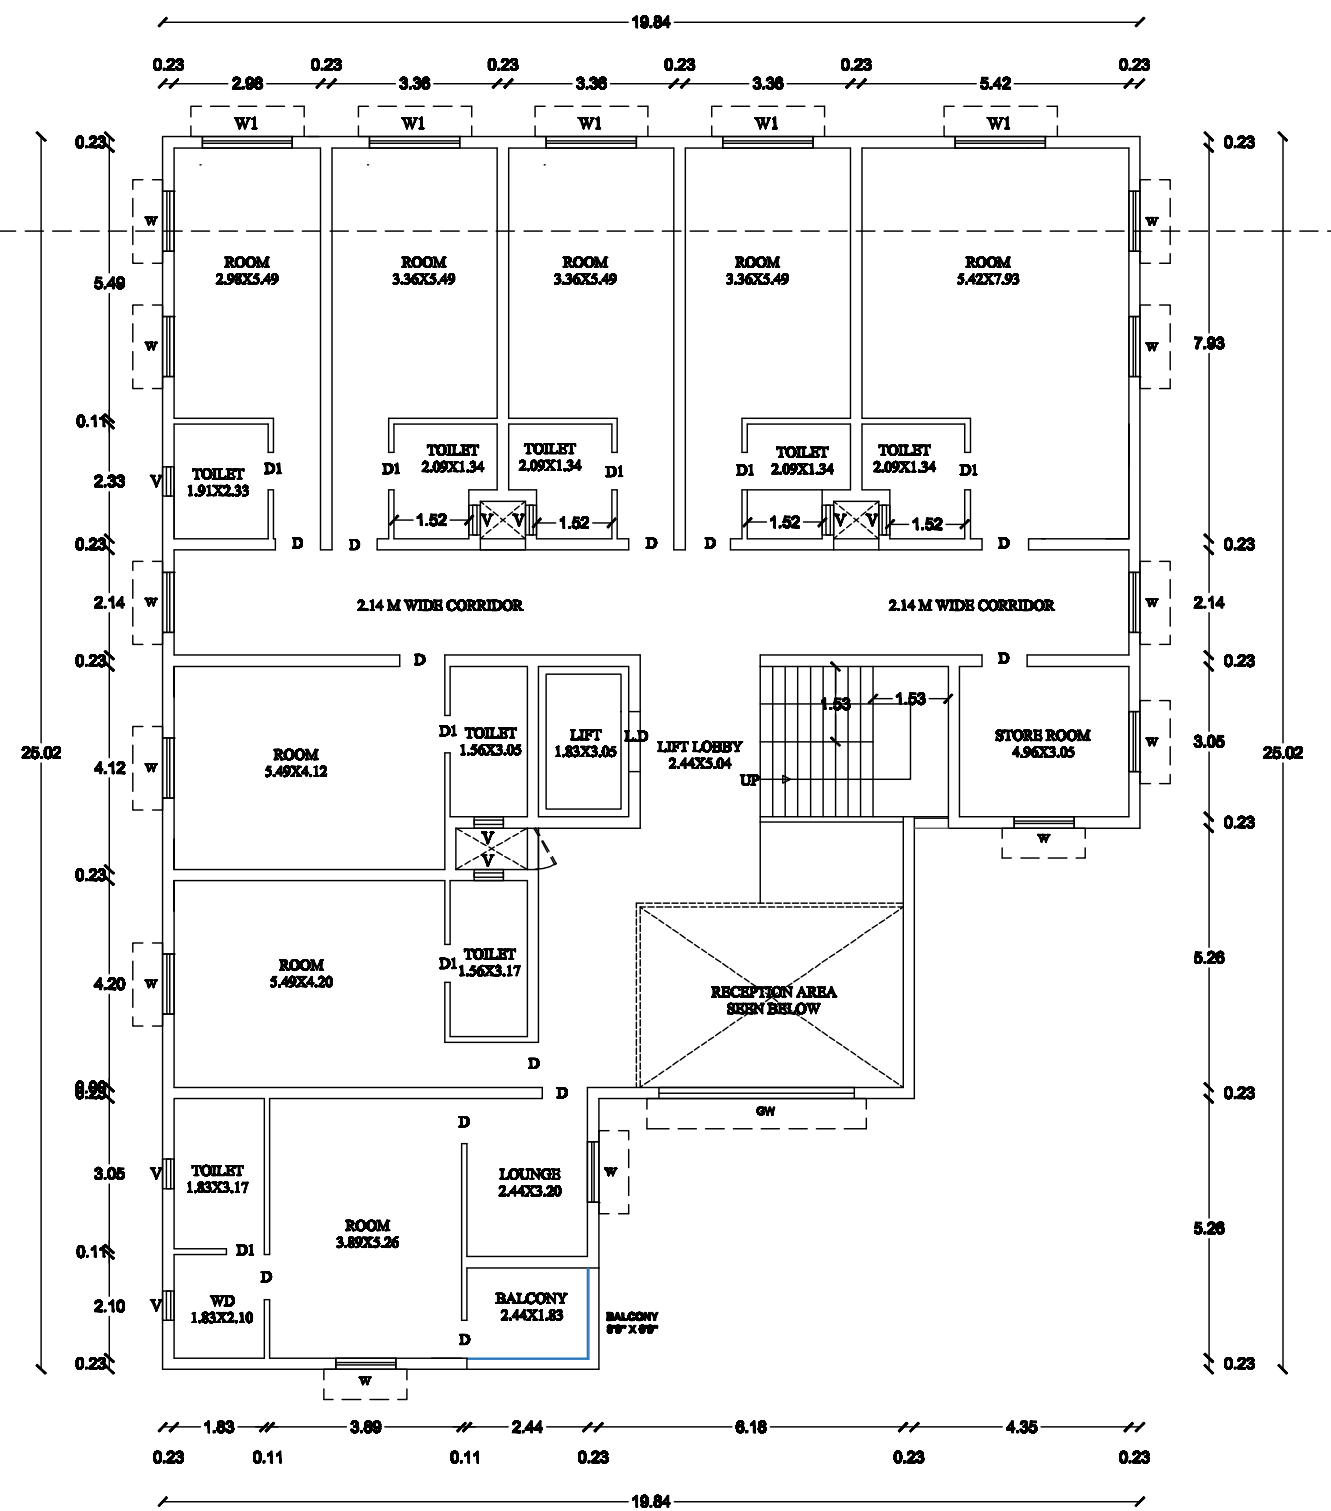


PRO-FIRST FLOOR PLAN

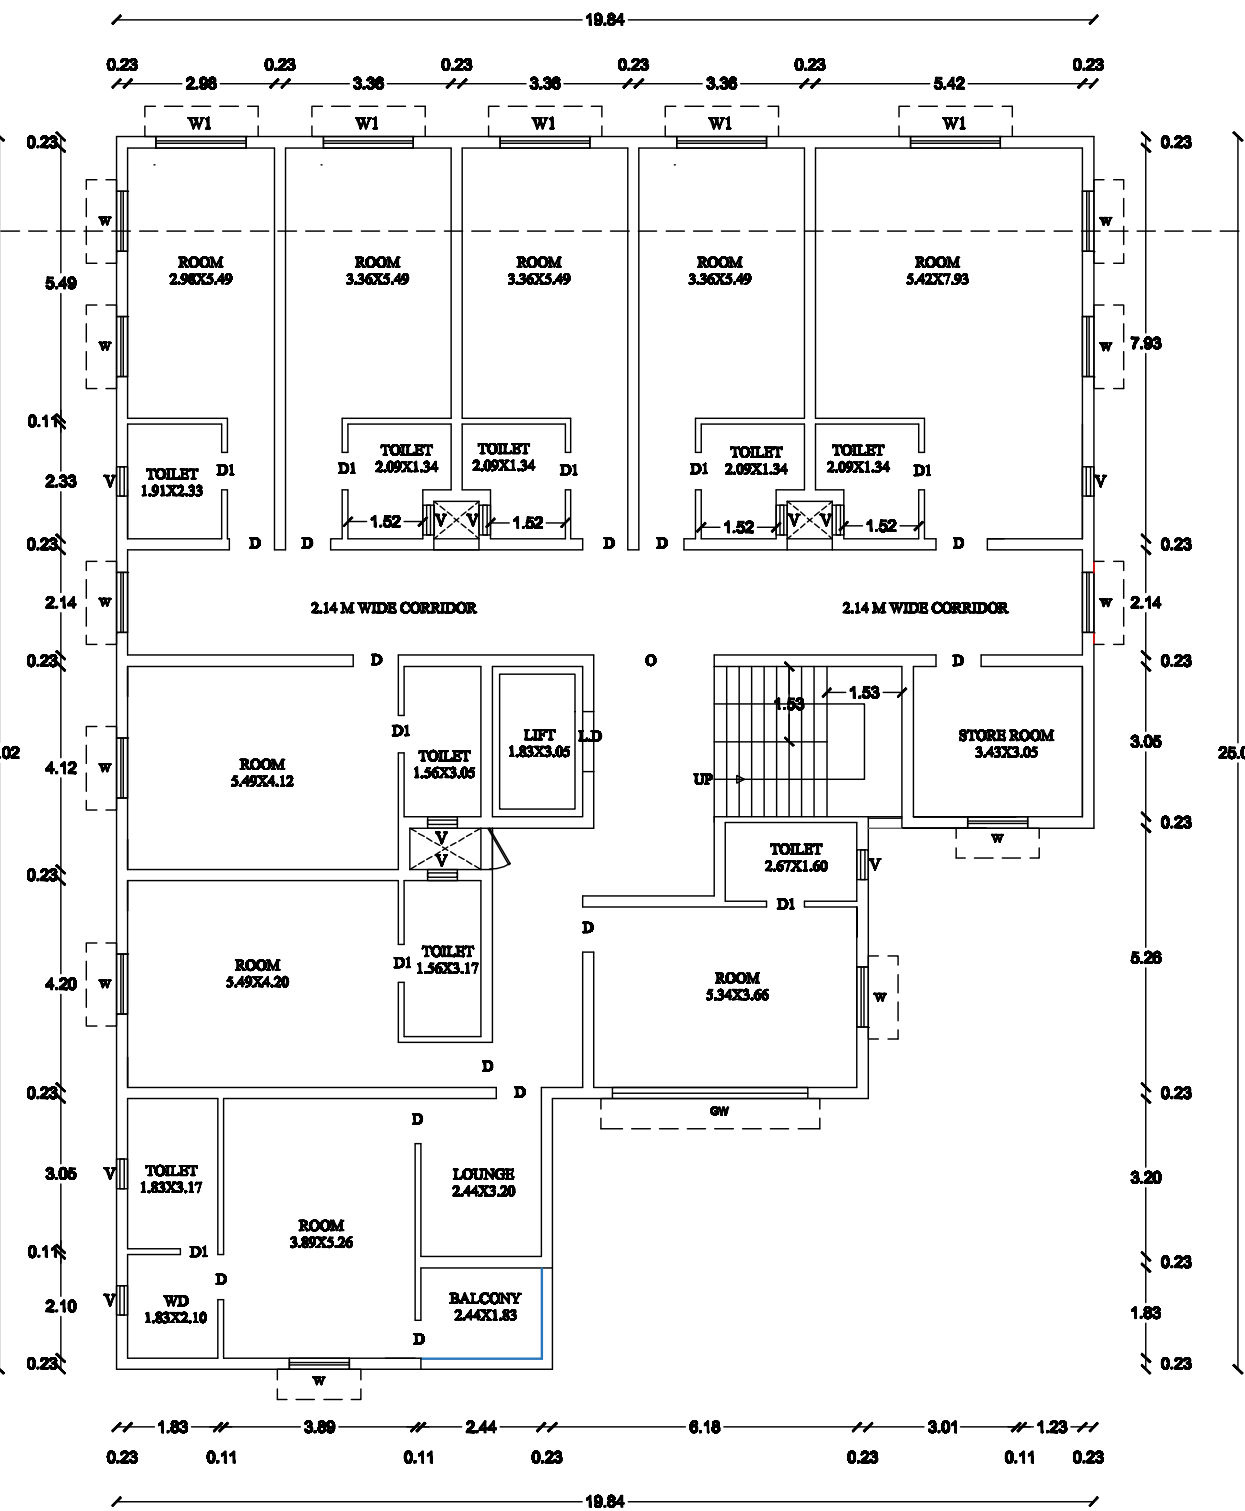


TYPICAL-SECOND & THIRD FLOOR PLAN

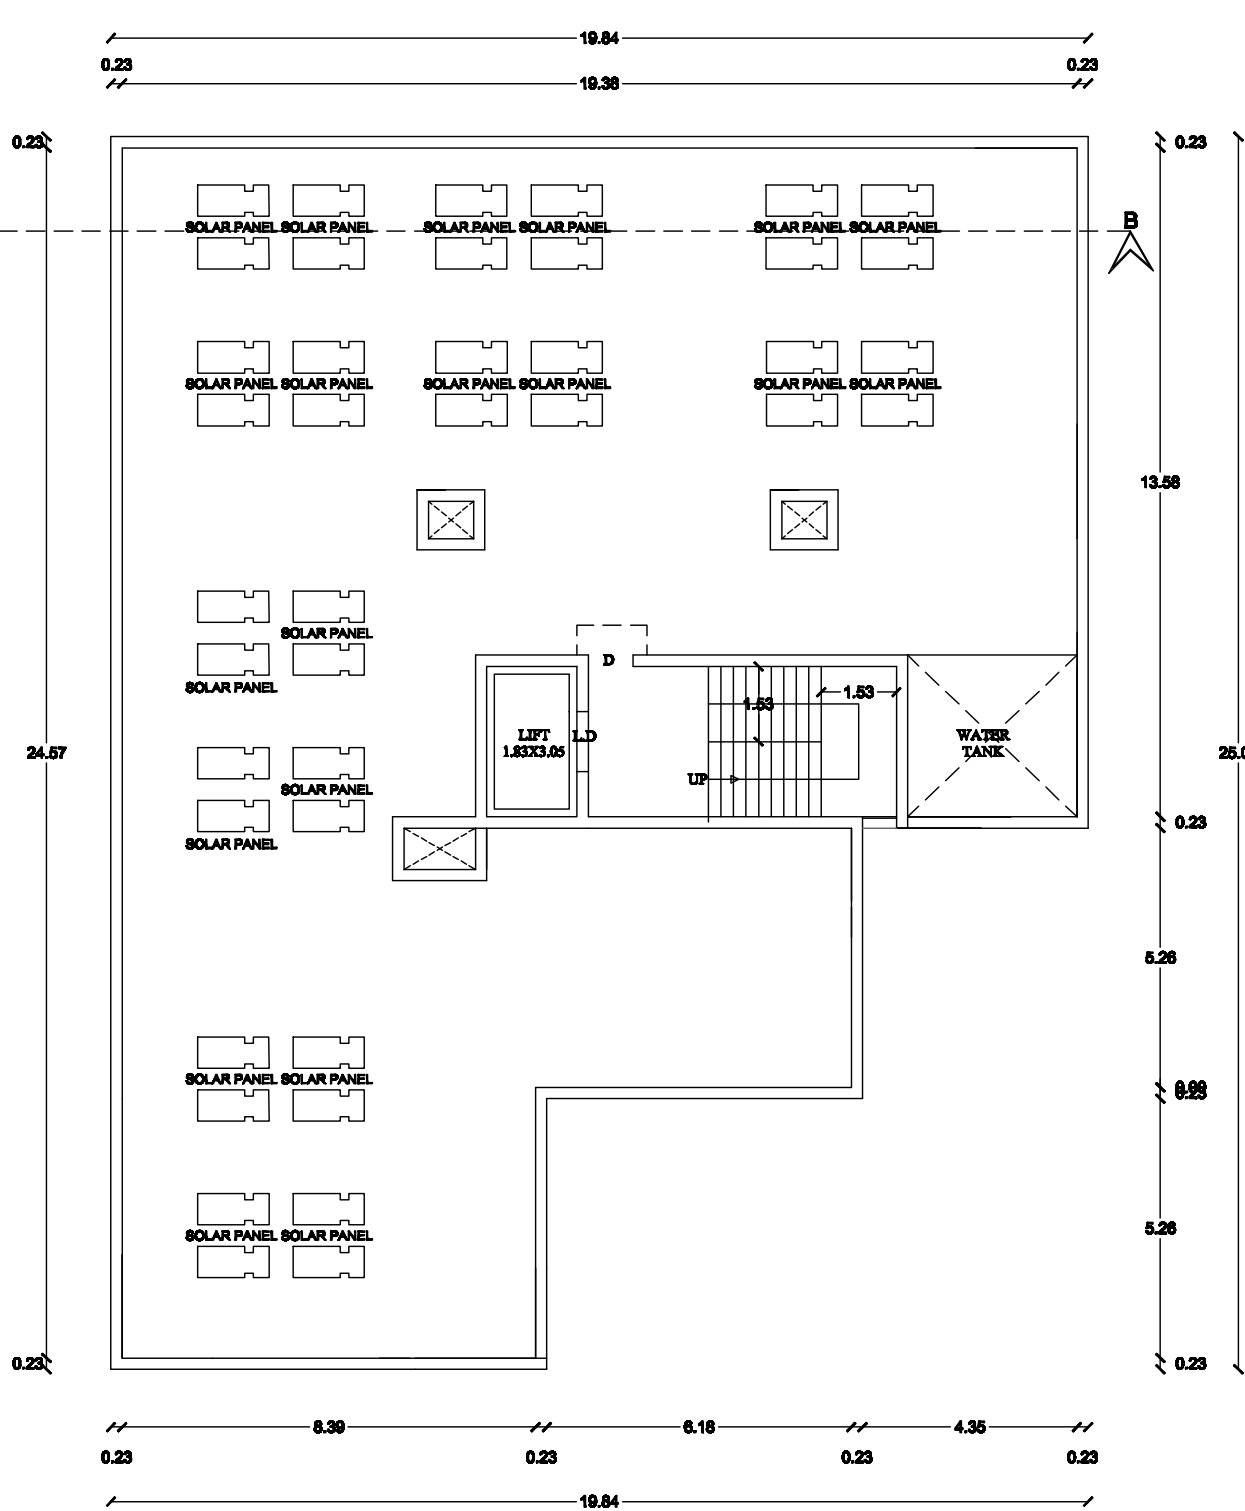


TERRACE FLOOR PLAN

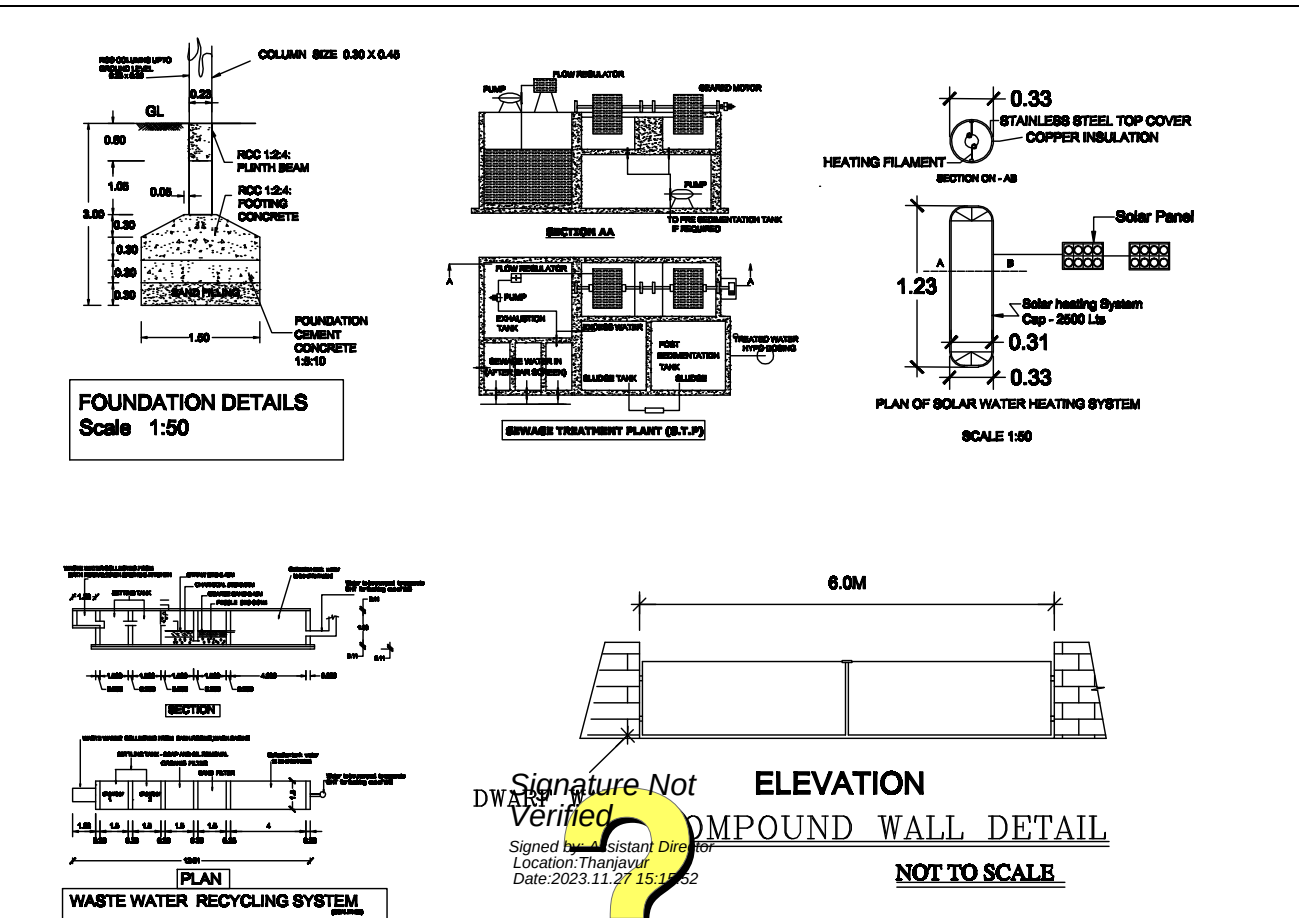

FOUNDATION DETAILS
Scale 1:50

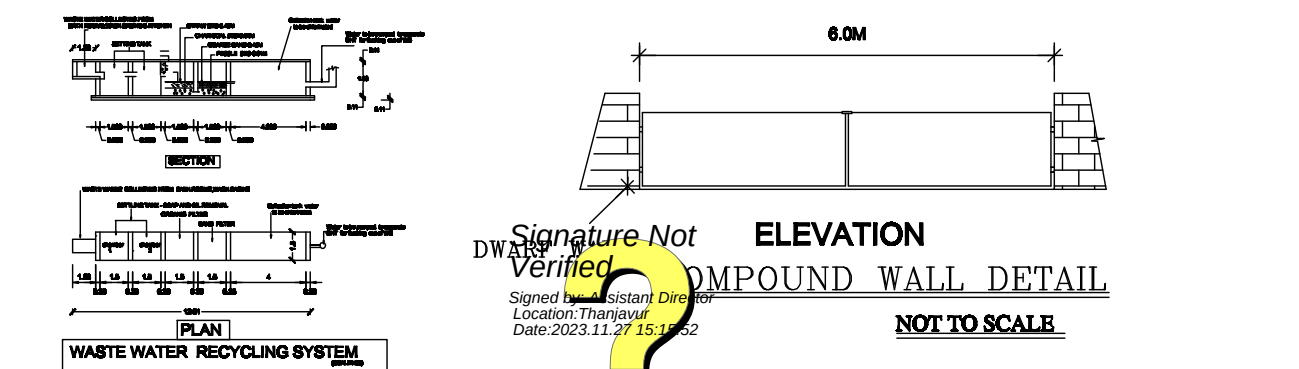

ELEVATION
NOT TO SCALE

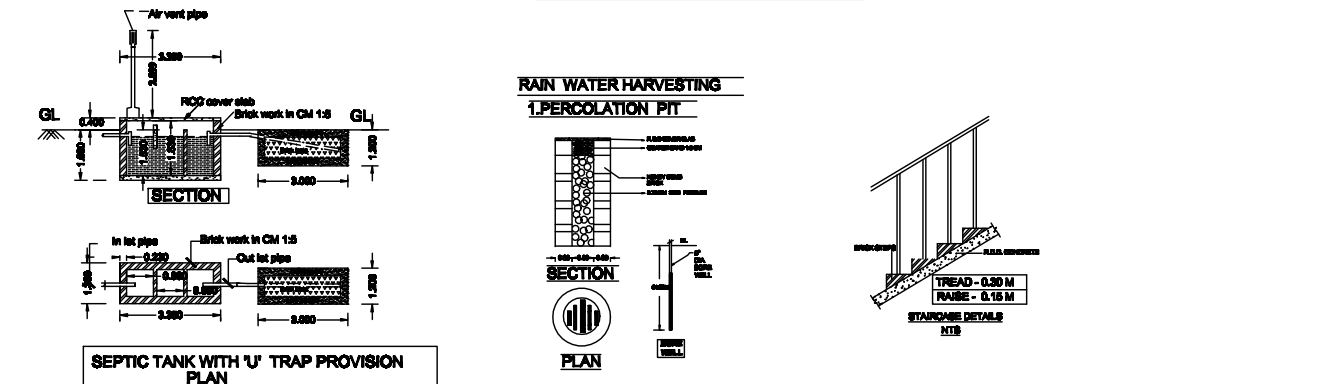

REFERENCE IN METER		Area Details		
MD MAIN DOOR	2.14 x 2.13	Area of the Site : 1449.80 sq.m		
D DOOR	0.91 x 2.13	FLOOR NAME	FSI in SQ.M	NON FSI in SQ.M
D1 DOOR	0.76 x 2.13	GROUND FLOOR	410.88	-
W WINDOW	2.14 x 1.83	FIRST FLOOR	410.88	-
MV MECHANICAL VENTILATOR		SECOND FLOOR	410.88	-
V VENTILATOR	0.91 x 0.61	THIRD FLOOR	410.88	-
Note :		HEADROOM AREA	-	30.79
1. Plan, Section, Elevation - Scale - 1:100		TOTAL AREA	1643.52	30.79
2. All measurements are in Metres.		FSI - 1.13		
3. Certified that the Rain Water Harvesting System shall be				
4. Solar water heater system will be provided				
5. Rain Water is connected to rain water pit				
6. V Trap will be provided in all the outlets				

REGISTERED ENGINEER
Mr.R.PANDIAN, B.E., P.G.D.V., F.I.V.,
Registered Engineer,
TJR/RS-1/2019/044
A-28, Fifth Street, Kannan Nagar,
Thanjavur - 7. Mob : 9842990045

REGISTERED STRUCTURAL ENGINEER
Mr.S.VENKADISH, B.E., P.G.D.V., F.I.V.,
Registered Structural Engineer Grade - II,
Reg No : TJR/RSB-II/2019/089
DTCP - Thanjavur Region
No: 06, P5, Zakaria Residency, 3rd Street,
Curvey Nagar West, Thanjavur - 5.

REGISTERED CONSTRUCTION ENGINEER
Mr.S.VENKADISH, B.E., P.G.D.V., F.I.V.,
Registered Construction Engineer
Reg No : TJR/RSB-II/2019/040
DTCP - Thanjavur Region
No: 06, P5, Zakaria Residency, 3rd Street,
Curvey Nagar West, Thanjavur - 5.

OFFICE USE
Surveyor - Ramar
Draughtsman - Kannagi
Supervisor - Shanthi

DISTRICT TOWN AND COUNTRY PLANNING
SWP/DTCP/TN/TLPA/BP/NO.83/2023