



PLAN SHOWING THE PROPOSED CONSTRUCTION OF R.C.C ROOF STILT, FIRST, SECOND FLOOR COMMERCIAL OFFICE BUILDING IN WARD NO.D, BLOCK NO.2, T.S.NO.40/2 AT NADIMUTHU NAGAR, HIGH SCHOOL ROAD, NADIYAMBALPURAM VILLAGE, PATTUKKOTTAI MUNICIPALITY, THANJAVUR DISTRICT.

SCALE : 1:100


NAME OF THE OWNER: Mr.A.MANIMUDI S/O Mr.ARUNACHALAM

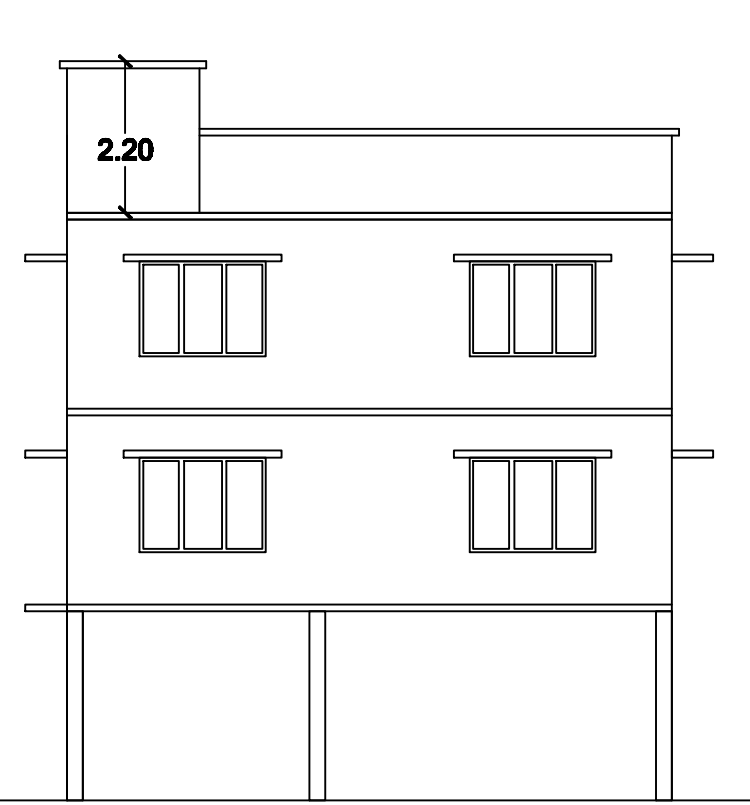

FRONT ELEVATION

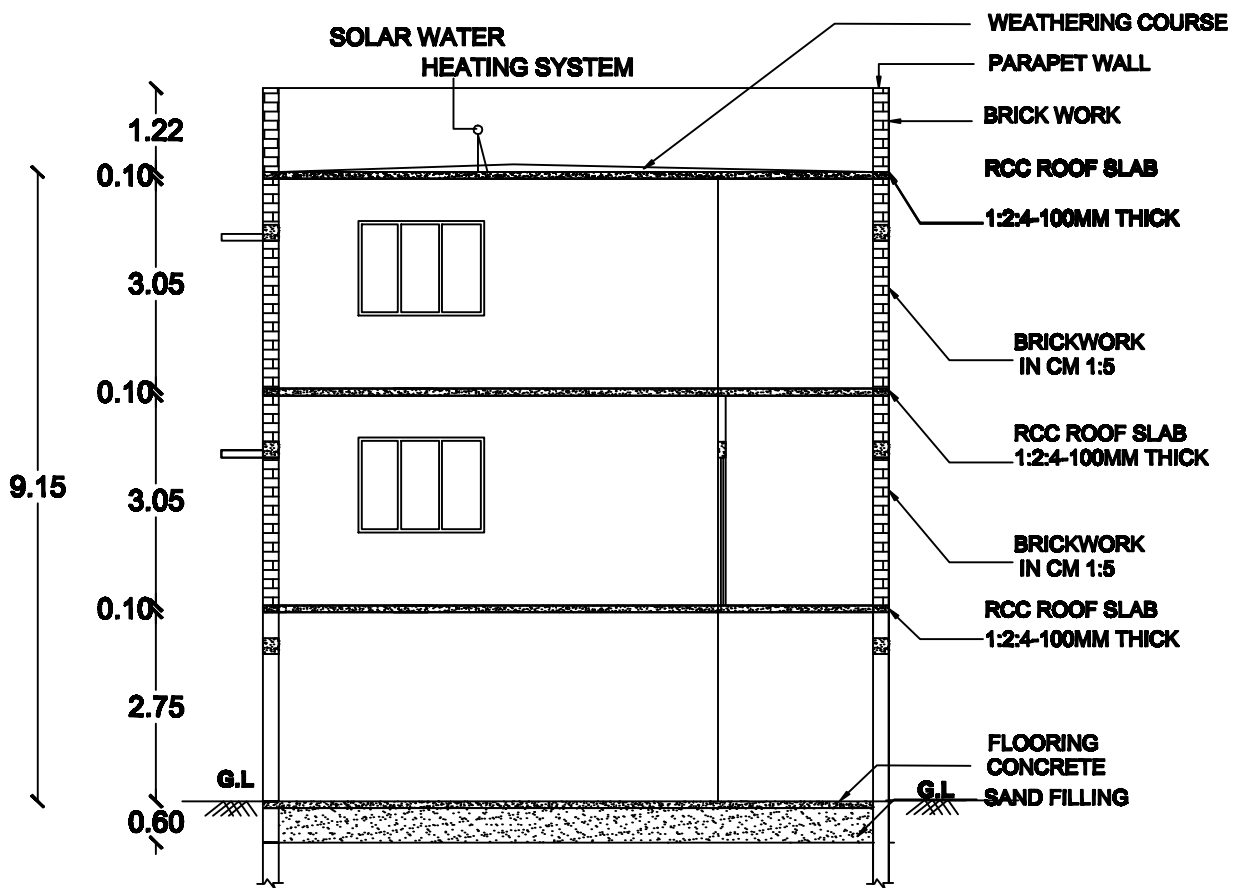


SECTION ON AB

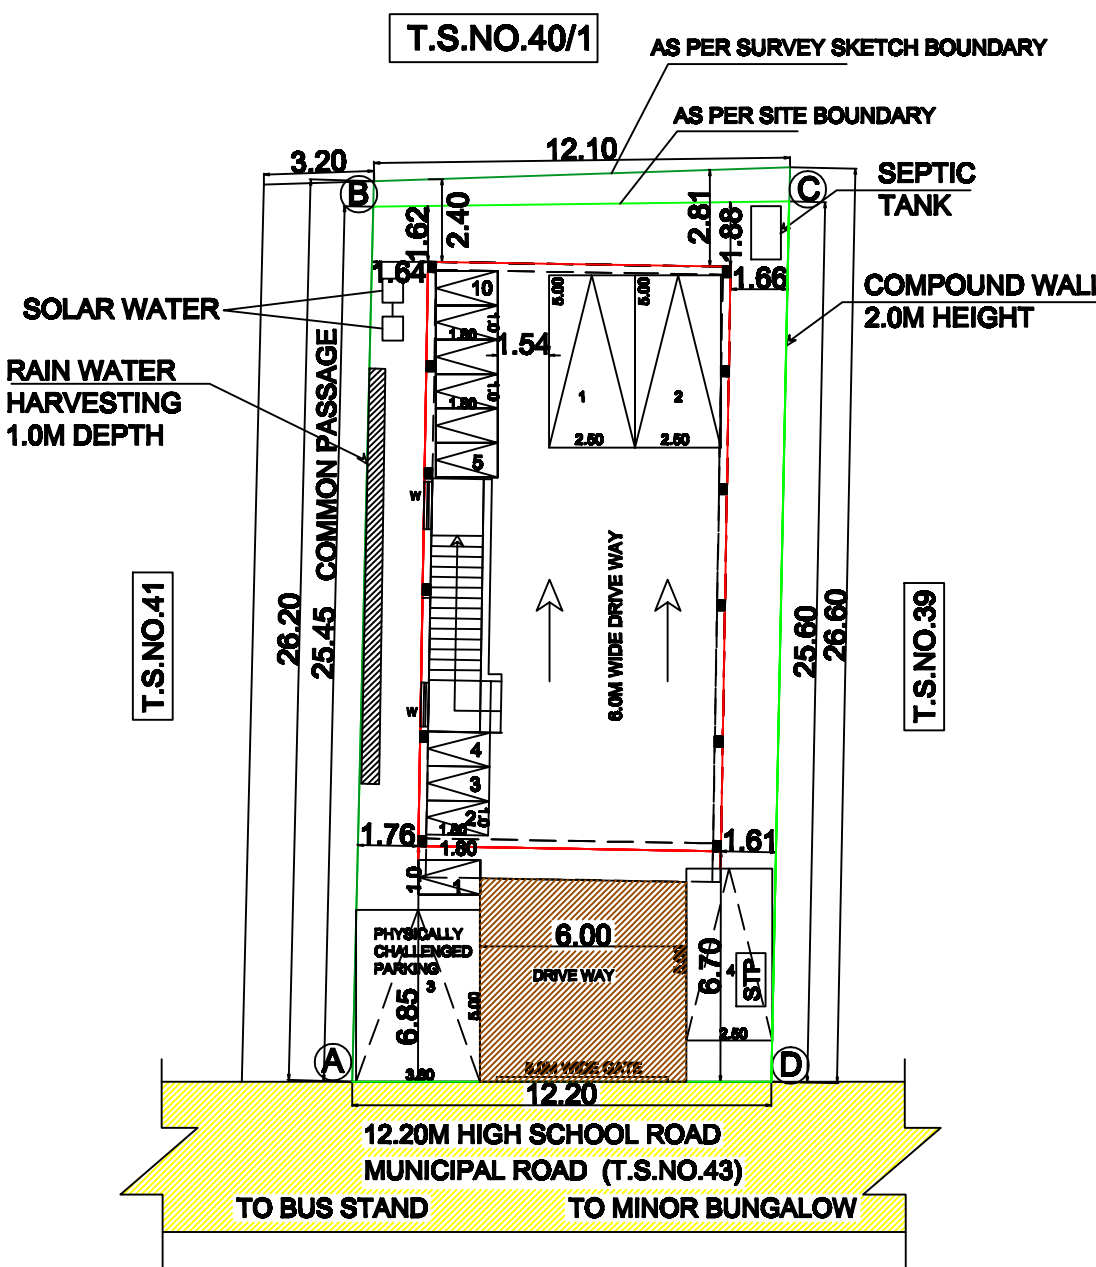


SITE PLAN
SCALE : 1:200


- Note : -
1. Plan, Section, Elevation - Scale - 1:100
 2. All measurements are in Metres.
 3. Certified that the Rain Water Harvesting System shall be
 4. Solar water heater system will be provided
 5. Rain Water is connected to rain water pit
 6. 'U' Trap will be provided in all the outlets

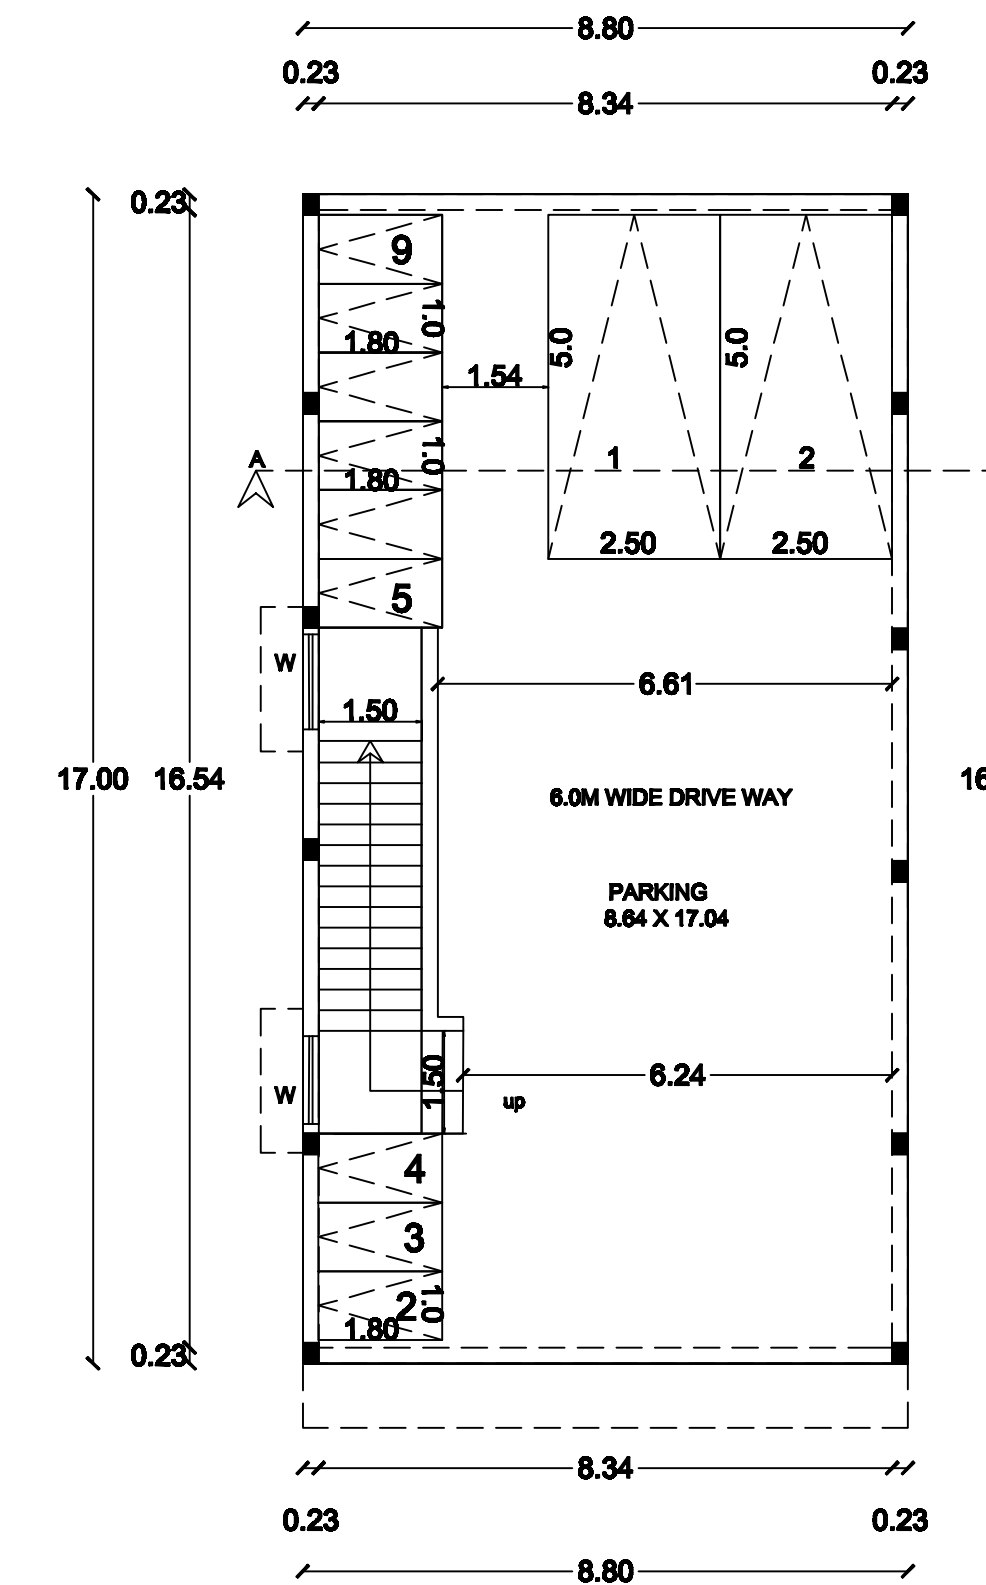


STILT FLOOR PLAN

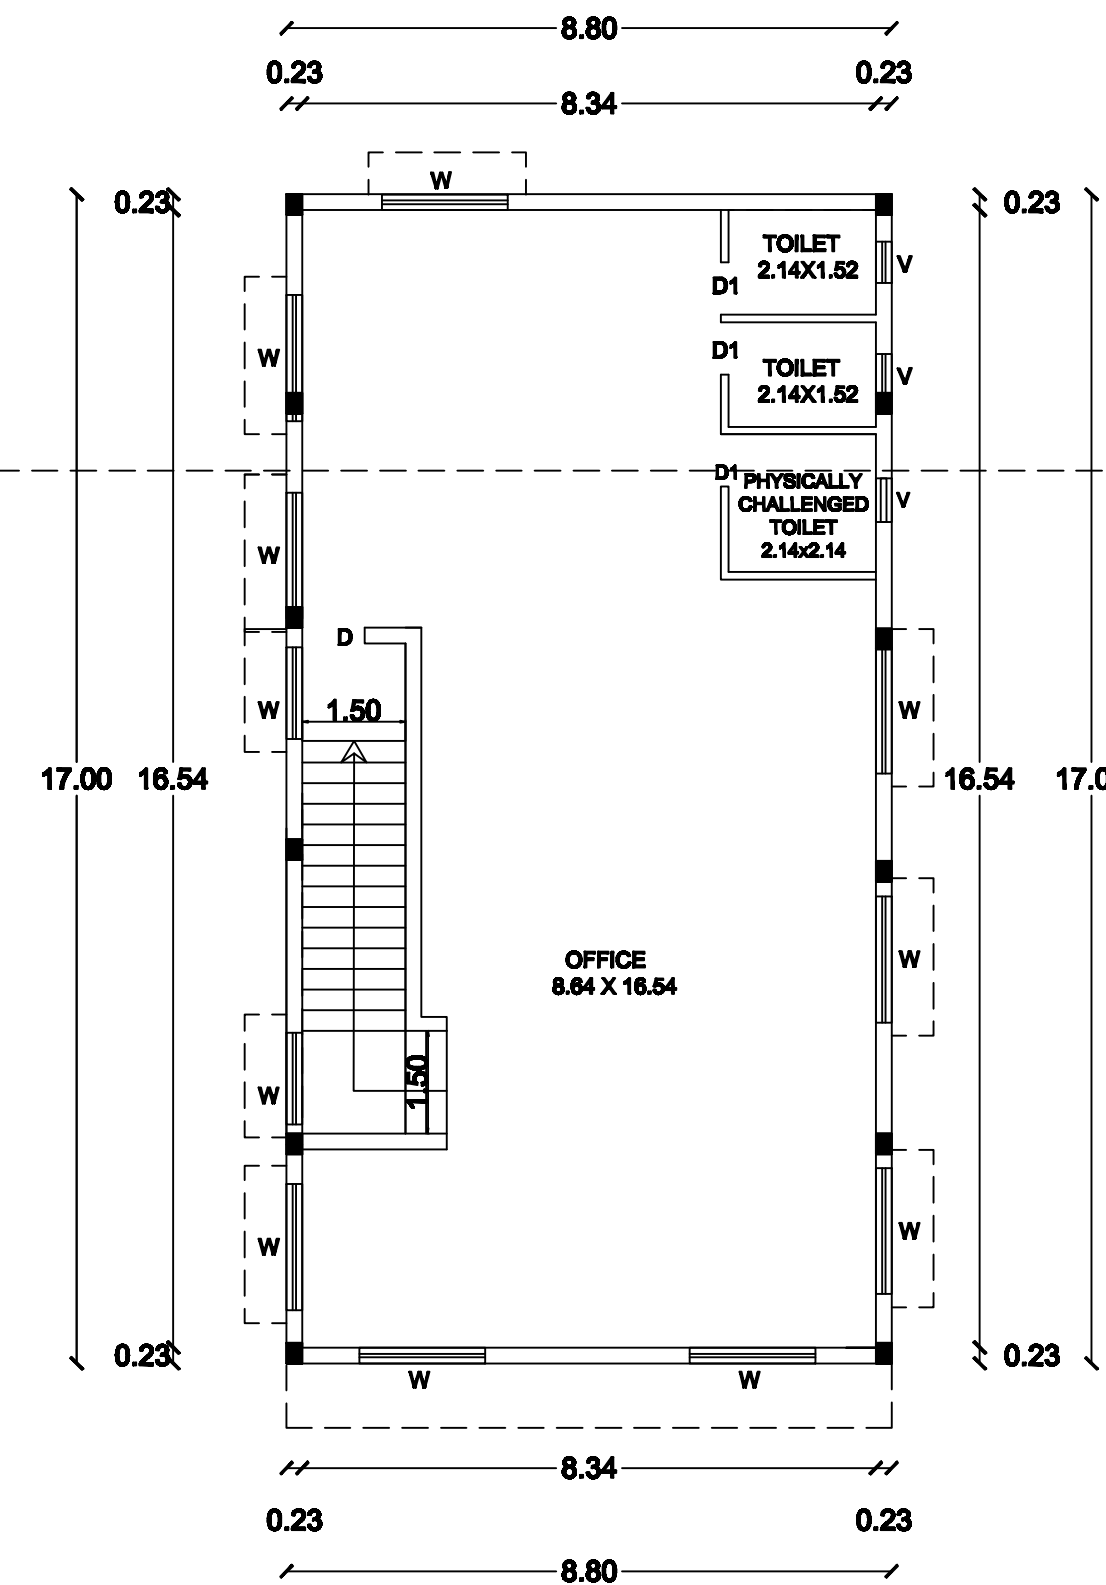

FIRST FLOOR PLAN

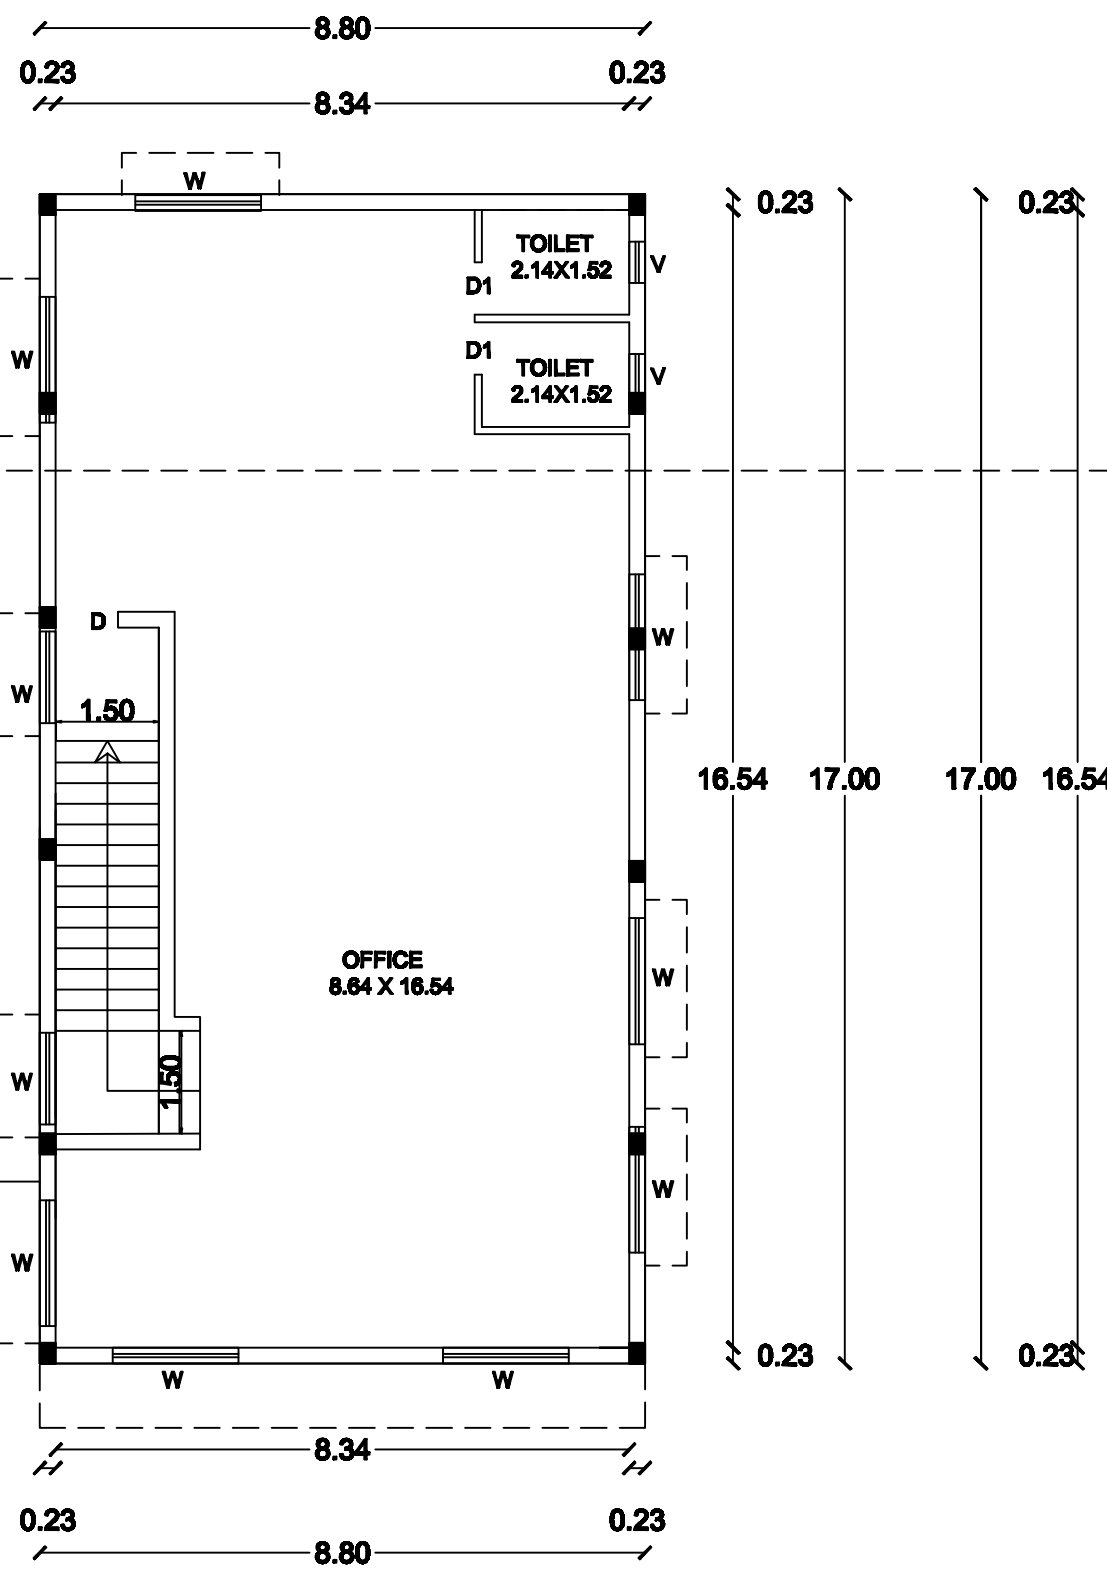

SECOND FLOOR PLAN

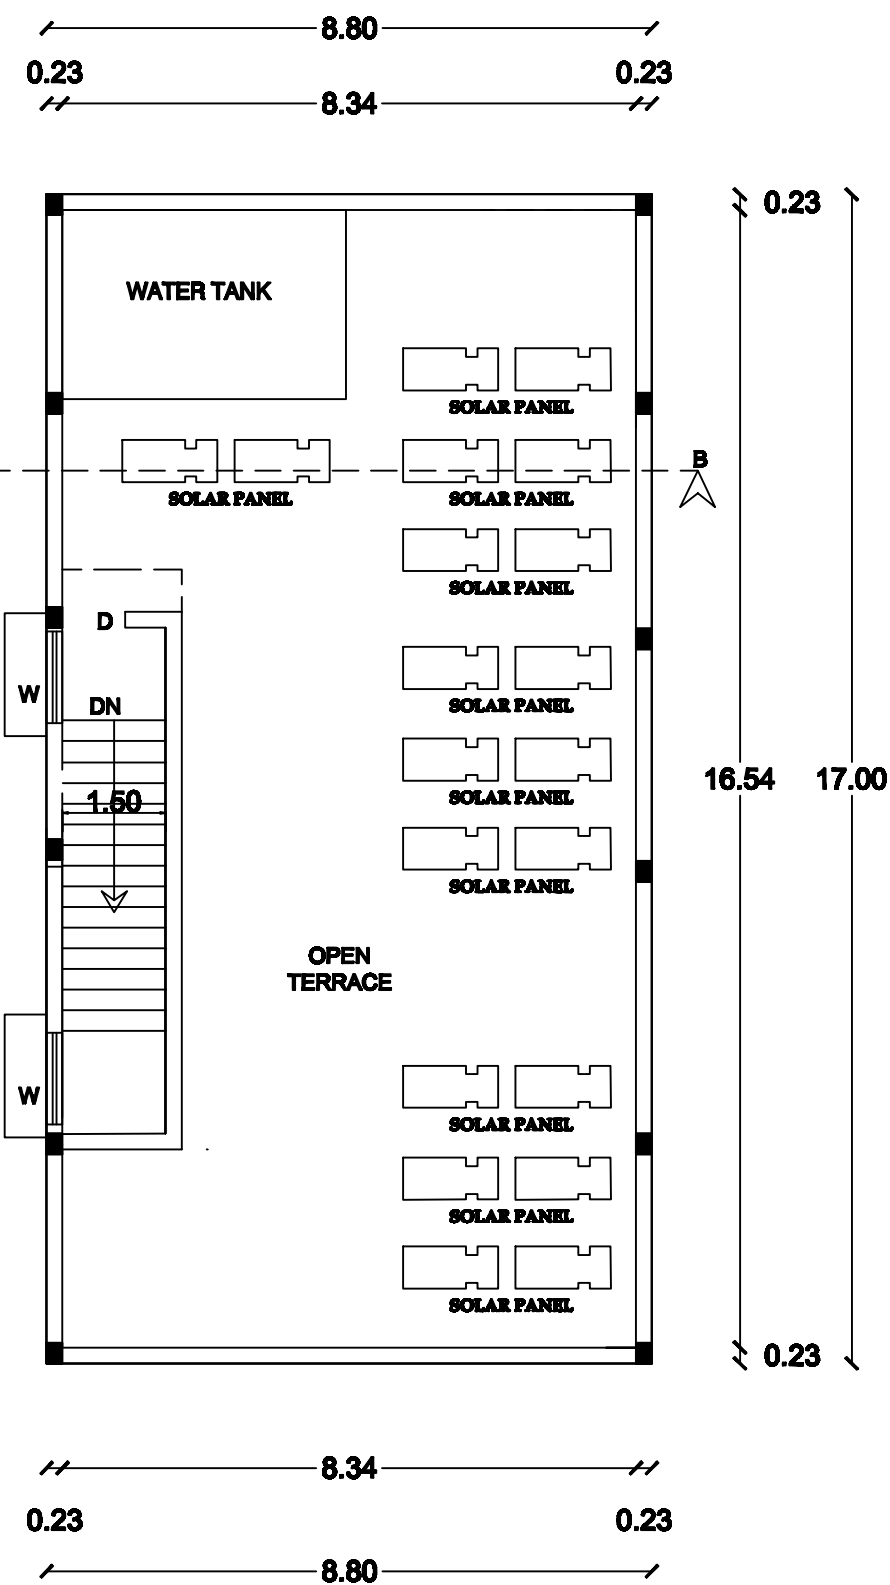

TERRACE FLOOR PLAN

SCHEDULE OF JOINERIES :-

D	Door	1.22 x 2.75 m
D1	Door	0.76 x 2.75 m
W	Window	2.00 x 2.00 m
V	Ventilator	0.91 x 0.61 m

AREA CHART :-

SITE AREA		324.00 SQ.M		
S.NO	FLOOR NAME	F.S.I. IN SQ.M	NON F.S.I IN SQ.M	TOTAL IN SQ.M
1	STILT FLOOR	-	149.60	149.60
2	FIRST FLOOR	149.60	-	149.60
3	SECOND FLOOR	149.60	-	149.60
4	HEAD ROOM	-	15.35	15.35
TOTAL		299.20	164.95	464.15
		F.S.I - 0.923		

COLOUR INDEX :-

AS PER SURVEY SKETCH BOUNDARY	
AS PER SITE BOUNDARY	
PROPOSED BUILDING	
DRIVE WAY	
ROAD	

NO. OF CAR PARKING AVAILABLE : 4 NOS

NO. OF TWO WHEELER : 10 NOS

APPLICANT

REGISTERED ENGINEER:-



Er.L.SARAVANAN.D.C.E.,
Registered Engineer Grade -III
TJR/ RE-III/2019/008
Thanjavur Region
Directorate of Town and Country Planning
cell:9842006943

REGISTERED ENGINEER:-

Er.C.JEROMEFELIX
Registered Engineer Grade -II
TJR/ RE-II/2019/011
Thanjavur Region
Directorate of Town and Country Planning

REGISTERED STRUCTURAL ENGINEER:-

Er.R.BASKARAN.ME(Struct)
Registered Structural Engineer Grade -I
TJR/ RSE-I/2019/009
Thanjavur Region
Directorate of Town and Country Planning
cell:9843020768

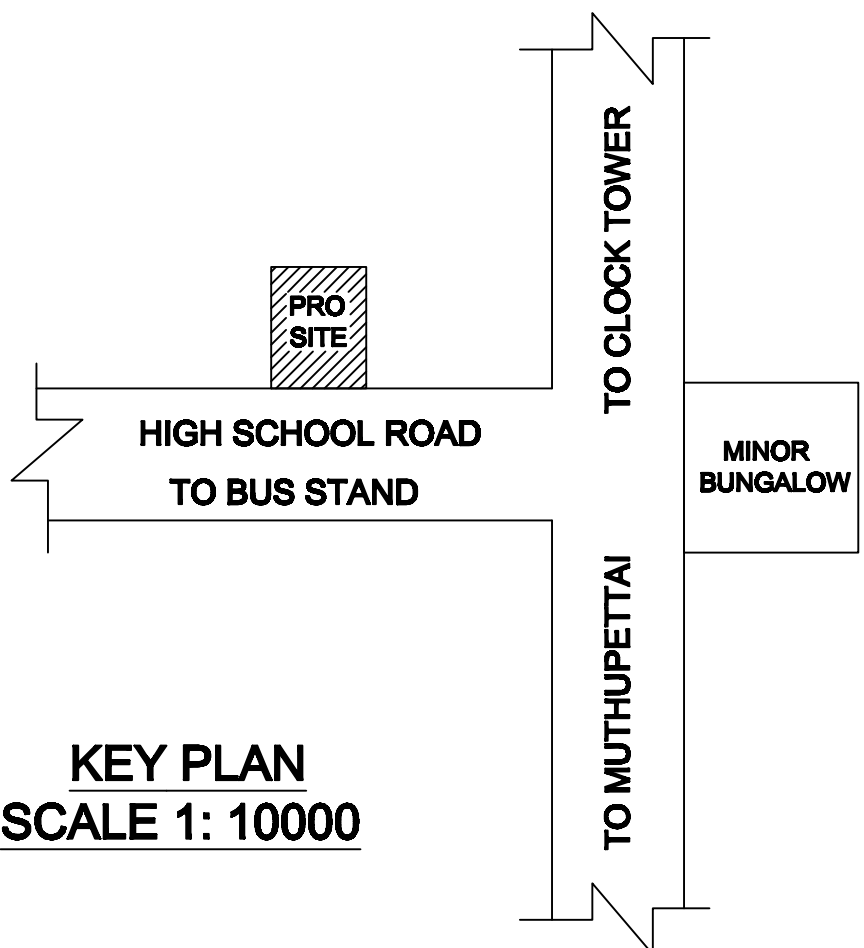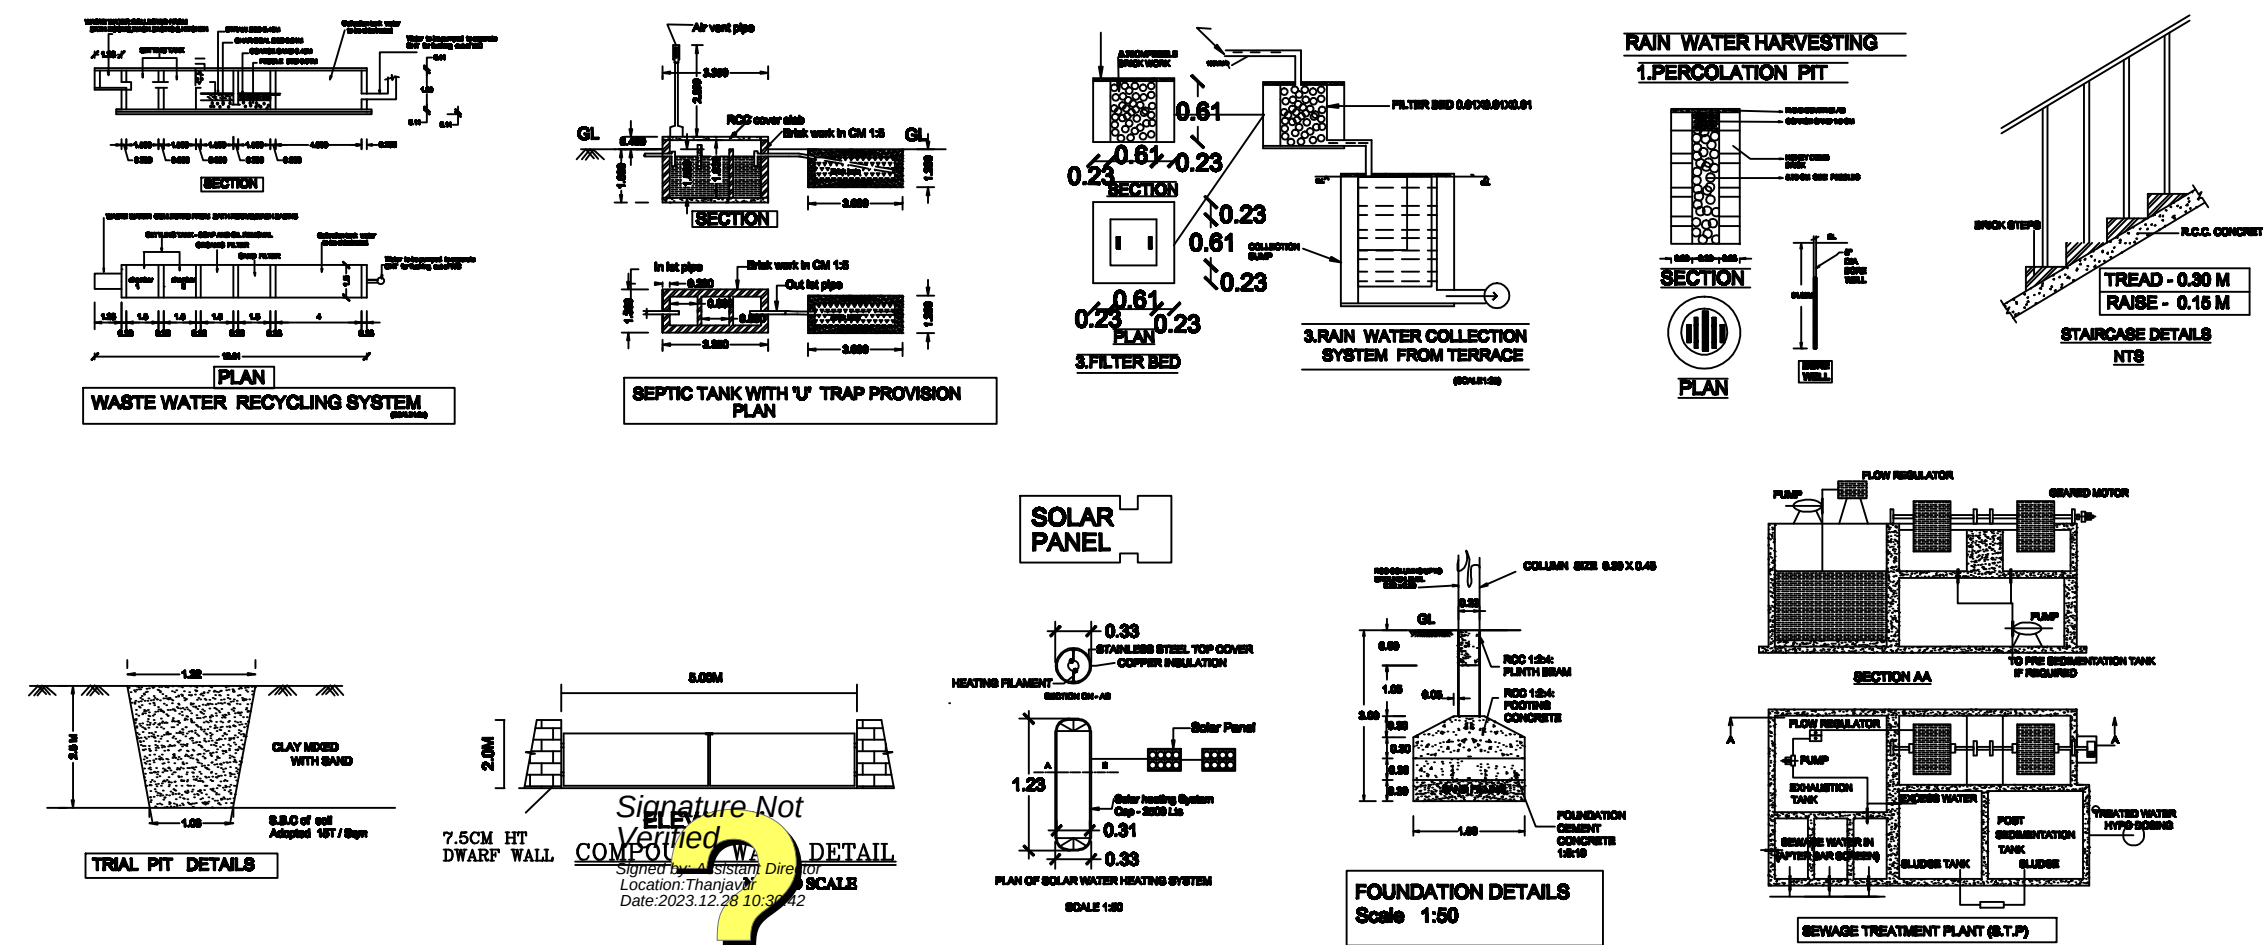

KEY PLAN
SCALE 1: 10000

OFFICE USE

Surveyor - Malarkodi
Draughtsman -Senthiliselvi
PA - Aranganarasu

SWP / DTCP / TNJ / R / BP.NO.37/2023