


PLAN SHOWING THE PROPOSED CONSTRUCTION OF GROUND & FIRST FLOOR R.C.C ROOF RESIDENTIAL BUILDING IN OLD R.S. NO : 101A/3B, NEW R. S. NO : 101A/3B2, PATTA NO. 2053, VALLAM THERKKU SETHI, VALLAM TOWN PANCHAYAT, THANJAVUR TALUK & DISTRICT.


NAME OF THE OWNER : Mr. T. NAZEER AHAMED, S/o. THAVAKKAL BATCHA

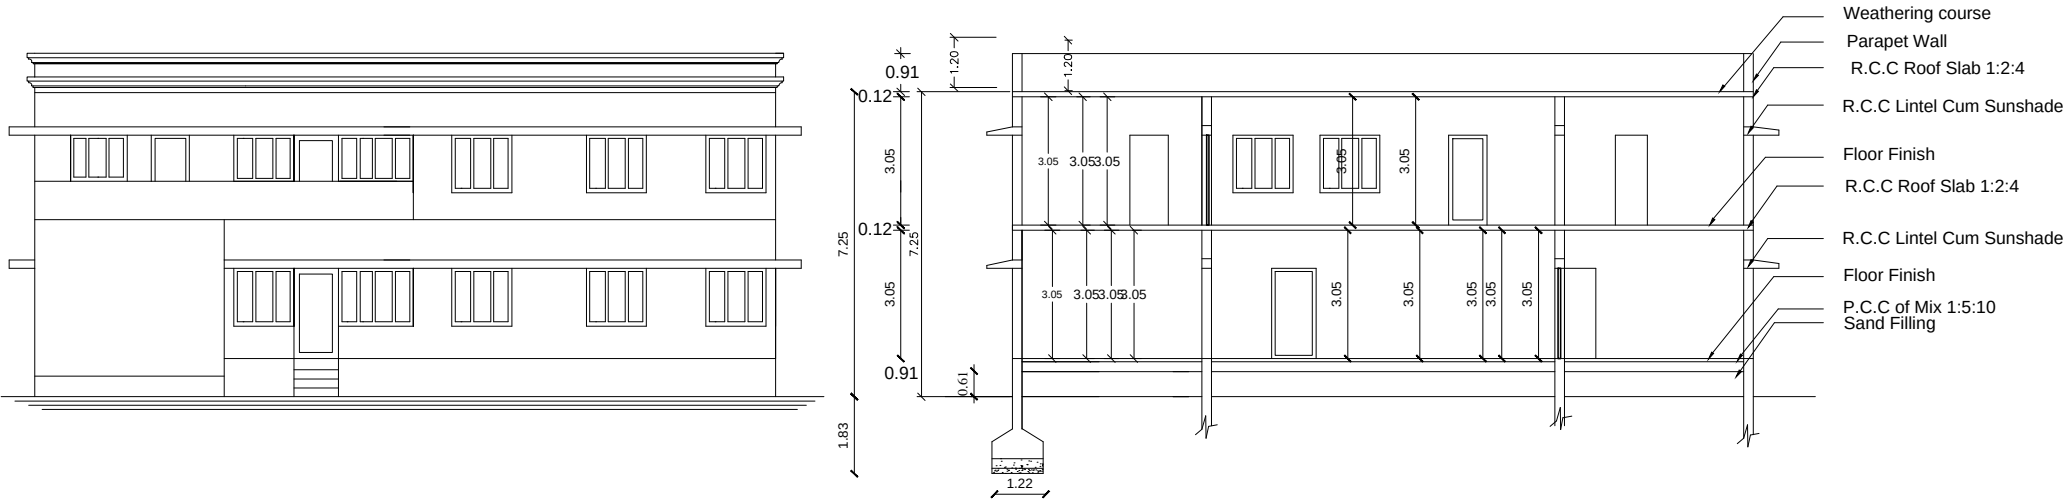

FRONT ELEVATION

SECTION ON "PQ"

PLAN INFO
PLOT_AREA_M2= 931.00
AS_PER_DOCUMENT= 931.00
AS_AT_SITE= 931.00
FMB_OR_PLR= 931.00
SINGLE_FAMILY_BLDG=YES
CRZ=NO
SECURITY_ZONE=NO
ACCESS_WIDTH_M=7.62
WHETHER_GOV'T_OR_AIRED_SCHOOL=NO
ROAD_WIDTH=7.62
ROAD_LENGTH=500.00
AREA_TYPE=OTHERS
AVG_PLOT_DEPTH= 23.2
AVG_PLOT_WIDTH= 40.0
LAND_USE_ZONE = RESIDENTIAL
BUILDING_NEAR_TO_RIVER= NO
FIRE_PROTECTION_AND_FIRE_SAFETY_REQUIREMENTS= NO
SURVEY_NO= 101A/3B2
DISTRICT= THANJAVUR
JURISDICTION_TYPE= TOWN
PANCHAYAT
TALUK=THANJAVUR
OSR_APPLICABLE= NO
PREMIUM_FSL_REQUIRED= NO
IS_APPROVED_LAYOUT= YES
RWHT_DECLARED=YES
IS_SWIMMING_POOL_EXISTS=NO
PATTA_NO=2053
IF_HERITAGE_TOWN_LESSTHAN_1KM_RADIUS=NO

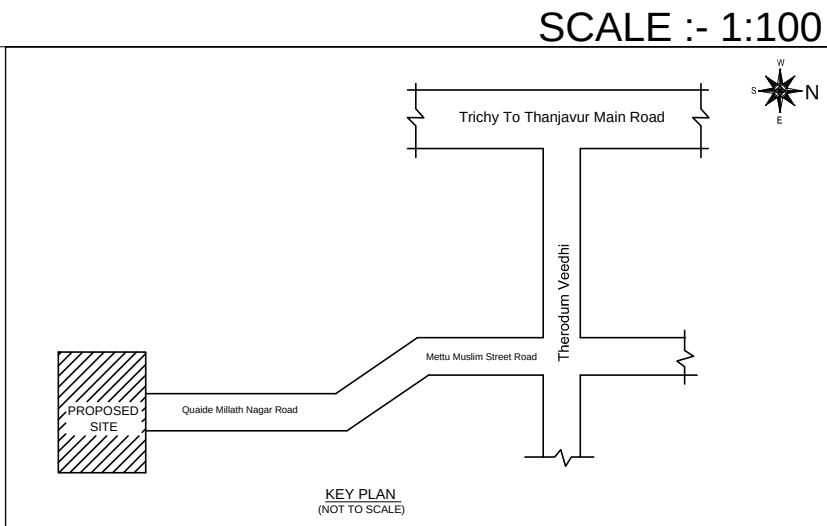

SCALE :- 1:100

JOINERY DETAILS :-

MD	MAIN DOOR	1.06 X 2.13
D1	DOOR	0.91 X 2.13
D1	DOOR	0.76 X 2.13
W1	WINDOW	1.37 X 1.37
KW	KITCHEN WINDOW	1.22 X 1.07
V	VENTILATOR	0.90 X 0.60
GG	GRILL GATE	1.22 X 2.13
GW	GRILL WORK	1.22 X 1.37
A/O	ARCH OPEN	1.22 X 2.13

AREA STATEMENT:-

PLOT AREA	931.00 Sqm,	10017.56 Sqft,
PRO. GF AREA	235.14 Sqm,	2530.10 Sqft,
PRO. FF AREA	133.45 Sqm,	1435.92 Sqft,
OPEN SPACE	695.86 Sqm,	7487.46 Sqft,

COLOUR INDEX

Boundary Colour	
Proposal Colour	
Existing Colour	
Road Colour	

APPLICANT :-


Mr.T.Nazeer Ahamed

ENGINEER

A. Nirmala Sahaya Ramid
Signature of Registered Professional
E. A. NIRMALA SAHAYA RAMID
License No: 101/2019
SNEHA CONSTRUCTION
No. 5, Anna Nagar 600 002, Chennai
Cell: 944421 82694, 944976 00844


DRAWN BY

APPROVAL AUTHORITY

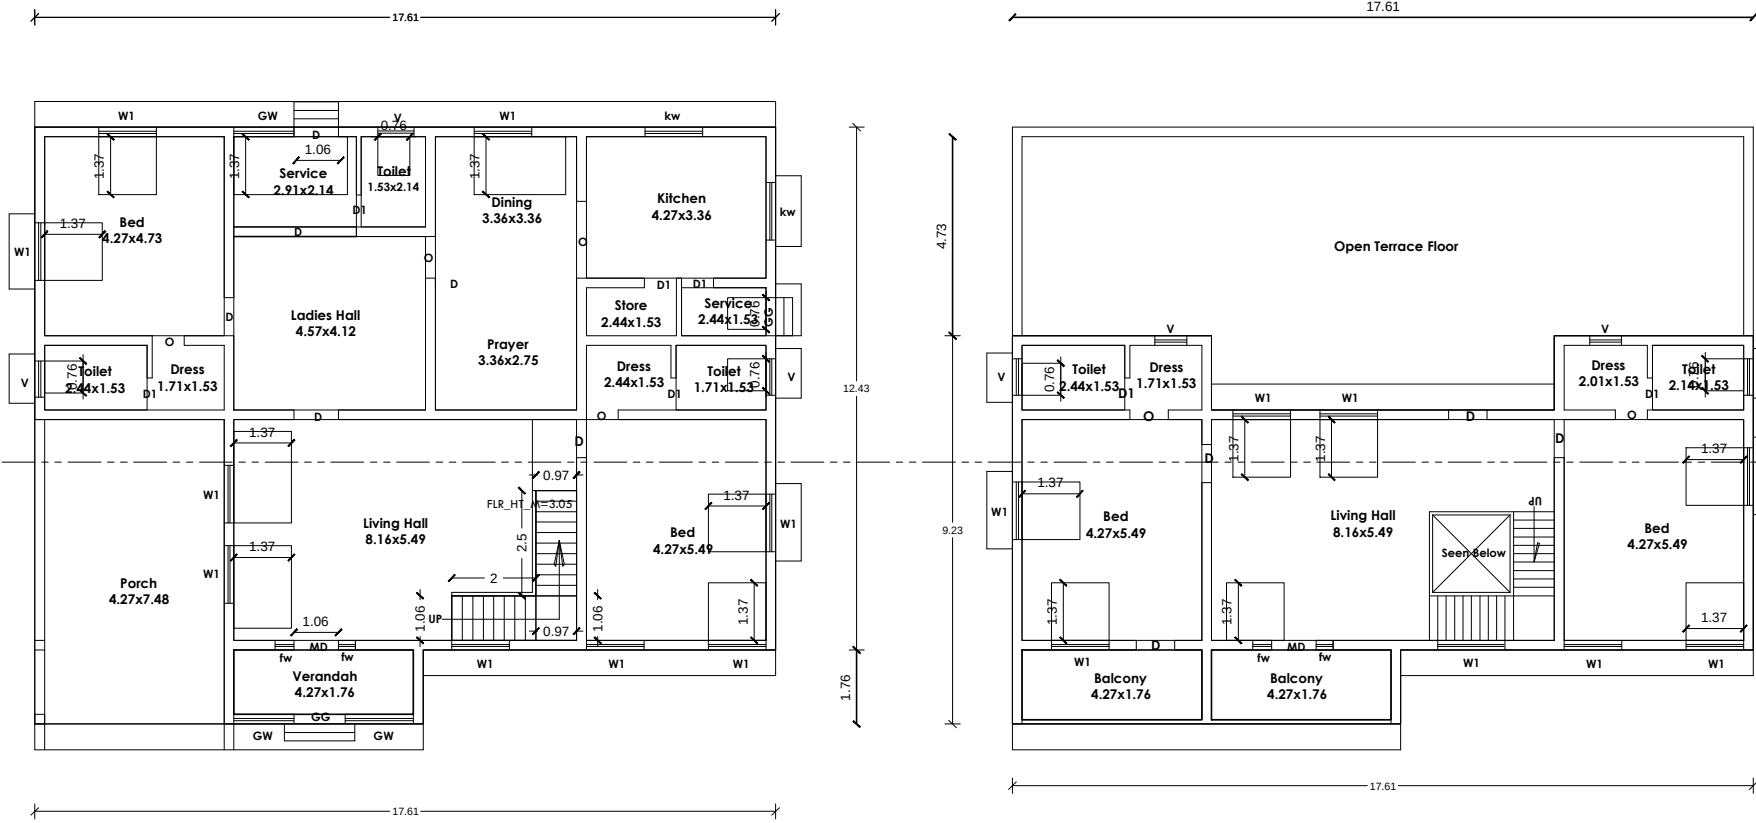

PRO. GROUND FLOOR PLAN


PRO. FIRST FLOOR PLAN

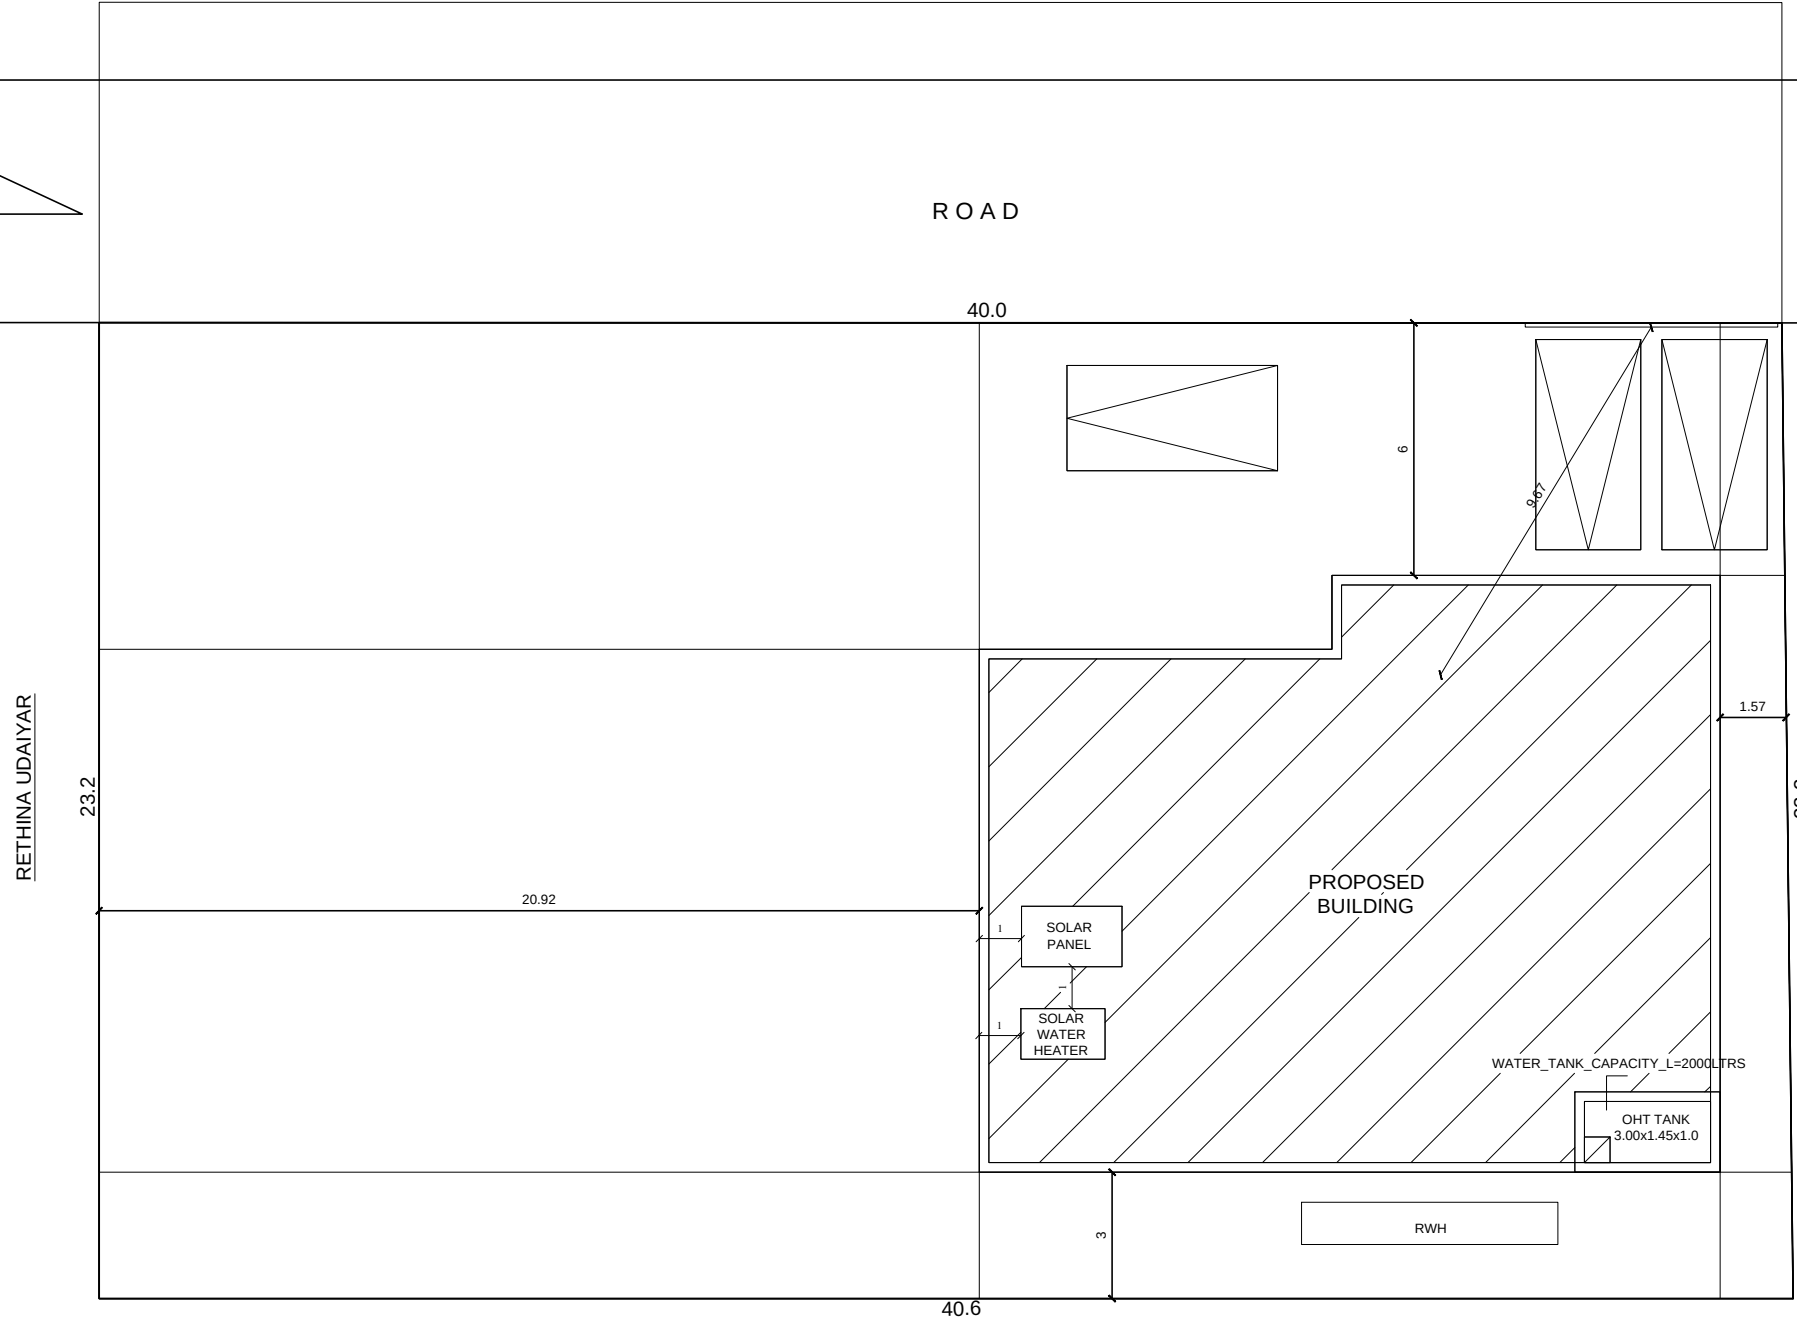

MOOKAPPA UDAYAR

SITE PLAN

SCALE :- 1:100

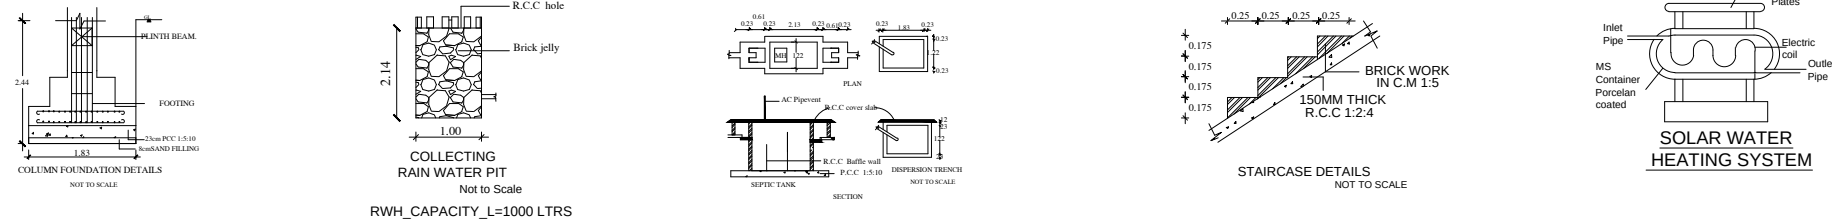

Signature Not
Verified
Signed by Executive Officer
Location: Thanjavur
Date: 2024.01.18 18:32:21