



NAME OF THE OWNER :M.RILWANAFARVEEN H/O :-MOHAMEDYASIN

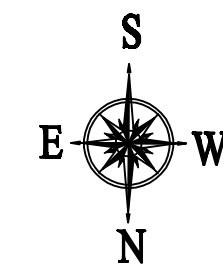


Architectural drawing of a three-story building facade. The top floor is labeled "HEADROOM" with a height dimension of "2.44". The middle two floors each have three windows. The ground floor has a large entrance on the left, a single window in the center, a set of stairs on the right, and a narrow vertical window on the far right.


FRONT ELEVATION

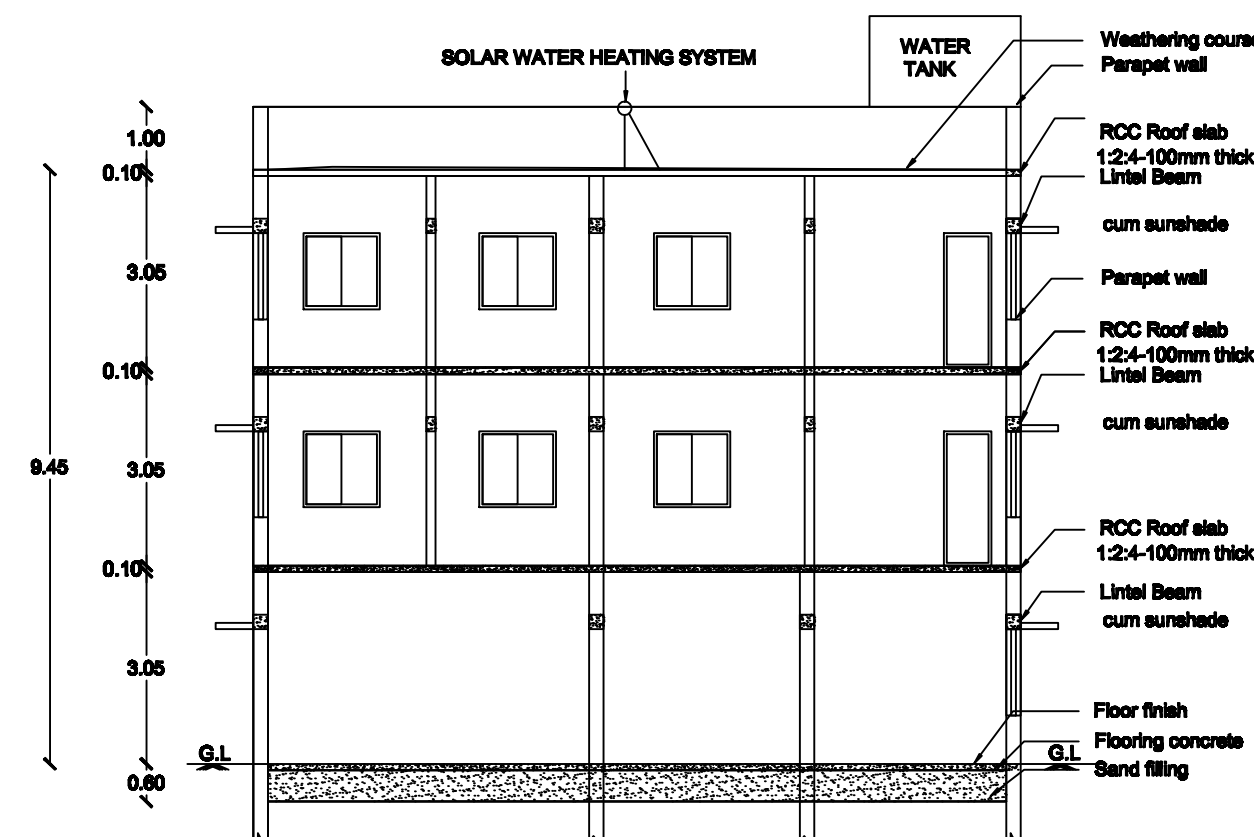


SECTION ON AB

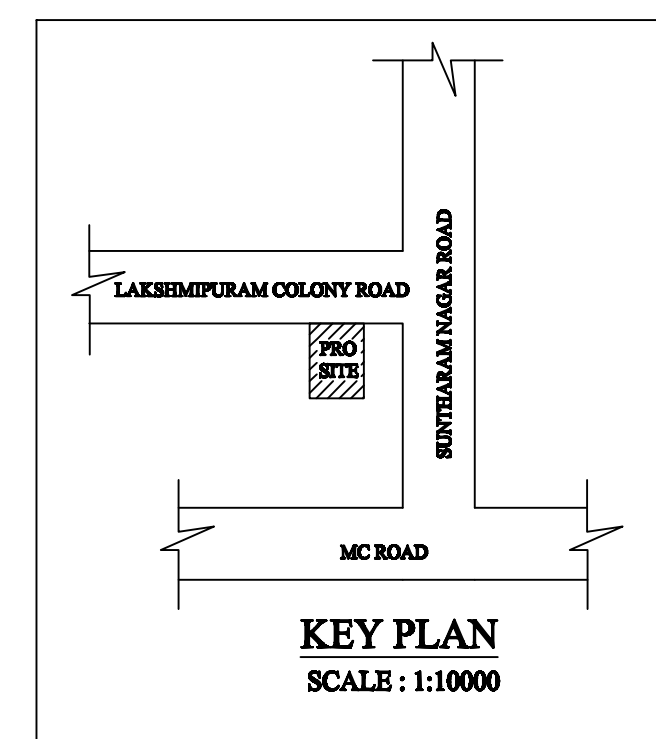


KEY PLAN
SCALE : 1:10000

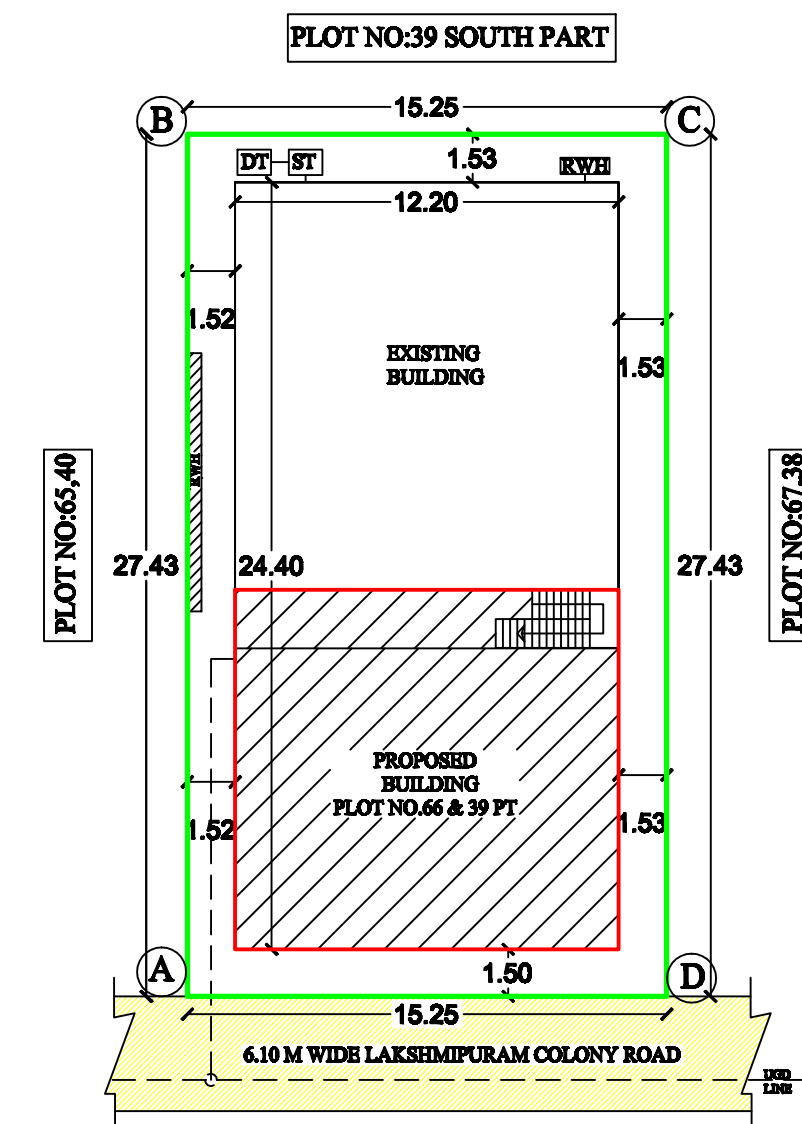


SITE PLAN
SCALE : 1:200

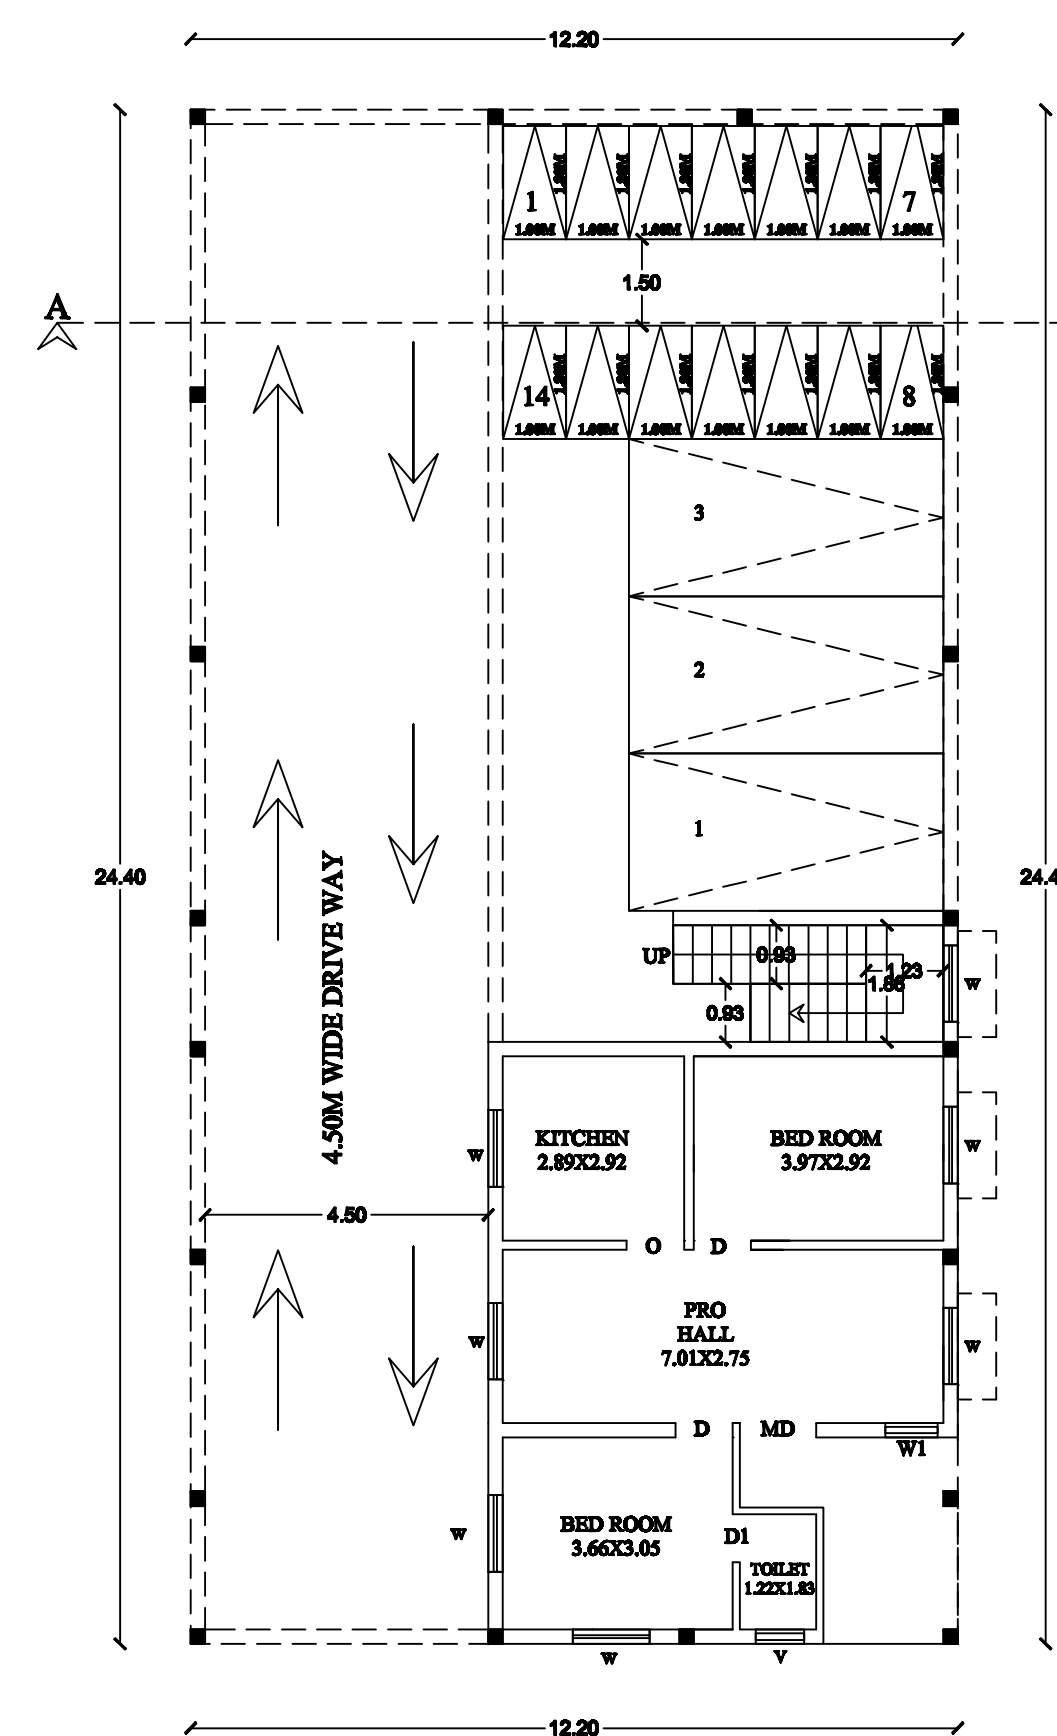


EXG & PROPOSED ADDI - GROUND FLOOR PLAN

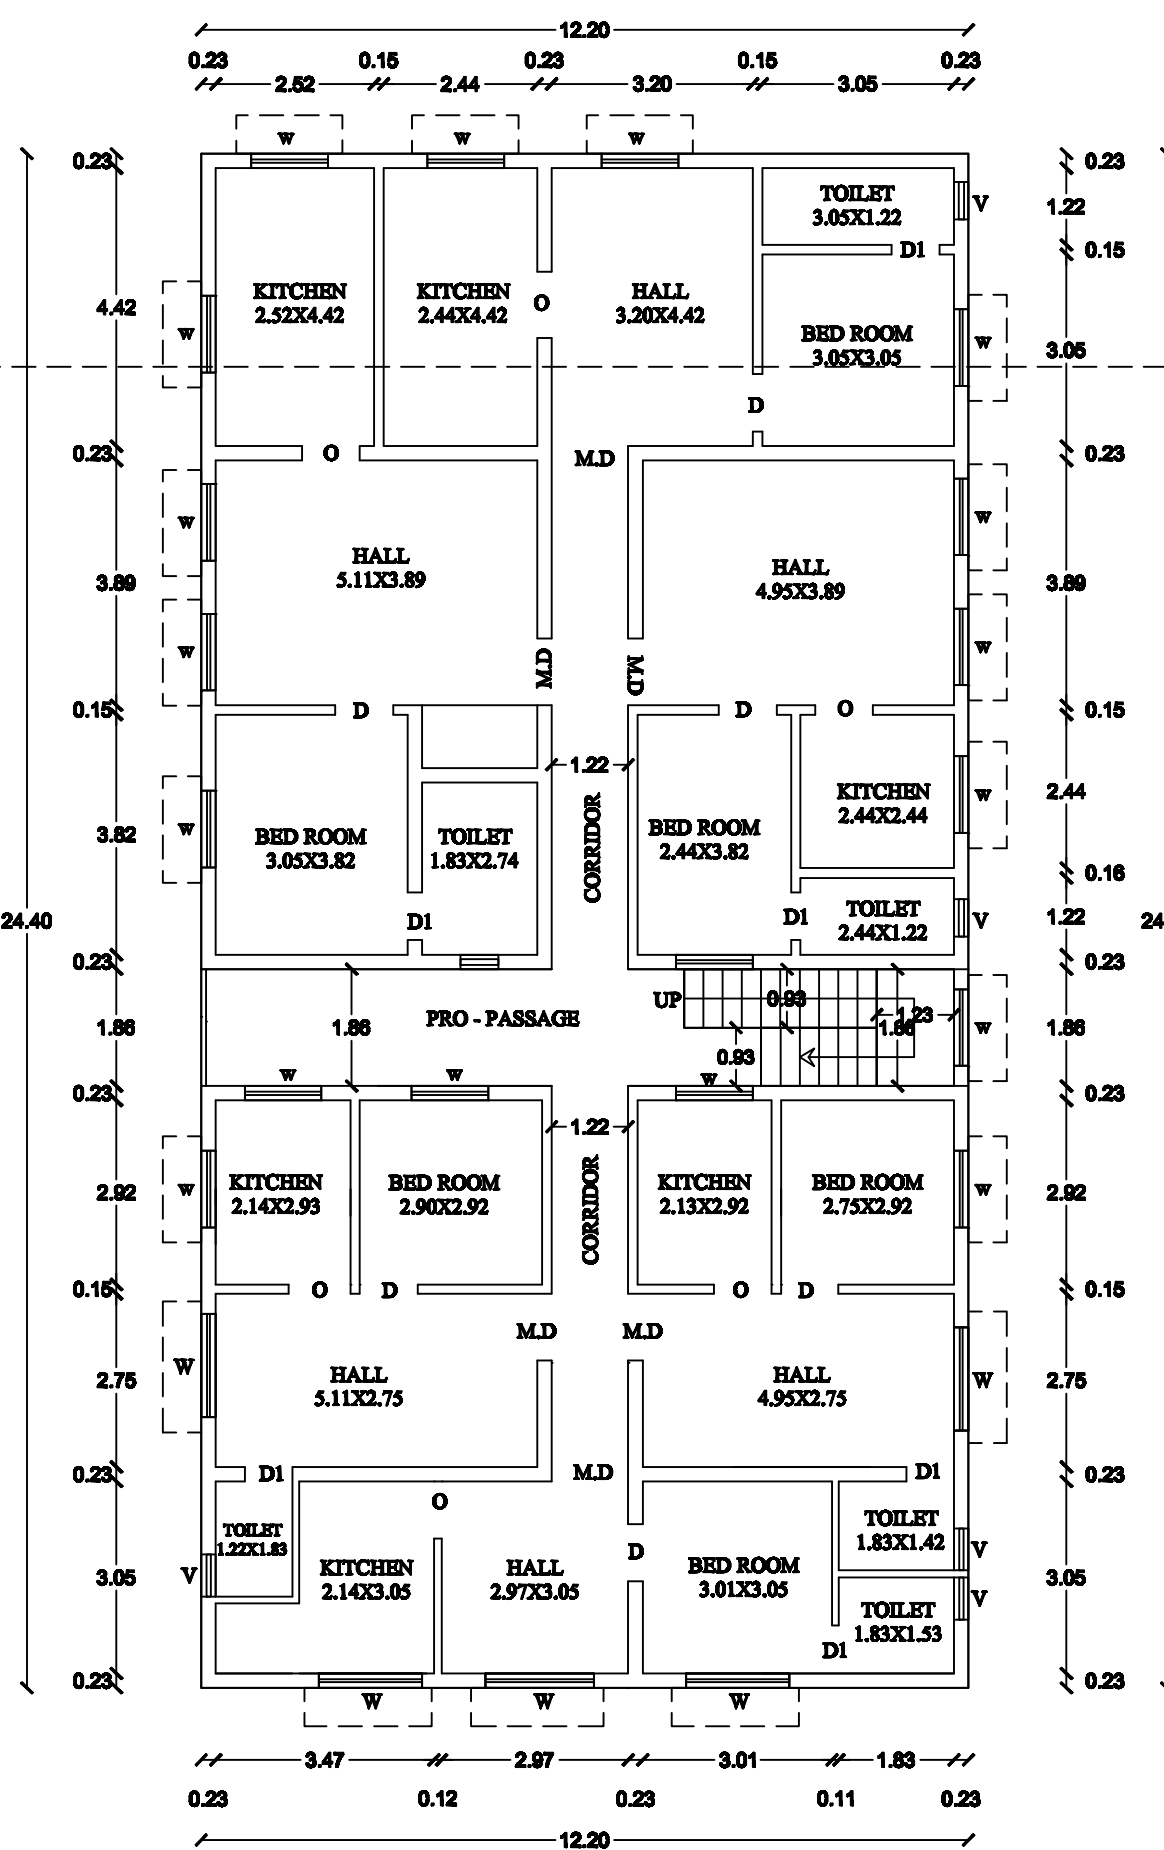



EXG & PROPOSED ADDI-FIRST FLOOR PLAN

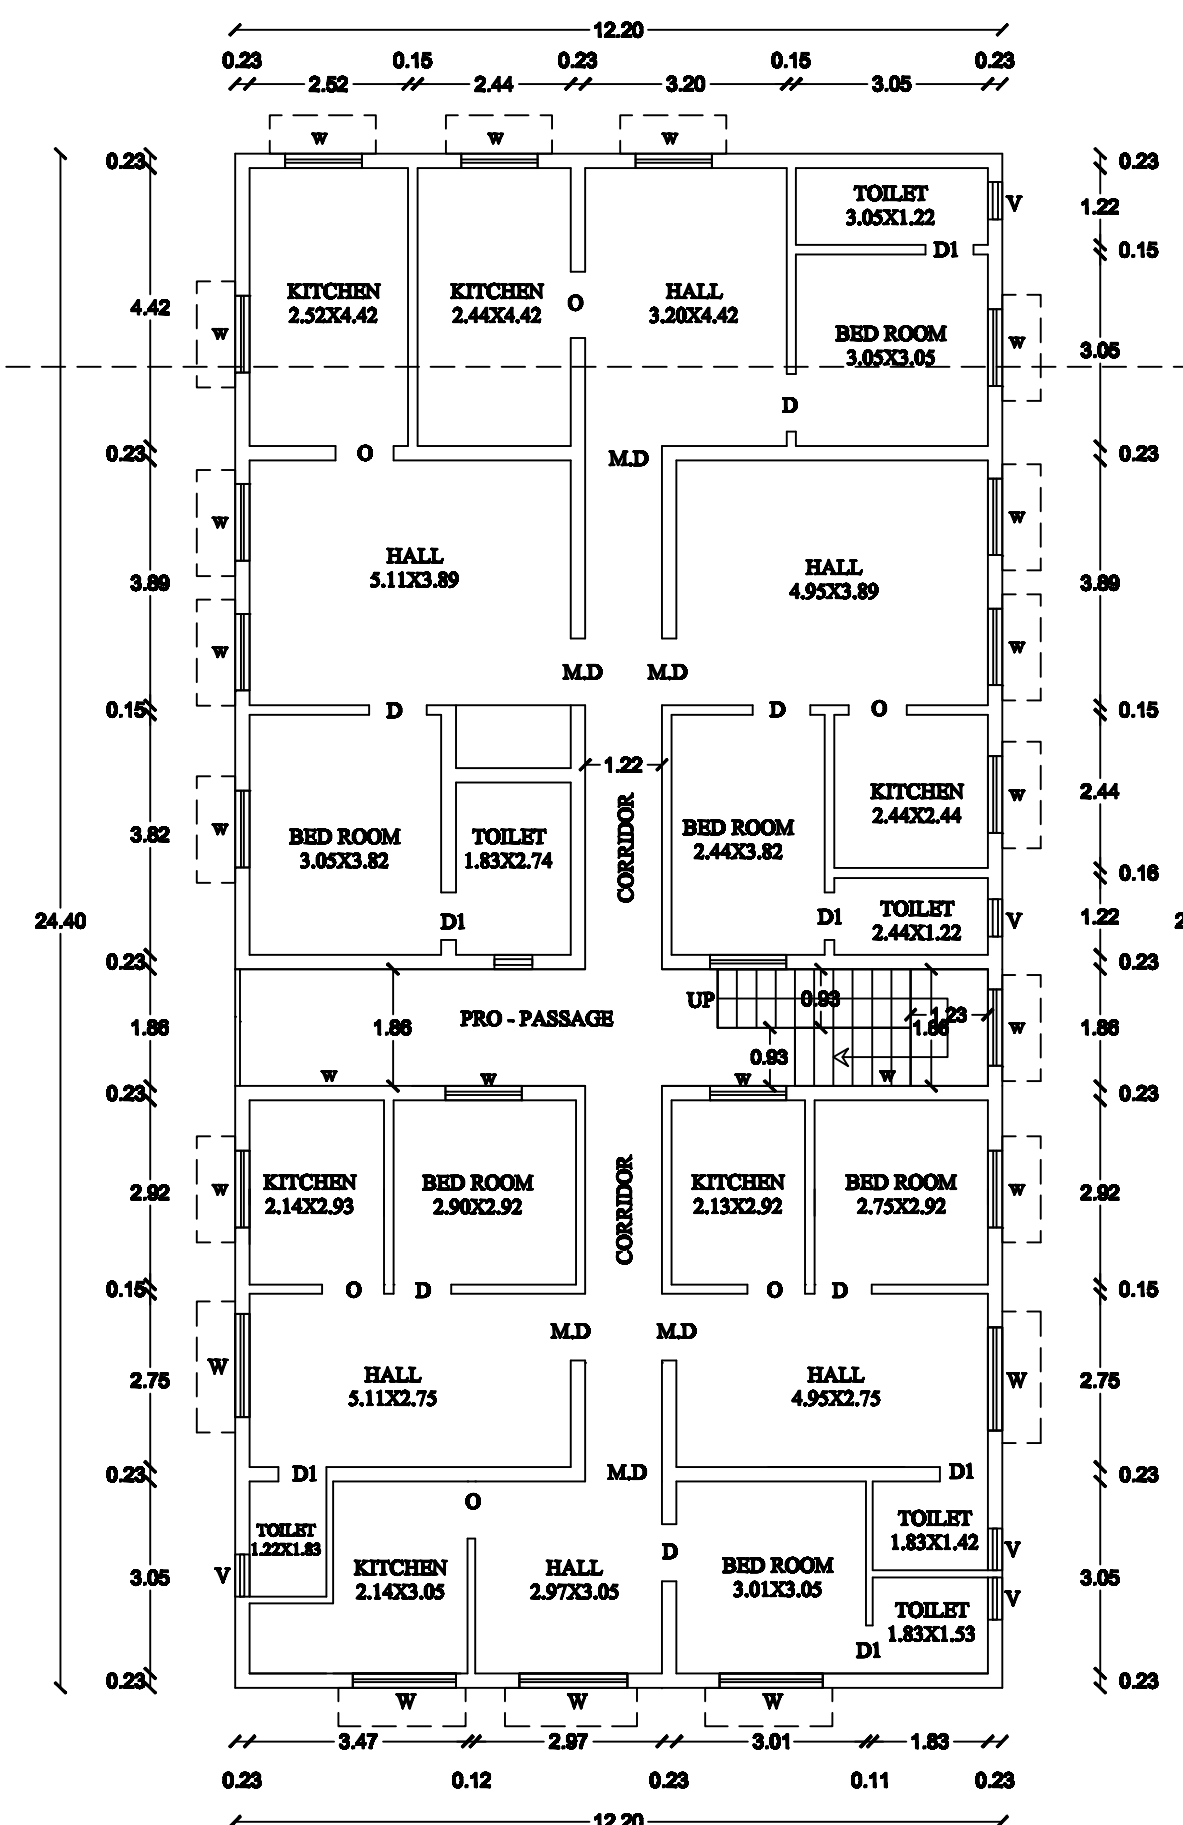


EXG & PROPOSED ADDI-SECOND FLOOR PLAN

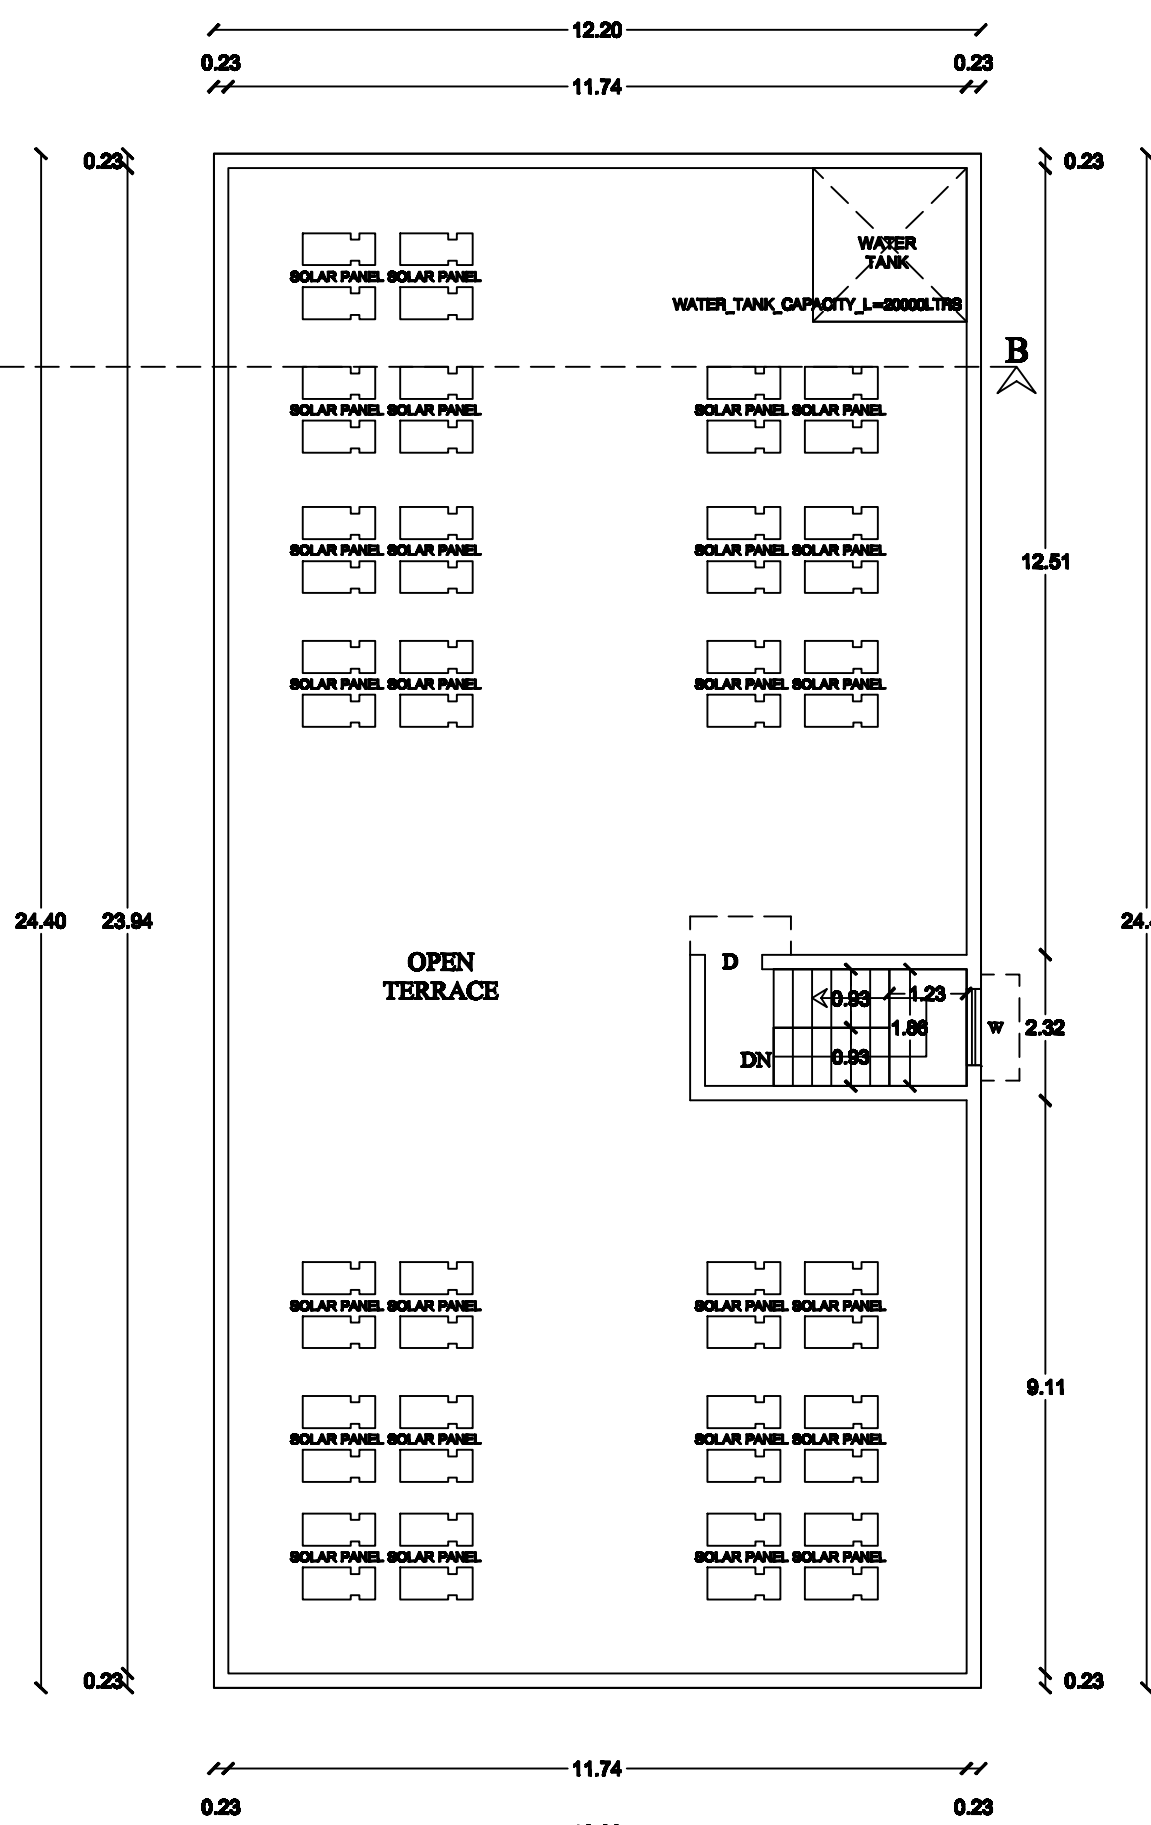

EXG & ADDI-TERRACE FLOOR PLAN

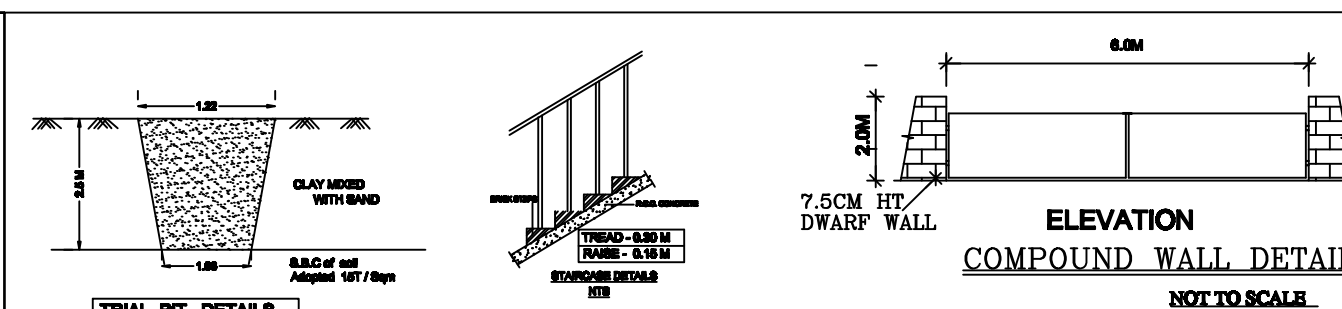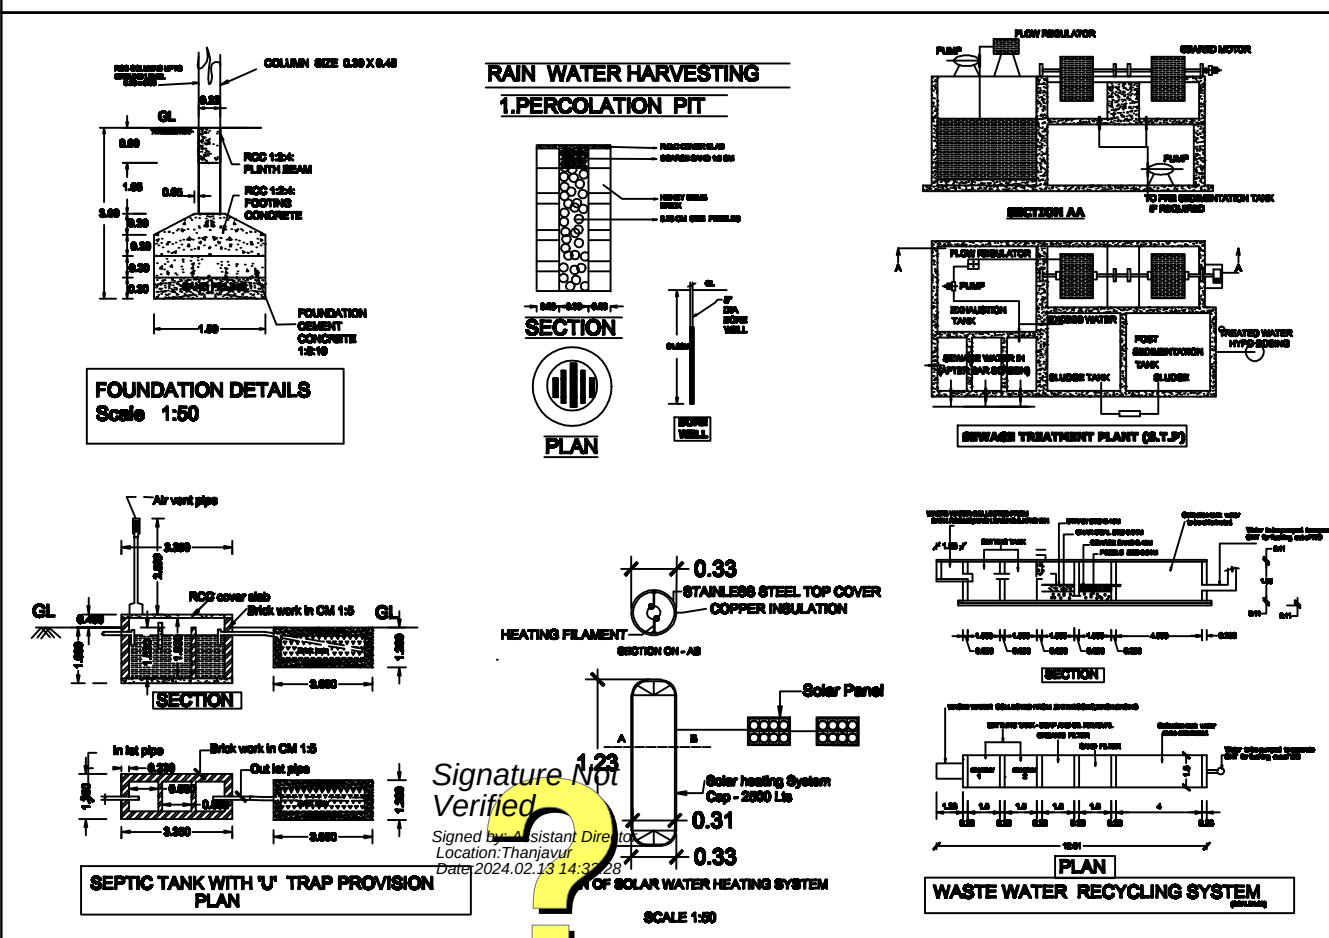

 REFERENCE IN METER			AREA DETAILS				NO OF CAR PARKING PROVIDED - 3 NOS	
			Area of the Site : 418.00 sq.m				NO OF TWO WHEELER PARKING PROVIDED - 14 NOS	
MD	MAIN DOOR	2.14 x 2.13	FLOOR NAME	FSI in SQ.M	NON FSI in SQ.M	TOTAL in SQ.M	<u>COLOUR INDEX</u>	
D	DOOR	0.91 x 2.13	EXG-GROUND FLOOR	-	155.65	155.65	BOUNDARY	 ROAD 
D1	DOOR	0.76 x 2.13	PRO-GROUND FLOOR	87.12	55.16	142.28	PROPOSED	 EXISTING 
W	WINDOW	2.14 x 1.83	EXG-FIRST FLOOR	157.96	-	157.96	<u>APPLICANT</u>	
V	VENTILATOR	0.91 x 0.61	PRO-FIRST FLOOR	139.47	-	139.47		
			EXG-SHCOND FLOOR	157.96	-	157.96		
			PRO-SHCOND FLOOR	139.47	-	139.47		
			HEADROOM	-	10.72	10.72		
			TOTAL AREA	602.02	221.35	905.55		
			FSI - 1.63					

	REGISTERED ENGINEER
--	----------------------------

T. Senthil Kumar

Er.T.S.SIVANANTHAM, DCE
Registered Engineer Grade-III
Reg.No:2019/002 DTCP,
NO.17P, Sail ilam, Kalyan nagar,
Municipal Colony Road,
MC Road, Thanjavur.
Cell:9442345559

REGISTERED STRUCTURAL ENGINEER



Er.R.PONRAJ, B.Tech., M.Tech(Struct), M.I.S.E., F.I.I.V.,
Registered Engineer Grade-III
Reg.No:TJR/RE-III/2019/146
DTCP- Thanjavur Region,
No.48, Shivalji Nagar,Oppoits, Ramee Paradise,
Thanjavur-613001.
Cell:98437 33856, 9877228550

	OFFICE USE
--	-------------------

Supervisor - Sadapackiam
D3 - Punithavathi
Surveyor - Sathya

SWP/DTCP/TNJ/TLPA/BP NO.12/2024

ASSISTANT DIRECTOR

THANJAVUR DISTRICT TOWN AND COUNTRY PLANNING OFFICE
THANJAVUR