


PLAN SHOWING THE PROPOSED CONSTRUCTION OF PV GIRLS HOSTEL BUILDING [BLOCK - 33] FOR "SASTRA DEEMED TO BE UNIVERSITY" IN S.F. NO: 142/1B, 3B, 4, 5, 6A2, 6B2, 143/1B, 2A,2B, 3A2, 3B2, 3C, 3D2, 3E2, 3F2, 4A, 4B, 4C, 5, 6B, 7B, 8, 9, 10,144/1A2, 1B, 1C2, 1D2, 1F, 1E2, 1G2, 2, 3, 4A, 4B, 5, 6A, 6B, 7, 8,9A, 145/1, 2, 3, 4, 5, 6, 7, 8, 9,10, 11, 12, 146, 148/2, 4A, 4B1, 4B2, 4B3, 4B4, 4B5, 4B6, 4B7, 4B8, 4B9, 4B10, 4B11, 4B12, 149 AND 140/1B, 2, 5, 6, 7B, 8, 141/1B, 2A2, 2B2, 3A, 3B AND 136/4, 5, 6A, 6B, 137/1A1, 3, 4, 7, 8A, 9A,13 OF TIRUMALAISAMUDRAM VILLAGE AND PANCHAYAT UNION, THANJAVUR TALUK & DISTRICT.

SCALE: 1:100

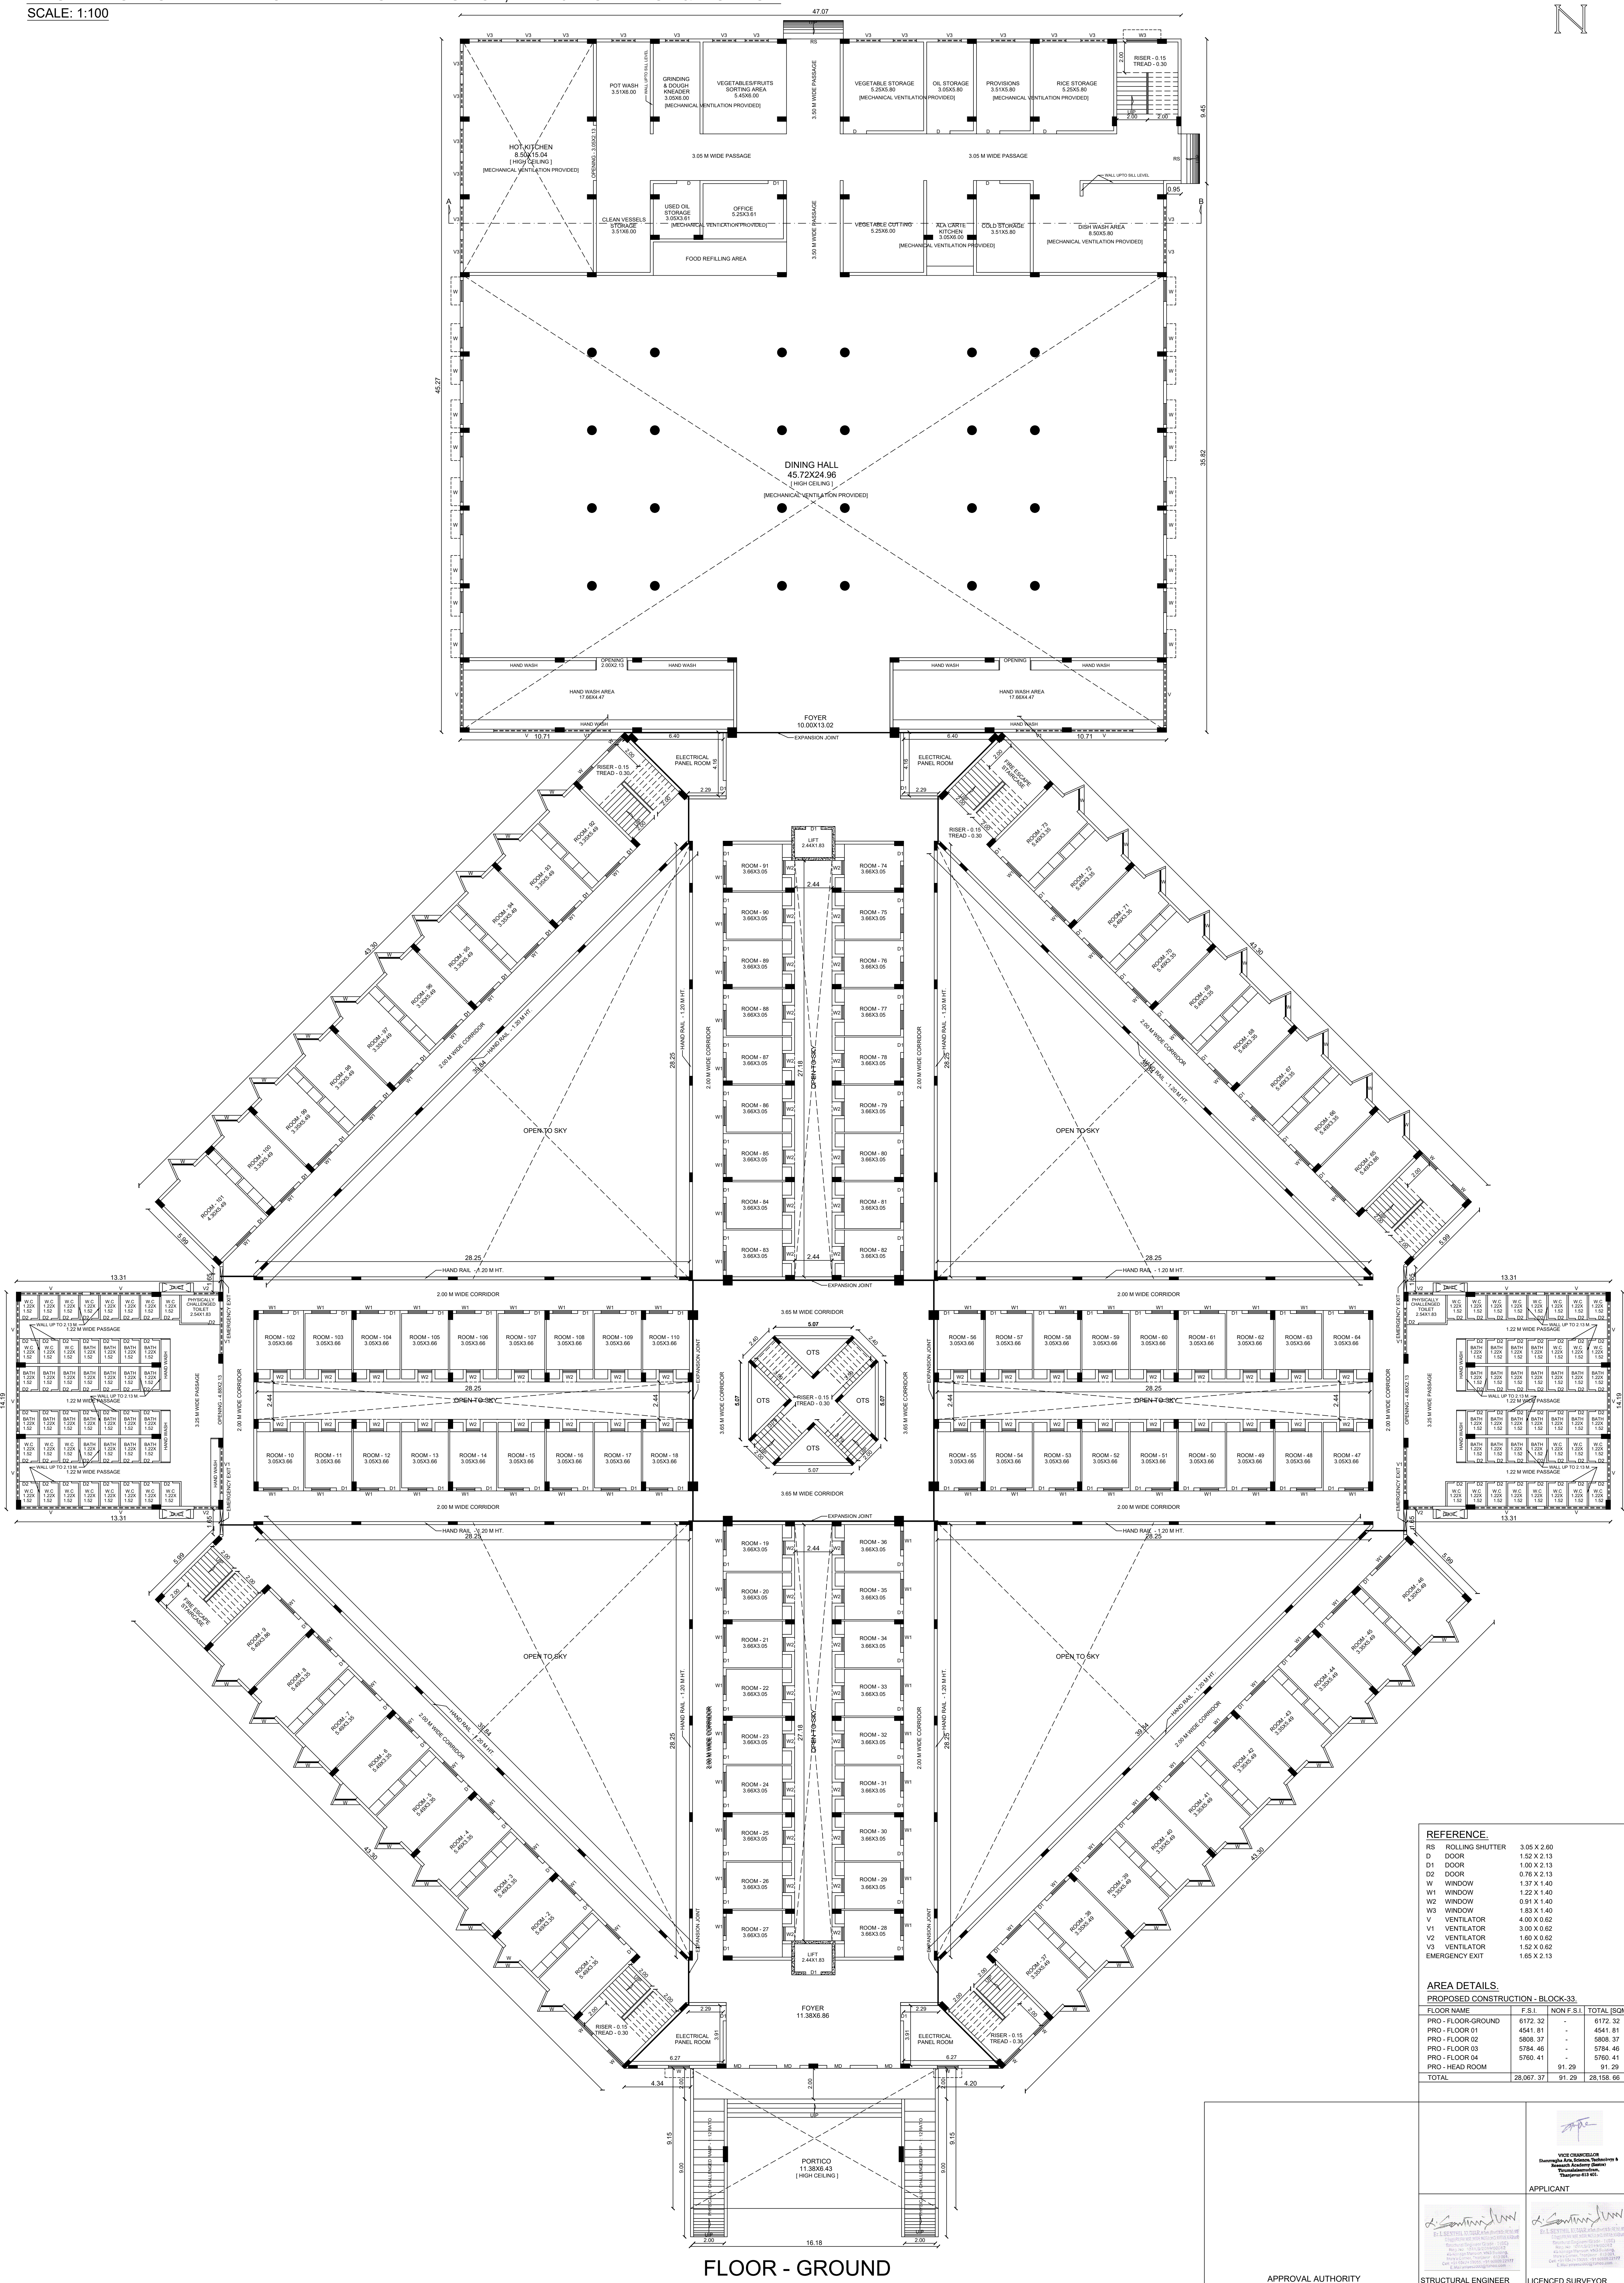


APPROVAL AUTHORITY


STRUCTURAL ENGINEER

LICENCED SURVEYOR

SCALE: 1:100

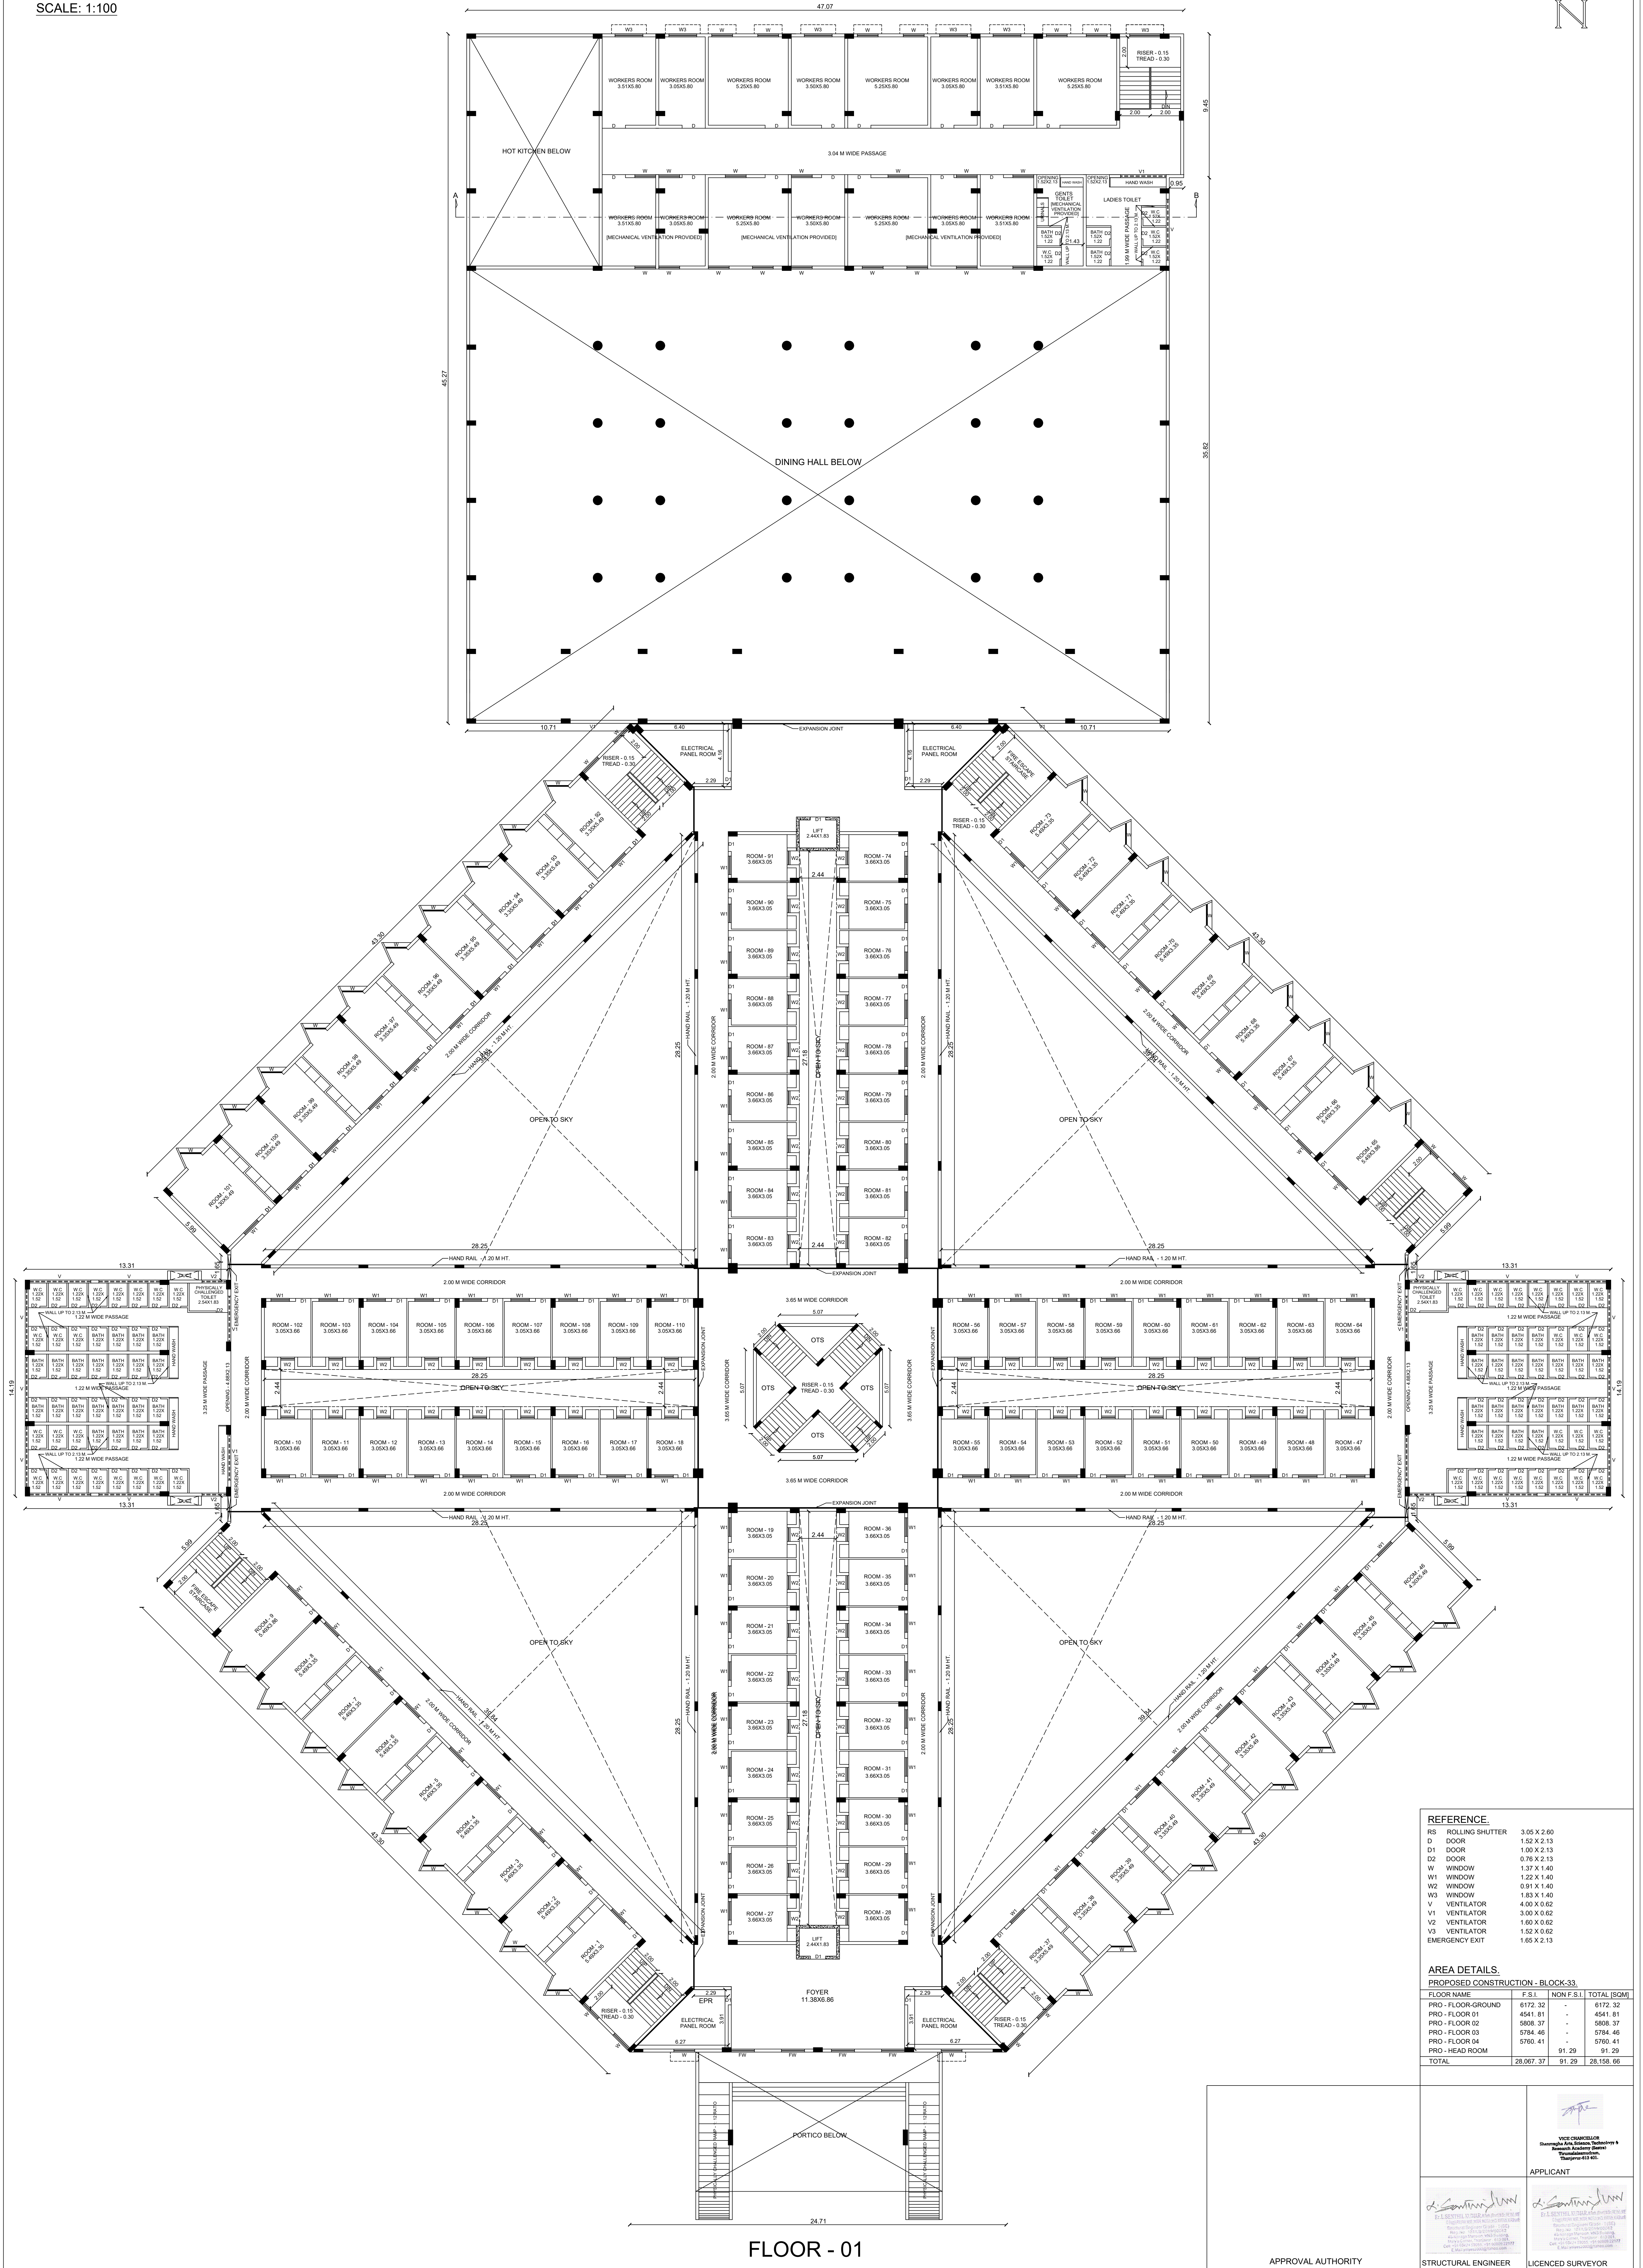

SCALE: 1:100

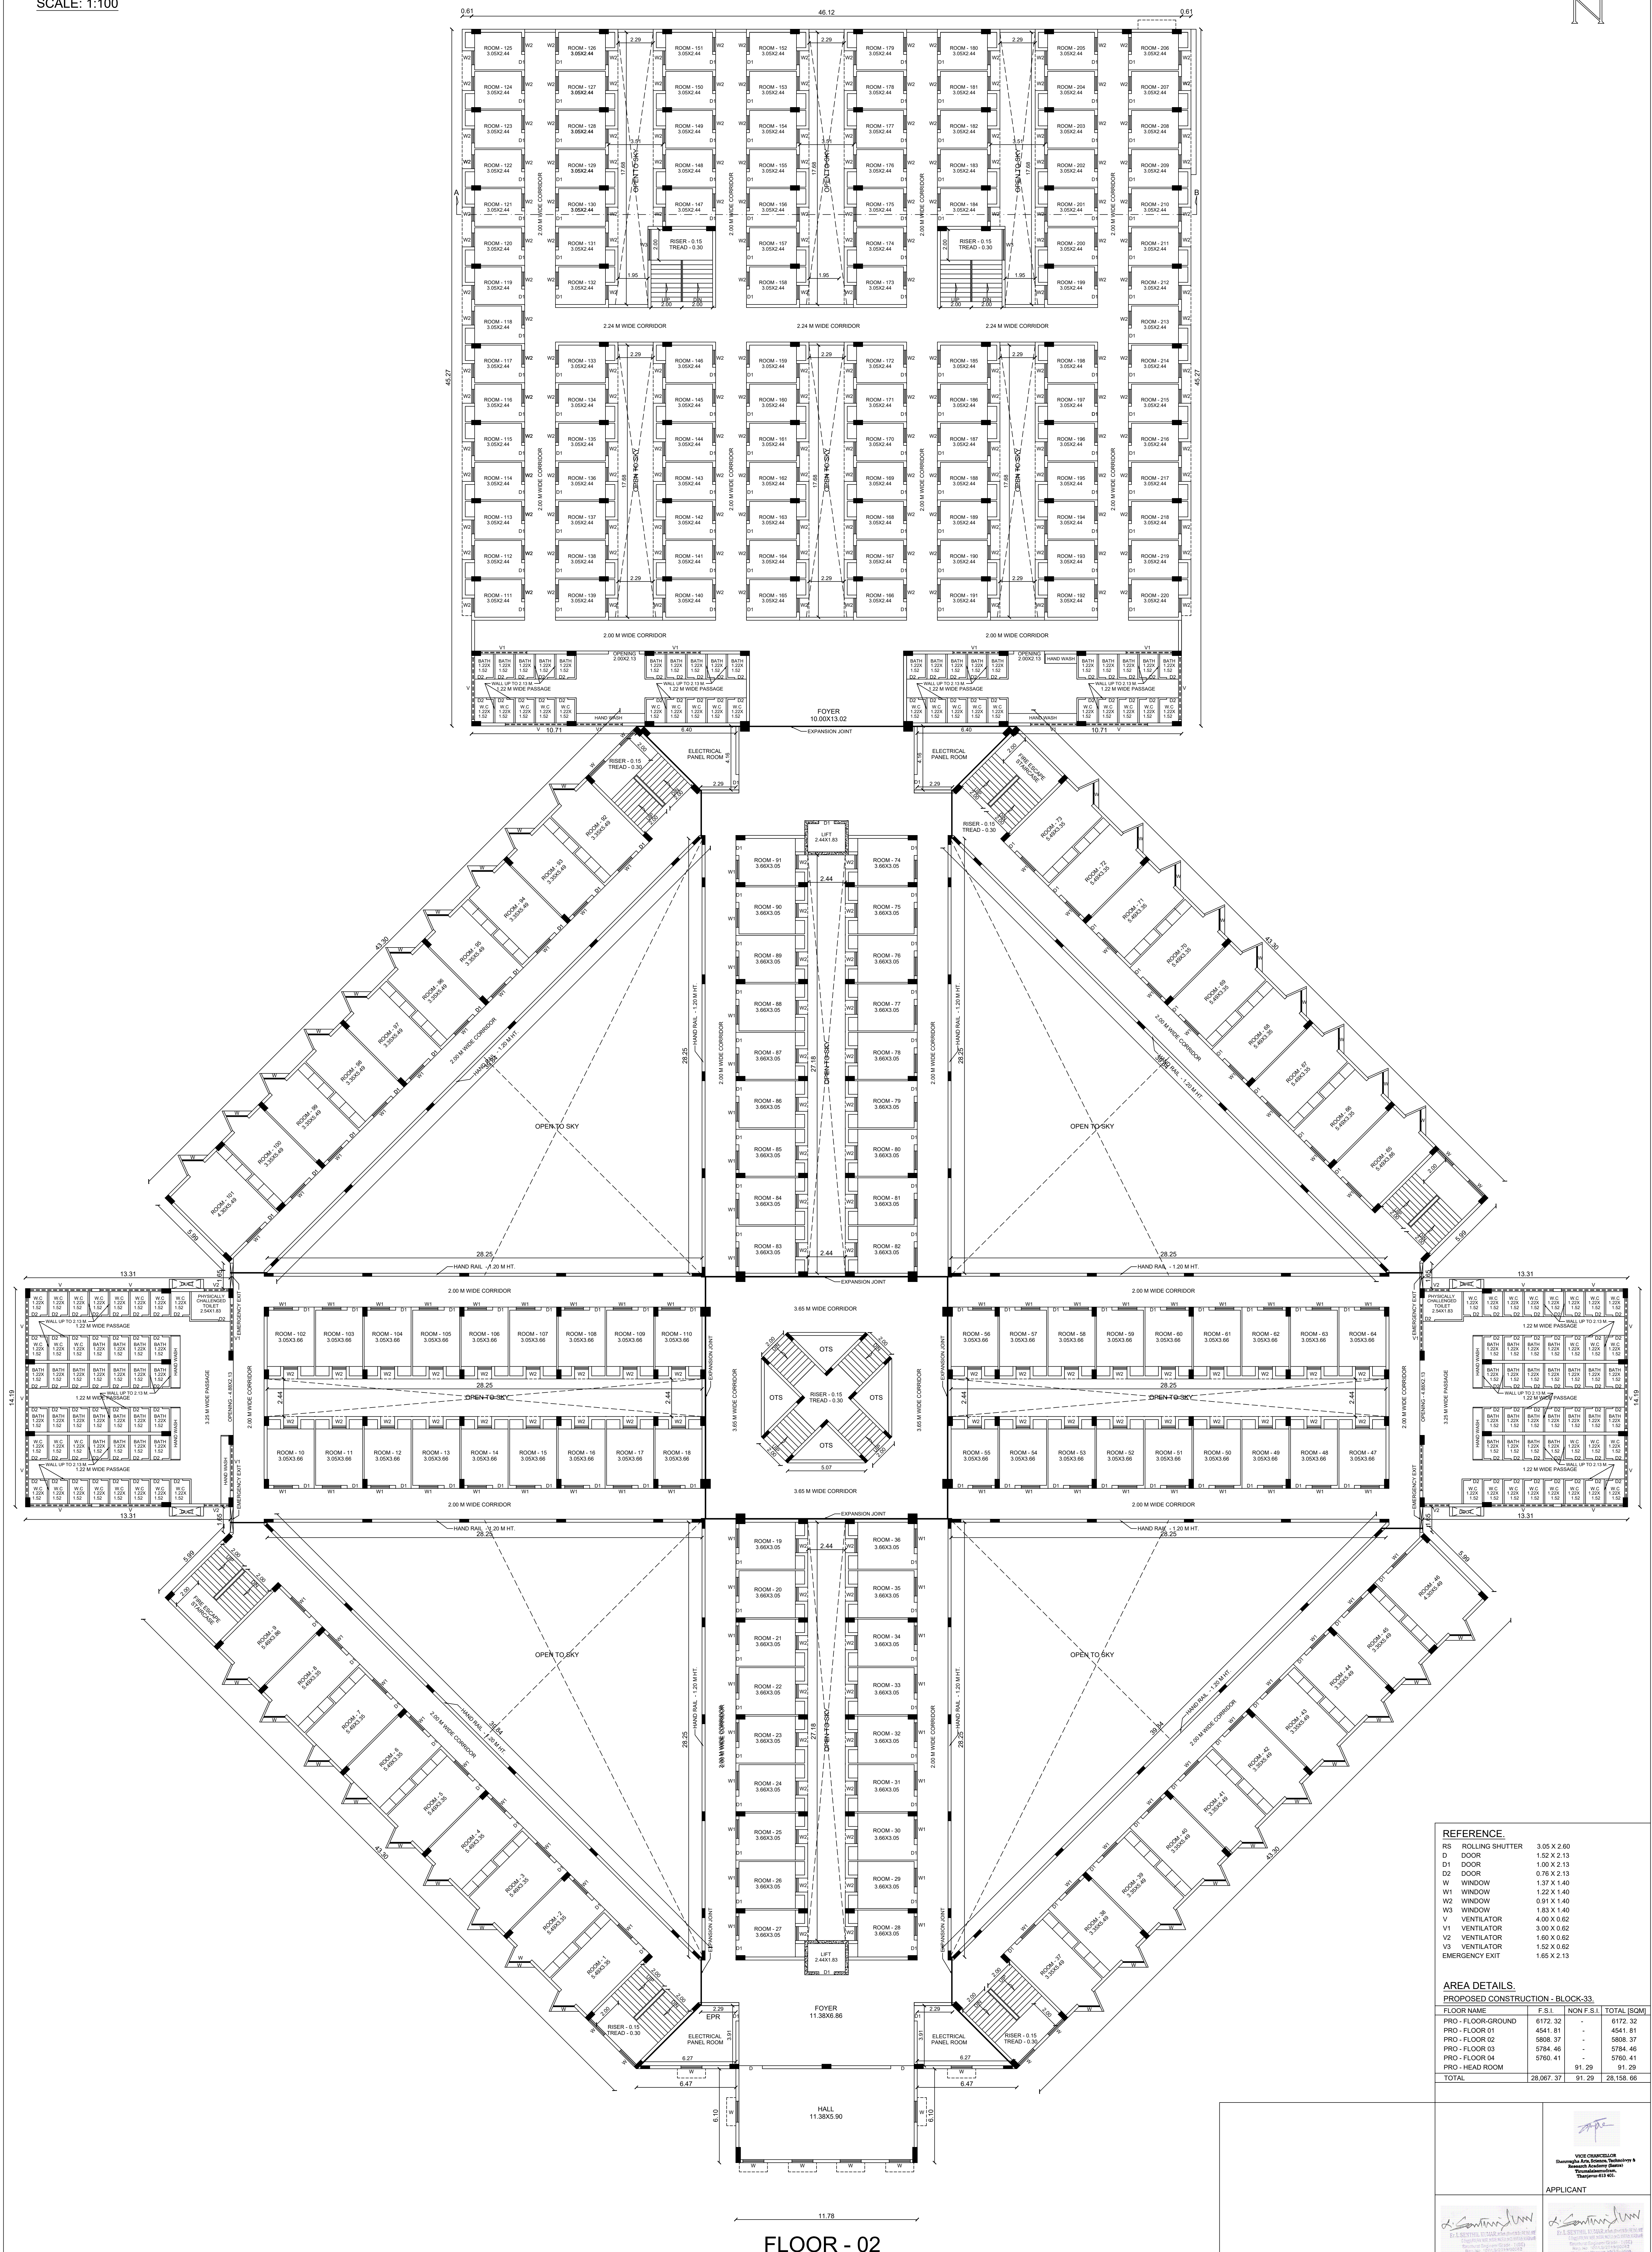

APPROVAL AUTHORITY

REFERENCE.

REFERENCE		
RS	ROLLING SHUTTER	3.05 X 2.60
D	DOOR	1.52 X 2.13
D1	DOOR	1.00 X 2.13
D2	DOOR	0.76 X 2.13
W	WINDOW	1.37 X 1.40
W1	WINDOW	1.22 X 1.40
W2	WINDOW	0.91 X 1.40
W3	WINDOW	1.83 X 1.40
V	VENTILATOR	4.00 X 0.62
V1	VENTILATOR	3.00 X 0.62
V2	VENTILATOR	1.80 X 0.62
V3	VENTILATOR	1.52 X 0.62
EMERGENCY EXIT		1.65 X 2.13

AREA DETAILS

AREA DETAILS.			
PROPOSED CONSTRUCTION - BLOCK-33.			
FLOOR NAME	F.S.I.	NON F.S.I.	TOTAL [SQM]
PRO - FLOOR-GROUND	6172.32	-	6172.32
PRO - FLOOR 01	4541.81	-	4541.81
PRO - FLOOR 02	5808.37	-	5808.37
PRO - FLOOR 03	5784.46	-	5784.46
PRO - FLOOR 04	5760.41	-	5760.41
PRO - HEAD ROOM		91.29	91.29
TOTAL	28,067.37	91.29	28,158.66





VICE-CHANCELLOR

BRILLICANT

[illegible]

PLAN SHOWING THE PROPOSED CONSTRUCTION OF PV GIRLS HOSTEL BUILDING [BLOCK - 33] FOR "SASTRA DEEMED TO BE UNIVERSITY" IN S.F. NO: 142/1B, 3B, 4, 5, 6A2, 6B2, 143/1B, 2A,2B, 3A2, 3B2, 3C, 3D2, 3E2, 3F2, 4A, 4B, 4C, 5, 6B, 7B, 8, 9, 10,144/1A2, 1B, 1C2, 1D2, 1F, 1E2, 1G2, 2, 3, 4A, 4B, 5, 6A, 6B, 7, 8,9A, 145/1, 2, 3, 4, 5, 6, 7, 8, 9,10, 11, 12, 146, 148/2, 4A, 4B1, 4B2, 4B3, 4B4, 4B5, 4B6, 4B7, 4B8, 4B9, 4B10, 4B11, 4B12, 149 AND 140/1B, 2, 5, 6, 7B, 8, 141/1B, 2A2, 2B2, 3A, 3B AND 136/4, 5, 6A, 6B, 137/1A1, 3, 4, 7, 8A, 9A,13 OF TIRUMALAISAMUDRAM VILLAGE AND PANCHAYAT UNION, THANJAVUR TALUK & DISTRICT.

SCALE: 1:100

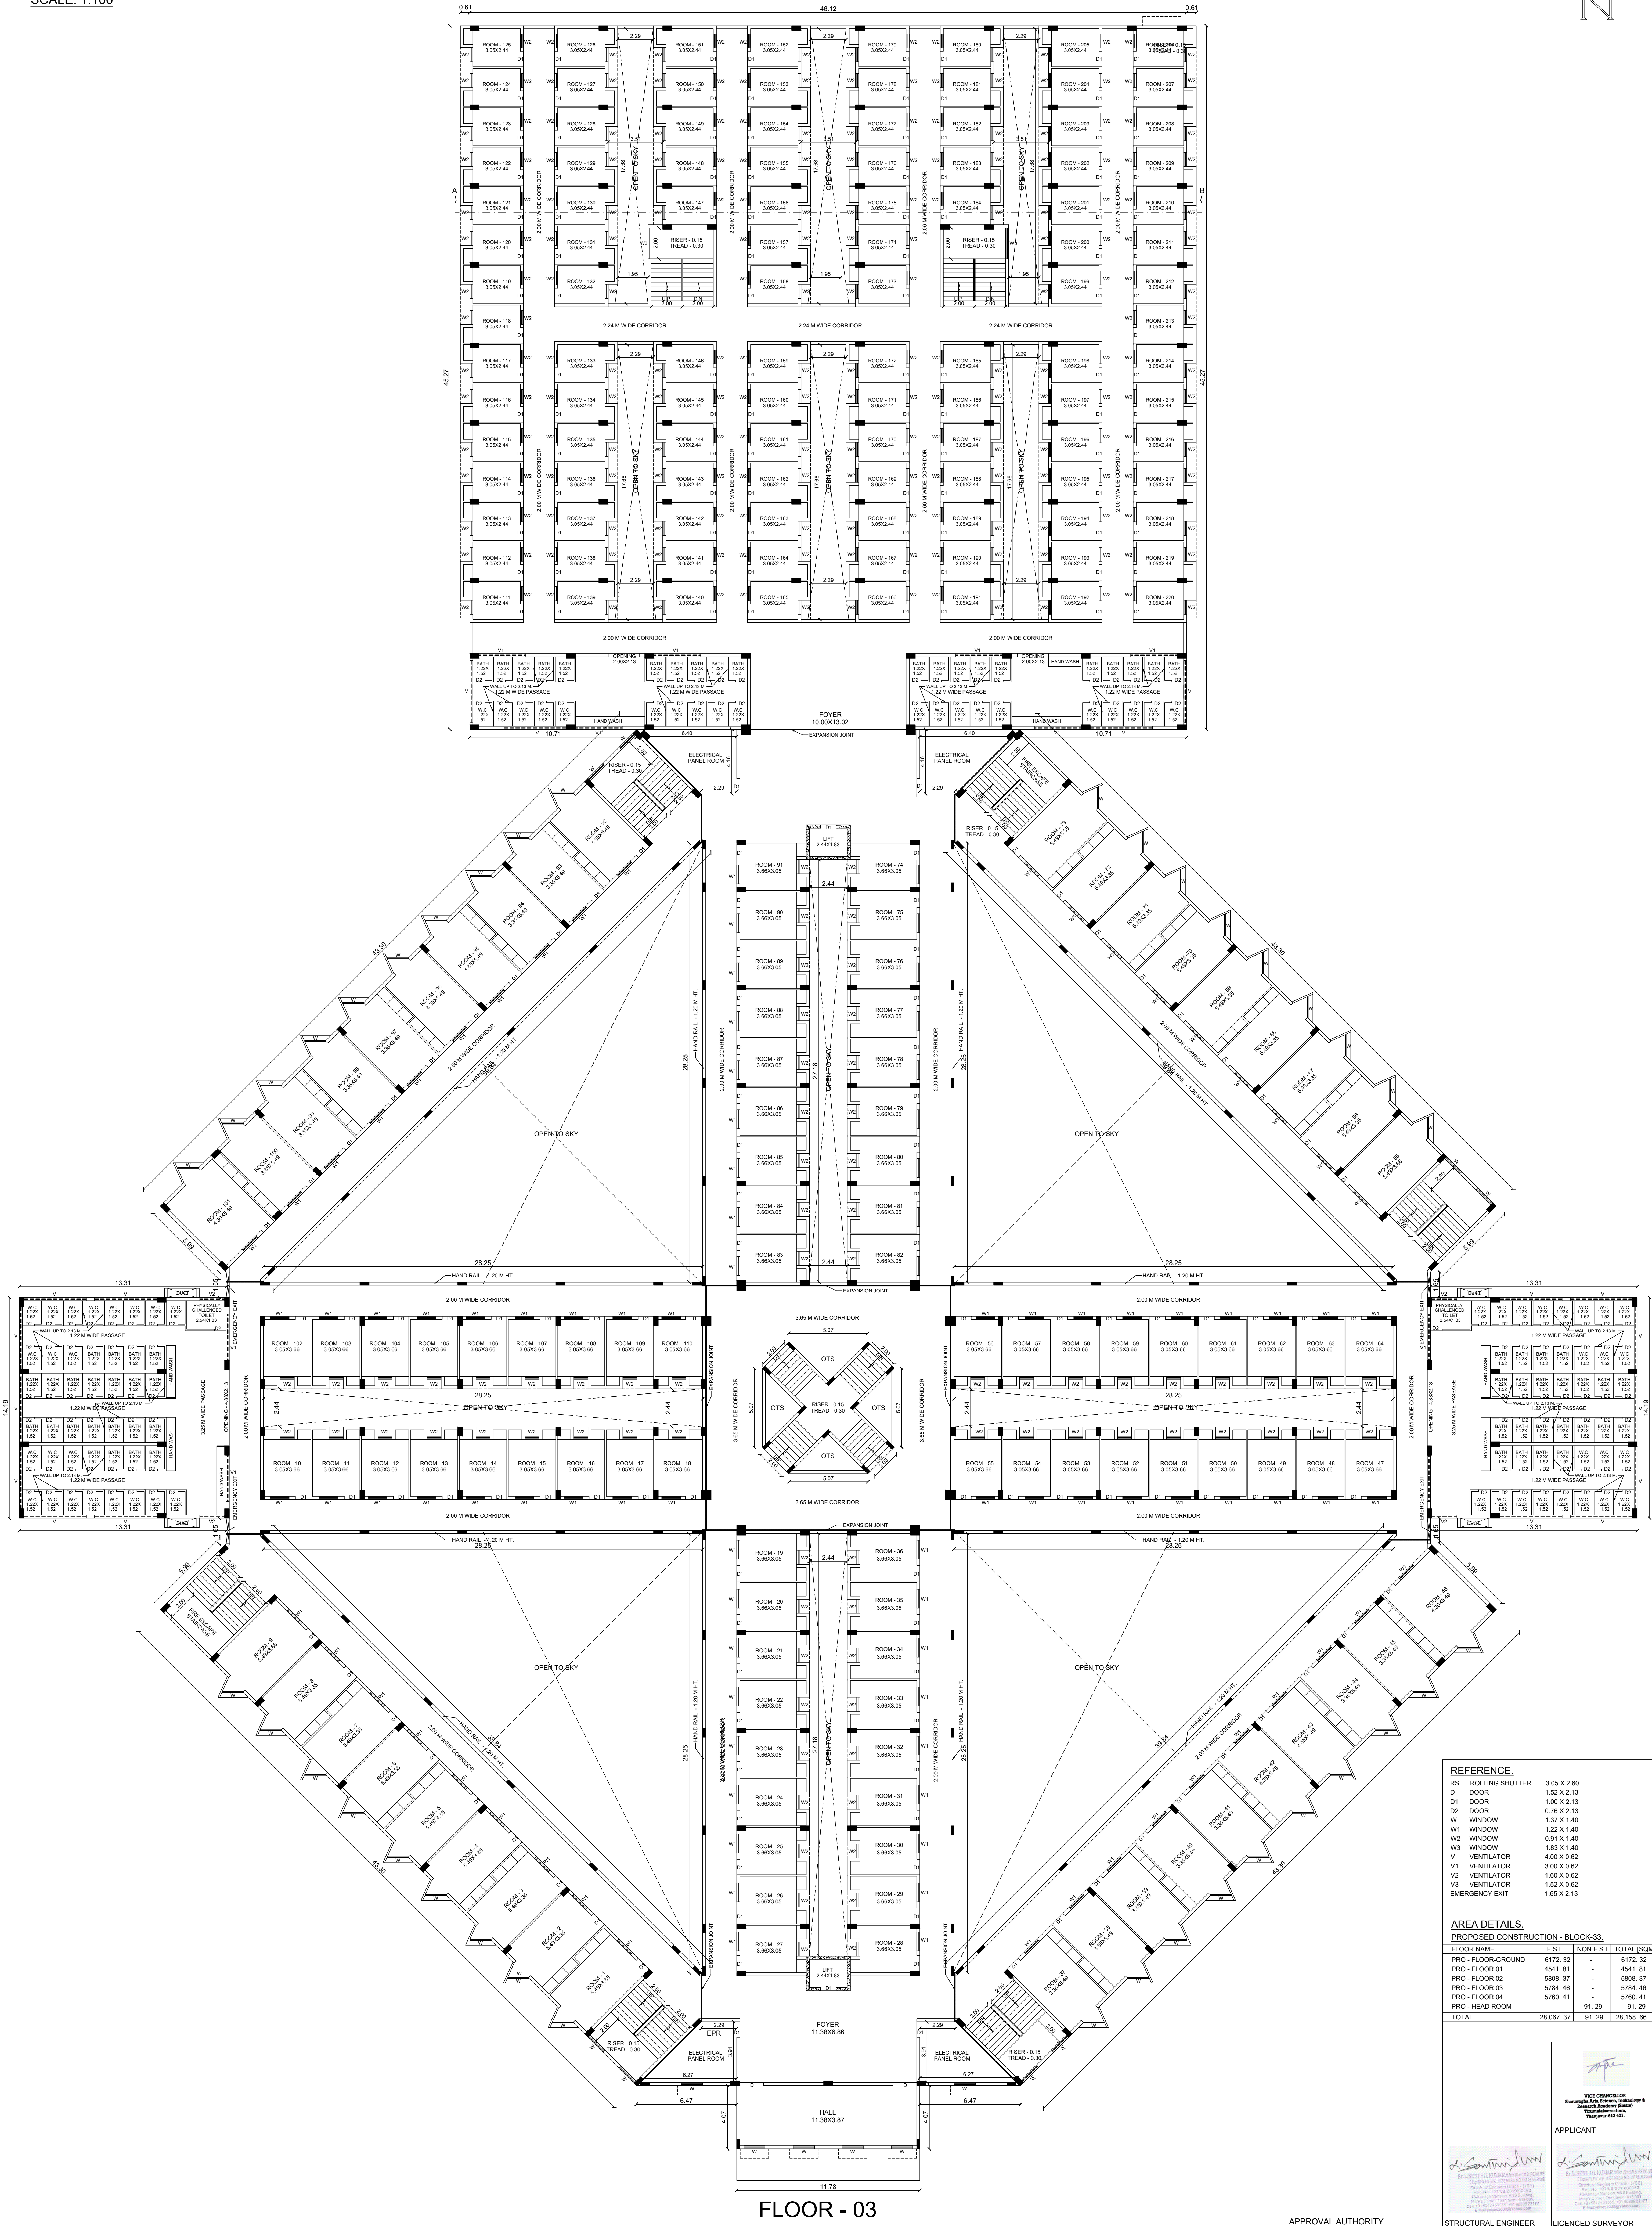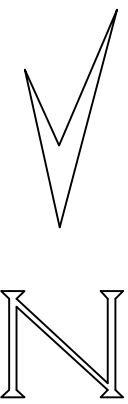

REFERENCE.

RS	ROLLING SHUTTER	3.05 X 2.60
D	DOOR	1.52 X 2.13
D1	DOOR	1.00 X 2.13
D2	DOOR	0.76 X 2.13
W	WINDOW	1.37 X 1.40
W1	WINDOW	1.22 X 1.40
W2	WINDOW	0.91 X 1.40
W3	WINDOW	1.83 X 1.40
V	VENTILATOR	4.00 X 0.62
V1	VENTILATOR	3.00 X 0.62
V2	VENTILATOR	1.60 X 0.62
V3	VENTILATOR	1.52 X 0.62
	EMERGENCY EXIT	1.65 X 2.13

AREA DETAILS.

PROPOSED CONSTRUCTION - BLOCK - 33.

FLOOR NAME	F.S.I.	NON F.S.I.	TOTAL (SQM)
PRO - FLOOR-GROUND	6172.32	-	6172.32
PRO - FLOOR 01	4541.81	-	4541.81
PRO - FLOOR 02	5808.37	-	5808.37
PRO - FLOOR 03	5784.46	-	5784.46
PRO - FLOOR 04	5760.41	-	5760.41
PRO - HEAD ROOM		91.29	91.29
TOTAL	28,067.37	91.29	28,158.66

APPLICANT

APPROVAL AUTHORITY


STRUCTURAL ENGINEER

LICENCED SURVEYOR

PLAN SHOWING THE PROPOSED CONSTRUCTION OF PV GIRLS HOSTEL BUILDING [BLOCK - 33] FOR "SASTRA DEEMED TO BE UNIVERSITY" IN S.F. NO: 142/1B, 3B, 4, 5, 6A2, 6B2, 143/1B, 2A,2B, 3A2, 3B2, 3C, 3D2, 3E2, 3F2, 4A, 4B, 4C, 5, 6B, 7B, 8, 9, 10,144/1A2, 1B, 1C2, 1D2, 1F, 1E2, 1G2, 2, 3, 4A, 4B, 5, 6A, 6B, 7, 8,9A, 145/1, 2, 3, 4, 5, 6, 7, 8, 9,10, 11, 12, 146, 148/2, 4A, 4B1, 4B2, 4B3, 4B4, 4B5, 4B6, 4B7, 4B8, 4B9, 4B10, 4B11, 4B12, 149 AND 140/1B, 2, 5, 6, 7B, 8, 141/1B, 2A2, 2B2, 3A, 3B AND 136/4, 5, 6A, 6B, 137/1A1, 3, 4, 7, 8A, 9A,13 OF TIRUMALAISAMUDRAM VILLAGE AND PANCHAYAT UNION, THANJAVUR TALUK & DISTRICT.

SCALE: 1:100

SHEET NO: 5/8

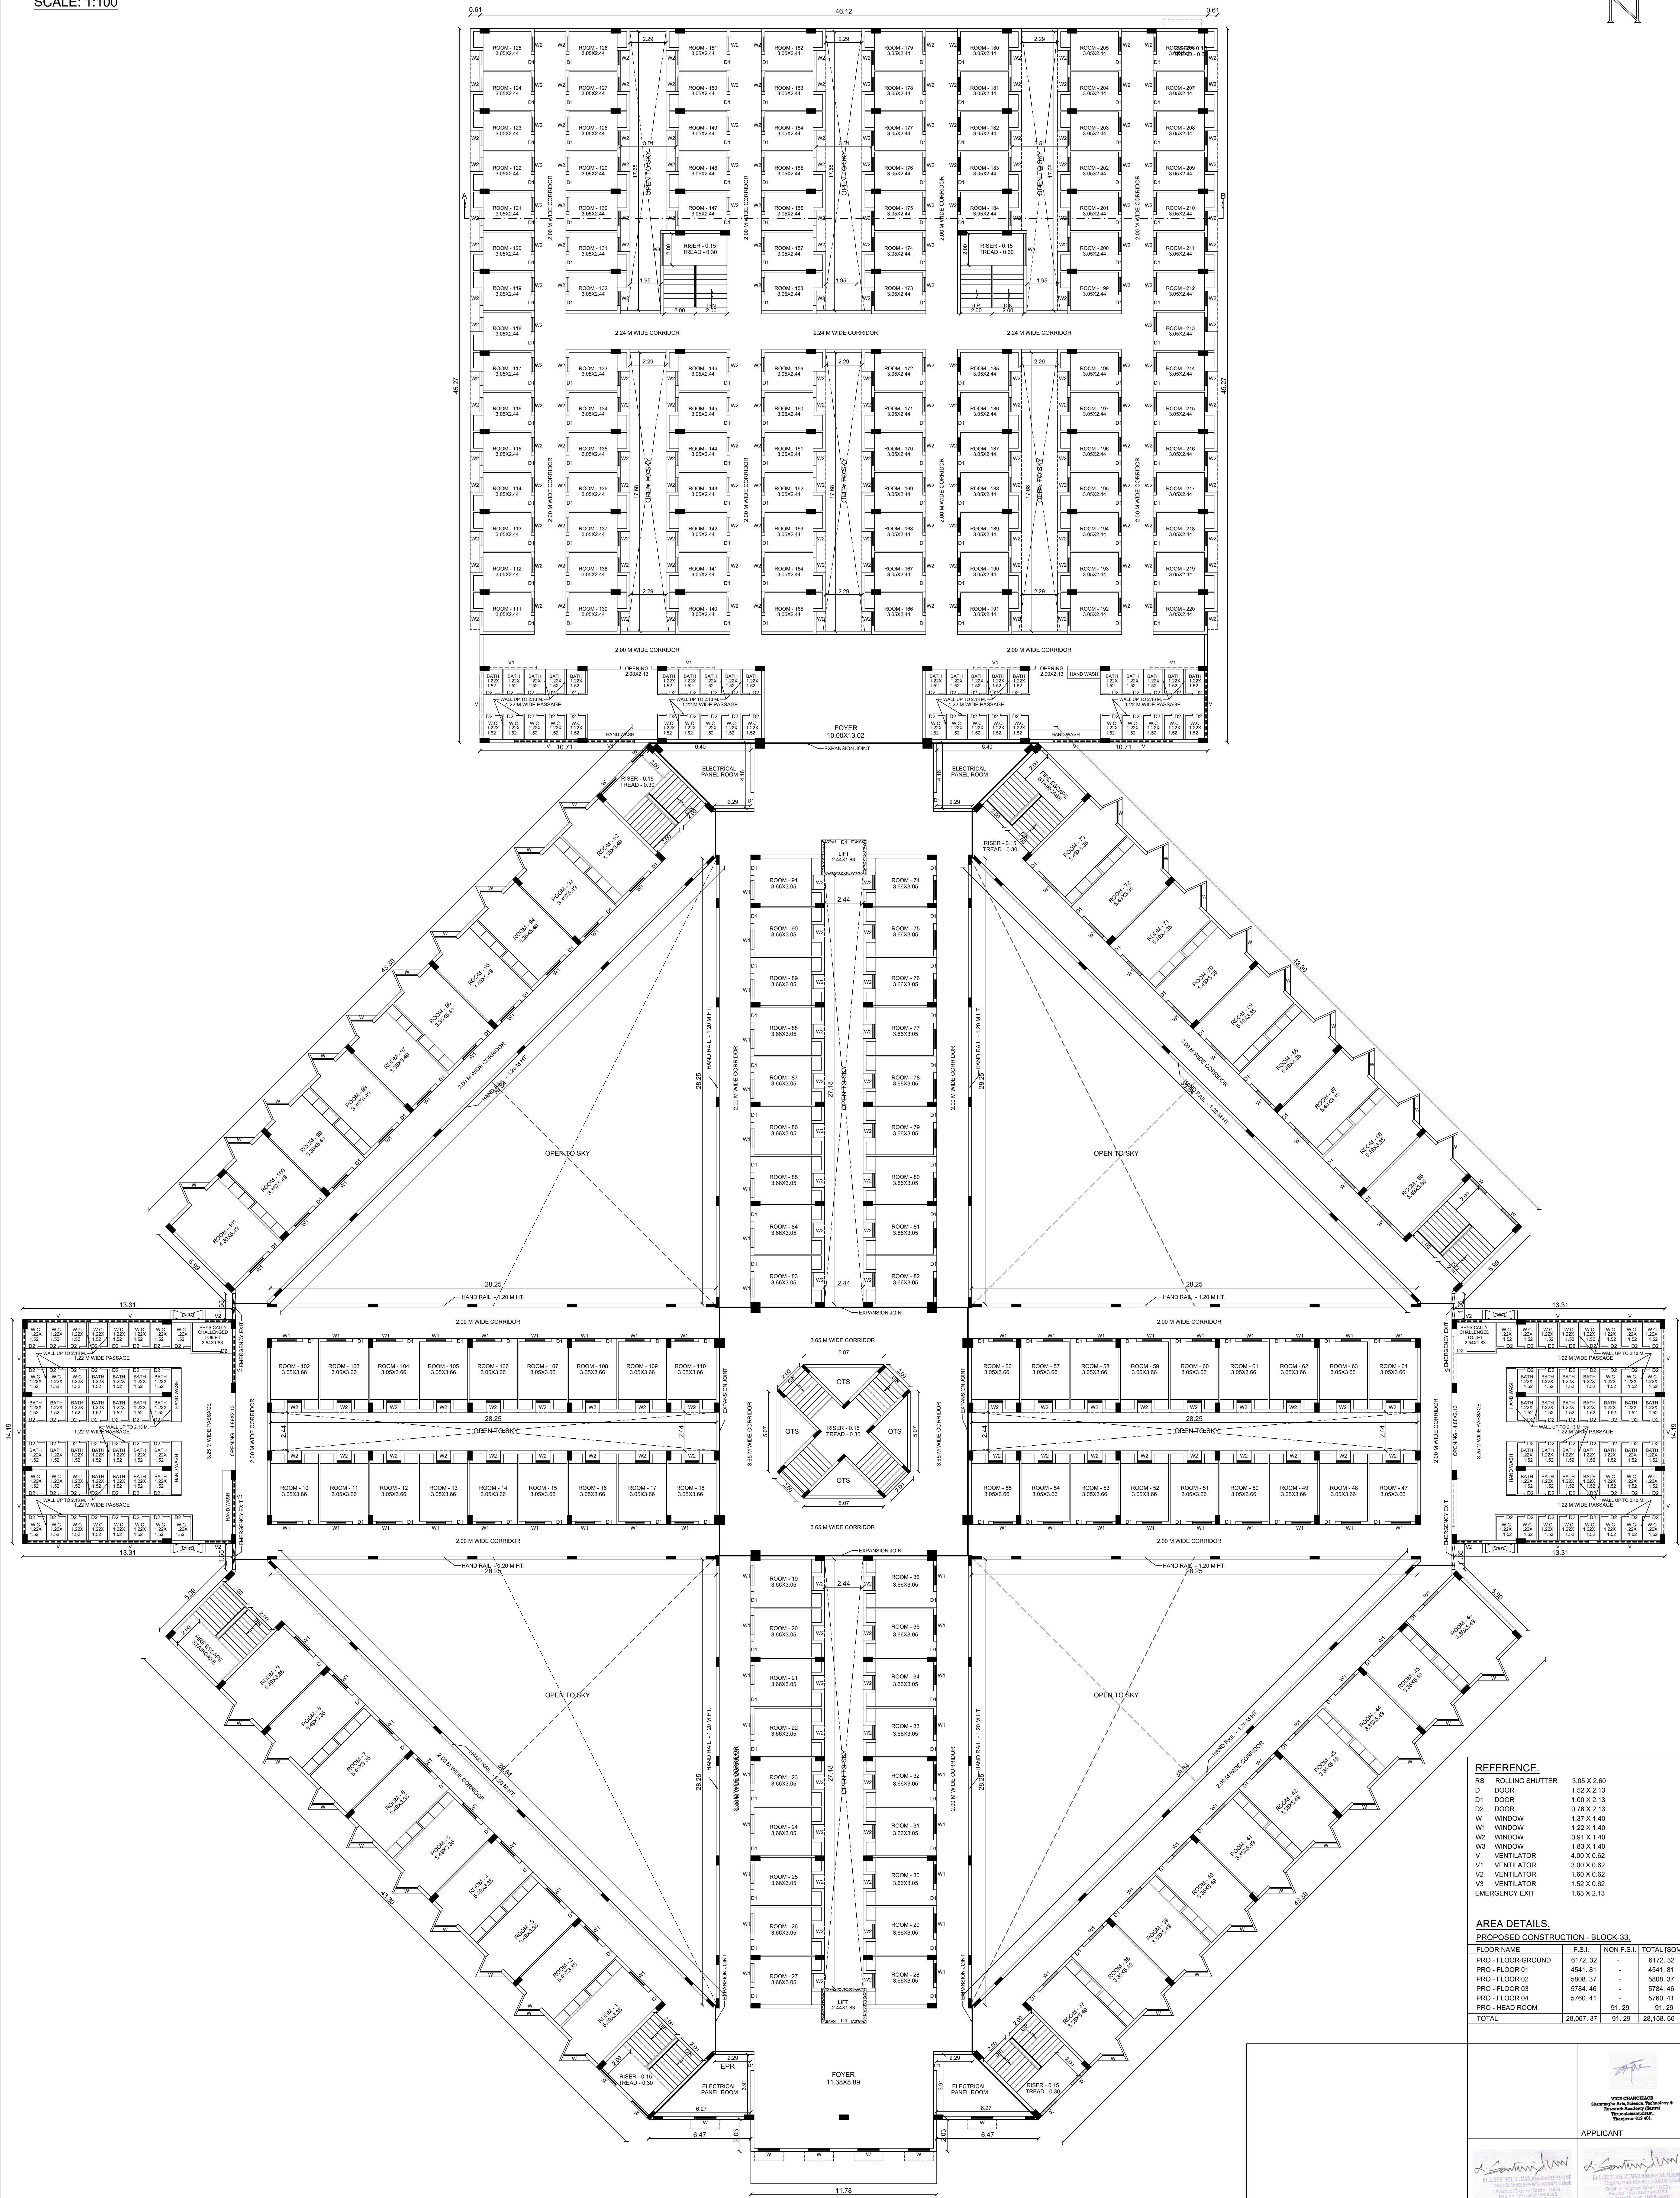

FLOOR - 04

REFERENCE.

RS	ROLLING SHUTTER	3.05 X 2.60
D	DOOR	1.52 X 2.13
D1	DOOR	1.60 X 2.13
D2	DOOR	0.76 X 2.13
W	WINDOW	1.37 X 1.40
W1	WINDOW	1.22 X 1.40
W2	WINDOW	0.91 X 1.40
W3	WINDOW	1.83 X 1.40
V	VENTILATOR	4.00 X 0.62
V1	VENTILATOR	3.00 X 0.62
V2	VENTILATOR	1.60 X 0.62
V3	VENTILATOR	1.52 X 0.62
EMERGENCY EXIT		1.65 X 2.13

AREA DETAILS.

PROPOSED CONSTRUCTION - BLOCK-33.

FLOOR NAME	F.S.I.	NON F.S.I.	TOTAL (SQM)
PRO - FLOOR-GROUND	6172.32	-	6172.32
PRO - FLOOR 01	4541.81	-	4541.81
PRO - FLOOR 02	5808.37	-	5808.37
PRO - FLOOR 03	5784.46	-	5784.46
PRO - FLOOR 04	5760.41	-	5760.41
PRO - HEAD ROOM	91.29	91.29	182.58
TOTAL	28067.37	91.29	28158.66

APPLICANT

STRUCTURAL ENGINEER

LICENCED SURVEYOR

APPROVAL AUTHORITY

SCALE: 1:100



AREA DETAILS.			
PROPOSED CONSTRUCTION - BLOCK-33.			
FLOOR NAME	F.S.I.	NON F.S.I.	TOTAL [SQM]
PRO - FLOOR-GROUND	6172.32	-	6172.32
PRO - FLOOR 01	4541.81	-	4541.81
PRO - FLOOR 02	5808.37	-	5808.37
PRO - FLOOR 03	5784.46	-	5784.46
PRO - FLOOR 04	5760.41	-	5760.41
PRO - HEAD ROOM		91.29	91.29
TOTAL	28,067.37	91.29	28,158.66

APPLICANT

STRUCTURAL ENGINEER LICENCED SURVEYOR


APPROVAL AUTHORITY

PLAN SHOWING THE PROPOSED CONSTRUCTION OF PV GIRLS HOSTEL BUILDING [BLOCK - 33] FOR "SASTRA DEEMED TO BE UNIVERSITY" IN S.F. NO: 142/1B, 3B, 4, 5, 6A2, 6B2, 143/1B, 2A,2B, 3A2, 3B2, 3C, 3D2, 3E2, 3F2, 4A, 4B, 4C, 5, 6B, 7B, 8, 9, 10,144/1A2, 1B, 1C2, 1D2, 1F, 1E2, 1G2, 2, 3, 4A, 4B, 5, 6A, 6B, 7, 8,9A, 145/1, 2, 3, 4, 5, 6, 7, 8, 9,10, 11, 12, 146, 148/2, 4A, 4B1, 4B2, 4B3, 4B4, 4B5, 4B6, 4B7, 4B8, 4B9, 4B10, 4B11, 4B12, 149 AND 140/1B, 2, 5, 6, 7B, 8, 141/1B, 2A2, 2B2, 3A, 3B AND 136/4, 5, 6A, 6B, 137/1A1, 3, 4, 7, 8A, 9A,13 OF TIRUMALAISAMUDRAM VILLAGE AND PANCHAYAT UNION, THANJAVUR TALUK & DISTRICT.

SCALE: 1:100



ELEVATION

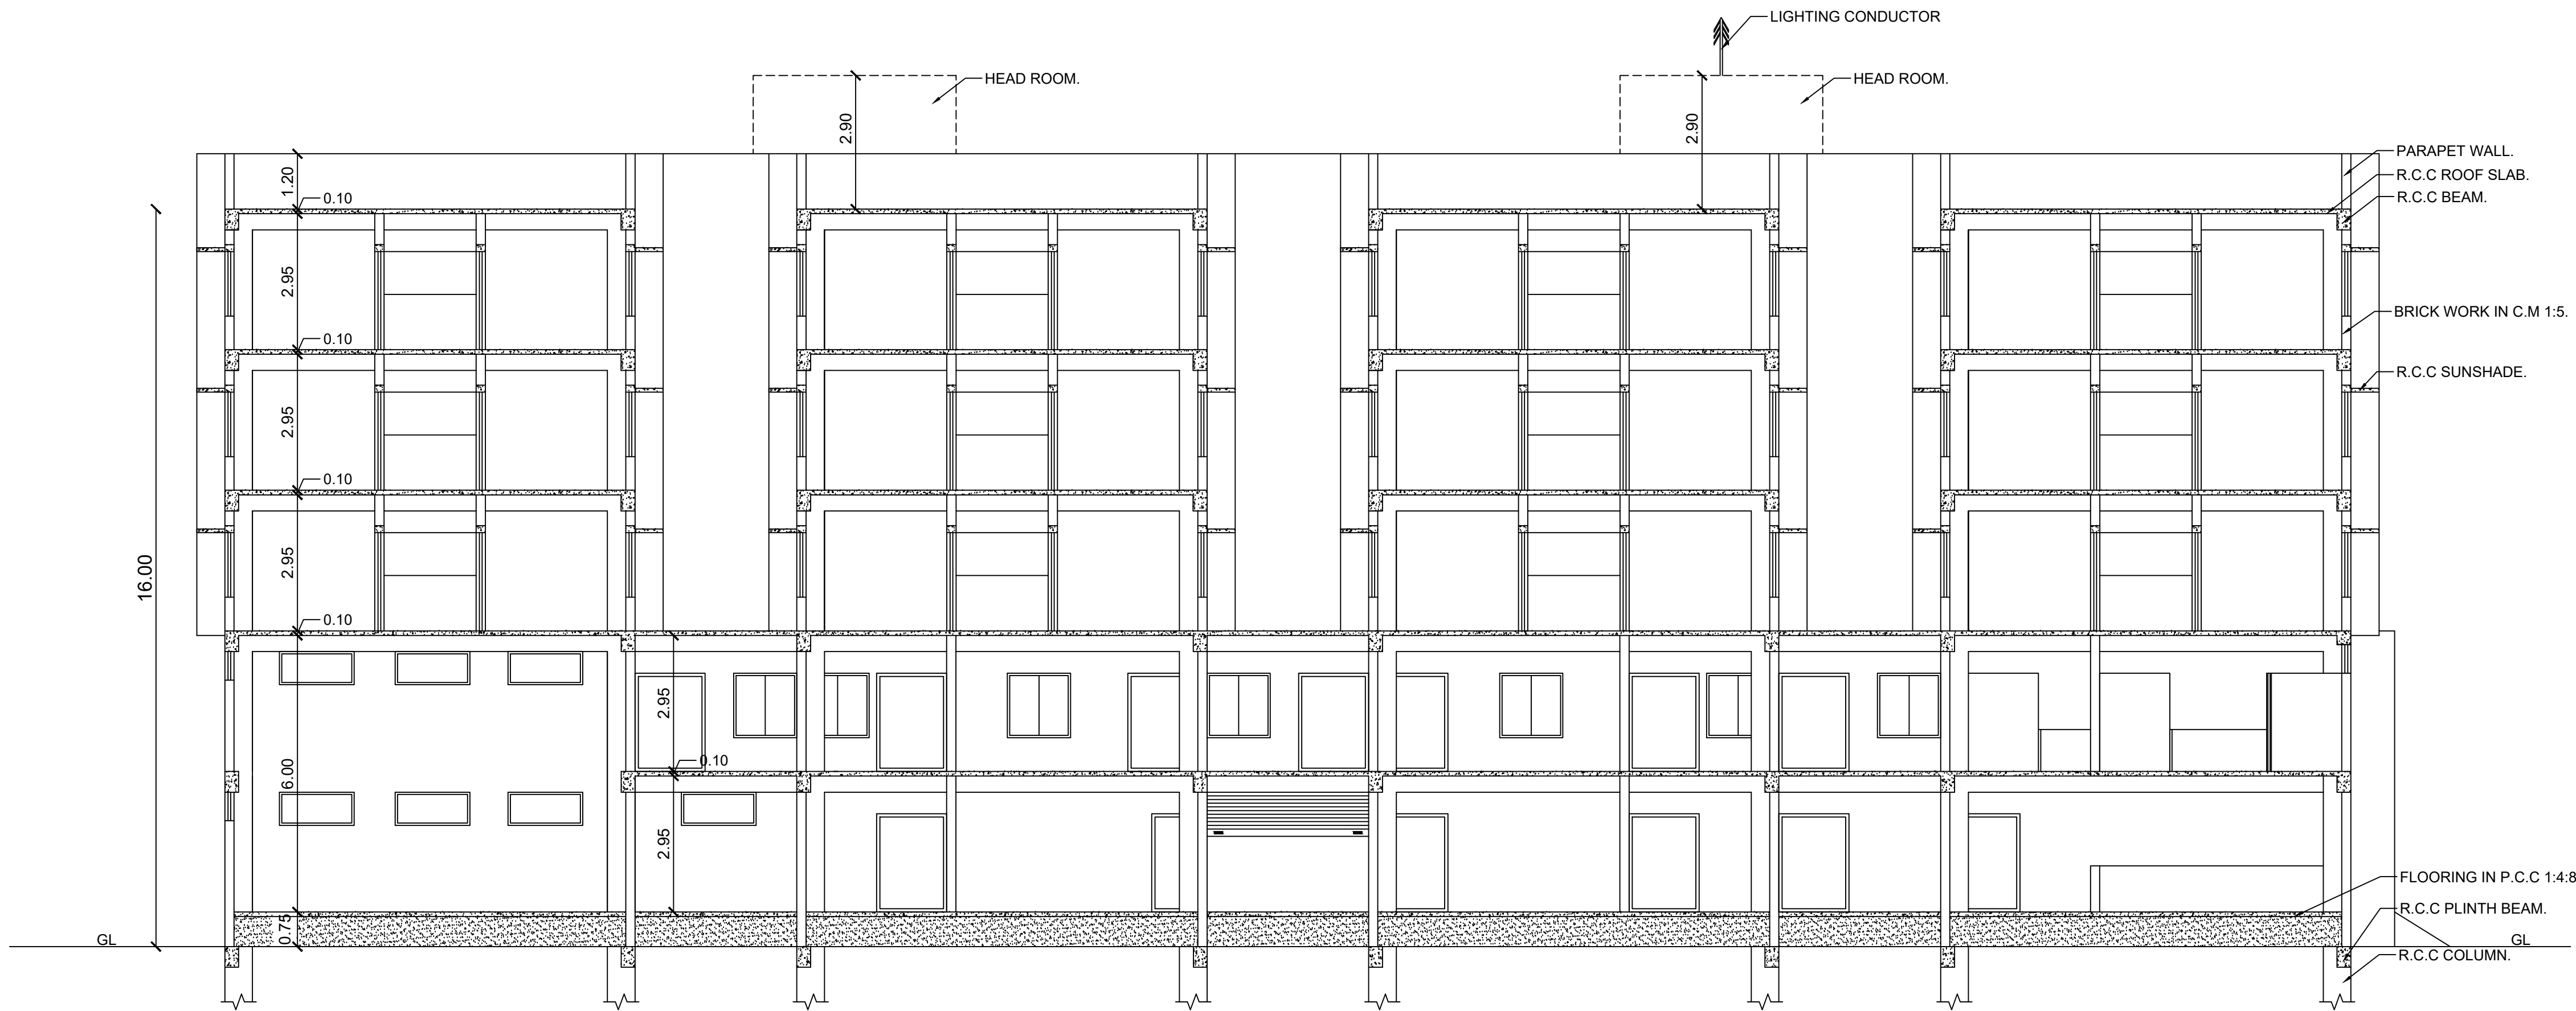

SECTION ON AB.

REFERENCE.

RS	ROLLING SHUTTER	3.05 X 2.60
D	DOOR	1.52 X 2.13
D1	DOOR	1.00 X 2.13
D2	DOOR	0.76 X 2.13
W	WINDOW	1.37 X 1.40
W1	WINDOW	1.22 X 1.40
W2	WINDOW	0.91 X 1.40
W3	WINDOW	1.83 X 1.40
V	VENTILATOR	4.00 X 0.62
V1	VENTILATOR	3.00 X 0.62
V2	VENTILATOR	1.60 X 0.62
V3	VENTILATOR	1.52 X 0.62
	EMERGENCY EXIT	1.65 X 2.13

AREA DETAILS.

PROPOSED CONSTRUCTION - BLOCK-33.

FLOOR NAME	F.S.I.	NON F.S.I.	TOTAL (SQM)
PRO - FLOOR-GROUND	6172. 32	-	6172. 32
PRO - FLOOR 01	4541. 81	-	4541. 81
PRO - FLOOR 02	5808. 37	-	5808. 37
PRO - FLOOR 03	5784. 46	-	5784. 46
PRO - FLOOR 04	5760. 41	-	5760. 41
PRO - HEAD ROOM		91. 29	91. 29
TOTAL	28,067. 37	91. 29	28,158. 66


APPROVAL AUTHORITY

STRUCTURAL ENGINEER

LICENCED SURVEYOR

SITE PLAN SHOWING THE "SASTRA DEEMED TO BE UNIVERSITY" IN S.F. NO: 142/1B, 3B, 4, 5, 6A2, 6B2, 143/1B, 2A,2B, 3A2, 3B2, 3C, 3D2, 3E2, 3F2, 4A, 4B, 4C, 5, 6B, 7B, 8, 9, 10,144/1A2, 1B, 1C2, 1D2, 1F, 1E2, 1G2, 2, 3, 4A, 4B, 5, 6A, 6B, 7, 8,9A, 145/1, 2, 3, 4, 5, 6, 7, 8, 9,10, 11, 12, 146, 148/2, 4A, 4B1, 4B2, 4B3, 4B4, 4B5, 4B6, 4B7, 4B8, 4B9, 4B10, 4B11, 4B12, 149 AND 140/1B, 2A2, 2B2, 3A, 3B AND 136/4, 5, 6A, 6B, 137/1A1, 3, 4, 7, 8A, 9A,13 OF TIRUMALAISAMUDRAM VILLAGE AND PANCHAYAT UNION, THANJAVUR TALUK & DISTRICT.

SCALE: 1:100

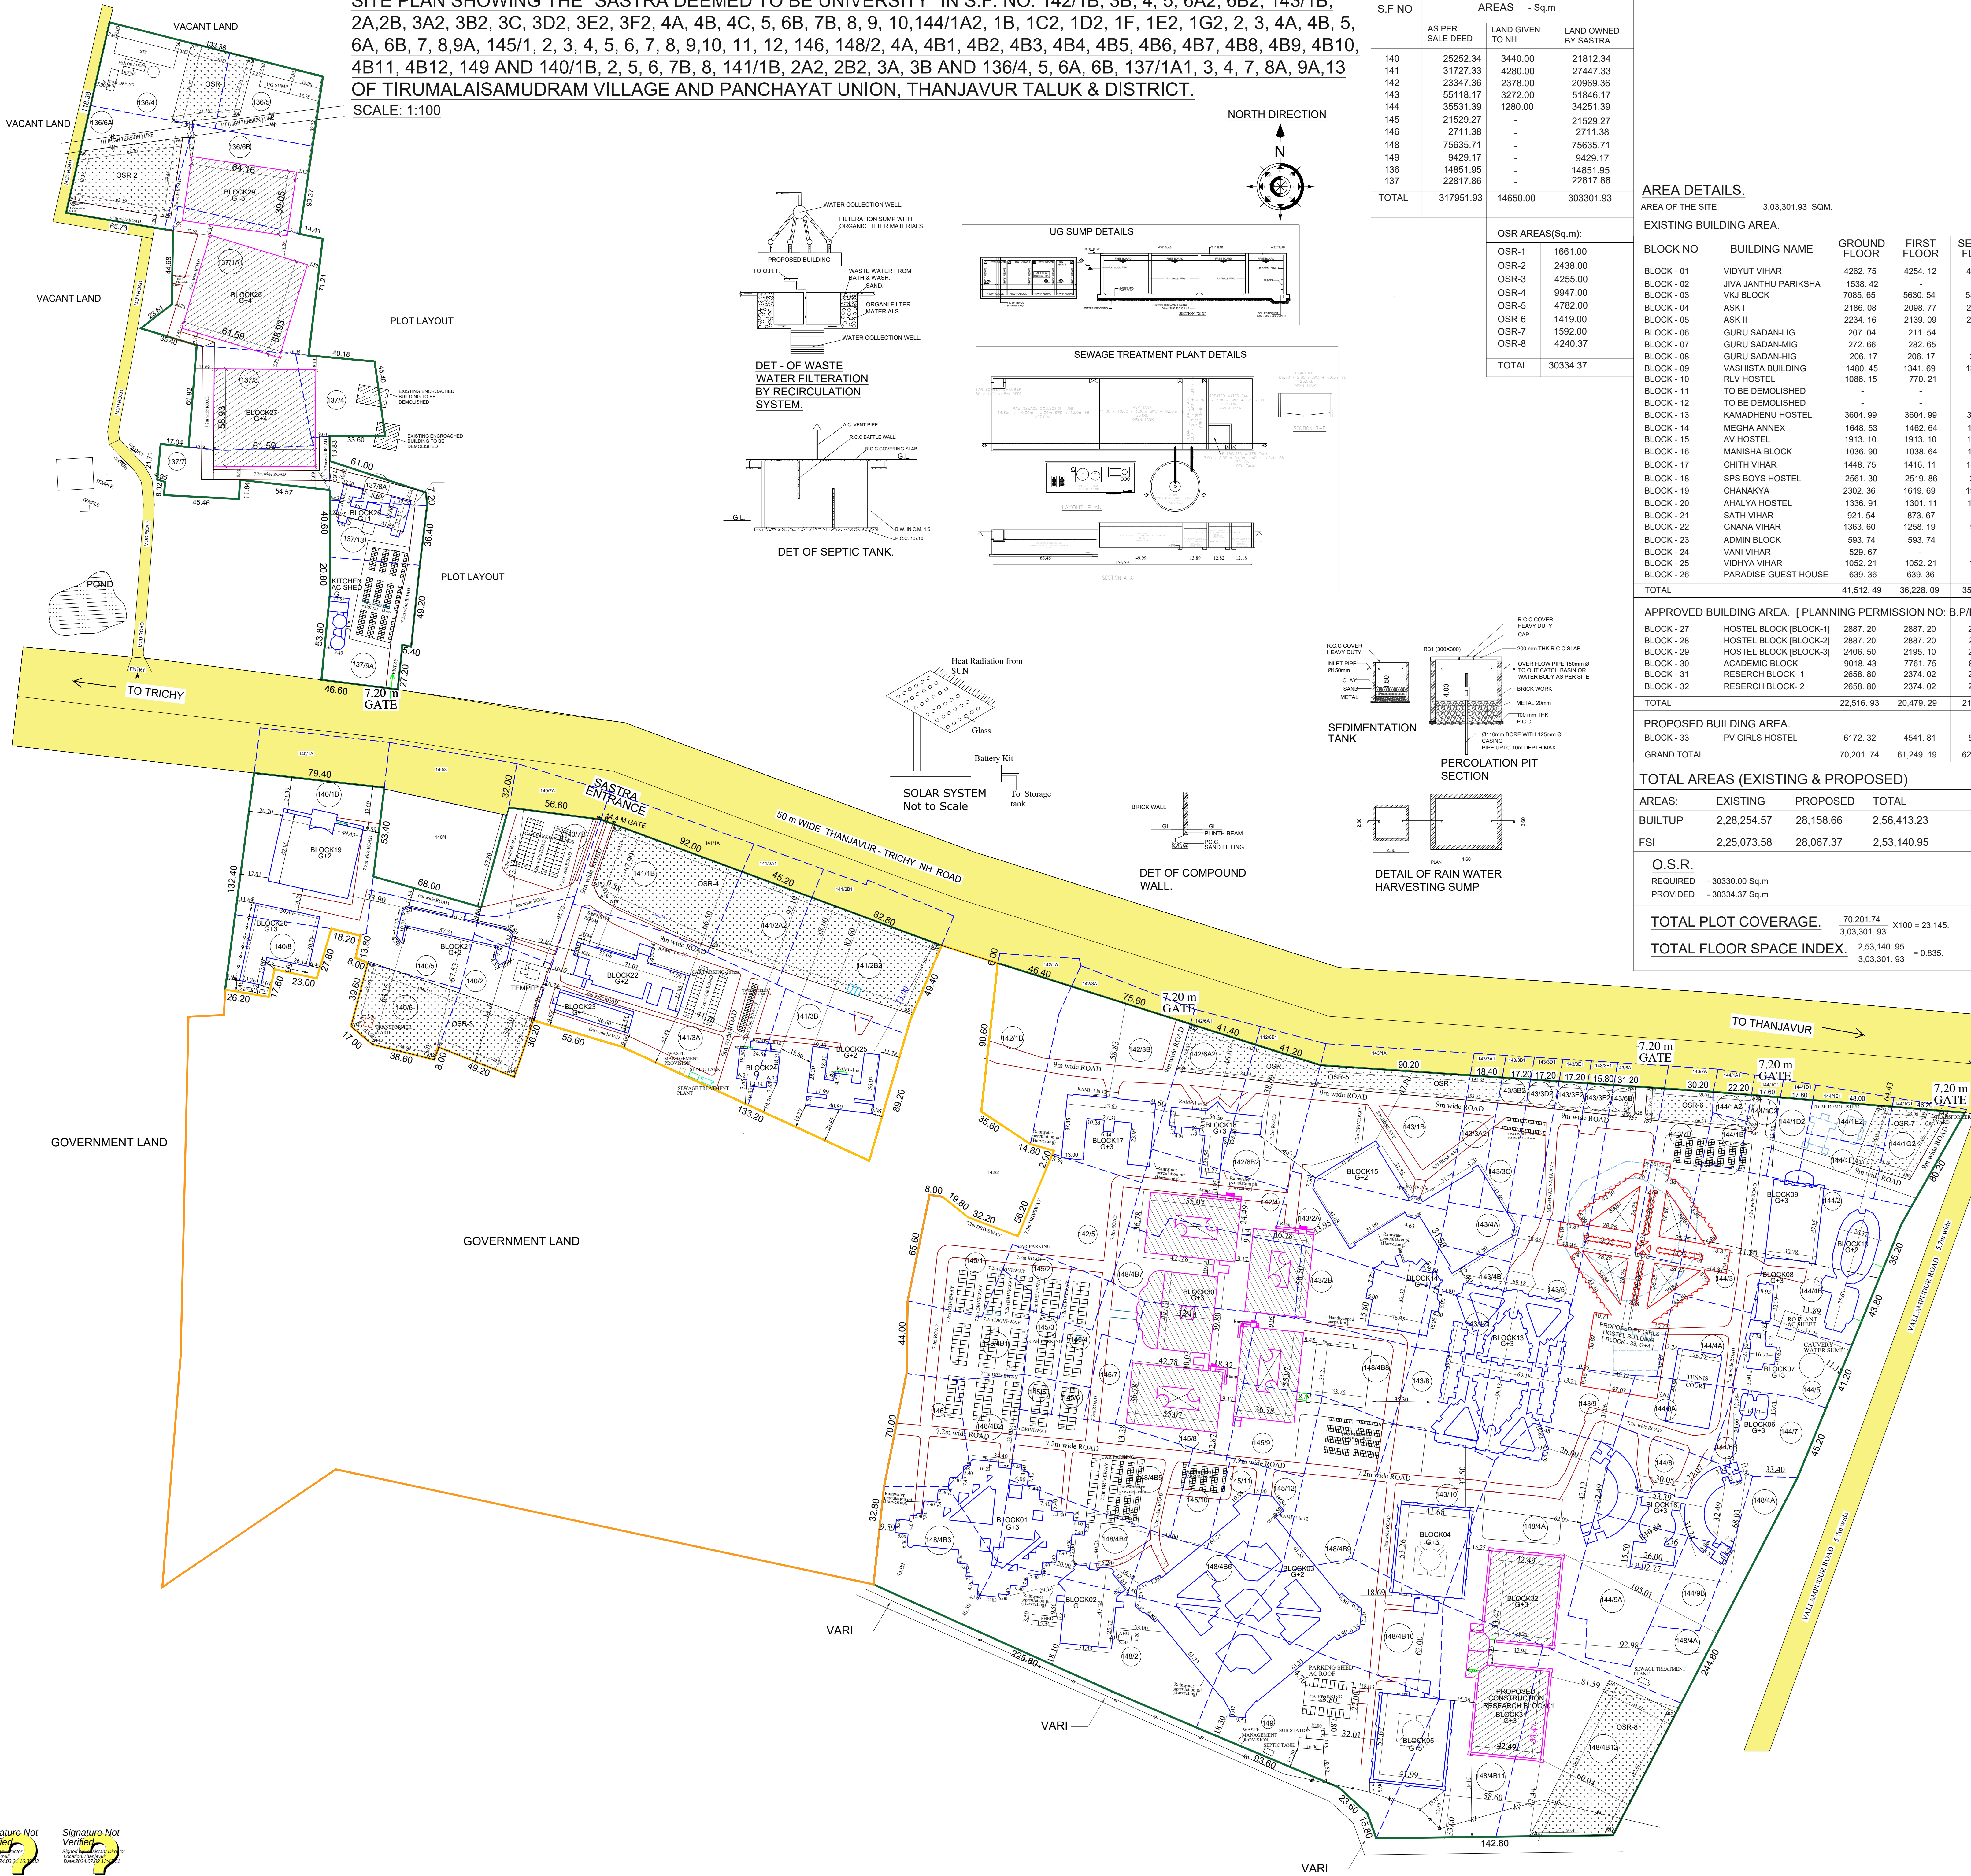

FMB AREA DETAILS.			
S.F NO	AREAS - Sq.m		
	AS PER SALE DEED	LAND GIVEN TO NH	LAND OWNED BY SASTRA
140	25252.34	3440.00	21812.34
141	31727.33	4280.00	27447.33
142	23347.36	2378.00	20969.36
143	55118.17	3272.00	51846.17
144	35531.39	1280.00	34251.39
145	21529.27	-	21529.27
146	2711.38	-	2711.38
148	75635.71	-	75635.71
149	9429.17	-	9429.17
136	14851.95	-	14851.95
137	22817.86	-	22817.86
TOTAL	317951.93	14650.00	303301.93

OSR AREAS(Sq.m):

OSR-1	1661.00
OSR-2	2438.00
OSR-3	4255.00
OSR-4	9947.00
OSR-5	4782.00
OSR-6	1419.00
OSR-7	1592.00
OSR-8	4240.37
TOTAL	30334.37

AREA DETAILS.

AREA OF THE SITE 3,03,301.93 SQ.M.

EXISTING BUILDING AREA.

BLOCK NO	BUILDING NAME	GROUND FLOOR	FIRST FLOOR	SECOND FLOOR	THIRD FLOOR	FOURTH FLOOR	HEAD ROOM	TOTAL [SQM]	FSI AREA [SQM]
BLOCK - 01	VIDYUT VIHAR	4262.75	4254.12	4254.12	-	-	32.89	17,057.88	17,025.09
BLOCK - 02	JIVA JANTHU PARIKSHA	1538.42	-	-	-	-	-	1538.42	1538.42
BLOCK - 03	VJV BLOCK	7085.65	5630.54	5597.70	-	-	87.14	18,401.03	18,313.89
BLOCK - 04	ASK I	2198.08	2098.77	2082.05	2114.34	-	50.07	8531.31	8481.24
BLOCK - 05	ASK II	2234.16	2139.09	2131.23	2151.25	-	23.01	8678.74	8655.73
BLOCK - 06	GURU SADAN-LIG	207.04	211.54	211.54	-	-	21.40	863.06	841.66
BLOCK - 07	GURU SADAN-MIG	272.66	282.65	282.65	-	-	22.61	1143.22	1120.61
BLOCK - 08	GURU SADAN-HIG	206.17	206.17	206.17	-	-	22.61	847.29	824.68
BLOCK - 09	VASHISTA BUILDING	1480.45	1341.69	1341.69	-	-	60.96	5566.48	5505.52
BLOCK - 10	RLV HOSTEL	1086.15	770.21	-	-	-	41.34	2867.91	2501.12
BLOCK - 11	TO BE DEMOLISHED	-	-	-	-	-	-	-	-
BLOCK - 12	TO BE DEMOLISHED	-	-	-	-	-	-	-	-
BLOCK - 13	KAMADHENU HOSTEL	3604.99	3604.99	3604.99	3604.99	-	129.74	14,549.70	14,419.96
BLOCK - 14	MEGHA ANNEX	1648.53	1462.64	1462.64	1462.64	-	77.64	6114.09	6036.45
BLOCK - 15	AV HOSTEL	1913.10	1913.10	1913.10	-	-	192.00	5931.30	5739.30
BLOCK - 16	MANISHA BLOCK	1036.90	1038.64	1038.64	1006.25	-	43.13	4163.56	4120.43
BLOCK - 17	CHITH VIHAR	1448.75	1416.11	1449.03	1449.03	-	42.00	5804.92	5762.92
BLOCK - 18	SPS BOYS HOSTEL	2561.30	2519.86	2519.86	-	-	65.18	10,186.06	10,120.88
BLOCK - 19	CHANAKYA	2302.36	1619.69	1951.49	-	-	31.48	5905.02	5881.27
BLOCK - 20	AHALYA HOSTEL	1336.91	1301.11	1336.91	-	-	-	5311.84	5311.84
BLOCK - 21	SATH VIHAR	921.54	873.67	916.74	-	-	-	2711.95	2689.93
BLOCK - 22	GNANA VIHAR	1363.60	1298.19	919.90	-	-	-	3541.29	3509.36
BLOCK - 23	ADMIN BLOCK	593.74	593.74	-	-	-	34.70	1222.18	1187.48
BLOCK - 24	VANI VIHAR	529.67	-	-	-	-	-	529.67	501.10
BLOCK - 25	VIDHYA VIHAR	1052.21	1052.21	-	-	-	61.62	3218.25	3156.63
BLOCK - 26	PARADISE GUEST HOUSE	639.36	639.36	-	-	-	-	1278.72	1278.72
TOTAL		41,512.49	36,228.09	35,042.47	21,941.42	-	1039.52	1,35,763.99	1,34,504.23

APPROVED BUILDING AREA. [PLANNING PERMISSION NO: B.P/DTCP NO: 77/2019, Dt - 22.04.2019]

BLOCK -	BUILDING NAME	GROUND FLOOR	FIRST FLOOR	SECOND FLOOR	THIRD FLOOR	FOURTH FLOOR	HEAD ROOM	TOTAL	FSI AREA
BLOCK - 27	HOSTEL BLOCK (BLOCK-1)	2887.20	2887.20	2887.20	2887.20	-	111.08	14,547.08	14,287.05
BLOCK - 28	HOSTEL BLOCK (BLOCK-2)	2887.20	2887.20	2887.20	2887.20	-	111.08	14,547.08	14,287.05
BLOCK - 29	HOSTEL BLOCK (BLOCK-3)	2406.50	2195.10	2195.10	-	-	67.07	9058.87	8878.40
BLOCK - 30	ACADEMIC BLOCK	9018.43	7761.75	8566.80	8164.31	-	95.00	33,606.29	33,405.89
BLOCK - 31	RESEARCH BLOCK- 1	2658.80	2374.02	2460.69	2460.69	-	411.43	10,365.63	9855.48
BLOCK - 32	RESEARCH BLOCK- 2	2658.80	2374.02	2460.69	2460.69	-	411.43	10,365.63	9855.48
TOTAL		22,516.93	20,479.29	21,457.68	21,055.19	5774.40	1207.09	92,490.58	90,569.35

PROPOSED BUILDING AREA.

BLOCK -	BUILDING NAME	GROUND FLOOR	FIRST FLOOR	SECOND FLOOR	THIRD FLOOR	FOURTH FLOOR	HEAD ROOM	TOTAL	FSI AREA
BLOCK - 33	PV GIRLS HOSTEL	6172.32	4541.81	5808.37	5784.46	5760.41	91.29	28,158.66	28,067.37
GRAND TOTAL		70,201.74	61,249.19	62,308.52	48,781.07	11,534.81	2337.90	2,56,413.23	2,53,140.95

TOTAL AREAS (EXISTING & PROPOSED)

AREAS:	EXISTING	PROPOSED	TOTAL
BUILTUP	2,28,254.57	28,158.66	2,56,413.23
FSI	2,25,073.58	28,067.37	2,53,140.95

O.S.R.	
REQUIRED	- 30330.00 Sq.m
PROVIDED	- 30334.37 Sq.m

TOTAL PLOT COVERAGE. 70,201.74 3,03,301.93 X100 = 23.145.

TOTAL FLOOR SPACE INDEX. 2,53,140.95 3,03,301.93 = 0.835.

EXISTING BUILDING.	REQUIRED	PROVIDED
PARKING.		
CAR PARKING	208 NOS	424 NOS
TWO WHEELER	717 NOS	895 NOS

PROPOSED BUILDING.	REQUIRED	PROVIDED
PARKING.		
PHYSICALLY CAR PARKING	2 NOS	2 NOS
TWO WHEELER	80 NOS	81 NOS
PHYSICALLY TWO WHEELER	9 NOS	9 NOS

TOTAL PARKING	REQUIRED	PROVIDED
CAR PARKING	218 NOS	426 NOS
TWO WHEELER	806 NOS	1085 NOS

NO OF ROOMS.

FLOOR NAME	3 in 1	2 in 1	Single	TOTAL ROOMS	CAPACITY
GROUND FLOOR	38	72	-	110	258 NOS
FIRST FLOOR	38	72	-	110	258 NOS
SECOND FLOOR	38	72	110	220	368 NOS
THIRD FLOOR	38	72	110	220	368 NOS
FOURTH FLOOR	38	72	110	220	368 NOS
TOTAL	190	360	330	880	1620 NOS

NOTE.

- 1.ALL DIMENSIONS ARE IN METRES.
- 2.CAUVERY WATER USED FOR DRINKING PURPOSE.
- 3.BORE WELL WATER USED FOR OTHER PURPOSE.
- 4.RAMP PROVIDED FOR DISABLED CANDIDATES.

COLOUR INDEX.

SITE BOUNDARY	
EXISTING BUILDING	
APPROVED BUILDING	
PROPOSED BUILDING	
EXISTING ROAD	
OSR	
DRIVE WAY & PATH WAY	
TO BE DEMOLISHED	
GOVERNMENT LAND	

VICE CHANCELLOR
Thamiraparani Engineering College
Thamiraparani, Thanjavur - 613 001.

APPLICANT.

Dr. L. SENTHIL KUMAR, M.Sc., B.E., M.Tech., Ph.D.
Senior Lecturer, VNS Institute of Technology
VNS Institute of Technology, VNS Building,
VNS Campus, Thanjavur - 613 001.
Cell: +91 95424 59055, +91 90808 22177
E-Mail: yessu00@tahoo.com

STRUCTURAL CONSULTANT

Dr. L. SENTHIL KUMAR, M.Sc., B.E., M.Tech., Ph.D.
Senior Lecturer, VNS Institute of Technology
VNS Institute of Technology, VNS Building,
VNS Campus, Thanjavur - 613 001.
Cell: +91 95424 59055, +91 90808 22177
E-Mail: yessu00@tahoo.com

LICENSED SURVEYOR