



THE PLAN SHOWING THE PROPOSED CONSTRUCTION OF R.C.C ROOF GROUND AND FIRST FLOOR OF RESIDENTIAL BUILDING IN OLD R.S NO:52/2B, NEW R.S.NO:52/2B5
PATTA NO : 5800, PLOT NO.36, AT CO- OPERATIVE NAGAR , NEELAGIRI THERKKU THOTTAM VILLAGE & PANCHAYAT , THANJAVUR TALUK & DISTRICT.


NAME OF THE OWNER: Mrs.RAJESHWARI w/o Mr.Suresh Kumar
SCALE 1:100

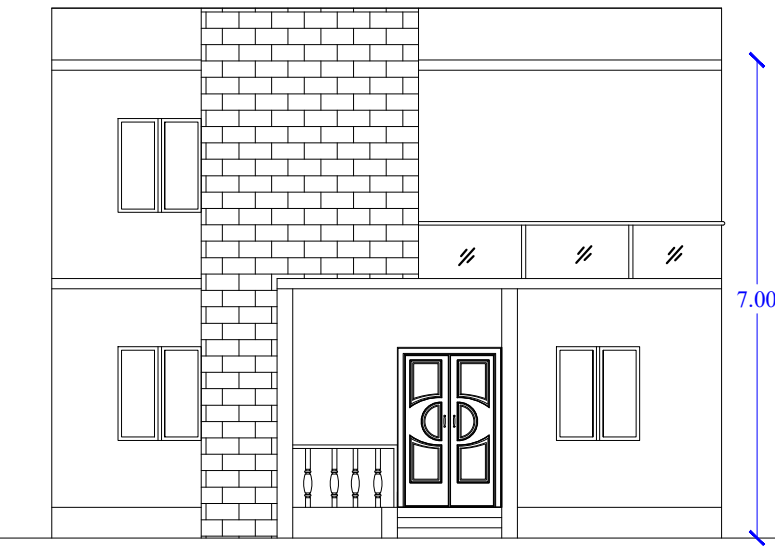


ELEVATION

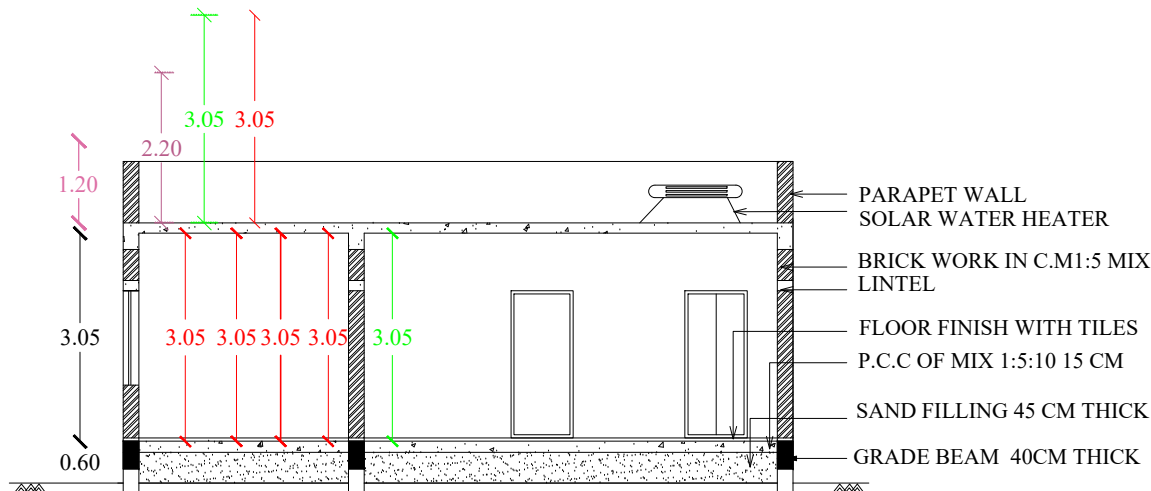


SECTION -AA

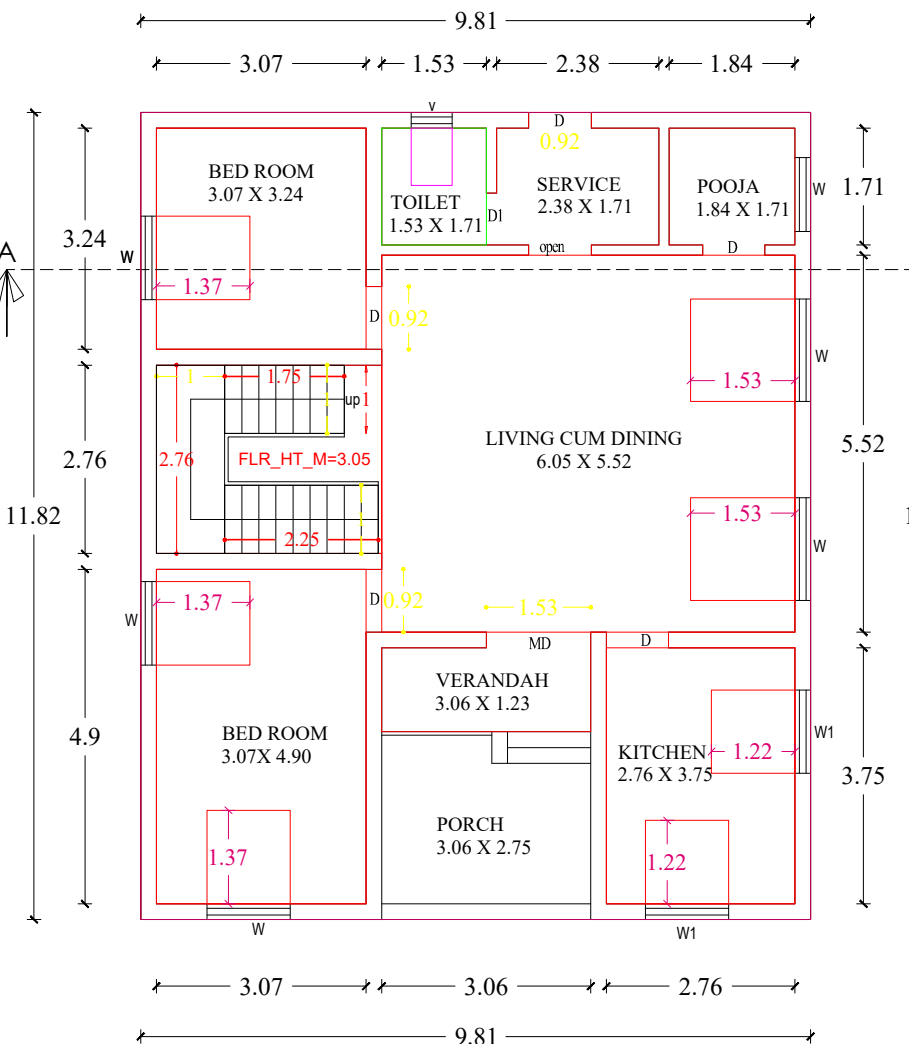


GROUND FLOOR PLAN

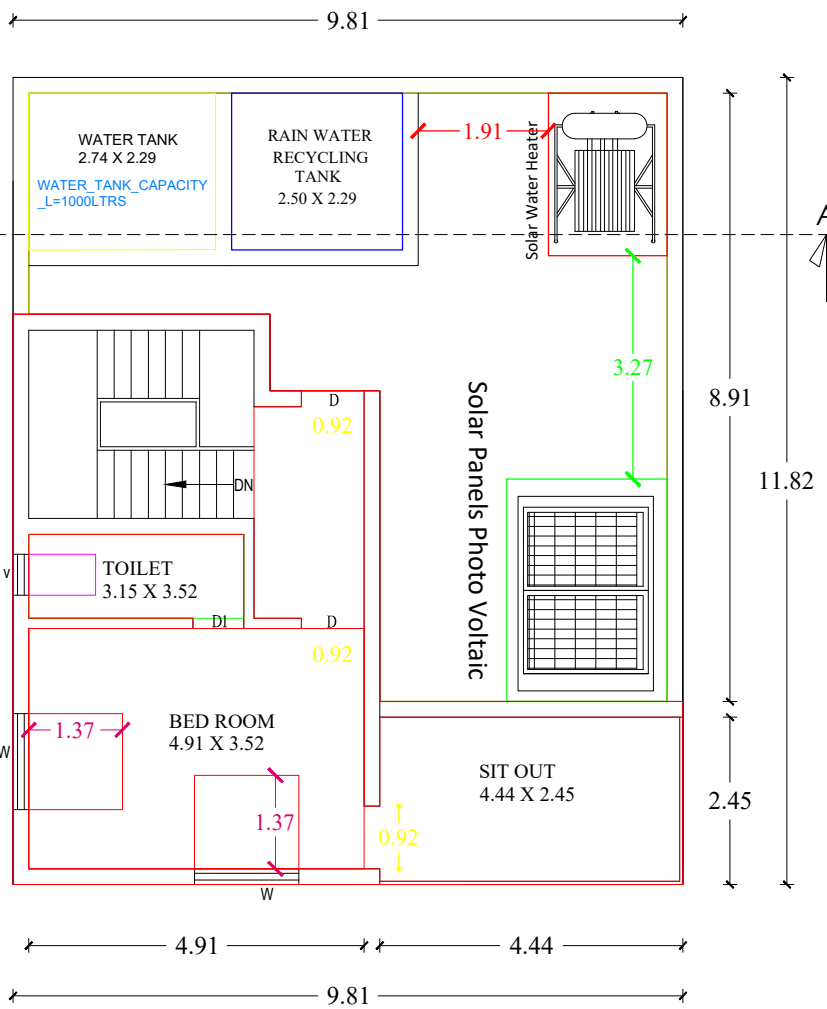


FIRST FLOOR PLAN

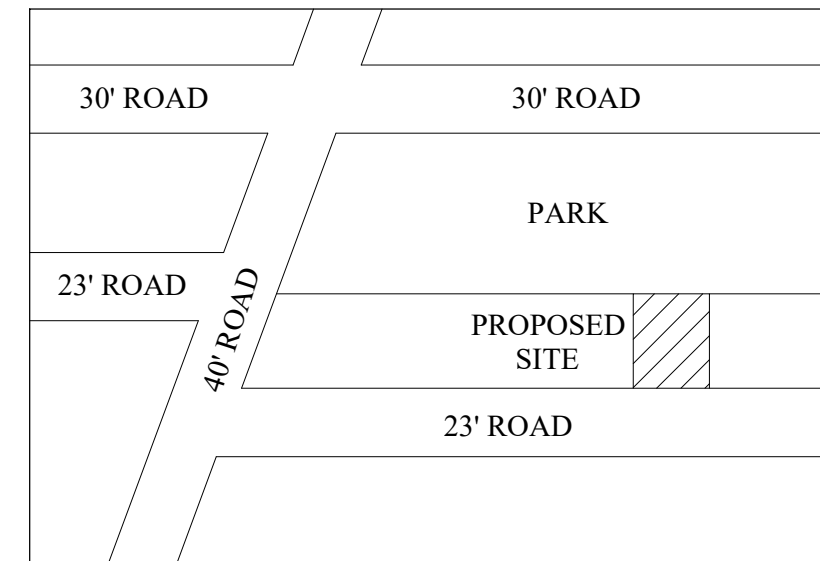


KEY PLAN (NOT TO SCALE)

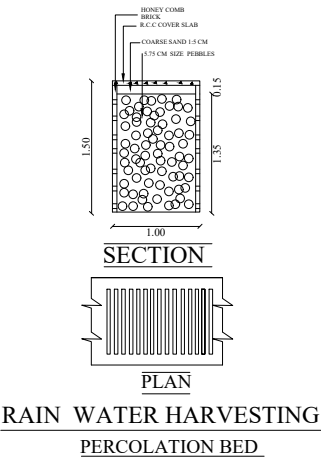


RAIN WATER HARVESTING PERCOLATION BED

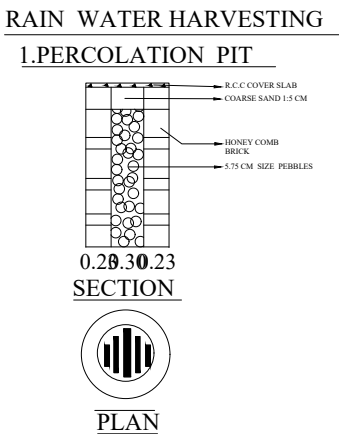


RAIN WATER HARVESTING PERCOLATION PIT

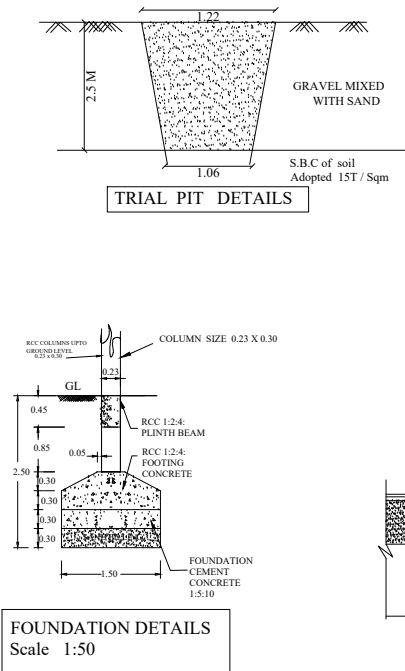


FOUNDATION DETAILS Scale 1:50

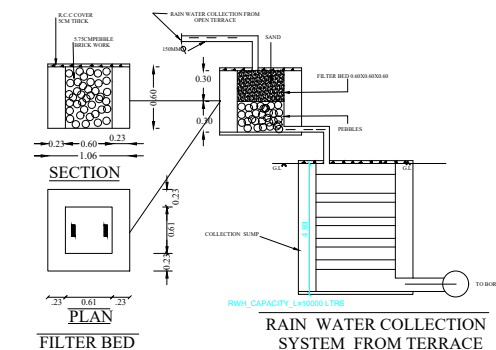


RAIN WATER COLLECTION SYSTEM FROM TERRACE

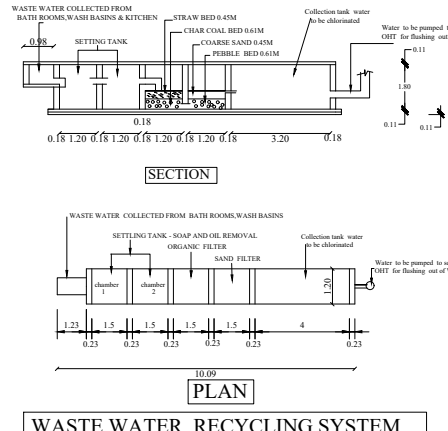


WASTE WATER RECYCLING SYSTEM

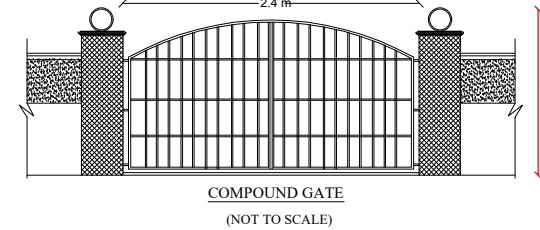

COMPOUND GATE (NOT TO SCALE)

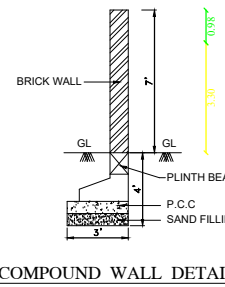

COMPOUND WALL DETAIL

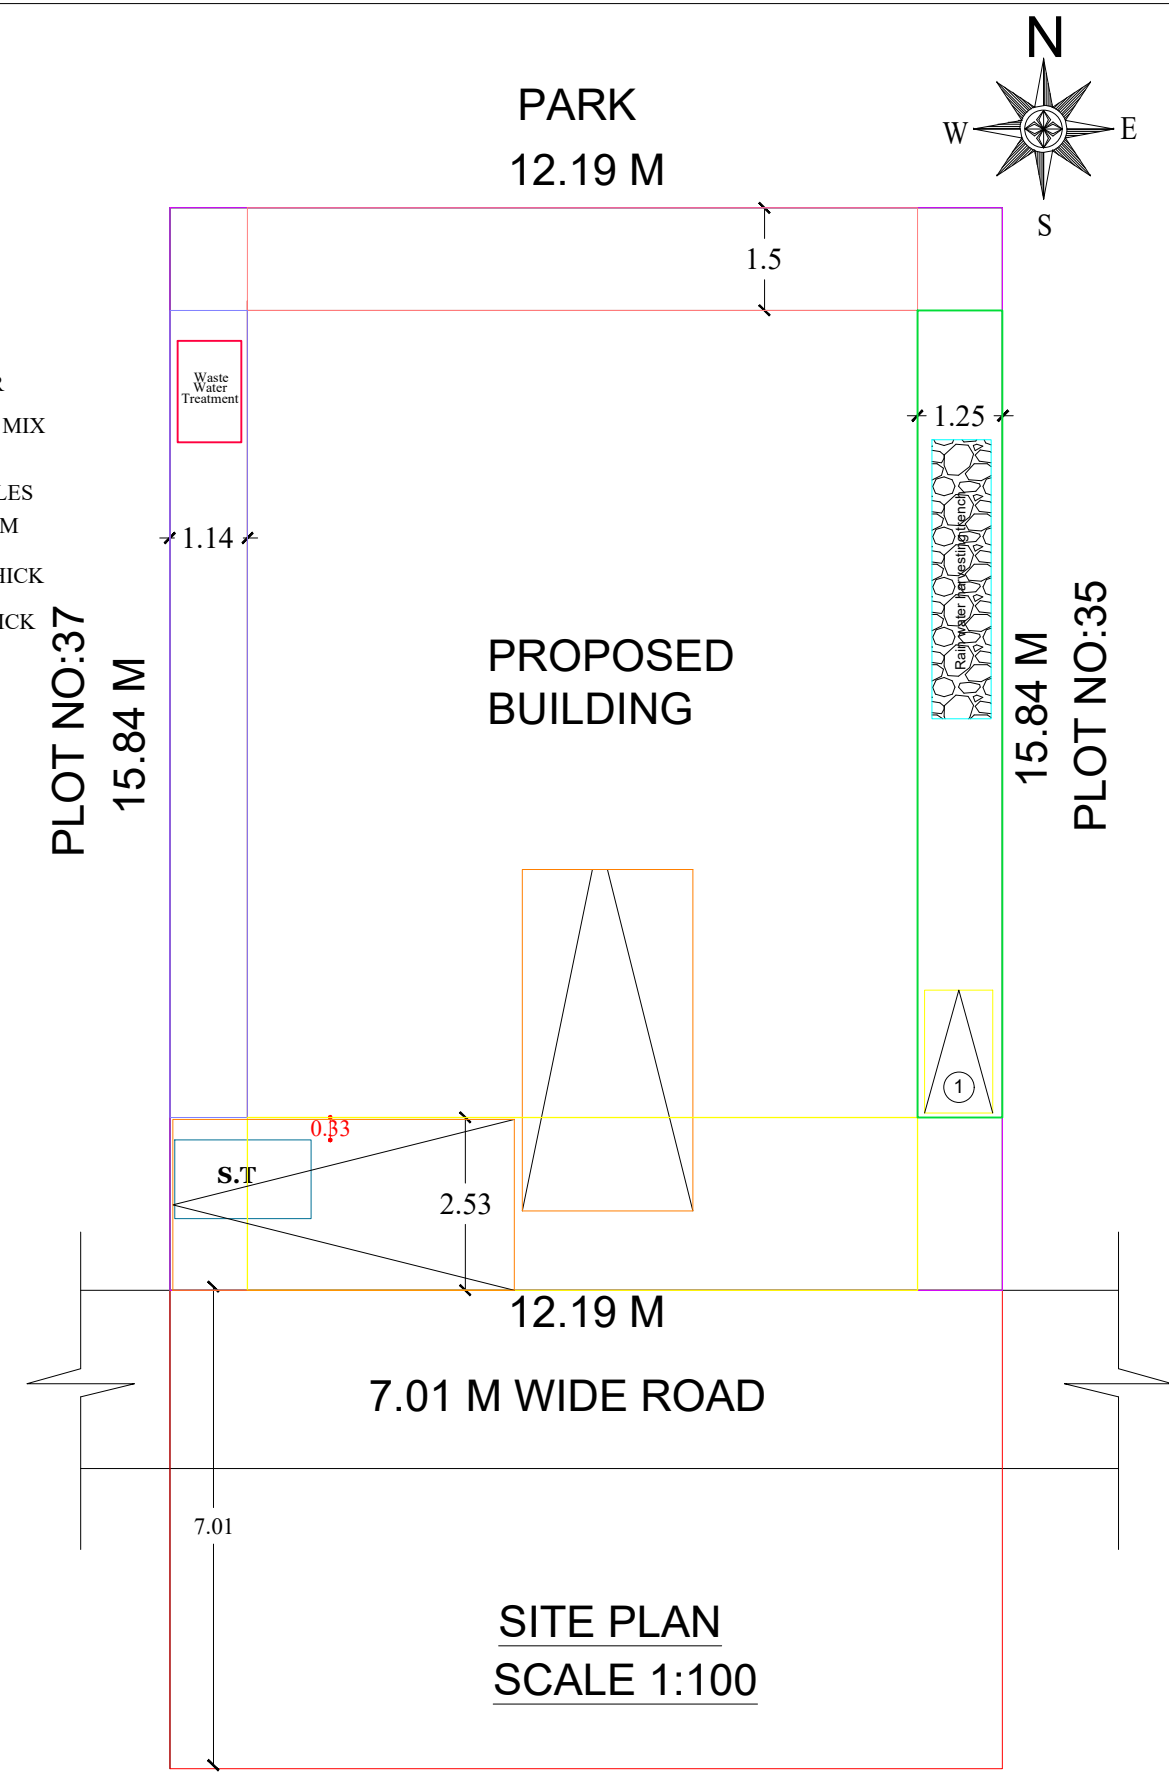

SITE PLAN SCALE 1:100

JOINERY DETAILS			PLAN INFO PLOT AREA M2=193.00 AS PER DOCUMENT=193.31 AS AT SITE=193.21 FMB OR PLR=193.31 SINGLE FAMILY BLDG=YES CRZ=NO SECURITY ZONE=NO ACCESS WIDTH M=12.20m WHETHER GOVT OR AIDED SCHOOL=NO ROAD LENGTH=550m ROAD WIDTH=7.01m AVG PLOT DEPTH=15.95m AVG PLOT WIDTH=12.20m LAND USE ZONE= RESIDENTIAL PLOT NO=36 TALUK= THANJAVUR PATTNA=5800 SURVEY NO=52/2B5 DISTRICT=THANJAVUR JURISDICTION TYPE=RURAL PANCHAYAT RWL DECLARED=YES BUILDING NEAR TO RIVER=NO AREA TYPE=OTHERS BUILDING NEAR MONUMENT=NO BUILDING NEAR GOVT BLDG=NO PROVISION FOR GREEN BUILDINGS AND SUSTAINABILITY=YES FIRE PROTECTION AND FIRE SAFETY REQUIREMENTS=YES IF HERITAGE TOWN, LESS THAN 10M RADIUS=NO NOC FOR CONSTRUCTION NEAR MONUMENT=NO NOC FIRE DEPT=YES OSR APPLICABLE=NO PREMIUM FSI REQUIRED=NO IS APPROVED LAYOUT=YES IS SWIMMING POOL EXISTS=NO
M/D	MAIN DOOR	1.53 X 2.13	
D	DOOR	0.91 X 2.13	
D1	DOOR	0.76 X 2.13	
O	OPEN	0.91 X 2.13	
W	WINDOW	1.22 X 1.37	
W1	WINDOW 1	0.91 X 1.22	
V	VENTILATOR	0.61 X 0.92	
AREA STATEMENT			
DESCRIPTION	AREA IN Sq.mt	AREA IN Sq.ft	
Plot Area (As per Document)	193.31	2080.00	
Plot Area (As per Patta)	193.00	2077.45	
Ground Floor Area	115.95	1247.62	
First Floor Area	54.94	591.15	
Open Area	77.05	829.83	
COLOUR INDEX			
BOUNDARY		PROPOSED 	
ROAD 			
NOTE			
1. Certified That Rain Water Harvesting And Waste Water Recycling Systems Shall Be Provided As per Building Rule no: 17A 2. Solar water Heater System provided at the Topmost Level of the building 3. Map Is Oriented To Magnetic North 4. All Dimensions Are In Metre 5.Sewage line should be connected in the exi.ugds			

OWNER
A. Rajeshwari
Er. P. RAMPRKASH, B.E.,
Grade-II Engineer, Register No. 107/LS/2020/00017
Agaram Construction & Plotters
1/1, Vairam Nagar, Pudukkottai Road,
Opp. Marry Brown, Thanjavur - 613 005.
Mobile: 99948 45728

ENGINEER

APPROVAL AUTHORITY:

Signature Not Verified
Signed by Village Panchayat President
Location: Thanjavur
Date: 2024.02.09 12:02:22