



THE PLAN SHOWING THE PROPOSED CONSTRUCTION OF R.C.C ROOF GROUND FLOOR OF RESIDENTIAL BUILDING IN OLD R.S NO.164/7 & 164/8
NEW R.S NO.164/7A1 & 164/8A1A1, PATTA NO.17690 & 12756, PLOT NO : 8 & 10 AT G.R.R. NAGAR , NANJIKOTTAI VILLAGE & PANCHAYAT,
THANJAVUR TALUK & DISTRICT.

NAME OF THE OWNER: Mr.A.GOWRI SHANKAR , S/O Mr.R.AMBALAVANAN


SCALE 1:100

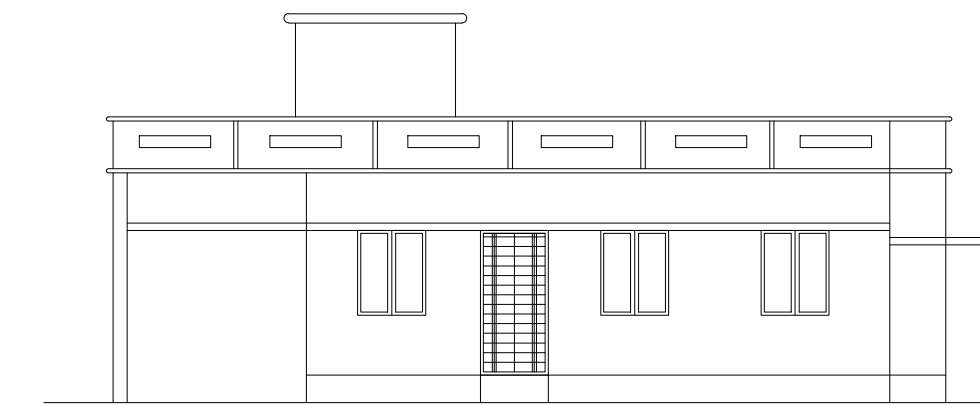


ELEVATION

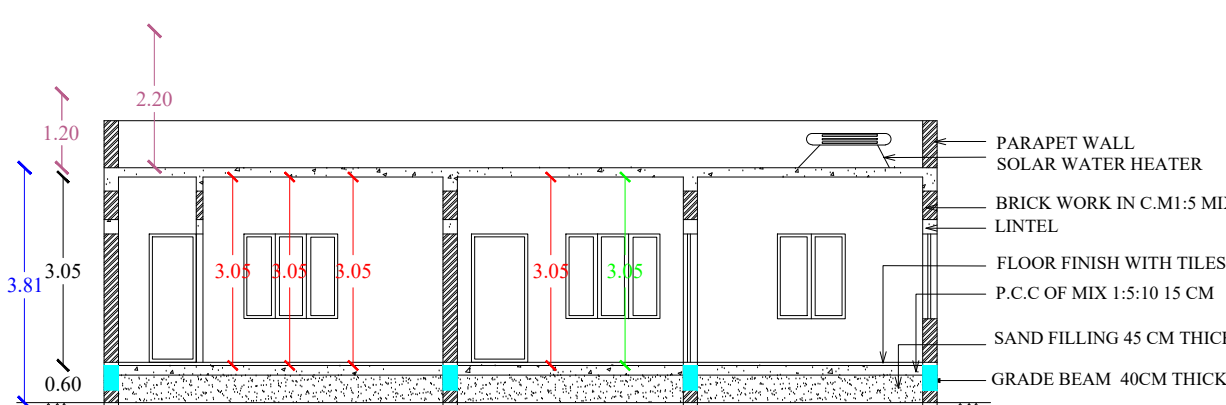

SECTION- AA

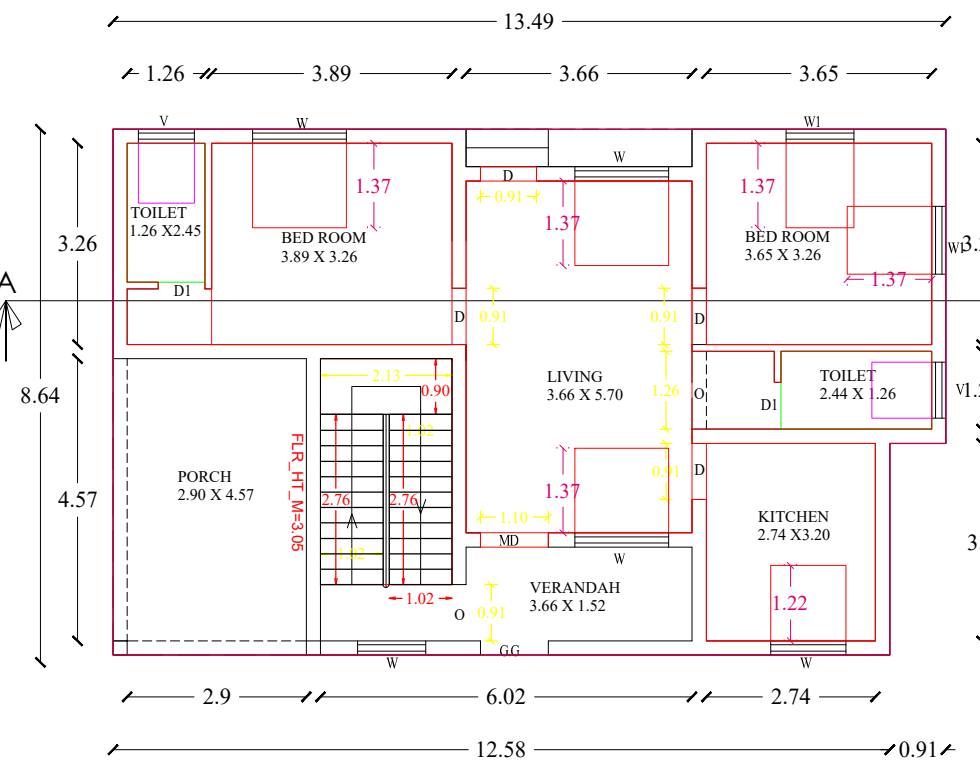


GROUND FLOOR PLAN

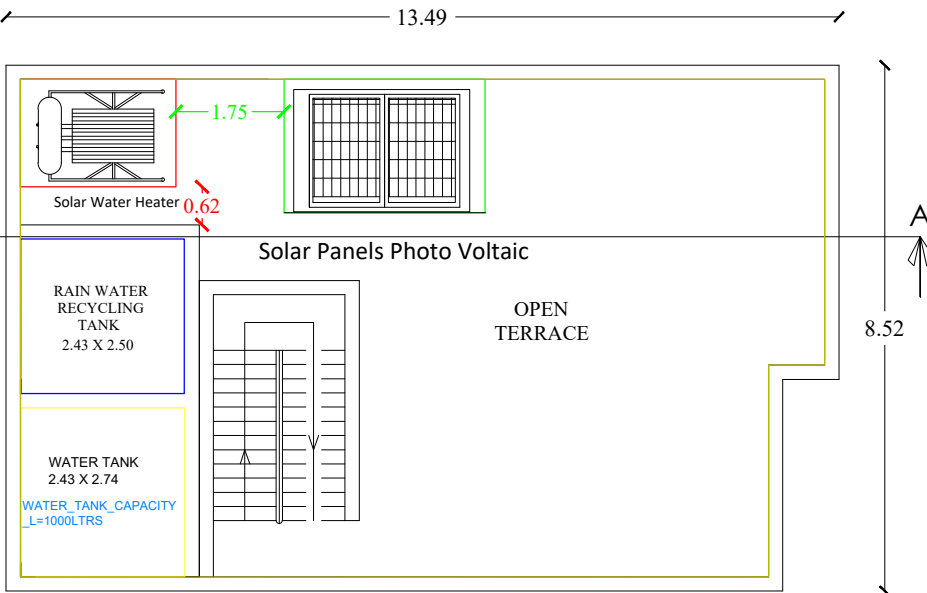

TERRACE FLOOR PLAN

RAIN WATER HARVESTING


1.PERCOLATION PIT

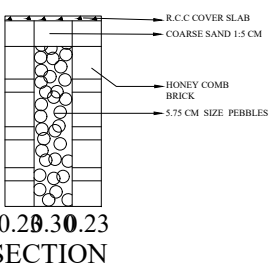

0.29.30.23


SECTION

PLAN

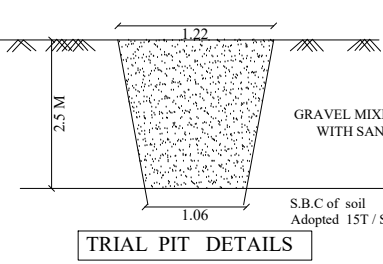


TRIAL PIT DETAILS

RAIN WATER HARVESTING
PERCOLATION BED

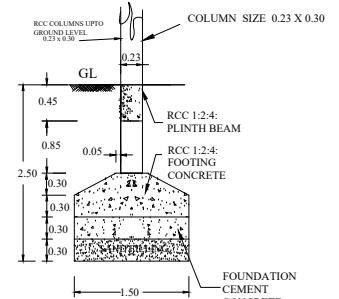


FOUNDATION DETAILS

Scale 1:50

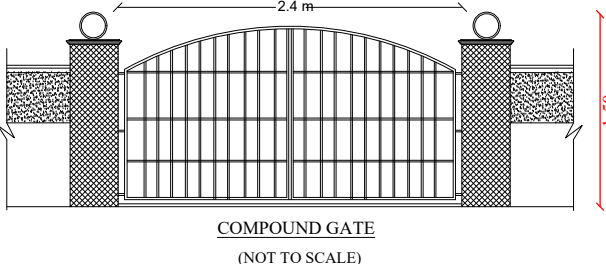


COMPOUND GATE

(NOT TO SCALE)

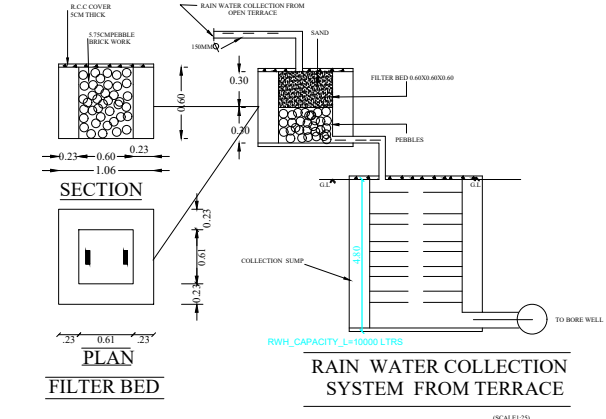


RAIN WATER COLLECTION SYSTEM FROM TERRACE


(SCALE 1:25)

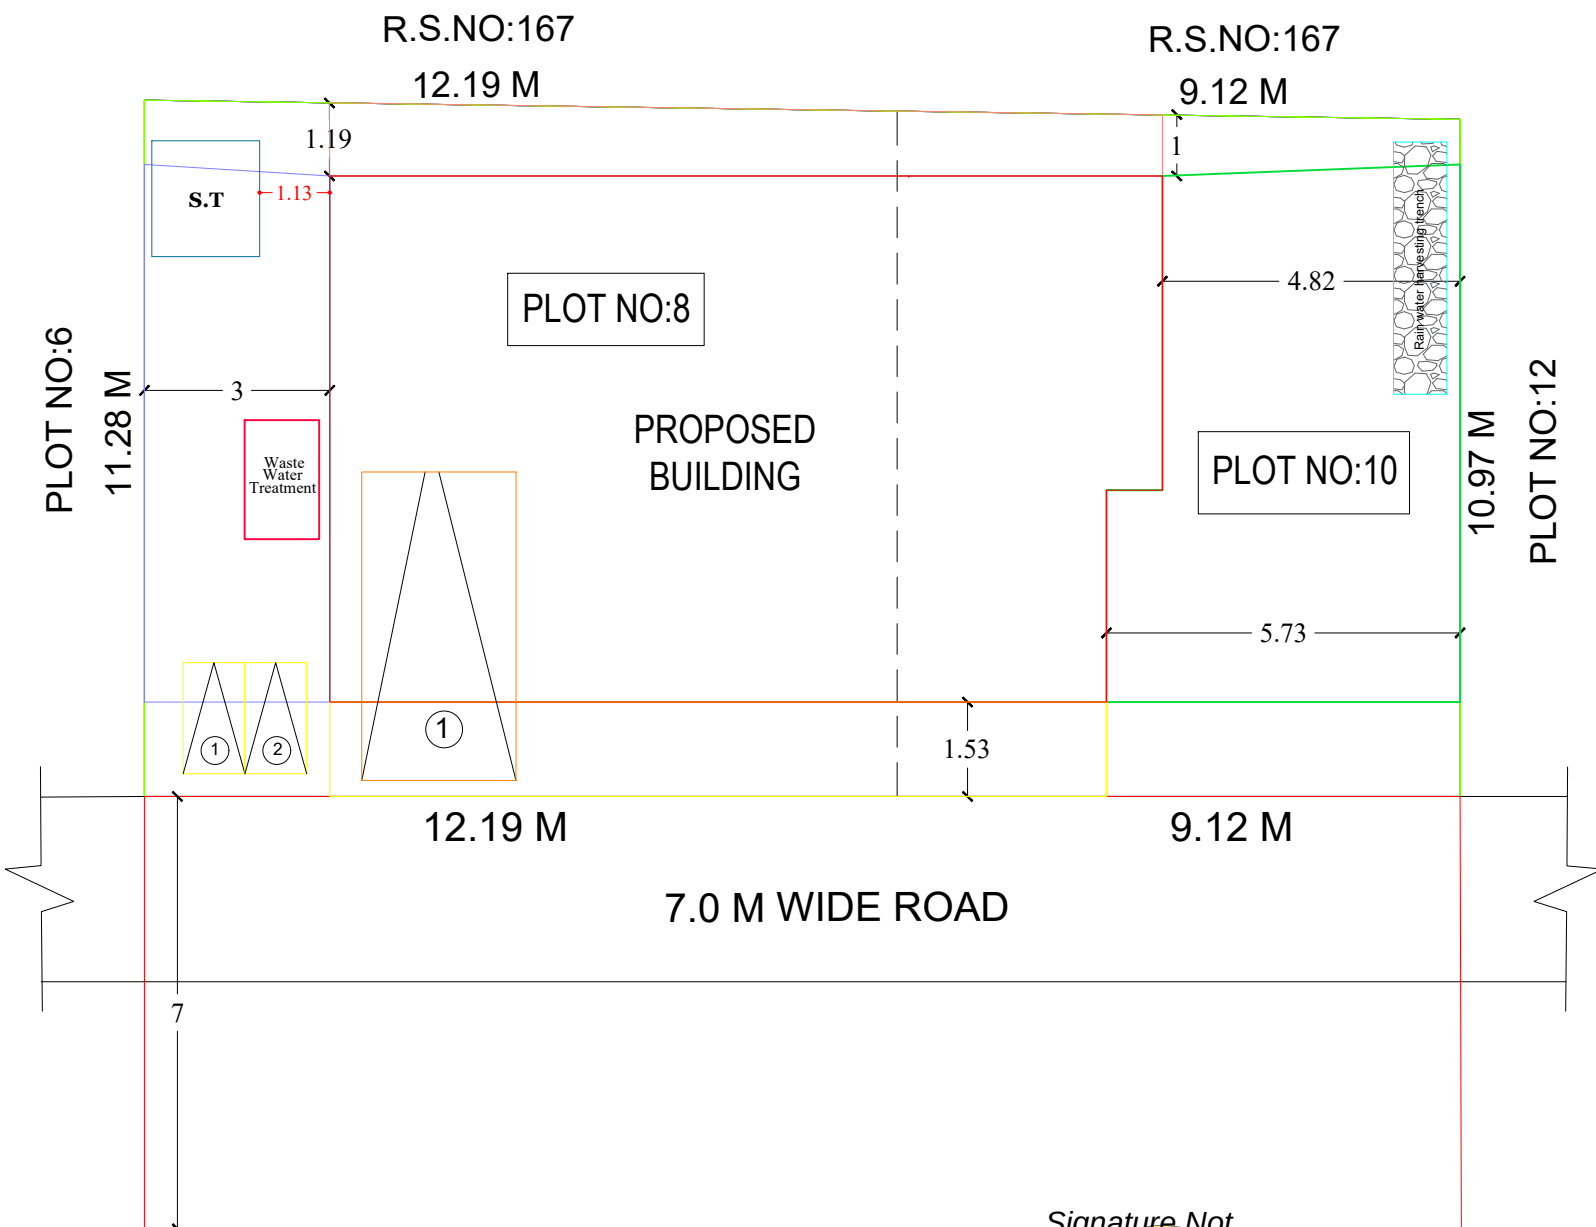


SITE PLAN SCALE 1:100

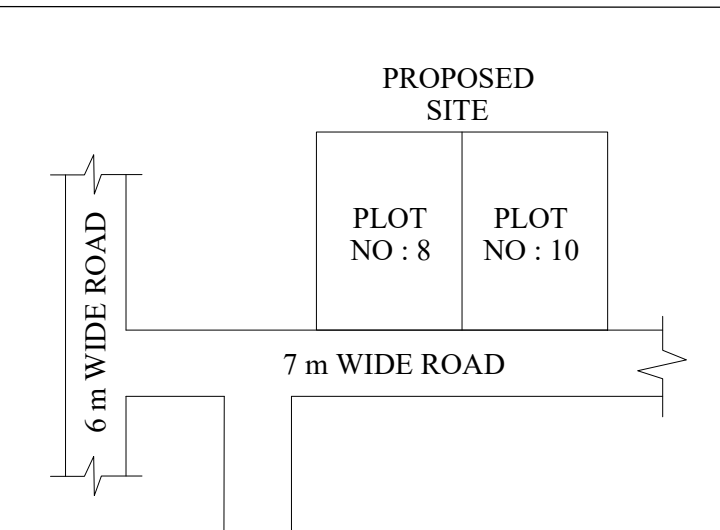


KEY PLAN
(NOT TO SCALE)

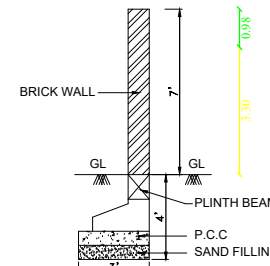

COMPOUND WALL DETAIL

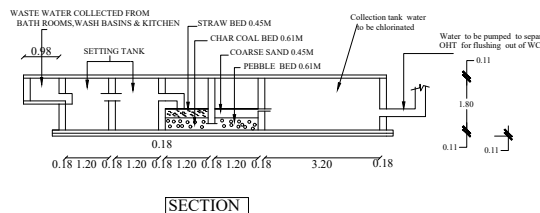

SECTION

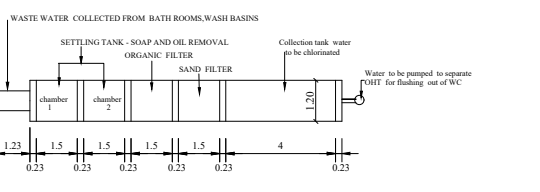

PLAN

WASTE WATER RECYCLING SYSTEM

JOINERY DETAILS


M.D	MAIN DOOR	1.10 X 2.13
D	DOOR	0.91 X 2.13
D1	DOOR	0.76 X 2.13
W	WINDOW	1.52 X 1.37
W1	WINDOW	1.10 X 1.37
O	OPEN	0.91 X 2.13
V	VENTILATOR	0.91 X 0.61

AREA STATEMENT

DESCRIPTION	AREA IN Sq.mt	AREA IN Sq.ft	NON-FSI AREA IN Sq.mt	FSI AREA IN Sq.mt
Plot Area (As per Document)	239.32	2575.00	-	-
Plot Area (As per Patta)	239.32	2575.00	-	-
Ground Floor Area	111.81	1203.52	-	-
Open Area	127.51	1371.48	-	-

PLAN INFO
PLOT AREA M2=239.32
AS PER DOCUMENT=239.32
AS AT SITE=237.07
FMB OR PLR=239.32
SINGLE FAMILY BLDG=YES
CRZ=NO
SECURITY_ZONE=NO
ACCESS WIDTH M=7.0m
WHETHER GOVT OR AIDED SCHOOL=NO
ROAD WIDTH=7.0m
ROAD LENGTH=550m
AVG PLOT DEPTH=21.31m
AVG PLOT WIDTH=10.97m
LAND USE ZONE= RESIDENTIAL
PLOT NO= 12 NORTH PART
TALUK= THANJAVUR
PATTANUMBER=12756 & 17690
SURVEY NO= 164/7,164/8,NEW NO.164/8A1A1 & 164/7A1
DISTRICT=THANJAVUR
JURISDICTION TYPE=RURAL PANCHAYAT
RWH DECLARED=YES
BUILDING NEAR TO RIVER=NO
AREA TYPE=OTHERS
BUILDING NEAR MONUMENT=NO
BUILDING NEAR GOVT BLDG=NO
PROVISION FOR GREEN BUILDINGS AND SUSTAINABILITY=YES
FIRE PROTECTION AND FIRE SAFETY REQUIREMENTS=YES
IF HERITAGE TOWN LESSTHAN 1KM RADIUS=NO
NOC FOR CONSTRUCTION NEAR MONUMENT=NO
NOC FIRE DEPT=YES
OSR APPLICABLE=NO
PREMIUM FSI REQUIRED=NO
IS APPROVED LAYOUT=YES
IS SWIMMING POOL EXISTS=NO

COLOUR INDEX

 

NOTE

1. Certified That Rain Water Harvesting And Waste Water Recycling Systems Shall Be Provided As per Building Rule no: 17A
2. Solar water Heater System provided at the Topmost Level of the building
3. Map Is Oriented To Magnetic North
4. All Dimensions Are In Metre
- 5.Sewage line should be connected in the exi.ugds



ENGINEER

APPROVAL AUTHORITY: