
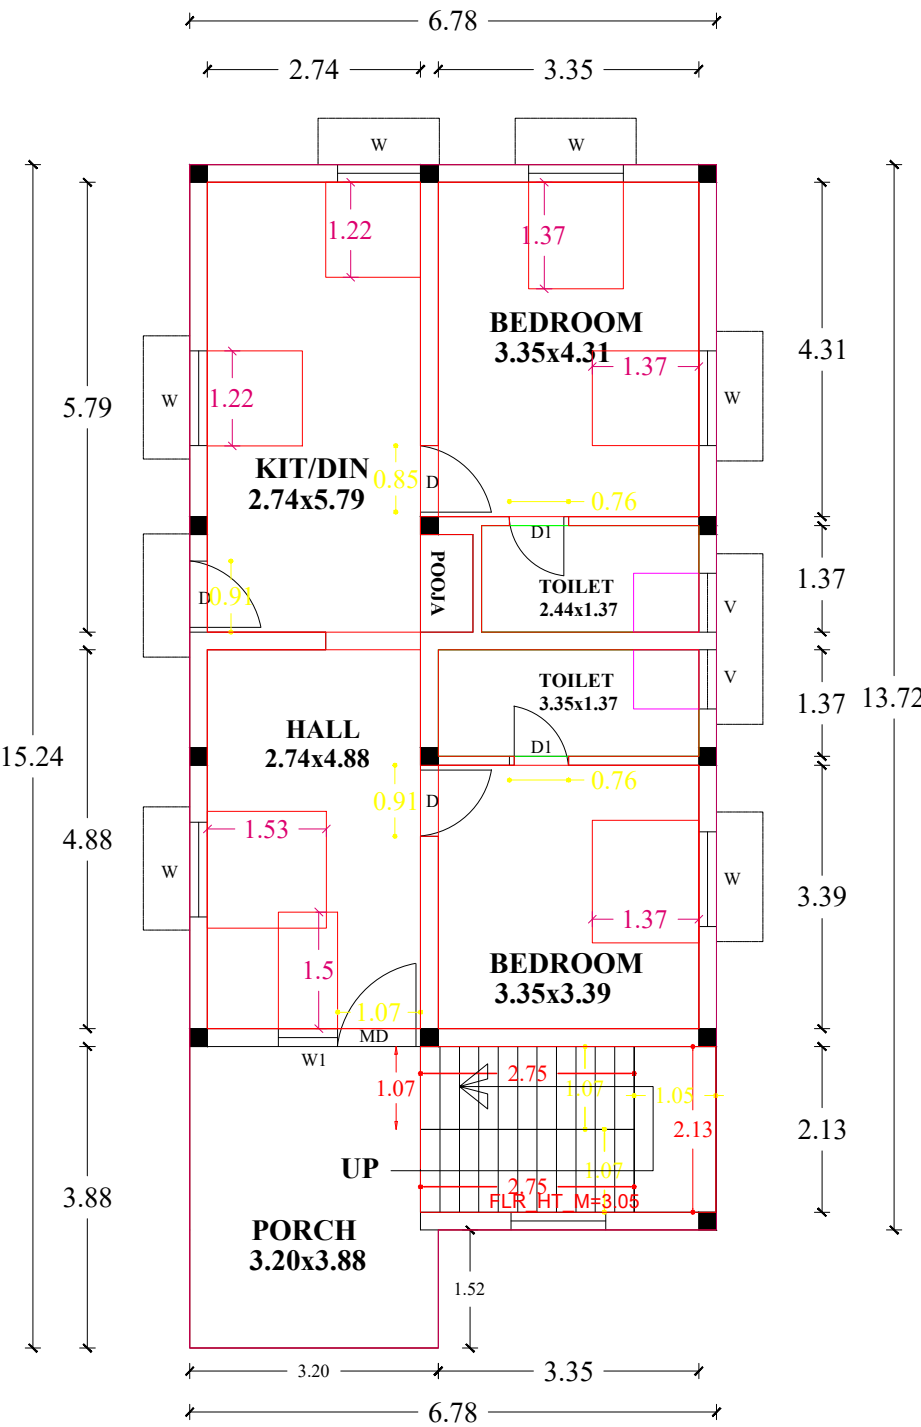



THE PLAN SHOWING THE PROPOSED CONSTRUCTION OF R.C.C ROOF GROUND FLOOR OF RESIDENTIAL BUILDING IN
NEW R.S. NO : 84/23, PATTa NO : 17841, PLOT NO.4, AT ADS NAGAR, NANJIKKOTAI VILLAGE & PANCHAYAT,THANJAVUR TALUK & DISTRICT.

NAME OF THE OWNER: Mr.S.BALAJEE


SCALE 1:100

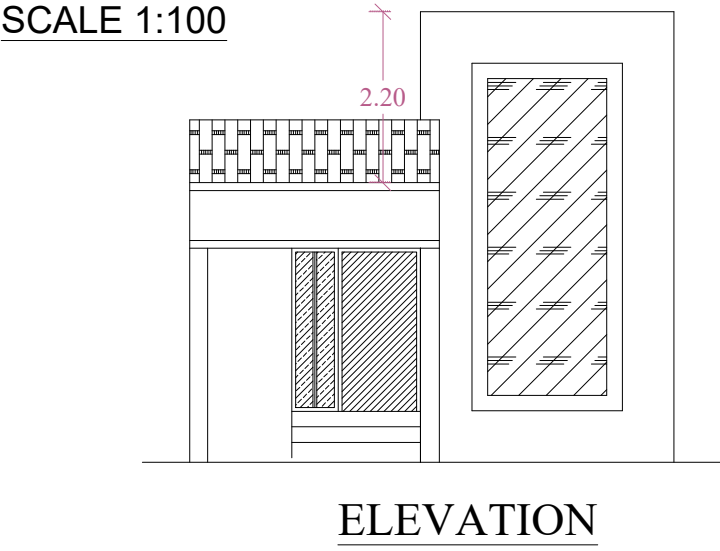


GROUND FLOOR PLAN

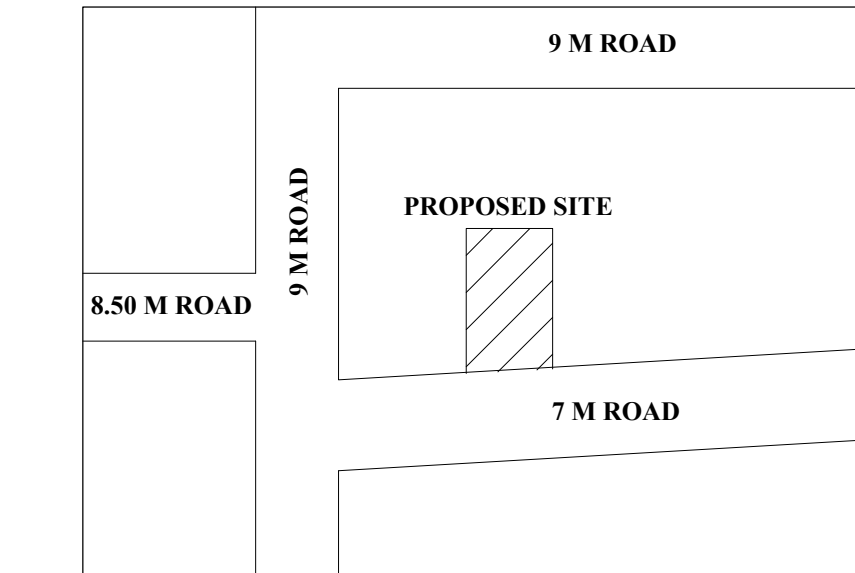


KEY PLAN (NOT TO SCALE)

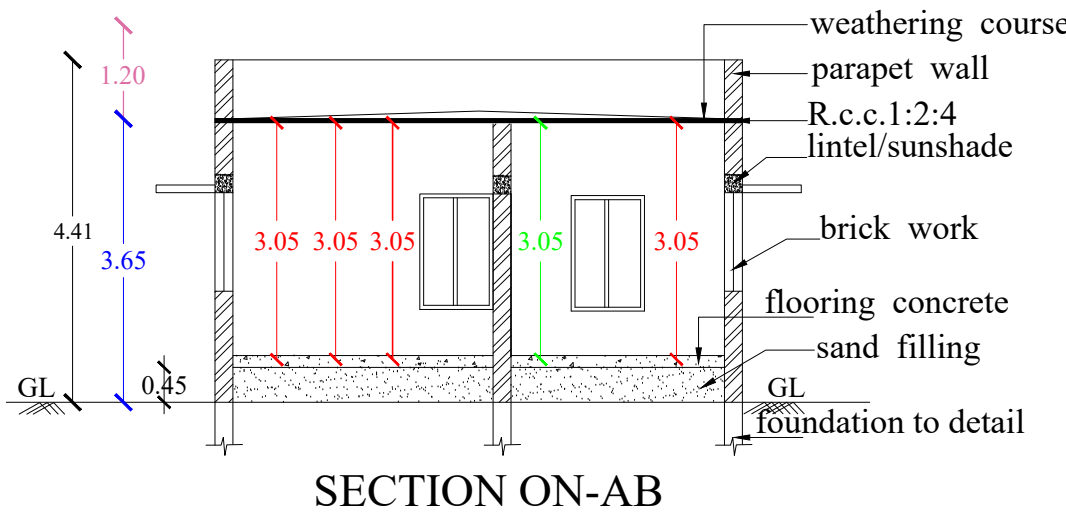

SECTION ON-AB


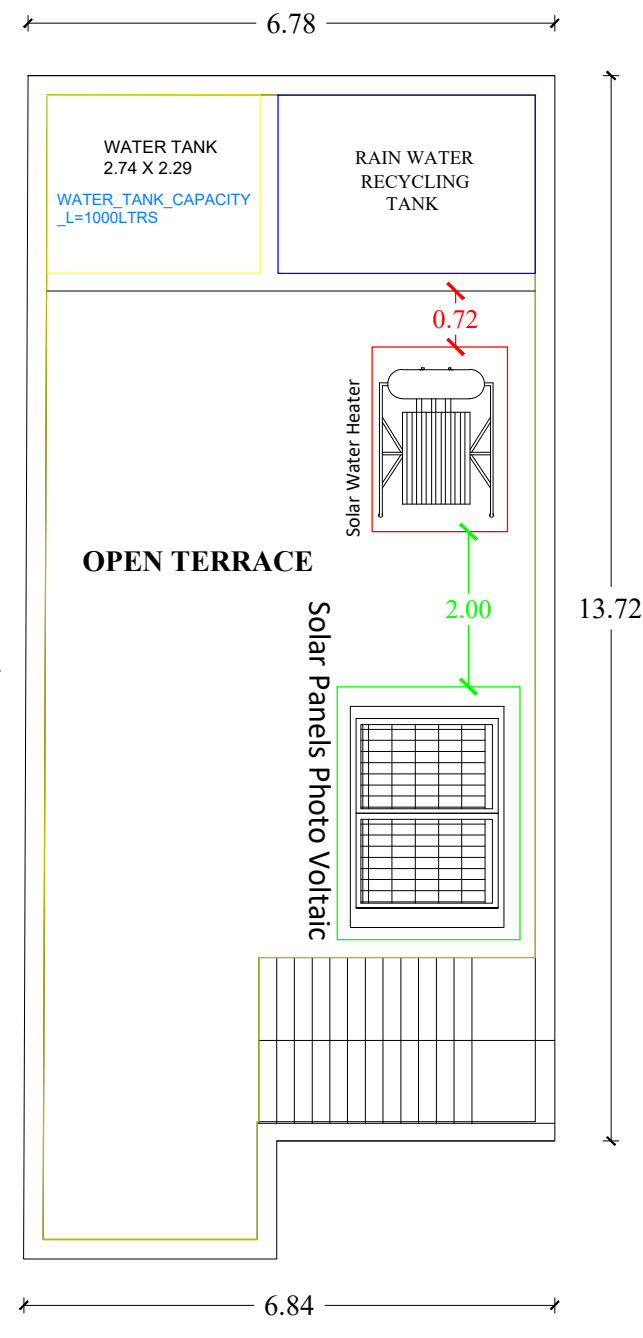


TERRACE FLOOR PLAN

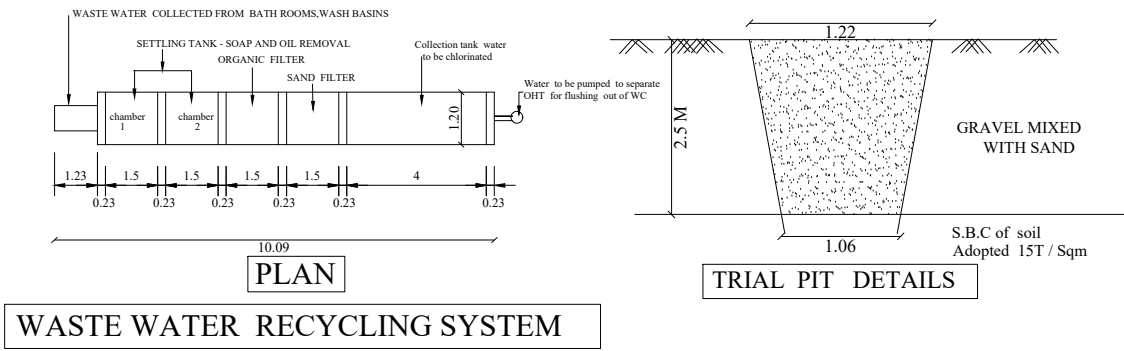


WASTE WATER RECYCLING SYSTEM


Signature Not
Verified
Signed by
Location: Thanjavur
Date: 2024.02.12 11:18:27

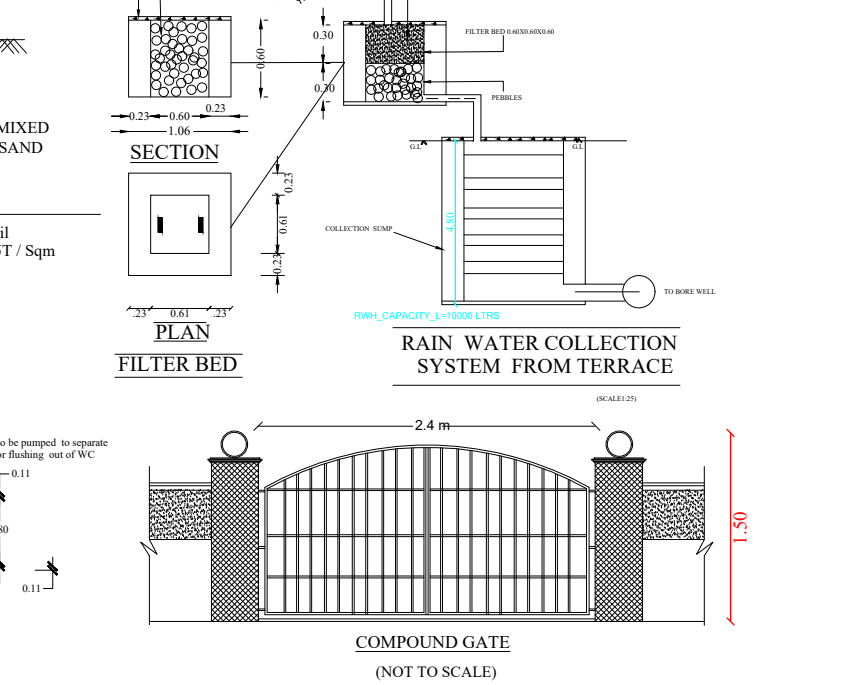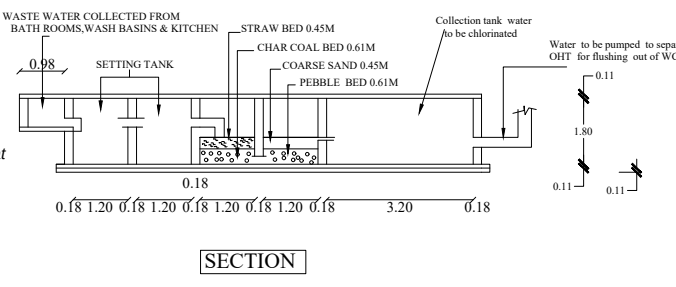


RAIN WATER COLLECTION SYSTEM FROM TERRACE

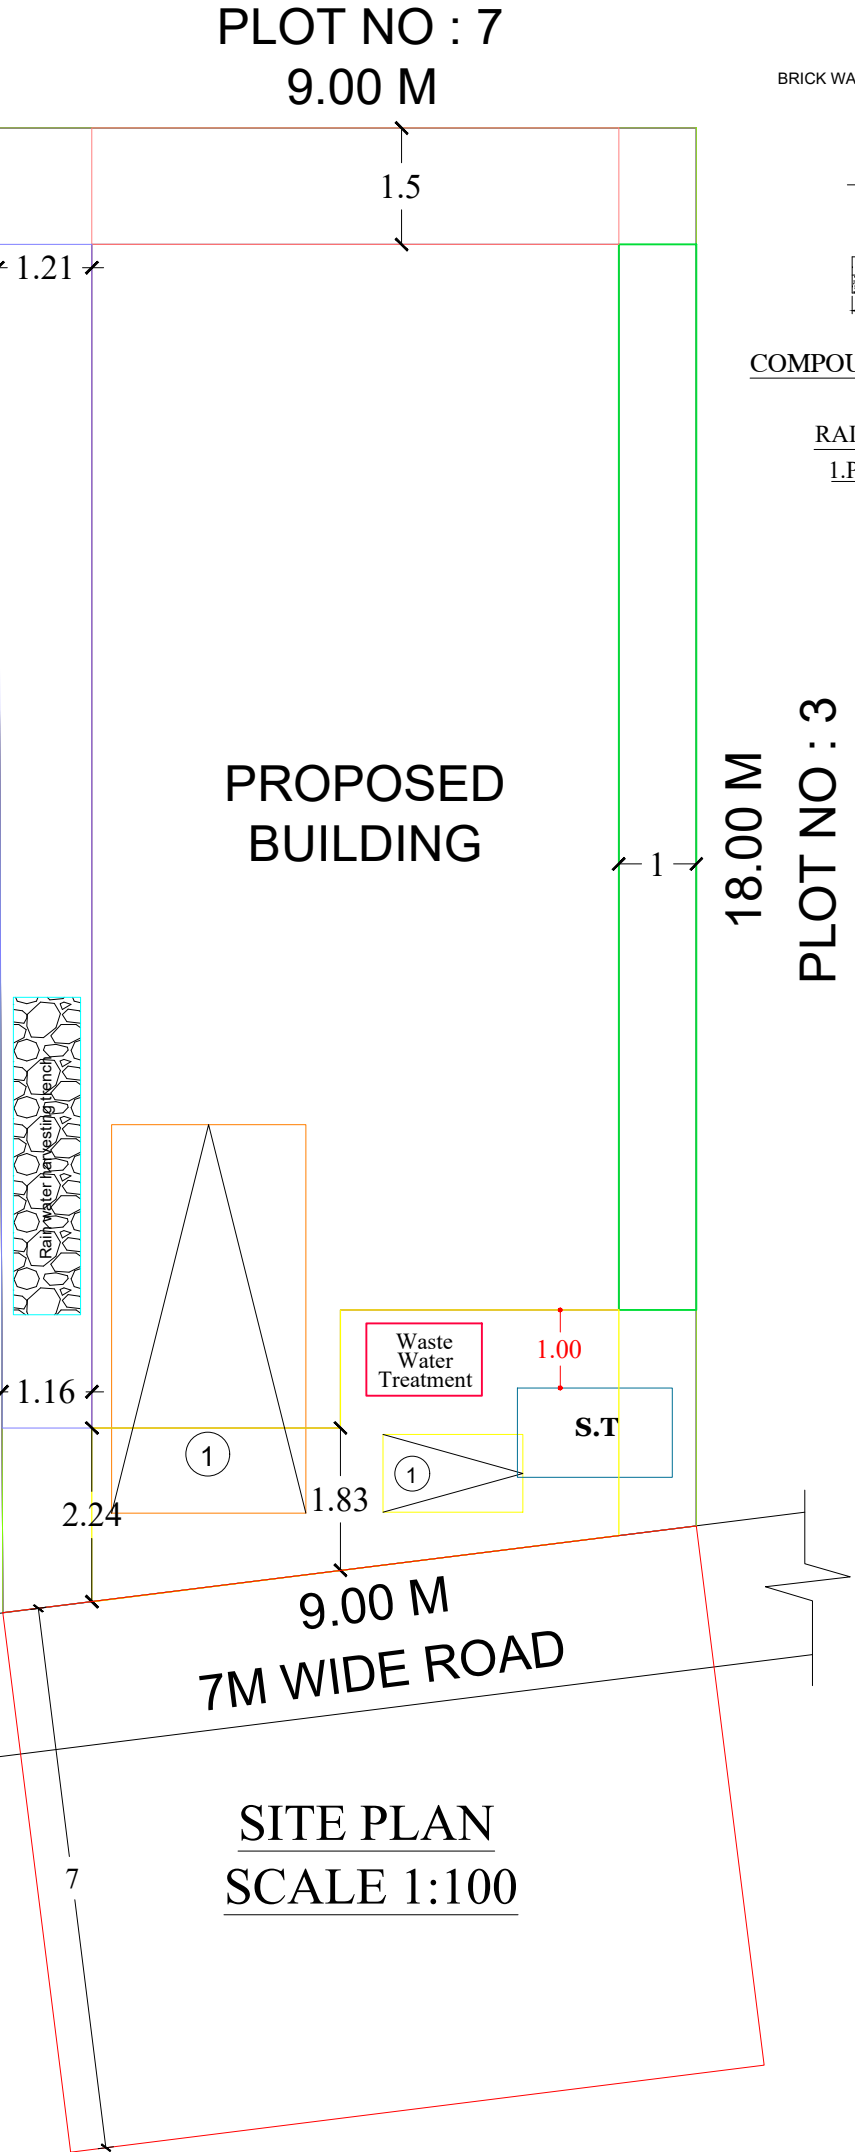

PROPOSED BUILDING

 

PLOT NO : 7 9.00 M

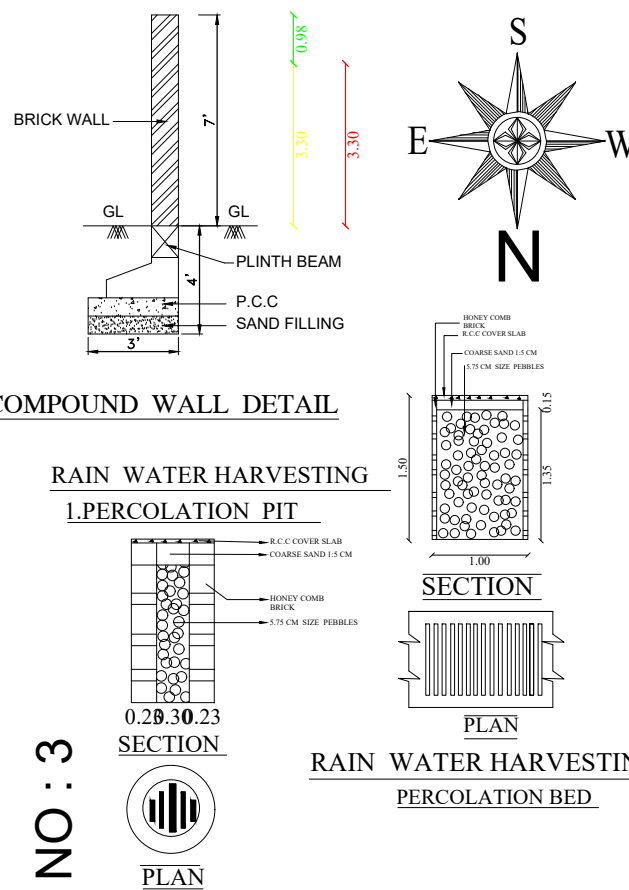

COMPOUND WALL DETAIL

RAIN WATER HARVESTING

PERCOLATION PIT

SECTION

PLAN

RAIN WATER HARVESTING

PERCOLATION BED

PLAN

FOUNDATION DETAILS

Scale 1:50

FOUNDATION DETAILS

Scale 1:50

JOINERY DETAILS			PLAN INFO PLOT AREA M2=168.00 AS PER DOCUMENT=168.44 AS AT SITE=166.41 FMB OR PLR=168.00 SINGLE FAMILY, BLDG=YES CRZ=NO SECURITY_ZONE=NO ACCESS WIDTH M=9.00m WHETHER GOVT OR AIDED_SCHOOL=NO ROAD_WIDTH=7.01m ROAD_LENGTH=550m AVG_PLOT_DEPTH=18.00m AVG_PLOT_WIDTH=9.00m LAND_USE_ZONE=RESIDENTIAL PLOT No=14 TALUK = THANJAVUR PATTa No=17841 SURVEY No=8423 DISTRICT=THANJAVUR JURISDICTION_TYPE=RURAL PANCHAYAT RWH DECLARED=YES BUILDING NEAR TO RIVER=NO AREA_TYPE=OTHERS BUILDING NEAR MONUMENT=NO BUILDING NEAR GOVT BLDG=NO PROVISION FOR GREEN BUILDINGS AND SUSTAINABILITY=YES FIRE PROTECTION AND FIRE SAFETY REQUIREMENTS=YES IF HERITAGE TOWN LESS THAN 1KM RADIUS=NO NOC FOR CONSTRUCTION_NEAR_MONUMENT=NO NOC_FIRE_DEPT=YES OSR APPLICABLE=NO PREMIUM FSI REQUIRED=NO IS APPROVED LAYOUT=YES IS_SWIMMING_POOL_EXISTS=NO
AREA STATEMENT			
DESCRIPTION	AREA IN Sq.mt	AREA IN Sq.ft	
Plot Area (As per Document)	168.44	1813.00	
Plot Area (As per Patta)	168.00	1808.35	
Ground Floor Area	97.93	1054.12	
Open Area	70.07	754.23	
COLOUR INDEX			
FLOOR SPACE INDEX (FSI) = $\frac{97.93}{168.00} = 0.58$			
PLOT COVERAGE (PC) = 58.29 %			
OWNER			
NOTE			
1. Certified That Rain Water Harvesting And Waste Water Recycling Systems Shall Be Provided As per Building Rule no: 17A			
2. Solar water Heater System provided at the Topmost Level of the building			
3. Map Is Oriented To Magnetic North			
4. All Dimensions Are In Metre			
5.Sewage line should be connected in the exi.ugds			



Er. P. R. J. PRAKASH, B.E.,
Grade-II Engineer, Register No. 107/LS/2020/00017
Agaram Construction & Plotters
Vairam Nagar, Pudukkottai Road,
Vairam Nagar, Thanjavur - 613 005.
Mobile: 99948 45728



Er. P. R. J. PRAKASH, B.E.,
Grade-II Engineer, Register No. 107/LS/2020/00017
Agaram Construction & Plotters
Vairam Nagar, Pudukkottai Road,
Vairam Nagar, Thanjavur - 613 005.
Mobile: 99948 45728

ENGINEER

APPROVAL AUTHORITY: