

PP

APPROVAL RECORD

Planning Permission

Nanjikkottai
Thanjavur district, Tamil Nadu

APPROVAL TYPE
Building Plan

ISSUING AUTHORITY
Rural Panchayat

PURPOSE
Residential

The approval as the planning authority issued it, reproduced in full behind this page.


An approval speaks to what was sanctioned, not to what was built. Completion is a separate record.

PLAN SHOWING THE PROPOSED CONSTRUCTION OF R.C.C ROOF GROUND & FIRST FLOOR OF RESIDENTIAL BUILDING IN R.S NO : 502/97,
PLOT NO:400 AT PARVATHI NAGAR , NANJIKOTTAI VILLAGE & PANCHAYAT, THANJAVUR TALUK DISTRICT.


SCALE 1:100

NAME OF THE OWNER: Mrs.A.LAKSHMI w/o Mr.ATAIKALAM.


ALL DIMENSION ARE IN METRE

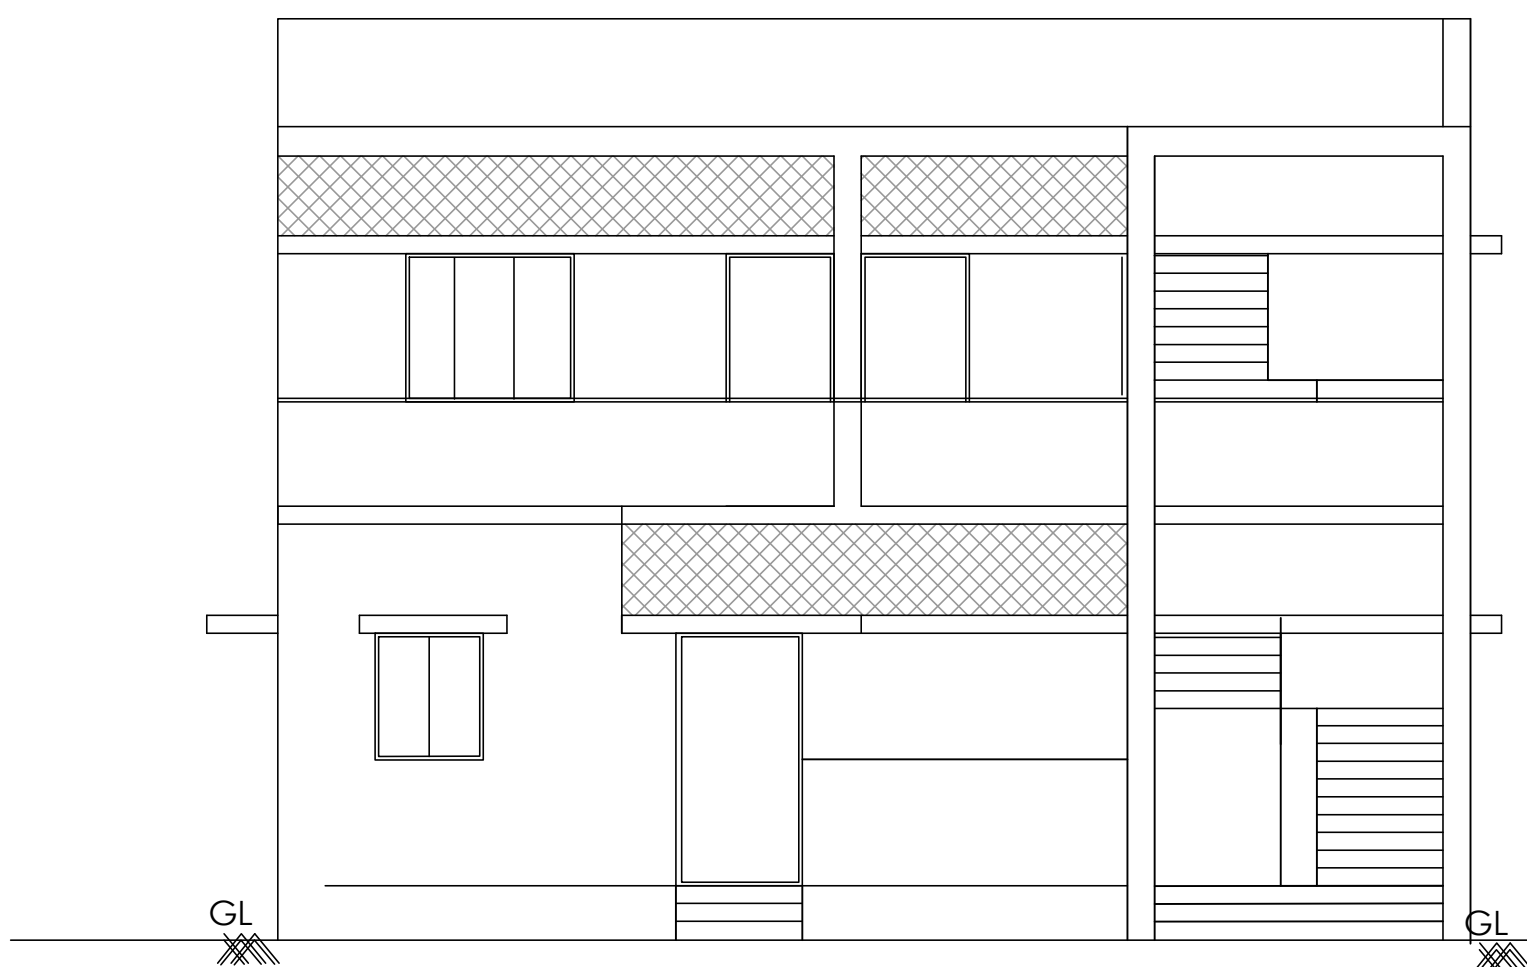

ELEVATION

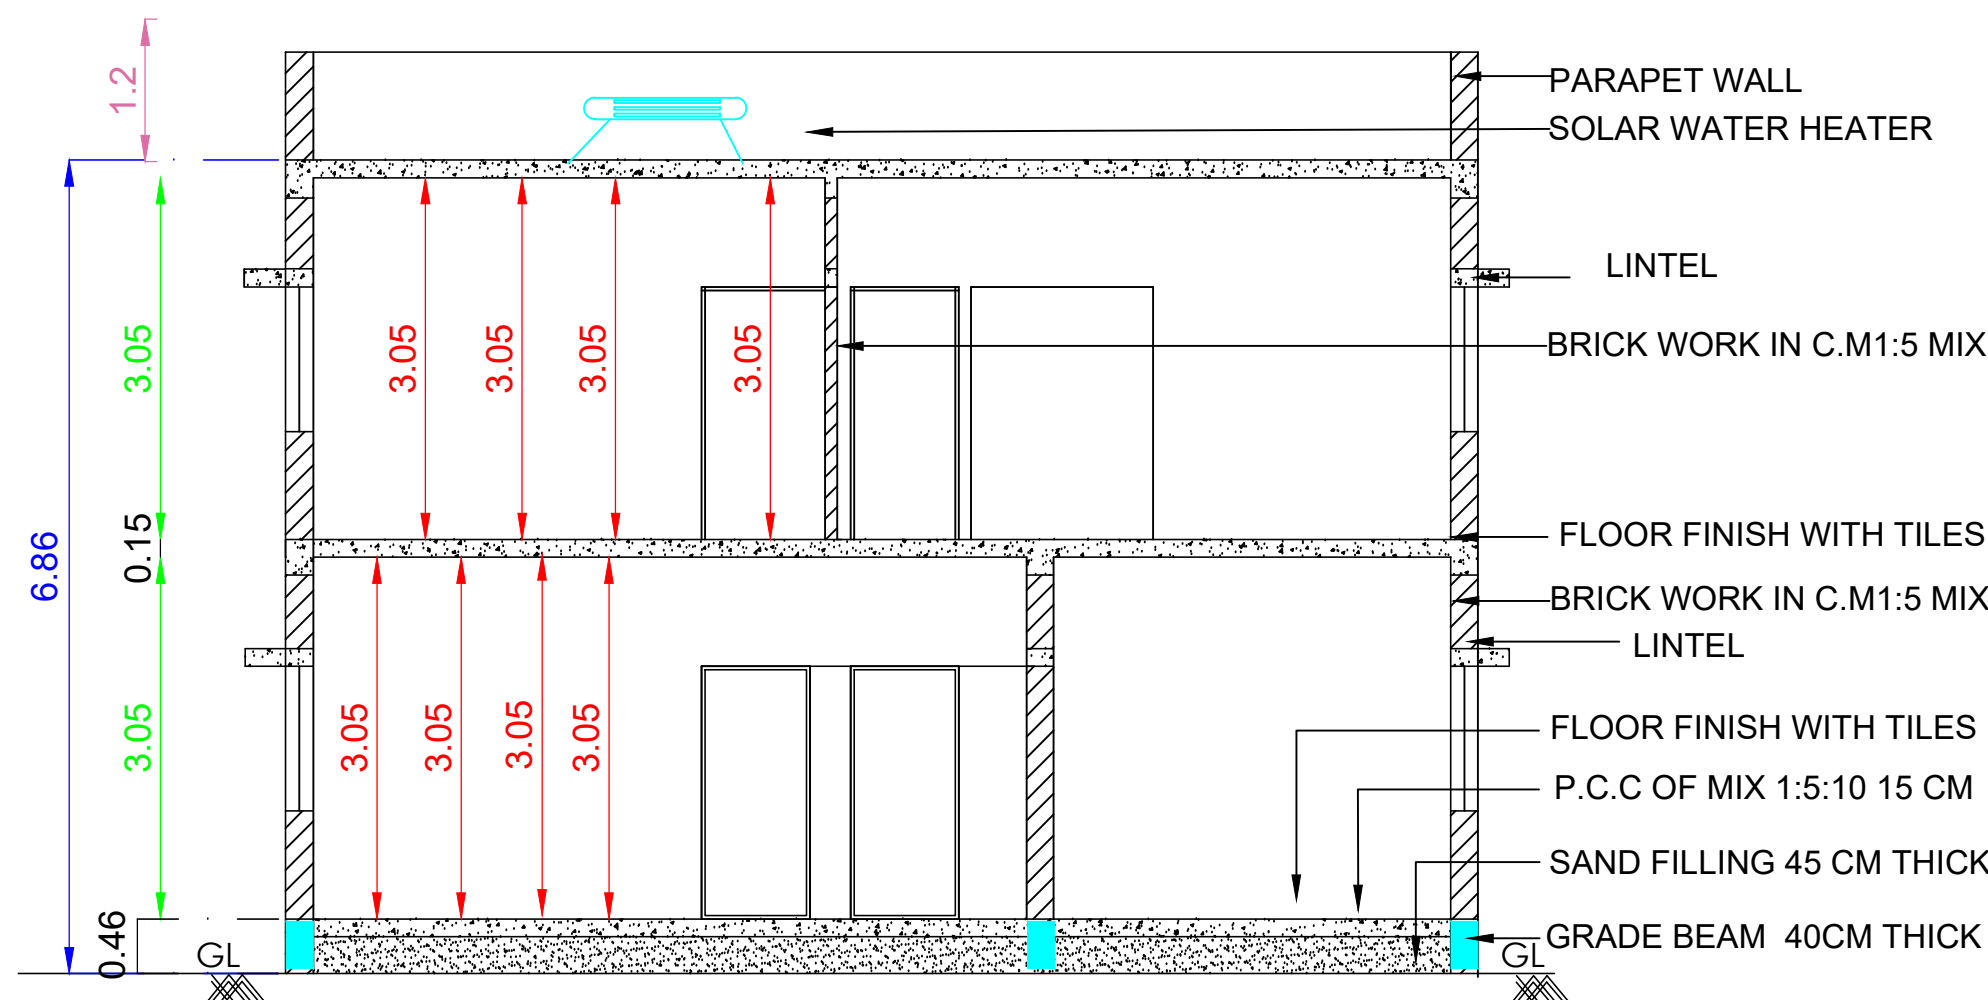


SECTION -A-A'

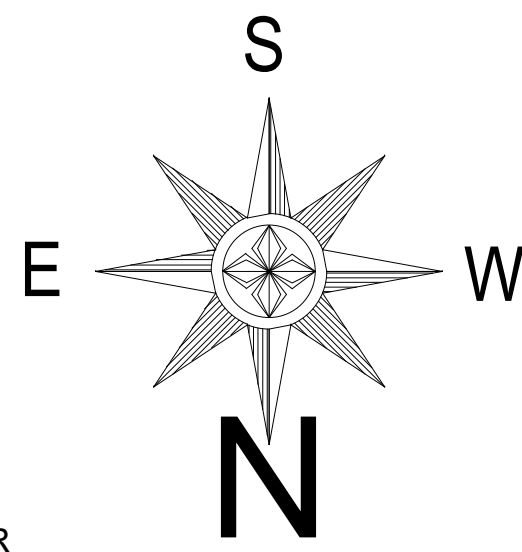

PLOT NO:441
12.19 m


PLOT NO:389
18.29 m

18.29 m
PLOT NO : 401

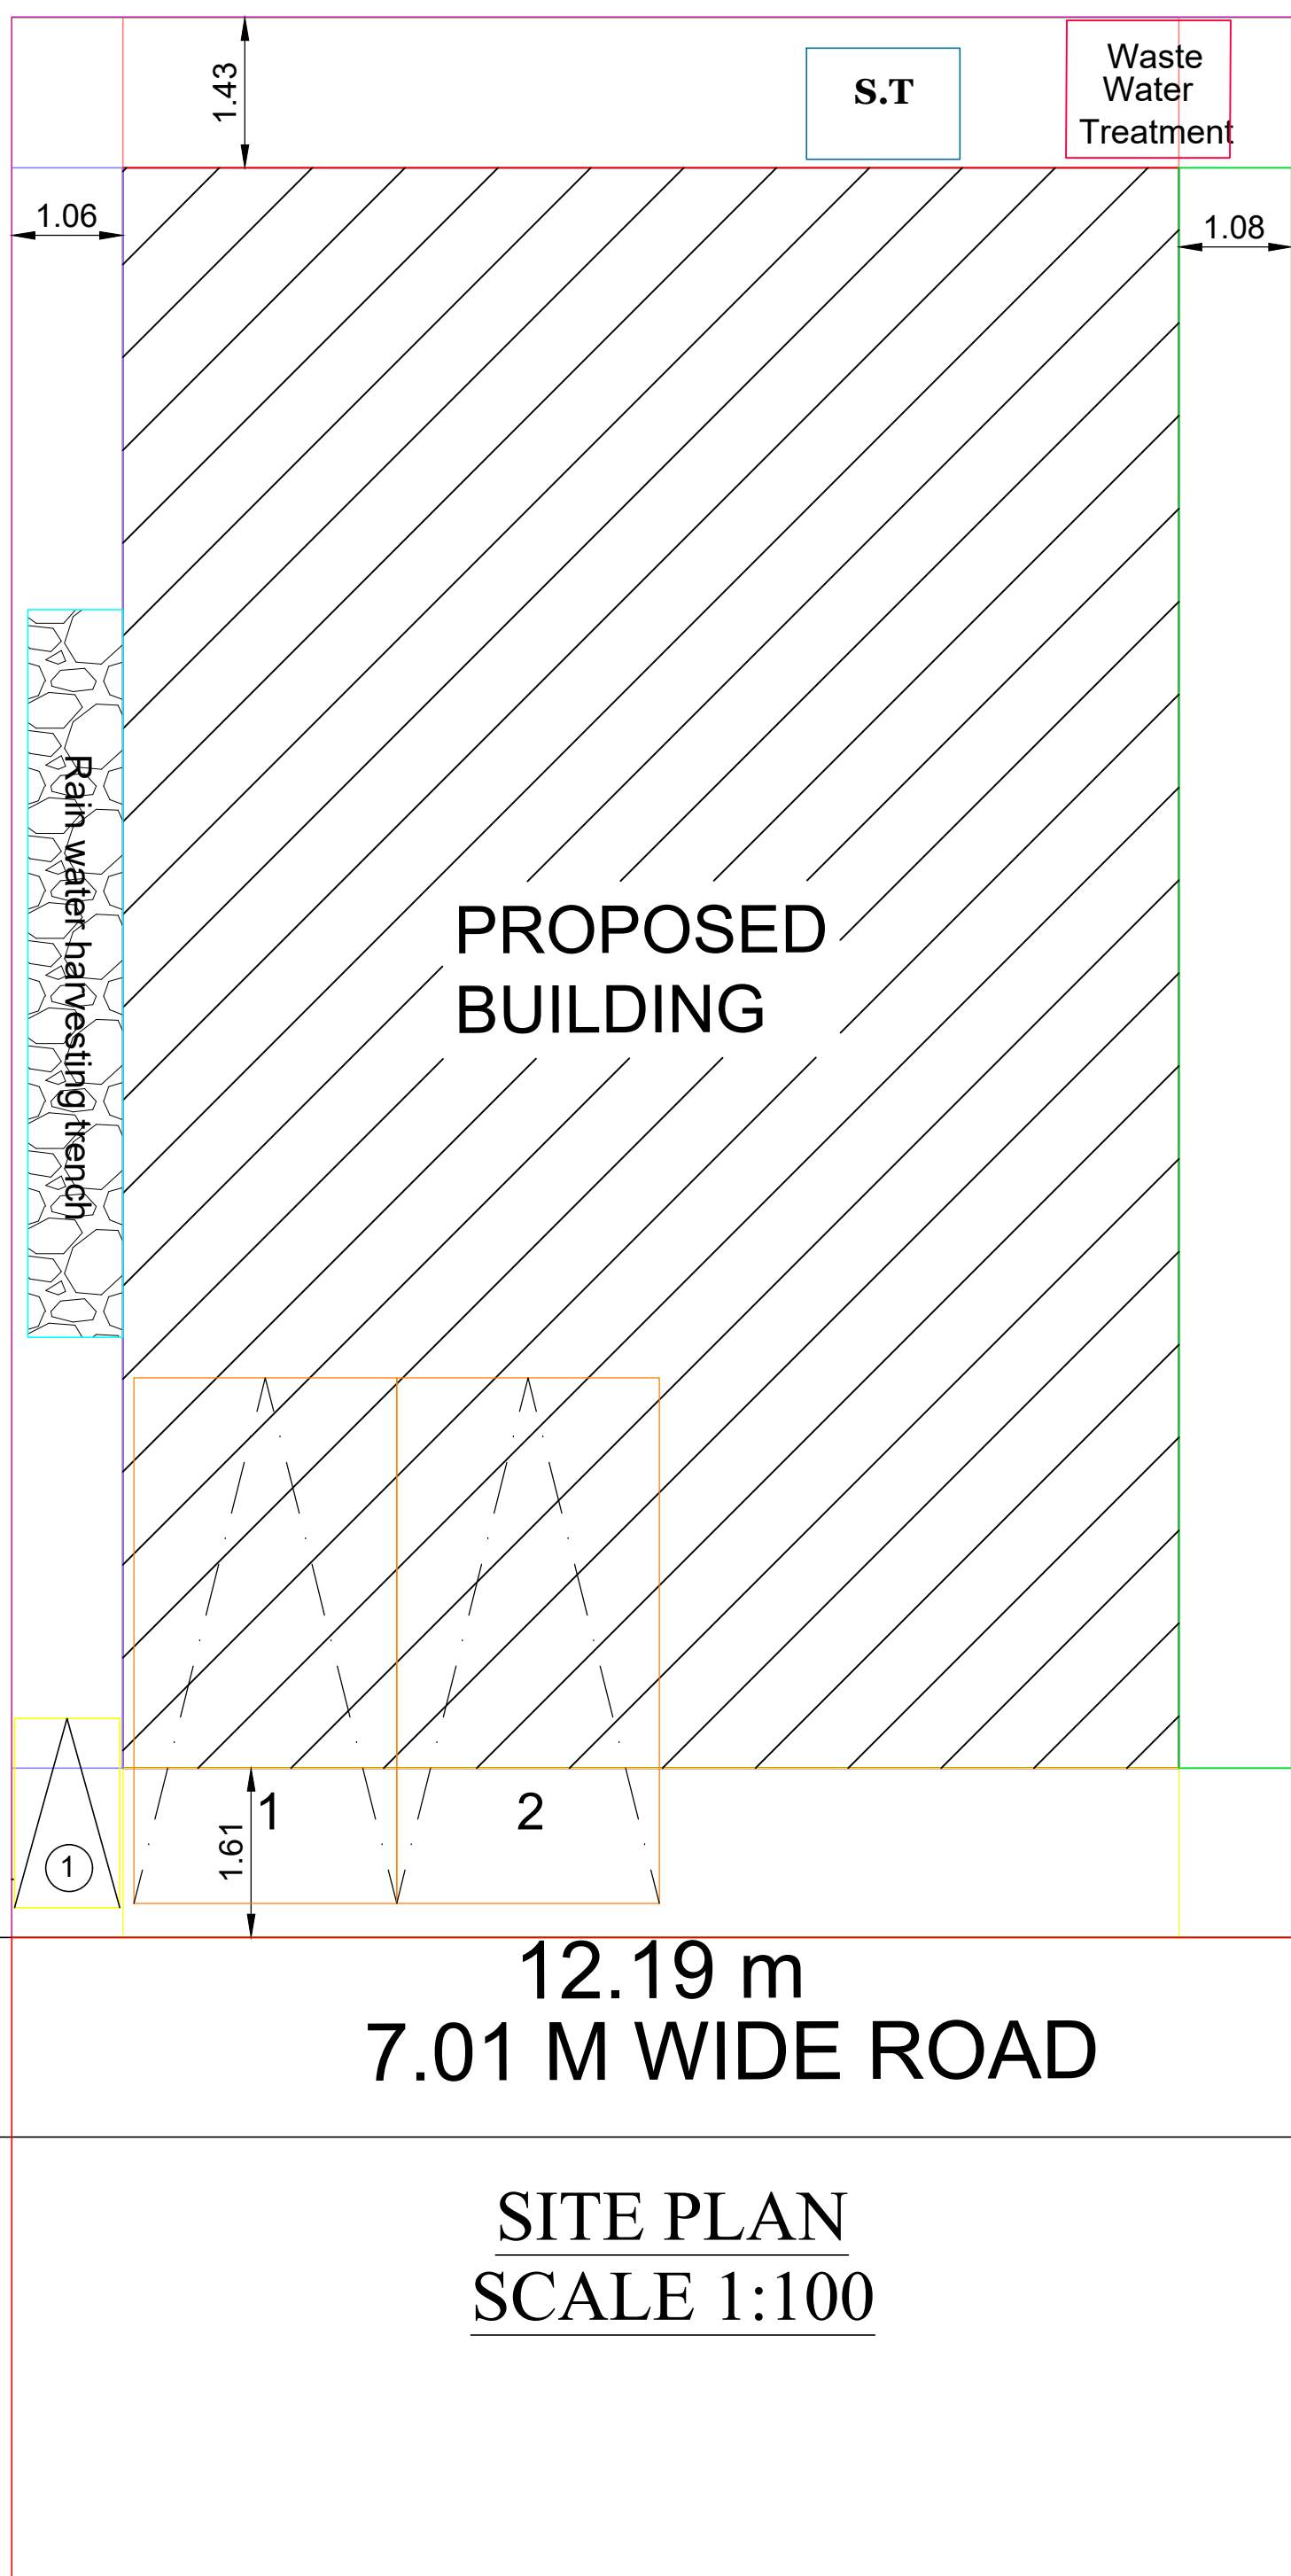


12.19 m
7.01 M WIDE ROAD


SITE PLAN
SCALE 1:100

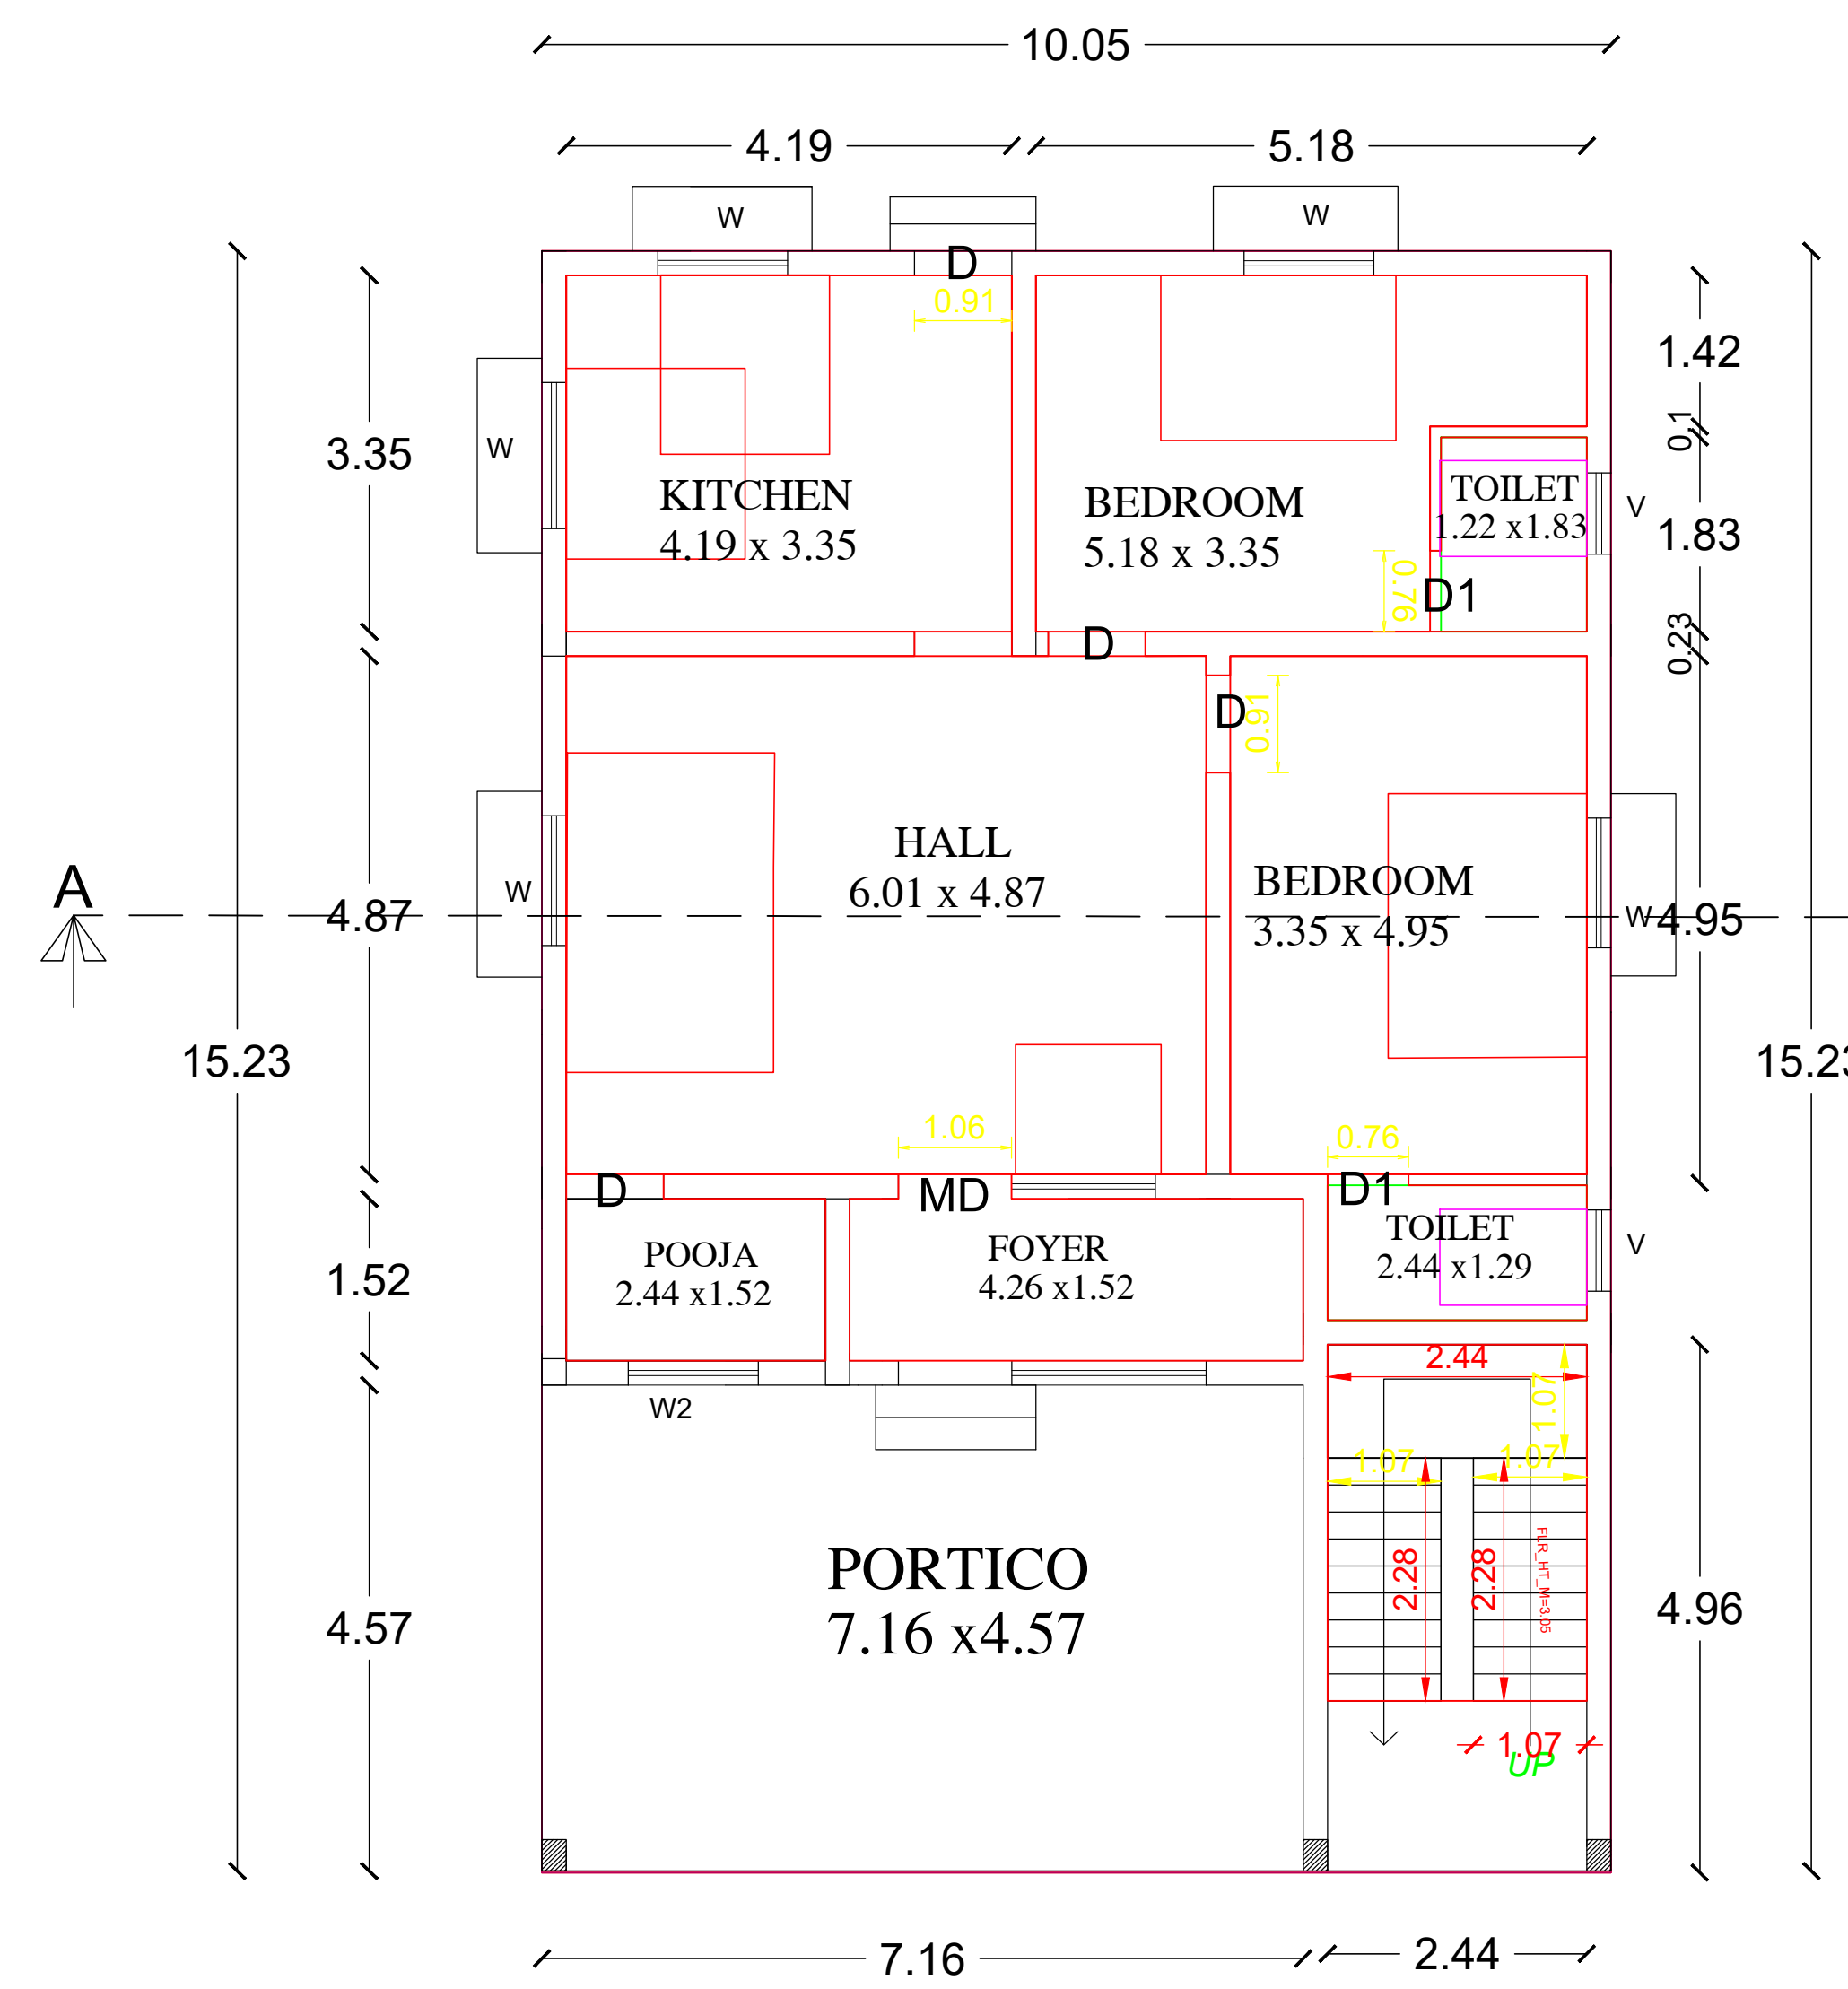

GROUND FLOOR PLAN

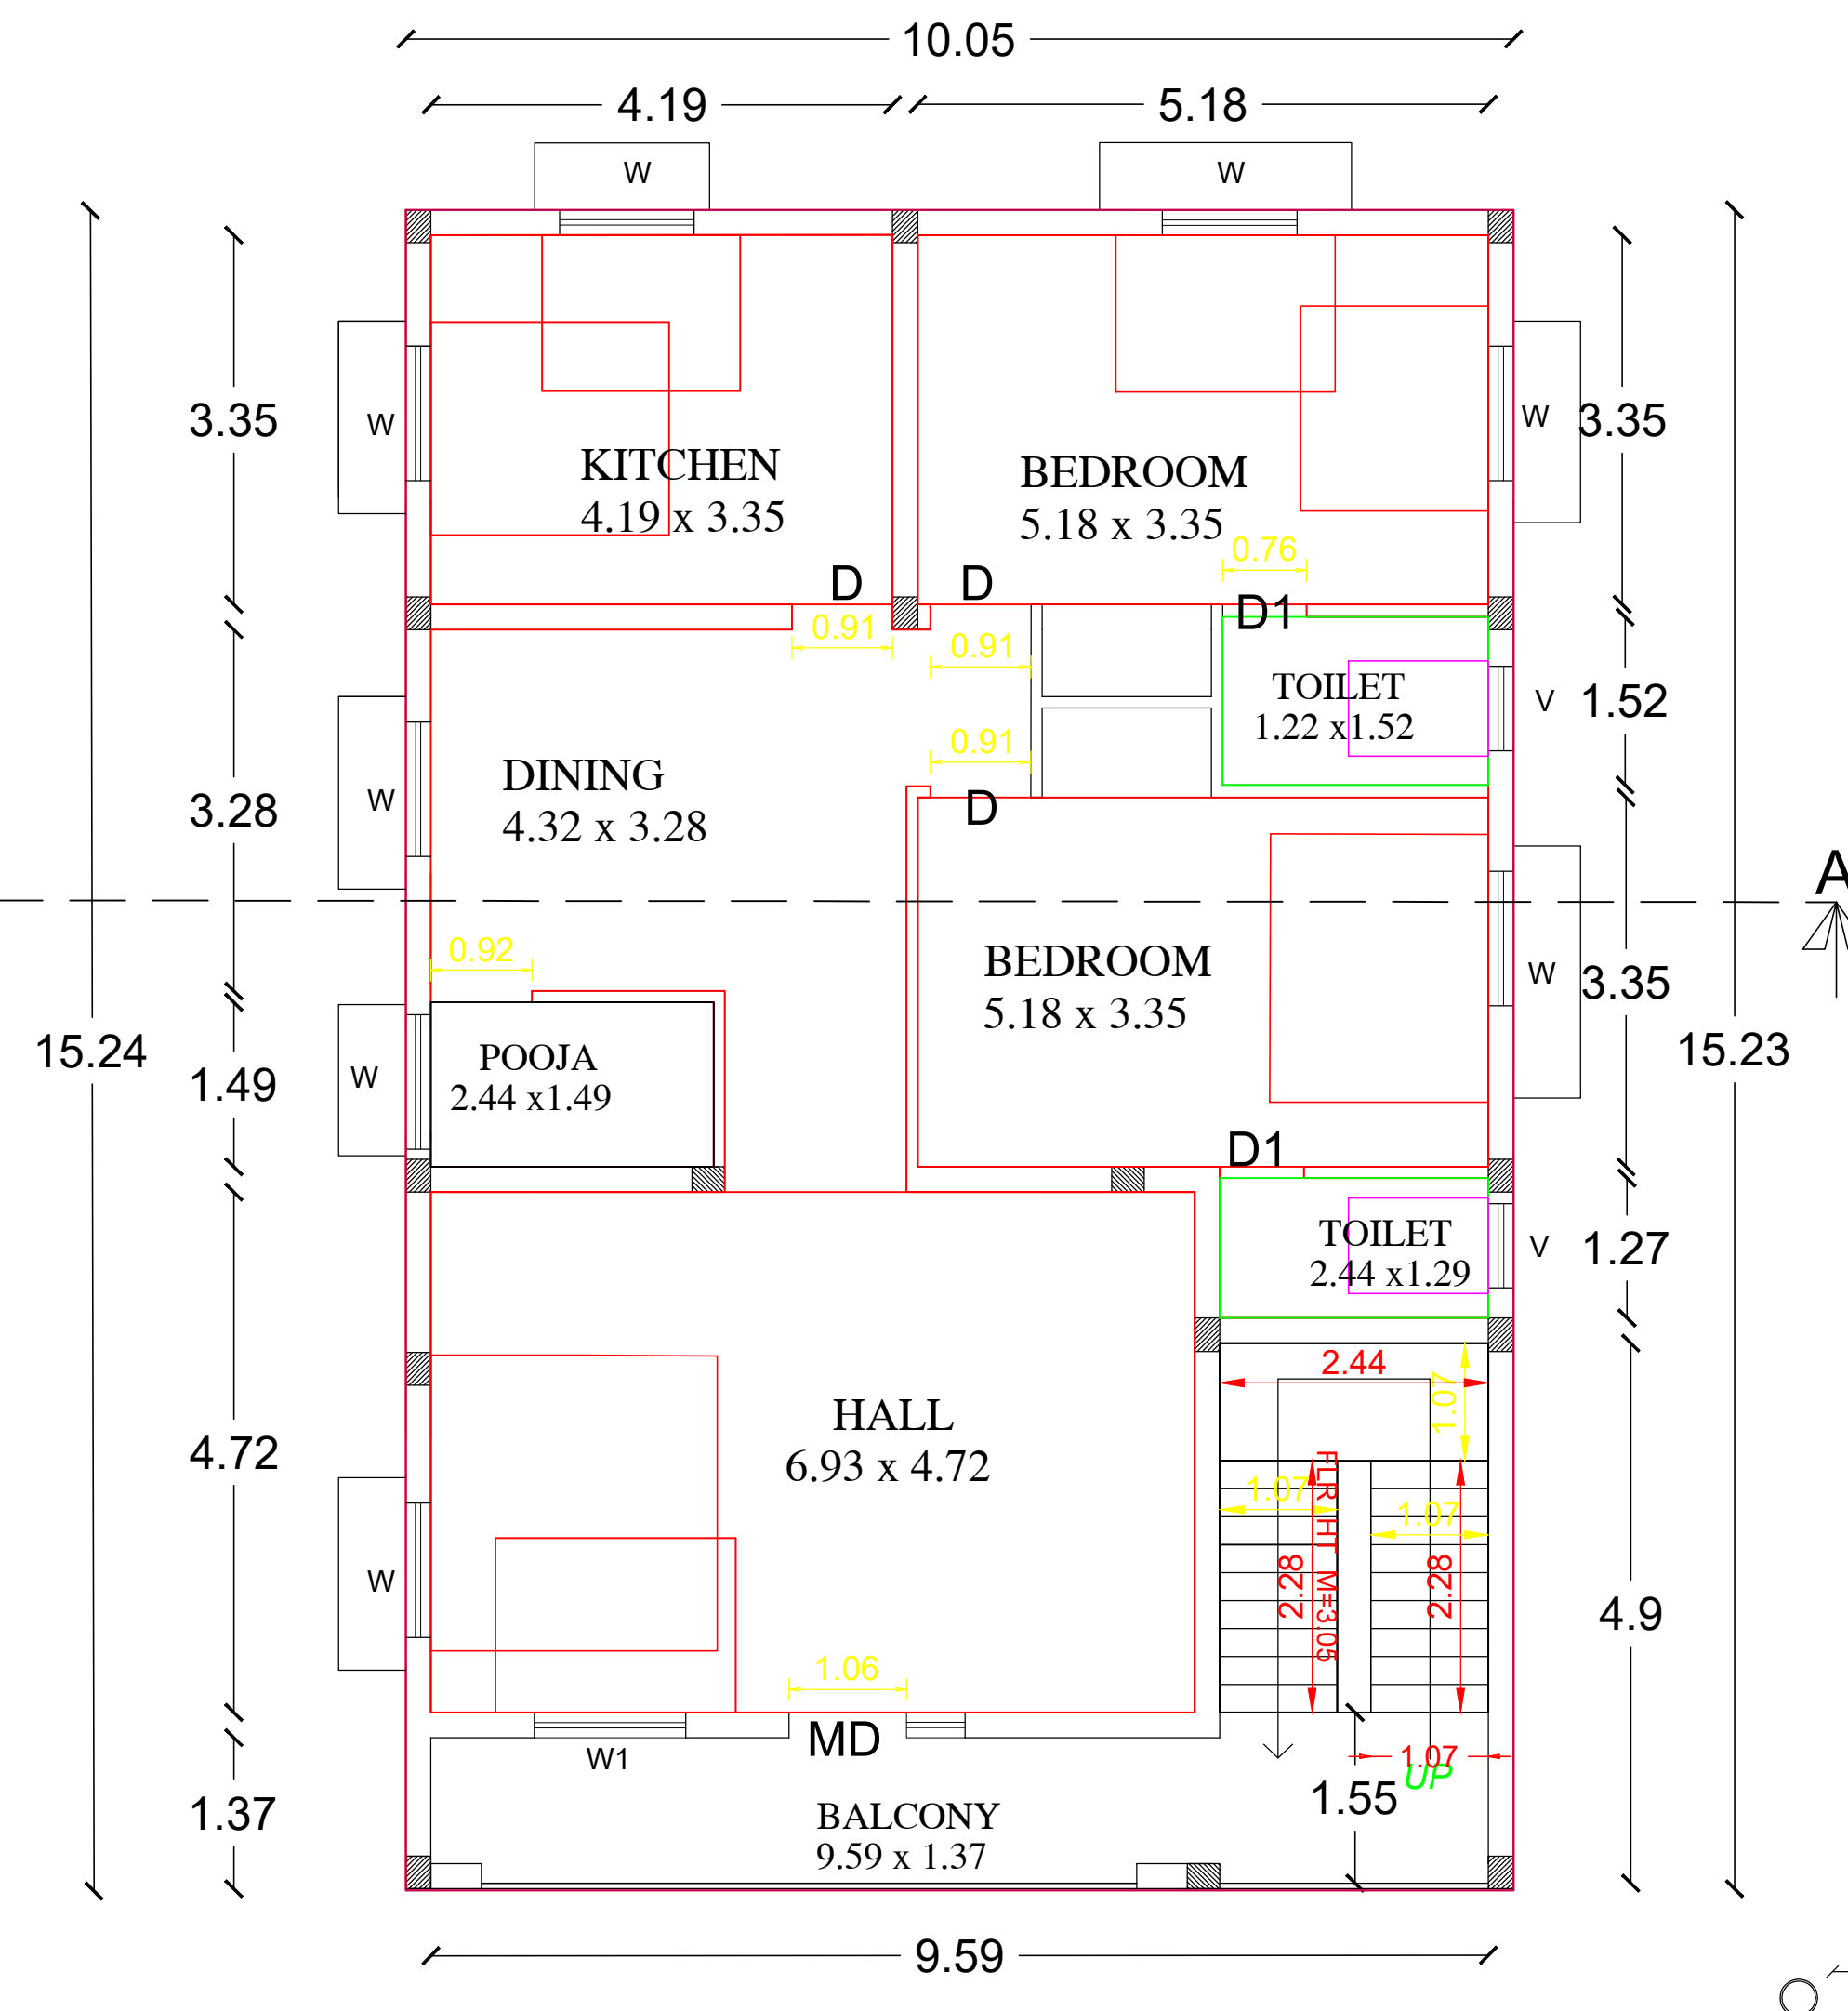


FIRST FLOOR PLAN

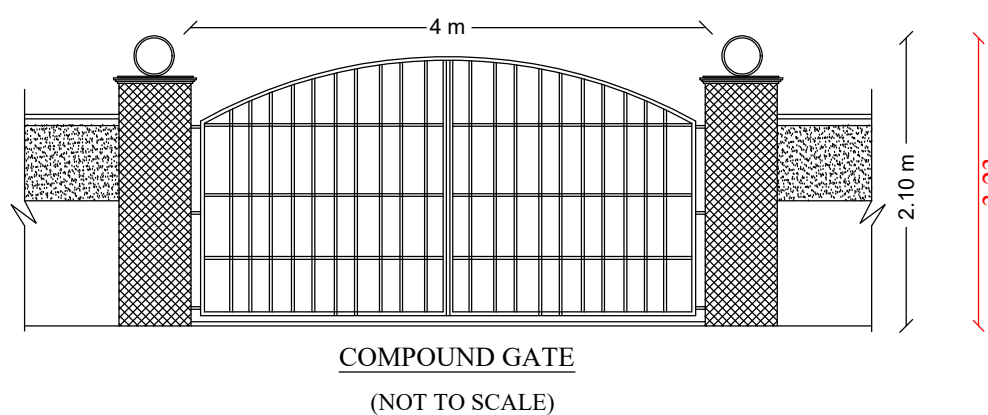


COMPOUND GATE
(NOT TO SCALE)


PLAN INFO
PLOT AREA M2=222.96
AS PER DOCUMENT=222.96
AS AT SITE=222.60
FMB OR PLR=222.96
SINGLE FAMILY BLDG=YES
CRZ=NO
SECURITY_ZONE=NO
ACCESS_WIDTH_M=12.19
WHETHER GOVT OR AIDED SCHOOL=NO
ROAD_WIDTH=12.19
ROAD_LENGTH=550m
AVG_PLOT_DEPTH=18.29m
AVG_PLOT_WIDTH=12.19m
LAND_USE_ZONE = RESIDENTIAL
PLOT No-400
TALUK = THANJAVUR
PATTI NO=
SURVEY NO=502/97
DISTRICT=THANJAVUR
JURISDICTION TYPE=RURAL PANCHAYAT
RWH DECLARED=YES
BUILDING NEAR TO RIVER=NO
AREA TYPE=OTHERS
BUILDING NEAR MONUMENT=NO
BUILDING NEAR GOVT BLDG=NO
PROVISION FOR GREEN BUILDINGS AND SUSTAINABILITY=YES
FIRE PROTECTION AND FIRE SAFETY REQUIREMENTS=YES
IF HERITAGE TOWN LESSTHAN 1KM RADIUS=NO
NOC FOR CONSTRUCTION_NEAR_MONUMENT=NO
NOC FIRE DEPT=YES
OSR APPLICABLE=NO
PREMIUM FSI REQUIRED=NO
IS APPROVED LAYOUT=YES
IS SWIMMING POOL EXISTS=NO

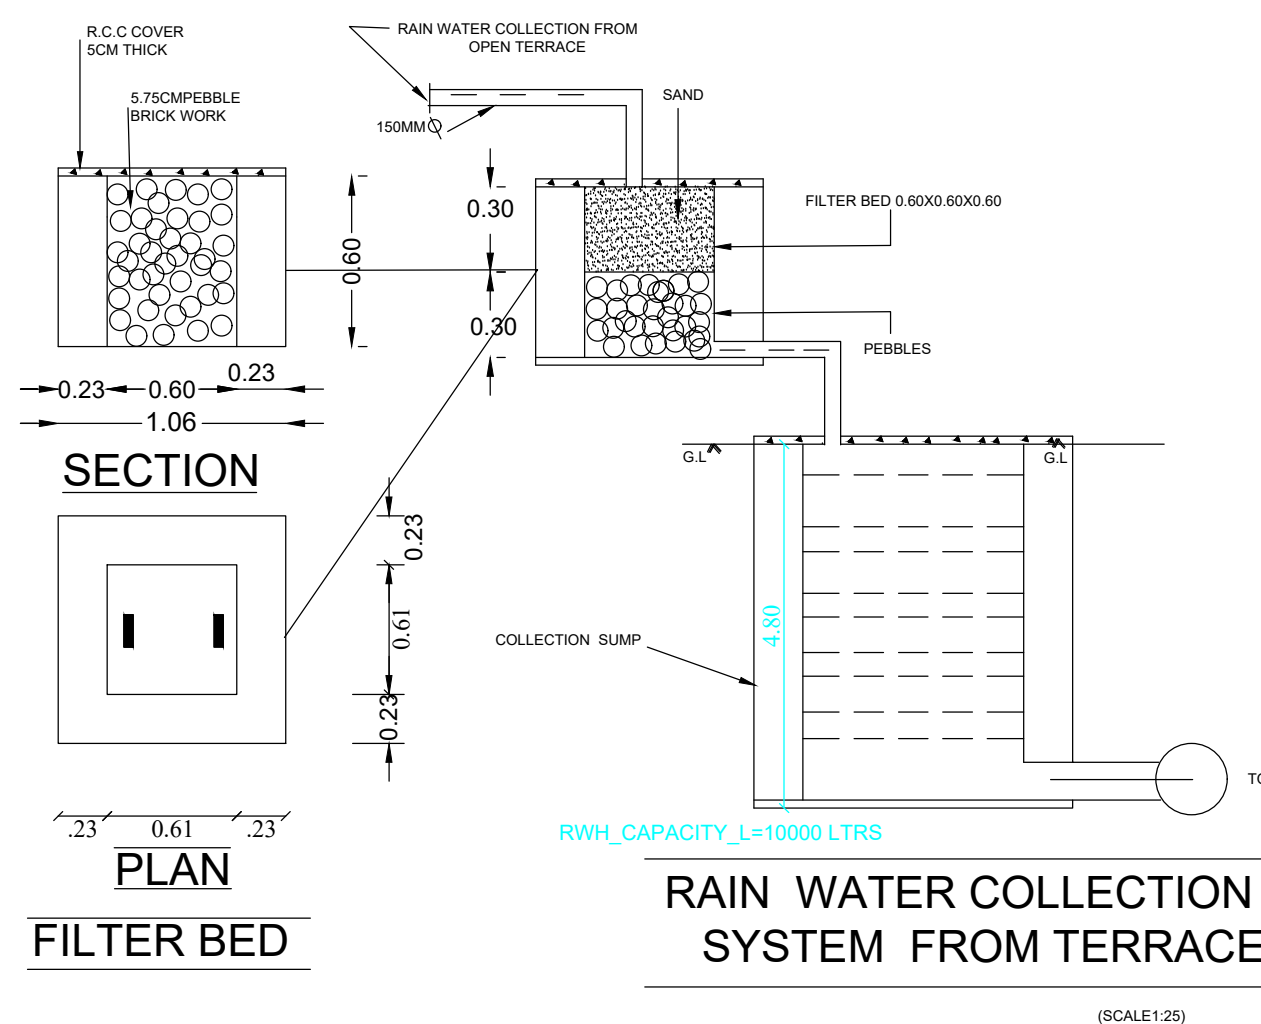


RAIN WATER COLLECTION
SYSTEM FROM TERRACE
(SCALE:1:25)

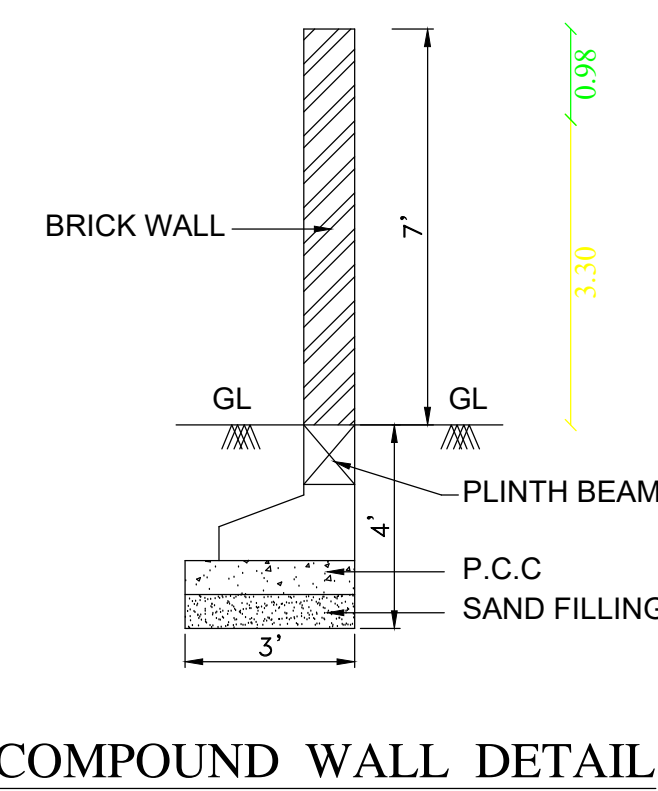


COMPOUND WALL DETAIL

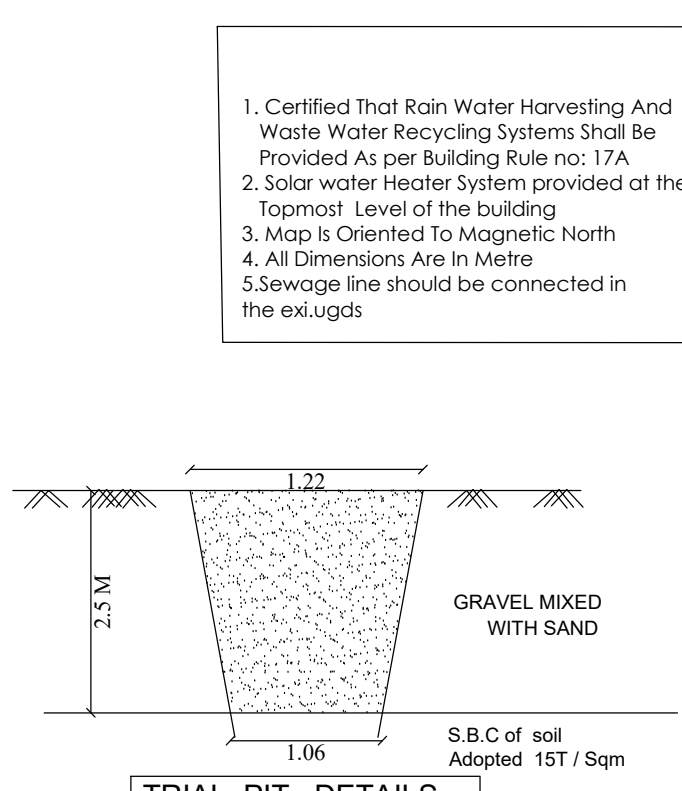


TRIAL PIT DETAILS

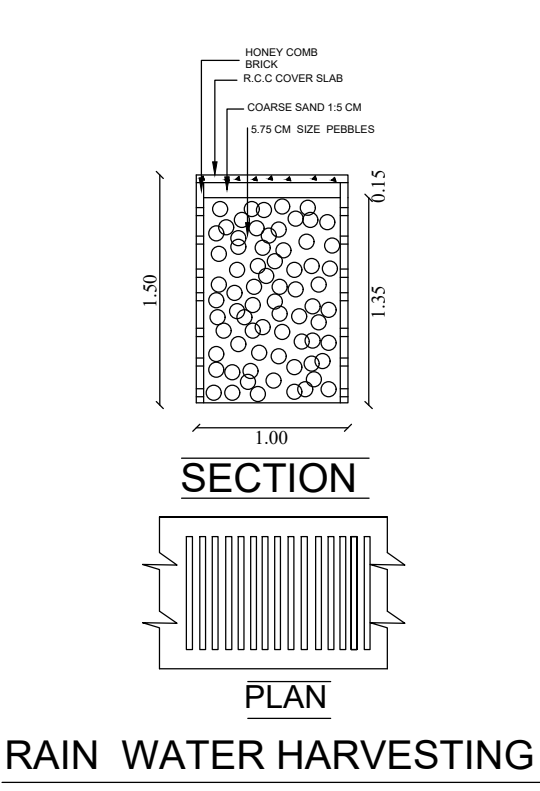

RAIN WATER HARVESTING
PERCOLATION BED

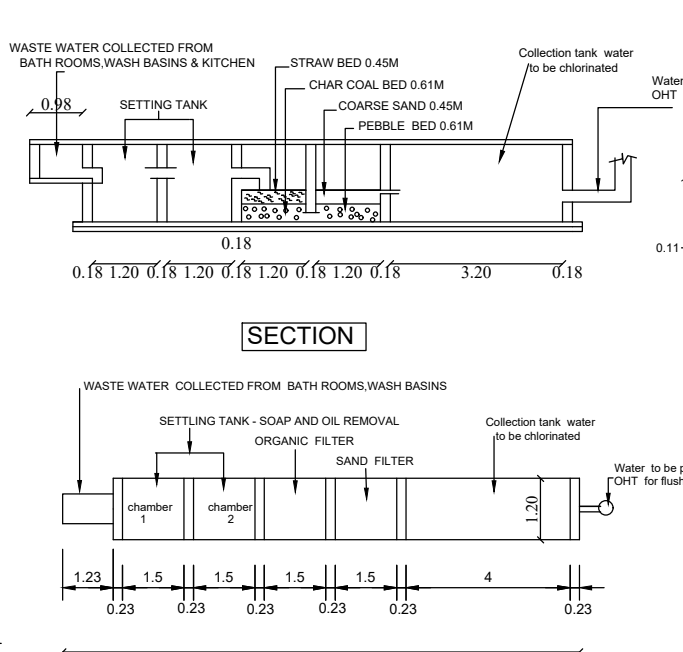

WASTE WATER RECYCLING SYSTEM

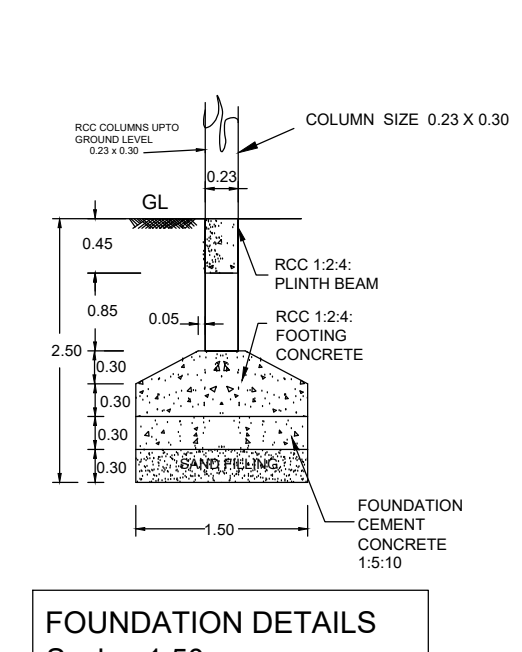

FOUNDATION DETAILS
Scale: 1:50

JOINERY DETAILS

M.D	MAIN DOOR	1.07 X 2.13
D	DOOR	0.91 X 2.13
D1	DOOR	0.76 X 2.13
W	WINDOW	1.22 X 1.37
V	VENTILATOR	0.60 X 0.60

AREA STATEMENT

DESCRIPTION	AREA IN Sq.mt	AREA IN Sq.ft
Plot Area (As per Document)	222.96	2400.00
Ground Floor Area	153.18	1648.81
First Floor Area	153.18	1648.81
Open Area	69.78	751.19

FLOOR SPACE INDEX (FSI) = $\frac{306.36}{222.96} = 1.37$

PLOT COVERAGE (PC) = $\frac{153.18}{222.96} \times 100 = 68.70\%$

COLOUR INDEX

BOUNDARY	
PROPOSED	
ROAD	

OWNER

Handwritten signature of the owner.

ENGINEER

Handwritten signature of the engineer.
Er. P. RAJAPRAKASH, B.E.,
Grade-II Engineer, Register No. 107/LS/2020/09917
Agaram Construction & Plotters
Vairam Nagar, Pudukkottai Road,
M. Vairam Nagar, Thanjavur - 613 005.
Mobile: 99948 45728



Eight ways to know a piece of land before you pay for it.

This report covers one part of the picture. These cover the rest, drawn from the same government records, for any property in Tamil Nadu.

LandLens One

Ask anything about a property and get an answer grounded in live government records, with the sources shown.

[/landlens/one](#)



Verify My Land

Every record check run on one property and returned as a single report.

[/landlens/verify-my-land](#)



Legal Opinion

An advocate's written opinion on the title, built on the records we pull for it.

[/landlens](#)



One Map

Every layer on one map: the parcel, its boundary, zoning, water bodies and what sits around it.

[/landlens/one/map](#)



PriceMap

What land actually changed hands for around this plot, taken from the registered deeds.

[/landlens/pricemap](#)



Build Scope

What you are allowed to build here: floor space, height, coverage and setbacks.

[/landlens/build-scope](#)



Property Tracker

Watch a property and hear about it when something new is registered against it.

[/landlens/property-tracker](#)



Deal Room

Run the transaction in one place: documents, stamping, signatures and the parties.

[/landlens/deal-room](#)



Twenty-four checks you can run yourself, at no cost.

Records and verification

The registers themselves, read for you.

Encumbrance Certificate

Patta and Chitta

Field Measurement Sketch

EC Analyzer

Bank charge check

Court case search

Seller background check

Approval check by survey

Zoning and land use

What the plan says can happen on this land.

Land use zone finder

CMDA land use check

Coastal regulation zone

Master plan check

Water bodies finder

Airport height clearance

Value and duty

What it is worth and what it costs to register.

Guideline value by street

Guideline value by survey

Stamp duty and registration fees

Capital gains

Floor space index

Area unit converter

Registers and directories

Who holds it, and which office keeps the record.

Find your registering office

Temple property check

Waqf property check

RERA register



Every free tool
/tools



Services we run
for you
/services



The LandLens
suite
/landlens/one



Every claim in this document traces back to a government record.

Legal opinions, due diligence and title verification

Building plan, layout and sub-division approvals

Completion and occupancy certificates, regularisation

Escrow, negotiation and NRI property management

Land survey, soil testing, architecture and construction

Verified RealEstate
3/350/2 Mettukuppam,
OMR Thoraipakkam,
Chennai 600 097, India
hello@verified.realestate
+91 9996 12 9996

Prepared from the registers named on the page each finding sits on. Where a register could not be read, this document says so in its place rather than leaving the gap to be read as a clean result.

