

PP

APPROVAL RECORD

Planning Permission

Thanjavur

Thanjavur district, Tamil Nadu

APPROVAL TYPE

Building Plan

ISSUING AUTHORITY

DTCP

The approval as the planning authority issued it, reproduced in full behind this page.

An approval speaks to what was sanctioned, not to what was built. Completion is a separate record.

PLAN SHOWING THE PROPOSED CONSTRUCTION OF G.I. SHEET ROOF GROUND AND MEZZANINE FLOOR BUILDING IN SURVEY NO:241/2 PART, PLOT NO: TS-123, TS-124, DTCP APPROVAL LAYOUT NO.21/2013, SIDCO INDUSTRIAL ESTATE, PALAYAPATTI SOUTH VILLAGE & PANCHAYAT, BUDALUR TALUK, THANJAVUR DISTRICT.

SHEET NO : 01/02

CATEGORY : GREEN & ORANGE

(ANNEXURE - VI & VII)

MANUFACTURING TYPE :

MANUFACTURING OF STAINLESS STEEL
BRASS COPPER UTENSILS

ESTIMATION OF POWER REQUIREMENT

M/c. no.	MACHINE NAME	NOS.	K.W	TOTAL K.W
1	Multiple station hydraulic press	1	52 K.W	52 K.W
2	cnc metal spinning machines	1	16.50 K.W	16.50 K.W
3	chemical washing machine	1	76 K.W	76 K.W
4	edge cutting machine	1	10 K.W	10 K.W
5	edge trimming machine	1	10 K.W	10 K.W
TOTAL HORSE POWER			164.50 K.W	

OWNER(S):



M/S ANANDAM MINES AND MINERALS ASSOCIATION

STRUCTURAL ENGINEER



E. G. THIRUMAL MURUGAN, M.E.
Sundari Construction
Registered Structural Engineer Grade -I
(Reg.No:TJR / RSE -I/2020 / 0187)
Licenced Surveyor & Consulting Engineer
Licence No:498
4/1634, Rasi Nagar, Budalur,
Thanjavur - 613 602.
E.mail: consultgtm@gmail.com
+91-95009 78123, 82206 58600

REGISTERED ENGINEER


E. C. JEROME FELIX, B.E.,
Registered Engineer Grade-II (RE),
Consulting Civil Engineer,
Department of Town & Country Planning,
(Reg. No. TJR / RE-II / 2019 / 011),
Licenced Building Surveyor (L. No. 425),
C. J. CONSTRUCTION & PLOTTERS,
1st Floor, Tamil Complex, Veeramalai Nagar,
Pudukottai Road, Thanjavur-613 005.
Mob: 9942962000, Off: (04362)-227909.

Reg.No. RE-1 / 2024/ 36.

GEO TECH ENGINEER


Dr. S. SENTHIL KUMAR, B.E., M.E., Ph.D., F.G.S., M.I.
Registered Geotechnical Engineer,
(TJR/RGE/2019/086), Chartered Engineer,
703, Plot No. 29, OM Rajoo Nagar,
Near New Bus Stand, THANJAVUR - 613 005.
Mobile : 9443976090

APPROVAL AUTHORITY


SWP/DTCP/TNJ/R/BP.NO:37/2024

(e-signed)

ASSISTANT DIRECTOR


DISTRICT TOWN AND COUNTRY PLANNING OFFICE

THANJAVUR

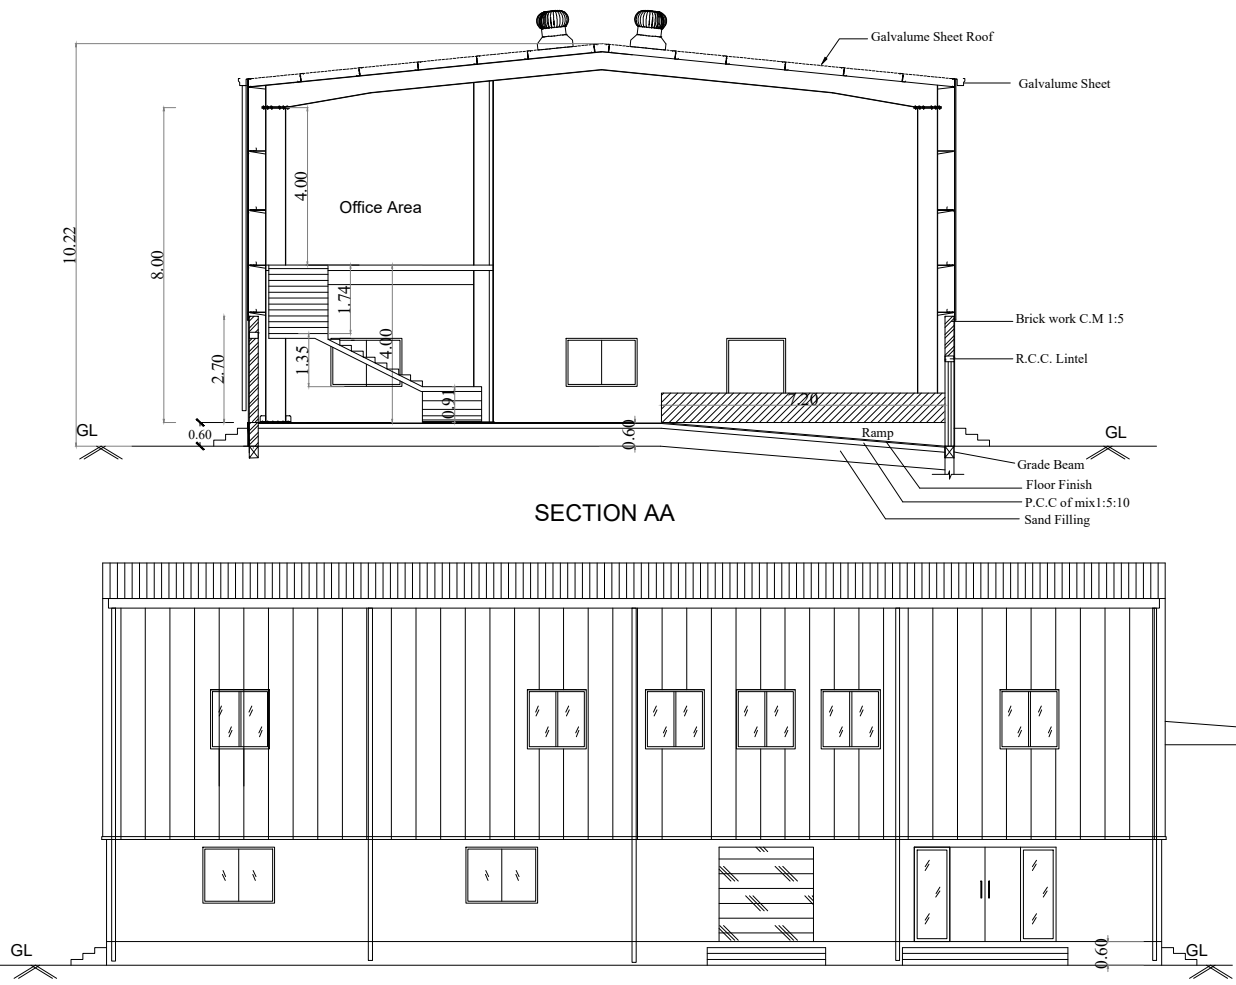


SECTION AA


Front side Elevation

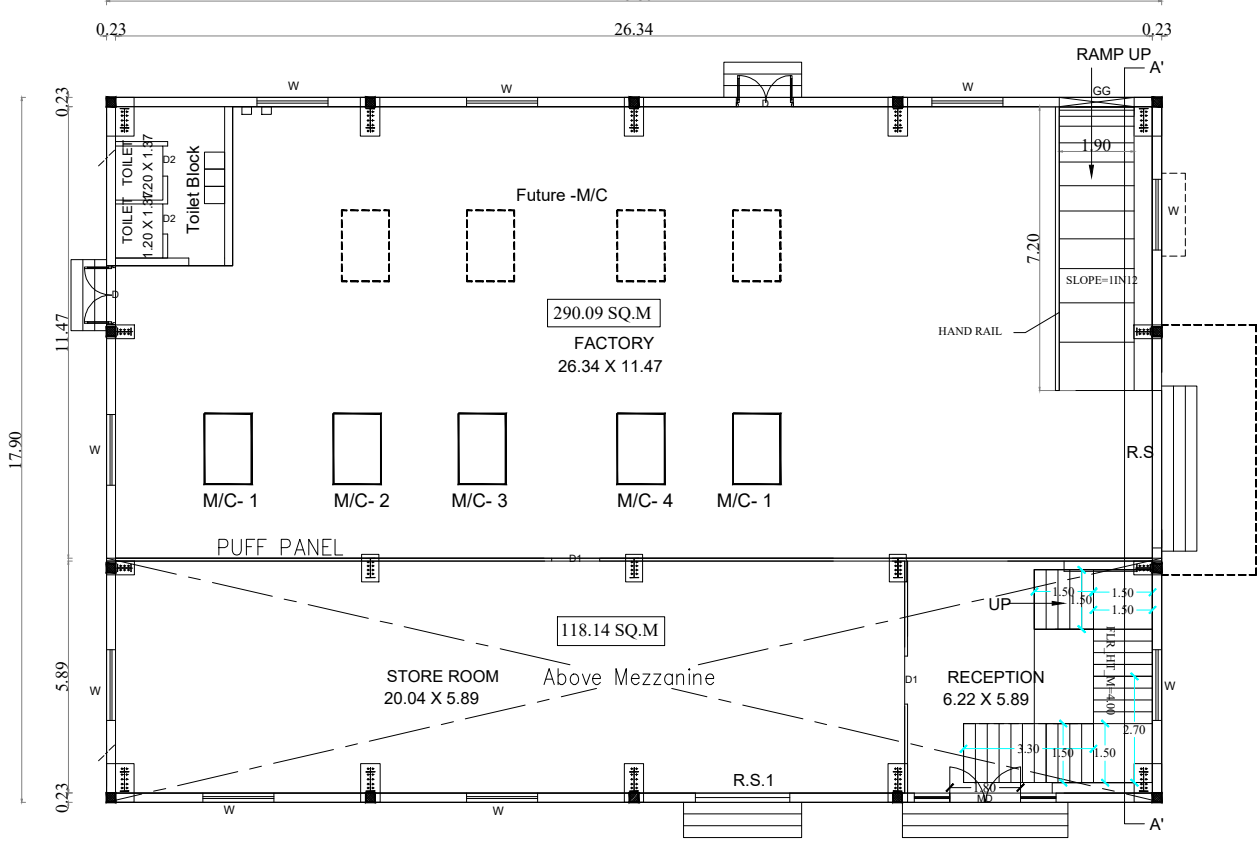


GROUND FLOOR PLAN

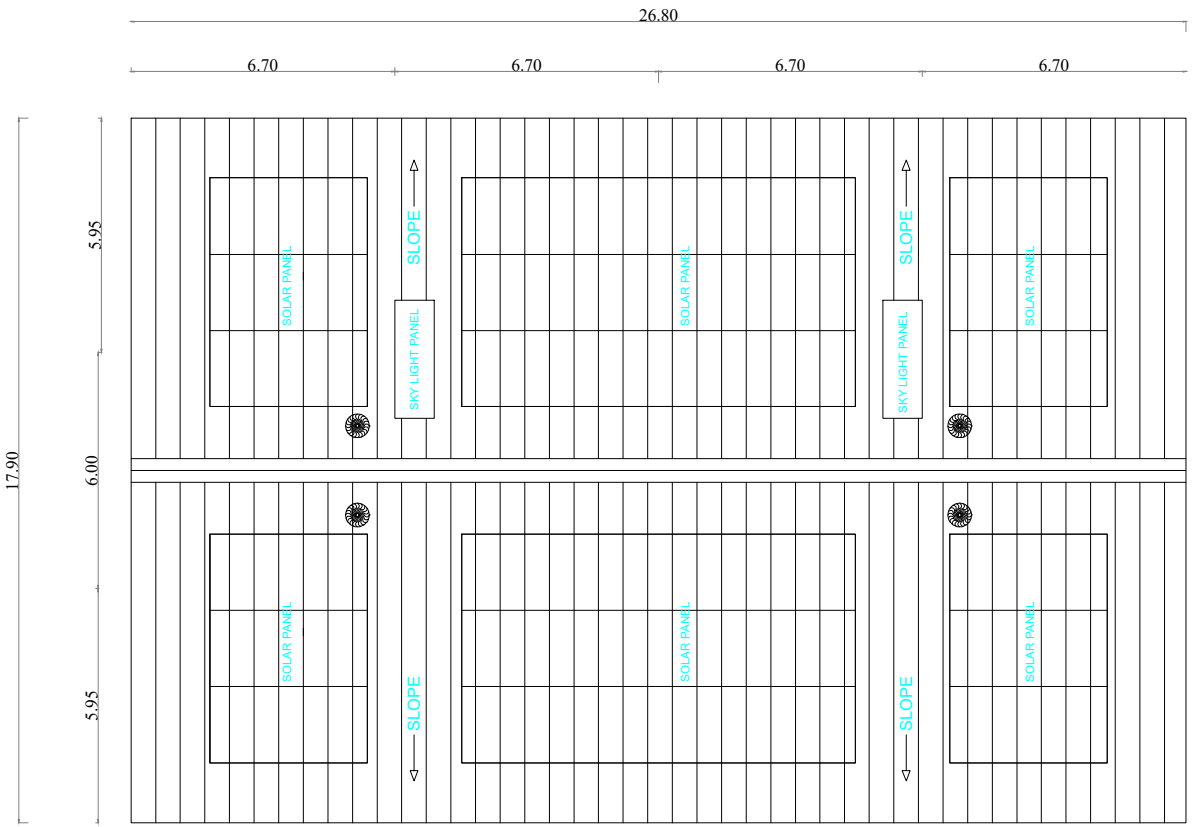

ROOF COVERING PLAN

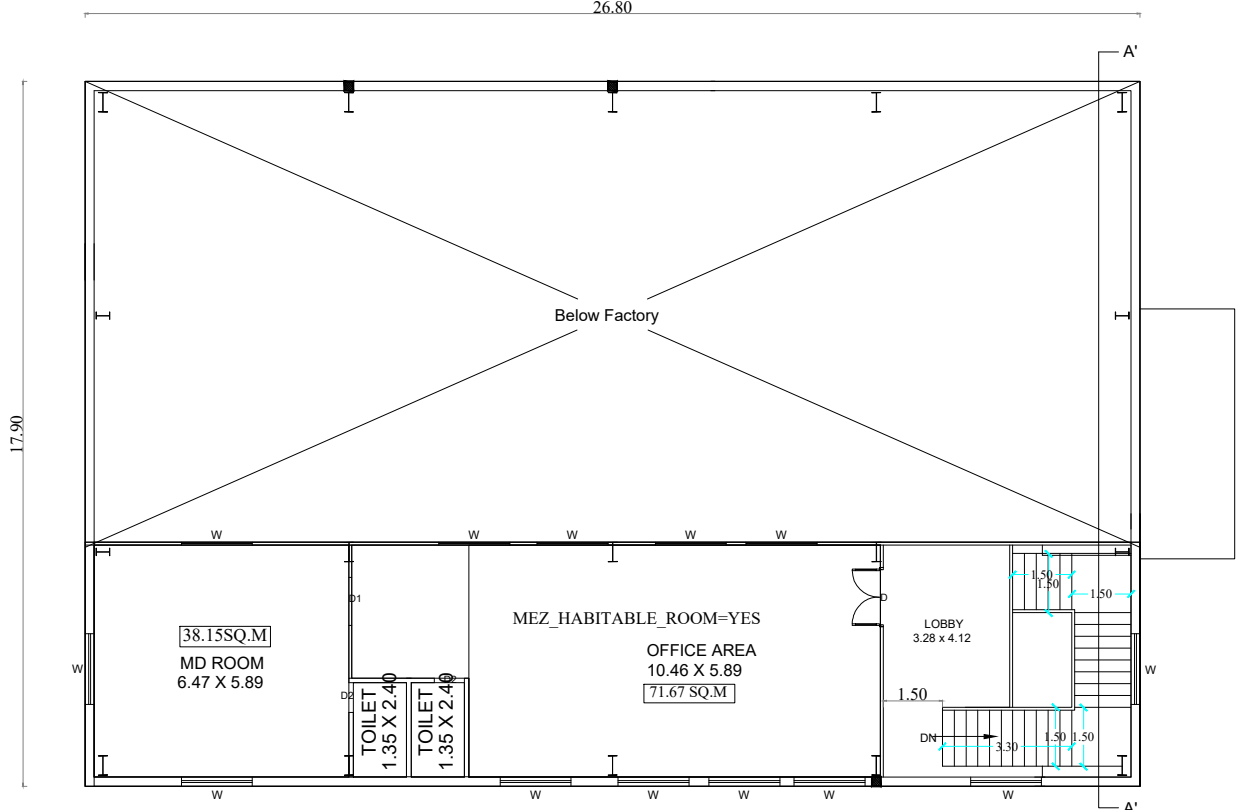

Mezzanine Floor

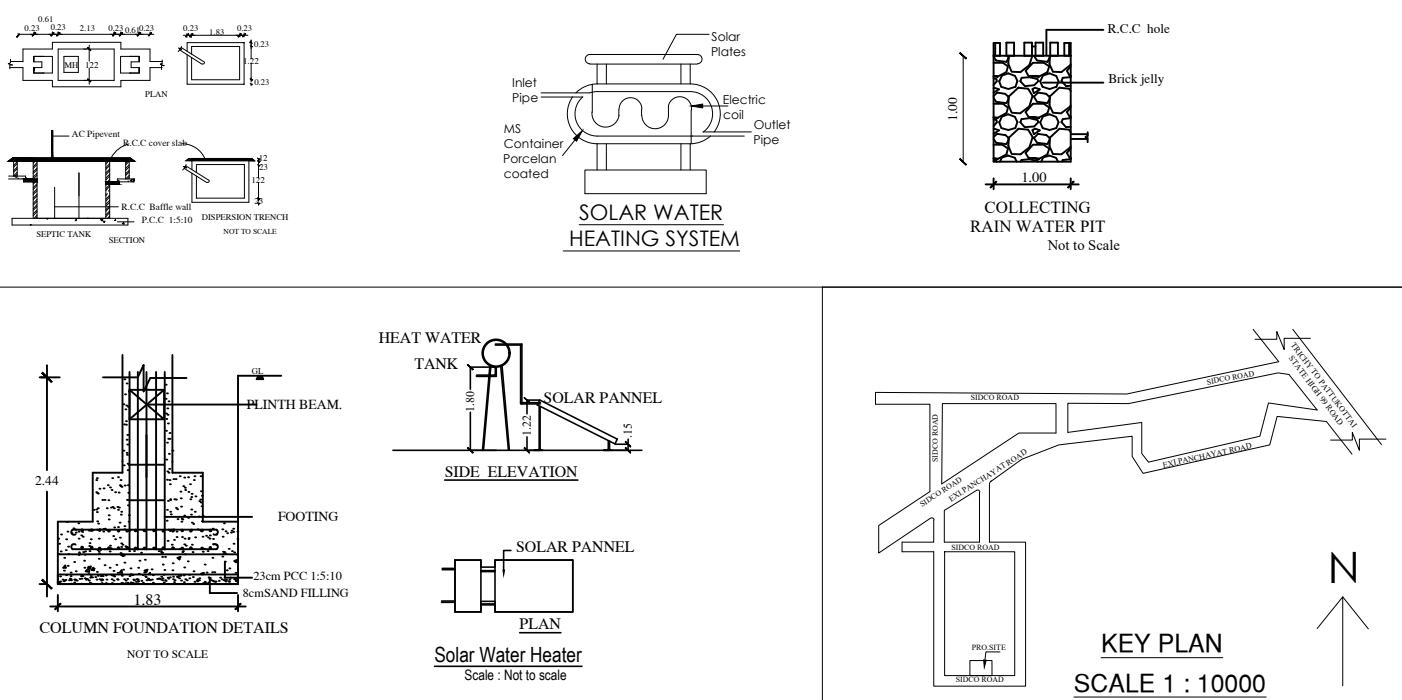

PLAN SHOWING THE PROPOSED CONSTRUCTION OF G.I. SHEET ROOF GROUND AND MEZZANINE FLOOR BUILDING IN SURVEY NO:241/2 PART, PLOT NO: TS-123, TS-124, DTCP APPROVAL LAYOUT NO.21/2013, SIDCO INDUSTRIAL ESTATE, PALAYAPATTI SOUTH VILLAGE & PANCHAYAT, BUDALUR TALUK, THANJAVUR DISTRICT.

SHEET NO : 02/02

CATEGORY : GREEN & ORANGE

(ANNEXURE - VI & VII)

MANUFACTURING TYPE :

MANUFACTURING OF STAINLESS STEEL
BRASS COPPER UTENSILS

JOINERIES DETAILS IN METER

RS - ROLLING SHUTTER 4.00 X 4.50

RS1 - ROLLING SHUTTER 2.40 X 2.40

MD - MAIN DOOR 1.52 X 2.13

D - DOOR 1.22 X 2.10

D1 - DOOR 1.00 X 2.10

D2 - DOOR 0.76 X 2.10

W - WINDOW 2.00 X 1.22

W1 - WINDOW 1.83 X 1.22

V - VENTILATOR 0.81 X 0.91

AREA CHART :-

AREA DETAILS	SQ.MT	SQ.FT
SITE AREA	1200.00	12916.80
PRO.GROUND FLOOR AREA	479.69	5163.38
PRO. MEZZANIENE FLOOR AREA	164.72	1773.00
OPEN AREA	720.31	7753.42

F.S.I - 0.53

REFERENCE :-

BOUNDARY ☐
PROPOSED ☐ ROAD ☐

NO. OF LORRY PARKING AVAILABLE : 01 NOS.

NO. OF CAR PARKING AVAILABLE : 2 NOS.

NO. OF TWO WHEELER
PARKING AVAILABLE : 10 NOS.

NO. OF CYCLE PARKING AVAILABLE : 10 NOS.

NO. OF WORKERS : 20 NOS.

ESTIMATION OF POWER REQUIREMENT

M/c. no.	MACHINE NAME	NOS.	K.W	TOTAL K.W
1	Multiple station hydraulic press	1	52 K.W	52 K.W
2	cnc metal spinning machines	1	16.50 K.W	16.50 K.W
3	chemical washing machine	1	76 K.W	76 K.W
4	edge cutting machine	1	10 K.W	10 K.W
5	edge trimming machine	1	10 K.W	10 K.W
TOTAL HORSE POWER			164.50 K.W	

OWNER(S):

M/S ANANDAM MINES AND MINERALS ASSOCIATION

STRUCTURAL ENGINEER

Er. G. THIRUMAL MURUGAN, M.E.
Sundari Construction
Registered Structural Engineer Grade - I
(Reg.No:TJR / RSE -I/2020 / 0187)
Licenced Surveyor & Consulting Engineer
Licence No:498
4/1634, Rasi Nagar, Budalur,
Thanjavur - 613 602.
E.mail: consultgtm@gmail.com
Mob:95009 78123, 82206 58600

REGISTERED ENGINEER

Er. C. JEROME FELIX, B.E.,
Registered Engineer Grade-II (RE).
Consulting Civil Engineer,
Department of Town & Country Planning,
(Reg.No. TJR / RE-II / 2019 / 011),
(Reg.No. TJR / RSE -I/ 2020 / 0187),
Licenced Building Surveyor (L. No. 425),
C. J. CONSTRUCTION & PLOTTERS,
1st Floor, Tamil Complex, Veeramal Nagar,
Pudukottai Road, Thanjavur-613 005.
Mob: 9942962000, Off: (04362)-227909.
Reg.No. RE-1 / 2024 / 36.

GEO TECH ENGINEER

Dr.S.SENTHAMIL KUMAR, B.E., M.E., Ph.D., FICS, MIEI
Registered Geotechnical Engineer,
(TJR/RGE/2019/086), Chartered Engineer,
703, Plot No. 29, OM Rajoo Nagar,
Near New Bus Stand, THANJAVUR - 613 005.
Mobile : 9443976090

APPROVAL AUTHORITY

SWP/DTCP/TNJ/R/BP.NO:37/2024


(e-signed)

ASSISTANT DIRECTOR

DISTRICT TOWN AND COUNTRY PLANNING OFFICE


THANJAVUR

PLOT NO: D P 50

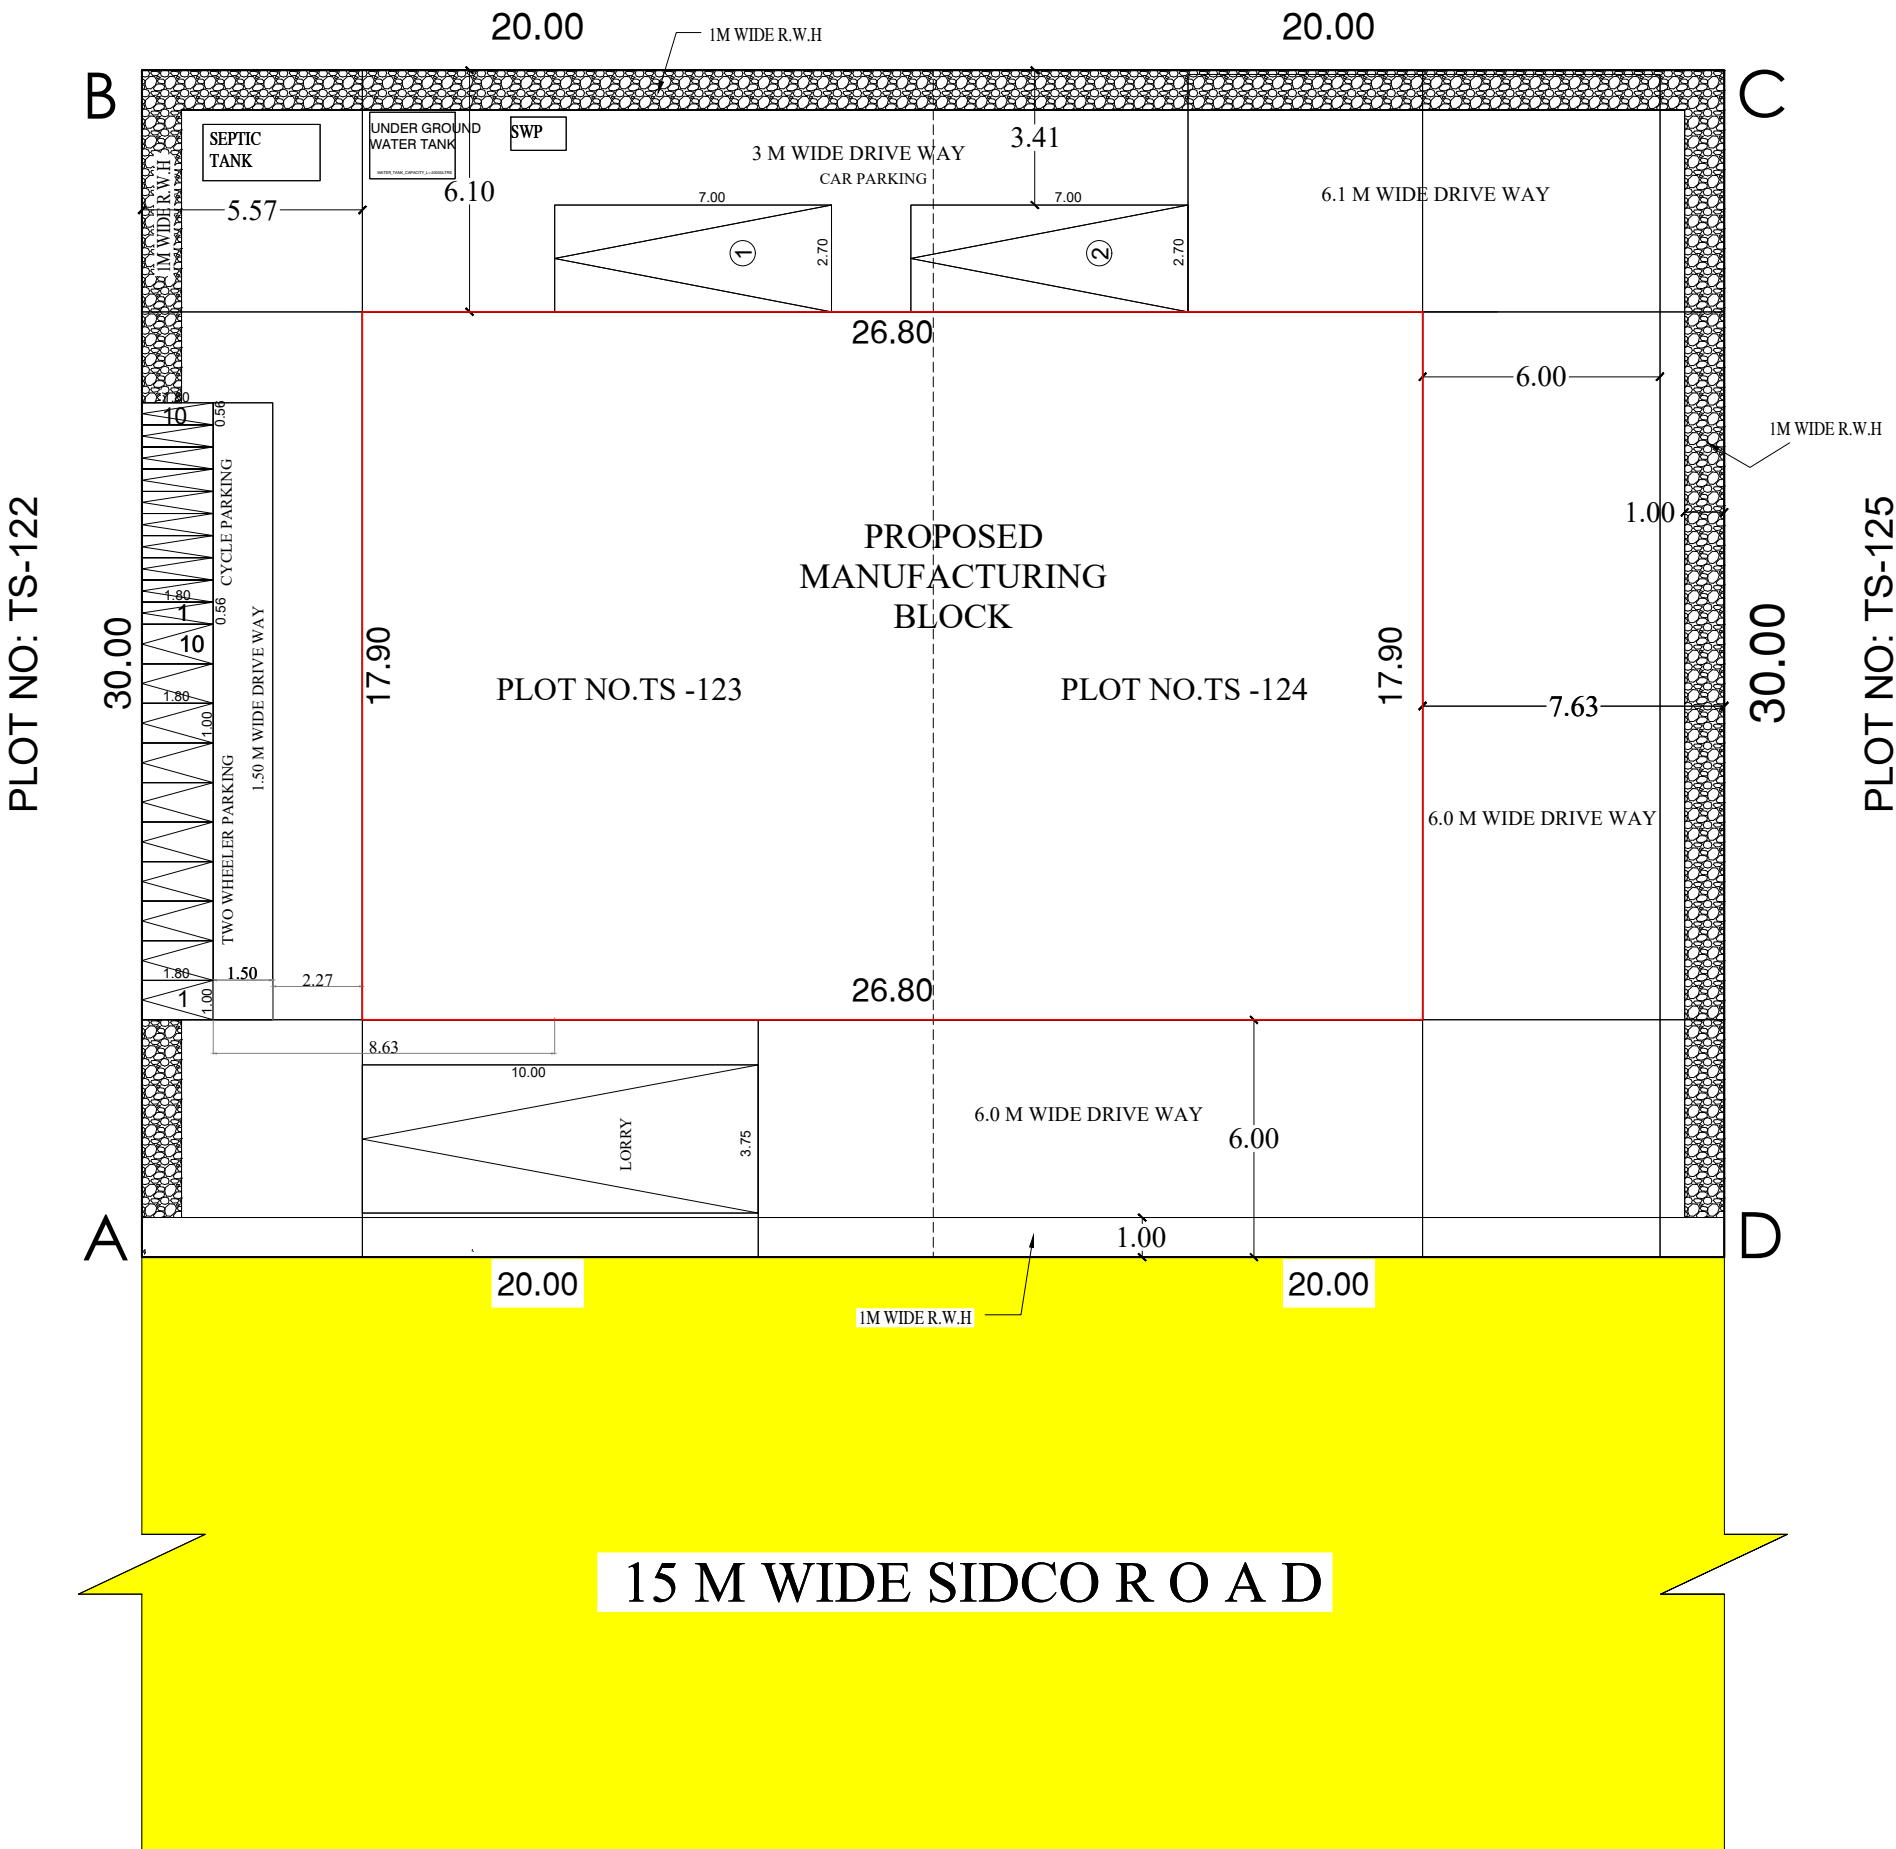

SITE PLAN

SCALE 1 : 100

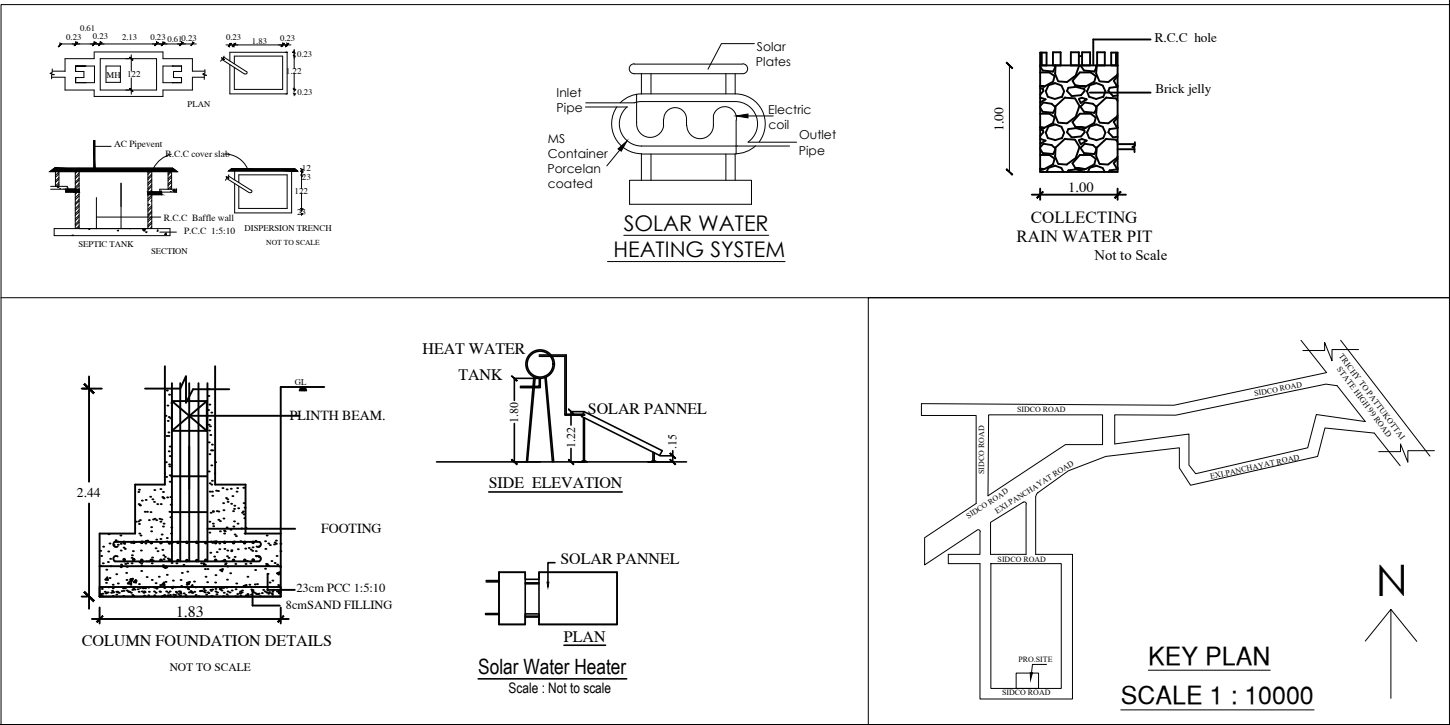

Eight ways to know a piece of land before you pay for it.

This report covers one part of the picture. These cover the rest, drawn from the same government records, for any property in Tamil Nadu.

LandLens One

Ask anything about a property and get an answer grounded in live government records, with the sources shown.

[/landlens/one](#)



Verify My Land

Every record check run on one property and returned as a single report.

[/landlens/verify-my-land](#)



Legal Opinion

An advocate's written opinion on the title, built on the records we pull for it.

[/landlens](#)



One Map

Every layer on one map: the parcel, its boundary, zoning, water bodies and what sits around it.

[/landlens/one/map](#)



PriceMap

What land actually changed hands for around this plot, taken from the registered deeds.

[/landlens/pricemap](#)



Build Scope

What you are allowed to build here: floor space, height, coverage and setbacks.

[/landlens/build-scope](#)



Property Tracker

Watch a property and hear about it when something new is registered against it.

[/landlens/property-tracker](#)



Deal Room

Run the transaction in one place: documents, stamping, signatures and the parties.

[/landlens/deal-room](#)



Twenty-four checks you can run yourself, at no cost.

Records and verification

The registers themselves, read for you.

Encumbrance Certificate

Patta and Chitta

Field Measurement Sketch

EC Analyzer

Bank charge check

Court case search

Seller background check

Approval check by survey

Value and duty

What it is worth and what it costs to register.

Guideline value by street

Guideline value by survey

Stamp duty and registration fees

Capital gains

Floor space index

Area unit converter

Zoning and land use

What the plan says can happen on this land.

Land use zone finder

CMDA land use check

Coastal regulation zone

Master plan check

Water bodies finder

Airport height clearance

Registers and directories

Who holds it, and which office keeps the record.

Find your registering office

Temple property check

Waqf property check

RERA register



Every free tool
/tools



Services we run
for you
/services



The LandLens
suite
/landlens/one



Every claim in this document traces back to a government record.

Legal opinions, due diligence and title verification

Building plan, layout and sub-division approvals

Completion and occupancy certificates, regularisation

Escrow, negotiation and NRI property management

Land survey, soil testing, architecture and construction

Verified RealEstate
3/350/2 Mettukuppam,
OMR Thoraipakkam,
Chennai 600 097, India
hello@verified.realestate
+91 9996 12 9996

Prepared from the registers named on the page each finding sits on. Where a register could not be read, this document says so in its place rather than leaving the gap to be read as a clean result.

