

PP

APPROVAL RECORD

Planning Permission

Thanjavur

Thanjavur district, Tamil Nadu

APPROVAL TYPE

Building Plan

ISSUING AUTHORITY

DTCP


The approval as the planning authority issued it, reproduced in full behind this page.

An approval speaks to what was sanctioned, not to what was built. Completion is a separate record.

PLAN SHOWING THE PROPOSED CONSTRUCTION OF R.C.C ROOF INDUSTRIAL BUILDING,PRODUCTION FOR M/s CAUVERY SMART FOODS & AGRO TECH PRIVATE LIMITED IN SURVEY NOS : 240 (PART) , 241 (PART) & 242 (PART) , PLOT NOS: TS - 128 TO TS - 140, DP - 51, DP - 52 & DP - 53 AT SIDCO INDUSTRIAL ESTATE, [L.P/D.D.T.C.P.(T.R) NO : 21/2013] PALAYAPATTI SOUTH VILLAGE & PANCHAYAT,BUDHALUR TALUK, THANJAVUR DISTRICT.


SCALE 1:100

NAME OF THE OWNER : Mr.VENKATARAMAN T.R. & Mr. NAVIN MUTHU RAM. ONLINE APPLICATION NO: SWP/BPA/350518/2024

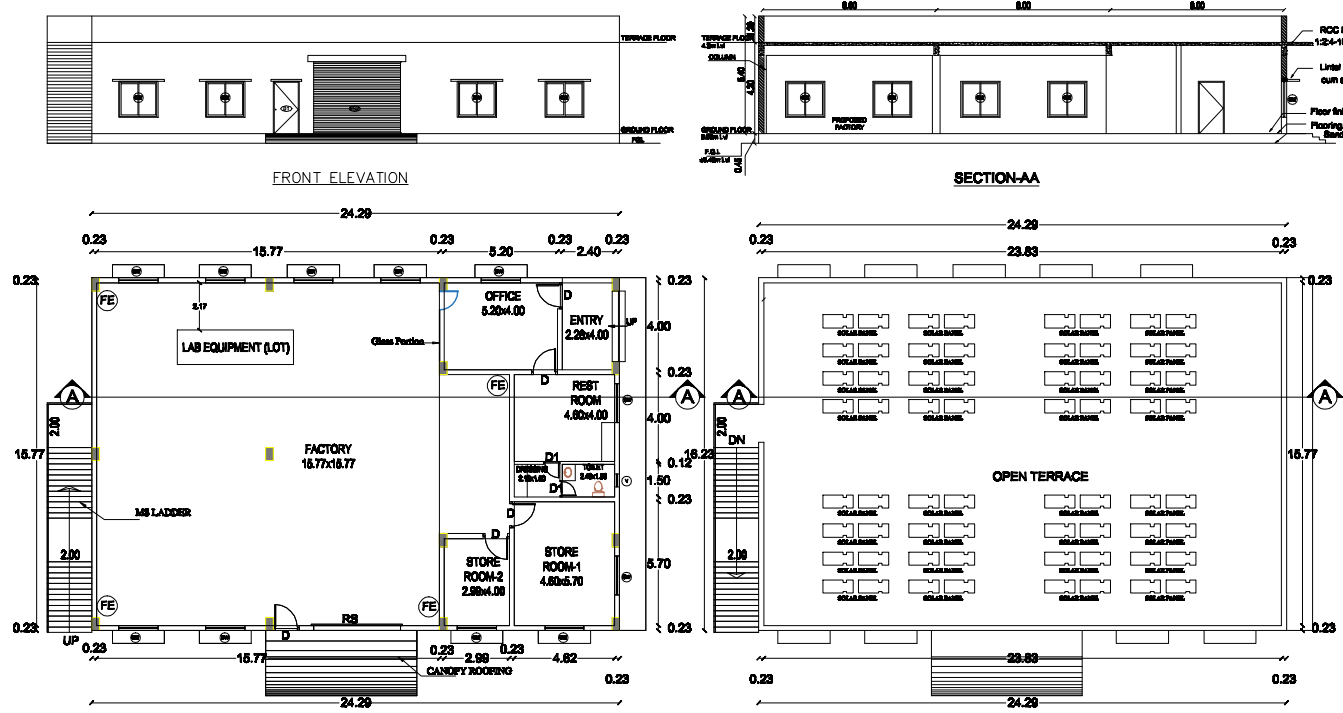

PRO - GROUND FLOOR PLAN
BUILDING NO : 3

PRO TERRACE FLOOR PLAN

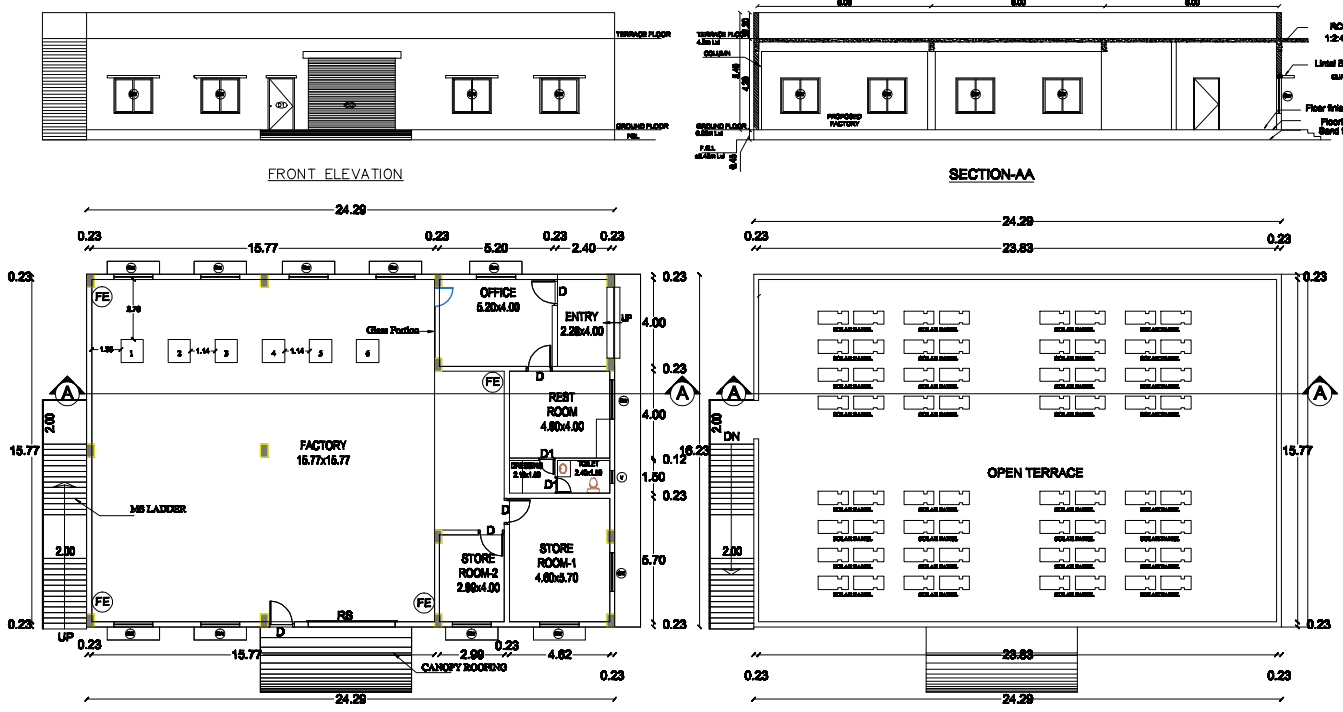

PRO - GROUND FLOOR PLAN
BUILDING NO : 4


PRO TERRACE FLOOR PLAN



SWP/D.T.C.P/TNJ/R/B.P.NO.34/2024


Sl. NO	NAME OF THE MACHINE	NO.	H.P	TOTAL H.P
1.	WAVE OF THE MACHINE	1	4	4
2.	WAVE MACHINE	1	4	4
3.	FE - CUTTING MACHINE	1	1.8	1.8
4.	PAVING MACHINE	1	10	10
5.	TUBULAR CONTAINER	1	4	4
6.	WIND FILTER	1	1	1
7.	GENERAL LUBRICATOR, WATER PUMP	-	-	10.8
TOTAL H.P				40 H.P

Sl. NO	NAME OF THE MACHINE	NO.	H.P	TOTAL H.P
1.	LAB EQUIPMENT (LOT)	1	5	5
LIGHTING				10
AIR CONDITIONING				10
TOTAL H.P				25 H.P

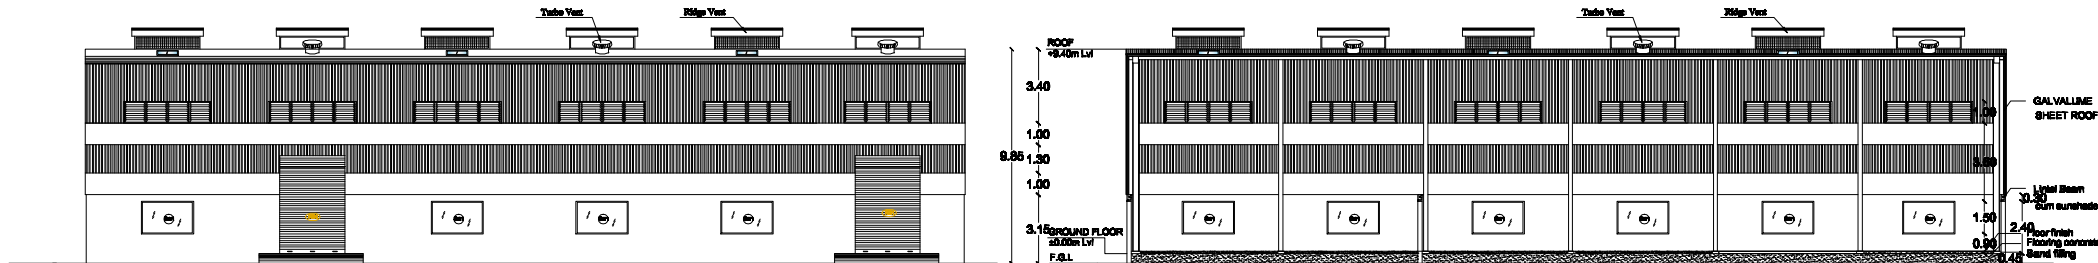


ELEVATION

SECTION-AA

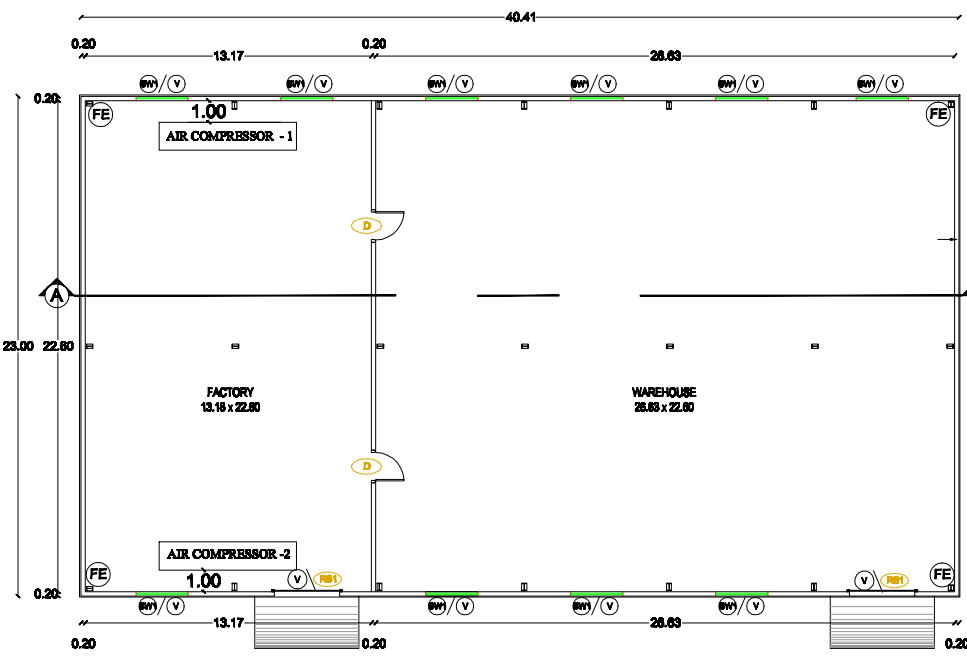


WORKSHOP FLOOR PLAN
BUILDING NO : 1

Sl. NO	NAME OF THE MACHINE	NO.	H.P	TOTAL H.P
1.	AIR COMPRESSOR	2	7.5	15
LIGHTING				10
TOTAL H.P				25 H.P

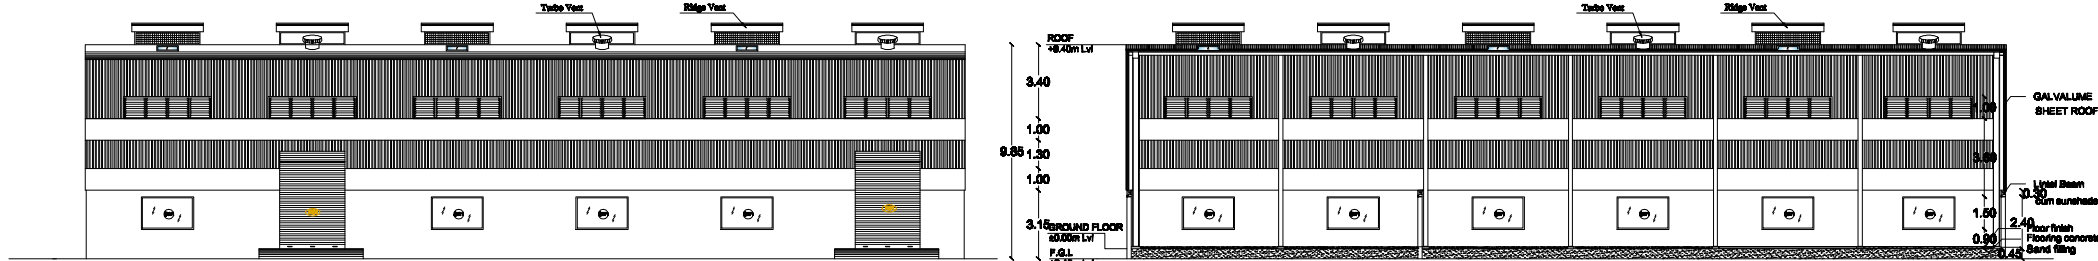

ELEVATION

SECTION-AA

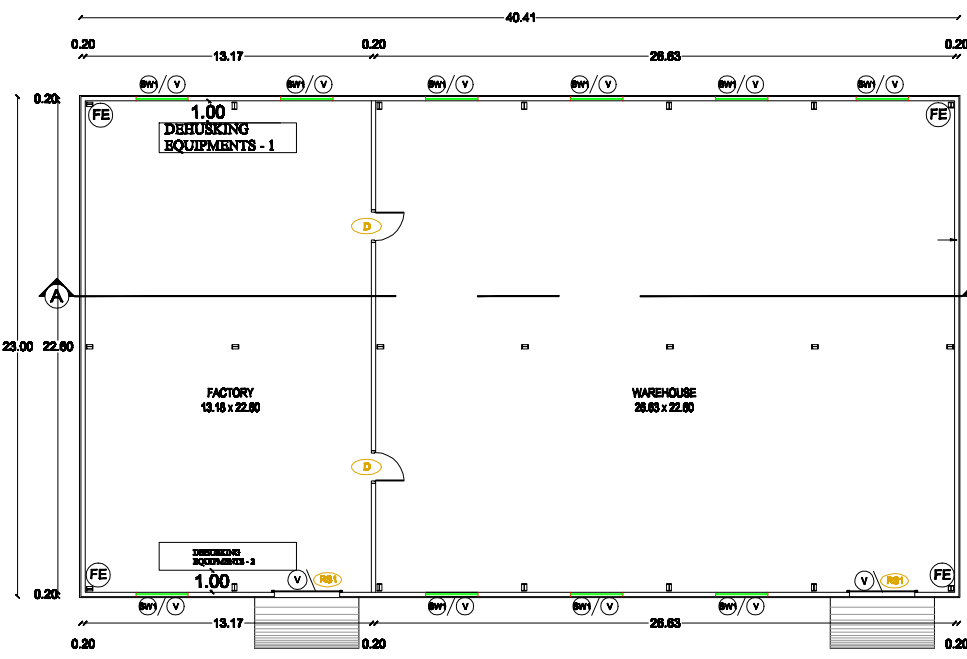

WORKSHOP FLOOR PLAN
BUILDING NO : 2

Sl. NO	NAME OF THE MACHINE	NO.	H.P	TOTAL H.P
1.	DEHUSKING MACHINE	2	5	10
LIGHTING				10
TOTAL H.P				20 H.P

SHEET : 1/2

AREA DETAILS

SITE AREA		18841.94 SQ.M	
S.NO	FLOOR NAME	F.S.I. IN SQ.M	NON F.S.I. IN SQ.M
BUILDING NO : 1 & 2 (FACTORY & WAREHOUSE)			
1	GROUND FLOOR (829.32 X 2)	1858.64	-
BUILDING NO : 3 & 4 (FACTORY & OFFICE)			
2	GROUND FLOOR (415.55 X 2)	831.10	-
BUILDING NO : 5 & 6 (TOILET BLOCK)			
3	GROUND FLOOR (53.05 X 2)	106.10	-
TOTAL		2795.84	2795.84

F.S.I - 0.148
NO. OF LORRY PARKING AVAILABLE : 12 NOS.
NO. OF CAR PARKING AVAILABLE : 12 NOS.
NO. OF TWO WHEELER : 60 NOS.
NO. CYCLE PARKING AVAILABLE : 60 NOS.

(FE) - FIRE EXTINGUISHER

COLOUR INDEX

SITE BOUNDRY	
PROPOSED BUILDING	
EXISTING ROAD	
DRIVE WAY	


APPLICANT

REGISTERED ENGINEER

Er.L.SARAVANAN.D.C.E.,
Registered Engineer Grade -III
TJR/ RE-III/2019/008
Thanjavur Region
Directorate of Town and Country Planning
cell:9842006943

REGISTERED STRUCTURAL ENGINEER

Er.R.BASKARAN.ME(Struct)
Registered Structural Engineer Grade -I
TJR/ RSE-I/2019/009
Thanjavur Region
Directorate of Town and Country Planning
cell:9843020768

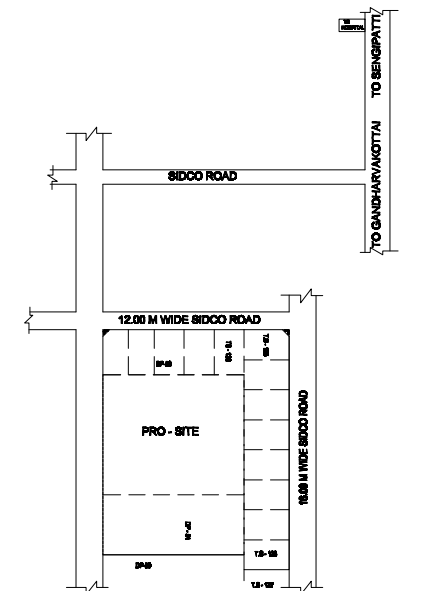


KEYPLAN
SCALE:1:10000

SITE PLAN SHOWING THE PROPOSED CONSTRUCTION OF R.C.C ROOF INDUSTRIAL BUILDING, PRODUCTION FOR M/s CAUVERY SMART FOODS & AGRO TECH PRIVATE LIMITED IN SURVEY NOS : 240 (PART) , 241 (PART) & 242 (PART) , PLOT NOS: TS - 128 TO TS - 140, DP - 51, DP - 52 & DP - 53 AT SIDCO INDUSTRIAL ESTATE, [L.P/D.D.T.C.P.(T.R) NO : 21/2013] PALAYAPATTI SOUTH VILLAGE & PANCHAYAT, BUDHALUR TALUK, THANJAVUR DISTRICT.

NAME OF THE OWNER : Mr.VENKATARAMAN T.R. & Mr. NAVIN MUTHU RAM.


ONLINE APPLICATION NO: SWP/BPA/350518/2024

SCALE 1:100

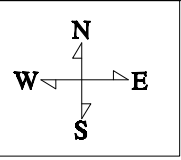


SHEET : 2/2

AREA DETAILS				
SITE AREA		18841.94 SQ.M		
S.NO	FLOOR NAME	F.S.I. IN SQ.M	NON F.S.I IN SQ.M	TOTAL IN SQ.M
BUILDING NO : 1 & 2 (FACTORY & WAREHOUSE)				
1	GROUND FLOOR (929.32 X 2)	1858.64	-	1858.64
BUILDING NO : 3 & 4 (FACTORY & OFFICE)				
2	GROUND FLOOR (415.55 X 2)	831.10	-	831.10
BUILDING NO : 5 & 6 (TOILET BLOCK)				
3	GROUND FLOOR (53.05 X 2)	106.10	-	106.10
TOTAL		2795.84	-	2795.84
F.S.I - 0.148				
NO. OF LORRY PARKING AVAILABLE : 12 NOS.				
NO. OF CAR PARKING AVAILABLE : 12 NOS.				
NO. OF TWO WHEELER : 60 NOS.				
NO. CYCLE PARKING AVAILABLE : 60 NOS.				
(FE) - FIRE EXTINGUISHER				
COLOUR INDEX				
SITE BOUNDRY				
PROPOSED BUILDING				
EXISTING ROAD				
DRIVE WAY				
APPLICANT				
REGISTERED ENGINEER				
Er.L.SARAVANAN.D.C.E., Registered Engineer Grade -III TJR/ RE-III/2019/008 Thanjavur Region Directorate of Town and Country Planning cell;9842006943				
REGISTERED STRUCTURAL ENGINEER				
Er.R.BASKARAN.ME(Struct) Registered Structural Engineer Grade -I TJR/ RSE-I/2019/009 Thanjavur Region Directorate of Town and Country Planning cell;9843020768				

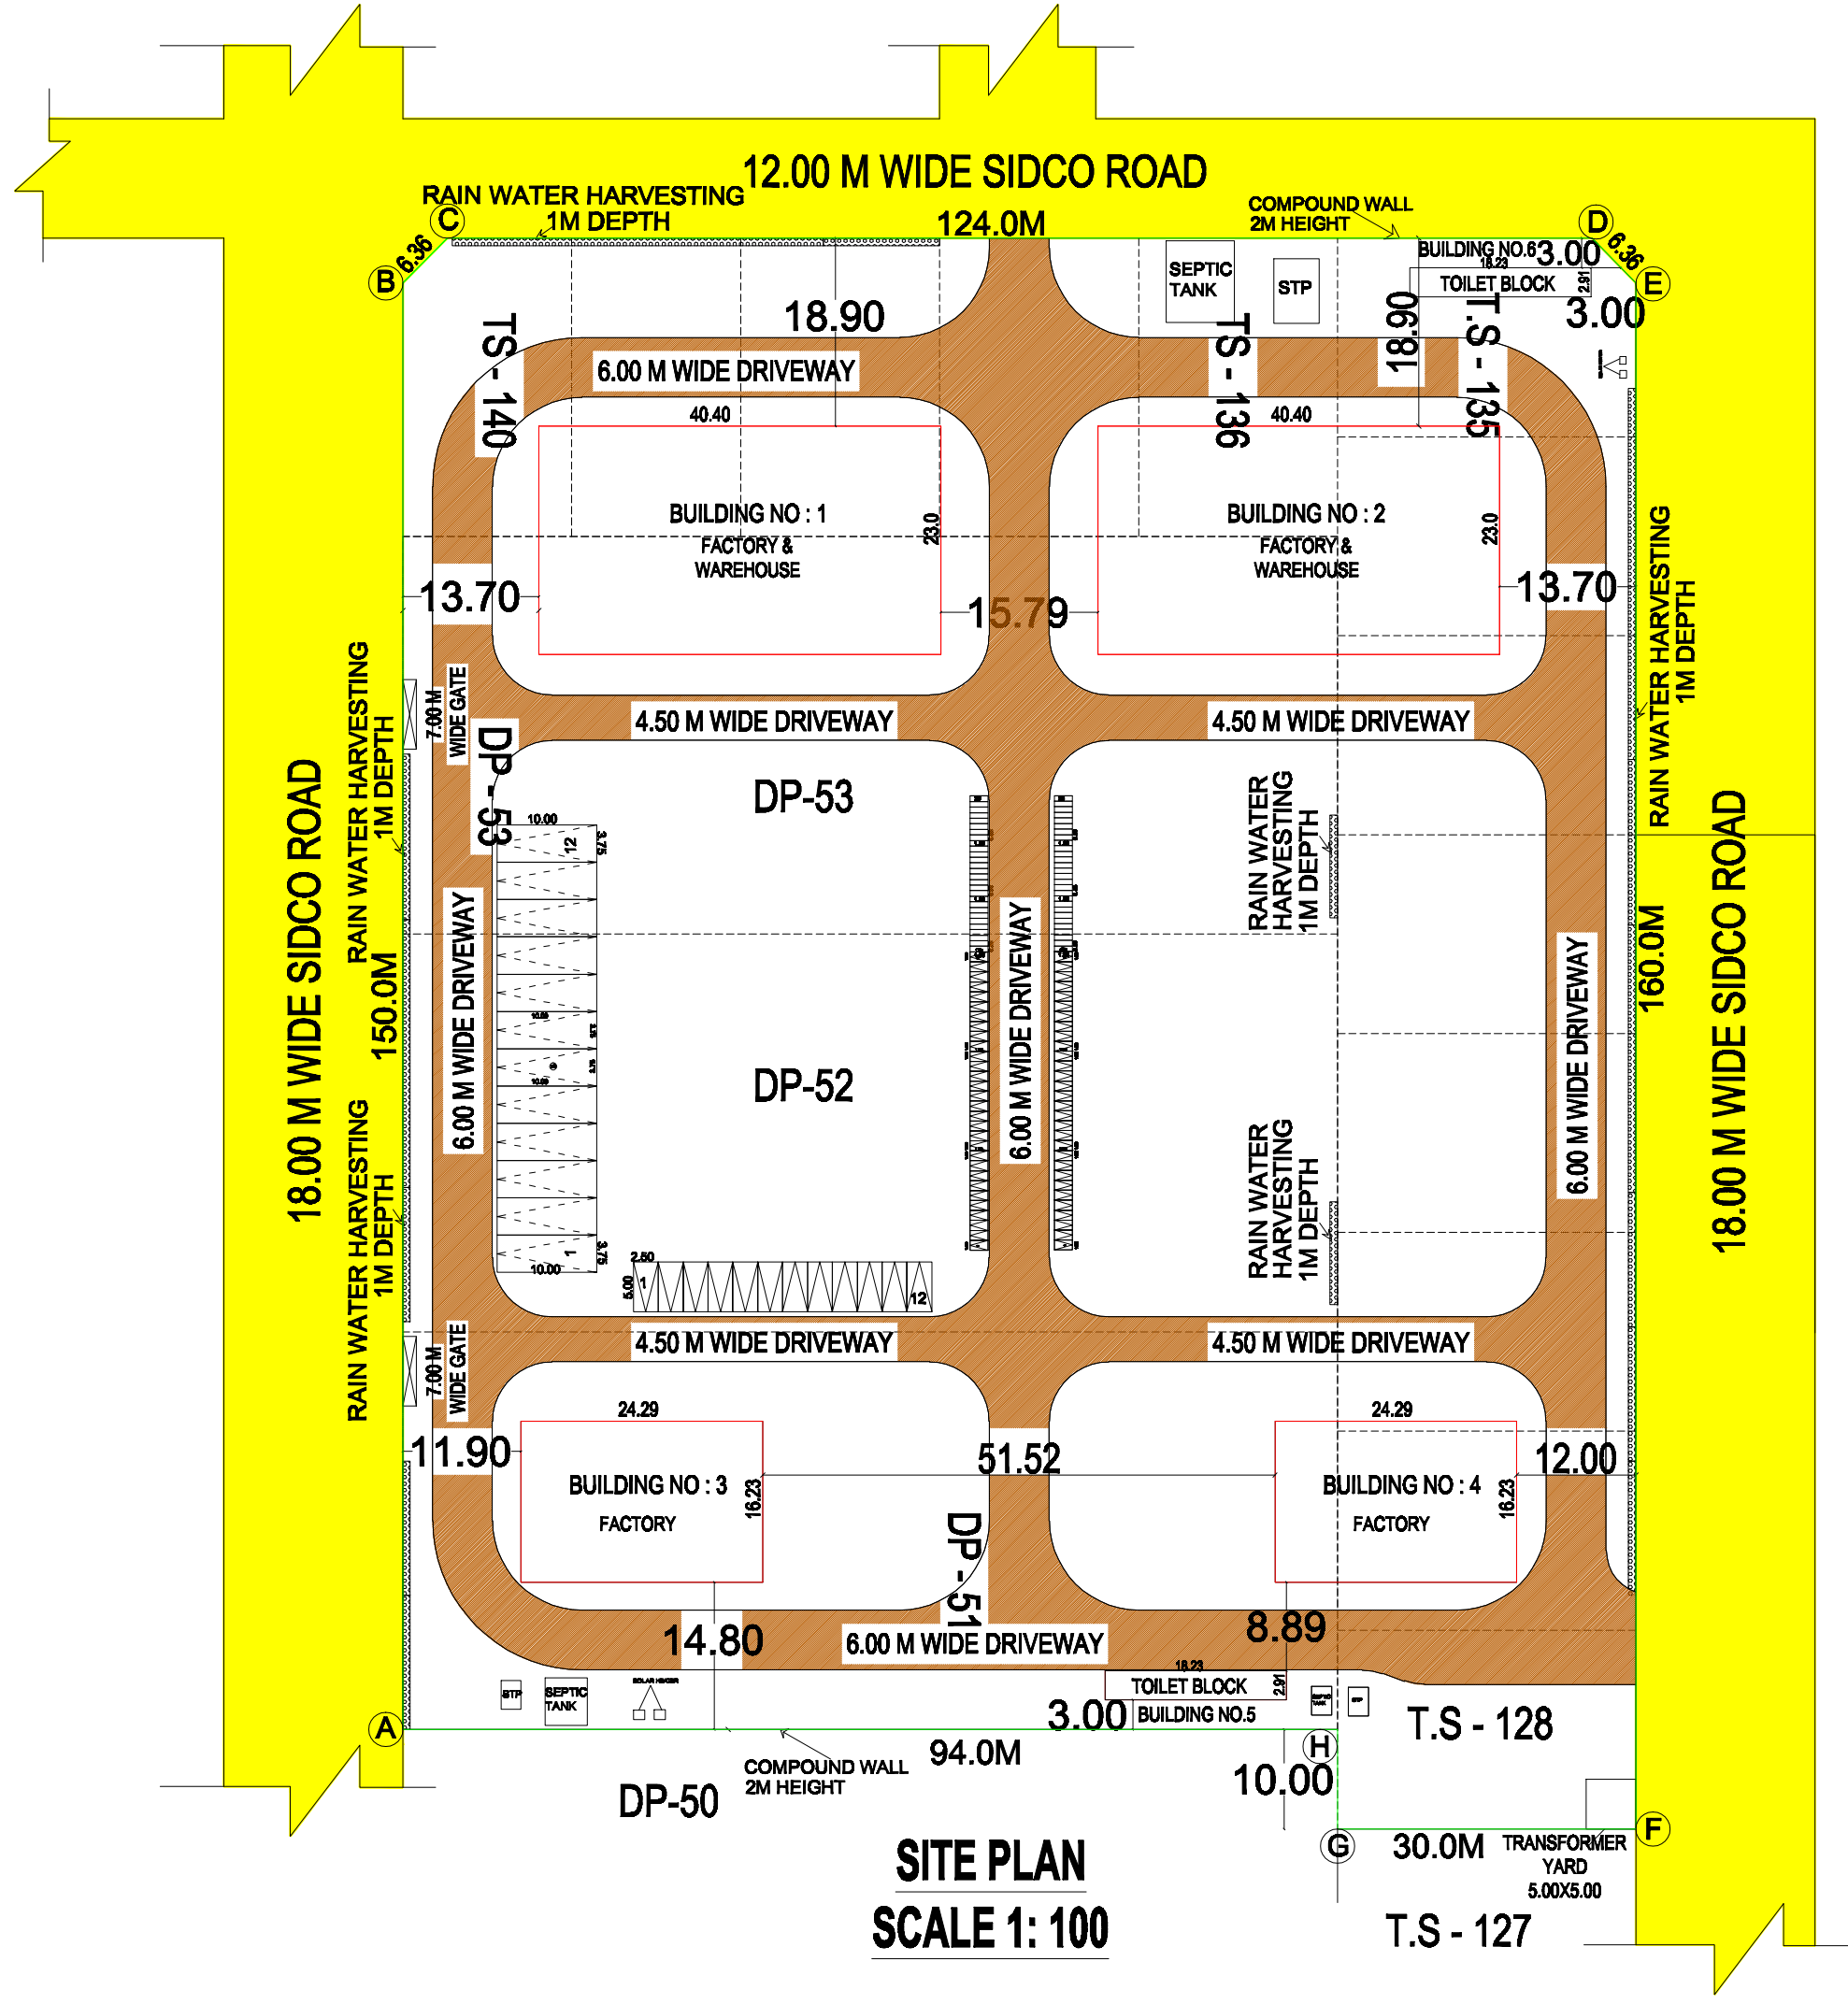

PRIVATE LAND

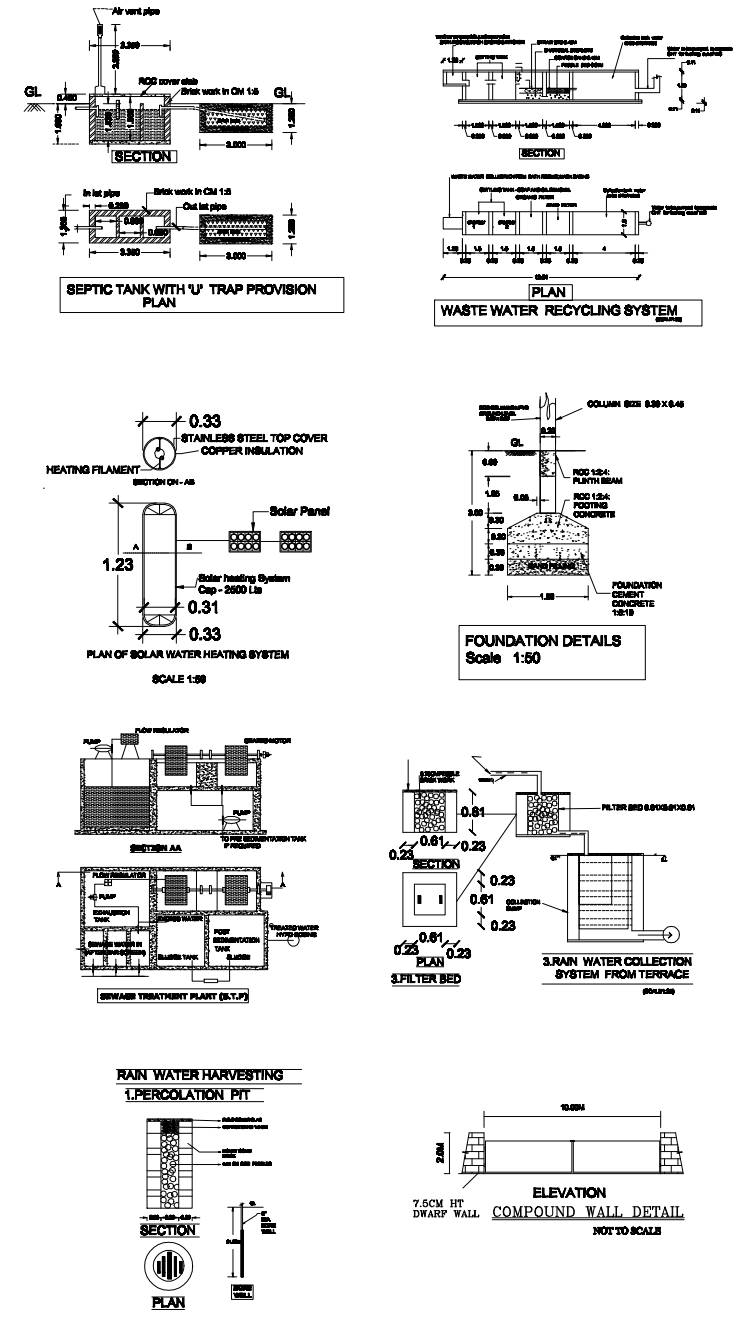

SWP/D.T.C.P/TNJ/R/B.P.NO.34/2024

Eight ways to know a piece of land before you pay for it.

This report covers one part of the picture. These cover the rest, drawn from the same government records, for any property in Tamil Nadu.

LandLens One

Ask anything about a property and get an answer grounded in live government records, with the sources shown.

[/landlens/one](#)



Verify My Land

Every record check run on one property and returned as a single report.

[/landlens/verify-my-land](#)



Legal Opinion

An advocate's written opinion on the title, built on the records we pull for it.

[/landlens](#)



One Map

Every layer on one map: the parcel, its boundary, zoning, water bodies and what sits around it.

[/landlens/one/map](#)



PriceMap

What land actually changed hands for around this plot, taken from the registered deeds.

[/landlens/pricemap](#)



Build Scope

What you are allowed to build here: floor space, height, coverage and setbacks.

[/landlens/build-scope](#)



Property Tracker

Watch a property and hear about it when something new is registered against it.

[/landlens/property-tracker](#)



Deal Room

Run the transaction in one place: documents, stamping, signatures and the parties.

[/landlens/deal-room](#)



Twenty-four checks you can run yourself, at no cost.

Records and verification

The registers themselves, read for you.

Encumbrance Certificate

Patta and Chitta

Field Measurement Sketch

EC Analyzer

Bank charge check

Court case search

Seller background check

Approval check by survey

Zoning and land use

What the plan says can happen on this land.

Land use zone finder

CMDA land use check

Coastal regulation zone

Master plan check

Water bodies finder

Airport height clearance

Value and duty

What it is worth and what it costs to register.

Guideline value by street

Guideline value by survey

Stamp duty and registration fees

Capital gains

Floor space index

Area unit converter

Registers and directories

Who holds it, and which office keeps the record.

Find your registering office

Temple property check

Waqf property check

RERA register



Every free tool
/tools



Services we run
for you
/services



The LandLens
suite
/landlens/one



Every claim in this document traces back to a government record.

Legal opinions, due diligence and title verification

Building plan, layout and sub-division approvals

Completion and occupancy certificates, regularisation

Escrow, negotiation and NRI property management

Land survey, soil testing, architecture and construction

Verified RealEstate
3/350/2 Mettukuppam,
OMR Thoraipakkam,
Chennai 600 097, India
hello@verified.realestate
+91 9996 12 9996

Prepared from the registers named on the page each finding sits on. Where a register could not be read, this document says so in its place rather than leaving the gap to be read as a clean result.

