

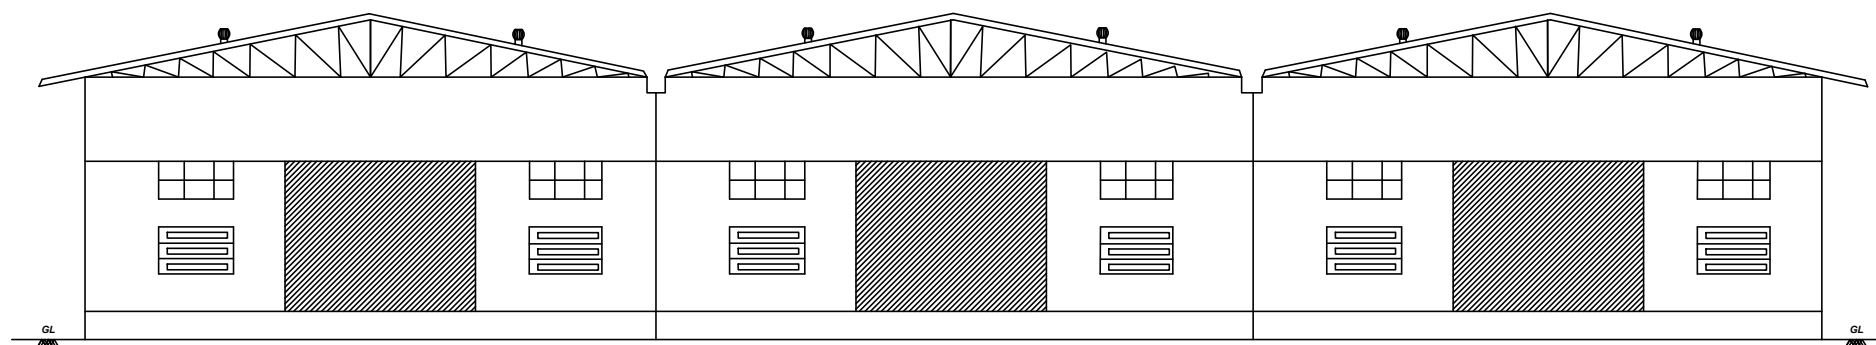


PLAN SHOWING THE REVISED AND PROPOSED ADDITIONAL CONSTRUCTION FOR APPLIED ENGINEERING & TECHNOLOGY (P) LTD IN
SF. NO. 84 /1, 84 /2, 85 /3A, 85 /3B, 85 /4A, 85 /4B, 85 /4C, 85 /5A, 85 /5B, 85 /5C, 85 /6A, 85 /6B, 85 /7
AT VENDAYAMPATTI VILLAGE PANCHAYAT, BUDALUR TALUK, THANJAVUR DISTRICT,


NAME OF THE APPLICANTS: 1.Mr.D.RAMAMOORTHY, S/o.Mr.DHARMALINGAM
2.Mr.D.SATHYAMOORTHY, S/o.Mr.DHARMALINGAM
3.Mr.D.KARUNAMOORTHY, S/o.Mr.DHARMALINGAM

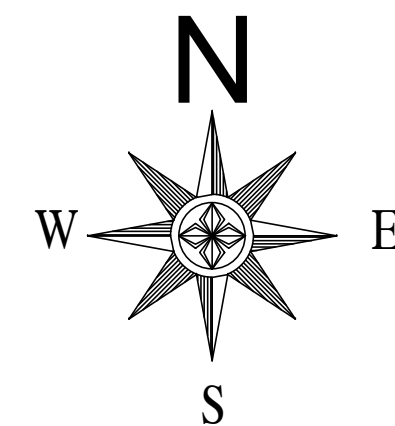


FRONT ELEVATION

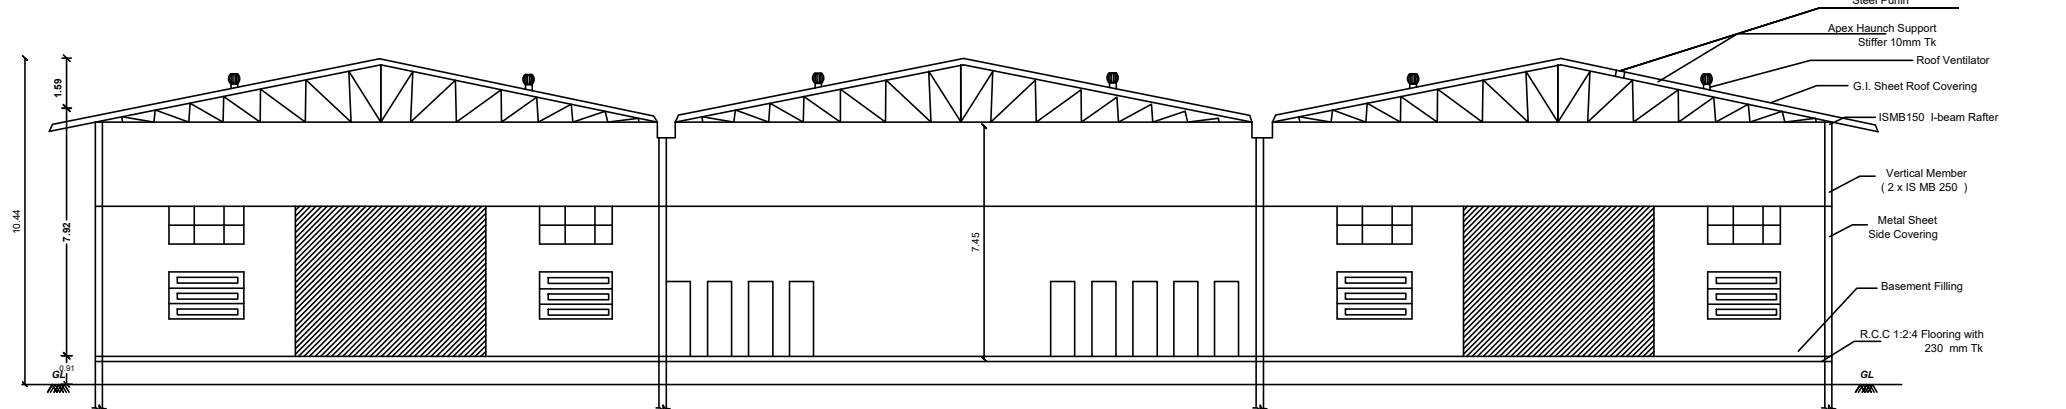


SECTION ON A-A'

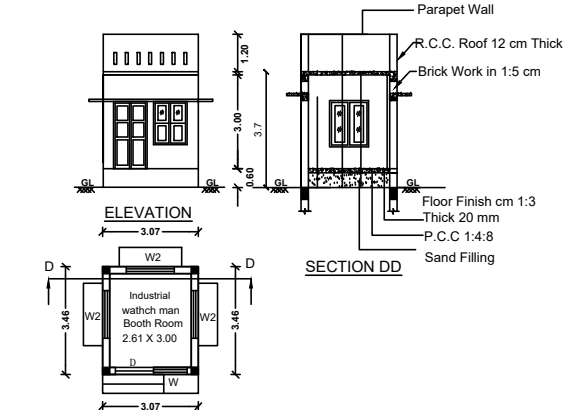


WATCH MAN BOOTH PLAN
BLOCK NO. 4

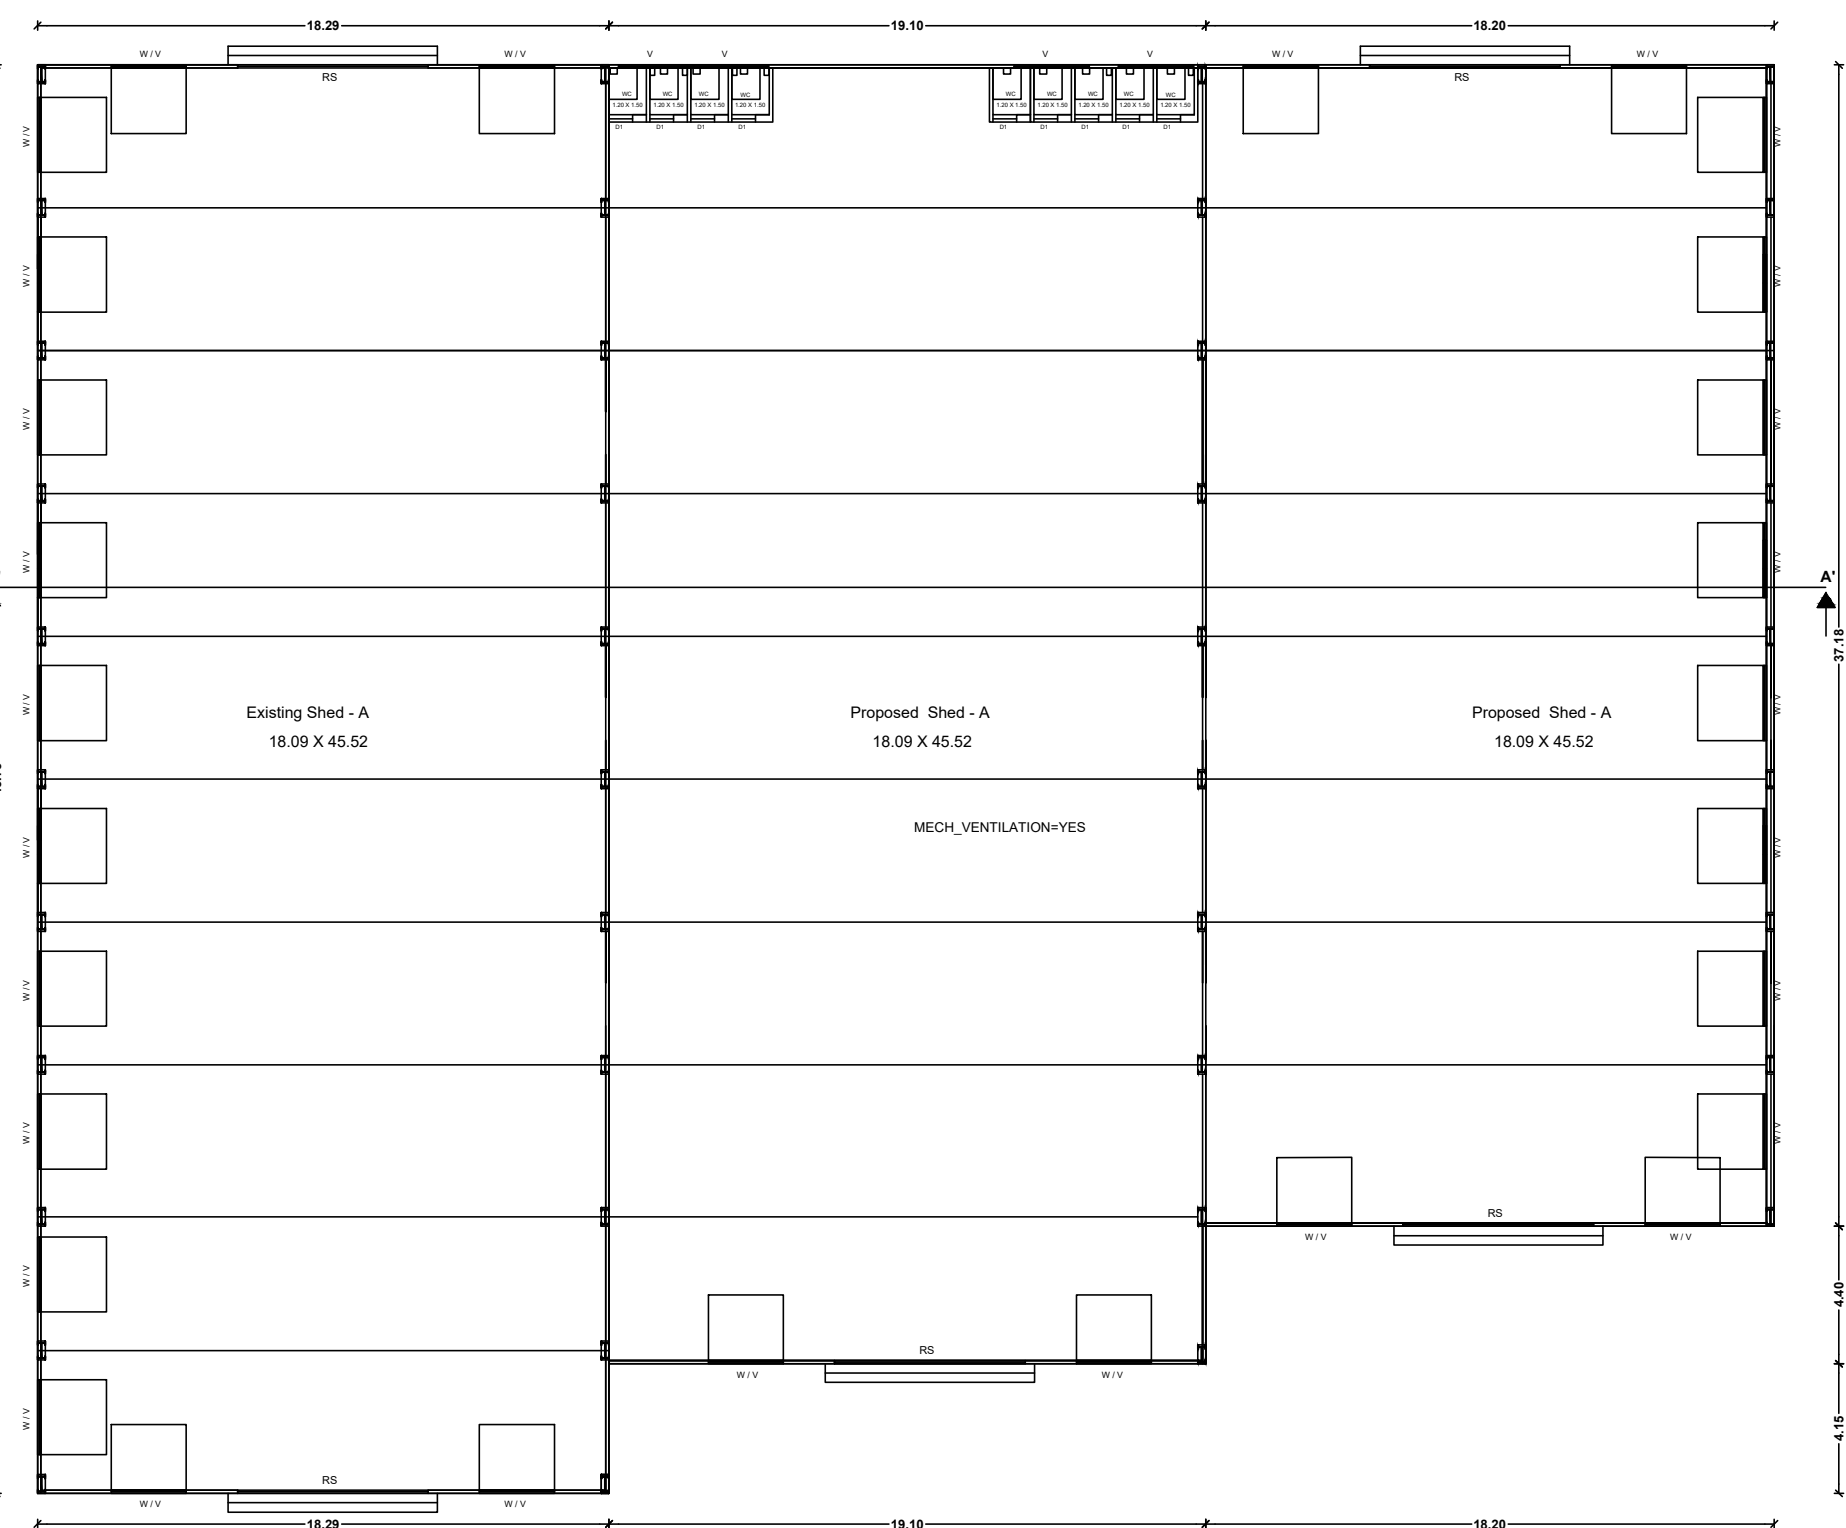


SHED A - EXISTING & PROPOSED PLAN
BLOCK NO. 1

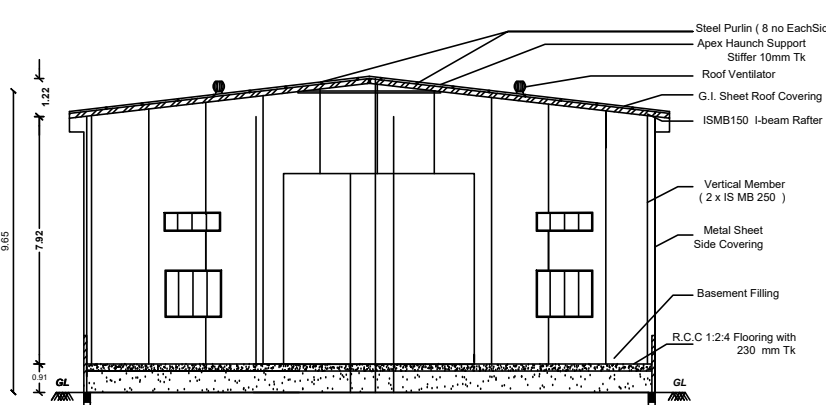


SECTION ON A-A'

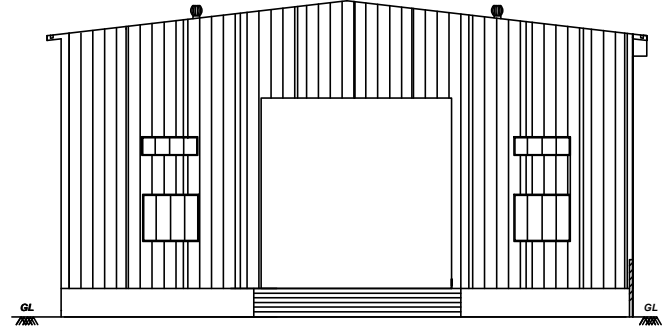


FRONT ELEVATION

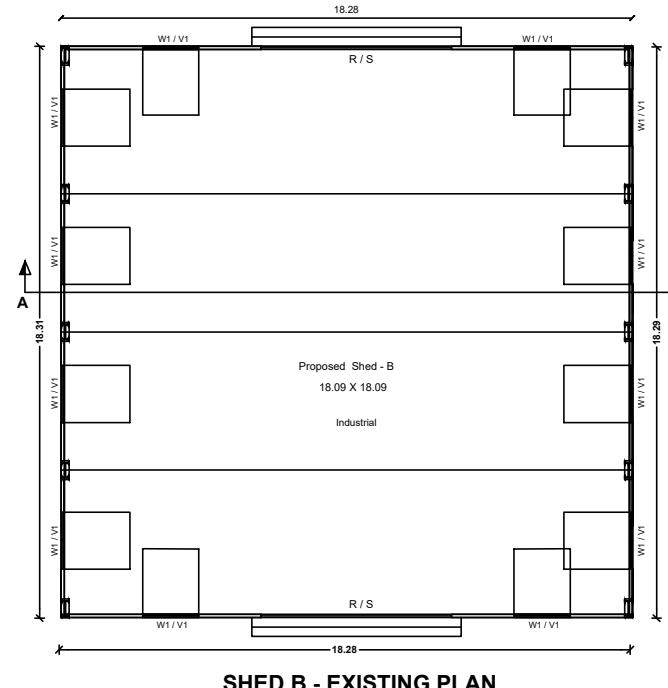


SHED B - EXISTING PLAN
BLOCK NO. 2

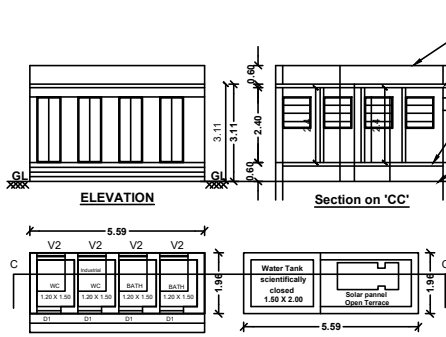


BLOCK NO. 5

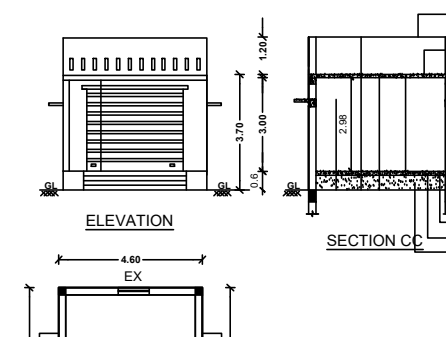


SERVANT ROOM PLAN
BLOCK NO. 3

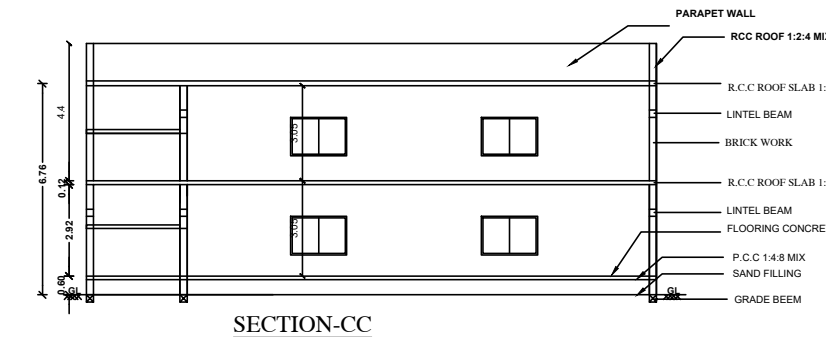

SECTION-CC

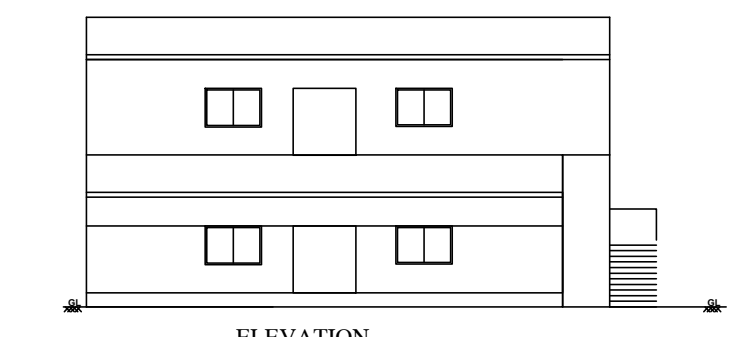


ELEVATION

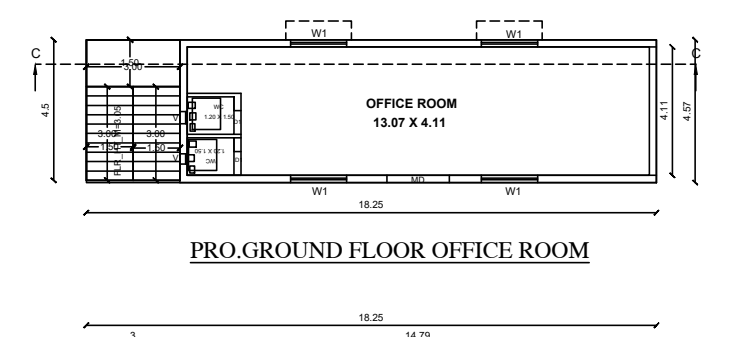


PRO.GROUND FLOOR OFFICE ROOM
BLOCK NO. 6





PRO.FIRST FLOOR OFFICE ROOM
BLOCK NO. 6

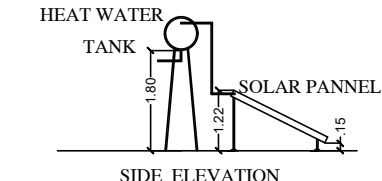


SIDE ELEVATION

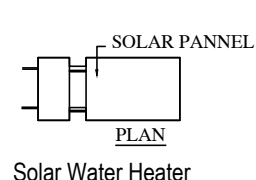


Solar Water Heater
Scale: Not to scale

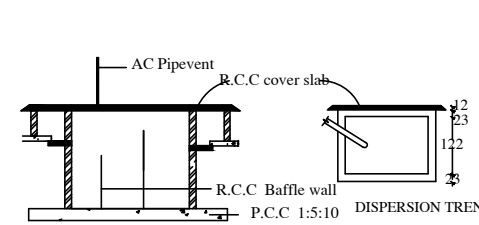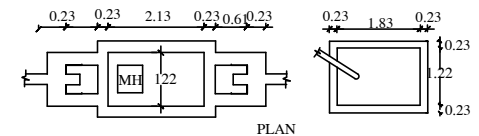


SECTION

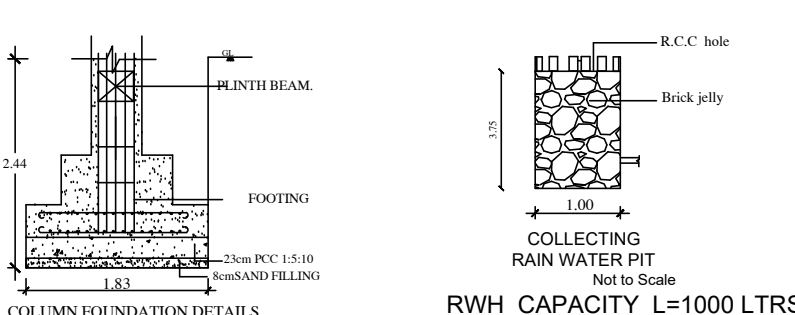

COLUMN FOUNDATION DETAILS
NOT TO SCALE

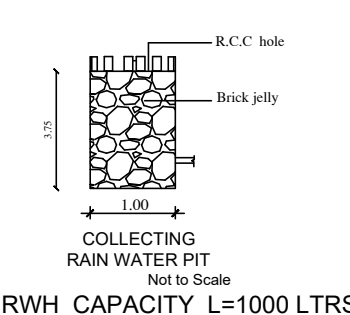

COLLECTING RAIN WATER PIT
NOT TO SCALE

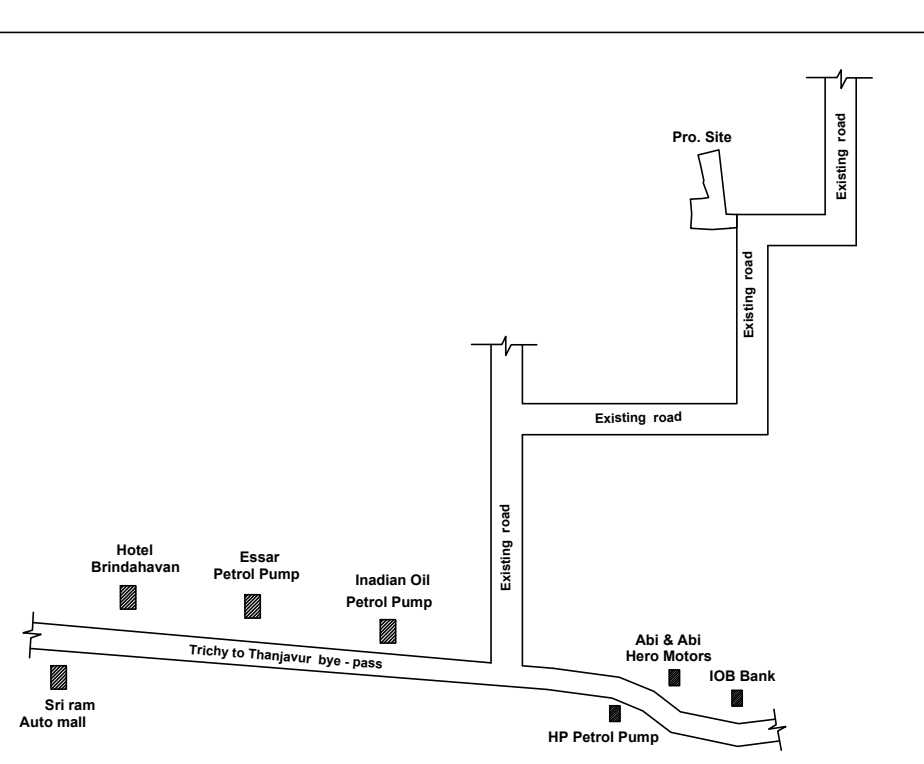

KEY PLAN

SCHEDULE OF JOINERIES :-

RS	Rolling Shutter	6.10 x 2.37 m
RS1	Rolling Shutter	2.82 x 2.37 m
MD	Main Door	2.00 x 2.75 m
D	Door	1.23 x 2.75 m
D1	Door	0.76 x 2.75 m
W1	Window	1.80 x 2.13 m
W2	Window	1.53 x 2.13 m
V	Ventilator	0.91 x 0.61 m
O	Open	1.22 x 2.75 m

AREA CHART :-

	SQ.MT	SQ.FT
SITE AREA (As per Document)	31150.00	335298.60
SITE AREA (As per Patta)	31450.00	338527.80

BLOCK NO. 1		
Exg.AREA OF GROUND FLOOR	836.31	9002.04
Pro.AREA OF GROUND FLOOR	1470.67	15830.29

EXG.BLOCK NO. 2		
AREA OF GROUND FLOOR	334.41	3600.00

EXG.BLOCK NO. 3 (SERVANT ROOM)		
AREA OF GROUND FLOOR	29.72	319.90

EXG.BLOCK NO. 4 (WATCH MAN BOOTH)		
AREA OF GROUND FLOOR	10.60	114.10

EXG.BLOCK NO. 5 (TOILET BLOCK)		
AREA OF GROUND FLOOR	10.93	117.65

PRO.BLOCK NO. 6		
PRO.GROUND FLOOR	83.40	897.72

PRO.FIRST FLOOR	105.67	1137.43
-----------------	--------	---------

TOTAL AREA	2881.71	31019.13
------------	---------	----------

F.S.I = $\frac{2881.71}{31150.00} = 0.09$

REFERENCE :-

BOUNDARY	EXISTING	
PROPOSED	ROAD	

NO. OF LORRY PARKING AVAILABLE : 6 NOS.
NO. OF CAR PARKING AVAILABLE : 4 NOS.
NO. OF TWO WHEELER
PARKING AVAILABLE : 75 NOS.
NO. OF CYCLE PARKING AVAILABLE : 56 NOS.

APPLICANT :-

Mr.D.RAMAMOORTHY, Mr.D.SATHYAMOORTHY
& Mr.D.KARUNAMOORTHY

GEO-TECH ENGINEER

Dr.S.SENTHIL KUMAR, B.E., M.E., Ph.D., FICS, MIE
Registered Geotechnical Engineer,
(TJR/RGE/2019/086), Chartered Engineer,
703, Plot No. 29, OM Rajoo Nagar,
Near New Bus Stand, THANJAVUR - 613 005.
Mobile : 9443976090

STRUCTURAL ENGINEER

Er.G.THIRUMAL MURUGAN, M.E.
Sundari Construction
Registered Structural Engineer Grade-I (RE),
(Reg.No:TJR / RSE -I/2020 / 0187)
Licenced Surveyor & Consulting Engineer
Licence No:498
4/1634, Rasi Nagar, Budalur,
Thanjavur - 613 602.
E.mail: consultgtm@gmail.com
+91:95009 78123, 82206 58600

REGISTERED ENGINEER

Er.C.JEROME FELIX, B.E., A.M.I.E., C.Eng(I),
Registered Engineer Grade-I (RE),
Dept. of Town & Country Planning,
Reg. No. TJR / RE-1 / 2024 / 036,
Madhakottai, THANJAVUR-613 005.
Mob:99429-62000, Off:04362-295656.

SITE PLAN SHOWING THE REVISED AND PROPOSED ADDITIONAL CONSTRUCTION FOR APPLIED ENGINEERING & TECHNOLOGY (P) LTD
IN SF. NO. 84 /1, 84 /2, 85 /3A, 85 /3B, 85 /4A, 85 /4B, 85 /4C, 85 /5A, 85 /5B, 85 /5C, 85 /6A, 85 /6B, 85 /7 AT VENDAYAMPATTI VILLAGE PANCHAYAT,
BUDALUR TALUK, THANJAVUR DISTRICT,



AREA CHART :-		SQ.MT	SQ.FT
SITE AREA (As per Document)		31150.00	335298.60
SITE AREA (As per Patta)		31450.00	338527.80
BLOCK NO. 1			
Exg.AREA OF GROUND FLOOR		836.31	9002.04
Pro.AREA OF GROUND FLOOR		1470.67	15830.29
EXG.BLOCK NO. 2			
AREA OF GROUND FLOOR		334.41	3600.00
EXG.BLOCK NO. 3 (SERVANT ROOM)			
AREA OF GROUND FLOOR		29.72	319.90
EXG.BLOCK NO. 4 (WATCH MAN BOOTH)			
AREA OF GROUND FLOOR		10.60	114.10
EXG.BLOCK NO. 5 (TOILET BLOCK)			
AREA OF GROUND FLOOR		10.93	117.65
PRO.BLOCK NO. 6			
PRO.GROUND FLOOR		83.40	897.72
PRO.FIRST FLOOR		105.67	1137.43
TOTAL AREA		2881.71	31019.13

F.S.I - $\frac{2881.71}{31150.00} = 0.09$
P.C - 9.25 %

COLOUR INDEX	
PROPOSED SITE	
PROPOSED BUILDING	
PROPOSED DRIVE WAY	
EXISTING ROAD	
RAIN WATER HARVEST BED	

PARKING
NUMBER OF OPEN LORRY PARKING (3.75 X 10.00) = 3 nos.
NUMBER OF TWO WHEELER PARKING (1.0 X 1.80) = 30 nos.
CYECLE PARKING AREA = 200.00 SQ.MT.
OPEN SPACE RESERVATION - 3148.21 SQ.MT.

Number of Labour - 5 nos.


APPLICANT


Mr.D.RAMAMOORTHY, Mr.D.SATHYAMOORTHY
& Mr.D.KARUNAMOORTHY

REGISTERED ENGINEER


Er.C.JEROME FELIX,B.E.,A.M.I.E.,C.Eng(II).,
Registered Engineer Grade-I (RE).
Dept. of Town & Country Planning.
Reg.No. TJR /RE-I/ 2024 / 036.
Madhakottai, THANJAVUR - 613 005.
Mob:99429-62000, Off:04362-295656.

GEO-TECH ENGINEER

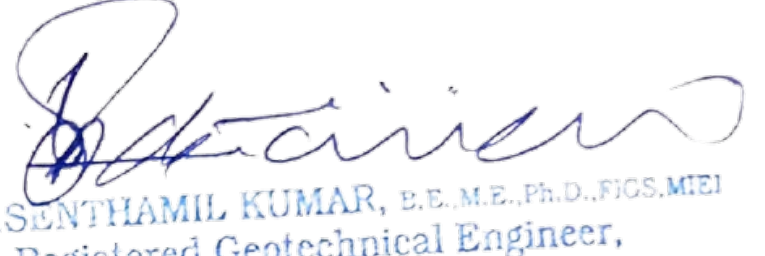
Dr.S.SENTHAMIL KUMAR, B.E.,M.E.,Ph.D.,FICS,MIEI
Registered Geotechnical Engineer,
(TJR/RGE/2019/086), Chartered Engineer,
703, Plot No. 29, OM Rajoo Nagar,
Near New Bus Stand, THANJAVUR - 613 005.
Mobile : 9443976090

STRUCTURAL ENGINEER


Er.G.THIRUMAL MURUGAN, M.E
Sundari Construction
Registered Structural Engineer Grade-I
(Reg.No:TJR / RSE -I/2020 / 0187)
Licenced Surveyor & Consulting Engineer
Licence No:498
4/1634, Rasi Nagar, Budalur,
Thanjavur - 613 602.
E.mail: consultgtm@gmail.com
Cell:95009 78123, 82206 58600