





PLAN SHOWING THE PROPOSED CONSTRUCTION OF R.C.C ROOF COMMERCIAL CLUB HOUSE BUILDINGS IN R.S.NO.537/3 AT VEPPATHUR II VILLAGE & TOWN PANCHAYAT, THIRUVIDAIMARUTHUR TALUK, THANJAVUR DISTRICT..

SCALE :1:100

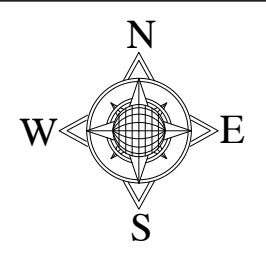

SHEET 1/2

NAME OF THE OWNER :Mrs.P.THAMIZH SELVI.

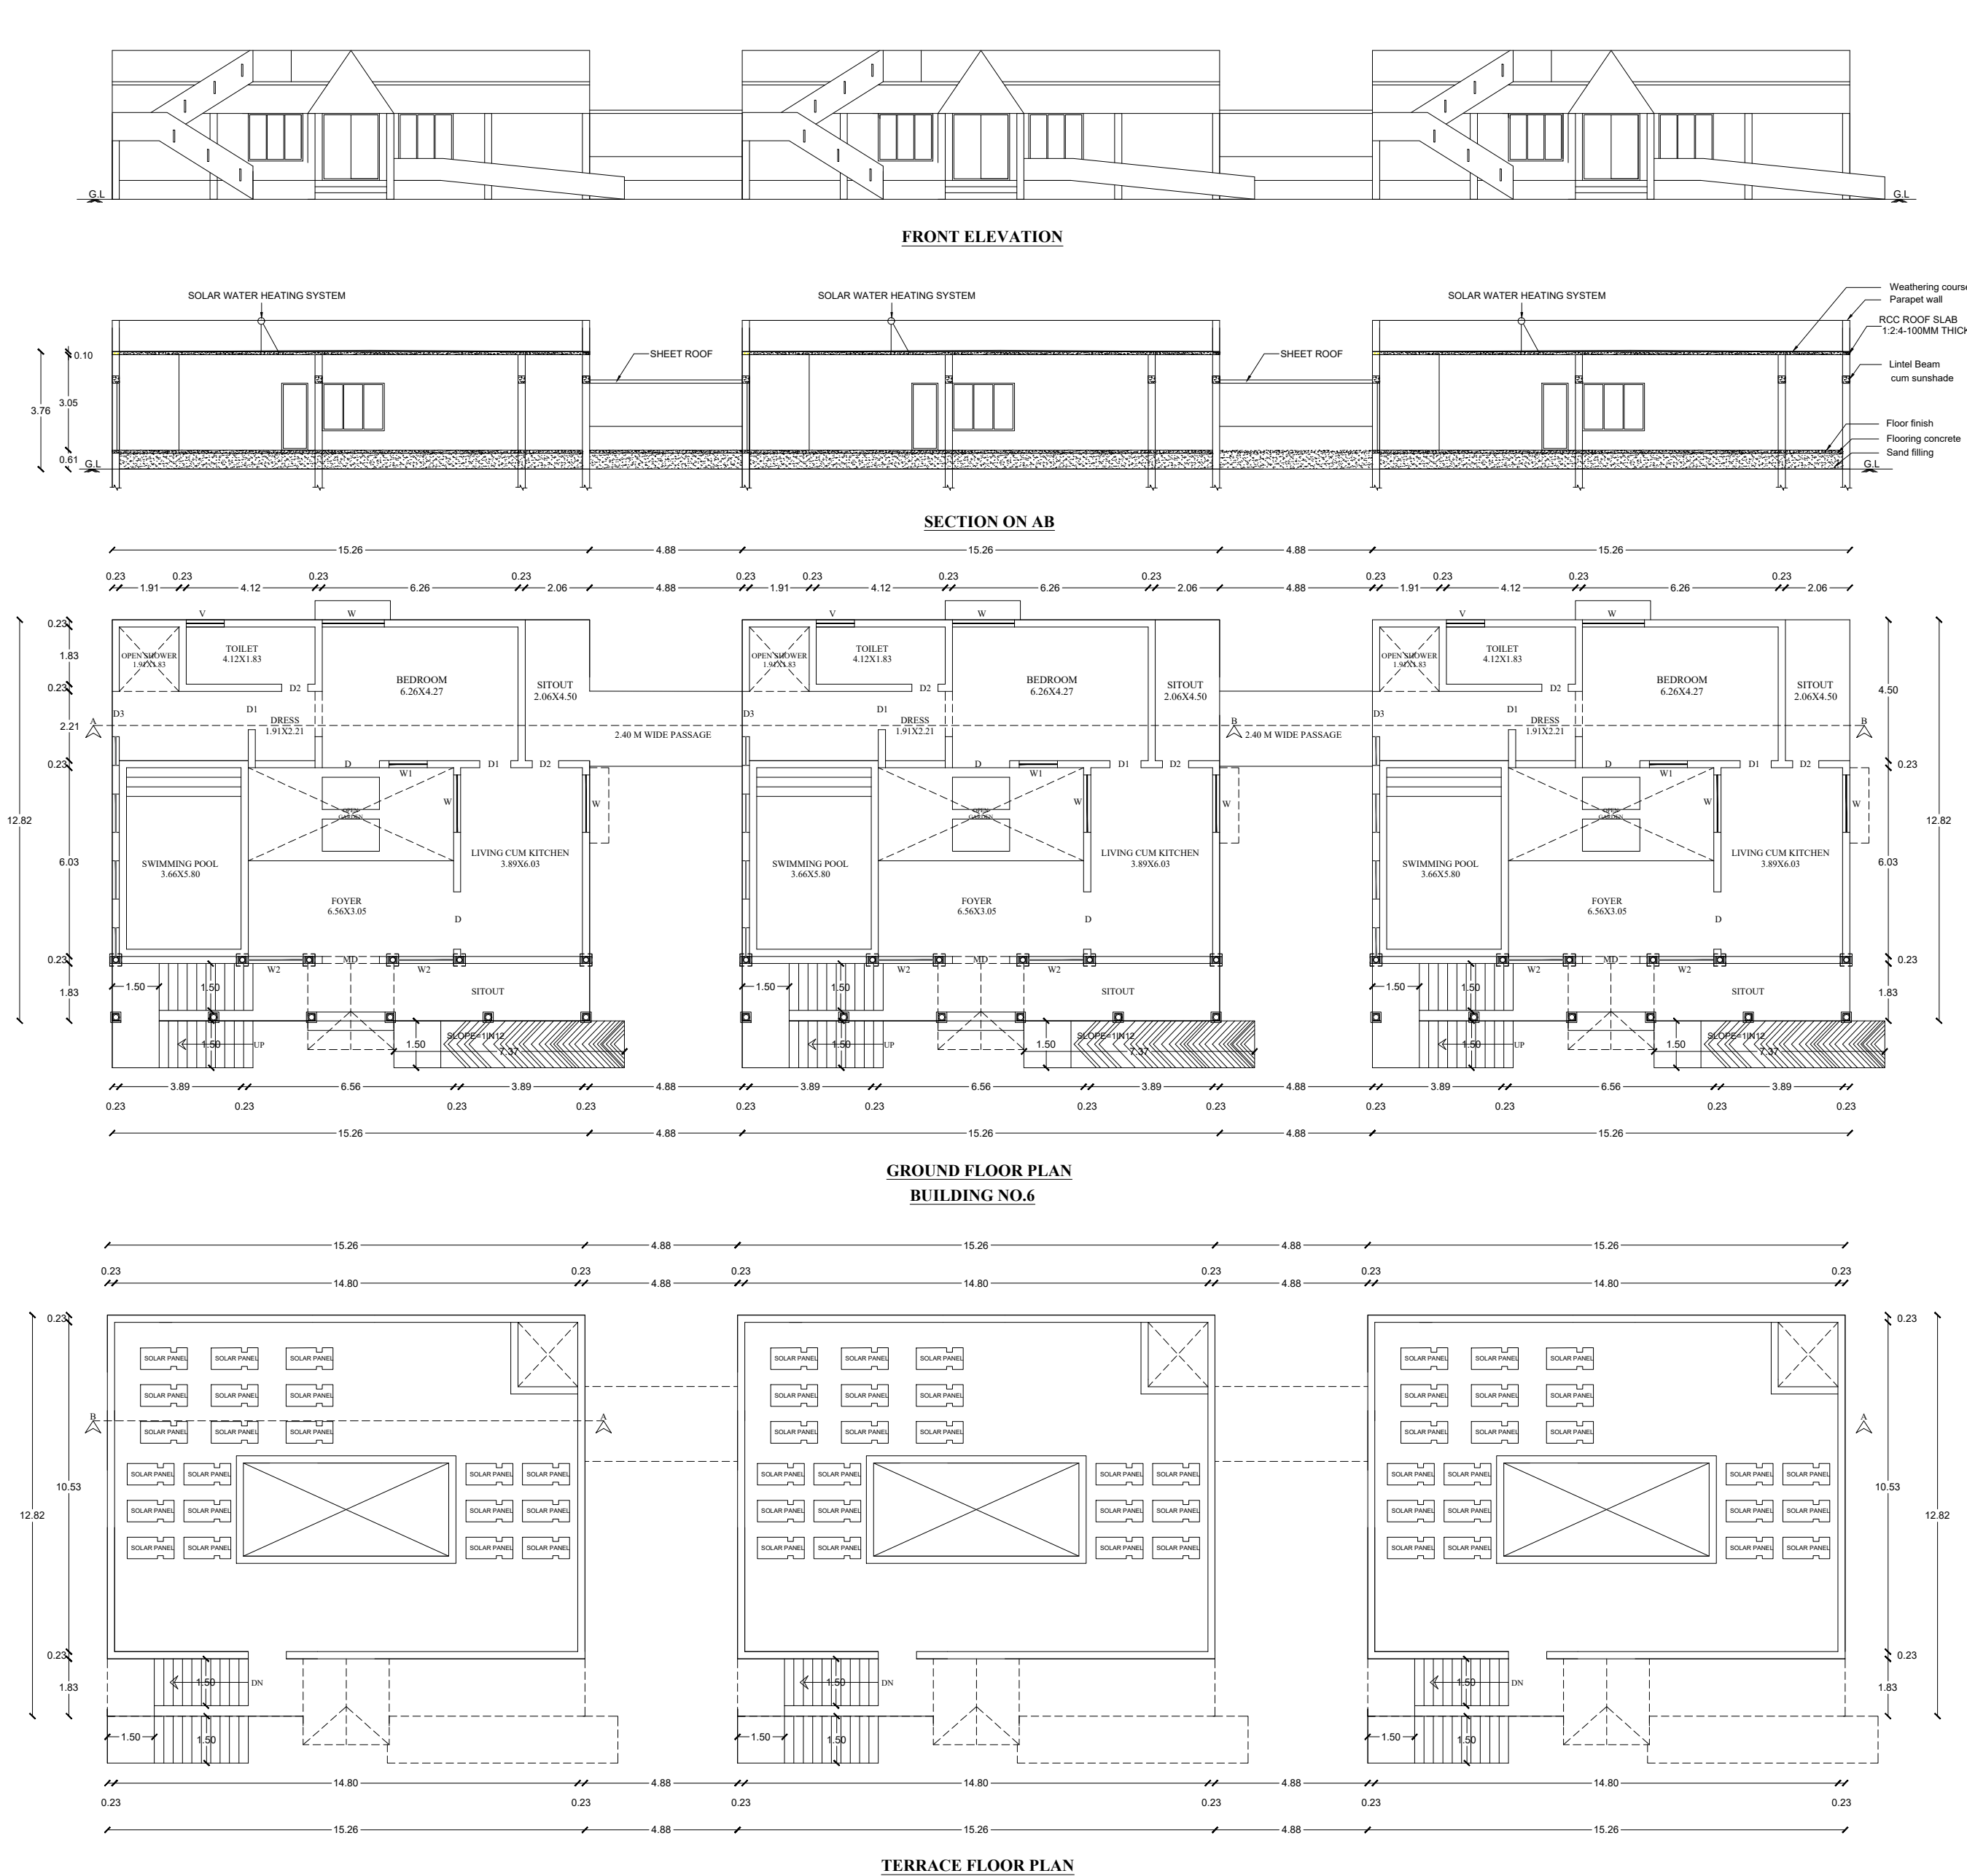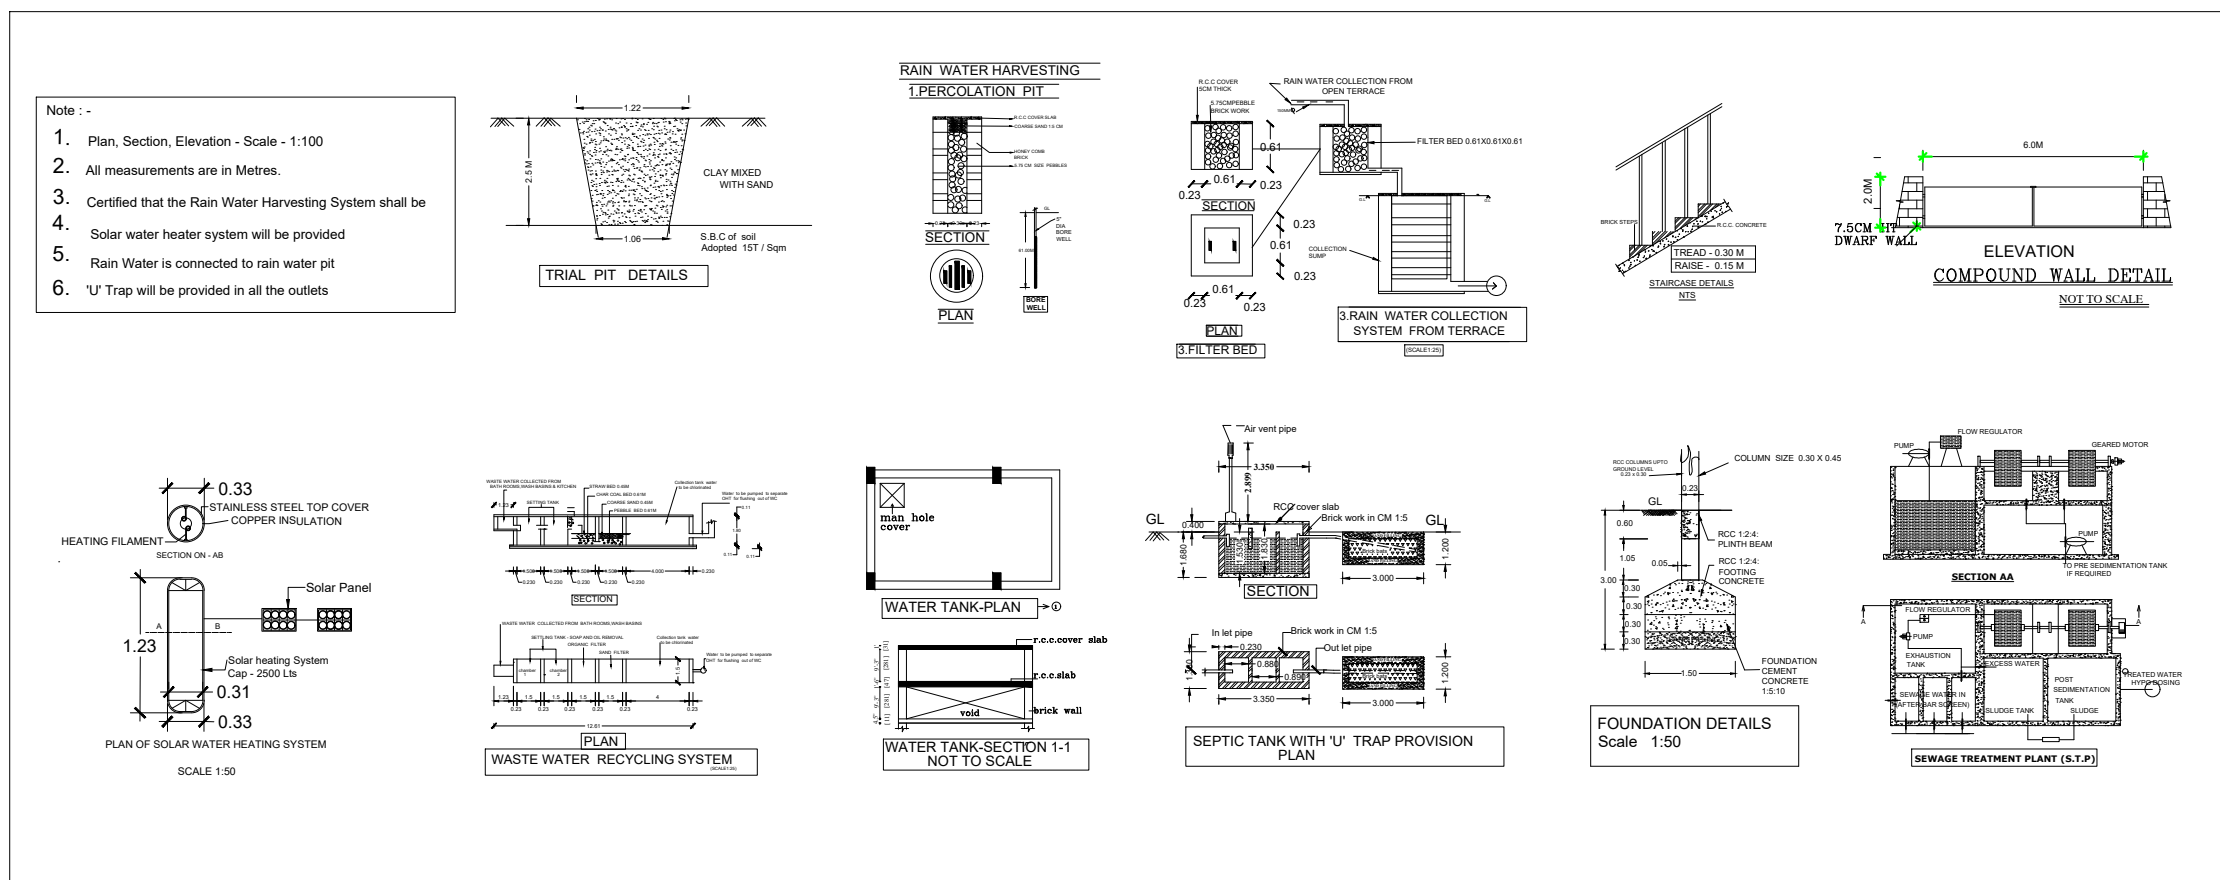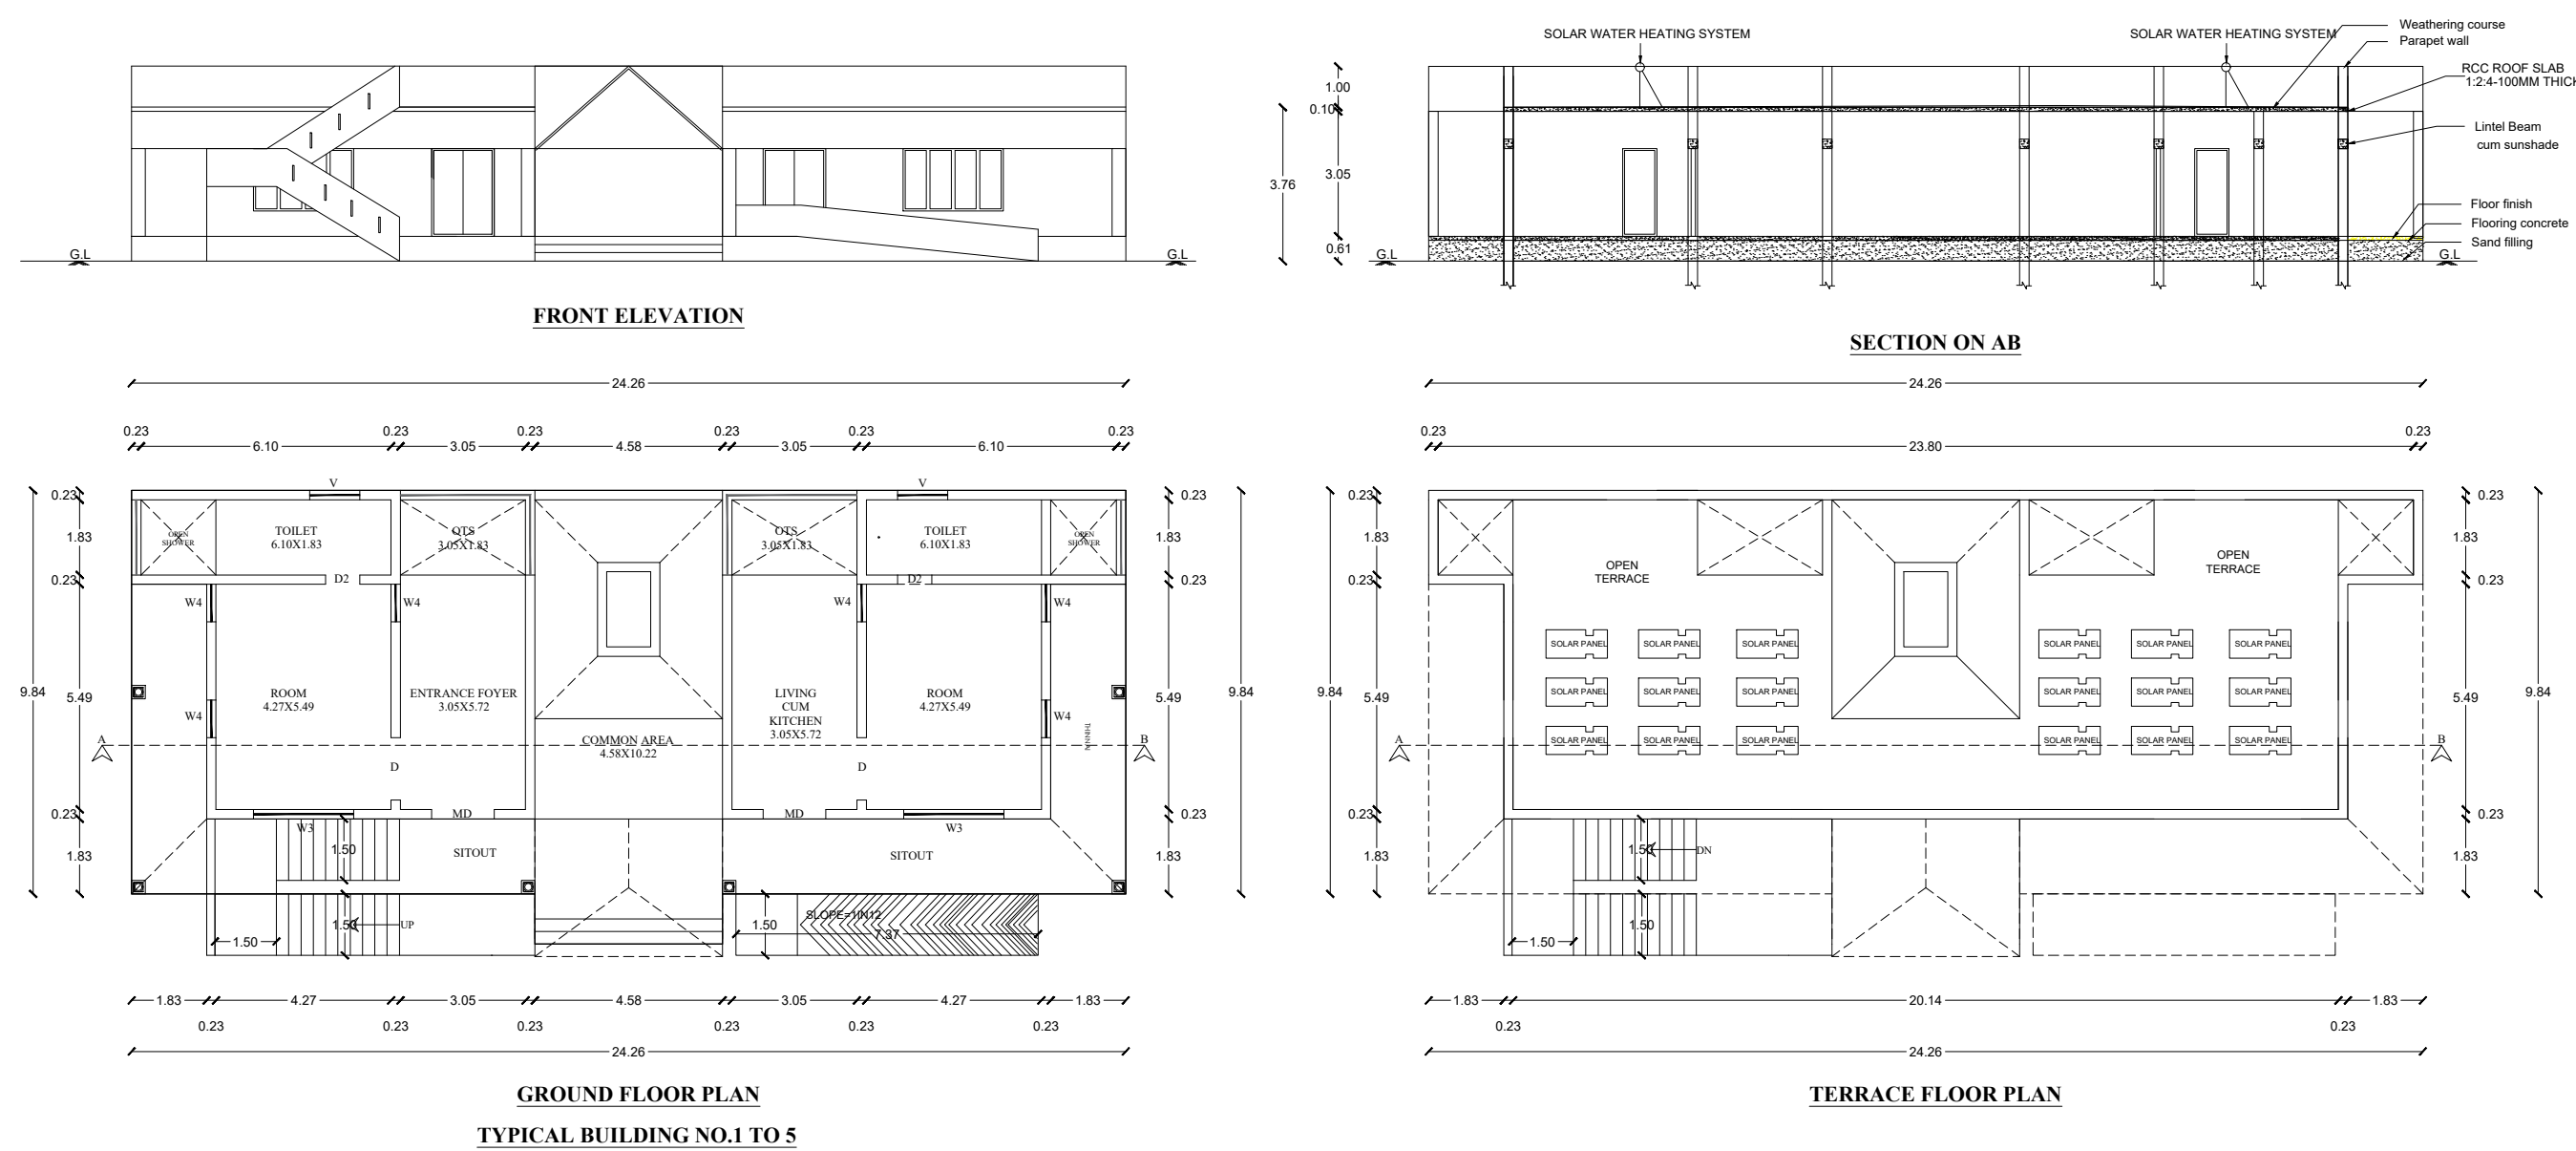

OFFICE USE:-

AREA CHART :-

SITE AREA (AS PER DOCUMENT) 9450.00 SQ.M				
S.NO	FLOOR NAME	F.S.I. IN SQ.M	NON F.S.I IN SQ.M	TOTAL IN SQ.M
1	BUILDING NO.1	248.88	-	248.88
	GROUND FLOOR			
2	BUILDING NO.2	248.88	-	248.88
	GROUND FLOOR			
3	BUILDING NO.3	248.88	-	248.88
	GROUND FLOOR			
4	BUILDING NO.4	248.88	-	248.88
	GROUND FLOOR			
5	BUILDING NO.5	248.88	-	248.88
	GROUND FLOOR			
6	BUILDING NO.6	639.38	-	639.38
	GROUND FLOOR			
7	BUILDING NO.7	639.38	-	639.38
	GROUND FLOOR			
TOTAL		2523.17	-	2523.17
F.S.I - 0.26				
NO. OF CAR PARKING AVAILABLE : 18				

APPLICANT :-

P. Thamizh Selvi

REFERENCE :-

BOUNDARY DRIVE WAY
PROPOSED ROAD

SCHEDULE OF JOINERIES :-

D	Door	1.00 x 2.14 m
D1	Door	1.52 x 2.14 m
D2	Door	0.76 x 2.14 m
D3	Door	1.45 x 2.14 m
W	Window	1.83 x 2.14 m
W1	Window	1.22 x 2.14 m
W2	Window	2.29 x 2.14 m
W3	Window	2.44 x 2.14 m
W4	Window	0.92 x 2.14 m
V	Ventilator	0.91 x 0.61 m

REGISTERED ENGINEER :-

R. Pandian

Er.R.PANDIAN , B.E., P.G.D.V., F.I.V.,
Registered Engineer,
Reg No : RE - GR-1/ 2024/ 038
A - 28 , Fifth Street , Kannan Nagar,
Thanjavur - 7 . Mob : 9842490045

REGISTERED STRUCTURAL ENGINEER :-

S. Venkadesh

Er.S.VENKADESH , B.E., F.I.V., M.I.E.,
M.I.C.A., C.Engg., M.Sc (Val)
Registered Structural Engineer Grade - II,
Reg No : TJR/ RSE - II/ 2024/ 014
DTCP - Thanjavur Region
No : 56, F3 , Zahira Residency , 3rd Street ,
Cauvery Nagar West , Thanjavur - 5 .


REGISTERED CONSTRUCTION ENGINEER :-

S. Venkadesh

Er.S.VENKADESH , B.E., F.I.V., M.I.E.,
M.I.C.A., C.Engg., M.Sc (Val)
Registered Construction Engineer
Reg No : TJR/ RCE / 2024/ 010
DTCP - Thanjavur Region
No : 56, F3 , Zahira Residency , 3rd Street ,
Cauvery Nagar West , Thanjavur - 5 .



PLAN SHOWING THE PROPOSED CONSTRUCTION OF R.C.C ROOF COMMERCIAL CLUB HOUSE BUILDINGS IN R.S.NO.537/3 AT VEPPATHUR II VILLAGE & TOWN PANCHAYAT, THIRUVIDAIMARUTHUR TALUK, THANJAVUR DISTRICT..

SCALE :1:100

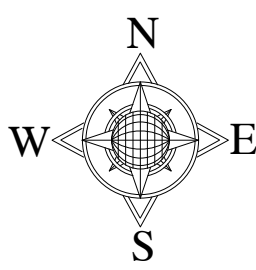

SHEET 2/2

NAME OF THE OWNER :Mrs.P.THAMIZH SELVI.

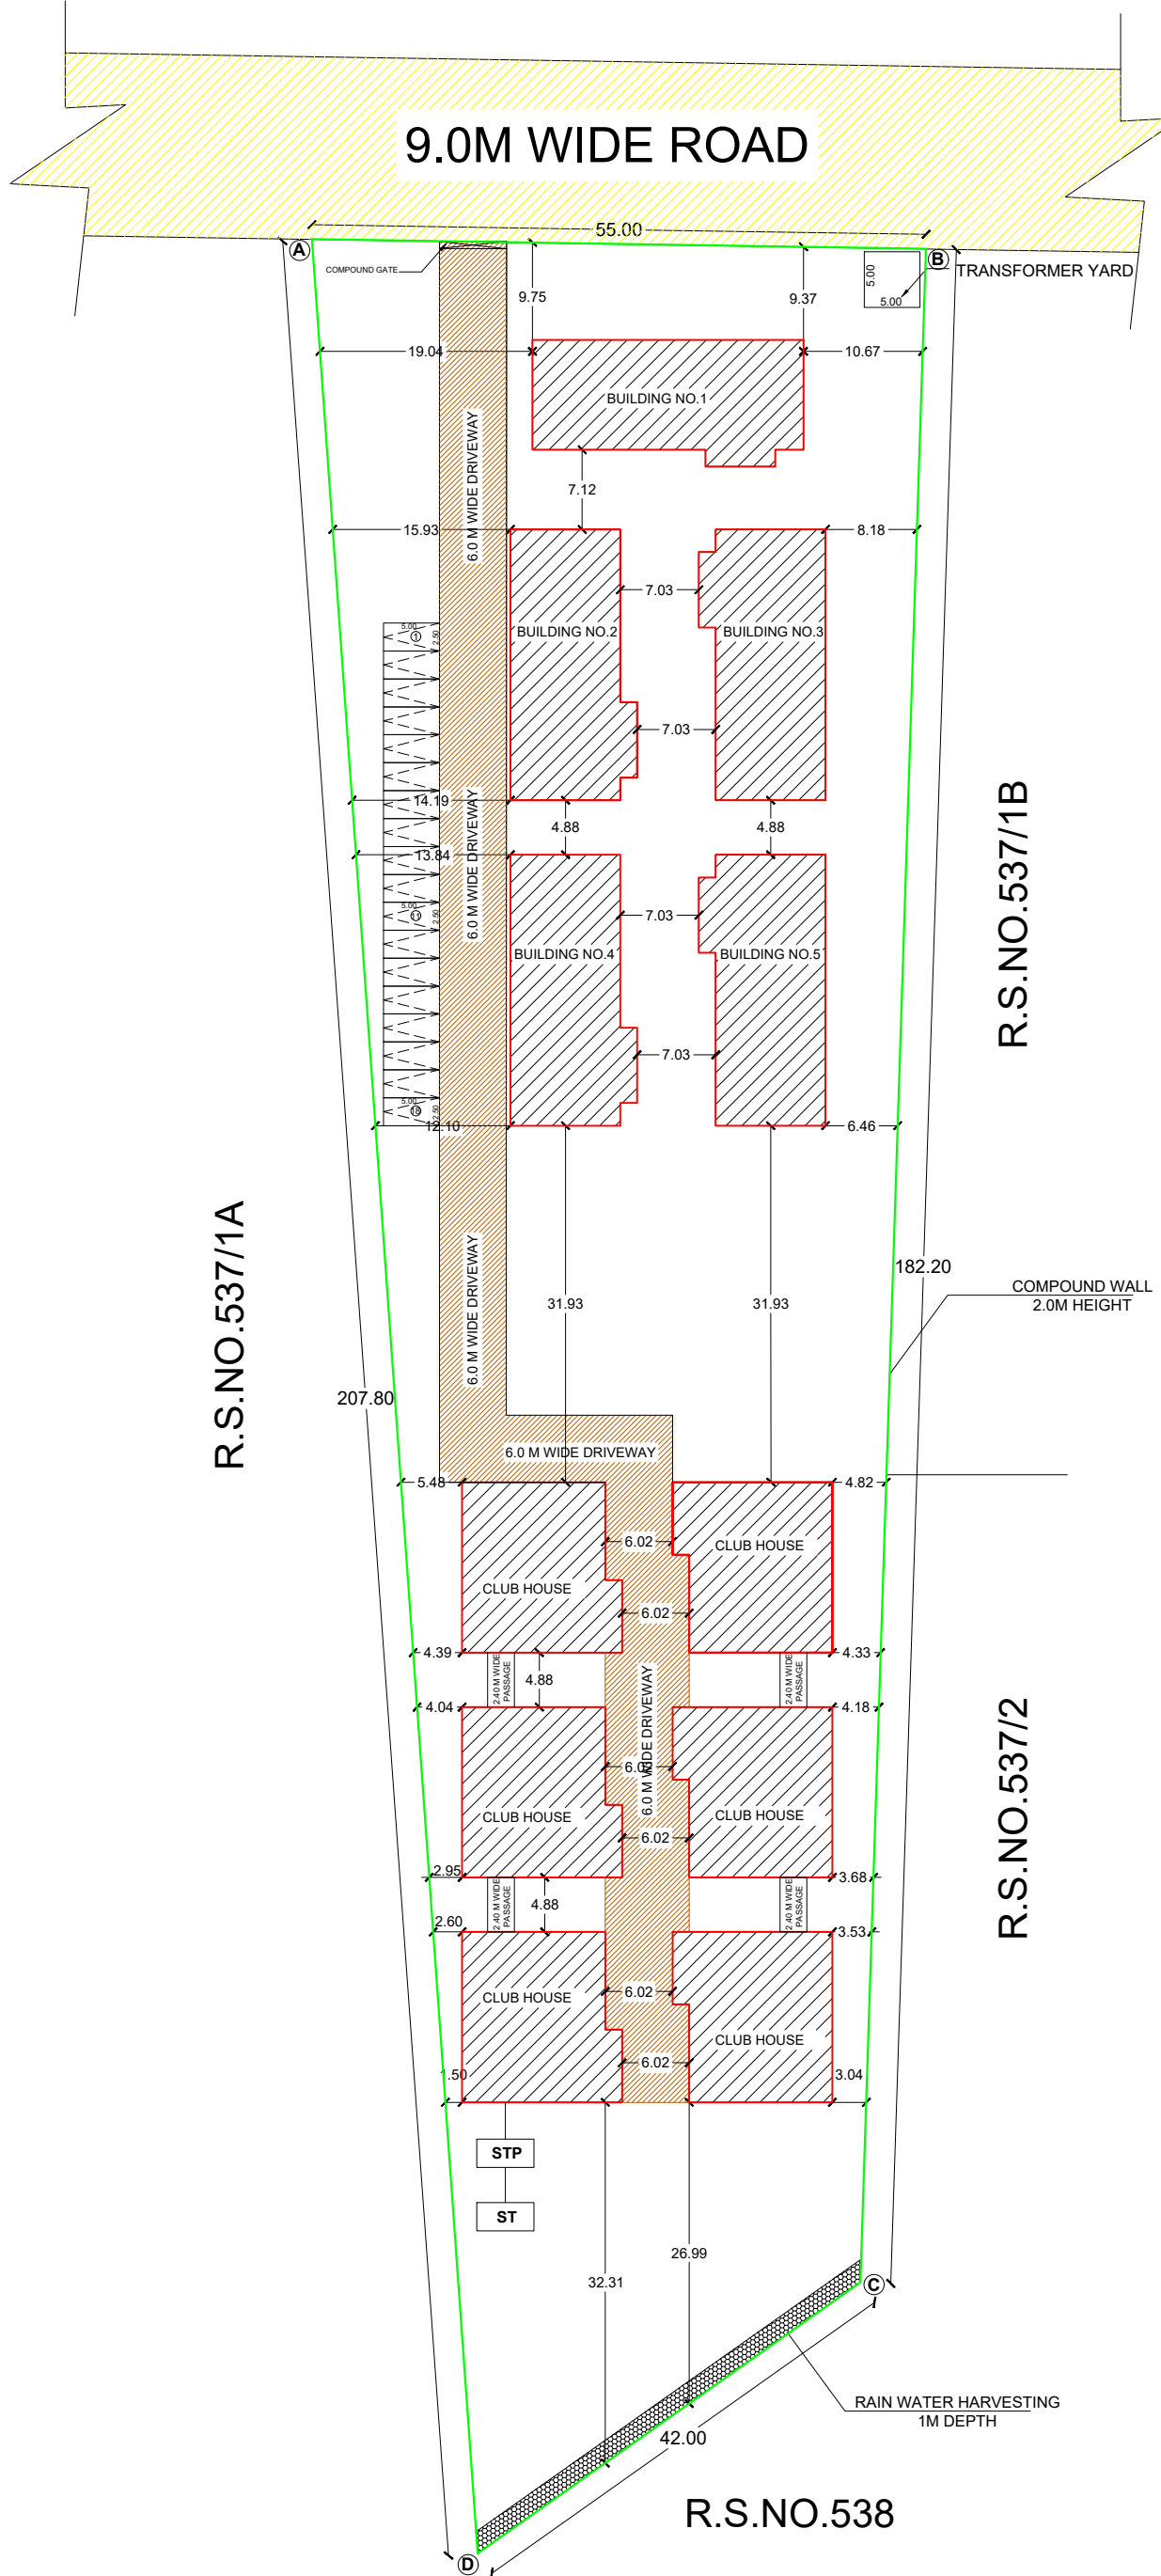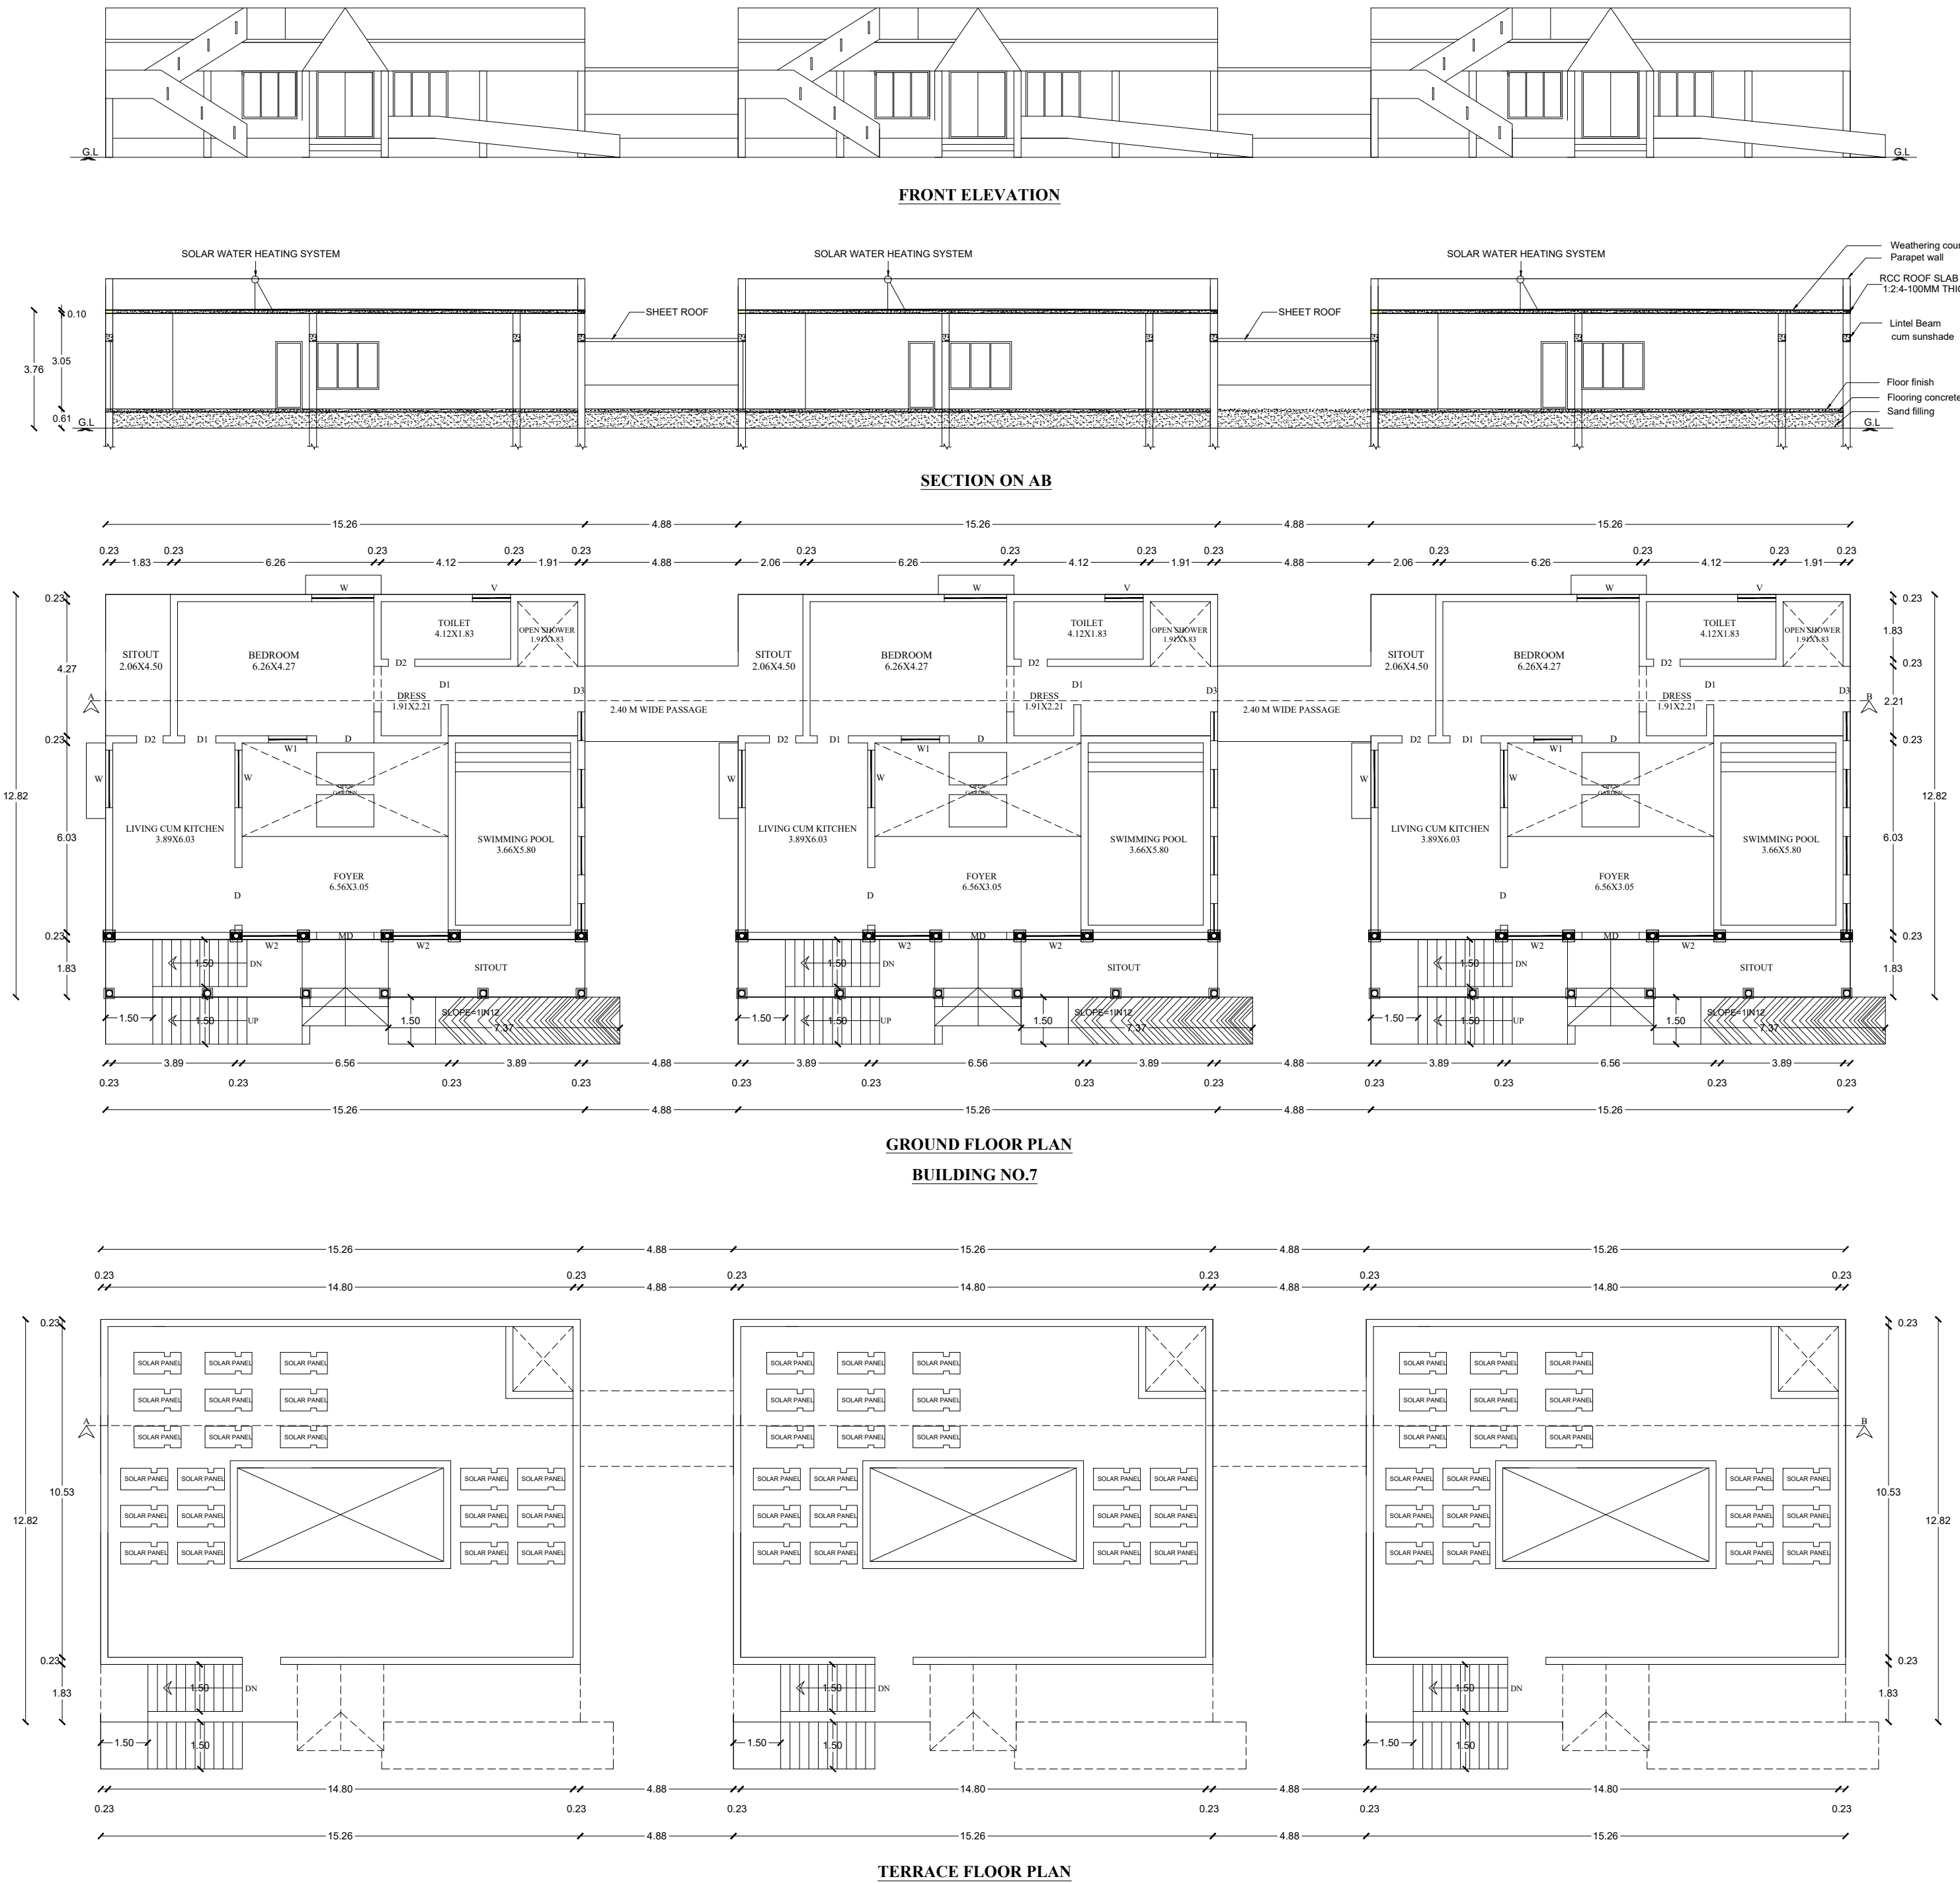

SITE PLAN
SCALE : 1:400

SCHEDULE OF JOINERIES :-

MD	Main Door	1.06 x 2.14 m
D	Door	1.00 x 2.14 m
D1	Door	1.52 x 2.14 m
D2	Door	0.76 x 2.14 m
D3	Door	1.45 x 2.14 m
W	Window	1.83 x 2.14 m
W1	Window	1.22 x 2.14 m
W2	Window	2.29 x 2.14 m
W3	Window	2.44 x 2.14 m
W4	Window	0.92 x 2.14 m
V	Ventilator	0.91 x 0.61 m

AREA CHART :-

SITE AREA
(AS PER DOCUMENT) 9450.00 SQ.M

S.NO	FLOOR NAME	F.S.I IN SQ.M	NON F.S.I IN SQ.M	TOTAL IN SQ.M
1	BUILDING NO.1 GROUND FLOOR	248.88	-	248.88
2	BUILDING NO.2 GROUND FLOOR	248.88	-	248.88
3	BUILDING NO.3 GROUND FLOOR	248.88	-	248.88
4	BUILDING NO.4 GROUND FLOOR	248.88	-	248.88
5	BUILDING NO.5 GROUND FLOOR	248.88	-	248.88
6	BUILDING NO.6 GROUND FLOOR	639.38	-	639.38
7	BUILDING NO.7 GROUND FLOOR	639.38	-	639.38
TOTAL		2523.17	-	2523.17

F.S.I - 0.26
NO. OF CAR PARKING AVAILABLE : 18

REFERENCE :-

BOUNDARY	DRIVE WAY
PROPOSED	ROAD

APPLICANT :-

REGISTERED ENGINEER :-

Er.R.PANDIAN , B.E., P.G.D.V., F.I.V.,
Registered Engineer,
Reg No : RE - GR-1/ 2024/ 038
A - 28 , Fifth Street , Kannan Nagar,
Thanjavur - 7 . Mob : 9842490045

REGISTERED STRUCTURAL ENGINEER :-

Er.S.VENKADESH , B.E., F.I.V., M.I.E.,
M.I.C.A ., C.Engg ., M.Sc (Val)
Registered Structural Engineer Grade - II,
Reg No : TJR/ RSE - II/ 2024/ 014
DTCP - Thanjavur Region
No : 56 , F3 , Zahira Residency , 3rd Street ,
Cauvery Nagar West , Thanjavur - 5 .

REGISTERED CONSTRUCTION ENGINEER :-

Er.S.VENKADESH , B.E., F.I.V., M.I.E.,
M.I.C.A ., C.Engg ., M.Sc (Val)
Registered Construction Engineer
Reg No : TJR/ RCE / 2024/ 010
DTCP - Thanjavur Region
No : 56 , F3 , Zahira Residency , 3rd Street ,
Cauvery Nagar West , Thanjavur - 5 .

KEY PLAN
NOT TO SCALE

Signature Not
Verified
Signed by: [Signature]
Location: Thanjavur
Date: 2025.08.14 13:43:33