

PP

APPROVAL RECORD

Planning Permission

Poovanam

Thanjavur district, Tamil Nadu

APPROVAL TYPE

Building Plan

ISSUING AUTHORITY

Rural Panchayat

PURPOSE


Industrial

The approval as the planning authority issued it, reproduced in full behind this page.


An approval speaks to what was sanctioned, not to what was built. Completion is a separate record.

PLAN SHOWING THE PROPOSED CONSTRUCTION OF " PATTUKKOTTAI READY MIX CONCRETE PLANT " R.C.C ROOF GROUND FLOOR OFFICE ROOM , SECURITY ROOM , LABOURATORY & WORKERS ROOM BUILDING IN R.S NO: 201/5 & 201/ 6 , AT POOVANAM VILLAGE &PANCHAYAT , PATTUKKOTTAI TALUK, THANJAVUR DISTRICT.


NAME OF THE OWNER:Mr.A.SHAHUL HAMEED
S/O: ABDUL RAHEEM

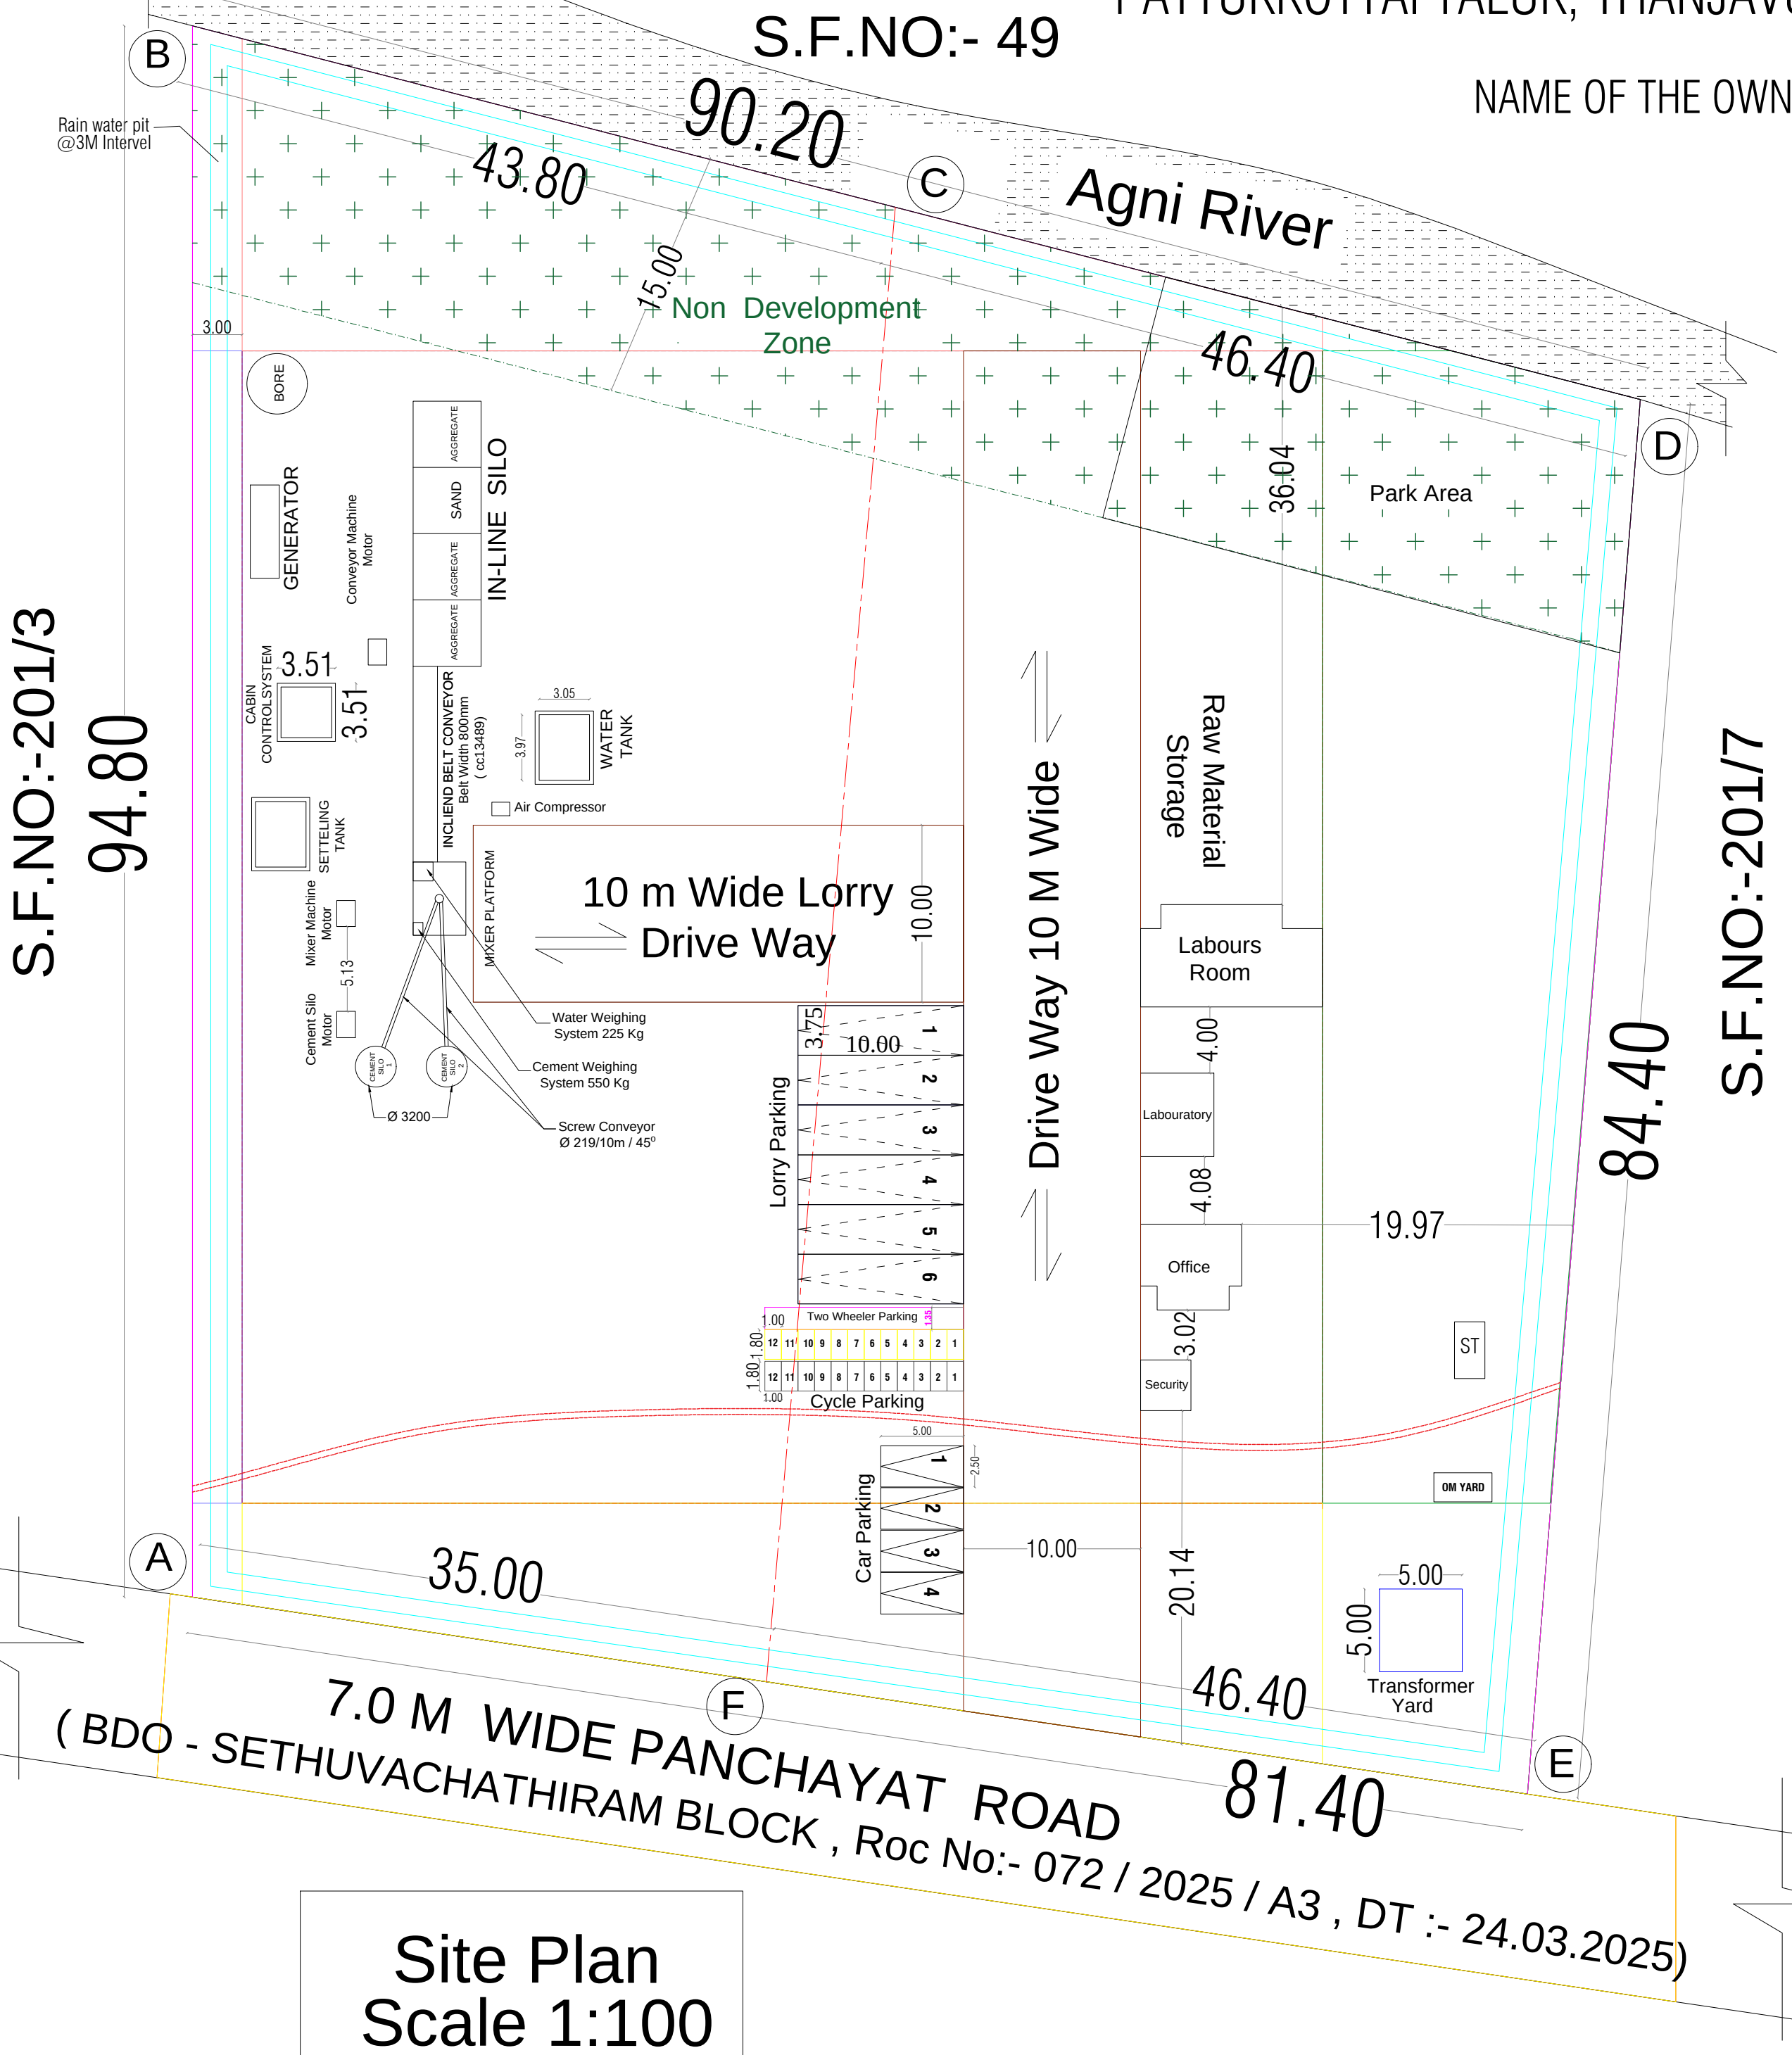

Site Plan
Scale 1:100

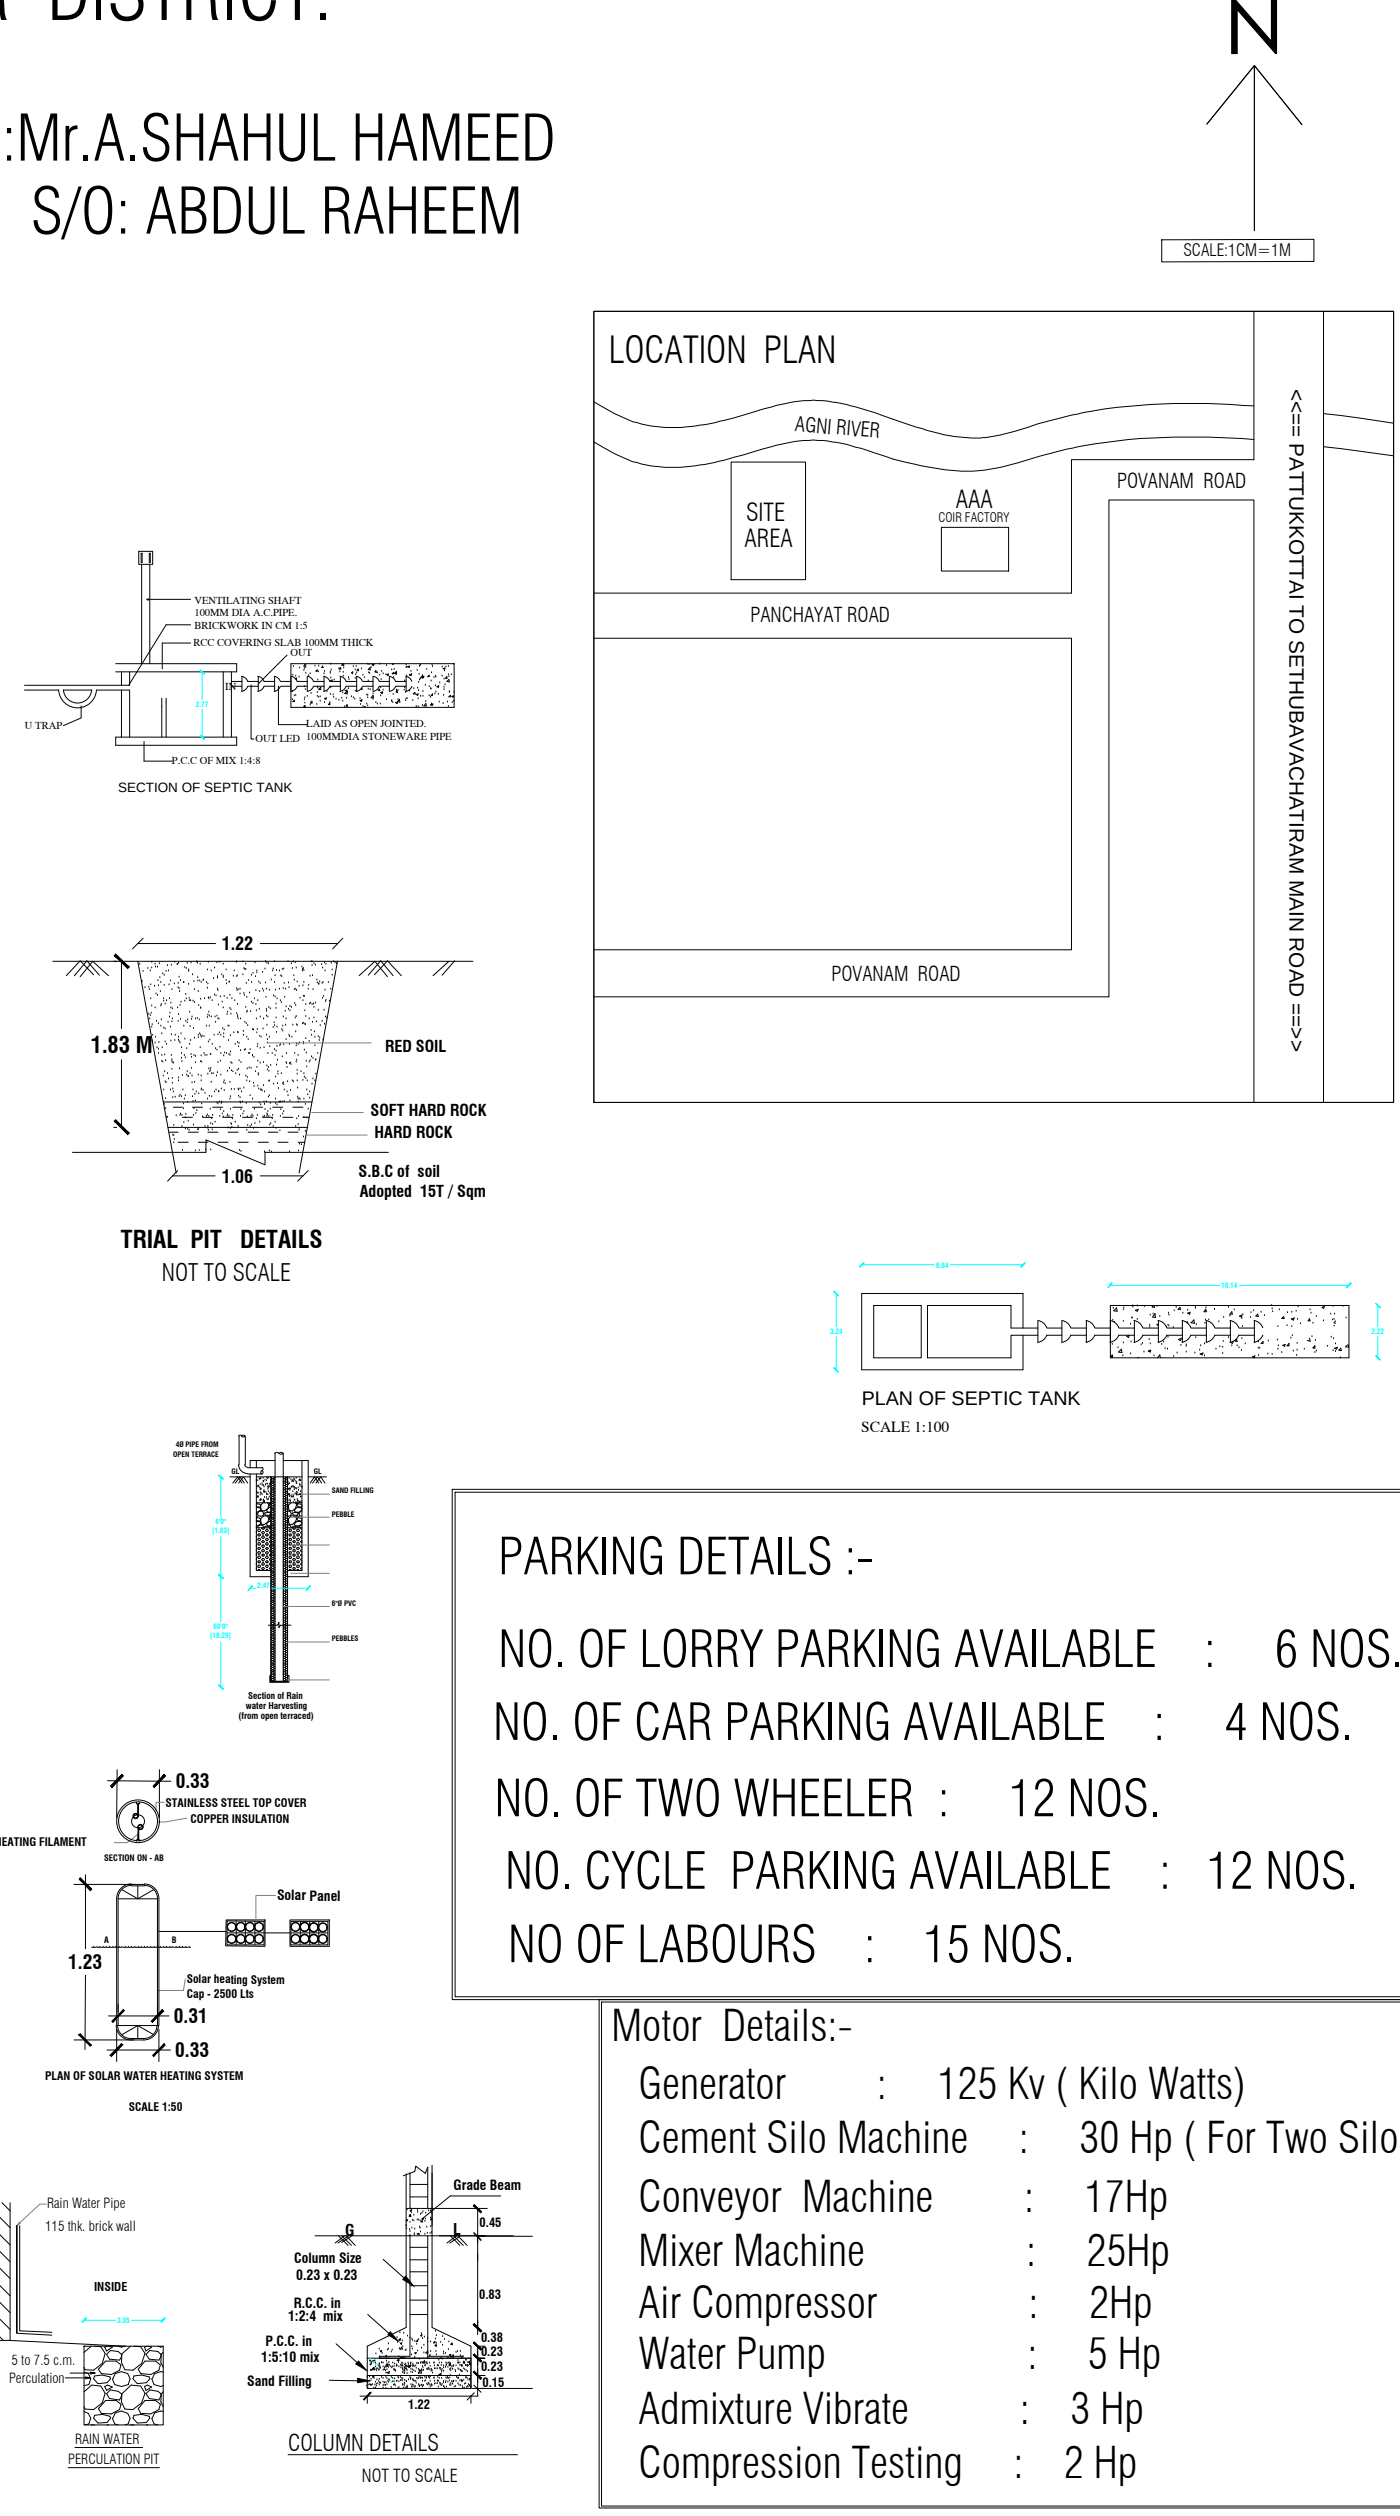

JOINERY DETAILS					
DESCRIPTION			IN METER		
RS	ROLLING SHUTTER		3.05 x 2.44		
D	DOOR		0.91 X 2.44		
M.D	MAIN DOOR		1.22 X 2.44		
D1	DOOR 1		0.76 X 2.44		
W	WINDOW		1.22 X 1.52		
V	VENTILATOR		0.91 X 0.91		
AREA DETAILS		AREA IN SQ. M.	AREA IN SQ.FT.	NON- FSI AREA IN SQ.M.	FSI AREA IN SQ.M.
SITE EXTEND (AS PER DOC)		8100.00	87188.40	-	-
SITE EXTEND (AS PER PATTA)		8100.00	87188.40	-	-
PROPOSED OFFICE ROOM		29.08	313.00	-	29.08
PROPOSED LABOURATORY		22.30	240.00	-	22.30
PROPOSED LABOURS ROOM		62.43	672.00	-	62.43
PROPOSED SECURITY ROOM		13.94	150.00	-	13.94
TOTAL BUILDING AREA		127.75	1375.00	-	127.75
TOTAL OPEN SPACE		7972.25	85813.40	-	-
FLOOR SPACE INDEX (FSI) = $\frac{127.75}{8100.00}$ = 0.016					
PLOT COVERAGE (PC) = $\frac{127.75}{8100.00}$ x 100 = 1.58 %					
NOTE:-					
Plan , Section , Elevation - Scale - 1:100					
All measurements are in METRES					
Certified that the Rain Water Harvesting System shall be provided as per the norms and condition laid down in The G.O.NO :18 Municipal Administration and Water Supply Department dated 04/02/2019.					
Solar water heater system will be provided					
Rain Water is connected to rain water pit					
All sewage line to be connected to UGSS 'U' Trap will be provided in all the outlets.					
FIRE EXTINGUISHER		-			
FIRE ALARMS ARE TO BE PROVIDED		-			
FIRE SPRINKLER SYSTEM TO BE PROVIDED		-			
LIGHTNING CONDUCTORS ARE TO BE PROVIDED		-			
REVERSE OSMOSIS WATER POINT		-			
COLOUR INDEX					
SITE BOUNDARY			EXISTING ROAD		
PROPOSED BUILDING			PROPOSED DRIVE WAY		
OWNER					

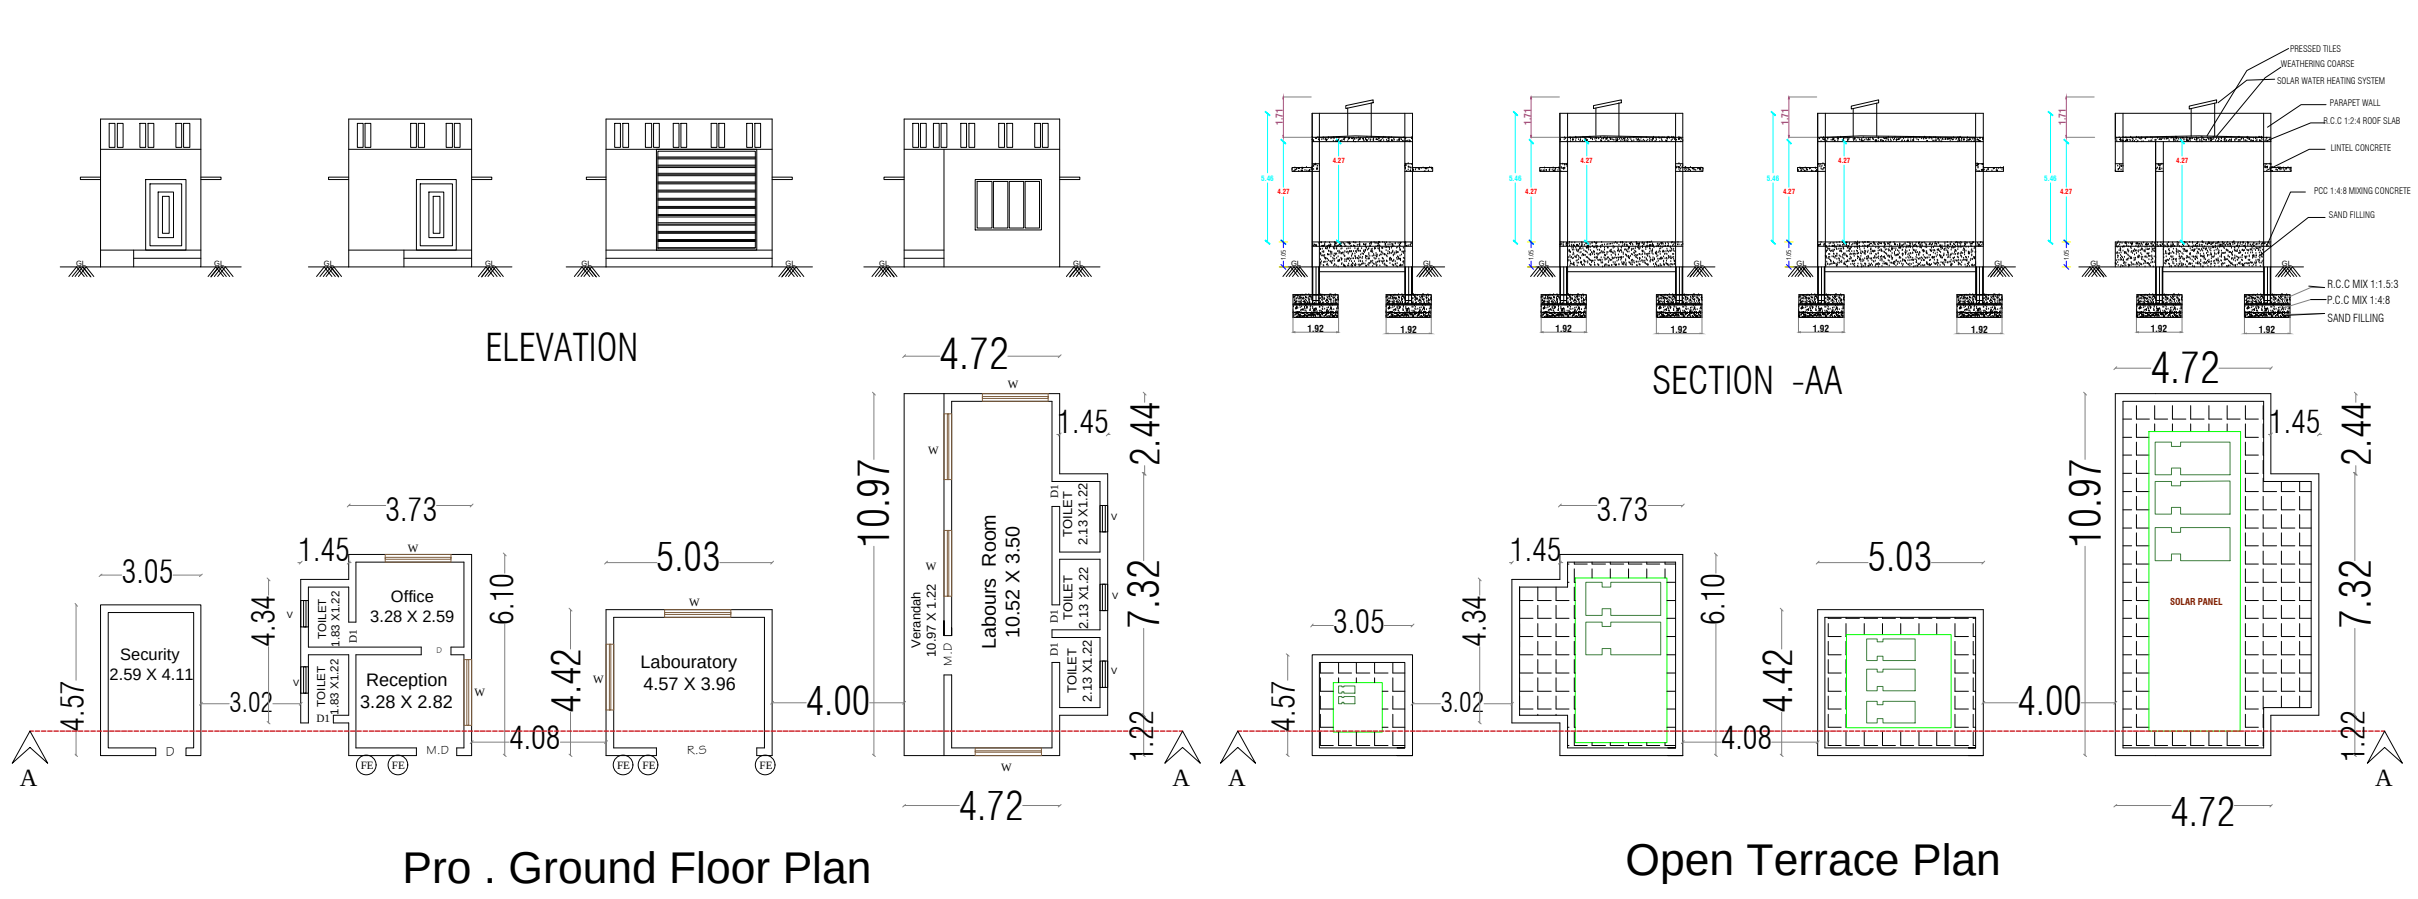

SITE ENGINEER :-

E.S. KARTHIKEYAN, B.E.,
Construction Engineer Grade-III
Reg.No: 10615/2021/100001
VEERANAR CONSTRUCTION
PATTUKKOTTAI-614 601
Ph:86100 32539

REGISTERED PROFESSIONAL :-

Jc. Er. M.S.MUTHURAMAN,B.E.,B.Tech.,
Licensed Surveyor, Consulting Engineer & Contractor
Registered Engineer Grade III RE
DTCP Reg. No:045-RE-Gr-III
SIVA BUILDERS
1st Floor, M.A.Kadhar Complex, Main Road
MADUKKUR, Thanjavur DL- 614 903
Cell: 9443248472, 7339355275

APPROVAL AUTHORITY :-
BUILDING PERMISSION NO:-
SWP / DTCP / TNJ /AD / R / BP / NO . 10 / 2025
ASSISTANT DIRECTOR
DISTRICT TOWN AND COUNTRY PLANNING OFFICE
THANJAVUR



Eight ways to know a piece of land before you pay for it.

This report covers one part of the picture. These cover the rest, drawn from the same government records, for any property in Tamil Nadu.

LandLens One

Ask anything about a property and get an answer grounded in live government records, with the sources shown.

[/landlens/one](#)



Verify My Land

Every record check run on one property and returned as a single report.

[/landlens/verify-my-land](#)



Legal Opinion

An advocate's written opinion on the title, built on the records we pull for it.

[/landlens](#)



One Map

Every layer on one map: the parcel, its boundary, zoning, water bodies and what sits around it.

[/landlens/one/map](#)



PriceMap

What land actually changed hands for around this plot, taken from the registered deeds.

[/landlens/pricemap](#)



Build Scope

What you are allowed to build here: floor space, height, coverage and setbacks.

[/landlens/build-scope](#)



Property Tracker

Watch a property and hear about it when something new is registered against it.

[/landlens/property-tracker](#)



Deal Room

Run the transaction in one place: documents, stamping, signatures and the parties.

[/landlens/deal-room](#)



Twenty-four checks you can run yourself, at no cost.

Records and verification

The registers themselves, read for you.

Encumbrance Certificate

Patta and Chitta

Field Measurement Sketch

EC Analyzer

Bank charge check

Court case search

Seller background check

Approval check by survey

Zoning and land use

What the plan says can happen on this land.

Land use zone finder

CMDA land use check

Coastal regulation zone

Master plan check

Water bodies finder

Airport height clearance

Value and duty

What it is worth and what it costs to register.

Guideline value by street

Guideline value by survey

Stamp duty and registration fees

Capital gains

Floor space index

Area unit converter

Registers and directories

Who holds it, and which office keeps the record.

Find your registering office

Temple property check

Waqf property check

RERA register



Every free tool
/tools



Services we run
for you
/services



The LandLens
suite
/landlens/one



Every claim in this document traces back to a government record.

Legal opinions, due diligence and title verification

Building plan, layout and sub-division approvals

Completion and occupancy certificates, regularisation

Escrow, negotiation and NRI property management

Land survey, soil testing, architecture and construction

Verified RealEstate
3/350/2 Mettukuppam,
OMR Thoraipakkam,
Chennai 600 097, India
hello@verified.realestate
+91 9996 12 9996

Prepared from the registers named on the page each finding sits on. Where a register could not be read, this document says so in its place rather than leaving the gap to be read as a clean result.

