

PP

APPROVAL RECORD

Planning Permission


Neelagiri

Thanjavur district, Tamil Nadu


APPROVAL TYPE
Building PlanISSUING AUTHORITY
Rural PanchayatPURPOSE
Commercial

The approval as the planning authority issued it, reproduced in full behind this page.




An approval speaks to what was sanctioned, not to what was built. Completion is a separate record.

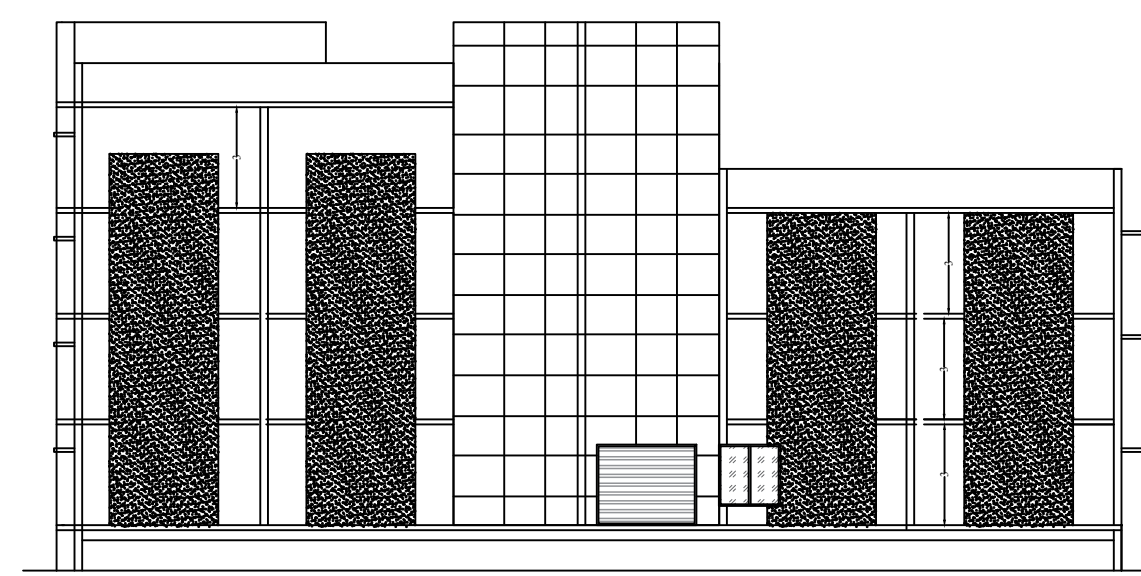


ELEVATION

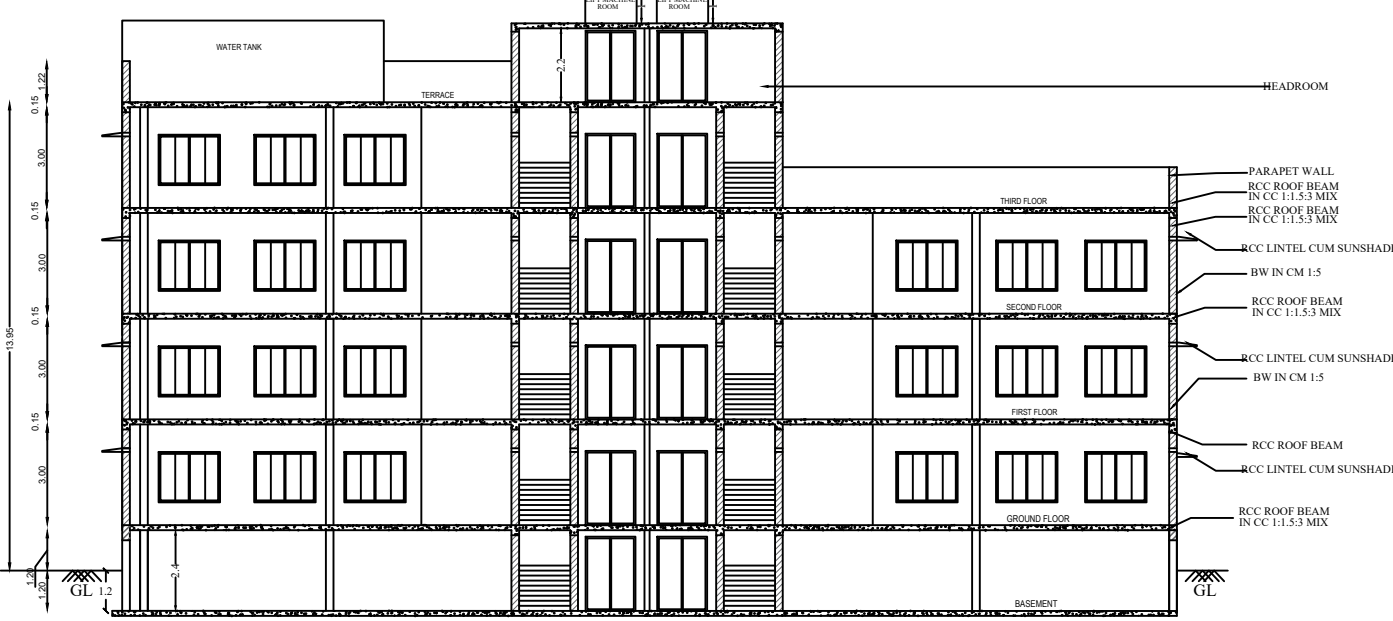


SECTION A-A

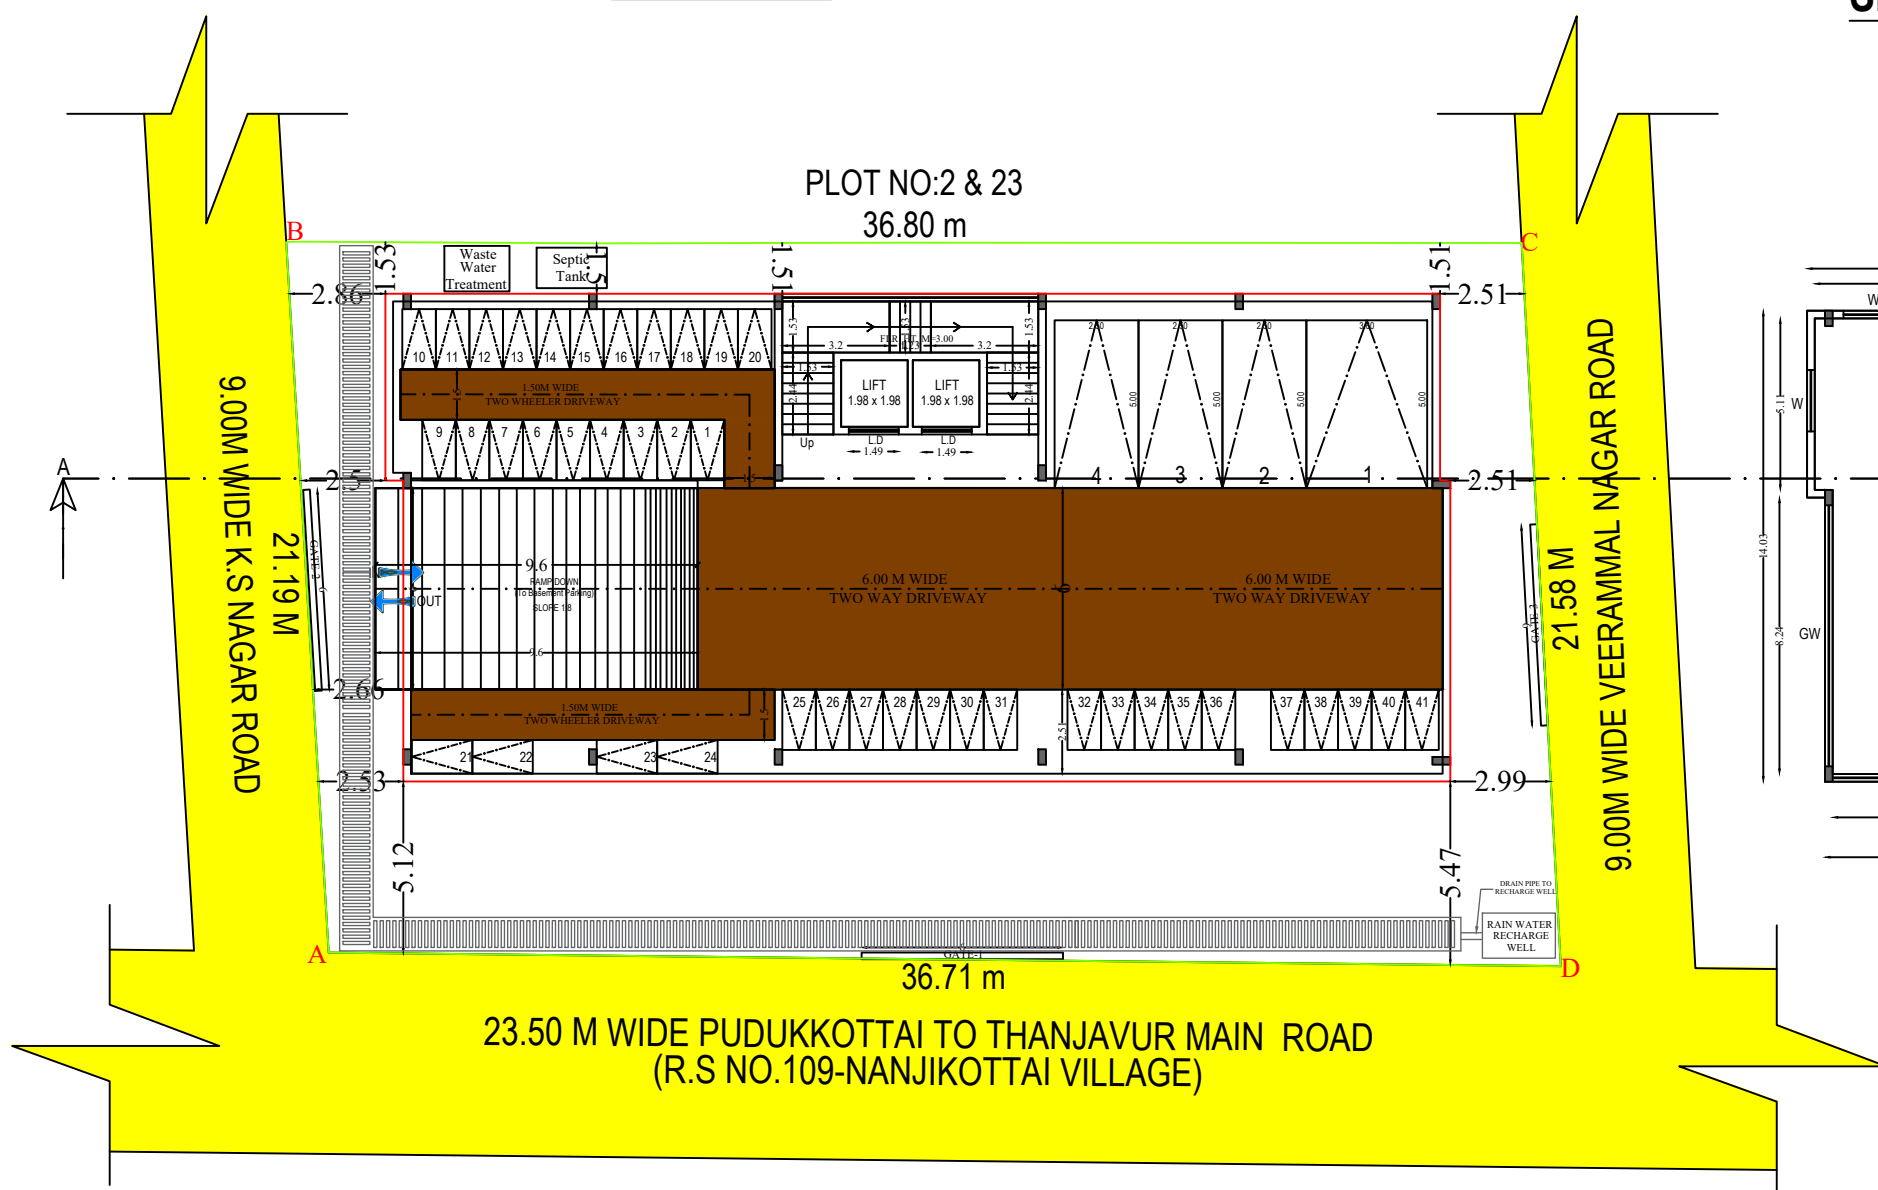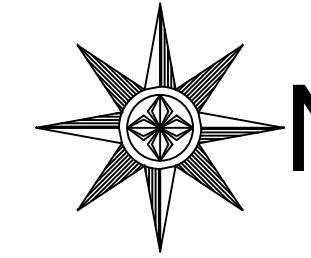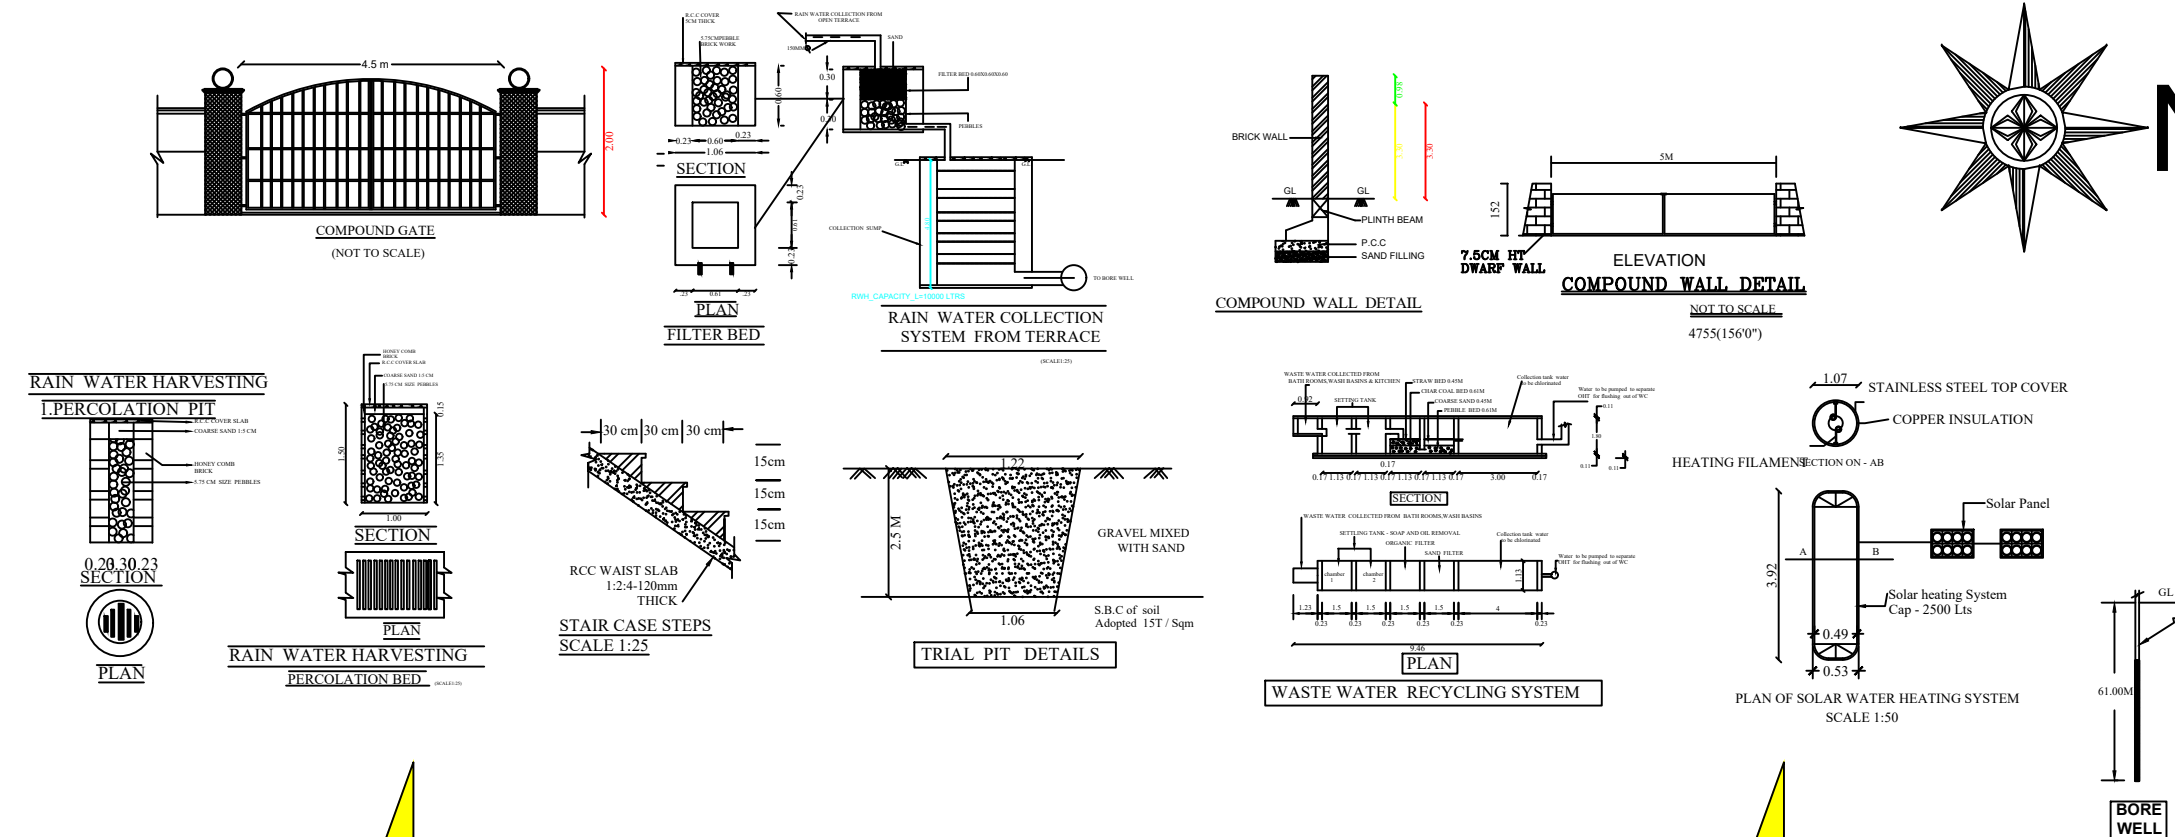


SITE CUM BASEMENT FLOOR PLAN

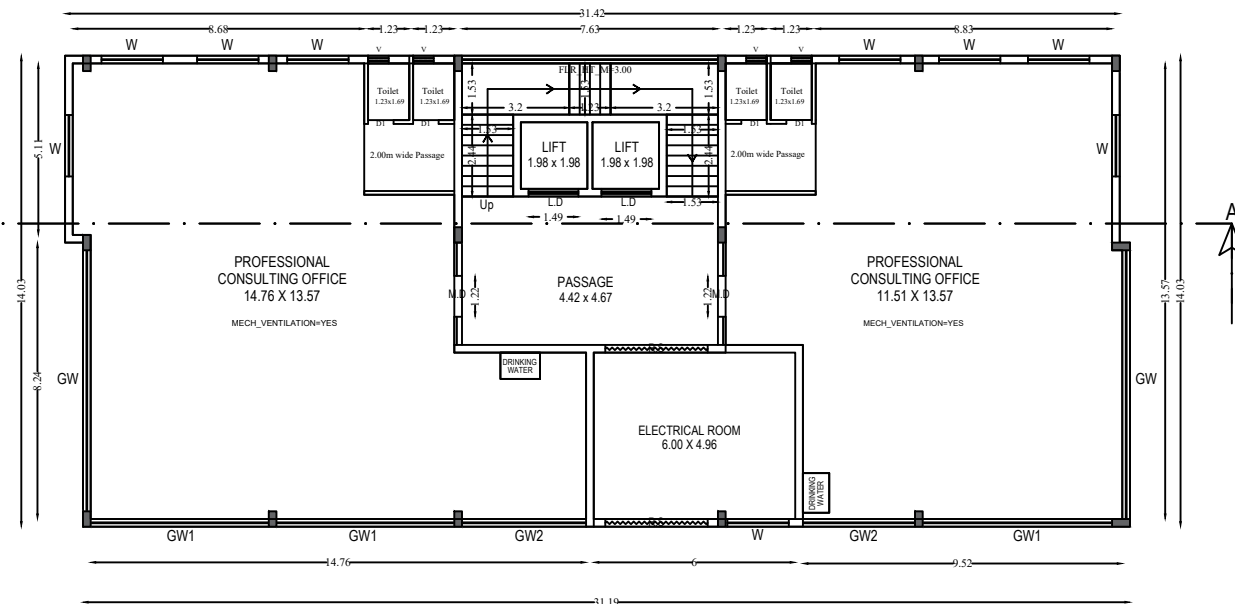


GROUND FLOOR PLAN

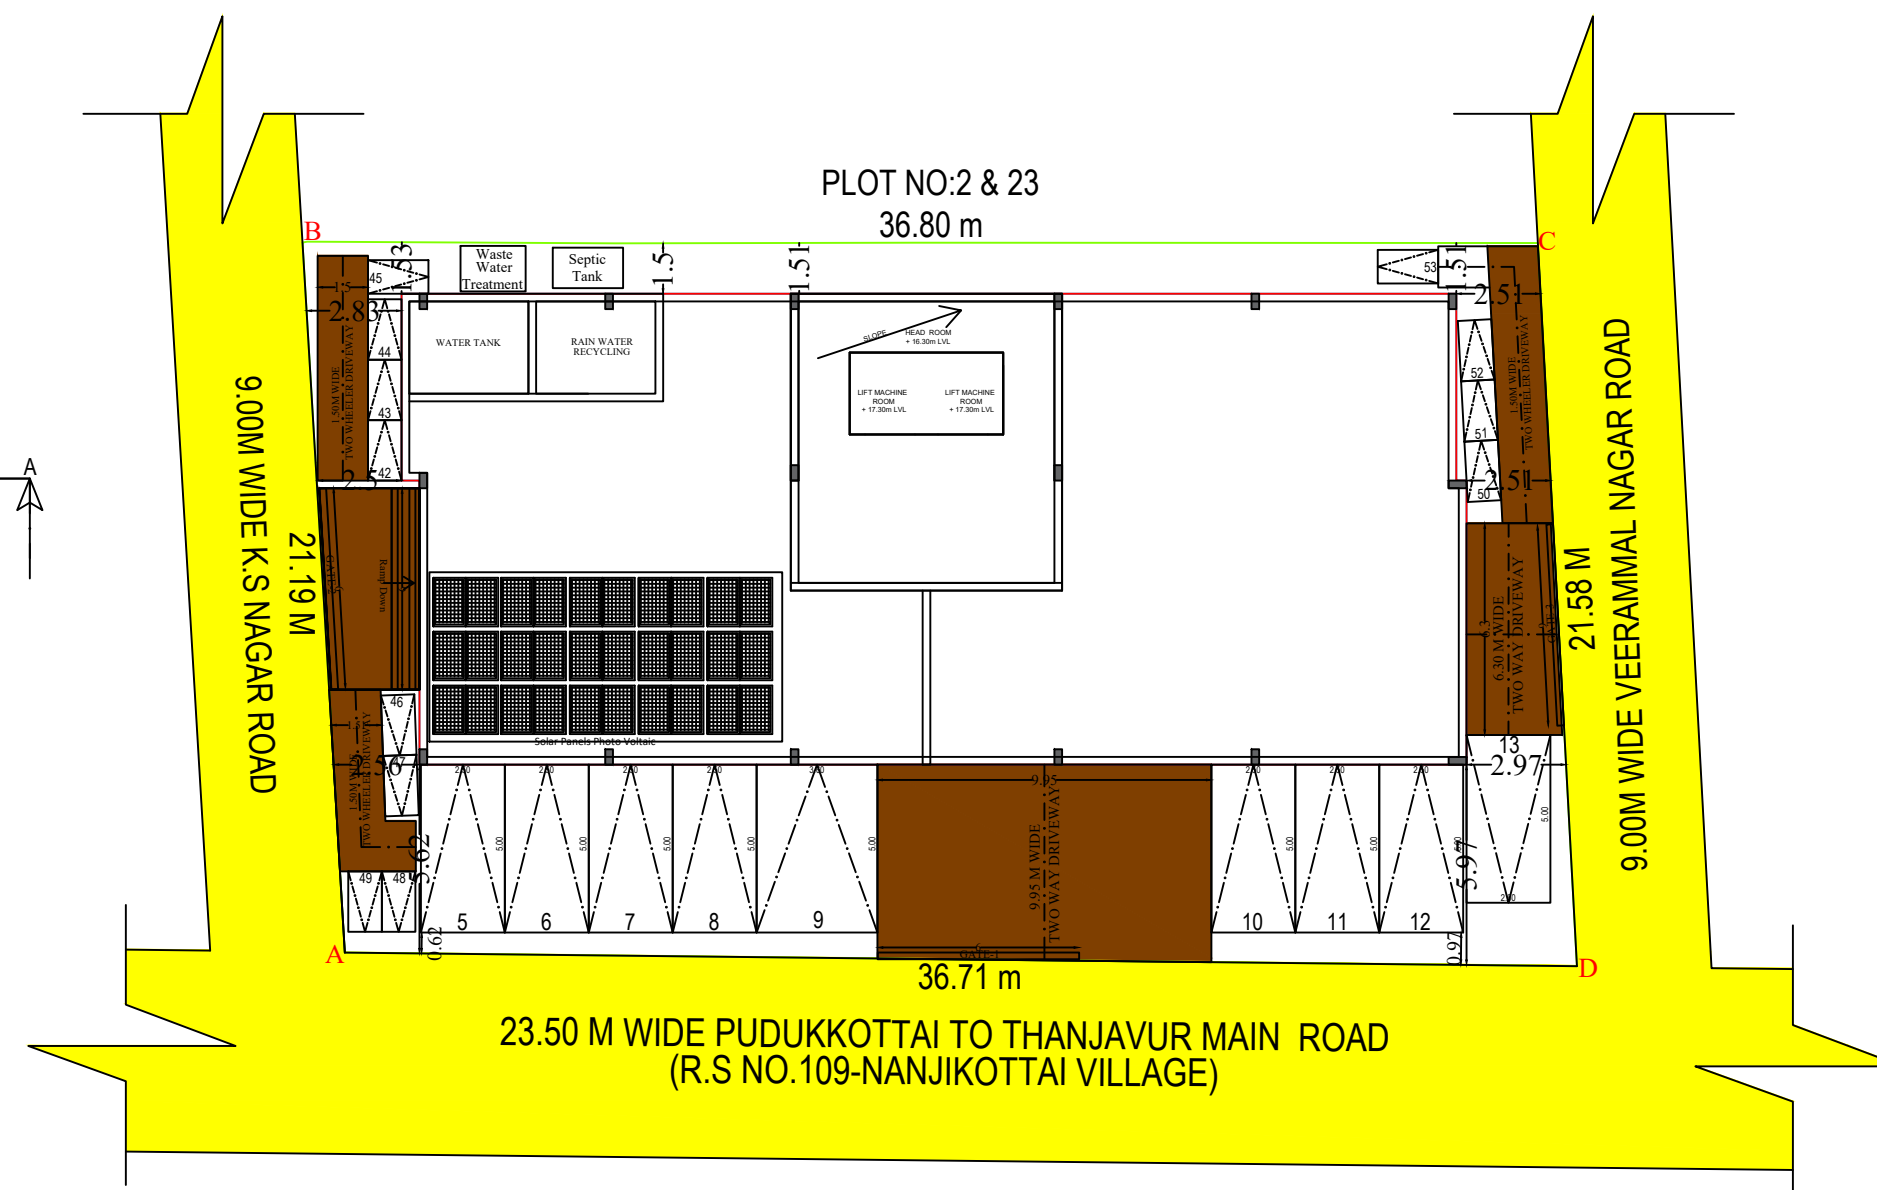


SITE PLAN
SCALE 1:100

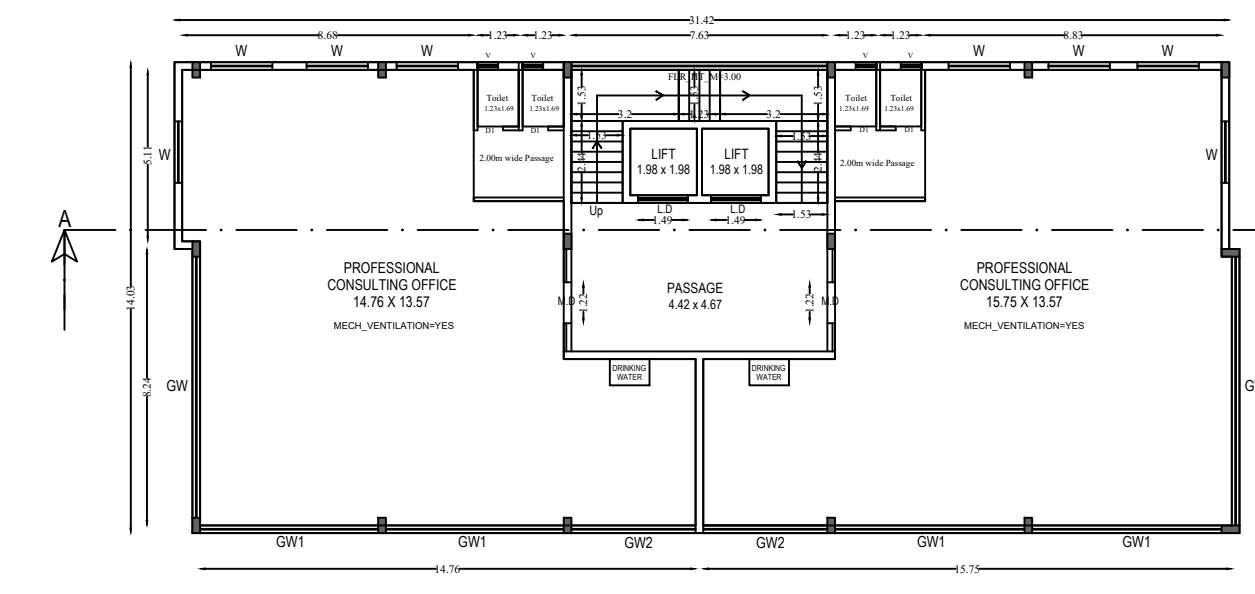


FIRST FLOOR PLAN
TYPICAL FLOOR PLAN=1,2

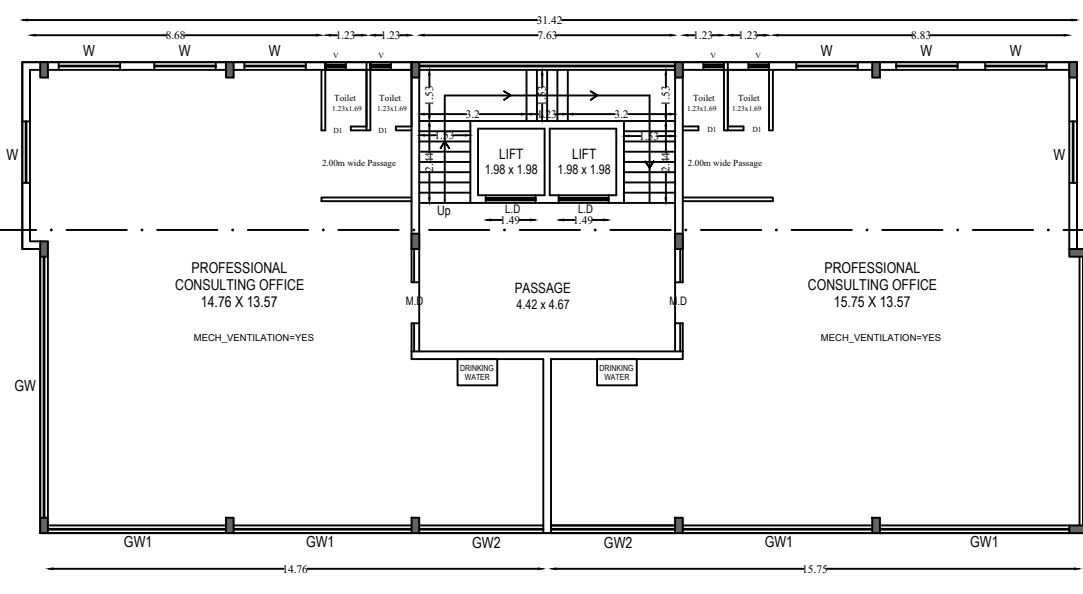

SECOND FLOOR PLAN

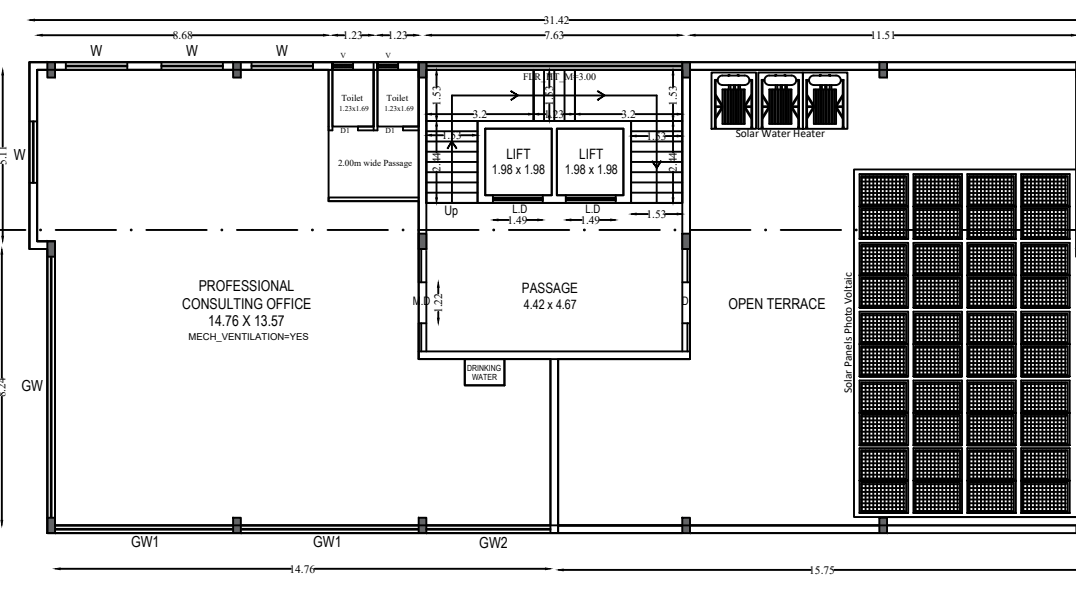

THIRD FLOOR PLAN

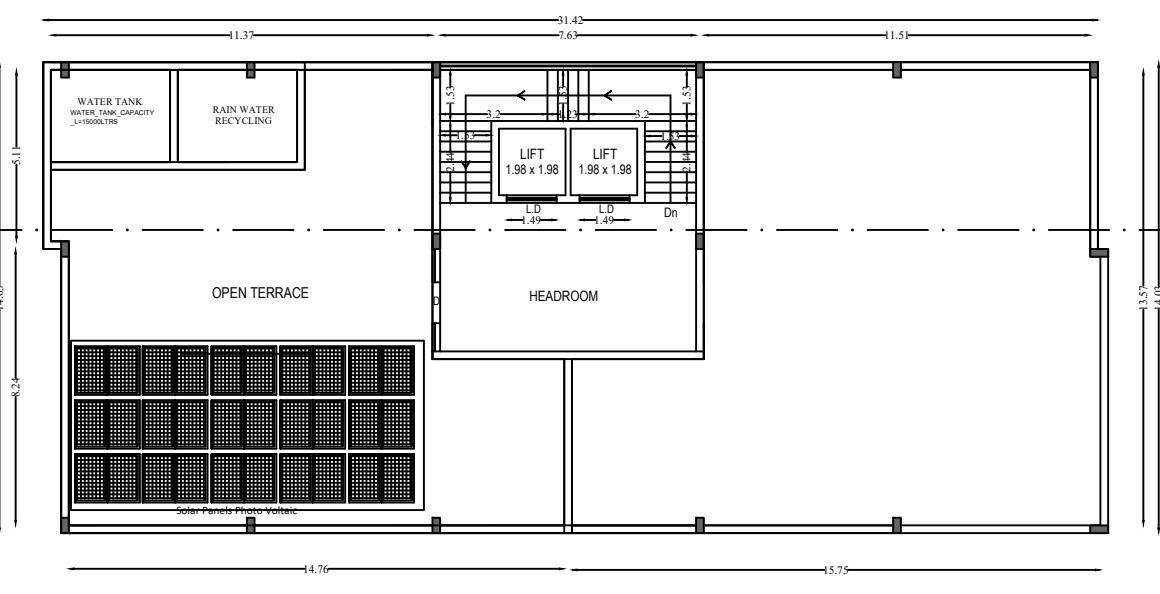

TERRACE FLOOR PLAN

APPROVAL AUTHORITY: SWP/DTCP/TNJ/TLPA/BP NO.59/2025

APPLICANT:

Signature

STRUCTURAL ENGINEER:

Signature
Er. P. Rajaprakash, B.E.,
Reg. Structural Engineer Grade-II
(Reg.No: 007/RSF/GR-II/2023)
Agaram Architects
105/2, Vairam Nagar, Pudukkottai Road,
Thanjavur - 613 005. Cell: 9994845728

GEO-TECH ENGINEER:

Signature
Dr. S. SENTHAMIL KUMAR, B.E., M.E., Ph.D., FGS, MIE
Registered Geotechnical Engineer,
(TJR/RGE/2019/086), Chartered Engineer,
703, Plot No. 29, OM Rajoo Nagar,
Near New Bus Stand, THANJAVUR - 613 005.
Mobile : 9443976090

ARCHITECT:

Signature
P. G. SIVAKUMAR, B.Arch., M.T.P.
Architect Regn. No: CA/84/8808
RA/Gr.1/19/09/351
23, The West, 3rd Floor,
Pudukkottai Main Road, Trichy-20.
Ph: (0431) 2313668, 2312668.

SITE SUPERVISION ENGINEER:

Signature
Er. R. Shamili, B.E.,
Reg. Construction Engineer
(Reg.No.009 RCE/2023)
Agaram Architects
105/2, Vairam Nagar, Pudukkottai Road,
Thanjavur - 613 005. Cell: 9361594077

REGISTERED PROFESSIONAL:

Signature
Er. A. Ashik Ahmed
Reg. Engineer Grade II (R.E.)
(Reg.No.019/RE/GR-II/2023)
Agaram Architects
105/2, Vairam Nagar, Pudukkottai Road,
Thanjavur - 613 005. Cell: 9944582206

THE PLAN SHOWING THE PROPOSED
CONSTRUCTION OF R.C.C ROOF
BASEMENT, GROUND, FIRST, SECOND &
THIRD FLOOR OF PROFESSIONAL
CONSULTING OFFICE BUILDING IN
R.S NO.252/47 & 53, PATTANAMANGALAM,
PLOT NO.1 & 24, K.S. NAGAR & VEERAMMAL
NAGAR, NEELAGIRI THERKKU
THOTTAM VILLAGE & PANCHAYAT,
THANJAVUR TALUK & DISTRICT.

NAME OF THE OWNER:

Dr. K. UMAR PARVATHY
W/o C. MANI

SCALE 1:100
ALL DIMENSIONS ARE IN metre

SCHEDULE OF JOINERIES:

REFERENCE	METER
LD - LIFT DOOR	1.49 x 2.13
MD - DOOR	1.22 x 2.13
D - DOOR	1.22 x 2.13
DI - DOOR	0.76 x 2.13
W - WINDOW	1.53 x 1.83
GW - GLASS WINDOW	7.78 x 1.83
GW1 - GLASS WINDOW	5.64 x 1.83
GW2 - GLASS WINDOW	3.70 x 1.83
V - VENTILATOR	0.61 x 0.91

AREA DETAILS			
DESCRIPTION	AREA SQ.M		
PLOT AREA (AS PER DOCUMENT)	789.03		
PLOT AREA (AS PER PATTANAMANGALAM)	789.00		
PLOT AREA (AS AT SITE)	784.41		
DESCRIPTION	TOTAL AREA (SQM)	F.S.I AREA (SQM)	NON F.S.I AREA (SQM)
BASEMENT FLOOR AREA	454.49	-	454.49
GROUND FLOOR AREA	438.90	438.90	-
FIRST FLOOR AREA	438.90	438.90	-
SECOND FLOOR AREA	438.90	438.90	-
THIRD FLOOR AREA	251.21	251.21	-
HEAD ROOM AREA	71.49	-	71.49
TOTAL AREA	2093.89	1567.91	525.98
VACANT AREA	350.10		

PLOT COVERAGE = $438.90 / 789.00 \times 100 = 55.62\%$

F.S.I = $1576.81 / 789.00 = 1.98$

PARKING REQUIREMENTS:

PROFESSIONAL CONSULTING OFFICE:
1.75% OF FSI AREA = $1567.91 \times 0.75 = 1175.93 \text{ Sq.m}$
AS PER (TNCDBR-2019, ANNEXURE-IV PART-I (19) GENERAL NOTE)

2.10% OF REQUIRED CAR TWO WHEELER SPACES RESERVED
FOR PHYSICALLY HANDICAPPED PERSONS
Car space = $12 \times 0.1 = 1.2$ (i.e) 2

Two wheeler space = $47 \times 0.1 = 4.7$ (i.e) 5
AS PER (TNCDBR-2019, ANNEXURE-IV PART-II (B) GENERAL NOTE)
Minimum of 2 DA Car Spaces & 2 DA Two Wheeler Spaces should be Provided.

3. IN ADDITION TO PARKING SPACES PROVIDED 10% OF
REQUIRED CAR TWO WHEELER SPACES RESERVED
Car space = $12 \times 0.1 = 1.2$ (i.e) 1

Two wheeler space = $47 \times 0.1 = 4.7$ (i.e) 5
AS PER (TNCDBR-2019, ANNEXURE-IV PART-I (5) VISITORS PARKING)

PARKING DETAILS	AREA	REQUIRED	PROVIDED
1 Car Space for every 100 Sq.m of FSI Area	1175.93	12	12
10% DA Car Space for required no. of car space	-	2	2
In Addition to Parking Spaces 10% of Visitors Car Space for Required no. of Car Space	-	1	1
1 Two Wheeler Space for every 25 Sq.m of FSI Area	1175.93	47	48
10% DA Two Wheeler Space for required no. of Two Wheeler Space	-	5	5
In Addition to parking spaces 10% of visitors Two Wheeler Space for required no. of Two Wheeler Space	-	5	5
Total No. of Car Spaces	-	13	13
Total No. of Two Wheeler Spaces	-	52	53

NOTE:

- ALL DIMENSIONS ARE IN METRES
- WASTE WATER TO BE UTILISED FOR GARDENING PURPOSED
- SEWAGE TO BE CONNECTED TO MAIN SEWAGE SYSTEM
- SOLAR WATER HEATER IS PROVIDED

- LEGEND:
- SITE BOUNDARY -
 - PROPOSED AREA -
 - DRIVEWAY -
 - EXISTING ROAD -



Eight ways to know a piece of land before you pay for it.

This report covers one part of the picture. These cover the rest, drawn from the same government records, for any property in Tamil Nadu.

LandLens One

Ask anything about a property and get an answer grounded in live government records, with the sources shown.

[/landlens/one](#)



Verify My Land

Every record check run on one property and returned as a single report.

[/landlens/verify-my-land](#)



Legal Opinion

An advocate's written opinion on the title, built on the records we pull for it.

[/landlens](#)



One Map

Every layer on one map: the parcel, its boundary, zoning, water bodies and what sits around it.

[/landlens/one/map](#)



PriceMap

What land actually changed hands for around this plot, taken from the registered deeds.

[/landlens/pricemap](#)



Build Scope

What you are allowed to build here: floor space, height, coverage and setbacks.

[/landlens/build-scope](#)



Property Tracker

Watch a property and hear about it when something new is registered against it.

[/landlens/property-tracker](#)



Deal Room

Run the transaction in one place: documents, stamping, signatures and the parties.

[/landlens/deal-room](#)



Twenty-four checks you can run yourself, at no cost.

Records and verification

The registers themselves, read for you.

Encumbrance Certificate

Patta and Chitta

Field Measurement Sketch

EC Analyzer

Bank charge check

Court case search

Seller background check

Approval check by survey

Value and duty

What it is worth and what it costs to register.

Guideline value by street

Guideline value by survey

Stamp duty and registration fees

Capital gains

Floor space index

Area unit converter

Zoning and land use

What the plan says can happen on this land.

Land use zone finder

CMDA land use check

Coastal regulation zone

Master plan check

Water bodies finder

Airport height clearance

Registers and directories

Who holds it, and which office keeps the record.

Find your registering office

Temple property check

Waqf property check

RERA register



Every free tool
/tools



Services we run
for you
/services



The LandLens
suite
/landlens/one



Every claim in this document traces back to a government record.

Legal opinions, due diligence and title verification

Building plan, layout and sub-division approvals

Completion and occupancy certificates, regularisation

Escrow, negotiation and NRI property management

Land survey, soil testing, architecture and construction

Verified RealEstate
3/350/2 Mettukuppam,
OMR Thoraipakkam,
Chennai 600 097, India
hello@verified.realestate
+91 9996 12 9996

Prepared from the registers named on the page each finding sits on. Where a register could not be read, this document says so in its place rather than leaving the gap to be read as a clean result.

