



PLAN SHOWING THE PROPOSED CONSTRUCTION OF SHEET ROOF PROFESSIONAL CONSULTANCY OFFICE (COMMERCIAL BUILDING) IN SF NO: 7/5E1 AT BHAVANIAMBALPURAM VILLAGE AND PANCHAYAT,PAPANASAM TALUK AND THANJAVUR DISTRICT.


SCALE 1:100

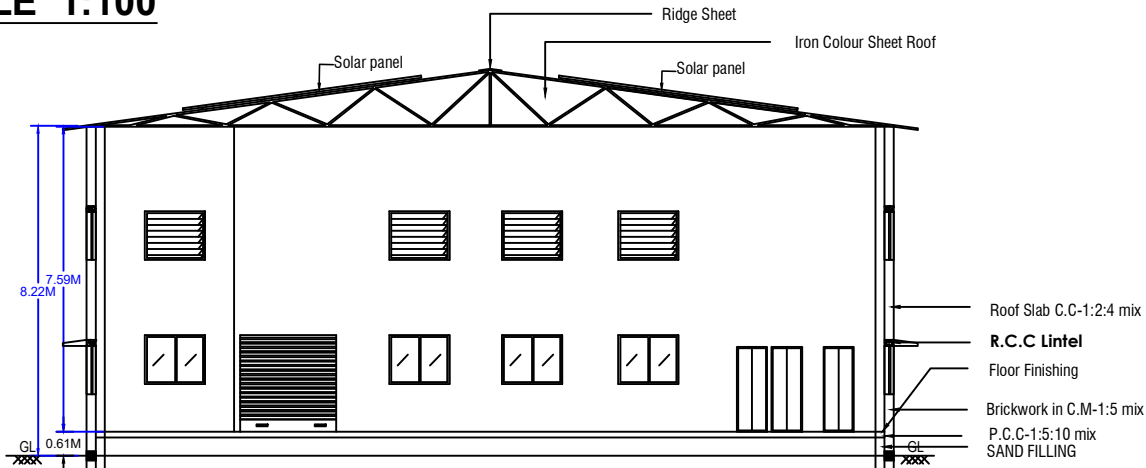

SECTION ON XX

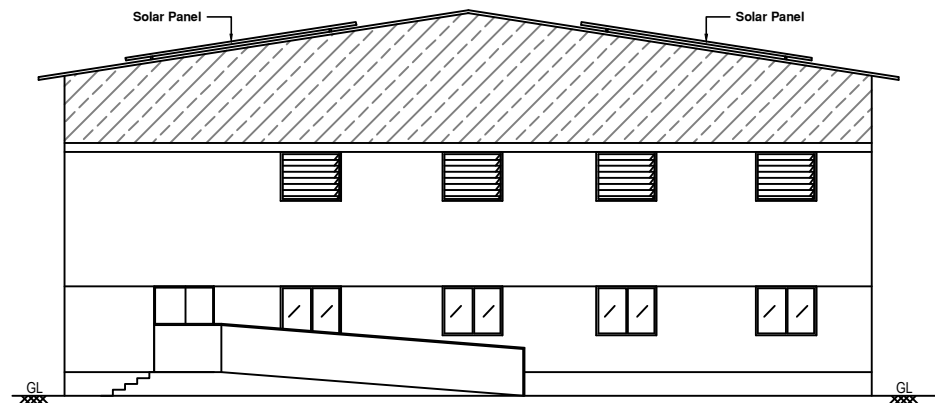

ELEVATION

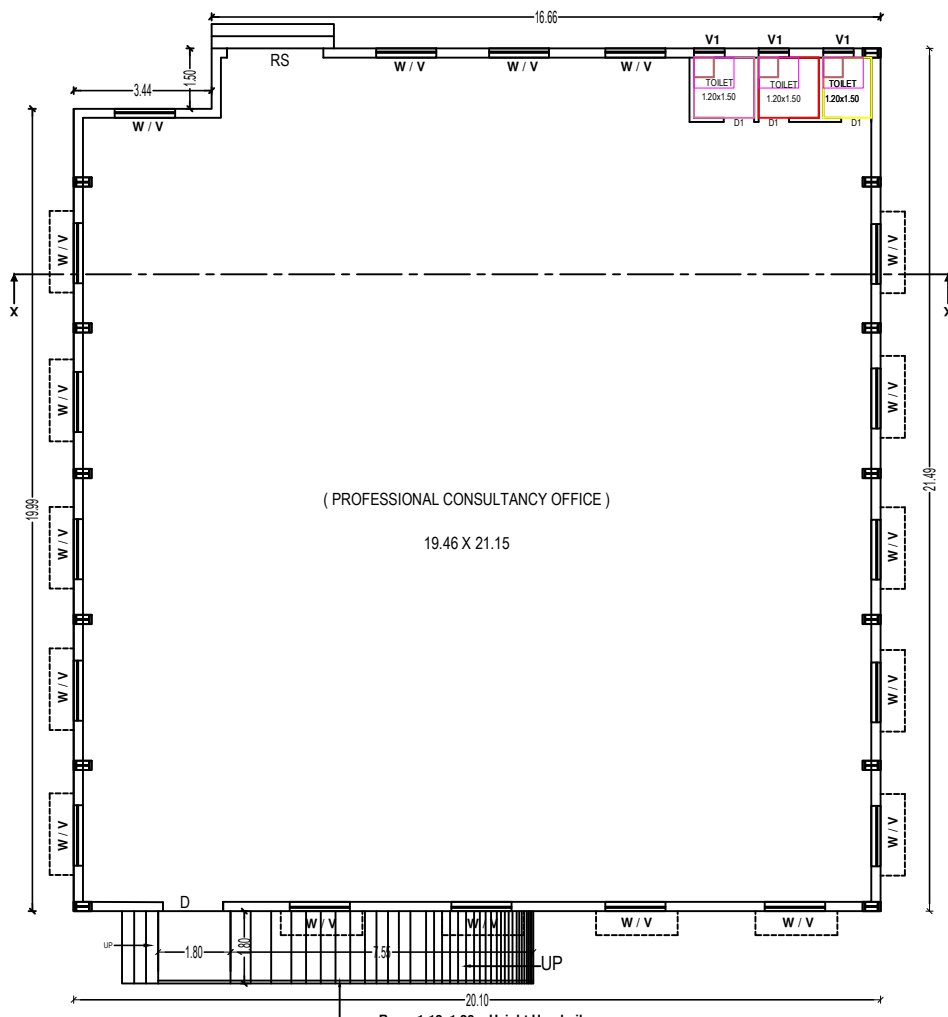

AN




Validity unknown


Signature valid

Signature Not Verified

Signed by: Assistant Panchayat President
Location: Thanjavur
Date: 2025.11.22 19:44:13

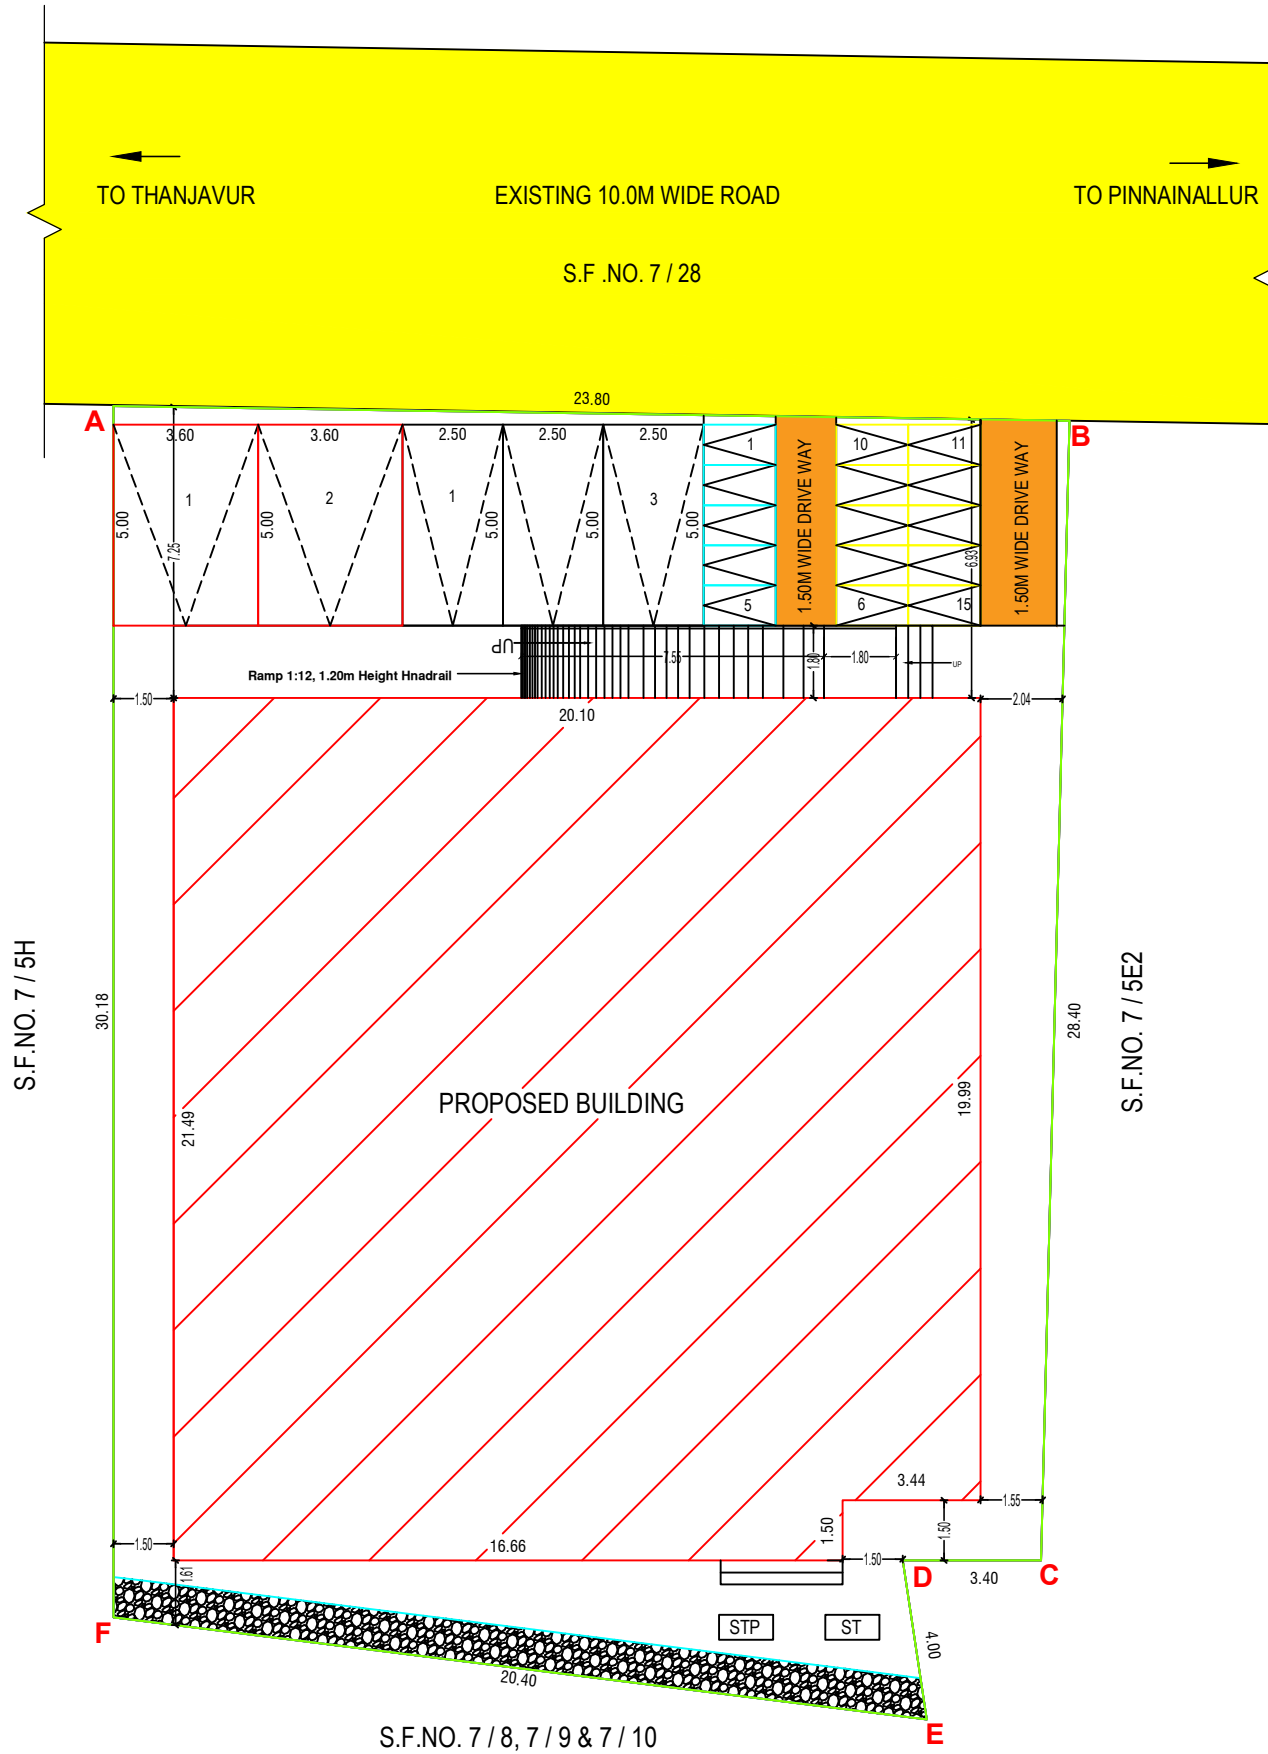

SITE PLAN

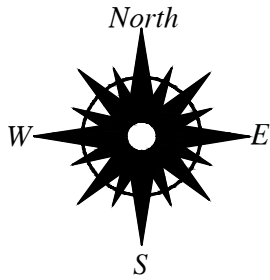

ONLINE APPLICATION NO :

SWP/BPA/0619147/2025

NAME OF THE APPLICANT :

Mr.P.SANKARDEV.

SCHEDULE OF JOINERIES

RS - DOOR	- 3.05 X 2.40M
D - DOOR	- 1.20 X 2.40M
D1 - DOOR	- 0.76 X 2.10M
W - WINDOW	- 1.50 X 1.20M
V - VENTILATOR	- 1.50 X 1.20M
V1 - VENTILATOR	- 0.76 X 0.60M

AREA DETAILS

AS PER DOCUMENT	762.73	
AS PER PATTA	793.00	
AS PER SITE	723.65	
AREA OF GROUND FLOOR	F.S.I	NON F.S.I
	426.79	
AREA OF RAMP		18.99

FLOOR SPACE INDEX (FSI) = 426.79 / 723.65 - 0.59 %

NUMBER OF TWO WHEEL PARKING (1.00 X 1.80) = 15 NOS.

NUMBER OF CAR PARKING (2.50 X 5.00) = 3 NOS.

NUMBER OF PH PARKING (3.60 X 5.00) = 2 NOS.

COLOUR INDEX

SITE BOUNDARY	
EXISTING ROAD	
PROPOSED BUILDING	
PROPOSED DRIVE WAY	
RAIN WATER PERCOLATION BED	

NOTE:

1. ALL DIMENTION ARE IN METER.
2. PLAN,SECTION,ELEVATION - SCALE - 1 : 100
3. CERTIFIED THAT THE RAIN WATER HARVESTING SYSTEM SHALL BE PROVIDED.
4. SOLAR WATER HEATER SYSTEM WILL BE PROVIDED.
5. RAIN WATER IS CONNECTED TO RAIN WATER PIT.
6. ALL SEWAGE LINE TO BE CONNECTED TO UGDS.
7. "U" TRAP WILL BE PROVIDED IN ALL THE OUTLETS.

APPLICANT

P. Sankardev

ENGINEER


Er.S.VENKADESH
B.E.F.I.V.M.I.E.M.I.C.A.C.Engg.M.Sc(Med)
Registered Engineer Grade - I
Reg. No: TJR/RB-1/032/2024
DTCP - Thanjavur Region
No: 56, F3, Zahira Residency, 3rd Street,
Cauvery Nagar West, Thanjavur - 5. 0 9947 40036
E-mail: er.s.venkadesh@gmail.com

BUILDING PERMISSION NO :
SWP/DTCP/TLPA/BP NO / 22 / 2025

Special Condition:

1. The building must be use for same purpose for which the approval obtained. If used other than the approved use, the planning permission deemed to be canceled, action will be initiate under 56 and 57 of Town and Country Planning Act-1971 without prior notice, considered as unauthorized construction

e-signed/-
Assistant Director / Member Secretary
DISTRICT TOWN AND COUNTRY PLANNING
THANJAVUR

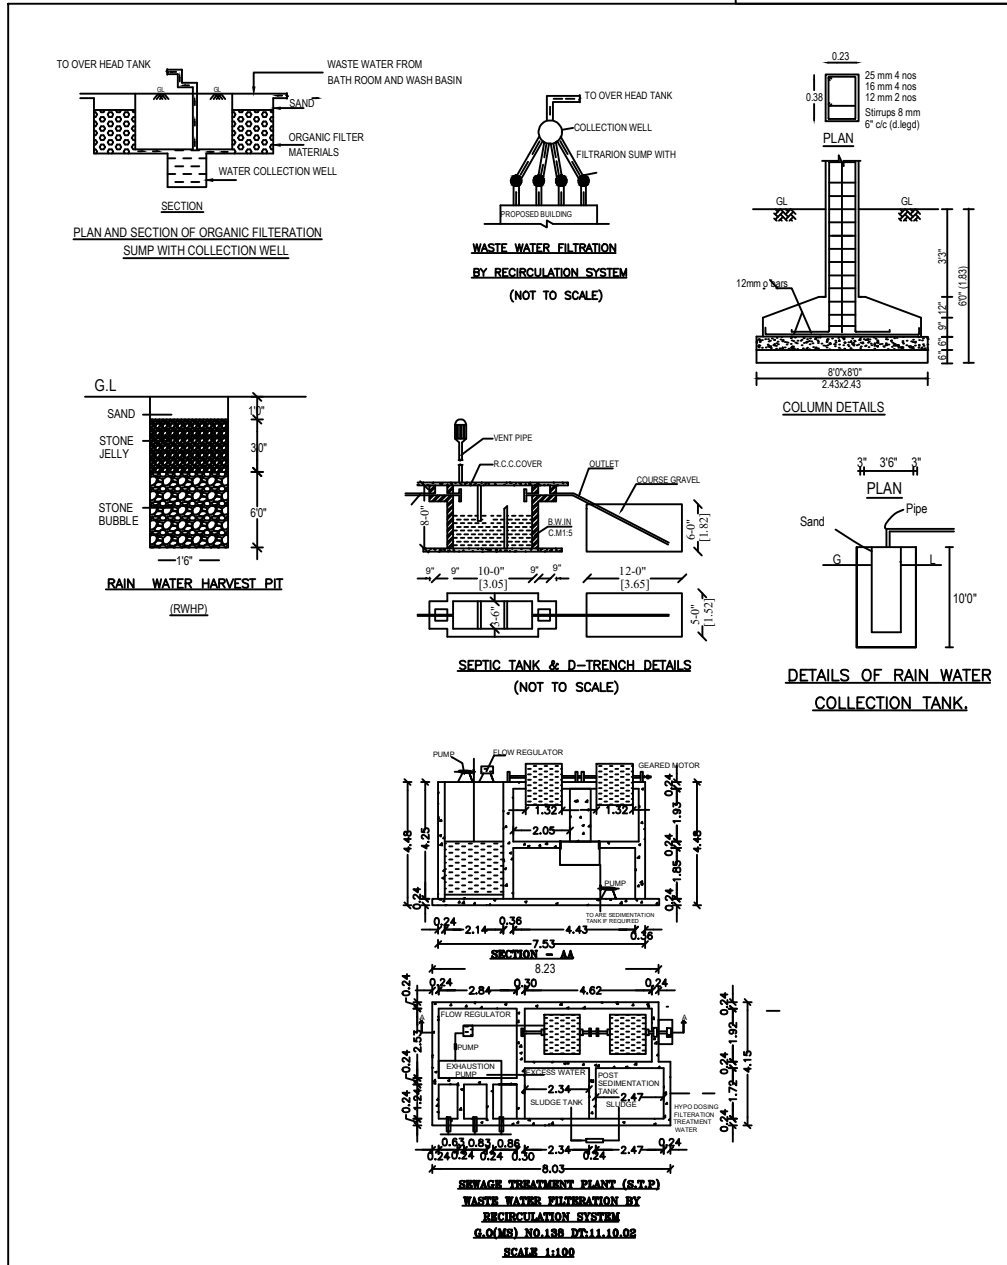

GEOTECHNICAL ENGINEER

Dr.S. Senthamil Kumar,ME,Ph.D,FIGS, MIEI
Registered Geotechnical Engineer -No.001/RGT/2024
703, Plot No. 29, O.M. Rajoo Nagar,
Near New Bus Stand, Thanjavur - 613 005.
Cell : 9443976090 Email : senthamilkumar@yahoo.co.in

CONSTRUCTION ENGINEER

Er.S.VENKADESH
B.E.F.I.V.M.I.E.M.I.C.A.C.Engg.M.Sc(Med)
Registered Construction Engineer
Reg. No: TJR/RCE/010/2024
DTCP - Thanjavur Region
No: 56, F3, Zahira Residency, 3rd Street,
Cauvery Nagar West, Thanjavur - 5. 0 9947 40036
E-mail: er.s.venkadesh@gmail.com

STRUCTURAL ENGINEER

Er.S.VENKADESH
B.E.F.I.V.M.I.E.M.I.C.A.C.Engg.M.Sc(Med)
Registered Structural Engineer Grade - II
Reg. No: TJR/RSE-II/014/2024
DTCP - Thanjavur Region
No: 56, F3, Zahira Residency, 3rd Street,
Cauvery Nagar West, Thanjavur - 5. 0 9947 40036
E-mail: er.s.venkadesh@gmail.com