

PP

APPROVAL RECORD

Planning Permission

Thanjavur district, Tamil Nadu

APPROVAL TYPE

Building Plan

ISSUING AUTHORITY

Rural Panchayat

The approval as the planning authority issued it, reproduced in full behind this page.

An approval speaks to what was sanctioned, not to what was built. Completion is a separate record.

Plan Showing The Proposal Construction of R.C.C Ground Floor and First Floor Residential Building at 'Siva Sakthi Nagar'
Residential Layout in Plot No - 107, Patta No : 7906, Rev.Sy.No : 18/2A5B in Raramuthirakottai Revenue Village at
Raramuthirakottai Village Panchayat in Ammapettai Panchayat Union at Papanasam Taluka, Thanjavur District - 613 501.

All Dimension are in Metres

Name of Applicant :- Mrs V Gayathri , W/O Mr. A Soppinil

Mobile NO : 90807 25399


D/O Mr. Vasu

Adhar NO : 8315 9007 5357


PAN NO : DMDPG0030G

Reg.Sale Deed Document No : 65/2024, Date - 8.1.2024 – 2700.00 Sq.ft (As Per Doc)

Patta No : 7906, Rev.Sy.No : 18/ 2A5B - 2.51 Ares

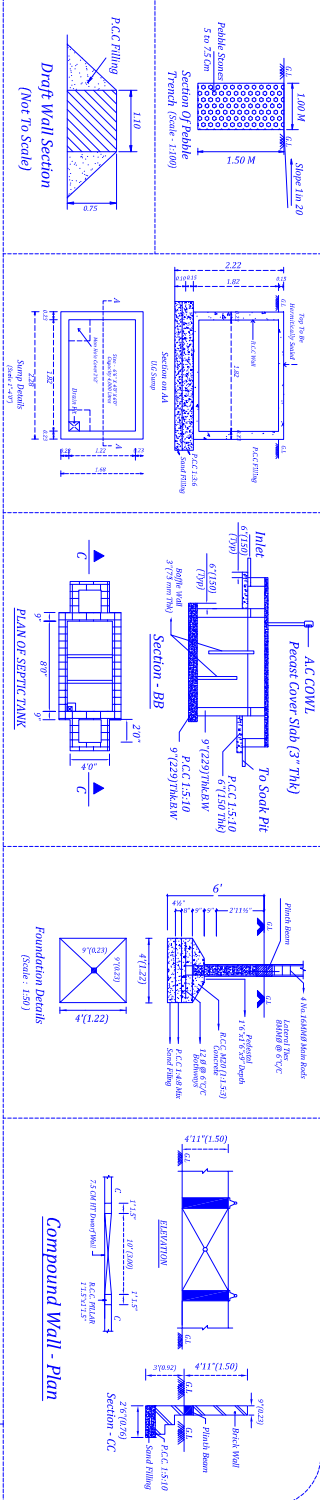

Key Plan - Scale 1:2500

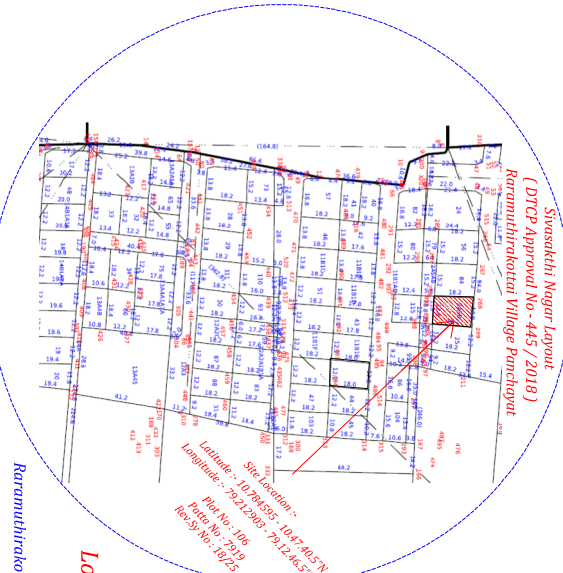


Site Location :-

Latitude :- 10.782512- 10.46.57.0"N
Longitude :- 79.206165 - 79.12.22.2"E

'Sivasakthi Nagar' Residential Layout

DTCP Regularisation Resolution No - 37/2009, Date :- 21.07.2009
Raramuthirakottai Village Panchayat

Special Officer Resolution No - 27/2018, Date :- 07.09.2018

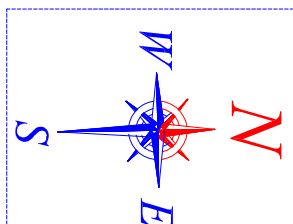

(Scale 1:100)

SITE AREA DETAILS		SQ.MT	SQ.FT
SITE AREA AS PER DOCUMENT		250.84	2700.00
SITE AREA AS FMP/PLR		241.95	2604.33
SITE AREA AS SITE		250.84	2700.00
BUILD UP AREA DETAILS		SQ.MT	SQ.FT
PROG.FLOOR RESIDENTIAL AREA		129.43	1393.17
PROG.F.FLOOR RESIDENTIAL AREA		68.22	734.31
Total G+1 Build Up Area		197.65	2127.48
OPEN SPACE - SITE AREA		112.52	1211.16
SCHEDULE OF JOINERY		COLOUR INDEX	
MD MAIN DOOR	1.00 X 2.13	PROPOSED	ROAD
A/O ARCH OPEN	0.91 X 2.13	SITE BOUNDARY	
D1 DOOR	0.91 X 2.13	Actual Site Area in Document & FMP	
D2 DOOR	0.76 X 2.13	Out of This the least Area as Per FMP	
W WINDOW	1.52 X 1.22	Sketch is taken as 241.95 Sqm	
J JOLLY	1.52 X 1.22	FSI = 241.95 = 0.53 Sq.m	
V VENTILATOR	0.76 X 0.76	FSI = 129.43 X 100 = 53.49 %	
		FSI = 241.95	

Applicant Signature :

(Signature)

Mrs V Gayathri , W/O Mr. A Soppinil
D/O Mr. Vasu

Registered Engineer :


(Signature)

Er. S.Gowthaman., B.E Civil.,
Licensed Register Engineer Grade II - RE
Licensed Reg No : 107/LS/2023/00035
Venue : 185, South Street,
Karuppa Mudhaliyar Kottai - 614403,
E-mail :- gowthamaelai1996@gmail.com
Mobile : 9894804408.

Drawn By : Er S.Gowthaman B.E(Civil)
Mobile : 9894804408

Office Use :

PLAN INFO
PLOT AREA M2=250.84
AS AT SITE=250.84
FMB OR PLR=241.95
AS PER DOCUMENT=250.84

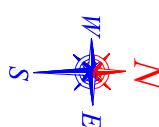


PROVISION FOR GREEN BUILDINGS AND SUSTAINABILITY=YES
FIRE PROTECTION AND FIRE SAFETY REQUIREMENTS=YES
IF HERITAGE TOWN LESS THAN 1KM RADIUS=NO
JURISDICTION TYPE= PANCHAYAT

(View is in Mirror of Floor Plan Facing)

(View is in Mirror of Floor Plan Facing)


Elevation

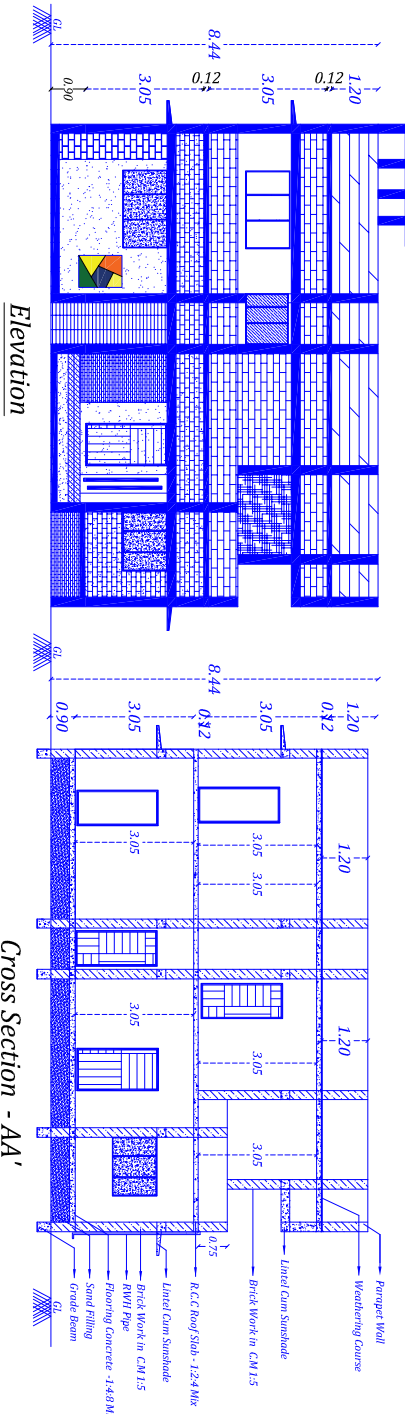

Cross Section - AA'

(View is in Mirror of Floor Plan Facing)


Elevation

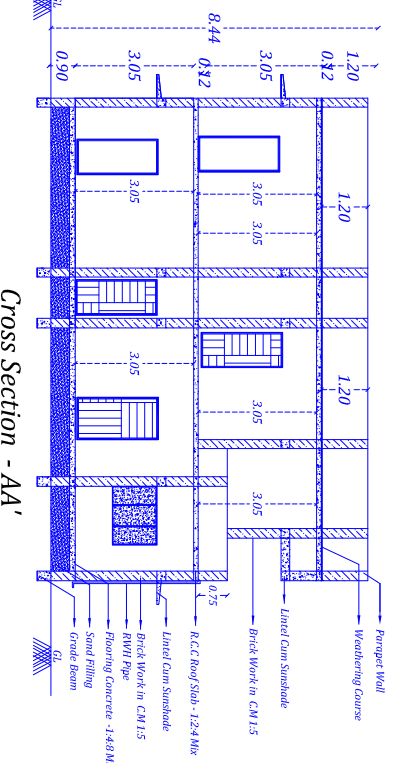

Cross Section - AA'

(View is in Mirror of Floor Plan Facing)


Elevation

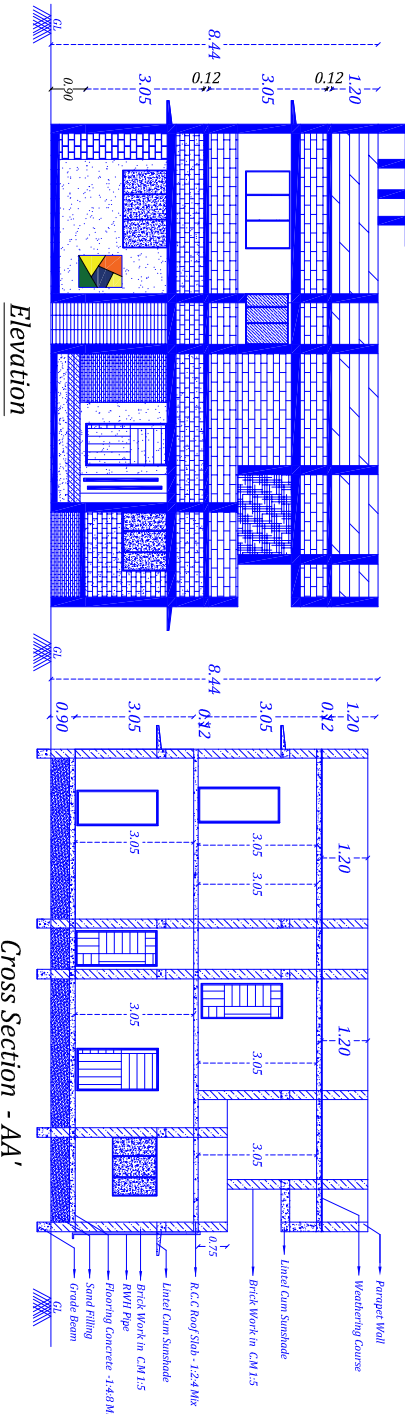

Cross Section - AA'

(View is in Mirror of Floor Plan Facing)


Elevation

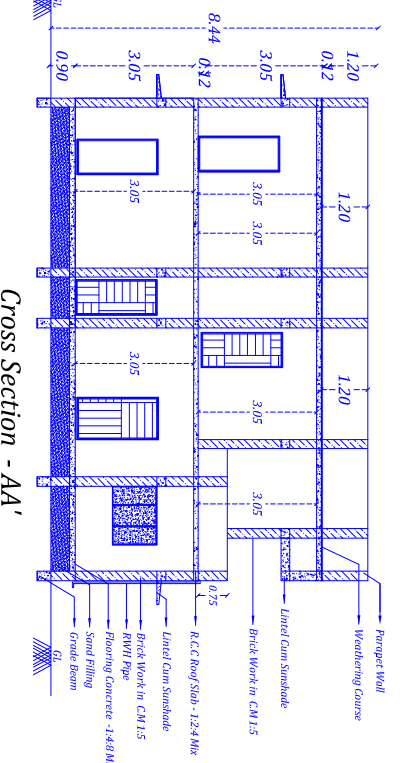

Cross Section - AA'

(View is in Mirror of Floor Plan Facing)


Elevation

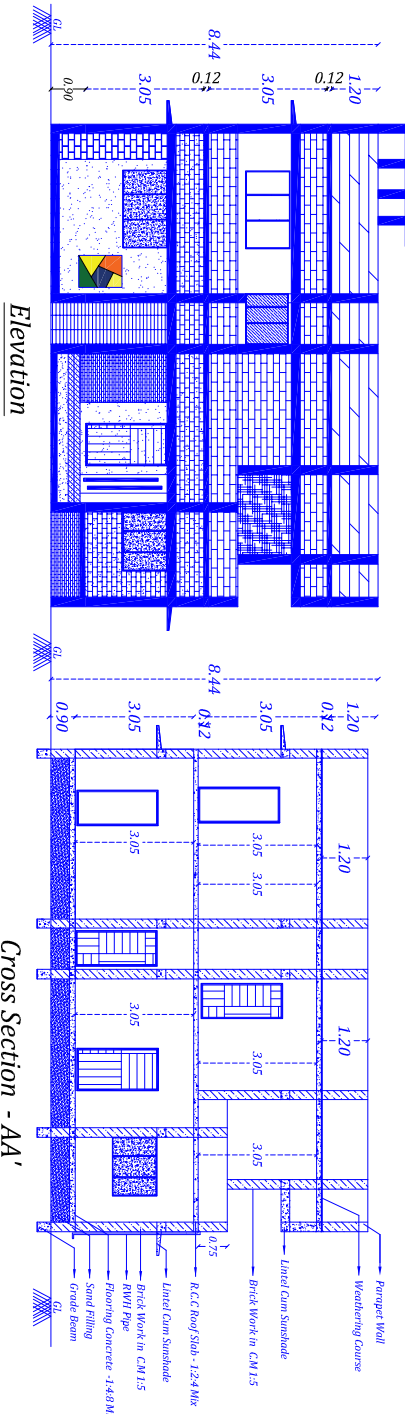

Cross Section - AA'

(View is in Mirror of Floor Plan Facing)


Elevation

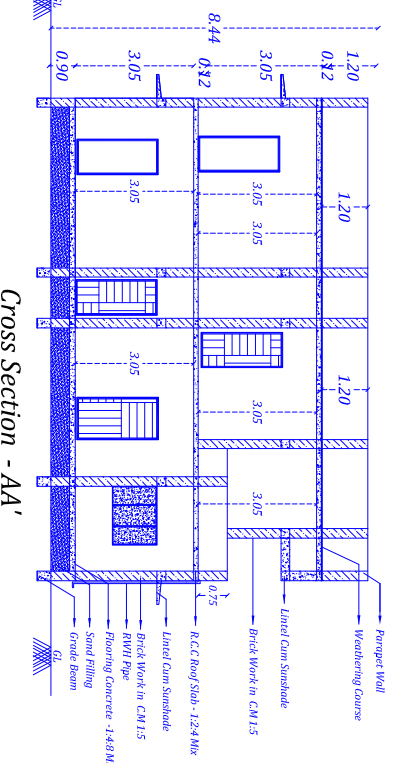

Cross Section - AA'

(View is in Mirror of Floor Plan Facing)


Elevation

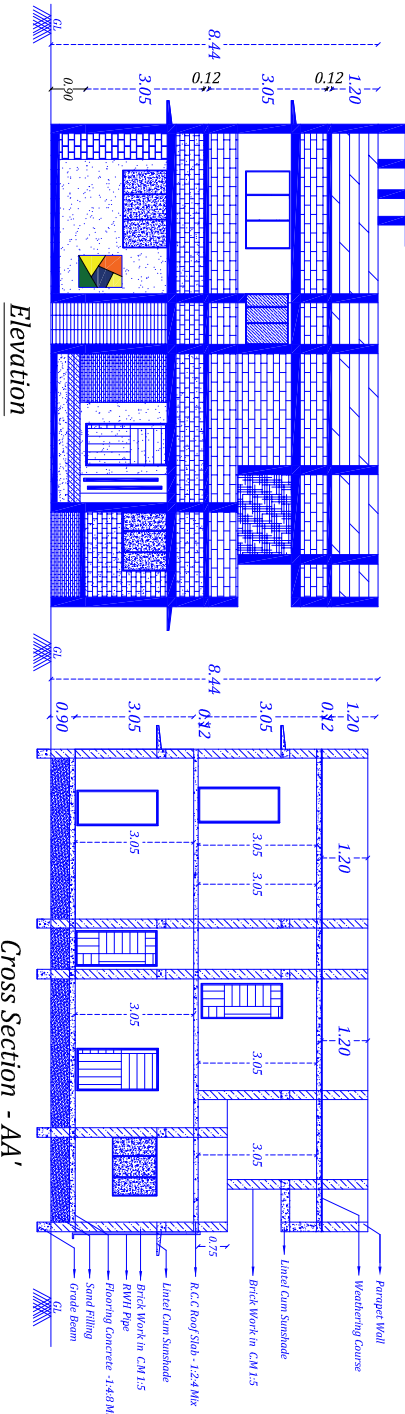

Cross Section - AA'

(View is in Mirror of Floor Plan Facing)


Elevation

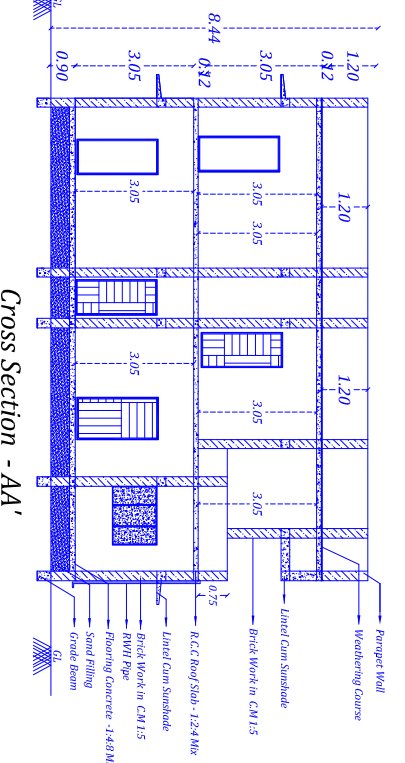

Cross Section - AA'

(View is in Mirror of Floor Plan Facing)


Elevation

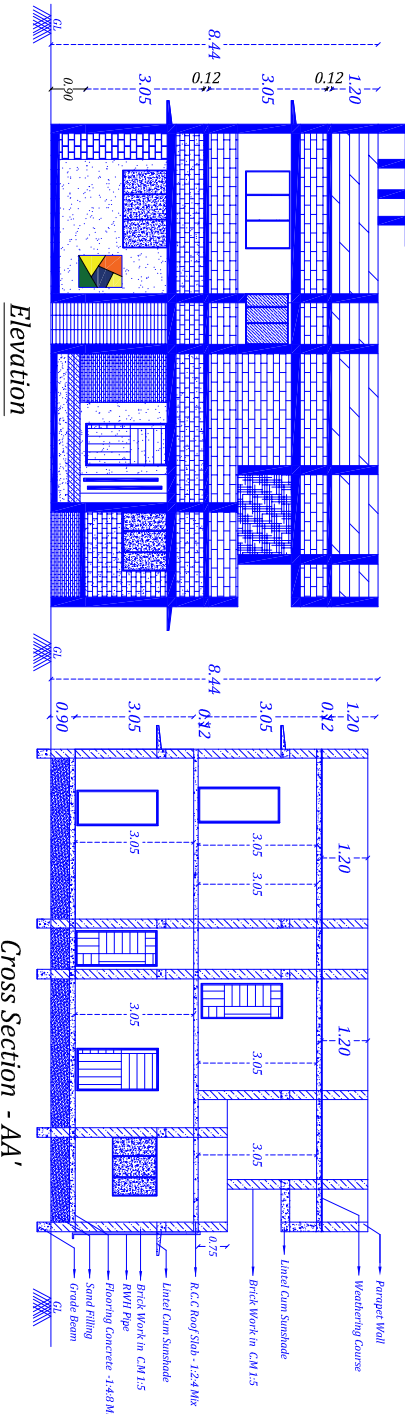

Cross Section - AA'

(View is in Mirror of Floor Plan Facing)


Elevation

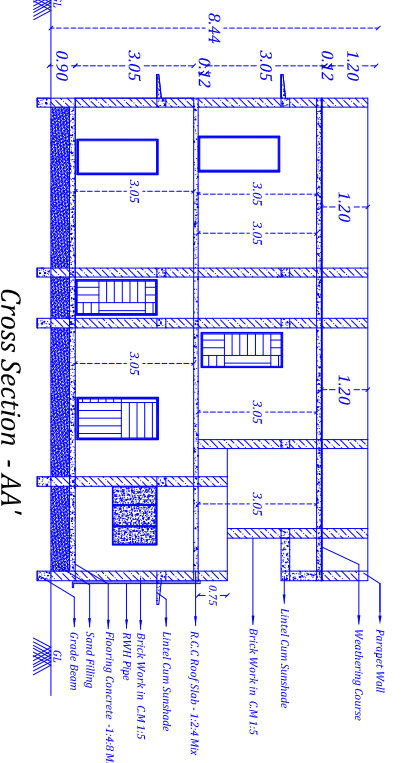

Cross Section - AA'

(View is in Mirror of Floor Plan Facing)


Elevation

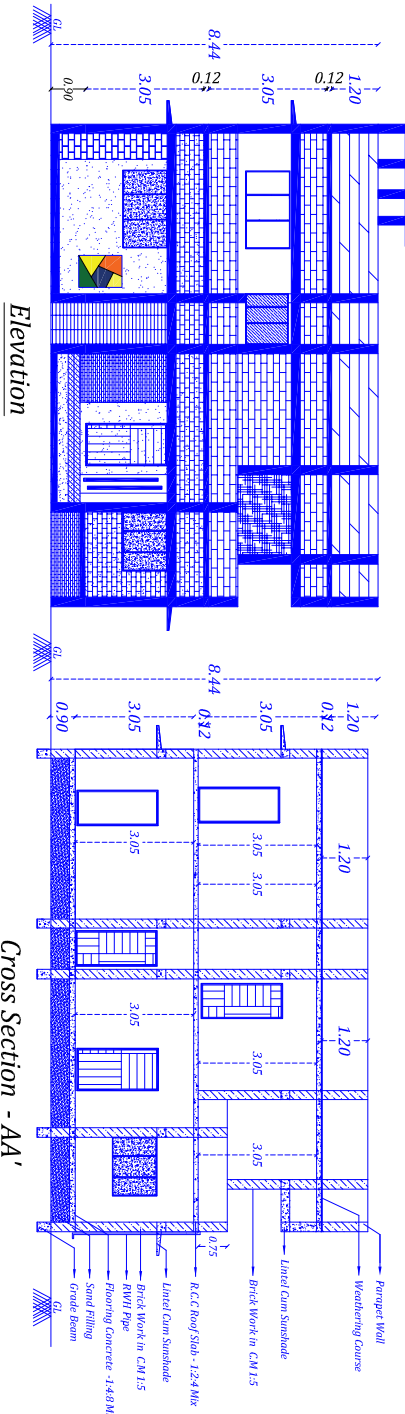

Cross Section - AA'

(View is in Mirror of Floor Plan Facing)


Elevation

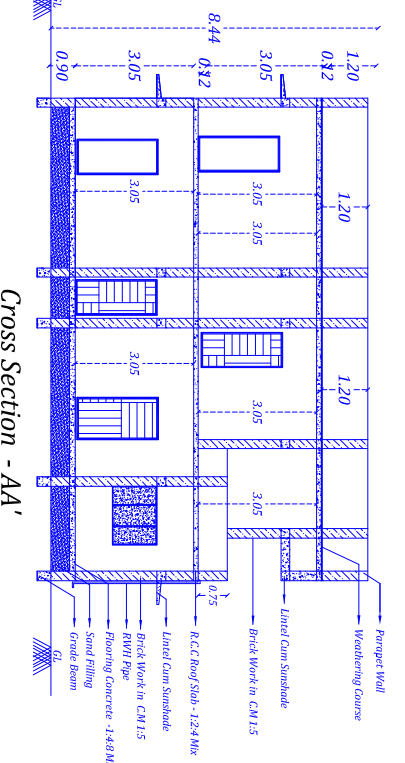

Cross Section - AA'

(View is in Mirror of Floor Plan Facing)


Elevation

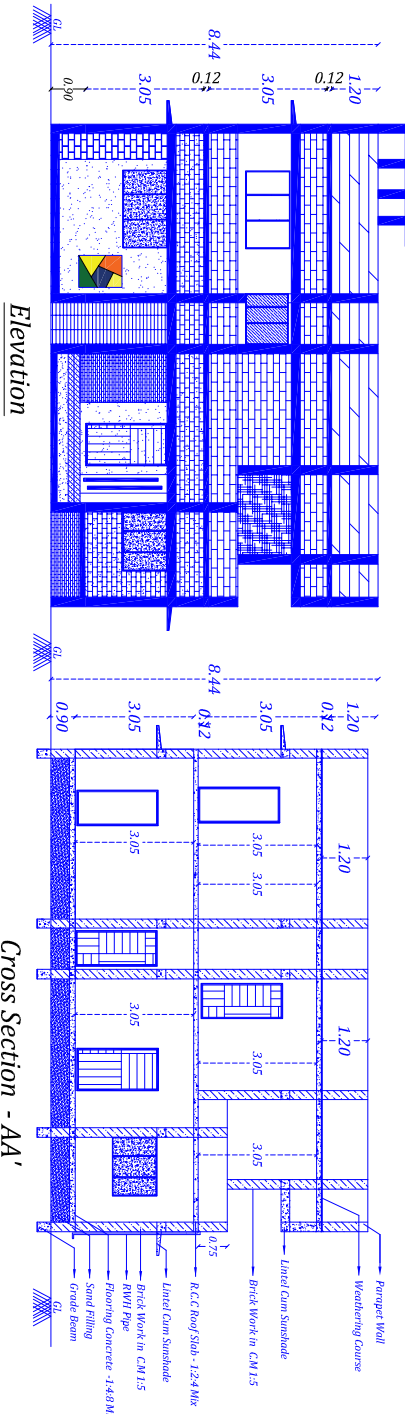

Cross Section - AA'

(View is in Mirror of Floor Plan Facing)


Elevation

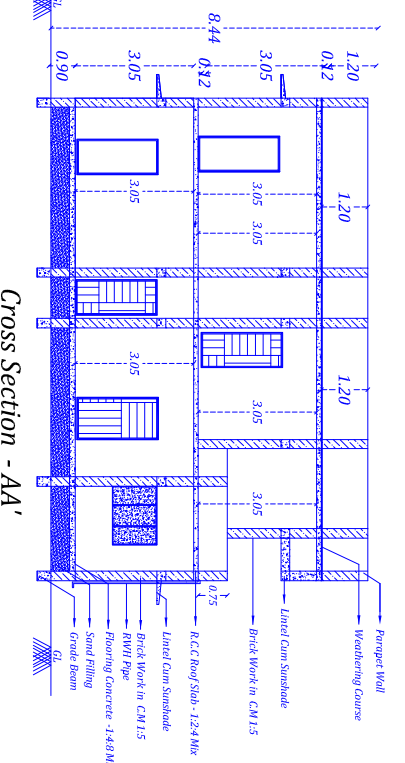

Cross Section - AA'

(View is in Mirror of Floor Plan Facing)


Elevation

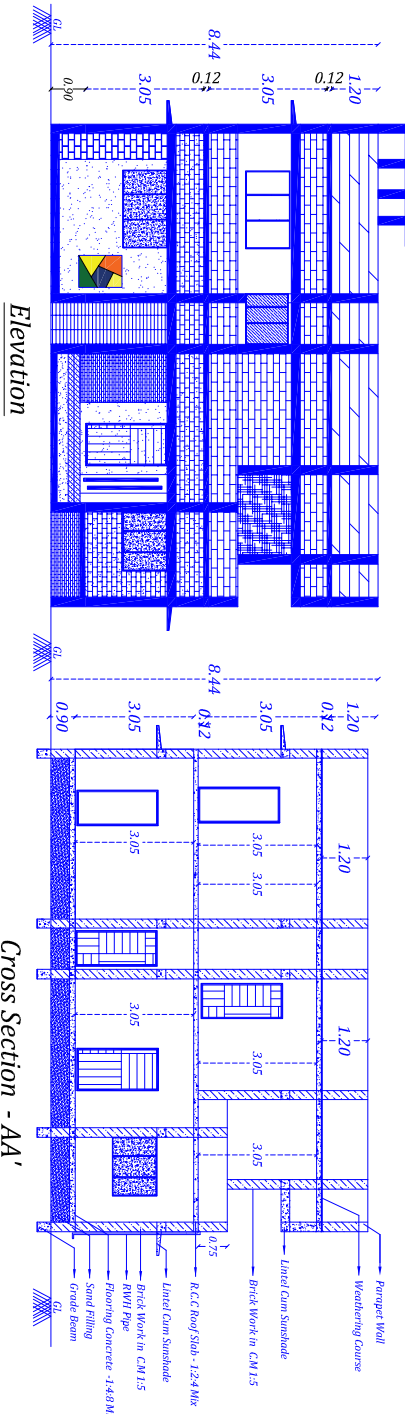

Cross Section - AA'

(View is in Mirror of Floor Plan Facing)


Elevation

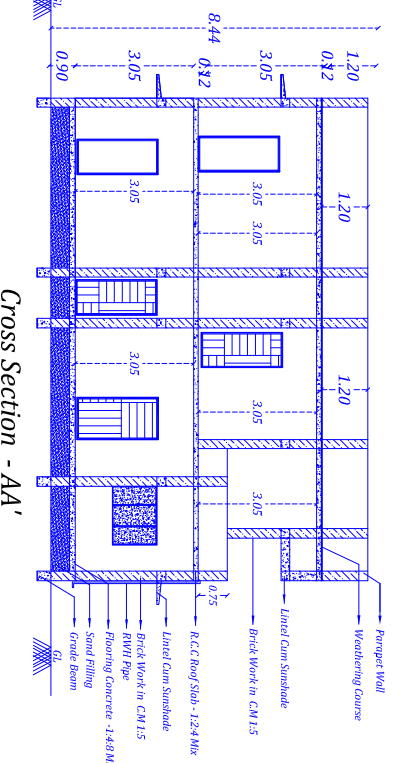

Cross Section - AA'

(View is in Mirror of Floor Plan Facing)


Elevation

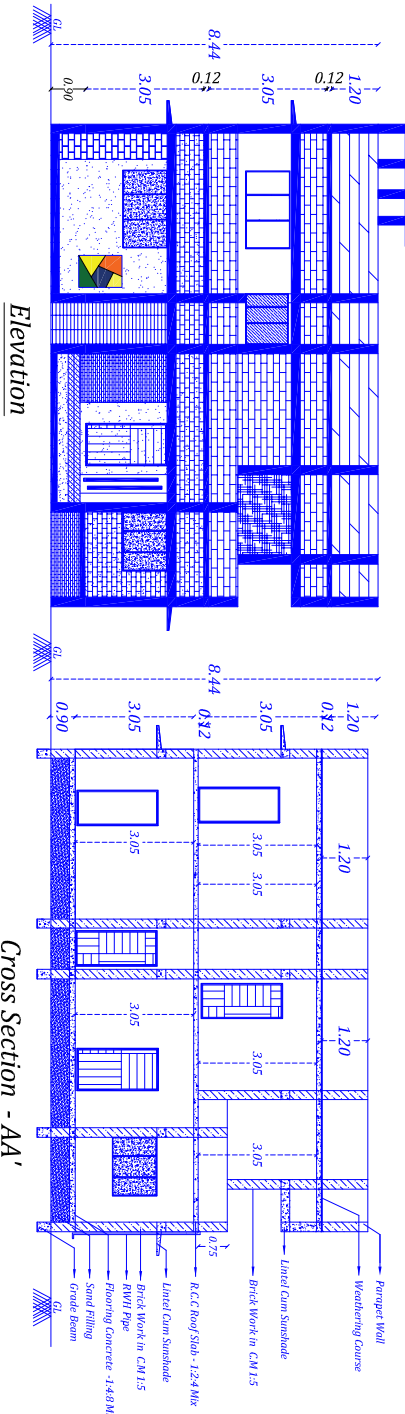

Cross Section - AA'

(View is in Mirror of Floor Plan Facing)


Elevation

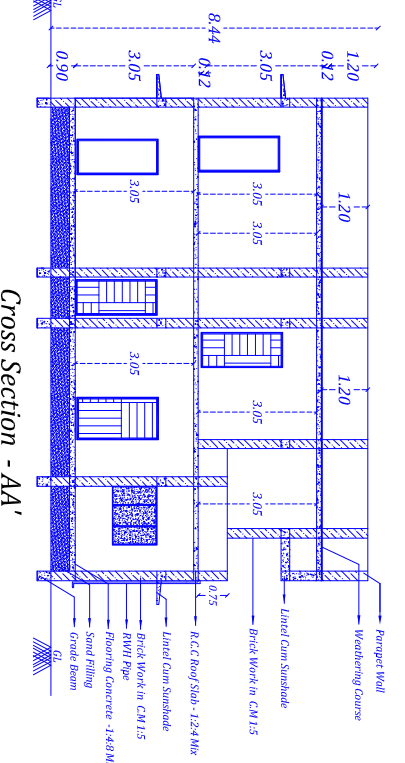

Cross Section - AA'

(View is in Mirror of Floor Plan Facing)


Elevation

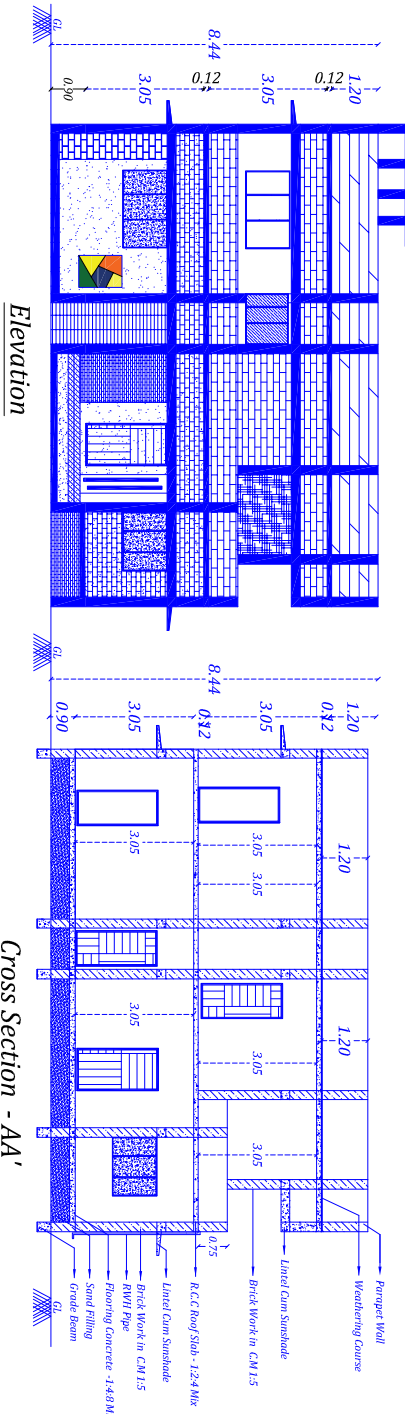

Cross Section - AA'

(View is in Mirror of Floor Plan Facing)


Elevation

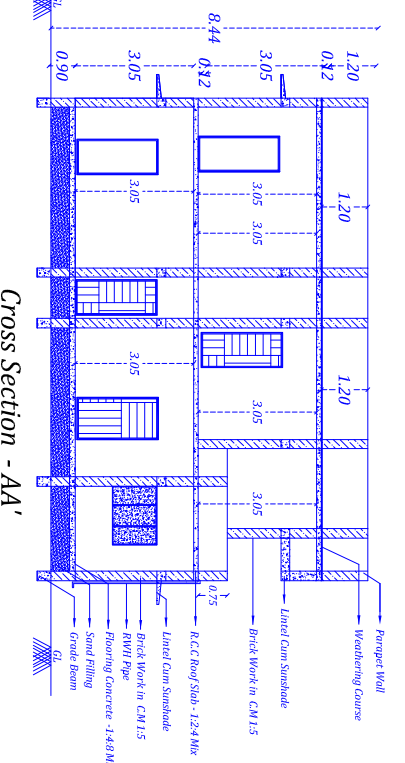

Cross Section - AA'

(View is in Mirror of Floor Plan Facing)


Elevation

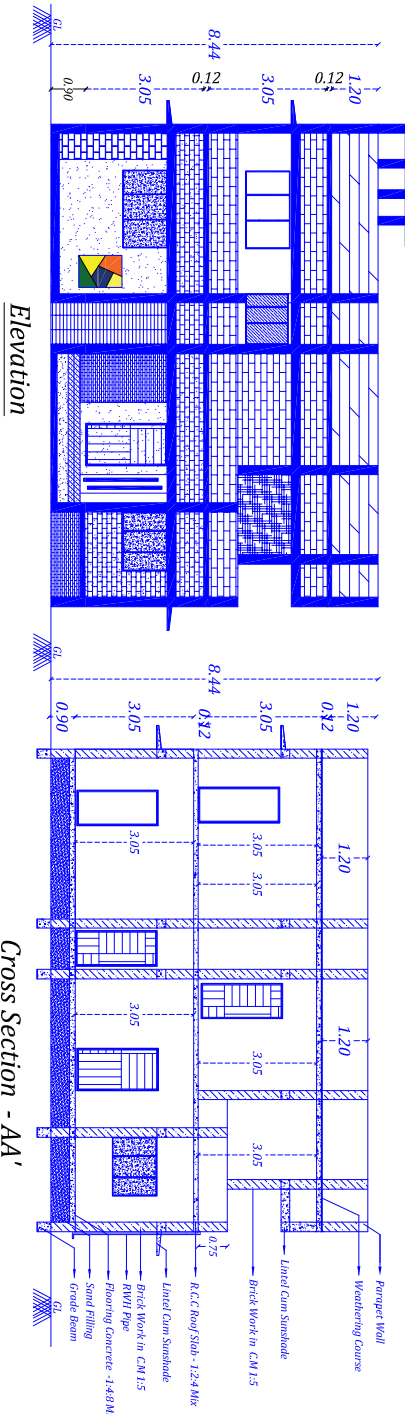

Cross Section - AA'

(View is in Mirror of Floor Plan Facing)


Elevation

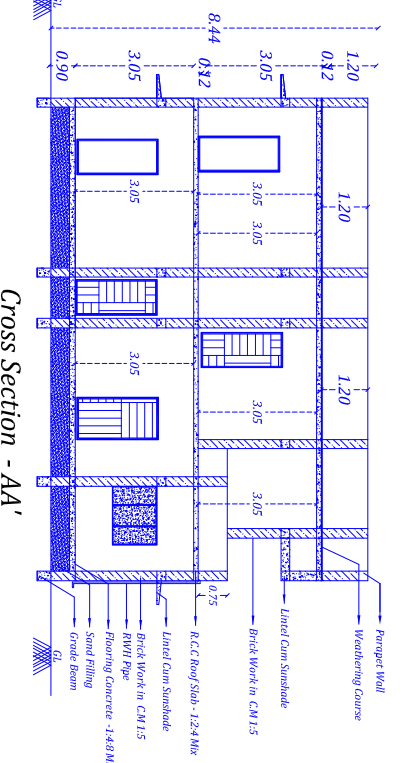

Cross Section - AA'

(View is in Mirror of Floor Plan Facing)


Elevation

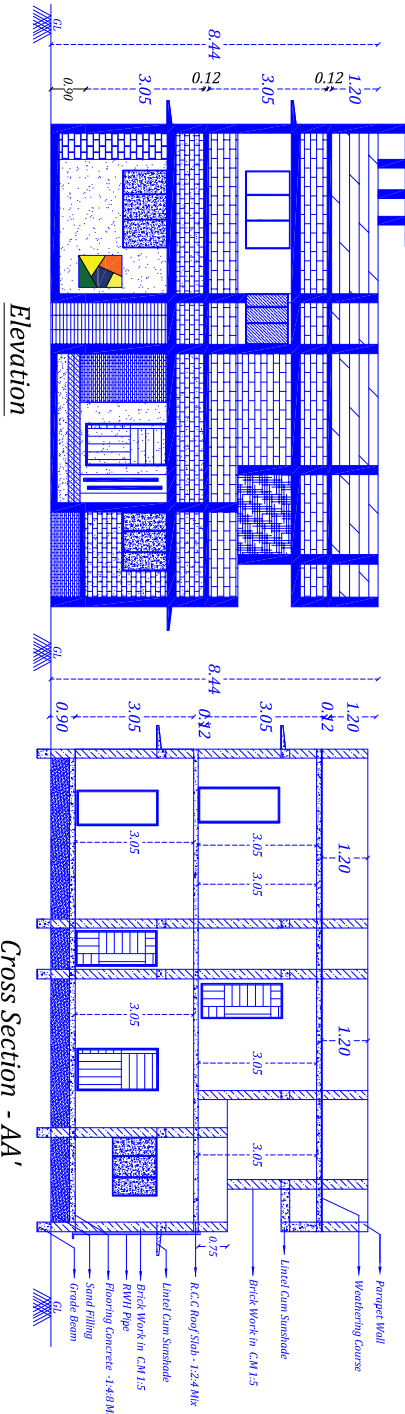

Cross Section - AA'

(View is in Mirror of Floor Plan Facing)


Elevation

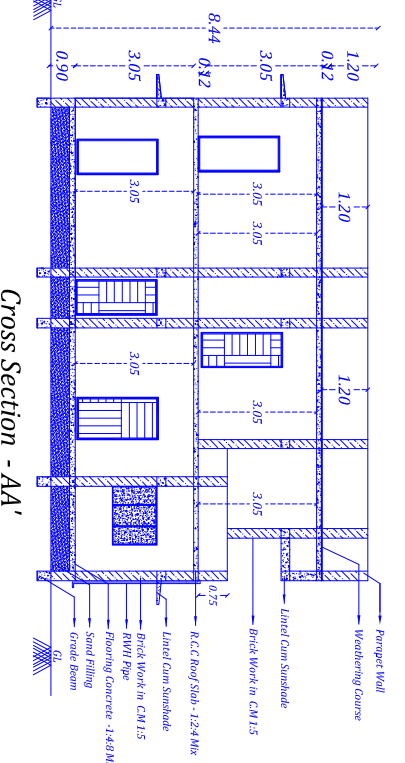

Cross Section - AA'

(View is in Mirror of Floor Plan Facing)


Elevation

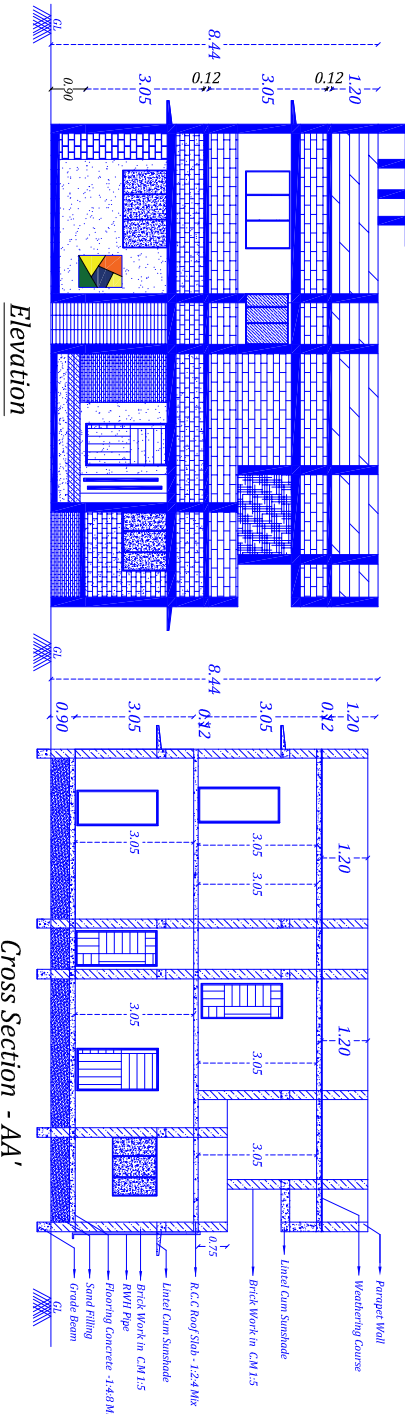

Cross Section - AA'

(View is in Mirror of Floor Plan Facing)


Elevation

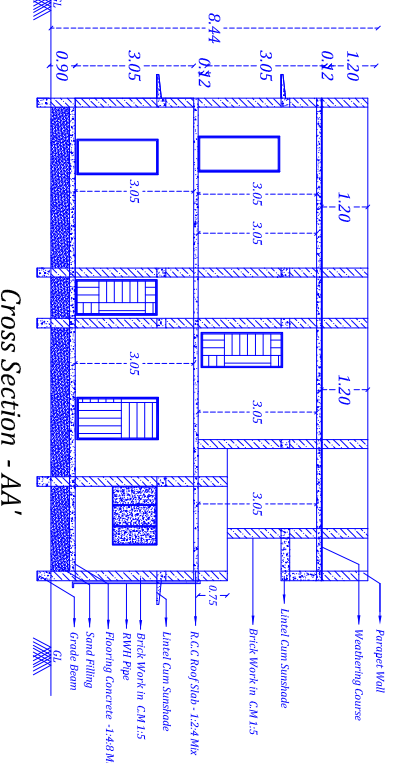

Cross Section - AA'

(View is in Mirror of Floor Plan Facing)


Elevation

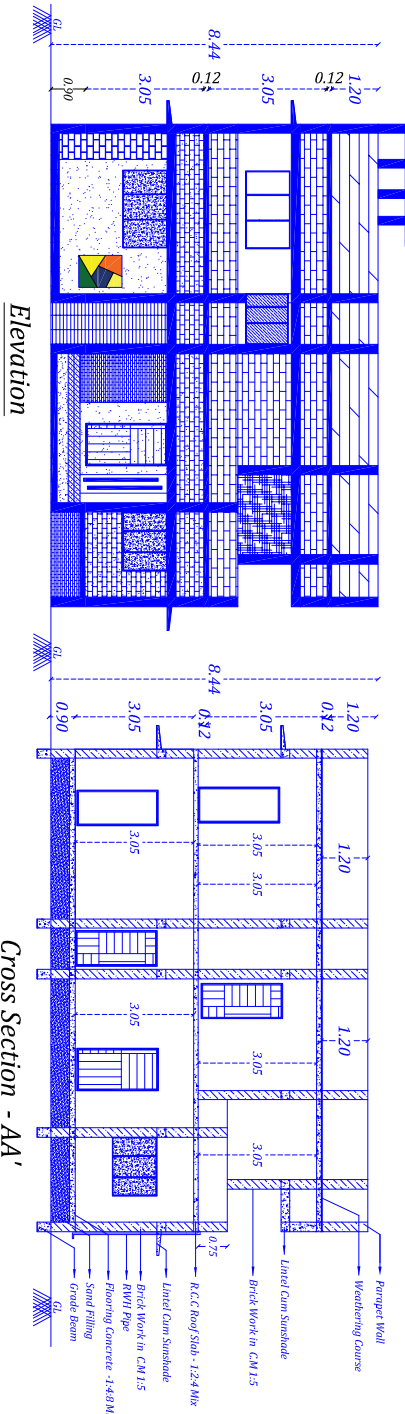

Cross Section - AA'

(View is in Mirror of Floor Plan Facing)


Elevation

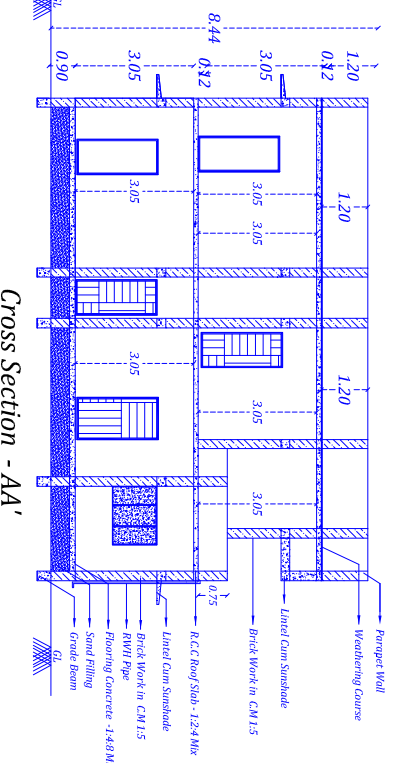

Cross Section - AA'

(View is in Mirror of Floor Plan Facing)


Elevation

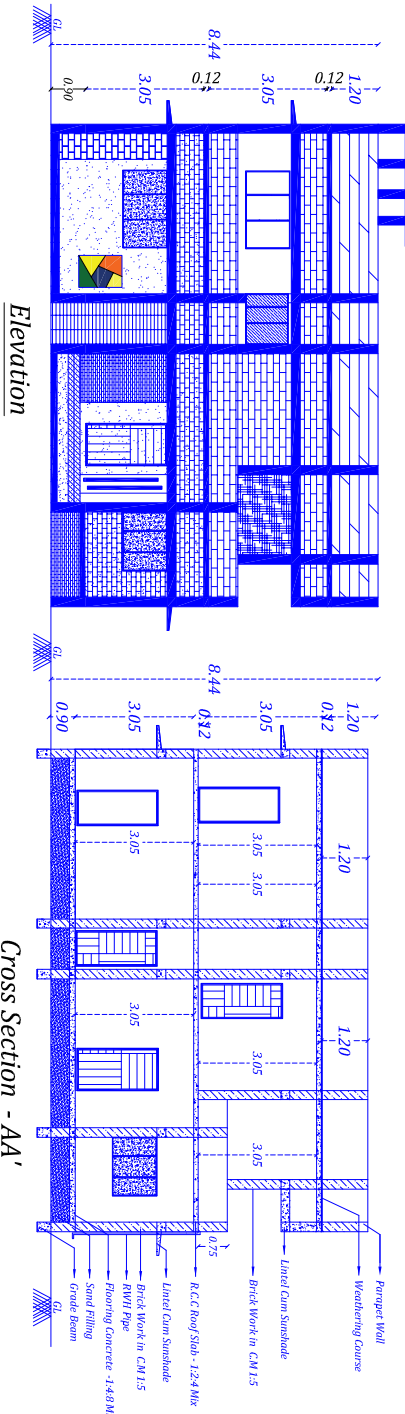

Cross Section - AA'

(View is in Mirror of Floor Plan Facing)


Elevation

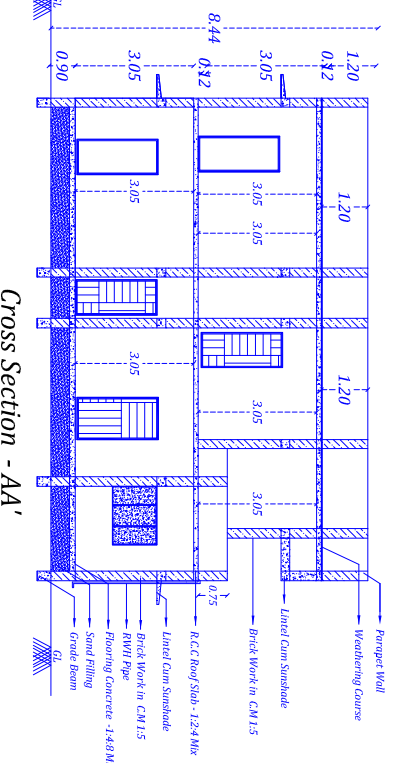

Cross Section - AA'

(View is in Mirror of Floor Plan Facing)


Elevation

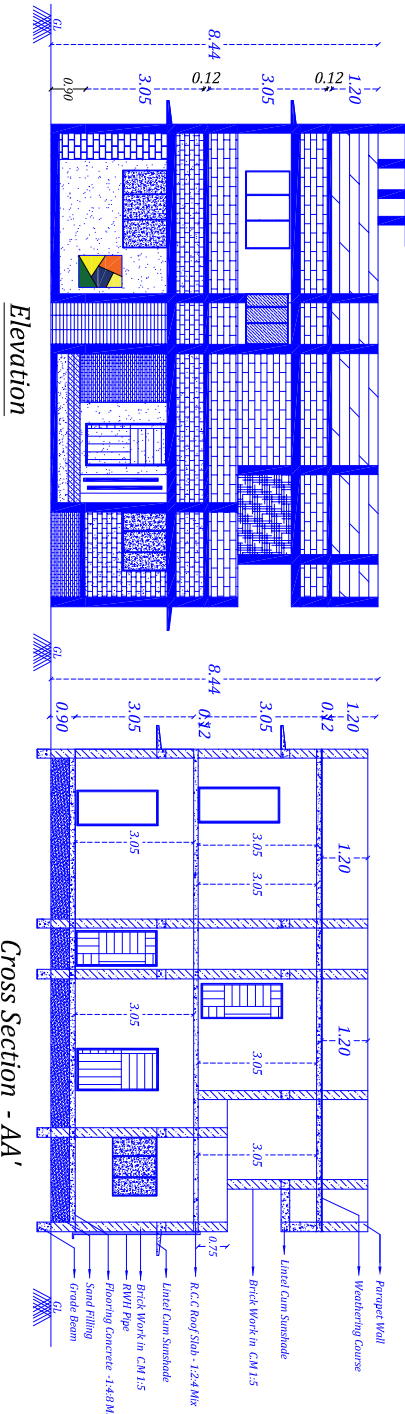

Cross Section - AA'

(View is in Mirror of Floor Plan Facing)


Elevation

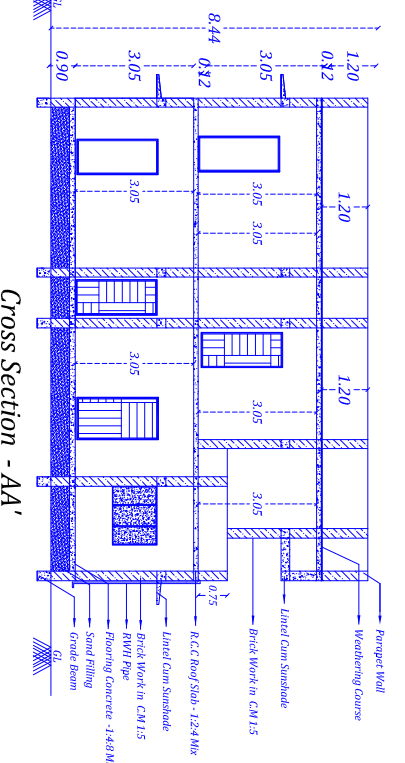

Cross Section - AA'

(View is in Mirror of Floor Plan Facing)


Elevation

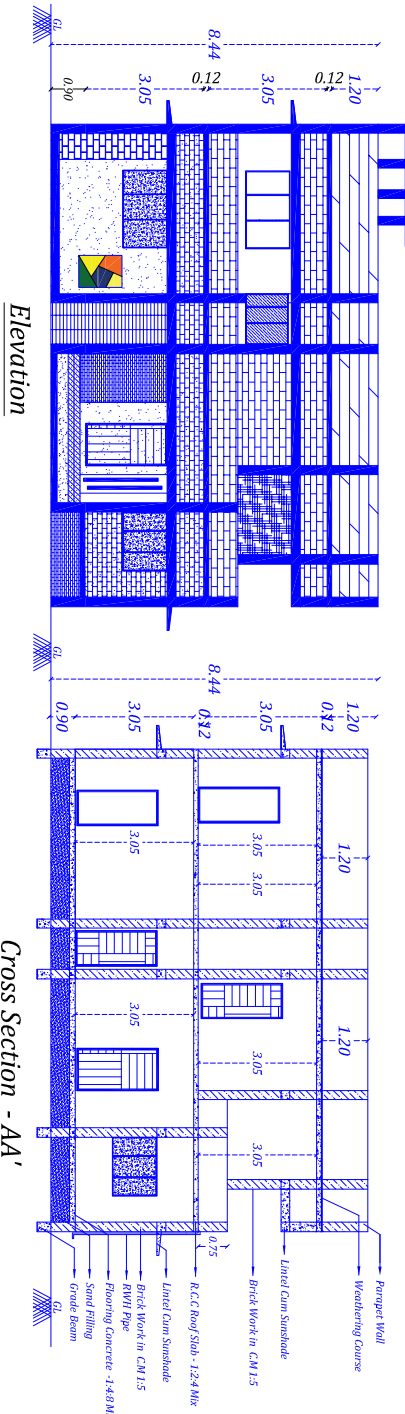

Cross Section - AA'

(View is in Mirror of Floor Plan Facing)


Elevation

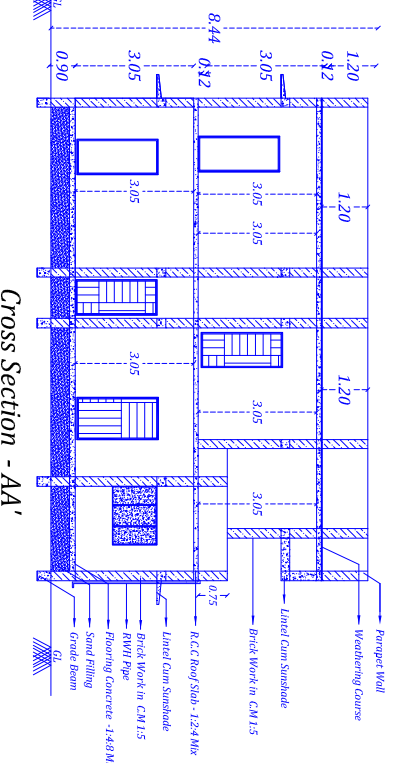

Cross Section - AA'

(View is in Mirror of Floor Plan Facing)


Elevation

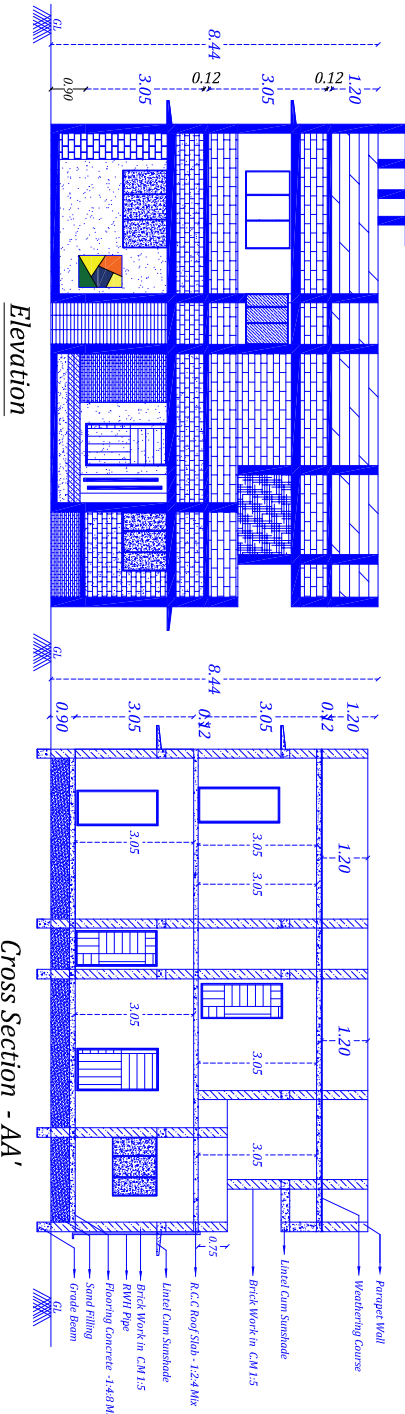

Cross Section - AA'

(View is in Mirror of Floor Plan Facing)


Elevation

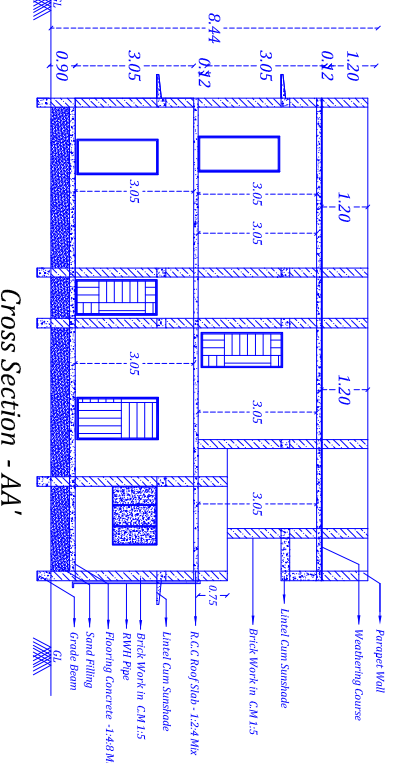

Cross Section - AA'

(View is in Mirror of Floor Plan Facing)


Elevation

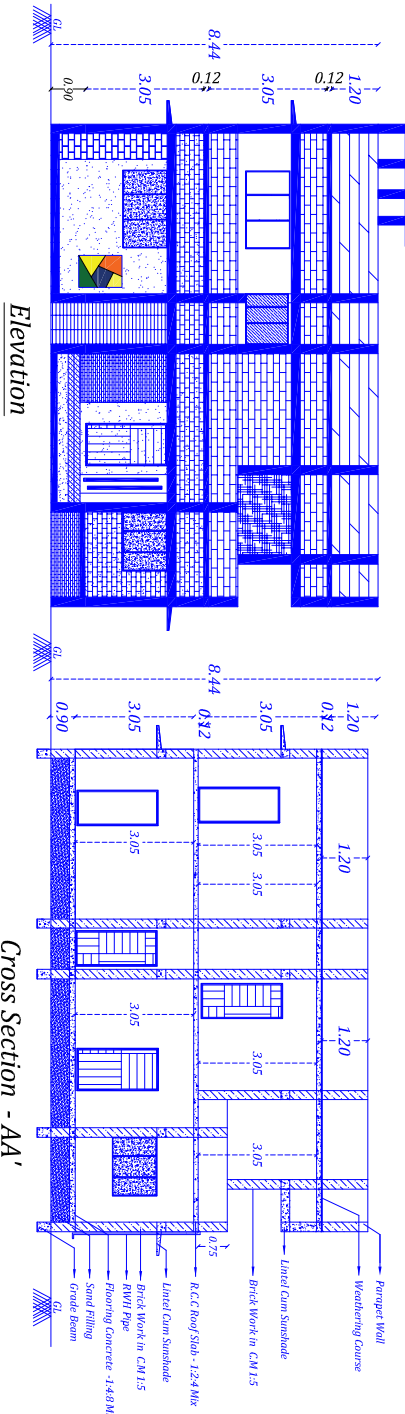

Cross Section - AA'

(View is in Mirror of Floor Plan Facing)


Elevation

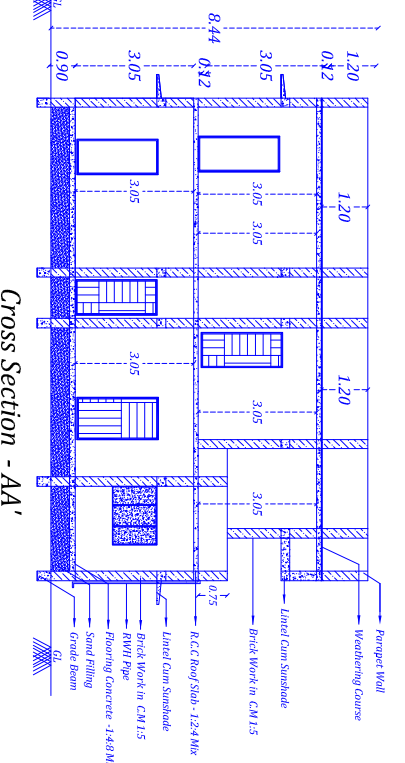

Cross Section - AA'

(View is in Mirror of Floor Plan Facing)


Elevation

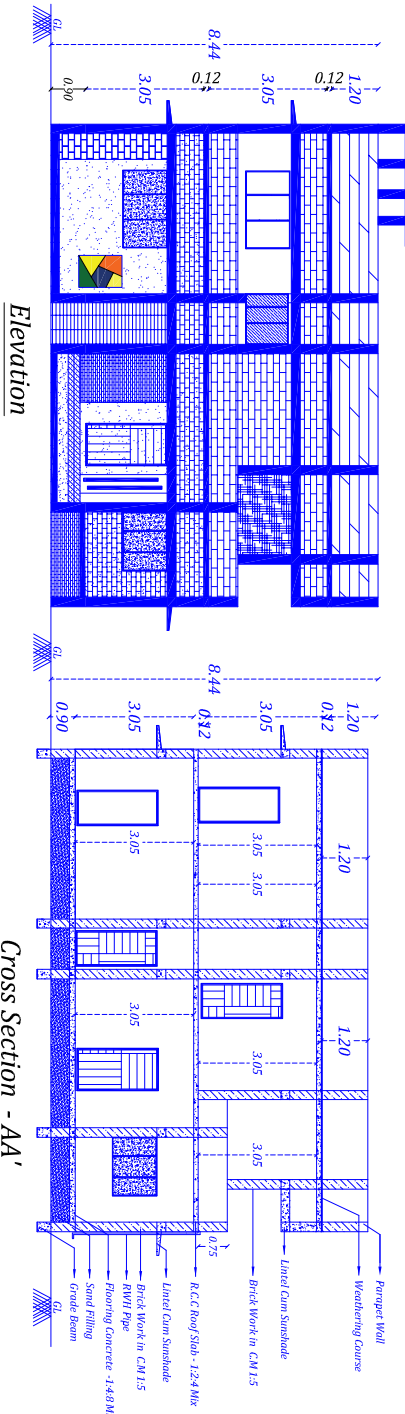

Cross Section - AA'

(View is in Mirror of Floor Plan Facing)


Elevation

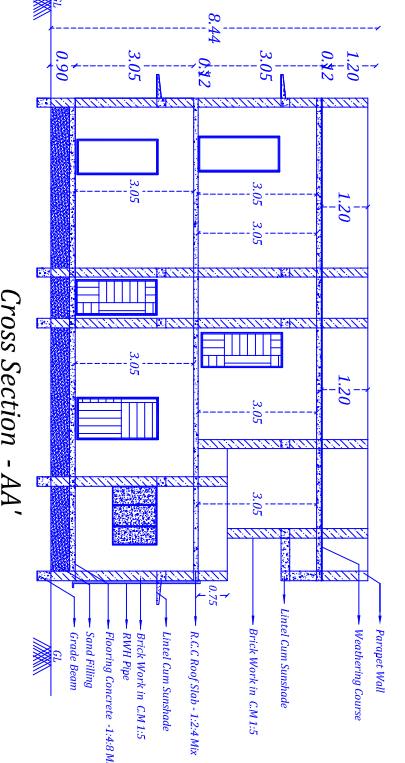

Cross Section - AA'

(View is in Mirror of Floor Plan Facing)


Elevation

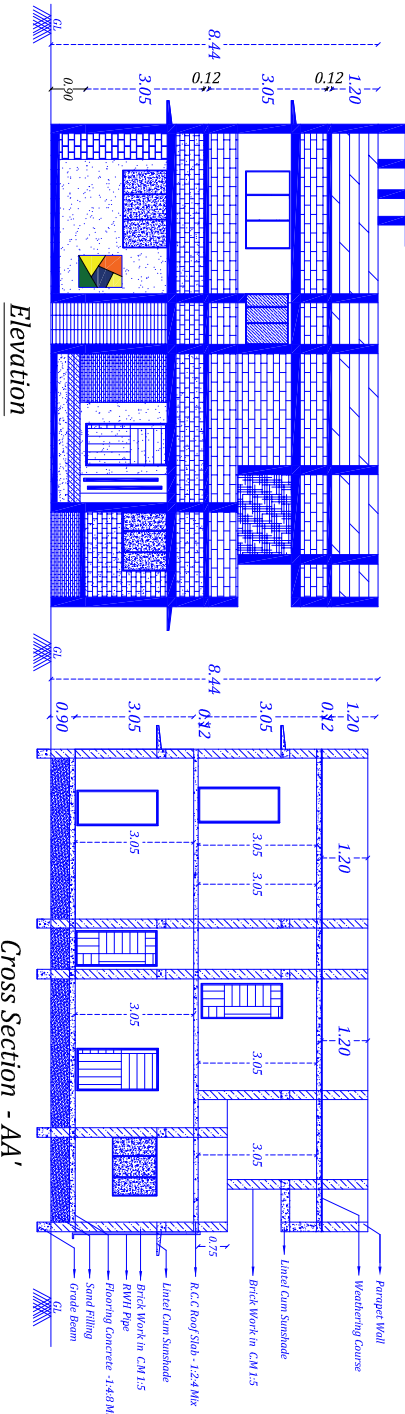

Cross Section - AA'

(View is in Mirror of Floor Plan Facing)


Elevation

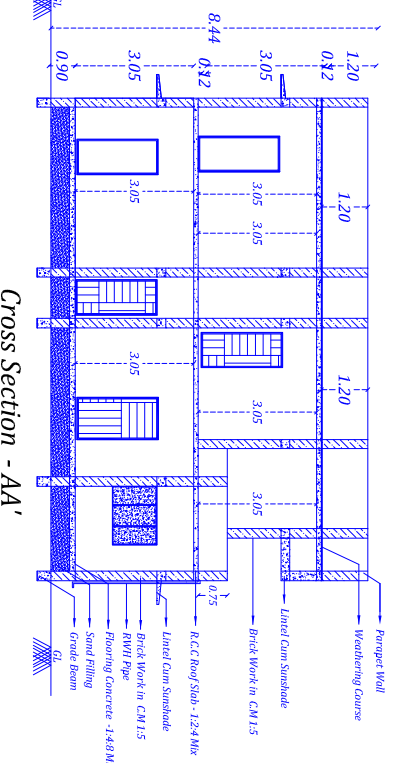

Cross Section - AA'

(View is in Mirror of Floor Plan Facing)


Elevation

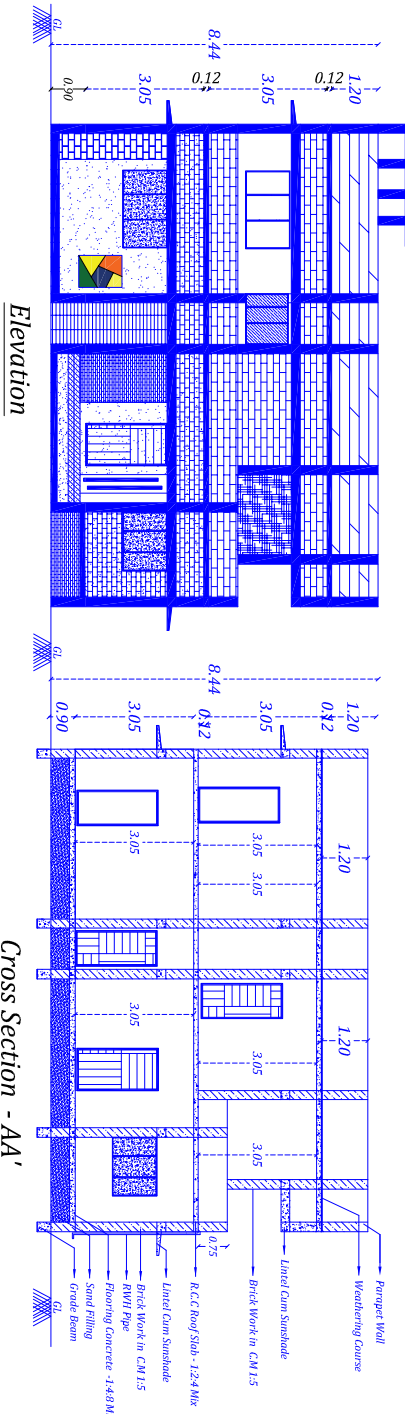

Cross Section - AA'

(View is in Mirror of Floor Plan Facing)


Elevation

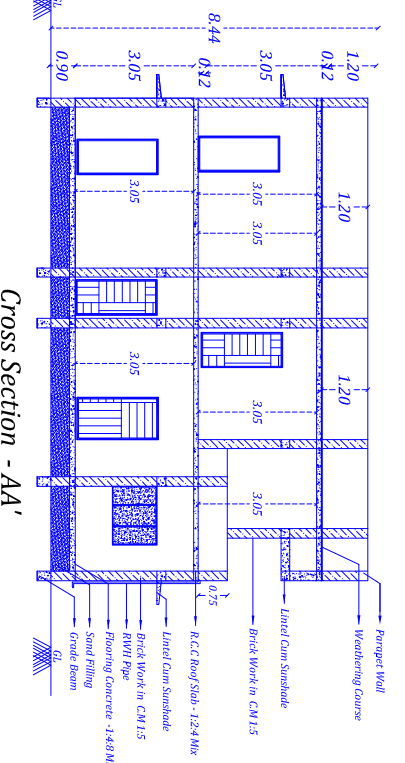

Cross Section - AA'

(View is in Mirror of Floor Plan Facing)


Elevation

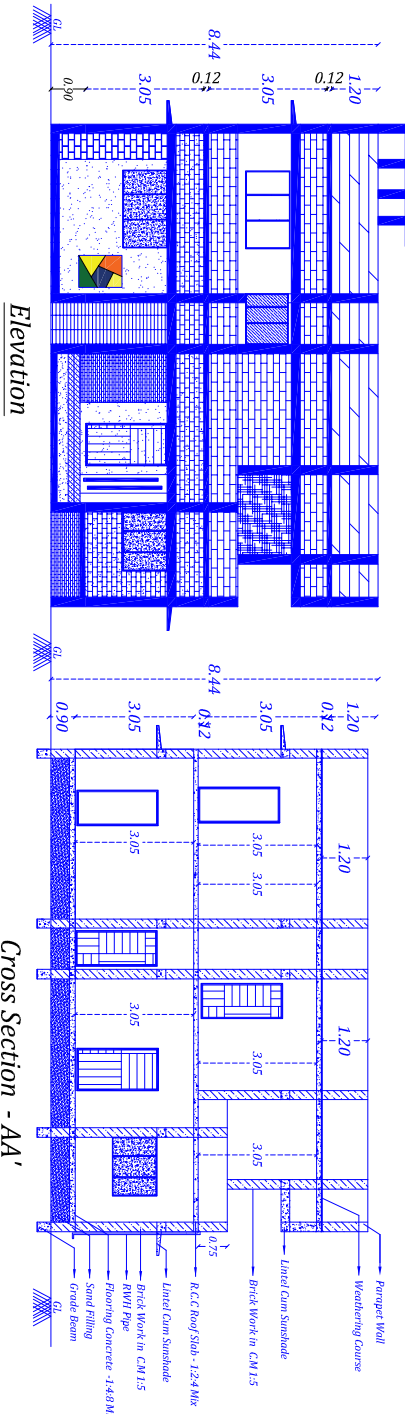

Cross Section - AA'

(View is in Mirror of Floor Plan Facing)


Elevation

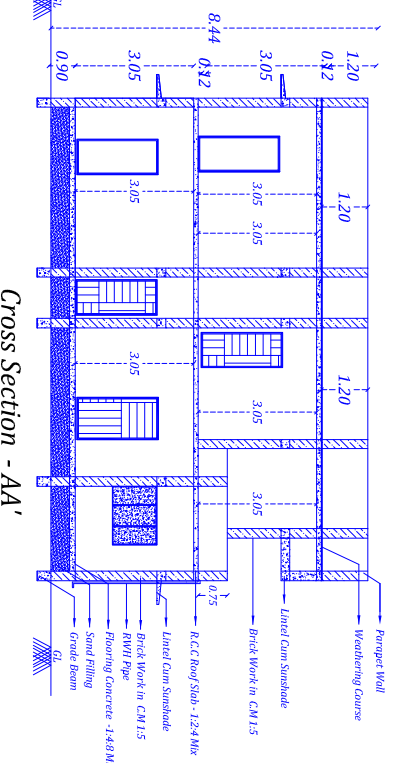

Cross Section - AA'

(View is in Mirror of Floor Plan Facing)


Elevation

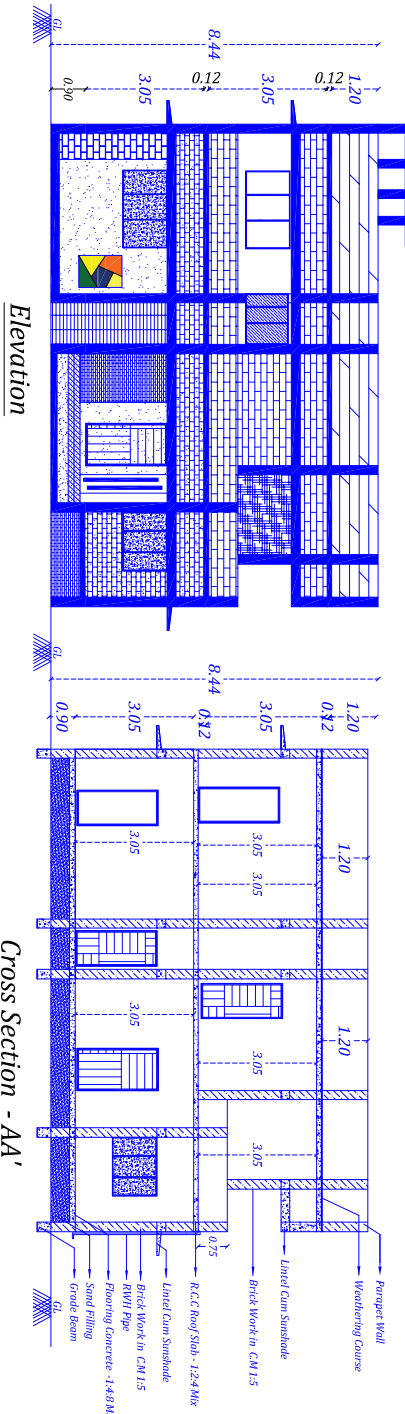

Cross Section - AA'

(View is in Mirror of Floor Plan Facing)


Elevation

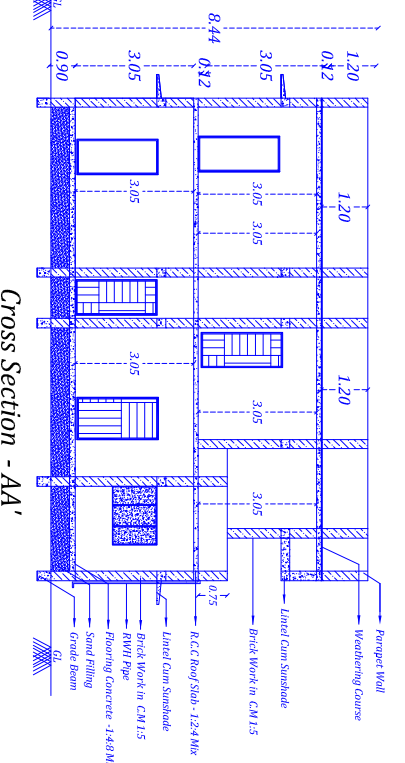

Cross Section - AA'

(View is in Mirror of Floor Plan Facing)


Elevation

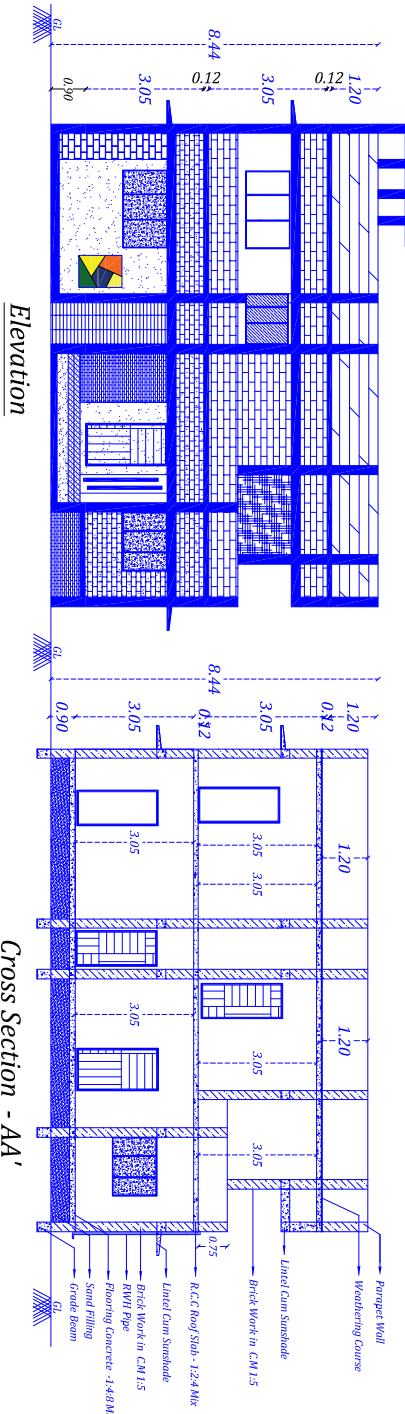

Cross Section - AA'

(View is in Mirror of Floor Plan Facing)


Elevation

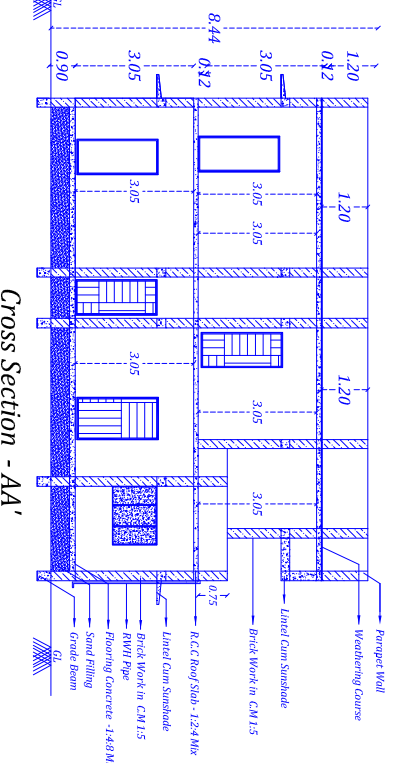

Cross Section - AA'

(View is in Mirror of Floor Plan Facing)


Elevation

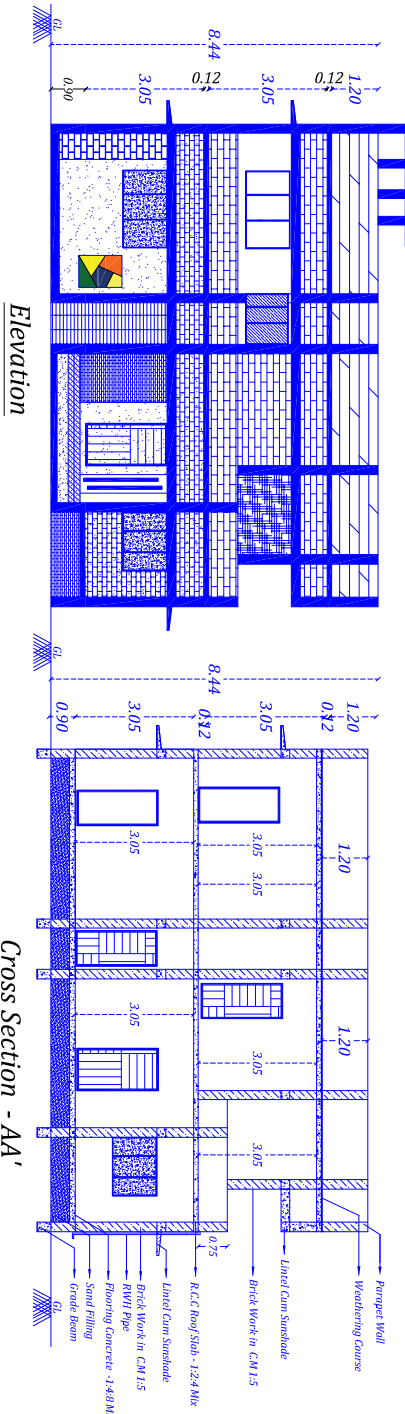

Cross Section - AA'

(View is in Mirror of Floor Plan Facing)


Elevation

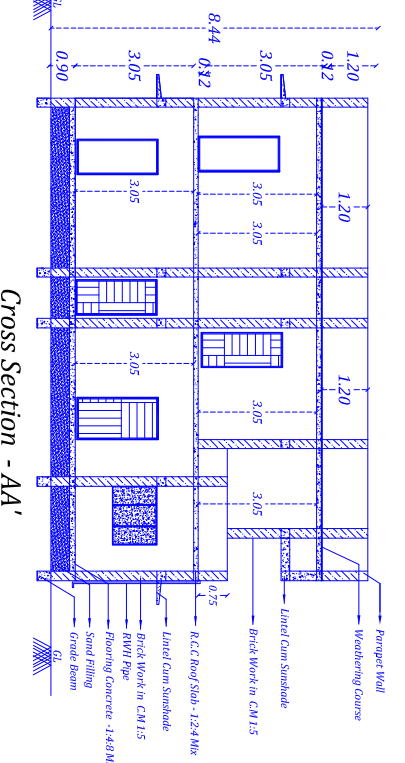

Cross Section - AA'

(View is in Mirror of Floor Plan Facing)


Elevation

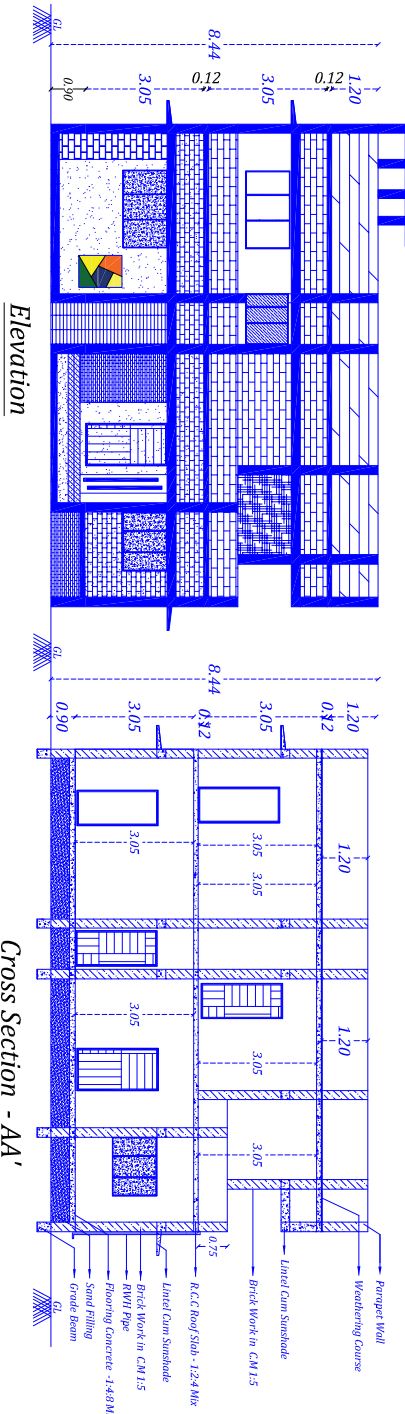

Cross Section - AA'

(View is in Mirror of Floor Plan Facing)


Elevation

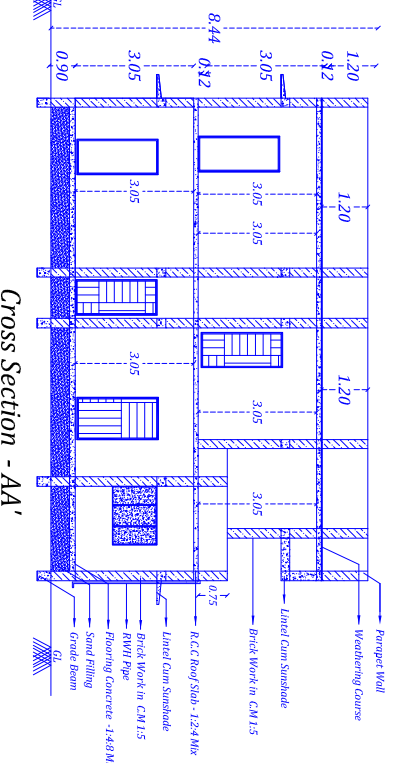

Cross Section - AA'

(View is in Mirror of Floor Plan Facing)


Elevation

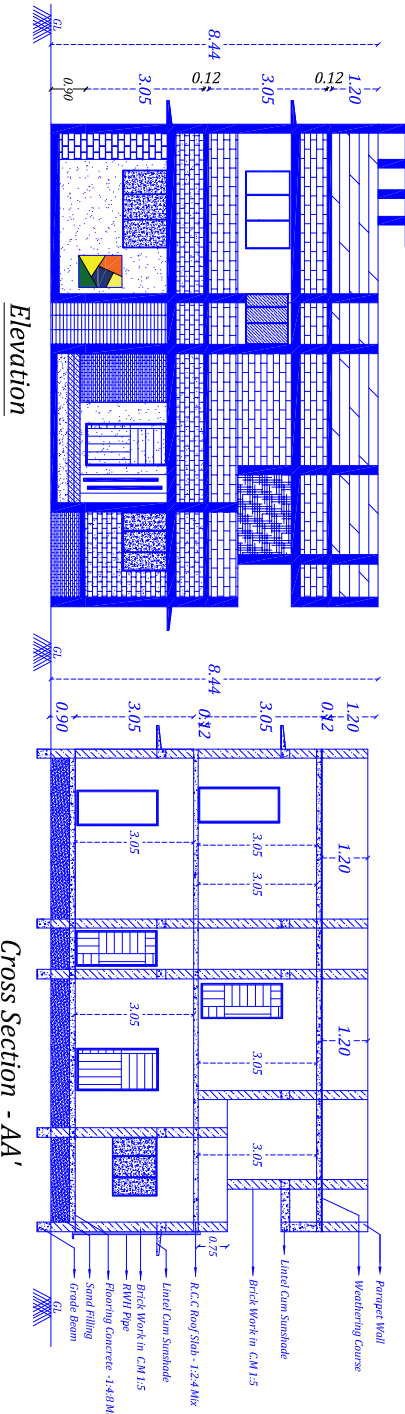

Cross Section - AA'

(View is in Mirror of Floor Plan Facing)

Elevation

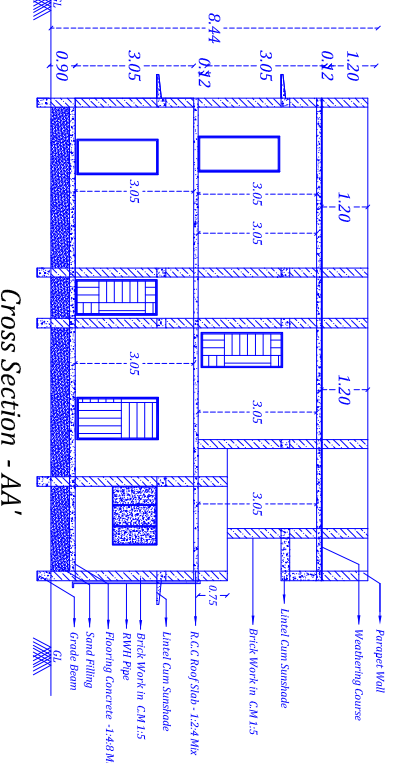

Cross Section - AA'

(View is in Mirror of Floor Plan Facing)

Eight ways to know a piece of land before you pay for it.

This report covers one part of the picture. These cover the rest, drawn from the same government records, for any property in Tamil Nadu.

LandLens One

Ask anything about a property and get an answer grounded in live government records, with the sources shown.

[/landlens/one](#)



Verify My Land

Every record check run on one property and returned as a single report.

[/landlens/verify-my-land](#)



Legal Opinion

An advocate's written opinion on the title, built on the records we pull for it.

[/landlens](#)



One Map

Every layer on one map: the parcel, its boundary, zoning, water bodies and what sits around it.

[/landlens/one/map](#)



PriceMap

What land actually changed hands for around this plot, taken from the registered deeds.

[/landlens/pricemap](#)



Build Scope

What you are allowed to build here: floor space, height, coverage and setbacks.

[/landlens/build-scope](#)



Property Tracker

Watch a property and hear about it when something new is registered against it.

[/landlens/property-tracker](#)



Deal Room

Run the transaction in one place: documents, stamping, signatures and the parties.

[/landlens/deal-room](#)



Twenty-four checks you can run yourself, at no cost.

Records and verification

The registers themselves, read for you.

Encumbrance Certificate

Patta and Chitta

Field Measurement Sketch

EC Analyzer

Bank charge check

Court case search

Seller background check

Approval check by survey

Zoning and land use

What the plan says can happen on this land.

Land use zone finder

CMDA land use check

Coastal regulation zone

Master plan check

Water bodies finder

Airport height clearance

Value and duty

What it is worth and what it costs to register.

Guideline value by street

Guideline value by survey

Stamp duty and registration fees

Capital gains

Floor space index

Area unit converter

Registers and directories

Who holds it, and which office keeps the record.

Find your registering office

Temple property check

Waqf property check

RERA register



Every free tool
/tools



Services we run
for you
/services



The LandLens
suite
/landlens/one



Every claim in this document traces back to a government record.

Legal opinions, due diligence and title verification

Building plan, layout and sub-division approvals

Completion and occupancy certificates, regularisation

Escrow, negotiation and NRI property management

Land survey, soil testing, architecture and construction

Verified RealEstate
3/350/2 Mettukuppam,
OMR Thoraipakkam,
Chennai 600 097, India
hello@verified.realestate
+91 9996 12 9996

Prepared from the registers named on the page each finding sits on. Where a register could not be read, this document says so in its place rather than leaving the gap to be read as a clean result.

