

PP

APPROVAL RECORD

Planning Permission

Thanjavur district, Tamil Nadu

APPROVAL TYPE

Building Plan

ISSUING AUTHORITY





Rural Panchayat

The approval as the planning authority issued it, reproduced in full behind this page.


An approval speaks to what was sanctioned, not to what was built. Completion is a separate record.

PLAN SHOWING THE PROPOSED GROUND FLOOR & FIRST FLOOR CONSTRUCTION OF RESIDENTIAL BUILDING
AT PLOT NO:11, "PONNUSAMY NAGAR " IN OLD S.NO:141/1 PART , 141/3 PART, 142/1B PART &142/3 PART,
SUB DIVISION S.No:141/3A1A, AS PER PATTa NEW S.NO:141/47, PATTa NO :5448, OF PULIANTHOPE VILLAGE,
MAARIAMMAN KOVIL PANCHAYAT (THANJAVUR PANCHAYAT UNION), THANJAVUR TALUK, THANJAVUR DISTRICT.


OWNER'S NAME: Ms. R.M.SHREE SAI PREMI
GUARDIAN. R.RAMANATHAN

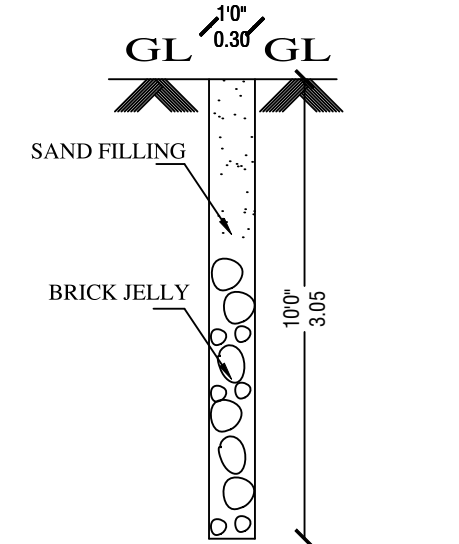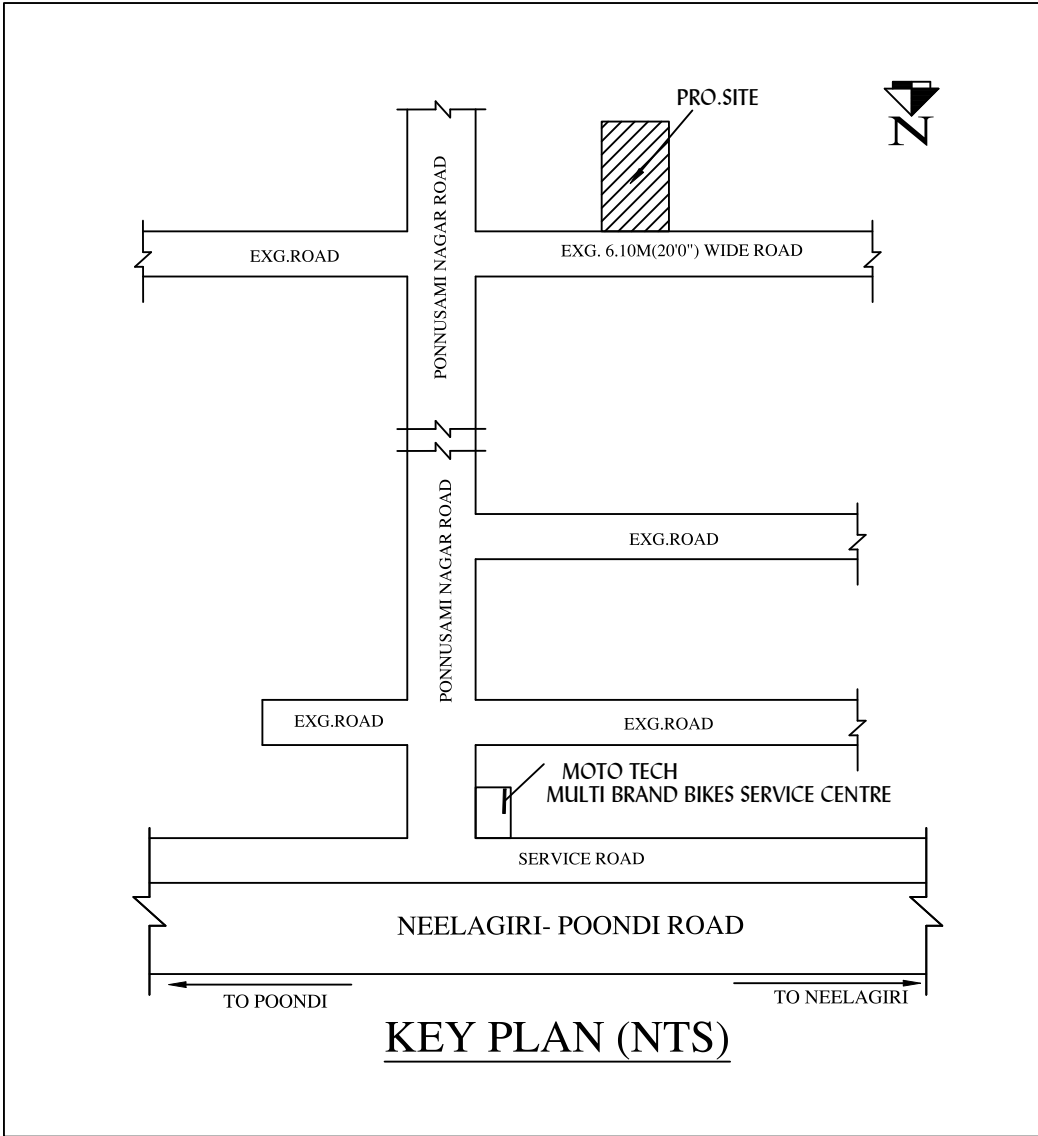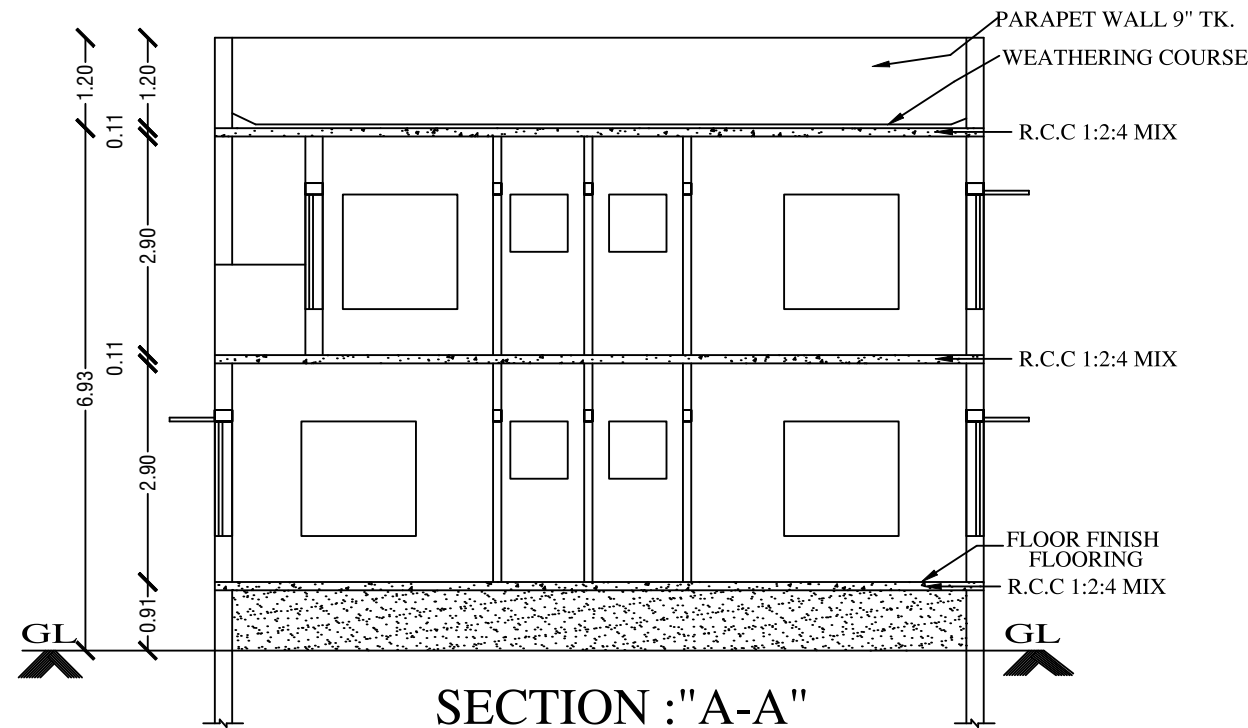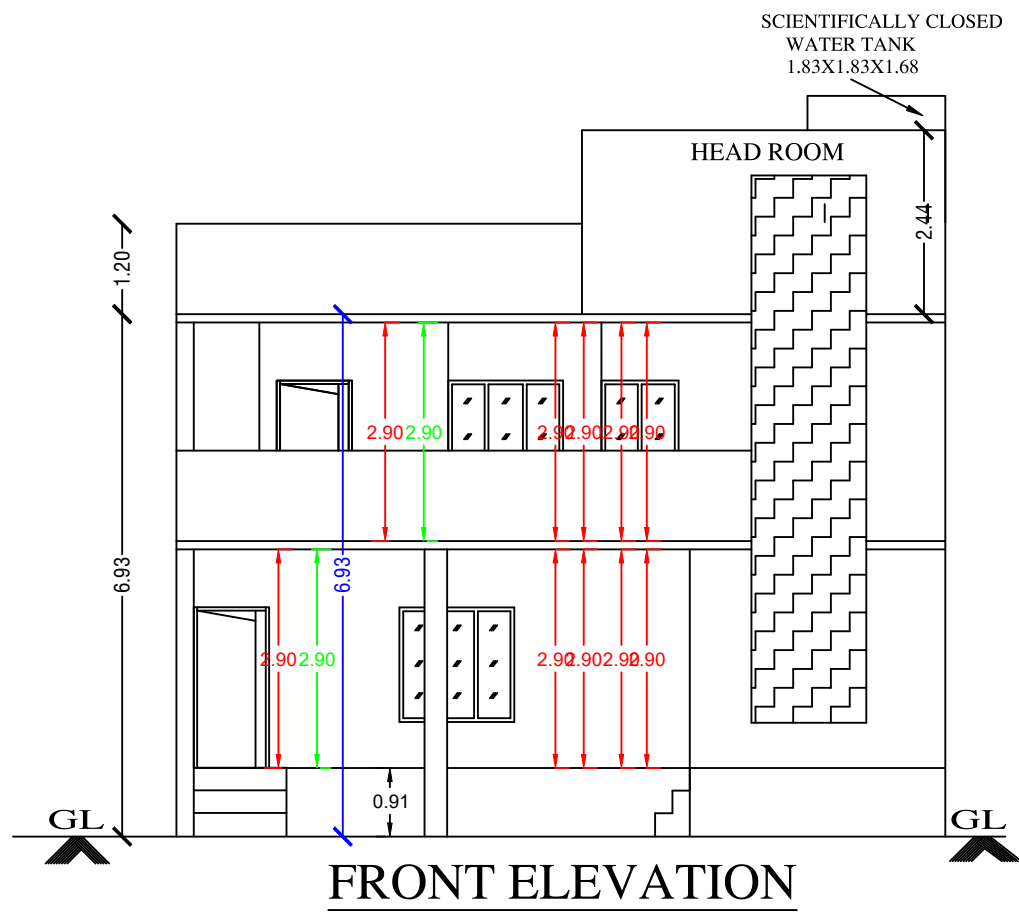


PERCOLATION PIT

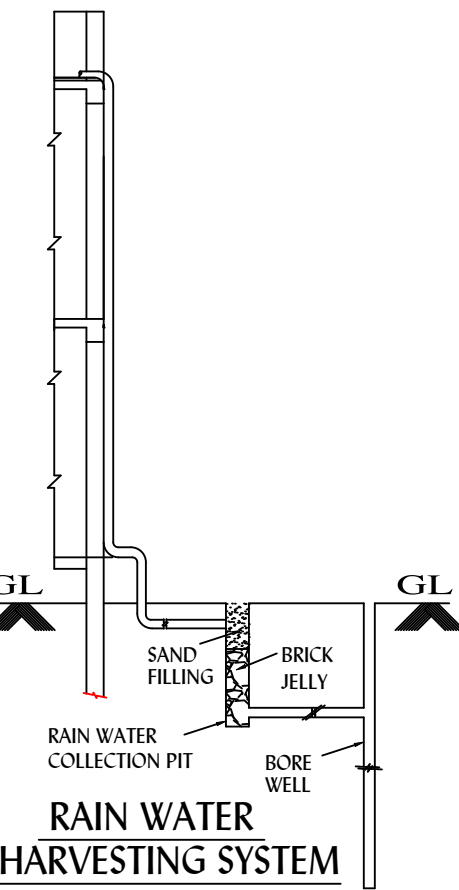


RAIN WATER HARVESTING SYSTEM

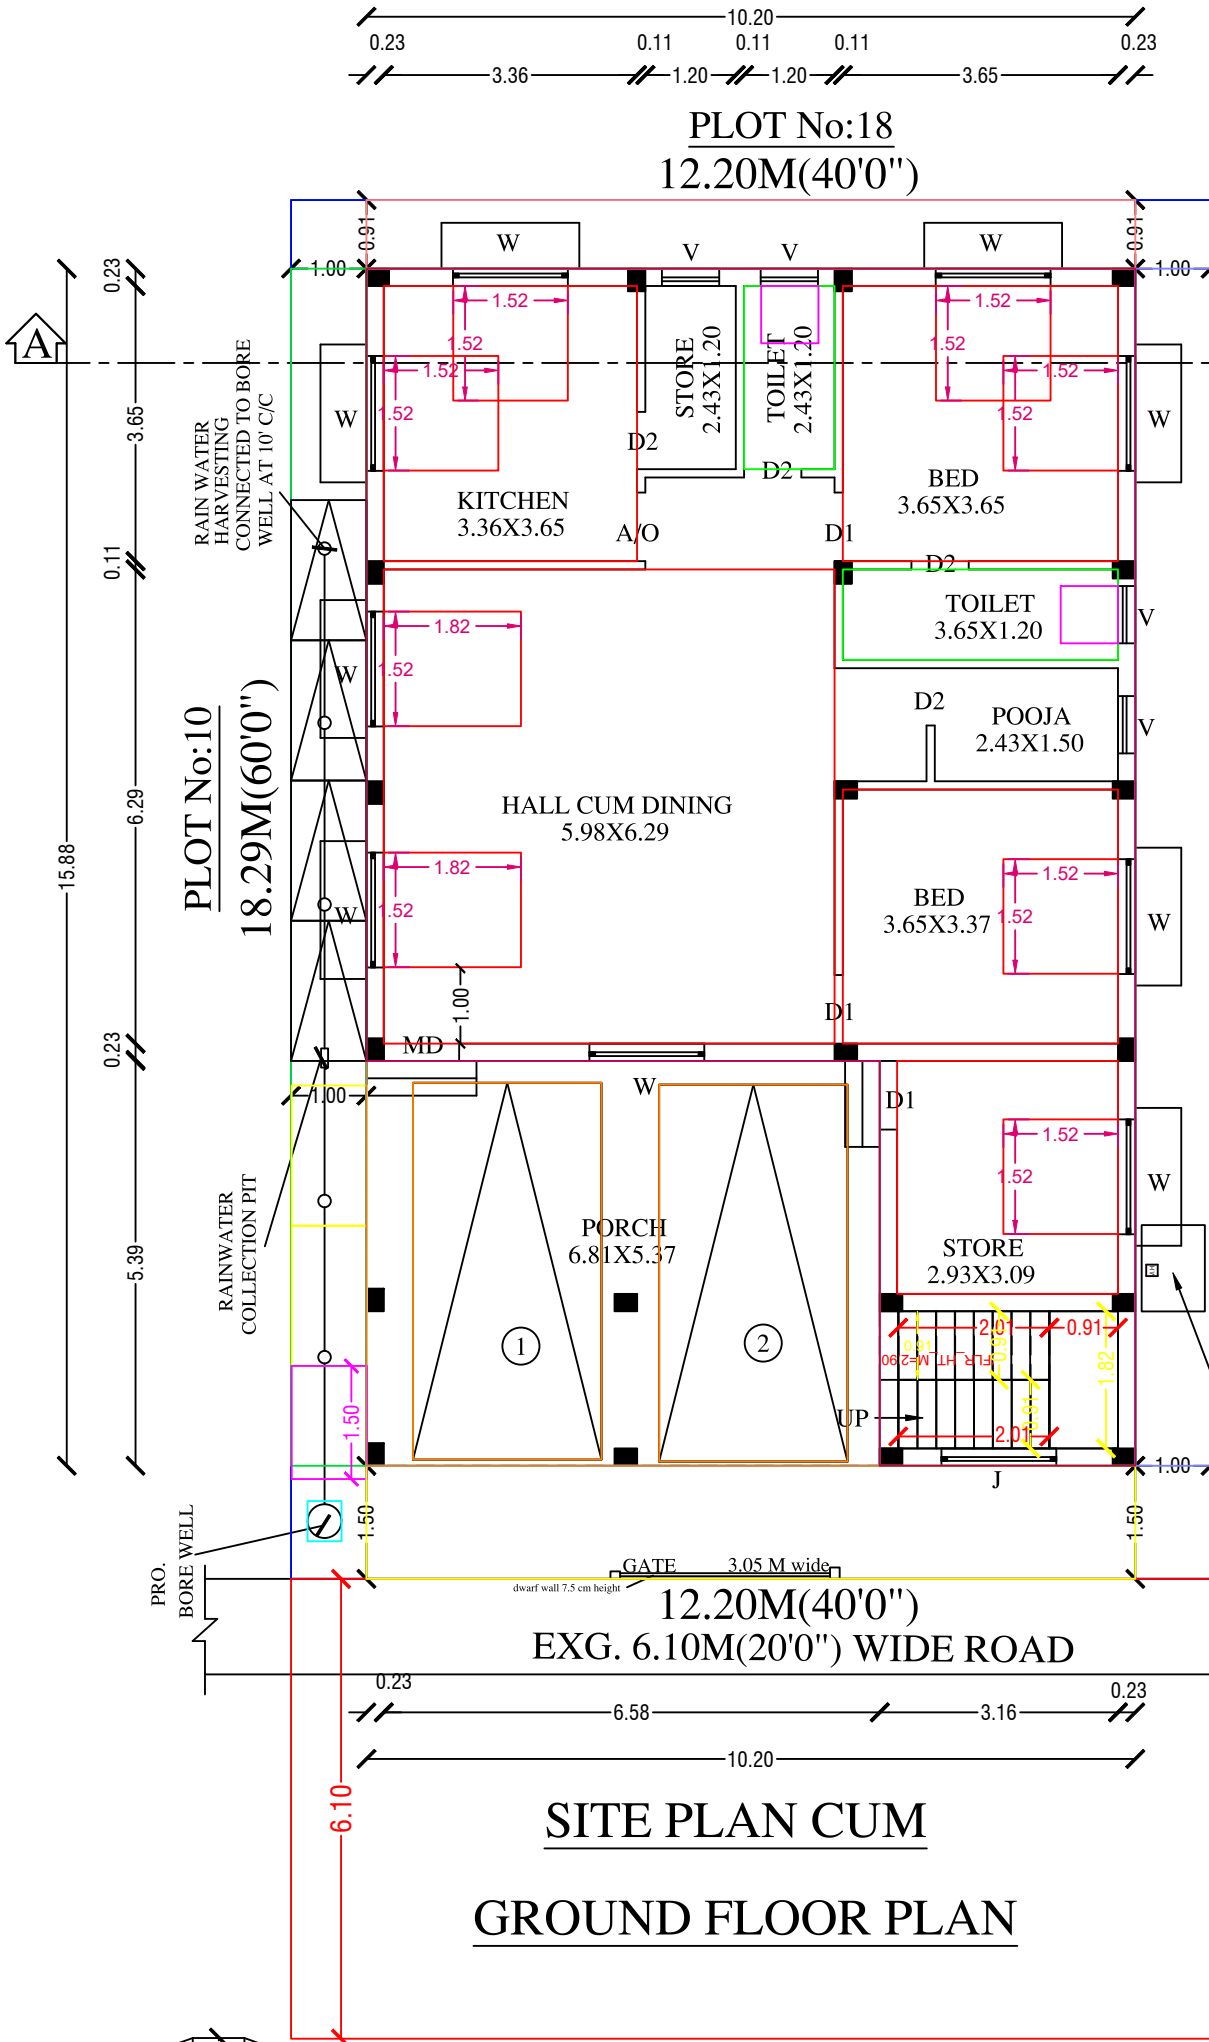


Site Plan Cum Ground Floor Plan

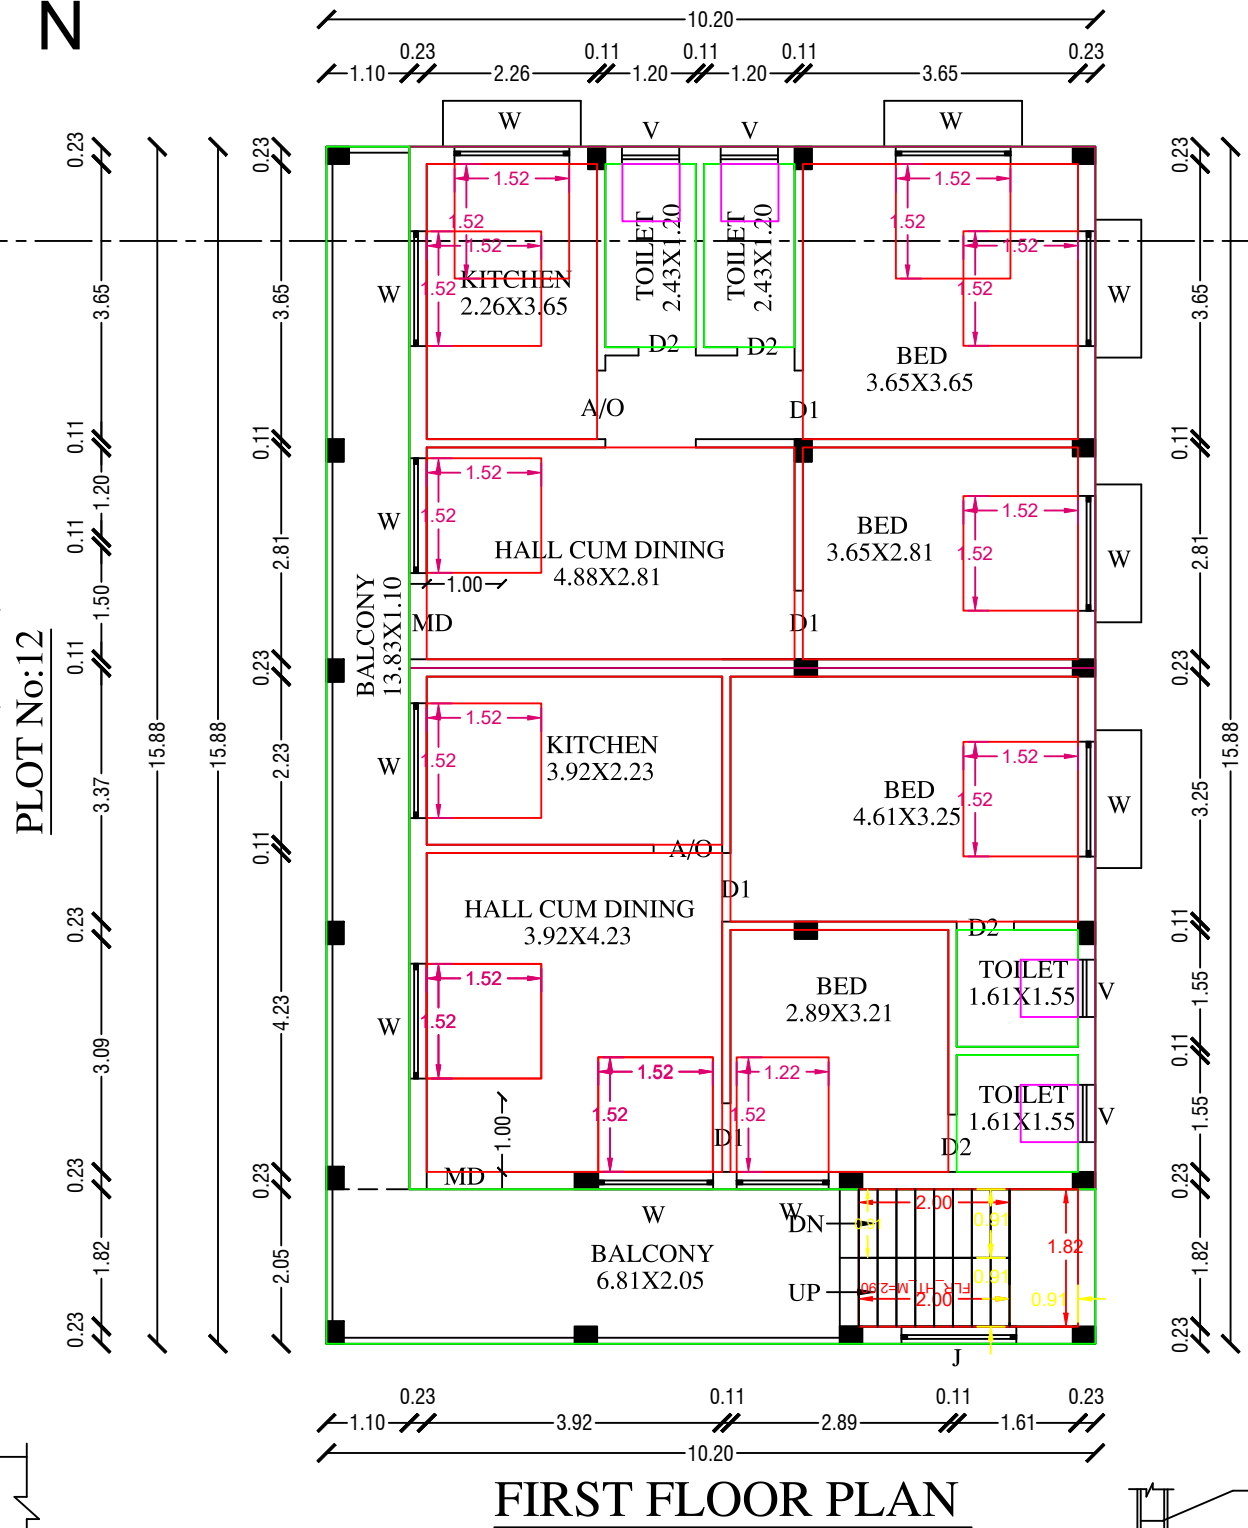


FIRST FLOOR PLAN

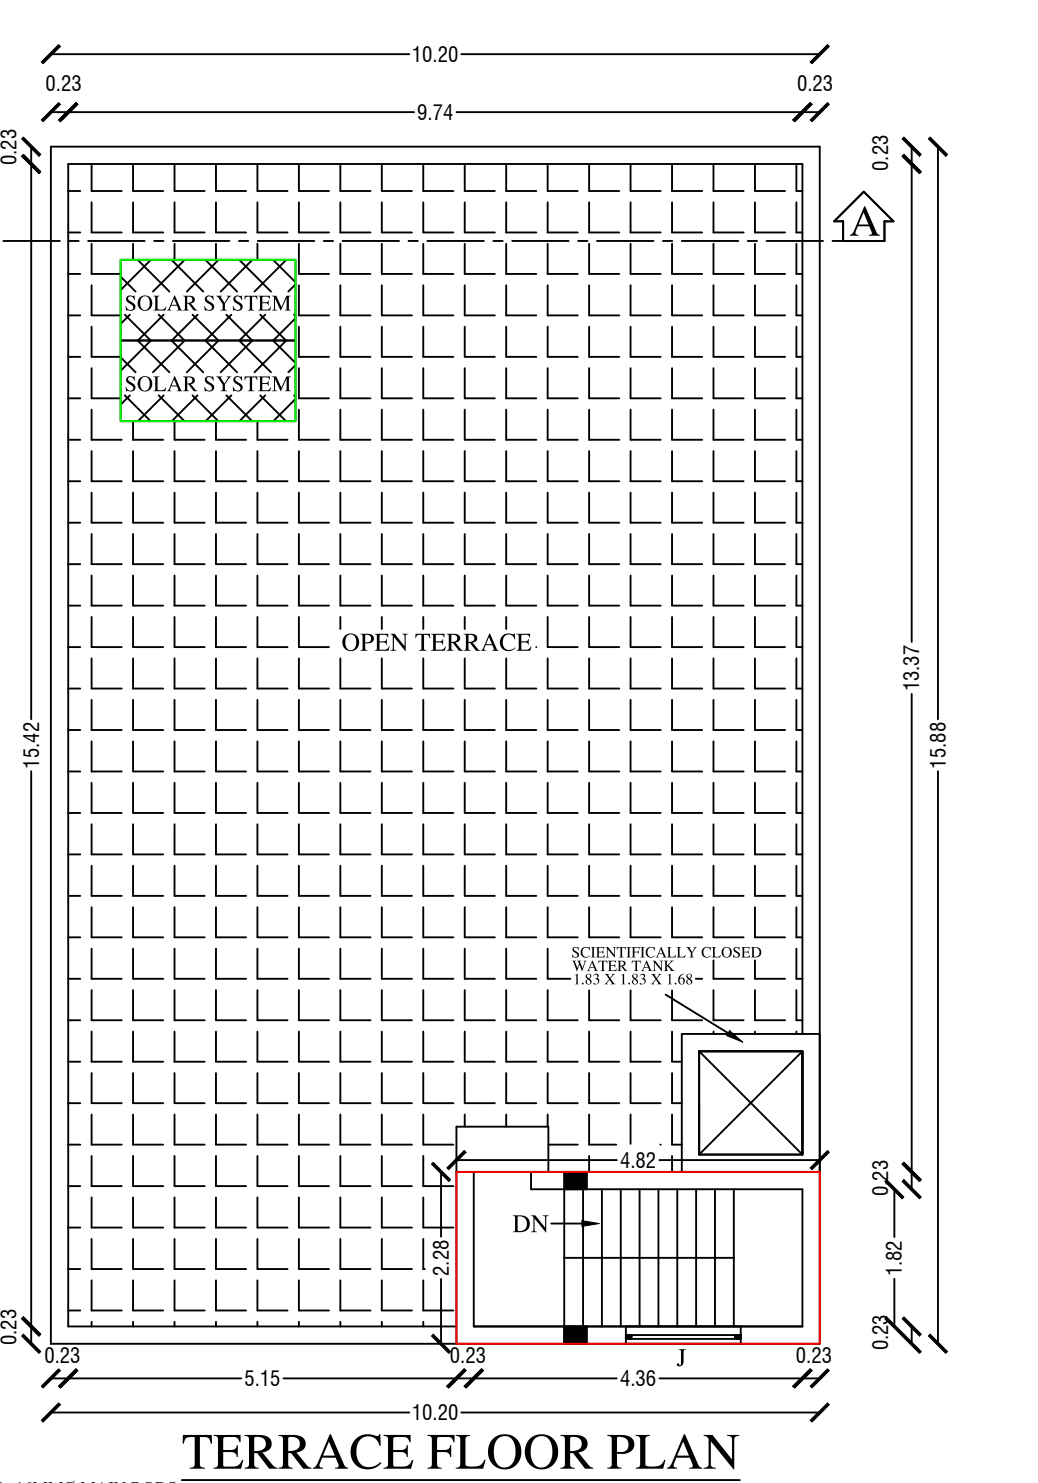


TERRACE FLOOR PLAN

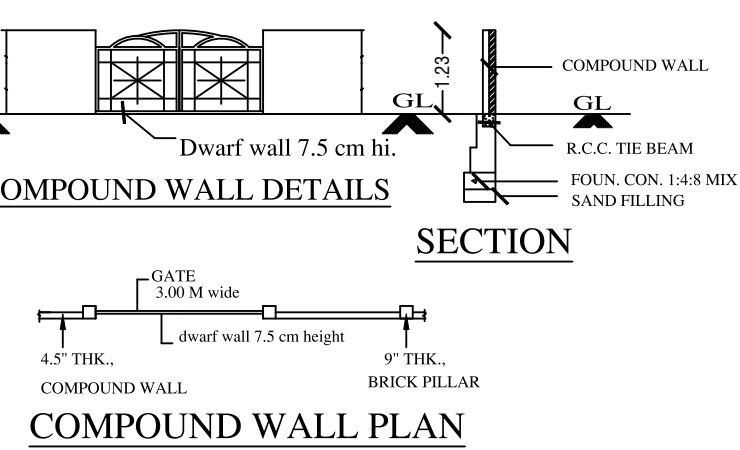


COMPOUND WALL PLAN

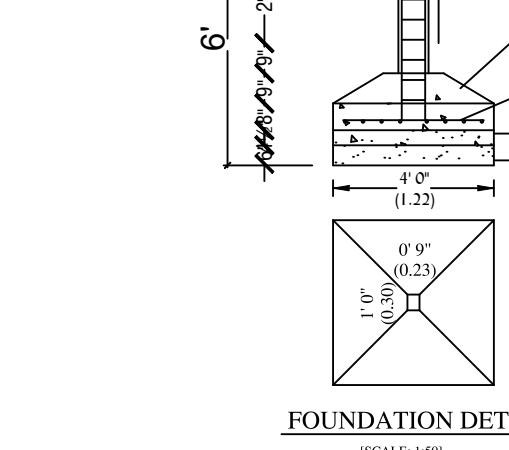


FOUNDATION DETAIL

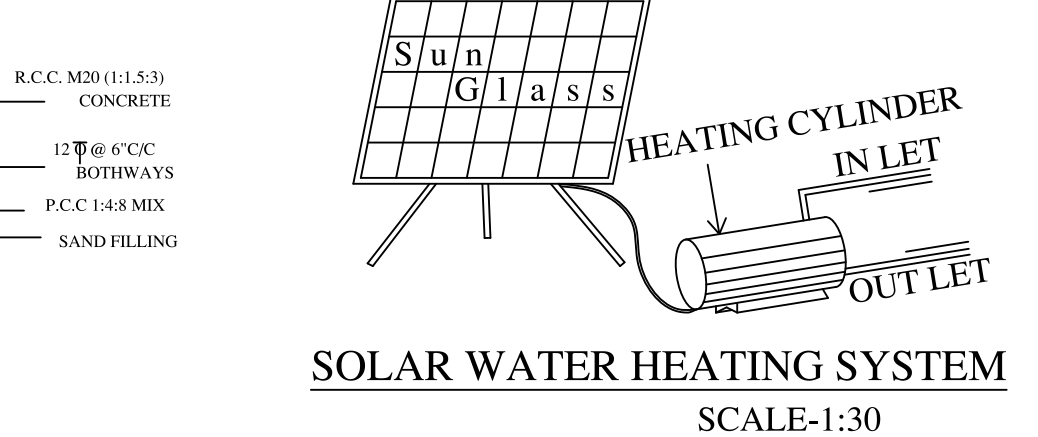

SOLAR WATER HEATING SYSTEM

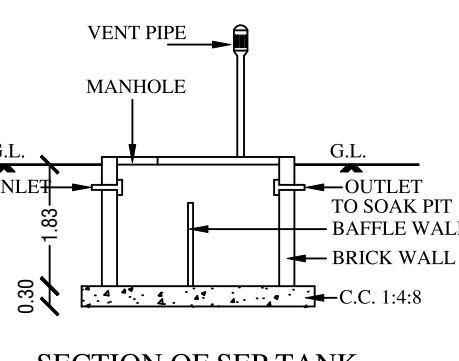

SECTION OF SEP.TANK

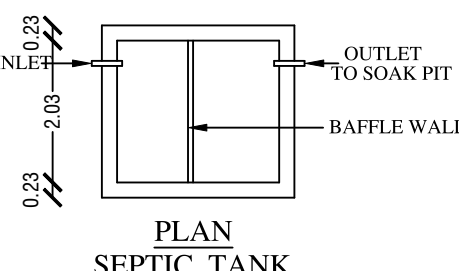

PLAN SEPTIC. TANK

PLAN INFO
APPLICANT_NAME=Ms. R.M.SHREE SAI PREMI
GUARDIAN. R.RAMANATHAN
PLOT_AREA_M2= 222.96
AS_AT_SITE= 223.14
FMB_OR_PLR= 222.96
AS_PER_DOCUMENT=222.96
PLOT_NO=11
TALUK= THANJAVUR
DISTRICT=THANJAVUR
AVG_PLOT_DEPTH=18.29
AVG_PLOT_WIDTH= 12.20
AREA_TYPE=OTHERS
ROAD_WIDTH= 6.10
ROAD_LENGTH=300
SINGLE_FAMILY_BLDG=NO
CRZ=NO
SECURITY_ZONE=NO
ACCESS_WIDTH_M=12.20
WHETHER_GOVT_OR_AIDED_SCHOOL=NO
LAND_USE_ZONE=RESIDENTIAL
RWH_DECLARED=YES
BUILDING_NEAR_TO_RIVER=NO
BUILDING_NEAR_MONUMENTS=NO
BUILDING_NEAR_GOVT_BLDG=NO
NOC_FOR_CONSTRUCTION_NEAR_MONUMENT=NO
JURISDICTION_TYPE=PANCHAYAT
SURVEY_NO=141/47
PATTa_NO=5448
OSR_APPLICABLE=NO
PREMIUM_FSI_REQUIRED=NO
IS_APPROVED_LAYOUT=NO
IS_SWIMMING_POOL_EXISTS=NO
IF_HERITAGE_TOWN_LESSTHAN_1KM_RADIUS=NO

JOINERIES		SCALE: 1:100
MAIN DOOR	MD	1.00 X 2.13
ARCH OPEN	A/O	0.91 X 2.13
DOOR	D1	0.91 X 2.13
DOOR	D2	0.76 X 2.13
WINDOW	W	1.52 X 1.22
VENTILATOR	V	0.76 X 0.76
JOLLY	J	1.22 X 1.22

COLOUR INDEX	STAIRCASE
PROPOSED	
EXG.ROAD	
SITE BOUNDARY	

ALL DIMENSION ARE IN Met

EXTENT	IN	SQFTS	SQMTS
PLOT AREA (AS PER DOC & PATTa.)		2400.00	223.00
PLINTH AREA OF G.FLOOR		1743.44	161.97
PLINTH AREA OF F.FLOOR		1743.44	161.97
TOTAL AREA		3486.88	323.94
F.S.I		1.45	
COVERAGE		72.64%	

NON-FSI AREA	
HEAD ROOM AREA	118.40
	11.00

OWNER

Cell No. 94442 50437
R. GANESAN, B.Tech.,
Registered Engineer
CMDA: RE/GR-II/19/03/007
Structural Engineer
Tambaram City Municipal Corporation
Maraimalai Nagar Municipality
Nandivaram - Guduvanchery Municipality
Kundrathur Municipality
Royal Planners
No. 29/6, Phoenix Towers, Venkatesan Street,
West Tambaram, Chennai - 600 045.
Phone: 044 - 2226 4757, 044 - 2226 4216

REGISTERED ENGINEER:



Eight ways to know a piece of land before you pay for it.

This report covers one part of the picture. These cover the rest, drawn from the same government records, for any property in Tamil Nadu.

LandLens One

Ask anything about a property and get an answer grounded in live government records, with the sources shown.

[/landlens/one](#)



Verify My Land

Every record check run on one property and returned as a single report.

[/landlens/verify-my-land](#)



Legal Opinion

An advocate's written opinion on the title, built on the records we pull for it.

[/landlens](#)



One Map

Every layer on one map: the parcel, its boundary, zoning, water bodies and what sits around it.

[/landlens/one/map](#)



PriceMap

What land actually changed hands for around this plot, taken from the registered deeds.

[/landlens/pricemap](#)



Build Scope

What you are allowed to build here: floor space, height, coverage and setbacks.

[/landlens/build-scope](#)



Property Tracker

Watch a property and hear about it when something new is registered against it.

[/landlens/property-tracker](#)



Deal Room

Run the transaction in one place: documents, stamping, signatures and the parties.

[/landlens/deal-room](#)



Twenty-four checks you can run yourself, at no cost.

Records and verification

The registers themselves, read for you.

Encumbrance Certificate

Patta and Chitta

Field Measurement Sketch

EC Analyzer

Bank charge check

Court case search

Seller background check

Approval check by survey

Value and duty

What it is worth and what it costs to register.

Guideline value by street

Guideline value by survey

Stamp duty and registration fees

Capital gains

Floor space index

Area unit converter

Zoning and land use

What the plan says can happen on this land.

Land use zone finder

CMDA land use check

Coastal regulation zone

Master plan check

Water bodies finder

Airport height clearance

Registers and directories

Who holds it, and which office keeps the record.

Find your registering office

Temple property check

Waqf property check

RERA register



Every free tool
/tools



Services we run
for you
/services



The LandLens
suite
/landlens/one



Every claim in this document traces back to a government record.

Legal opinions, due diligence and title verification

Building plan, layout and sub-division approvals

Completion and occupancy certificates, regularisation

Escrow, negotiation and NRI property management

Land survey, soil testing, architecture and construction

Verified RealEstate
3/350/2 Mettukuppam,
OMR Thoraipakkam,
Chennai 600 097, India
hello@verified.realestate
+91 9996 12 9996

Prepared from the registers named on the page each finding sits on. Where a register could not be read, this document says so in its place rather than leaving the gap to be read as a clean result.

