




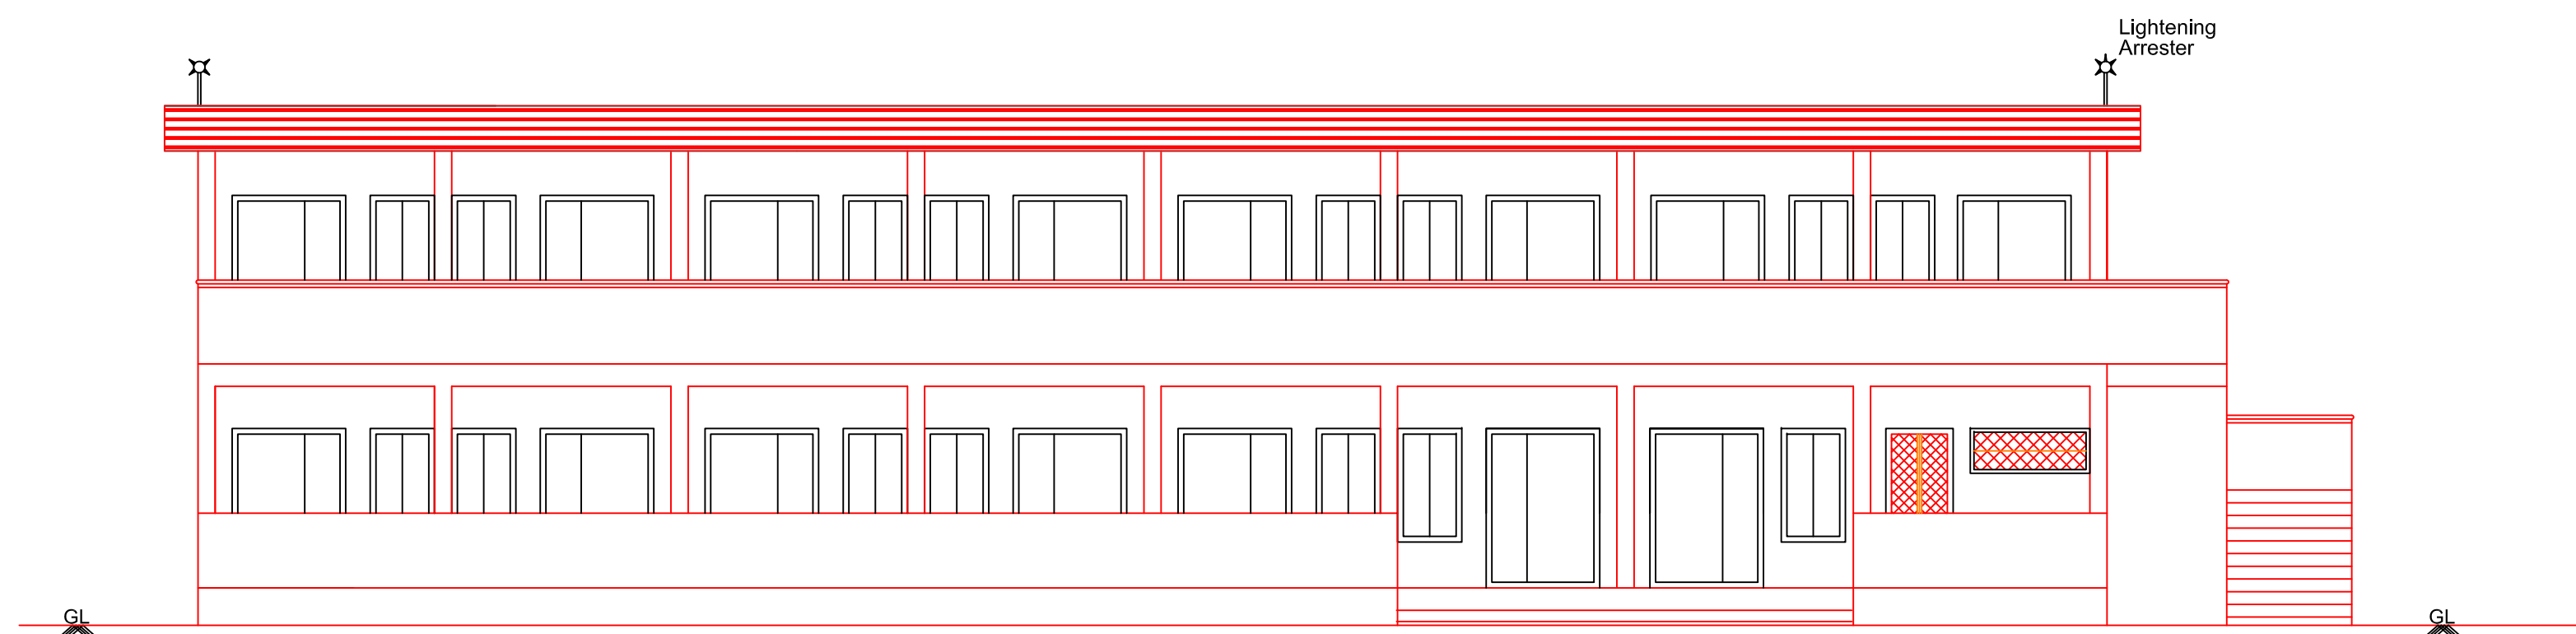


FRONT ELEVATION

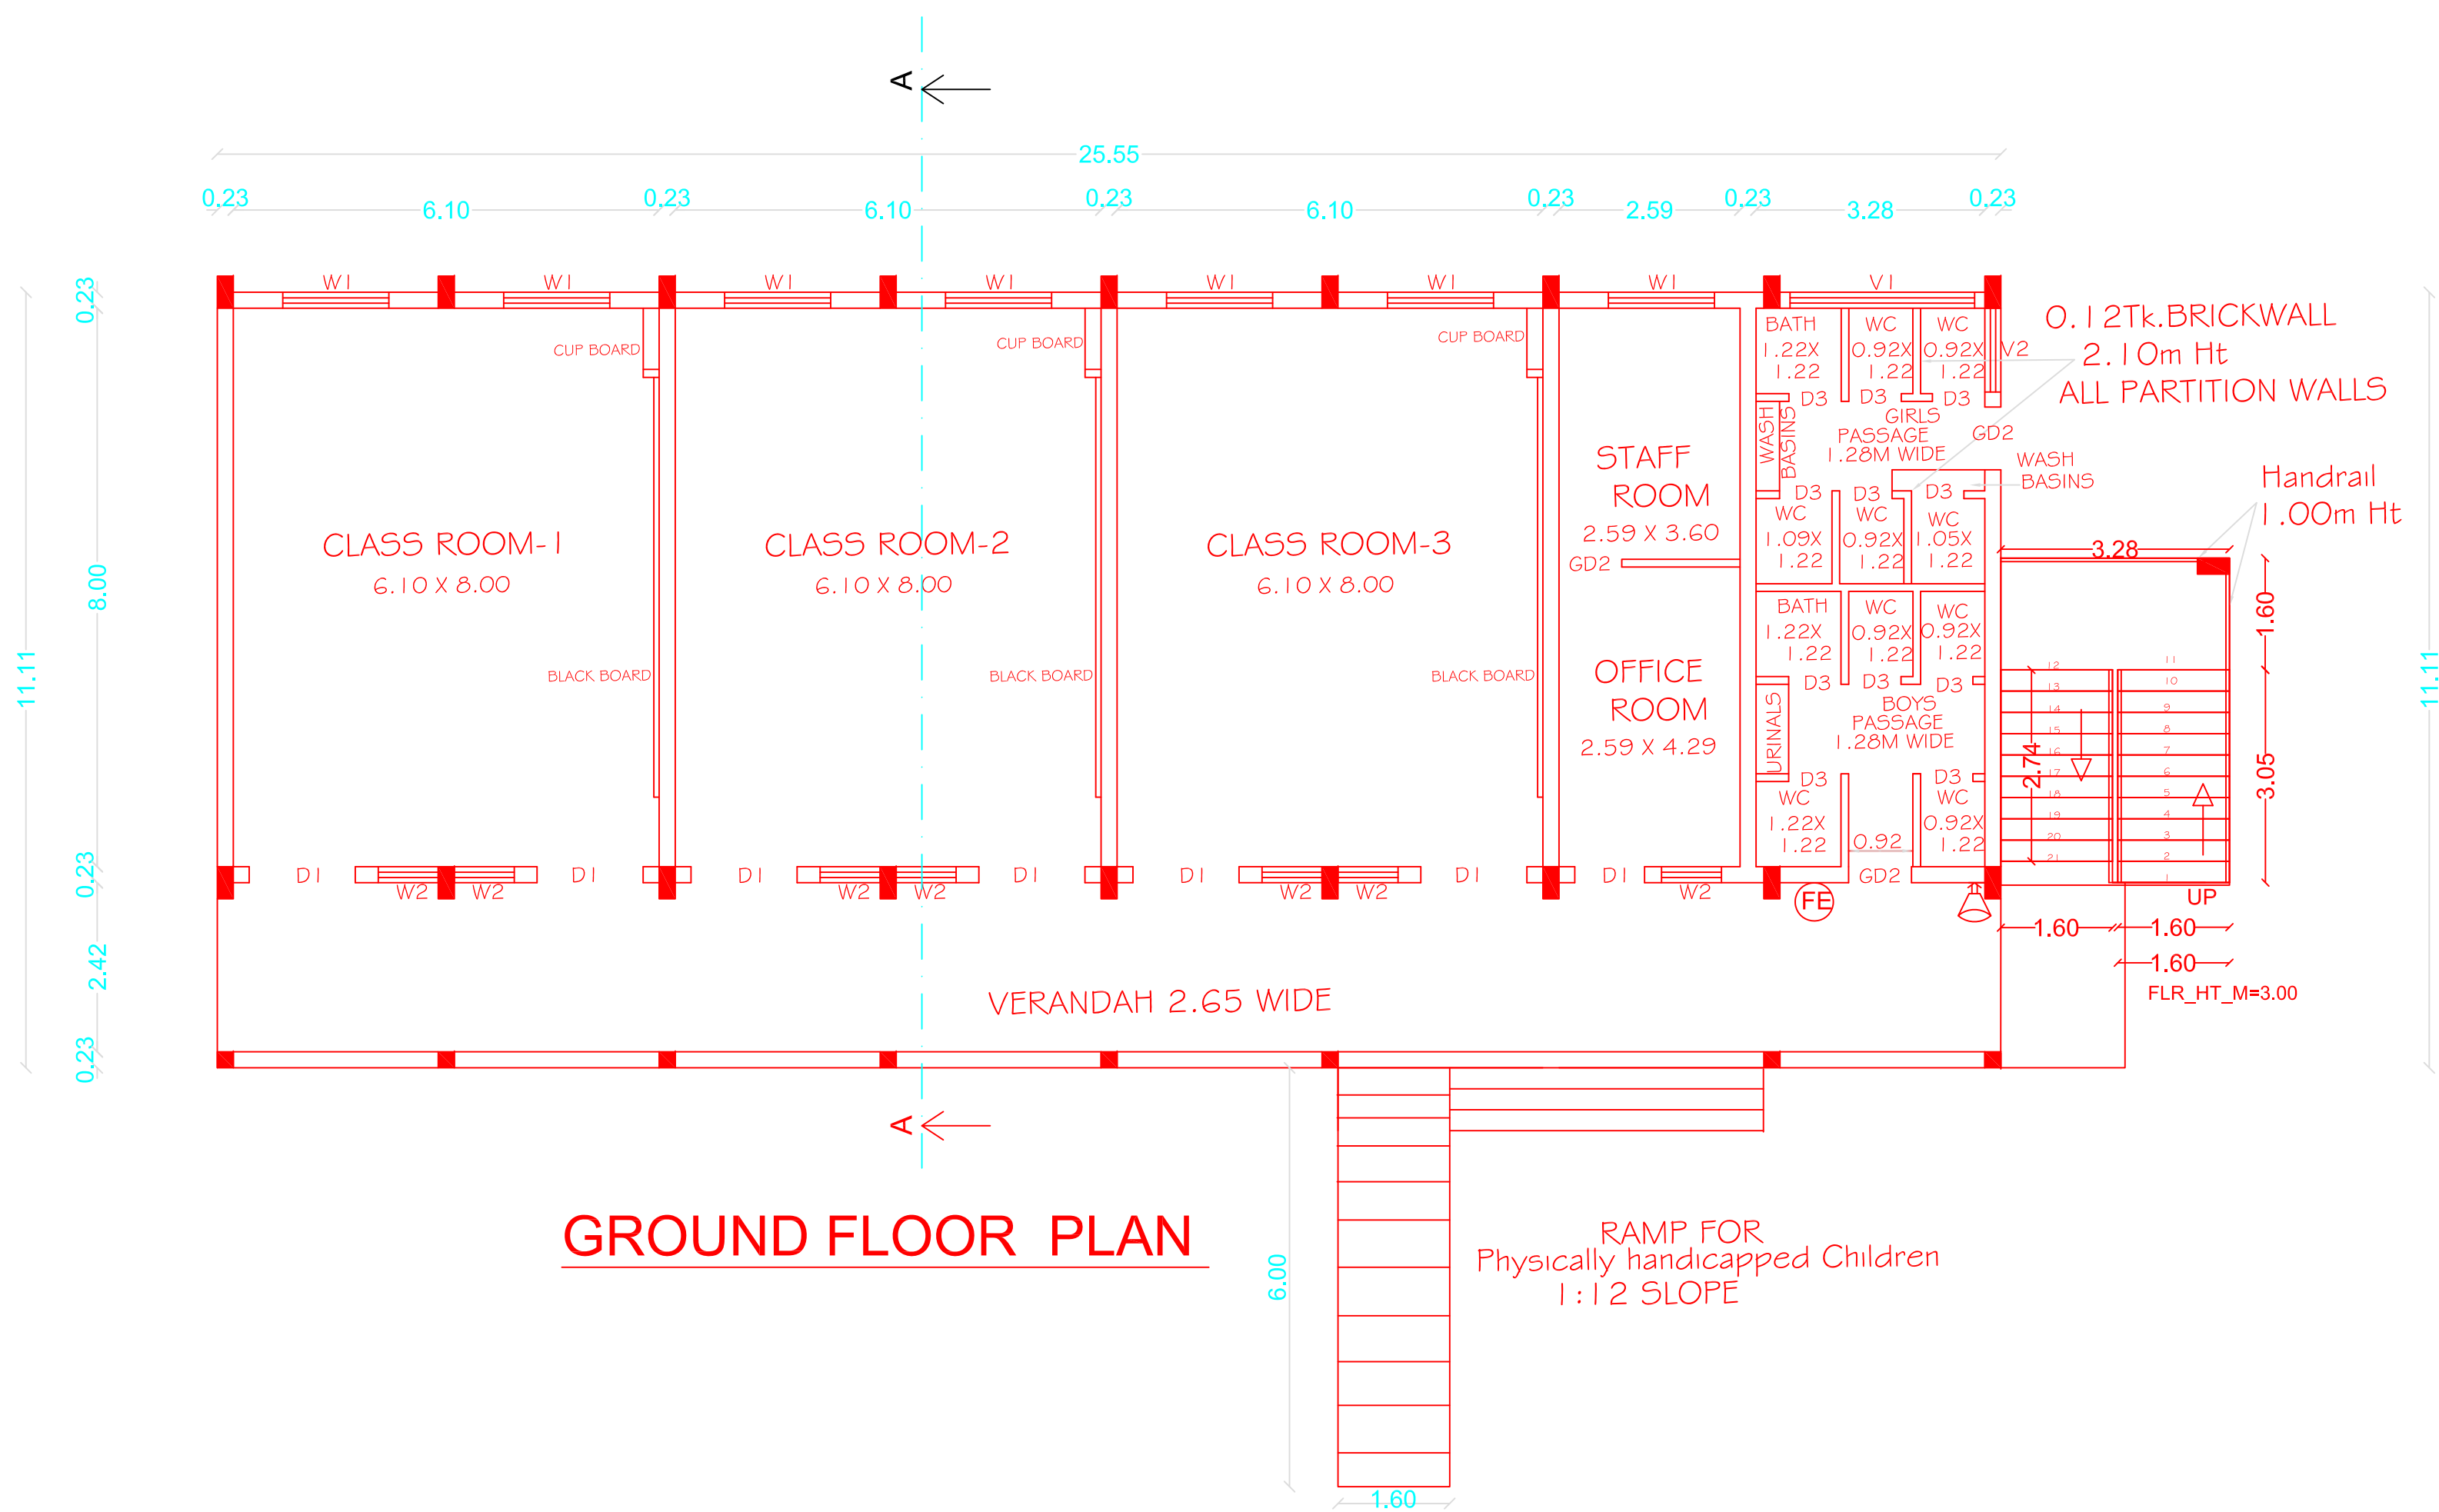


GROUND FLOOR PLAN

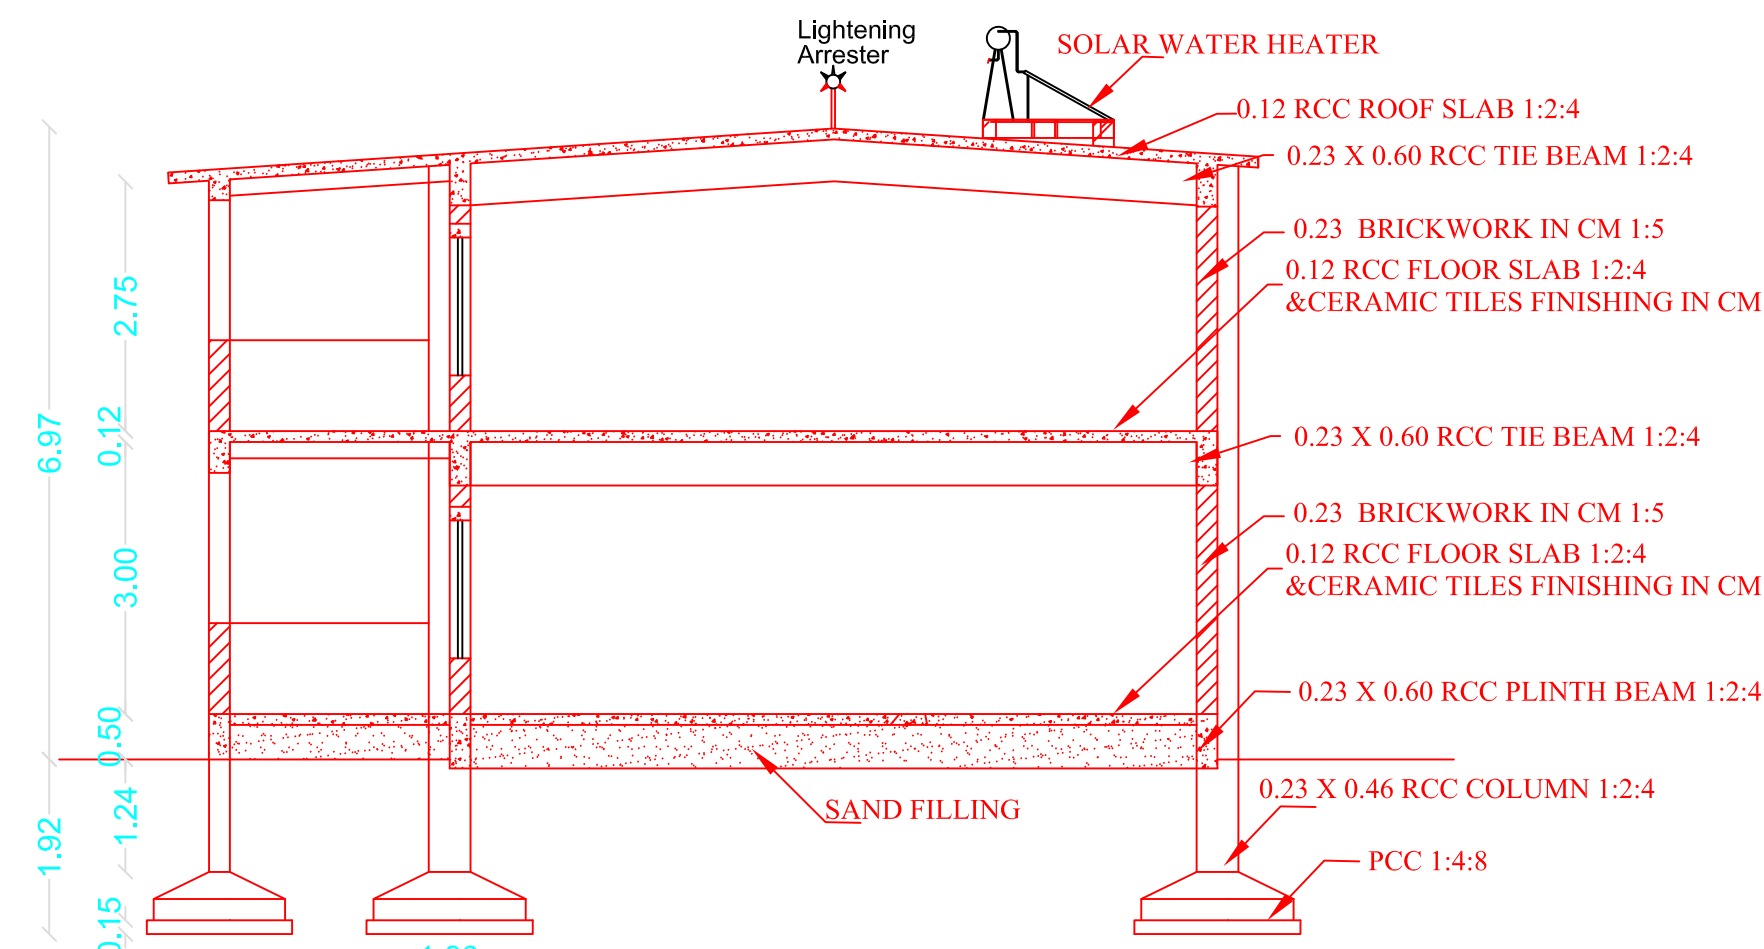

SECTION ON-AA'

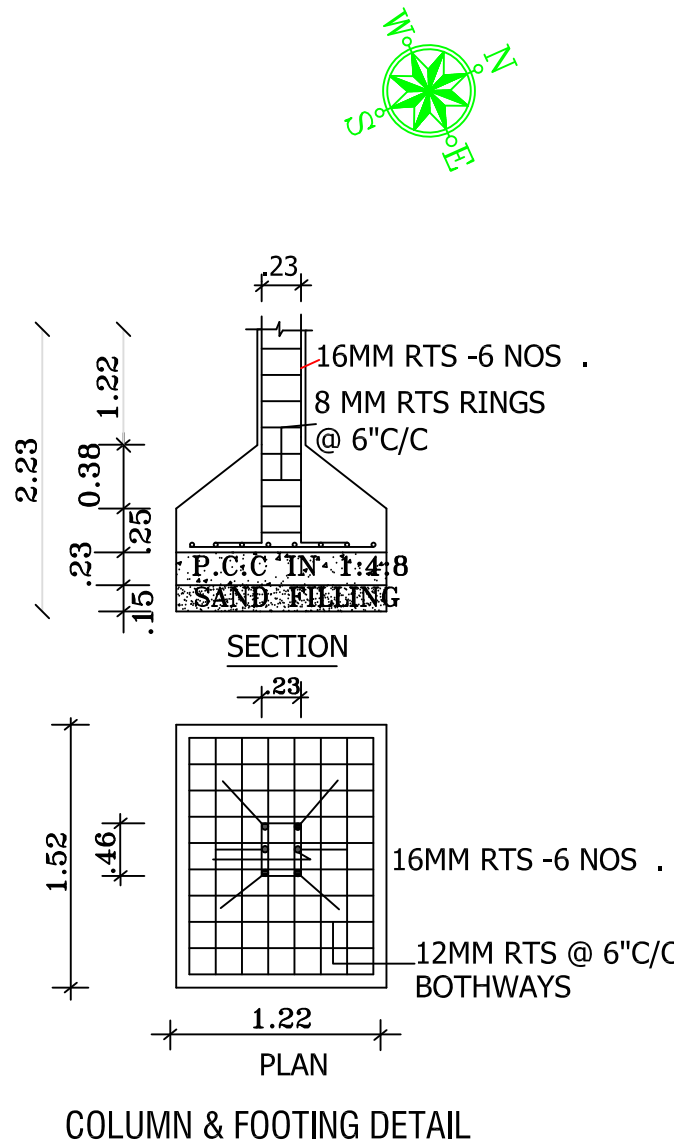

COLUMN & FOOTING DETAIL

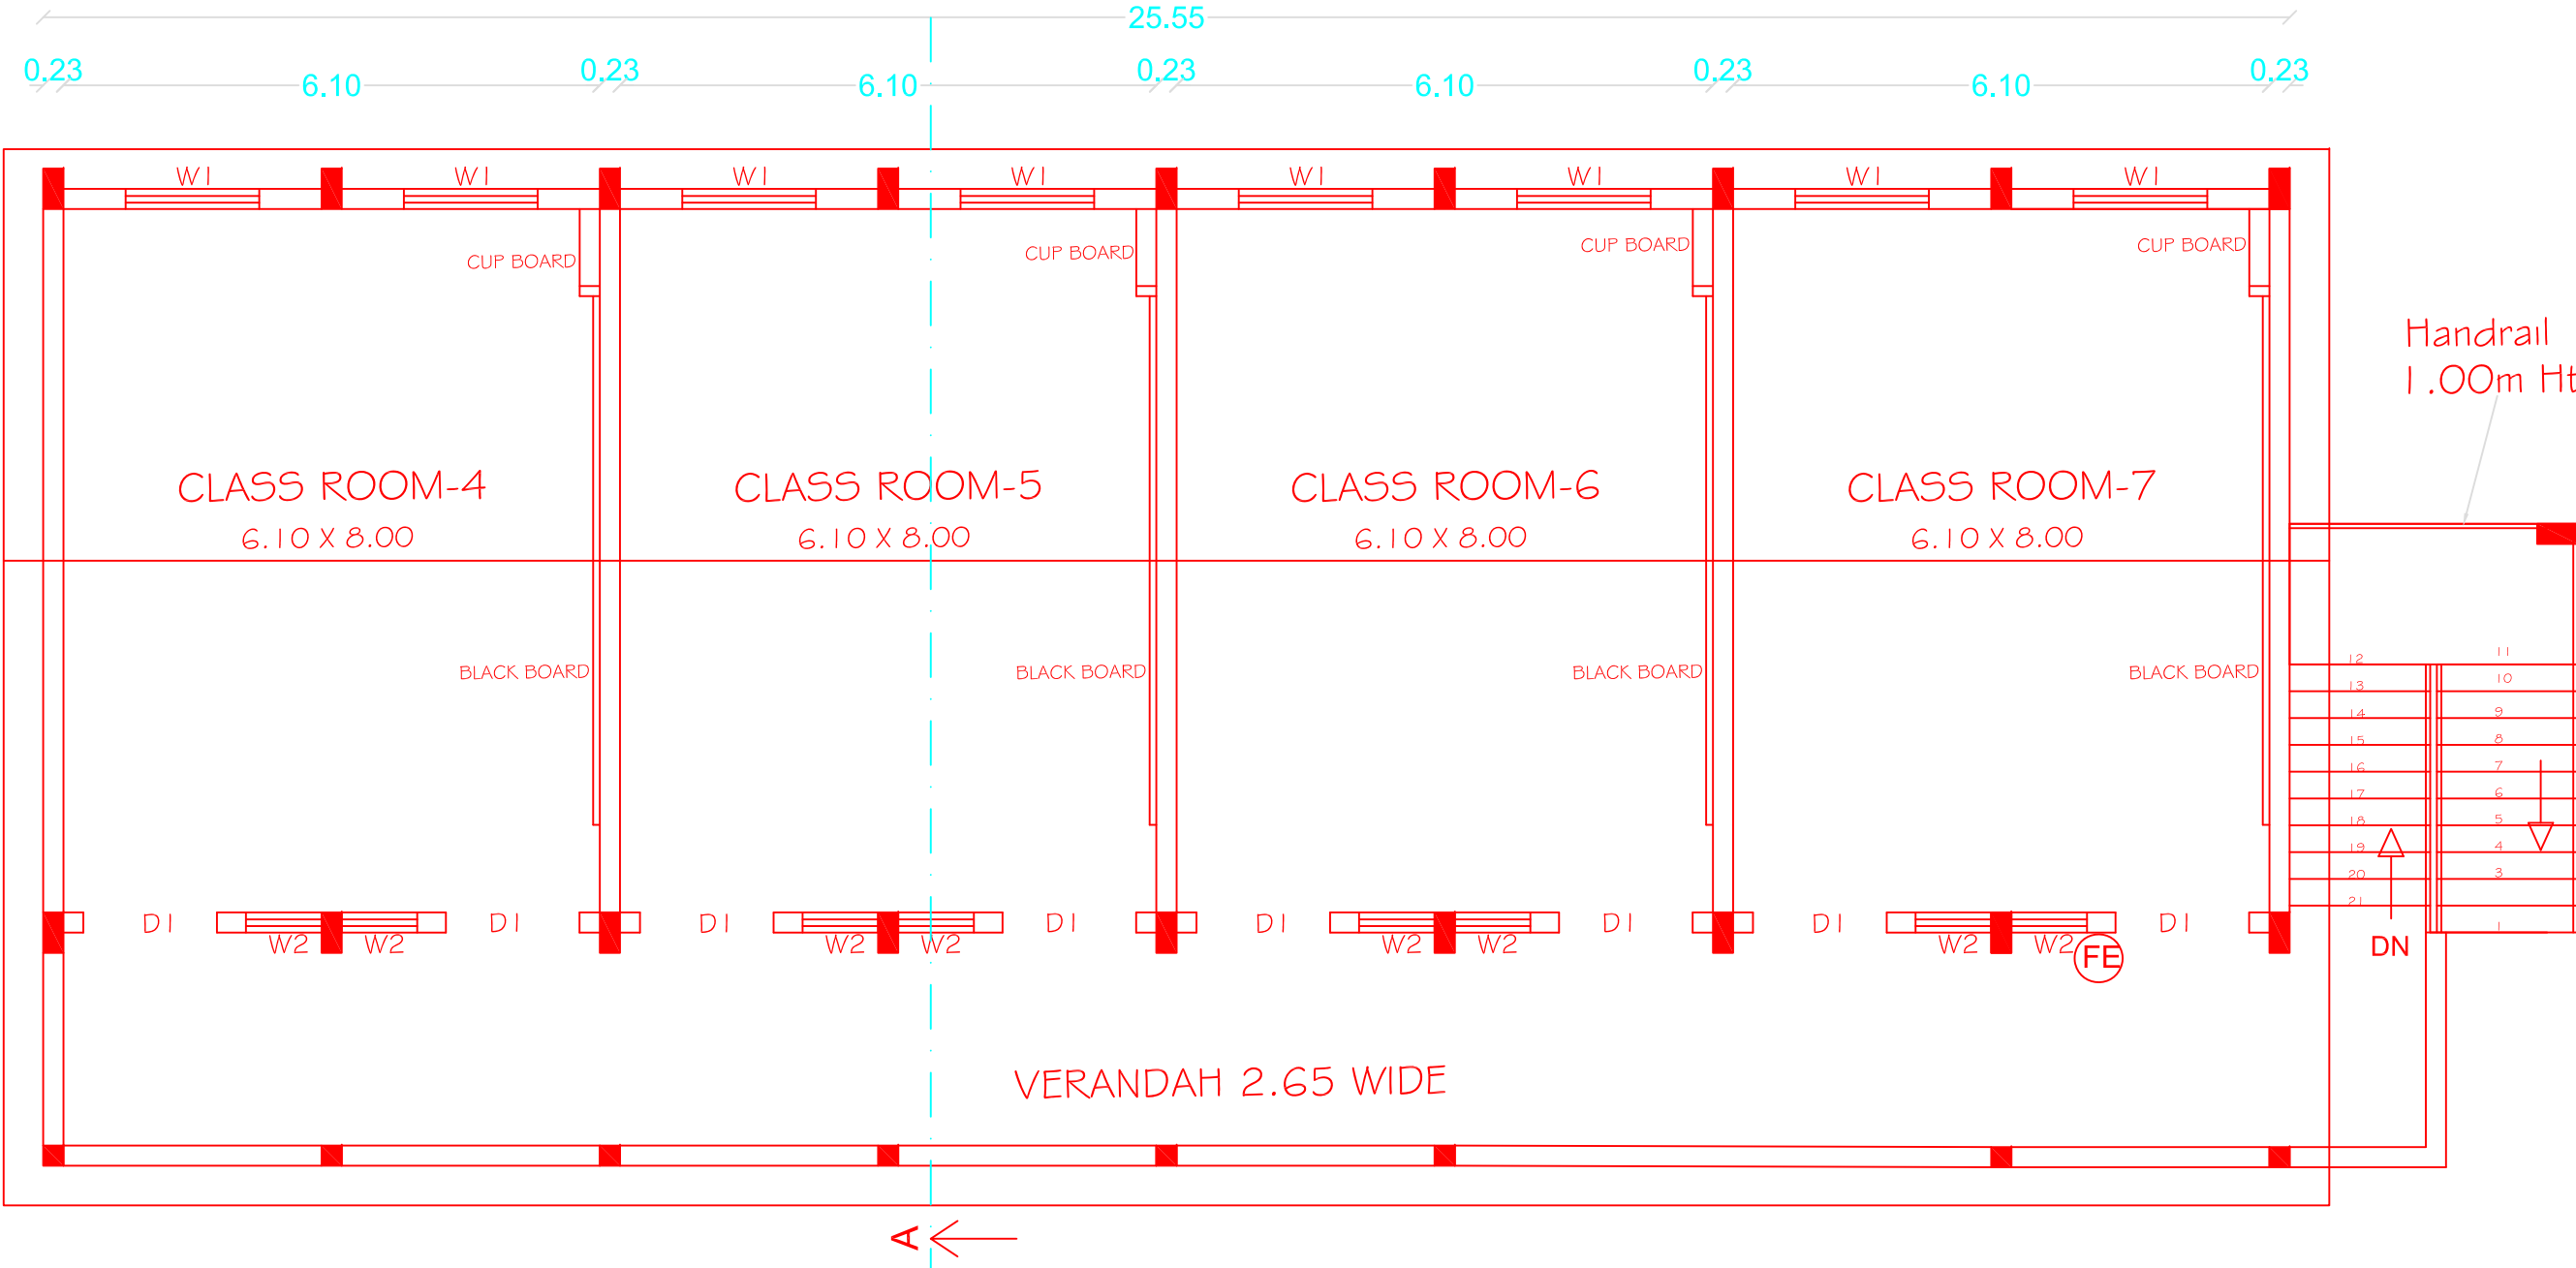

FIRST FLOOR PLAN

SPECIFICATIONS:

FOUNDATION : RCC COLUMN FOOTING 1:2:4 OVER PCC MATE 1:4:8
SUPERSTRUCTURE : 0.23 BRICKWORK IN CM 1:5 & PLASTERING IN CM 1:5
COLUMNS : 0.23X0.46 RCC COLUMN 1:2:4
BEAMS : 0.23X0.60 RCC 1:2:4, LINTEL BEAM 0.23X0.15 OF SIZE
FLOORING : 0.10 RCC 1:2:4 & CERAMIC TILES FINISHING
ROOFING : 0.12 RCC SLAB 1:2:4 & CEILING PLASTERING IN CM 1:4
WOOD WORK : VENTILATOR DOORS & WINDOWS, PAINTING WITH 2 COATS
ENAMEL PAINT WITH PRIMER COAT
COLOUR WASHING : OUTSIDE : 2 COATS OF SNOWCEM WHITE COLOUR
: INSIDE : 2 COATS OF OBD PISTA GREEN COLOUR

JOINERY SCHEDULE		
DESCRIPTION	NOTATION	SIZE
DOOR	D1	1.52x2.13
GRILL DOOR	GD2	0.90x2.13
DOOR	D3	0.75x2.13
WINDOW	W1	1.52x1.52
WINDOW	W2	0.86x1.52
VENTILATOR	V1	2.54x0.76
VENTILATOR	V2	1.20x0.76

- * SOLAR APARATUS TO BE PROVIDED
- * RAIN WATER HARVESTING SYSTEM PROVIDED
TREATMENT PLANT & TANKS ARE PROVIDED
- * EMEMGENCY EXIT PROVIDED
- * RAMP PROVIDED 1 IN 12 SLOPE
- (FE) FIRE EXTINGUISHER APPRATUS
PROVIDED IN NECESSARY PLACES.
- (A) FIRE ALARAM

BATH & WC TO BE PROVIDED

	BOYS 60 NOS	GIRLS 60 NOS
WC	4	4
WASH BASINS	4	4
BATH	1	1
URINALS	5	

PLAN SHOWING THE PROPOSED
CONSTRUCTION OF NURSERY
AND PRIMARY SCHOOL BUILDING
IN R.S.NO-108/5B, OLD R.S.NO-267
AT SIDDHAGIRI , YEDAPPALLI
VILLAGE, COONNOOR TALUK ,
NILGIRIS DISTRICT

AREA DETAILS	SQM
AREA OF SITE	1620.00
PROPOSED SCHOOL BUILDING	
GROUND FLOOR	: 283.92
FIRST FLOOR	: 283.92
TOTAL	567.84
AREA LEFT OPEN	1336.08
PLOT COVERAGE - 0.18%	
FSI - 0.35	
PARKING AREA	
CAR PARKING - 3 Nos	2.50x5.00m

ALL DIMENSIONS ARE IN METER
SCALE 1:100

(Signature)
E.M. MUGAMILI
REGISTERED ENGINEER
DTP/MDM/IN/12305/001
BASIC LAW SECTION
Web: 98484 55822

ENGINEER

ARCHITECT

NAME OF THE APPLICANT:

MANAGING TRUSTEE,
SIDDHAGIRI SAI FOUNDATION
107,SHIRDI SAIBABA DHARMASHALA
SIDDHAGIRI, YEDAPPALLI,COONNOOR
THE NILGIRIS

(Signature)