





FRONT ELEVATION

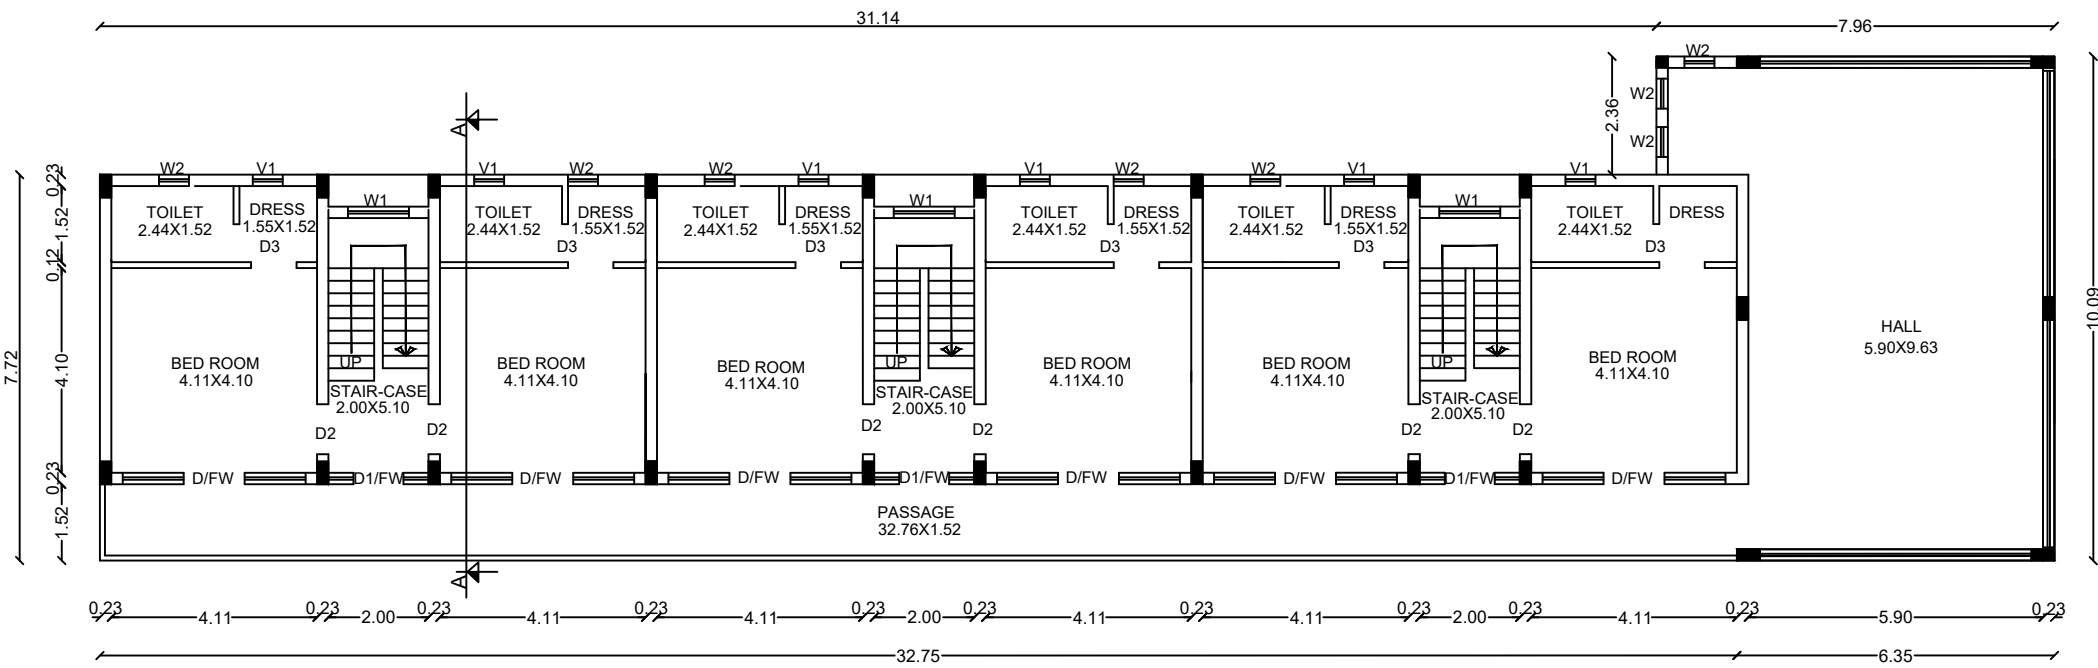


FIRST FLOOR PLAN

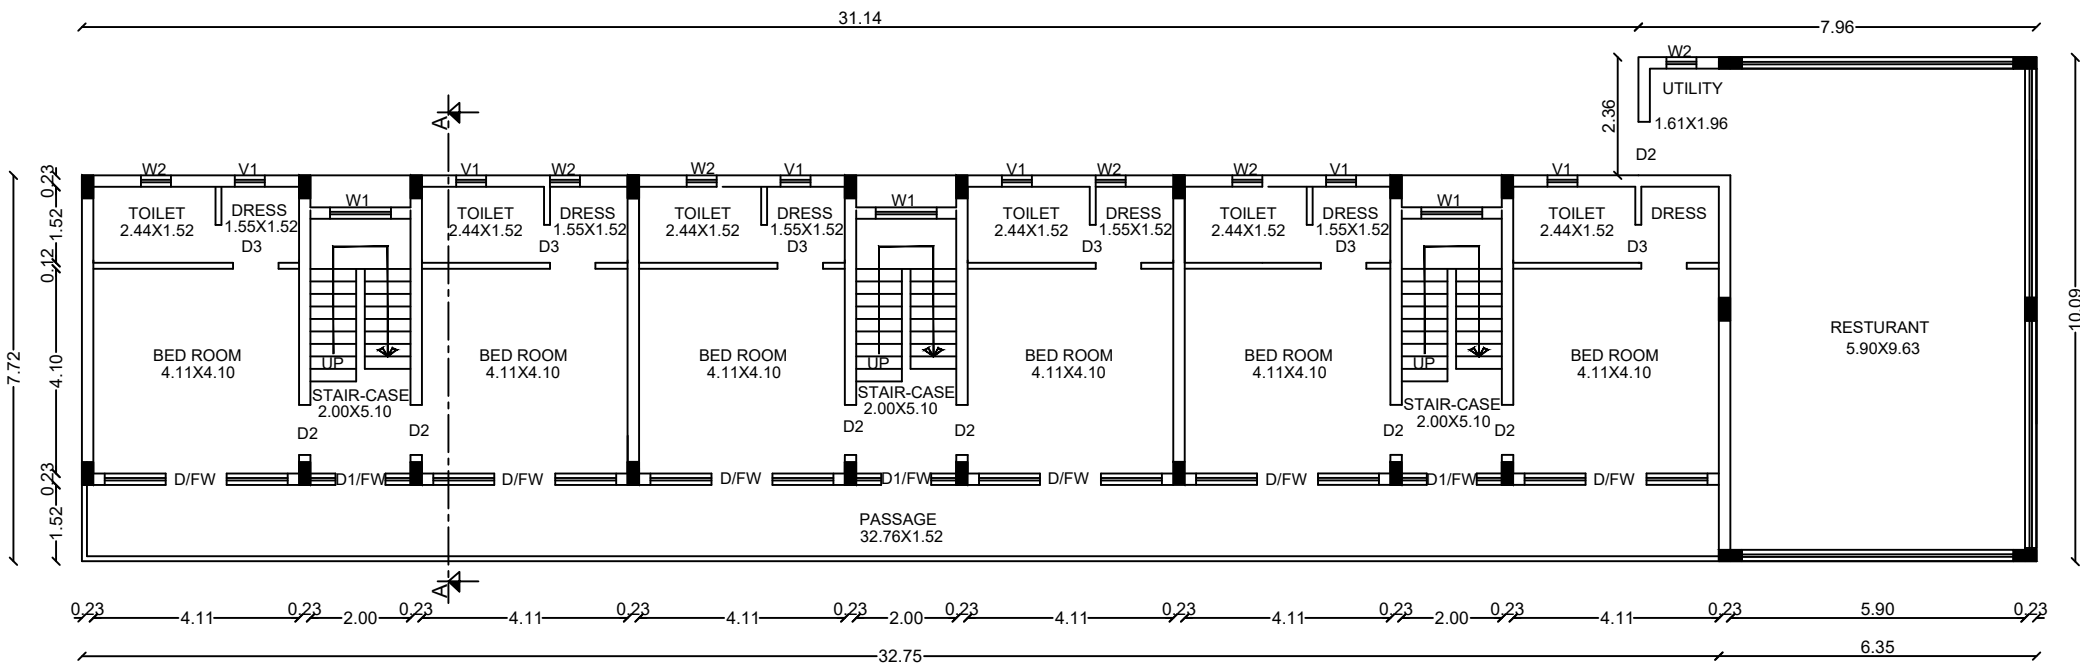


GROUND FLOOR PLAN


SCALE 1:100
ALL DIMENSIONAL ARE IN METER

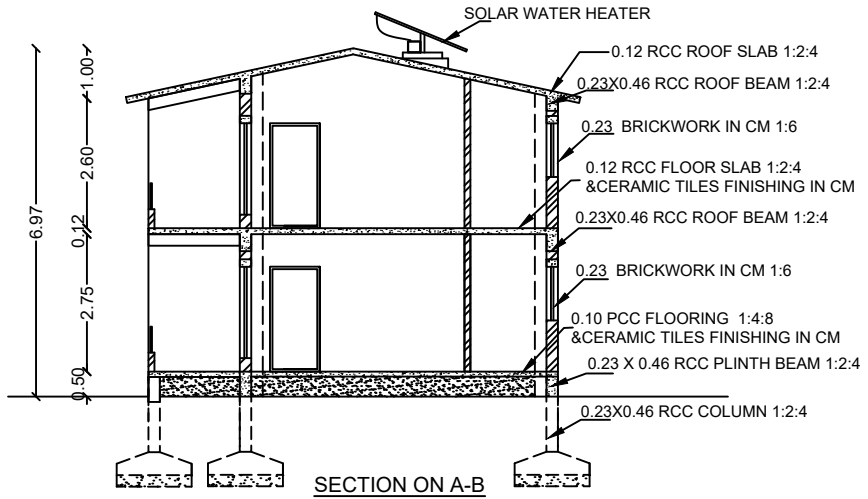


SECTION ON A-B

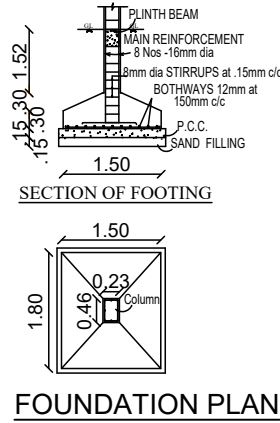


FOUNDATION PLAN

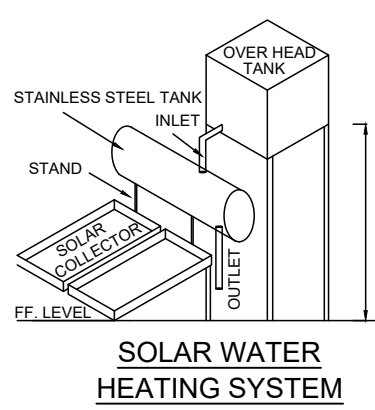


SOLAR WATER HEATING SYSTEM

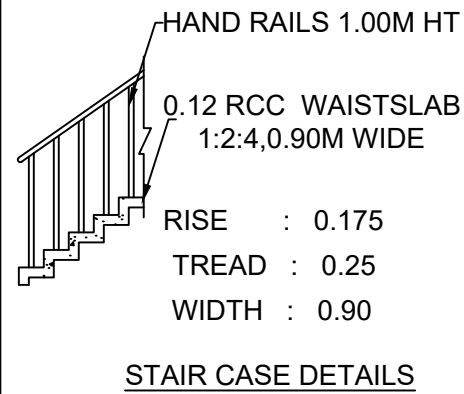


STAIR CASE DETAILS

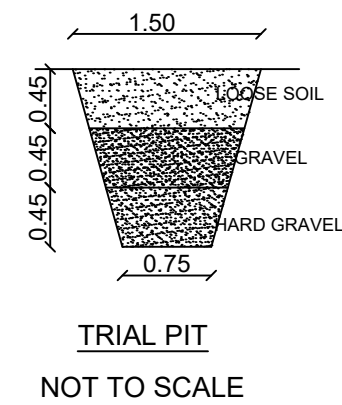



TRIAL PIT
NOT TO SCALE

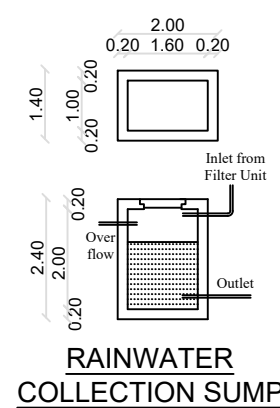

RAINWATER COLLECTION SUMP

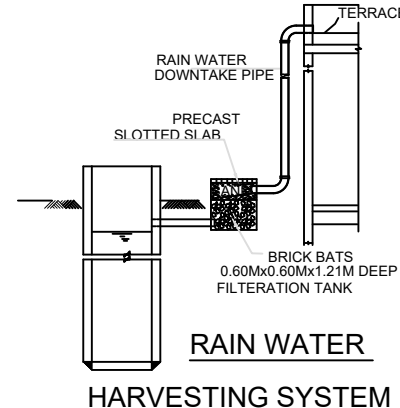

RAIN WATER HARVESTING SYSTEM

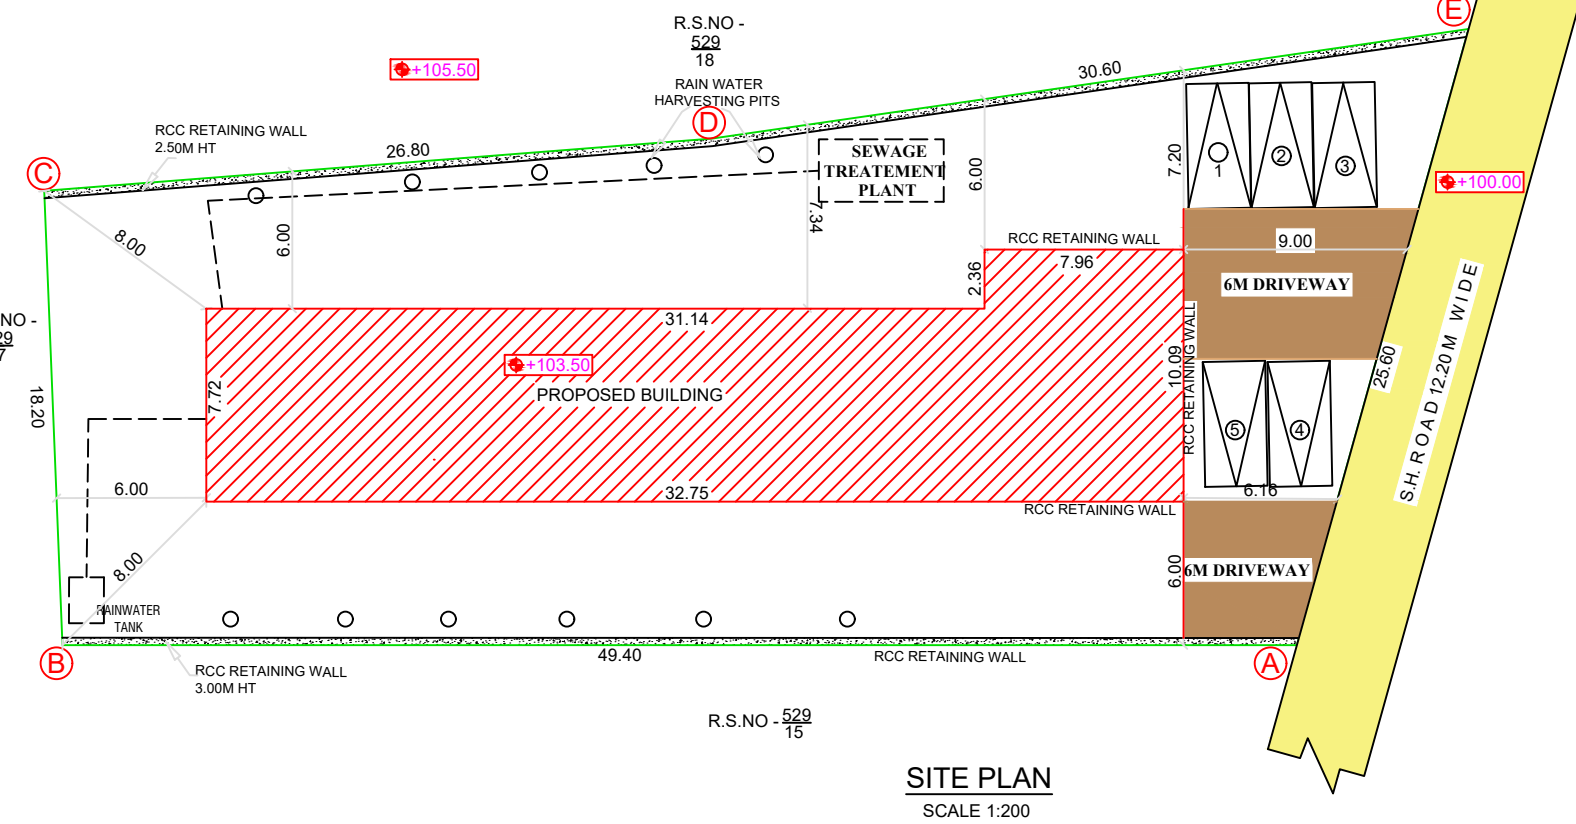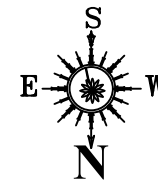

SITE PLAN
SCALE 1:200

- REFERENCE
- SITE BOUNDARY
 - PROPOSED BUILDING
 - EXISTING ROAD

PLAN SHOWING THE PROPOSED COMMERCIAL RESORT BUILDING IN R.S.NO - 529 / 16, OLD R.S.NO- 80 / 1 AT HULLATHY VILLAGE, HULLATHY VILLAGE PANCHAYAT, UDHAGAMANDALAM TALUK, THE NILGIRIS.

- 1)Mrs.VIJAYALAKSHMI
W/o.Mr. POOVAIAH
- 2)Mr.SUKHAVASI SIVA RAMA KRISHNA
SATYA PRASAD
- 3)Mr.SUKHAVASI NARAYANA RAO

NAME OF THE APPLICANTS


E.M.MUGAMIL B.E
REGISTERED ENGINEER
DTC/INDIA - 1123/05/001
BABU CONSTRUCTIONS
SBI LANE, OOTY-1
Mob: 99993 33922

ENGINEER


TECHNICAL CONCURRENCE

ONLINE APPLICATION NUMBER:
SWP/BPA/342520/2024

BP/TCP/NLG.NO.

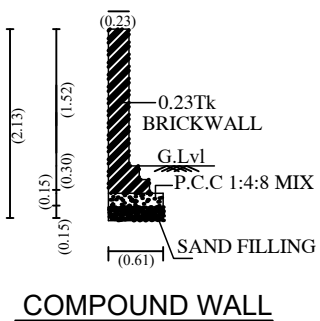

COMPOUND WALL

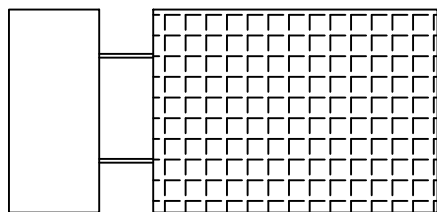

SOLAR PANEL

Signature Not
Verified
Signed by Village Panchayat
President
Location: The Nilgiris
Date: 2025.06.08 14:11:56