




FRONT ELEVATION

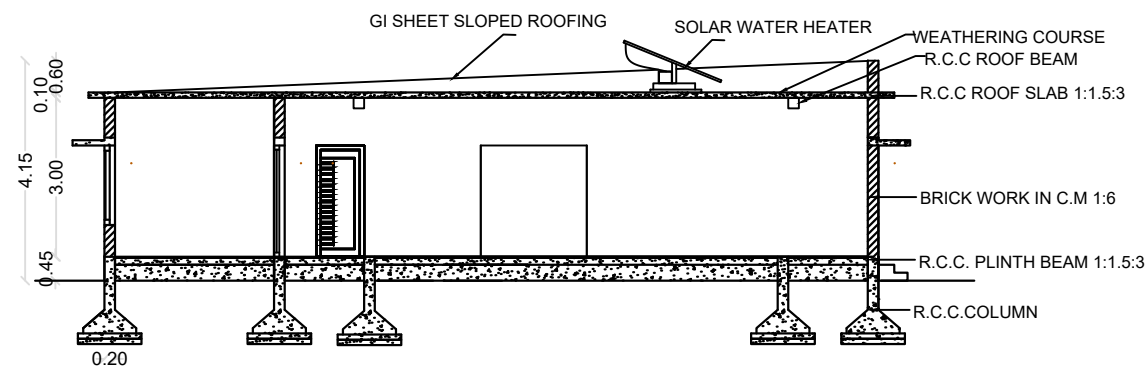


SECTION ON A-B

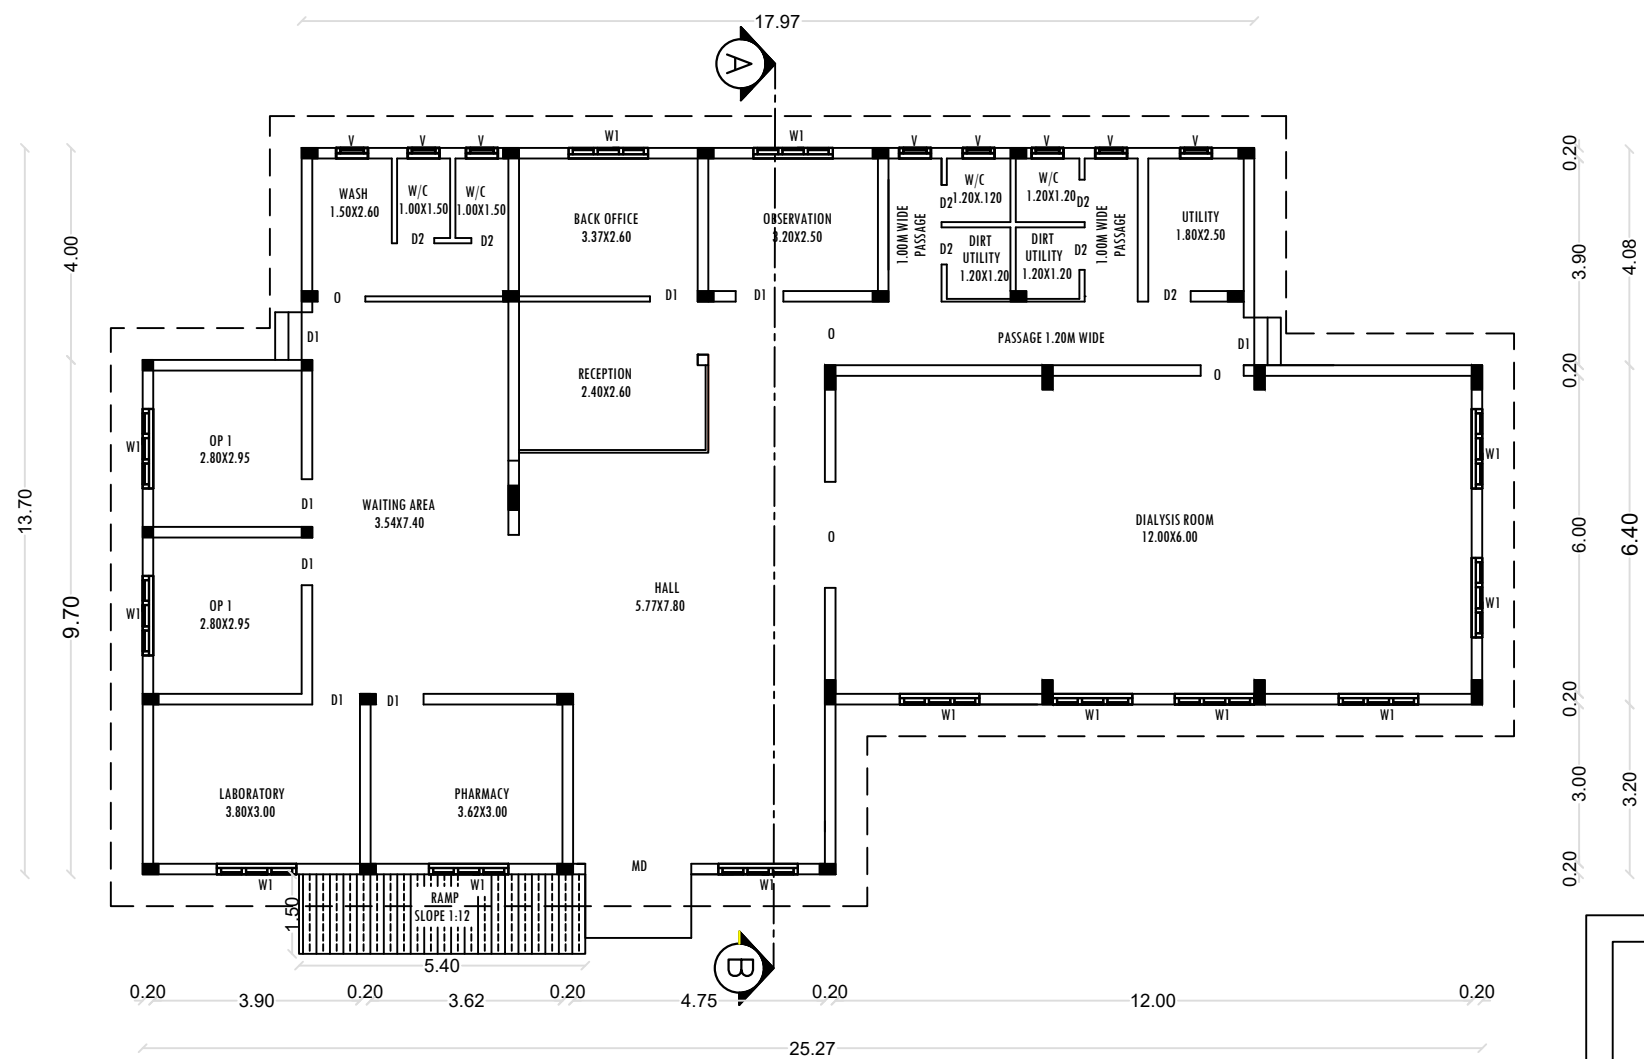

GROUND FLOOR PLAN

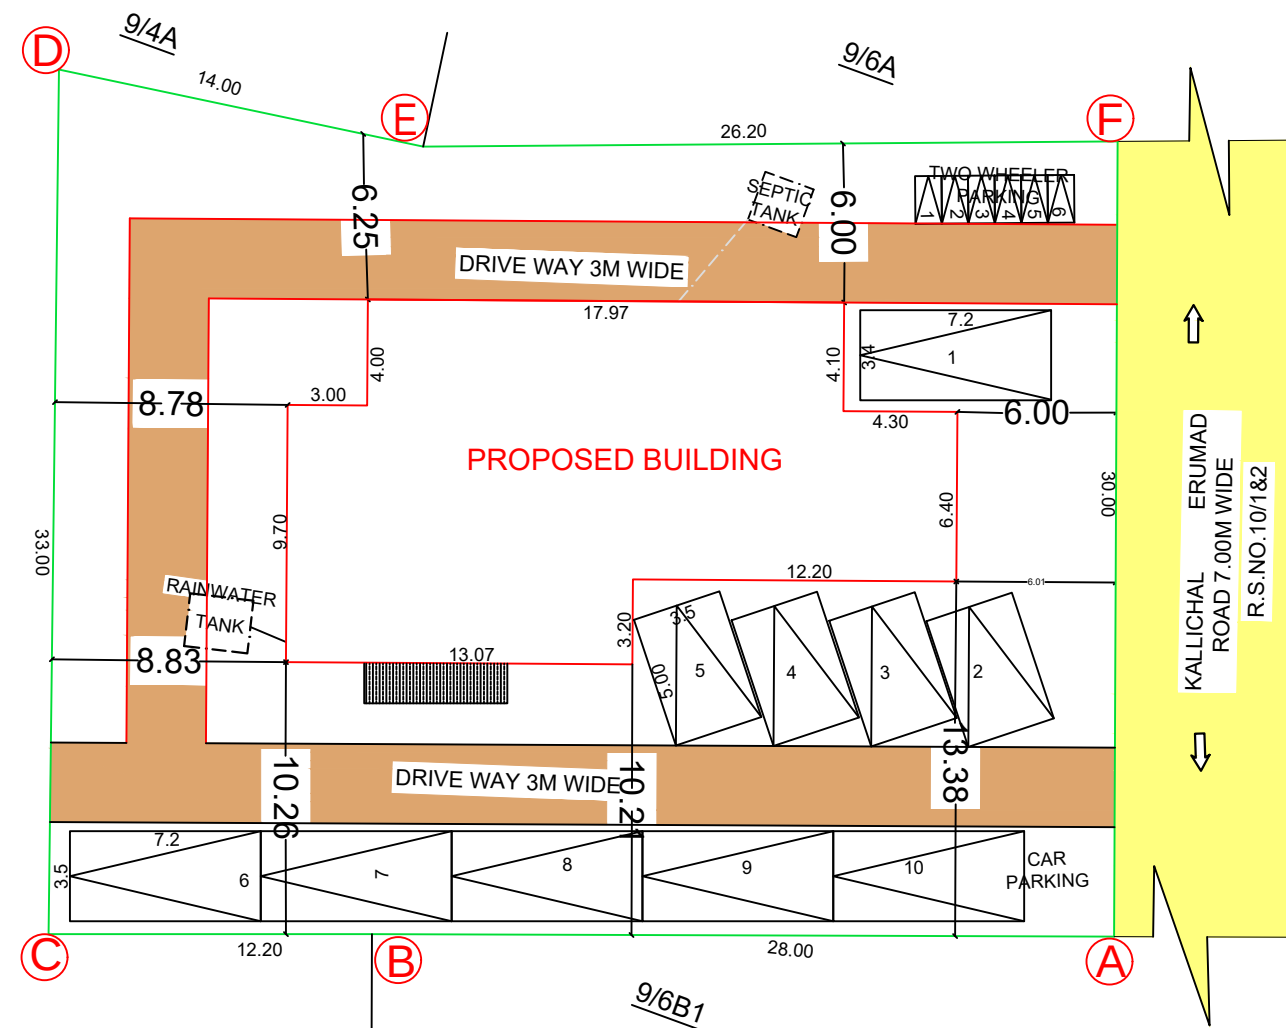

SITE PLAN  
SCALE 1:200

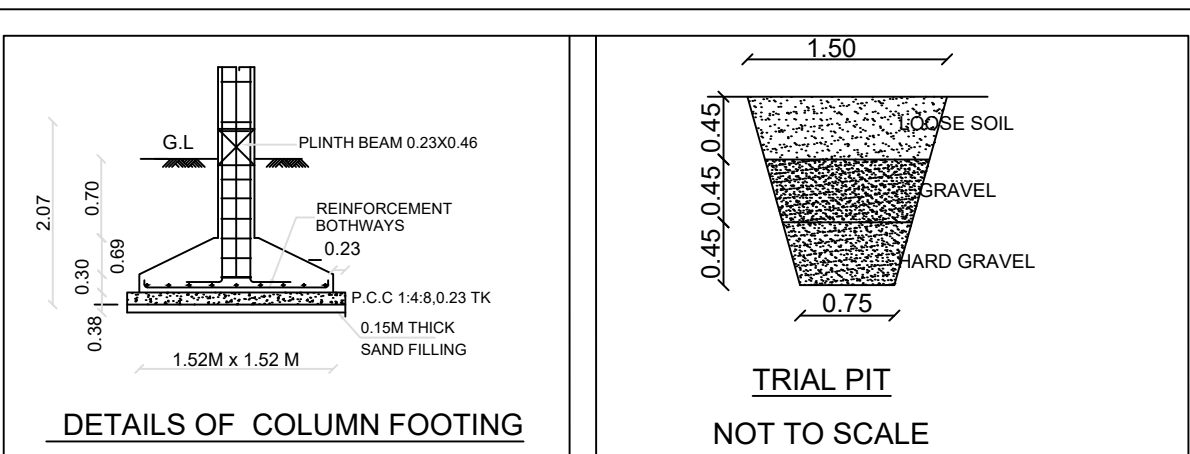


DETAILS OF COLUMN FOOTING


TRIAL PIT  
NOT TO SCALE

REFERENCE


- GREEN LINE: SITE BOUNDARY
- RED LINE: PROPOSED BUILDING
- YELLOW LINE: ROAD

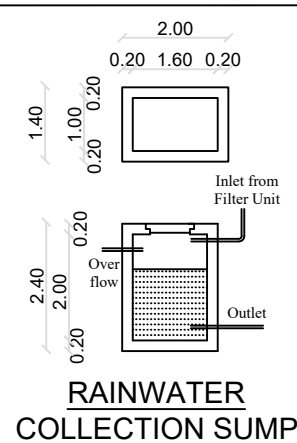


RAINWATER  
COLLECTION SUMP

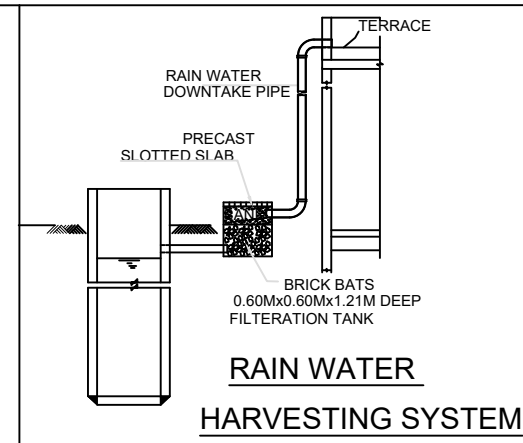


RAIN WATER  
HARVESTING SYSTEM

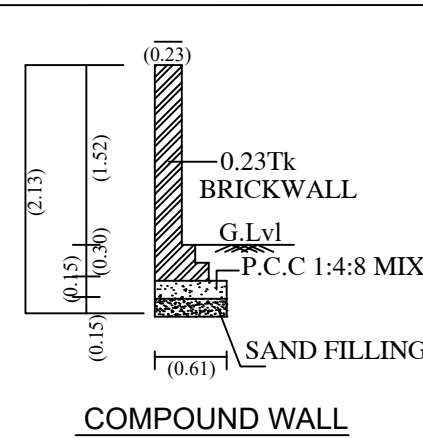


COMPOUND WALL

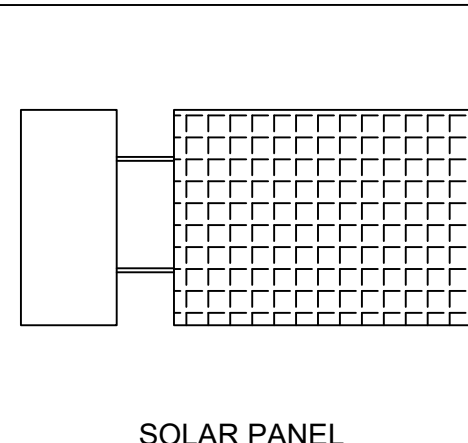

SOLAR PANEL

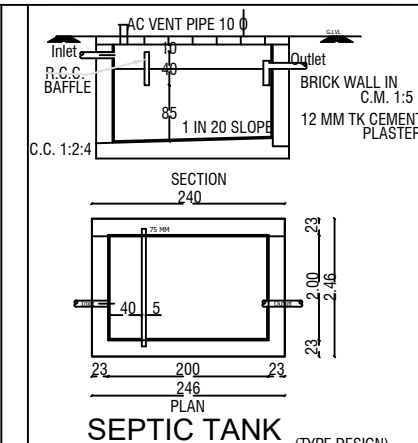

SEPTIC TANK  
(TYPE DESIGN)

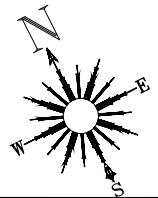

PLAN SHOWING THE PROPOSED CONSTRUCTION  
OF KARUNAI DIALYSIS CENTER BUILDING IN  
R.S.NO - 9 /5B2,9/6B2,  
AT CHERANGODE VILLAGE , CHERANGODE  
PANCHAYAT , PANDALUR TALUK,THE NILGIRIS.

SCHEDULE OF JOINERIES

|    |            |           |
|----|------------|-----------|
| MD | MAIN DOOR  | 2.00X2.14 |
| D1 | DOOR       | 0.90X2.14 |
| D2 | DOOR       | 0.80X2.14 |
| W1 | WINDOW     | 1.50X1.45 |
| V1 | VENTILATOR | 0.60X0.90 |

AREA DETAILS

| AREA DETAILS          | SQ.M    |
|-----------------------|---------|
| AREA OF THE SITE      | 1213.00 |
| PROPOSED GROUND FLOOR | 277.59  |
| TOTAL PLINTH AREA     | 277.59  |
| AREA LEFT OPEN        | 937.41  |

PLOT COVERAGE - 22.88%  
FSI = 0.23

CAR PARKING - 2.50x5.00m - 10 Nos  
TWO WHEELER PARKING - 1.00x1.80m - 6 Nos

**PRESIDENT / SECRETARY**  
**KARUNAI DIALYSIS CENTRE**  
ERUMAD Reg.No. 681C IV/2024  
Konnachal P.O., The Nilgiris, Tamilnadu

ABDUL MAJEED  
KARUNAI DIALYSIS CENTRE,  
KONNACHAL POST, KOLLAL,  
ERUMAD.

NAME OF THE APPLICANT

**Er. M. MUQAMIL, B.E.,**  
**REGISTERED ENGINEER**  
DTCP / ND/RE/GR. I/23/05/001  
**BABU CONSTRUCTIONS**  
SBI LANE, OOTY.  
MOB: 9500333322

ENGINEER

**ONLINE APPLICATION NUMBER:**  
**SWP/BPA/388068/2024**

**BP/TCP/NLG.NO. 19/2025**

