




SITE PLAN SHOWING THE PROPOSED CONSTRUCTION OF COMMERCIAL BUILDING (RETAIL SHOP) IN T.S.WARD:F, BLOCK:7,
T.S.NO:22/3B, OLD S.NO:11/5,6 & 8, ALLINAGARAM VILLAGE, THENI-ALLINAGARAM MUNICIPALITY, THENI TALUK & THENI DISTRICT.

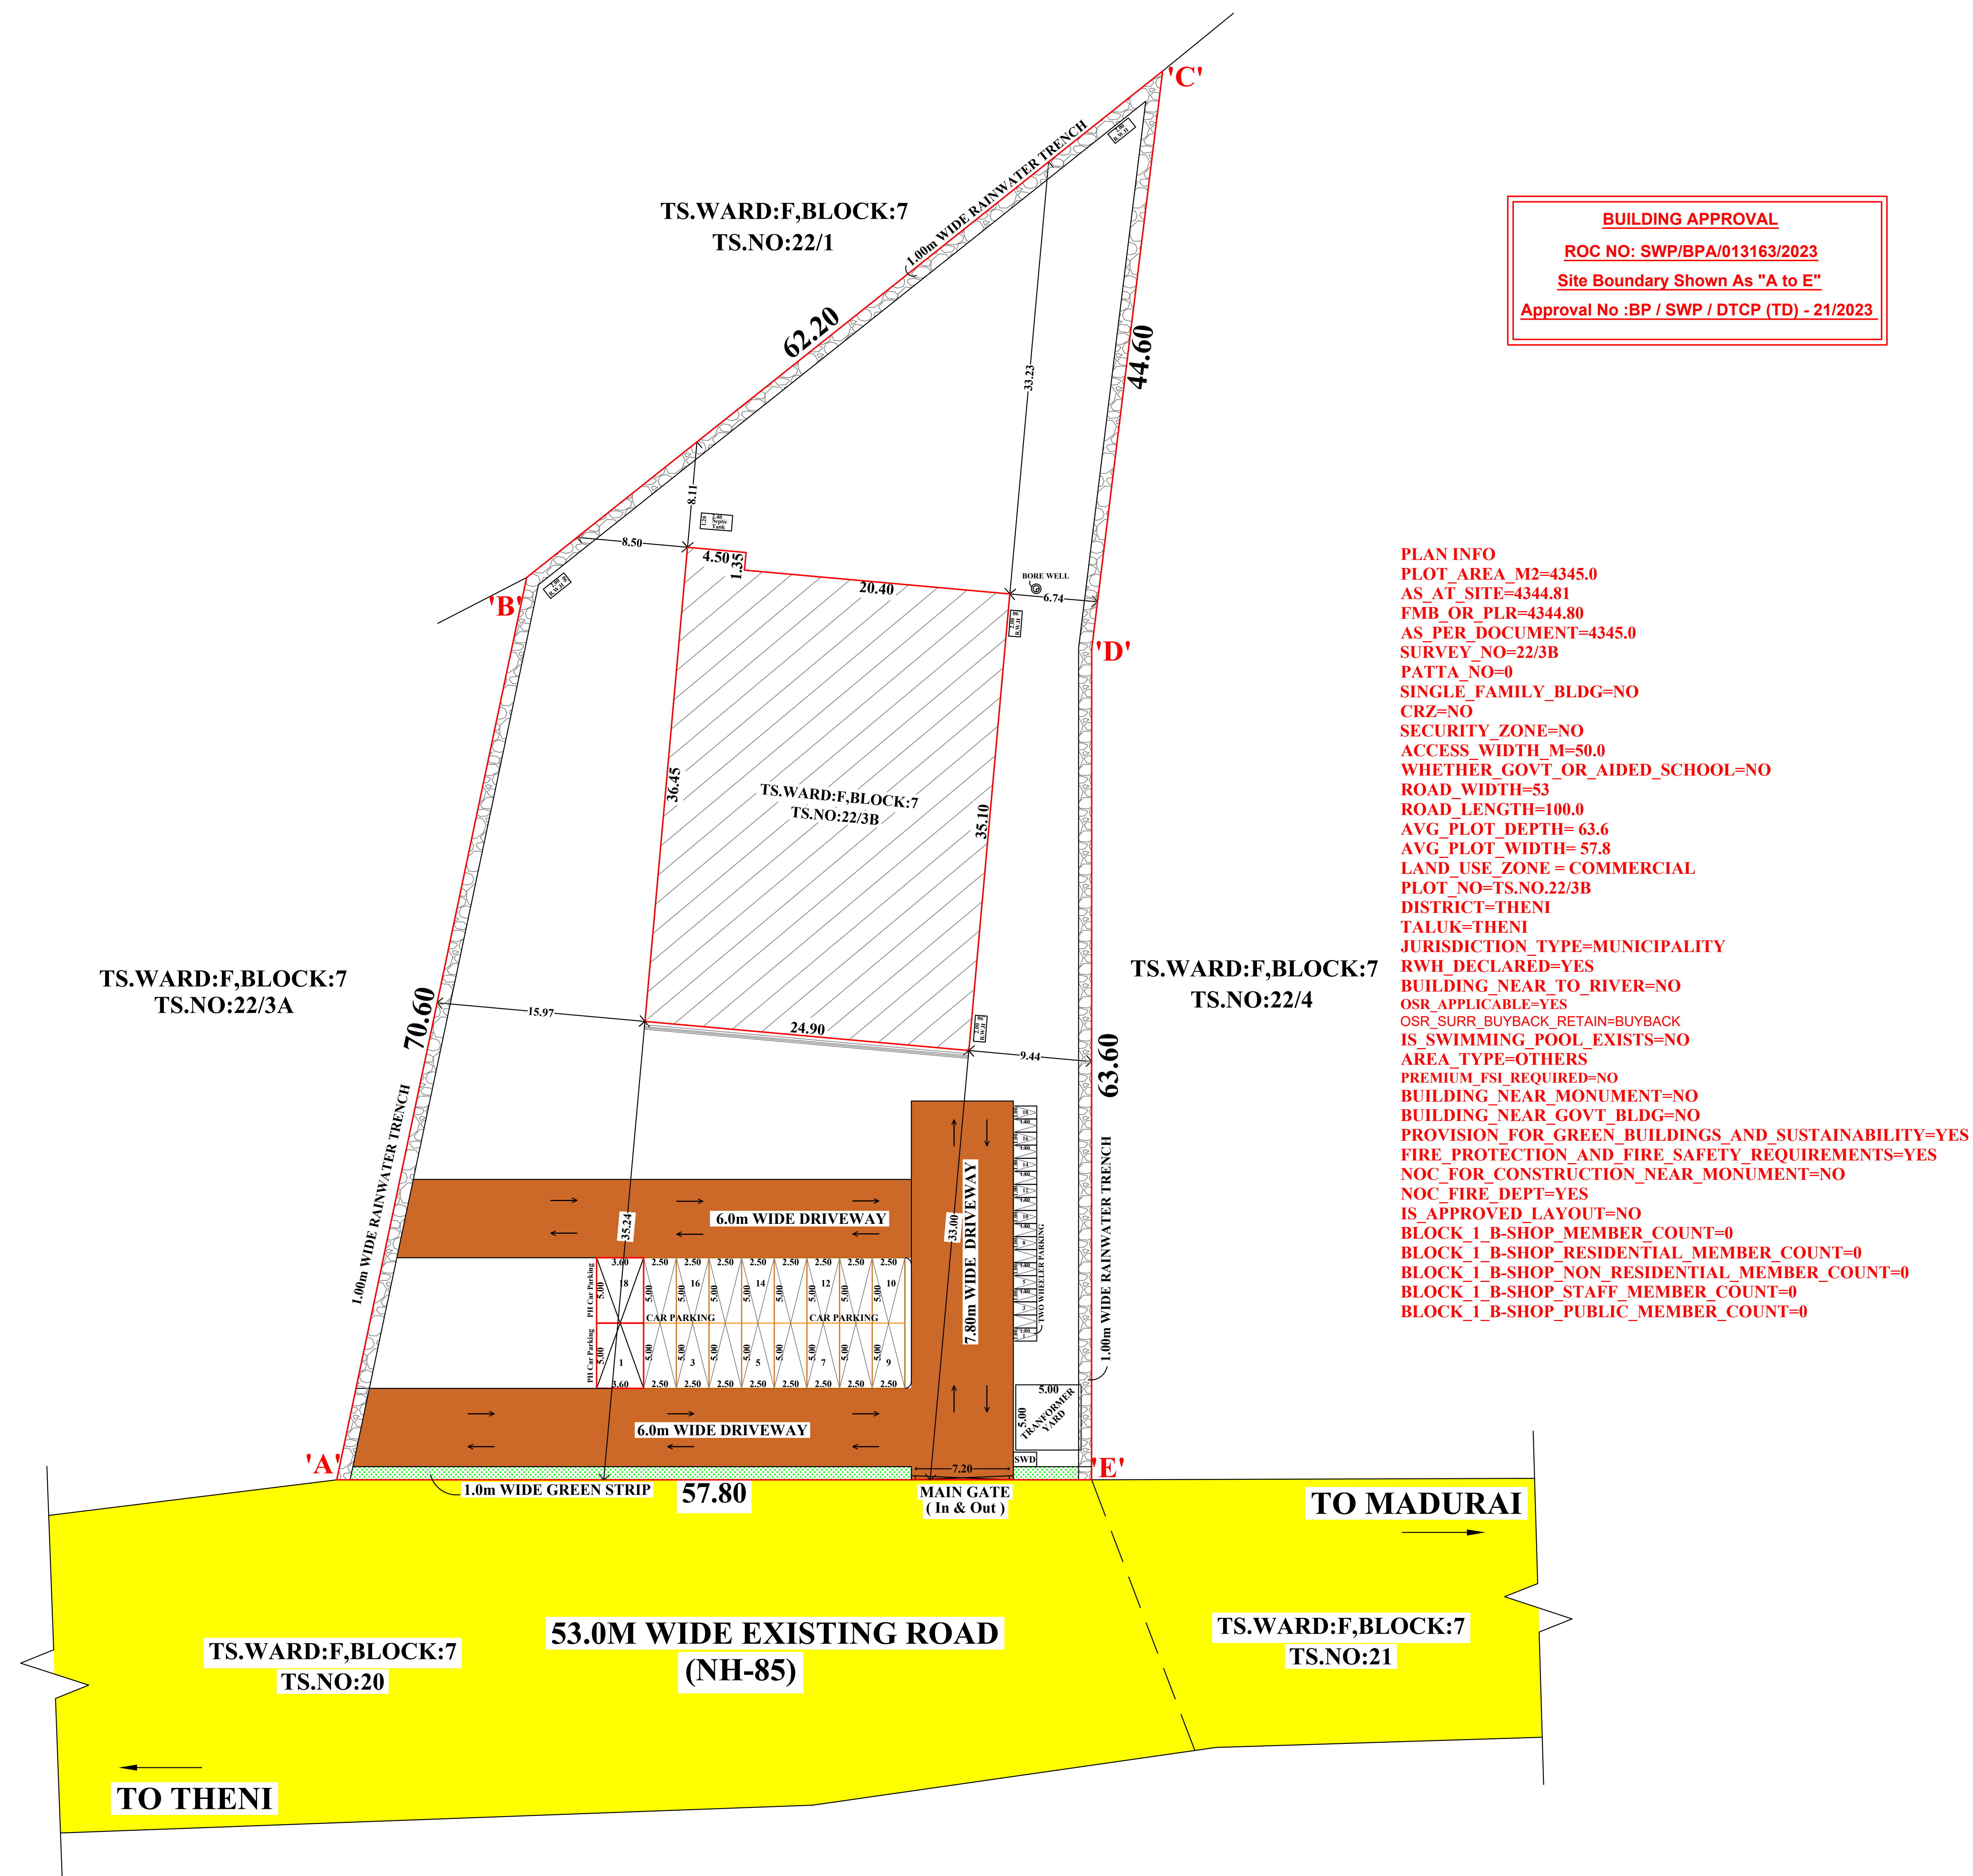


PLAN SHOWING THE PROPOSED CONSTRUCTION OF COMMERCIAL BUILDING (RETAIL SHOP) IN T.S.WARD:F, BLOCK:7, T.S.NO:22/3B, OLD S.NO:11/5,6 & 8, ALLINAGARAM VILLAGE, THENI-ALLINAGARAM MUNICIPALITY, THENI TALUK & THENI DISTRICT.

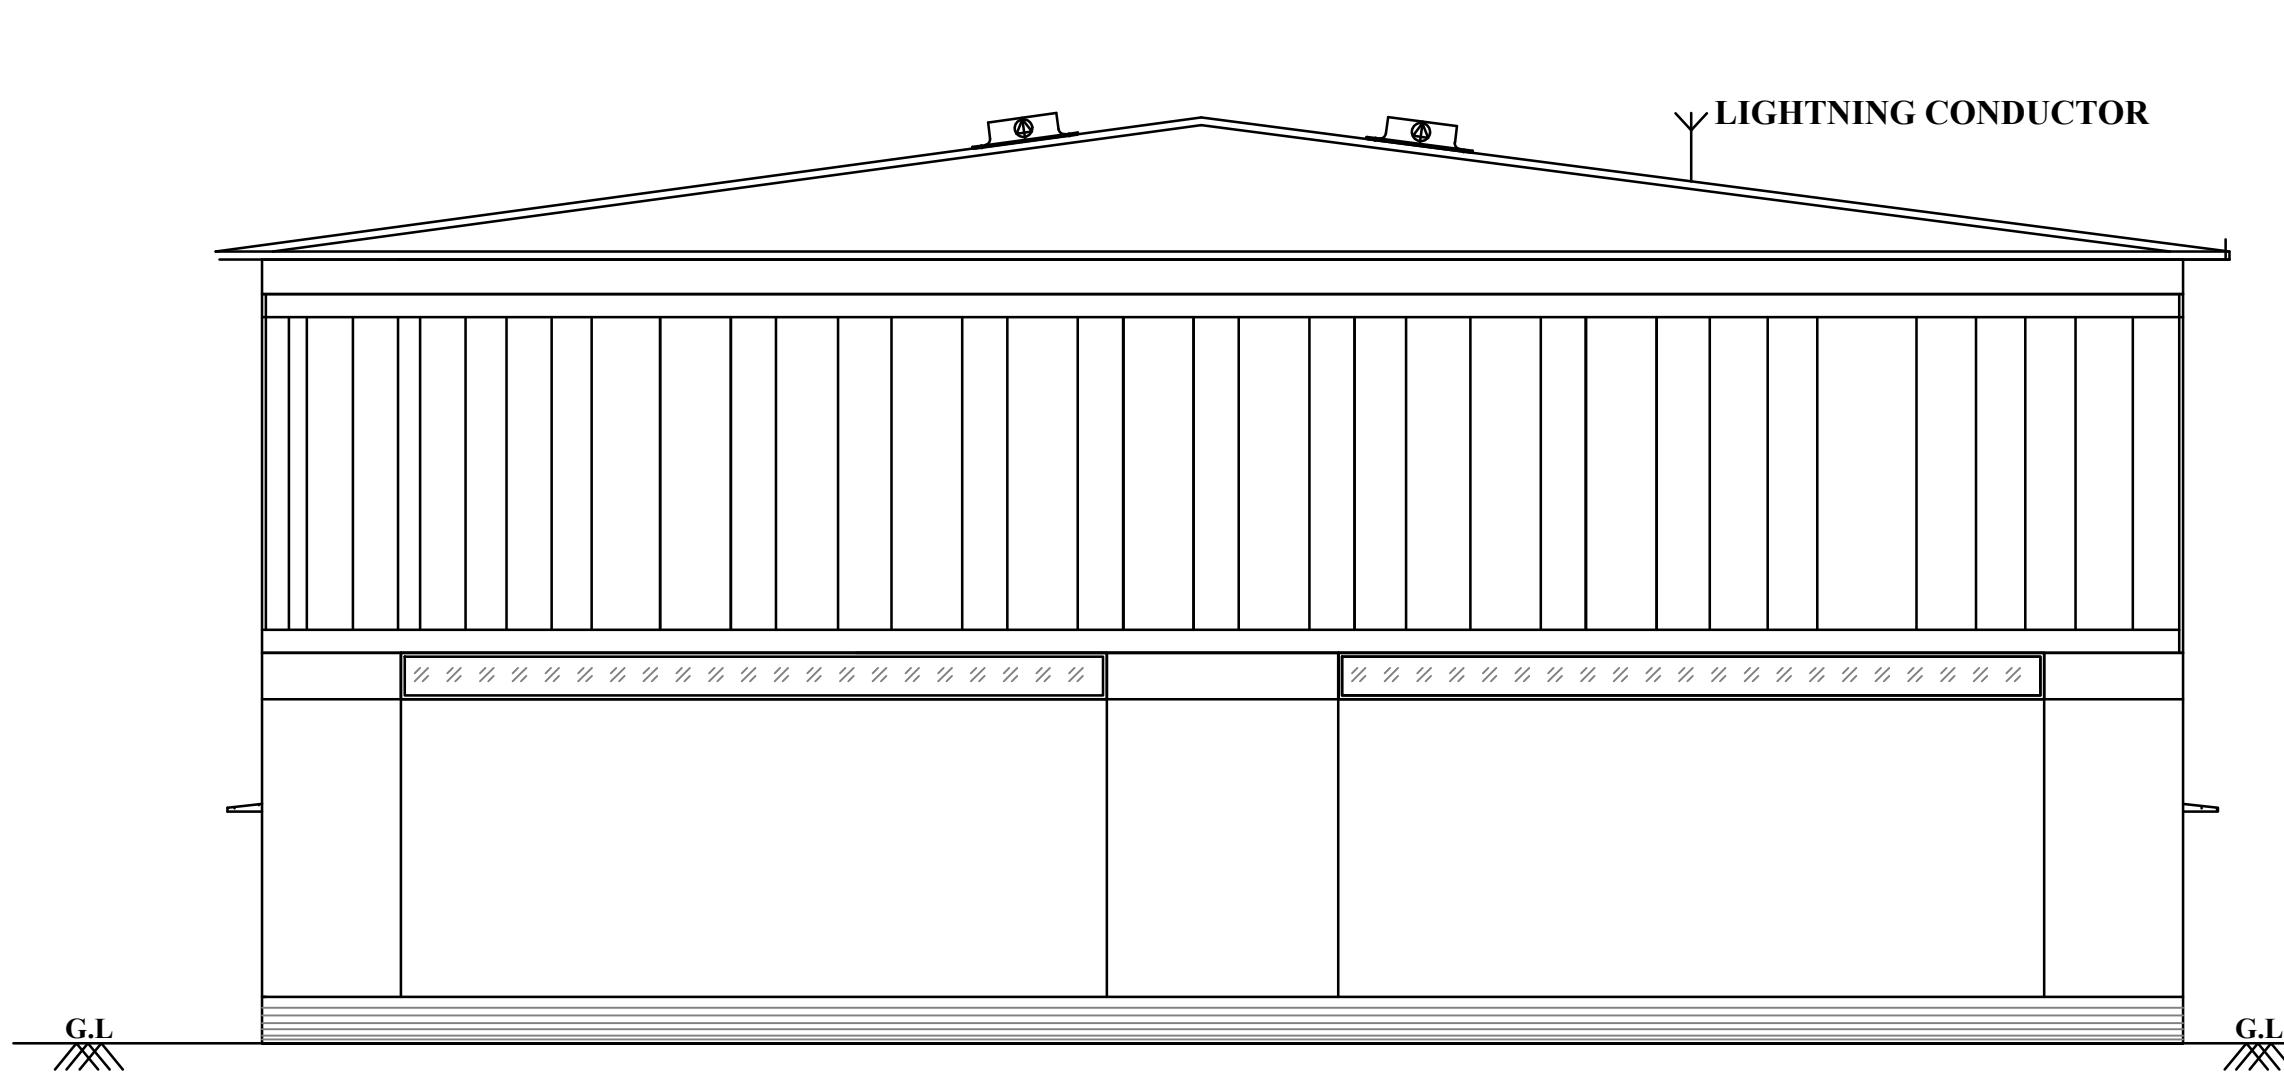


FRONT ELEVATION

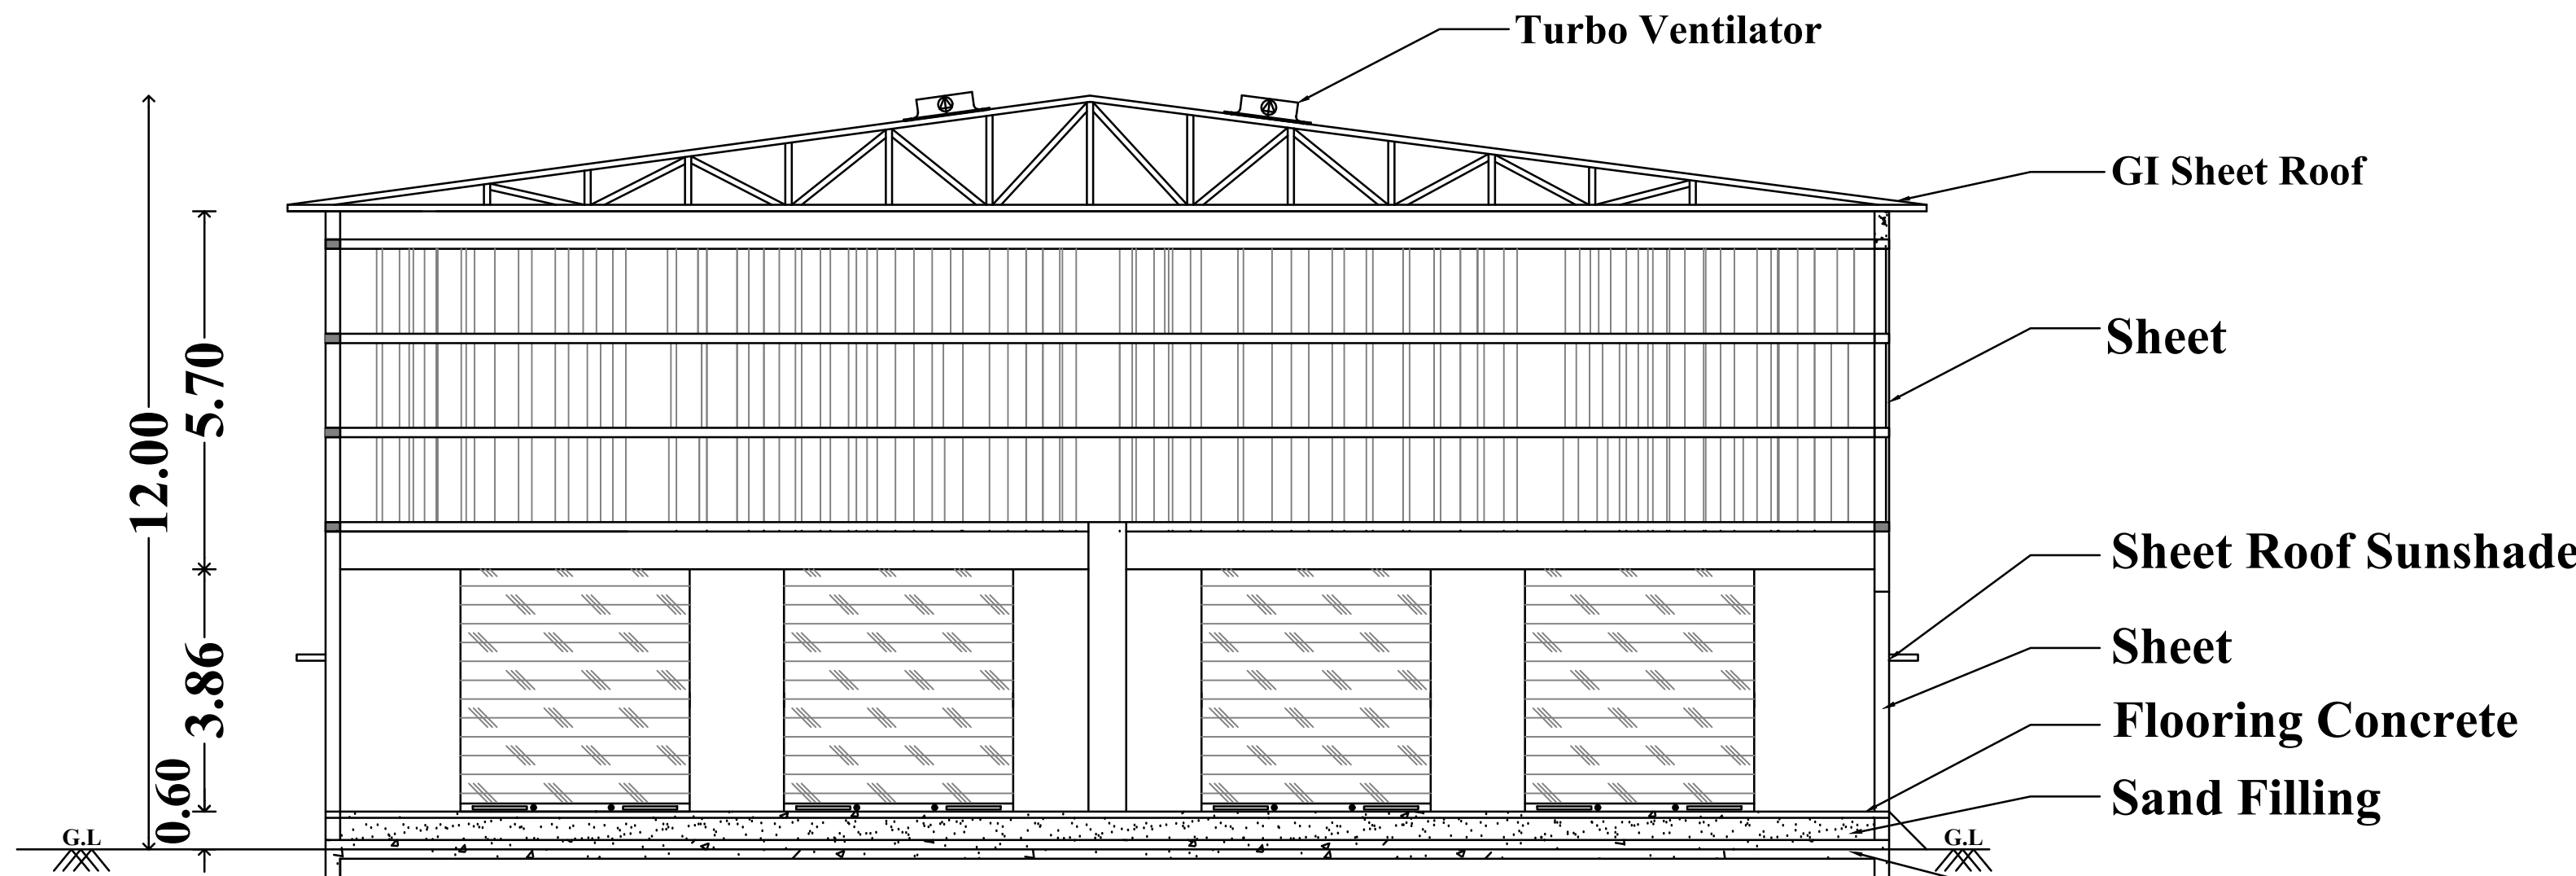

SECTION ON 'A-B'

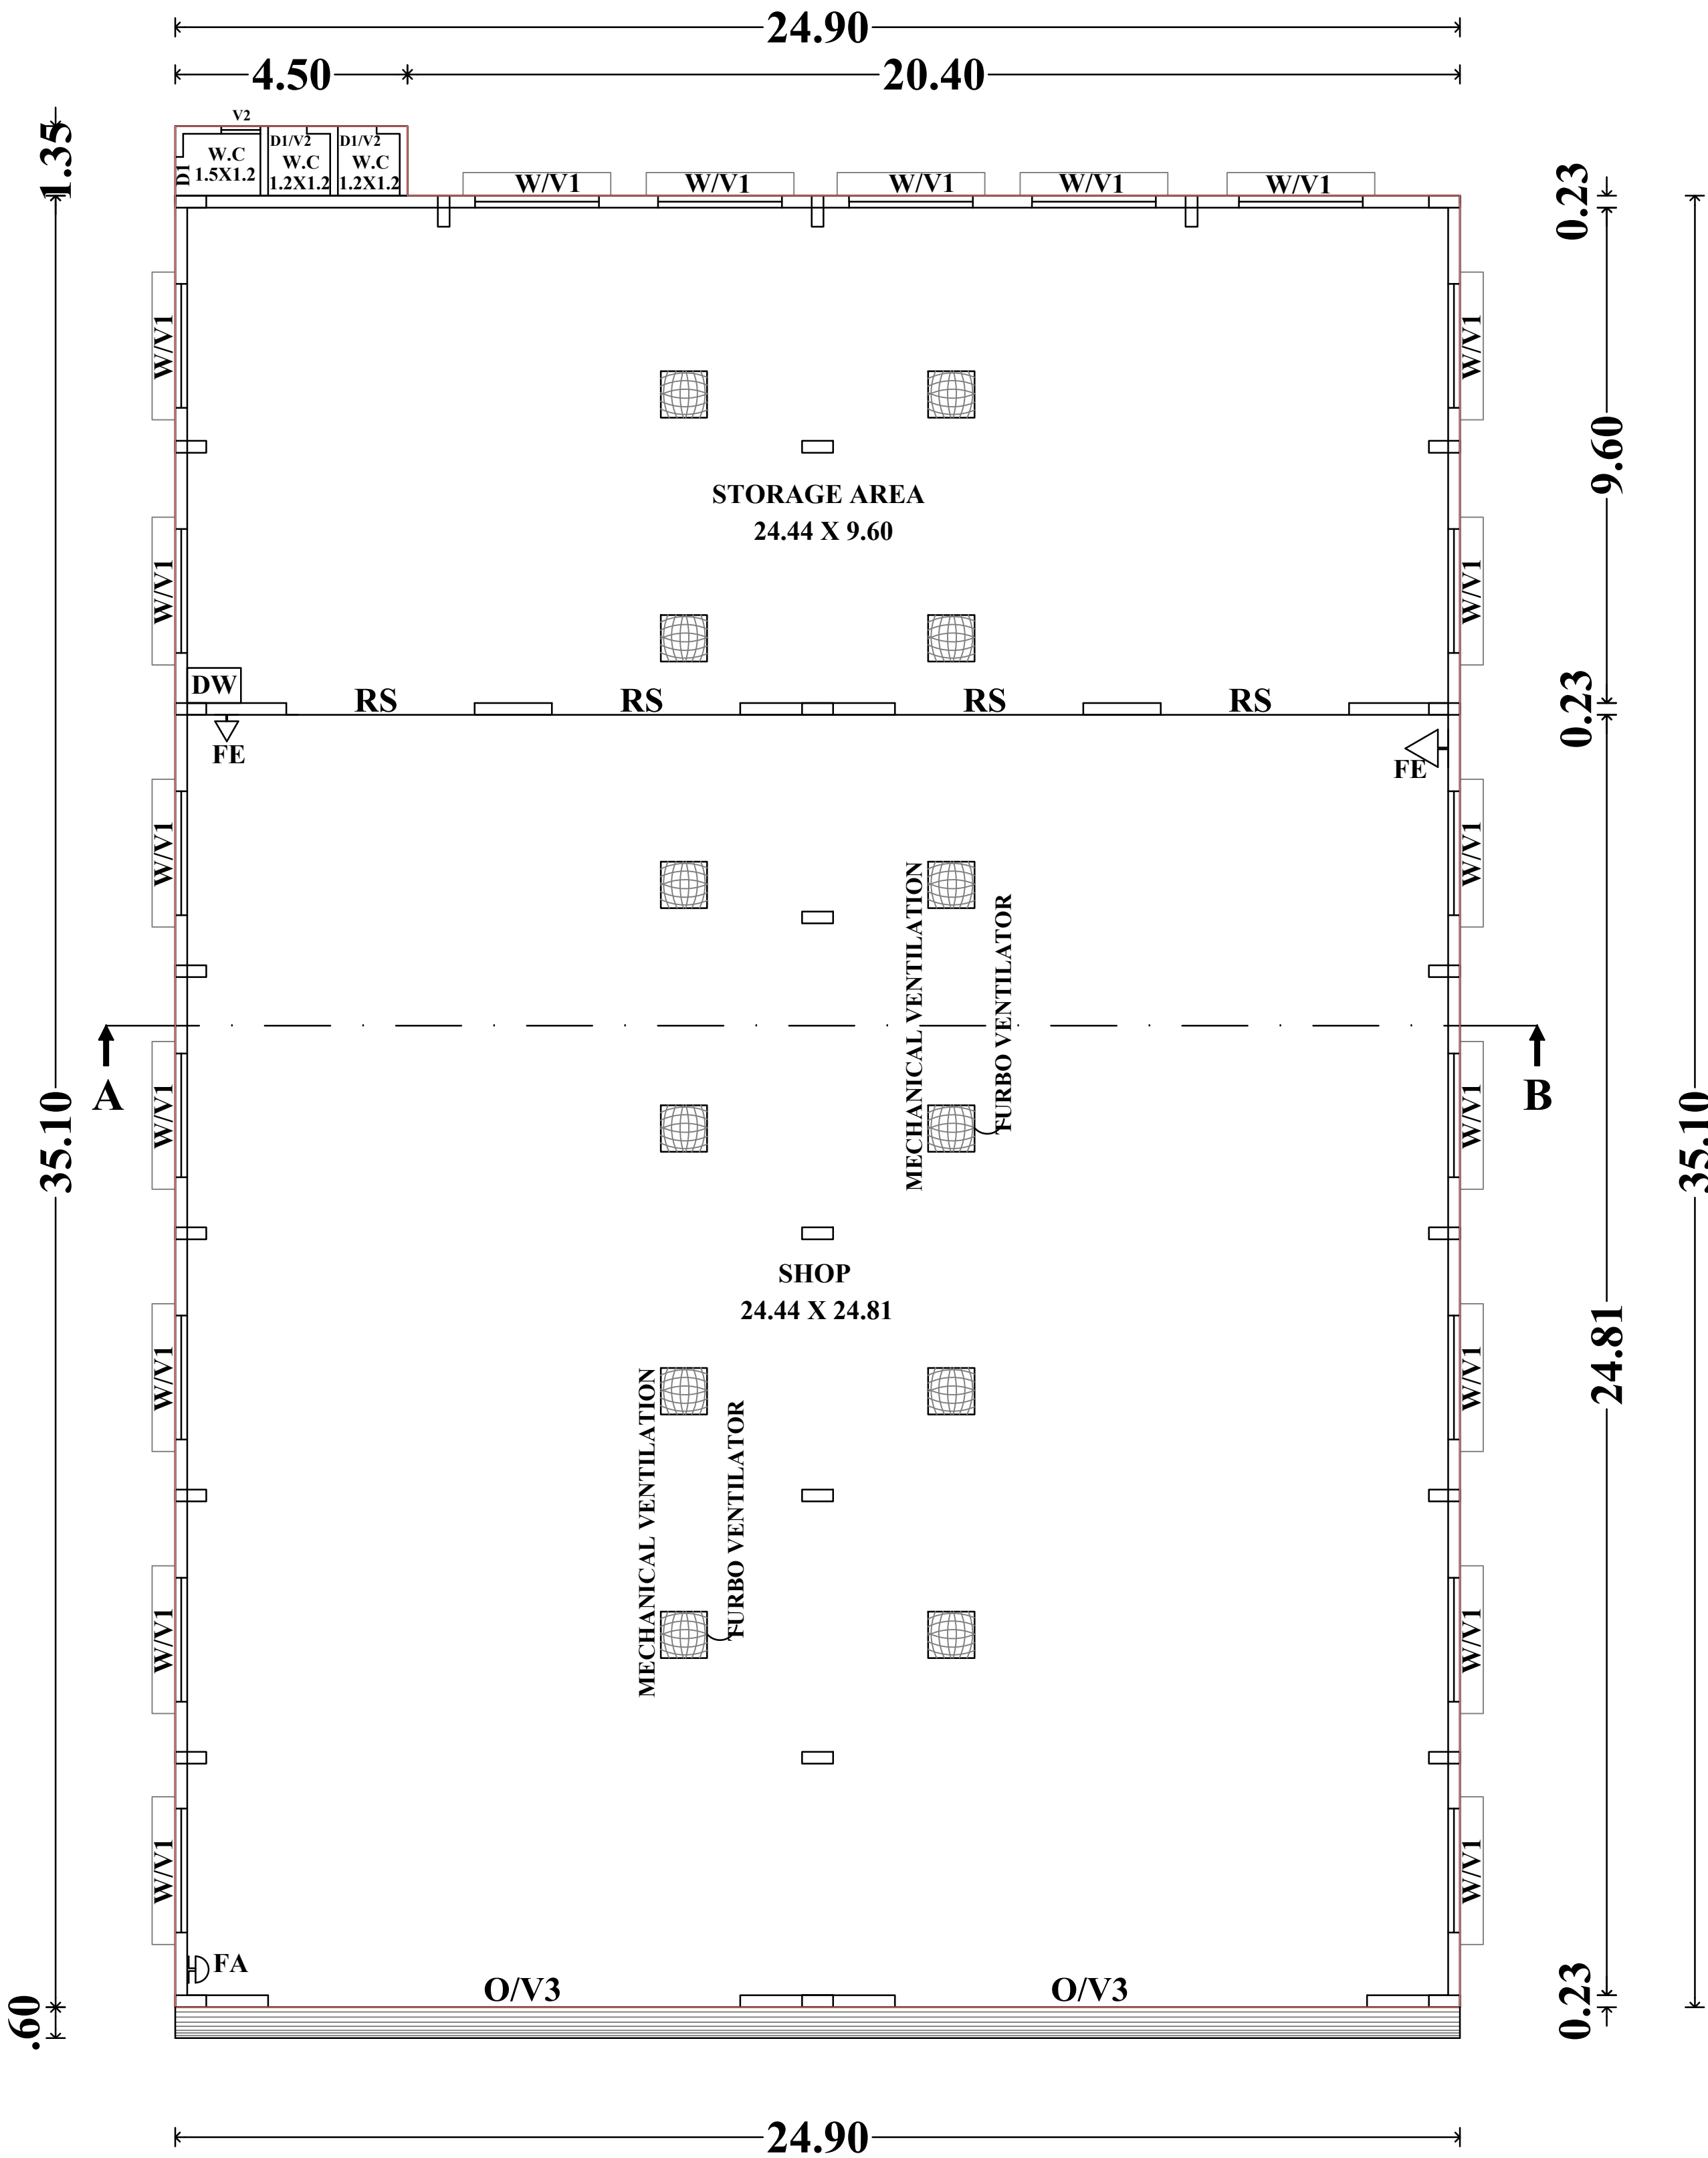


GROUND FLOOR PLAN

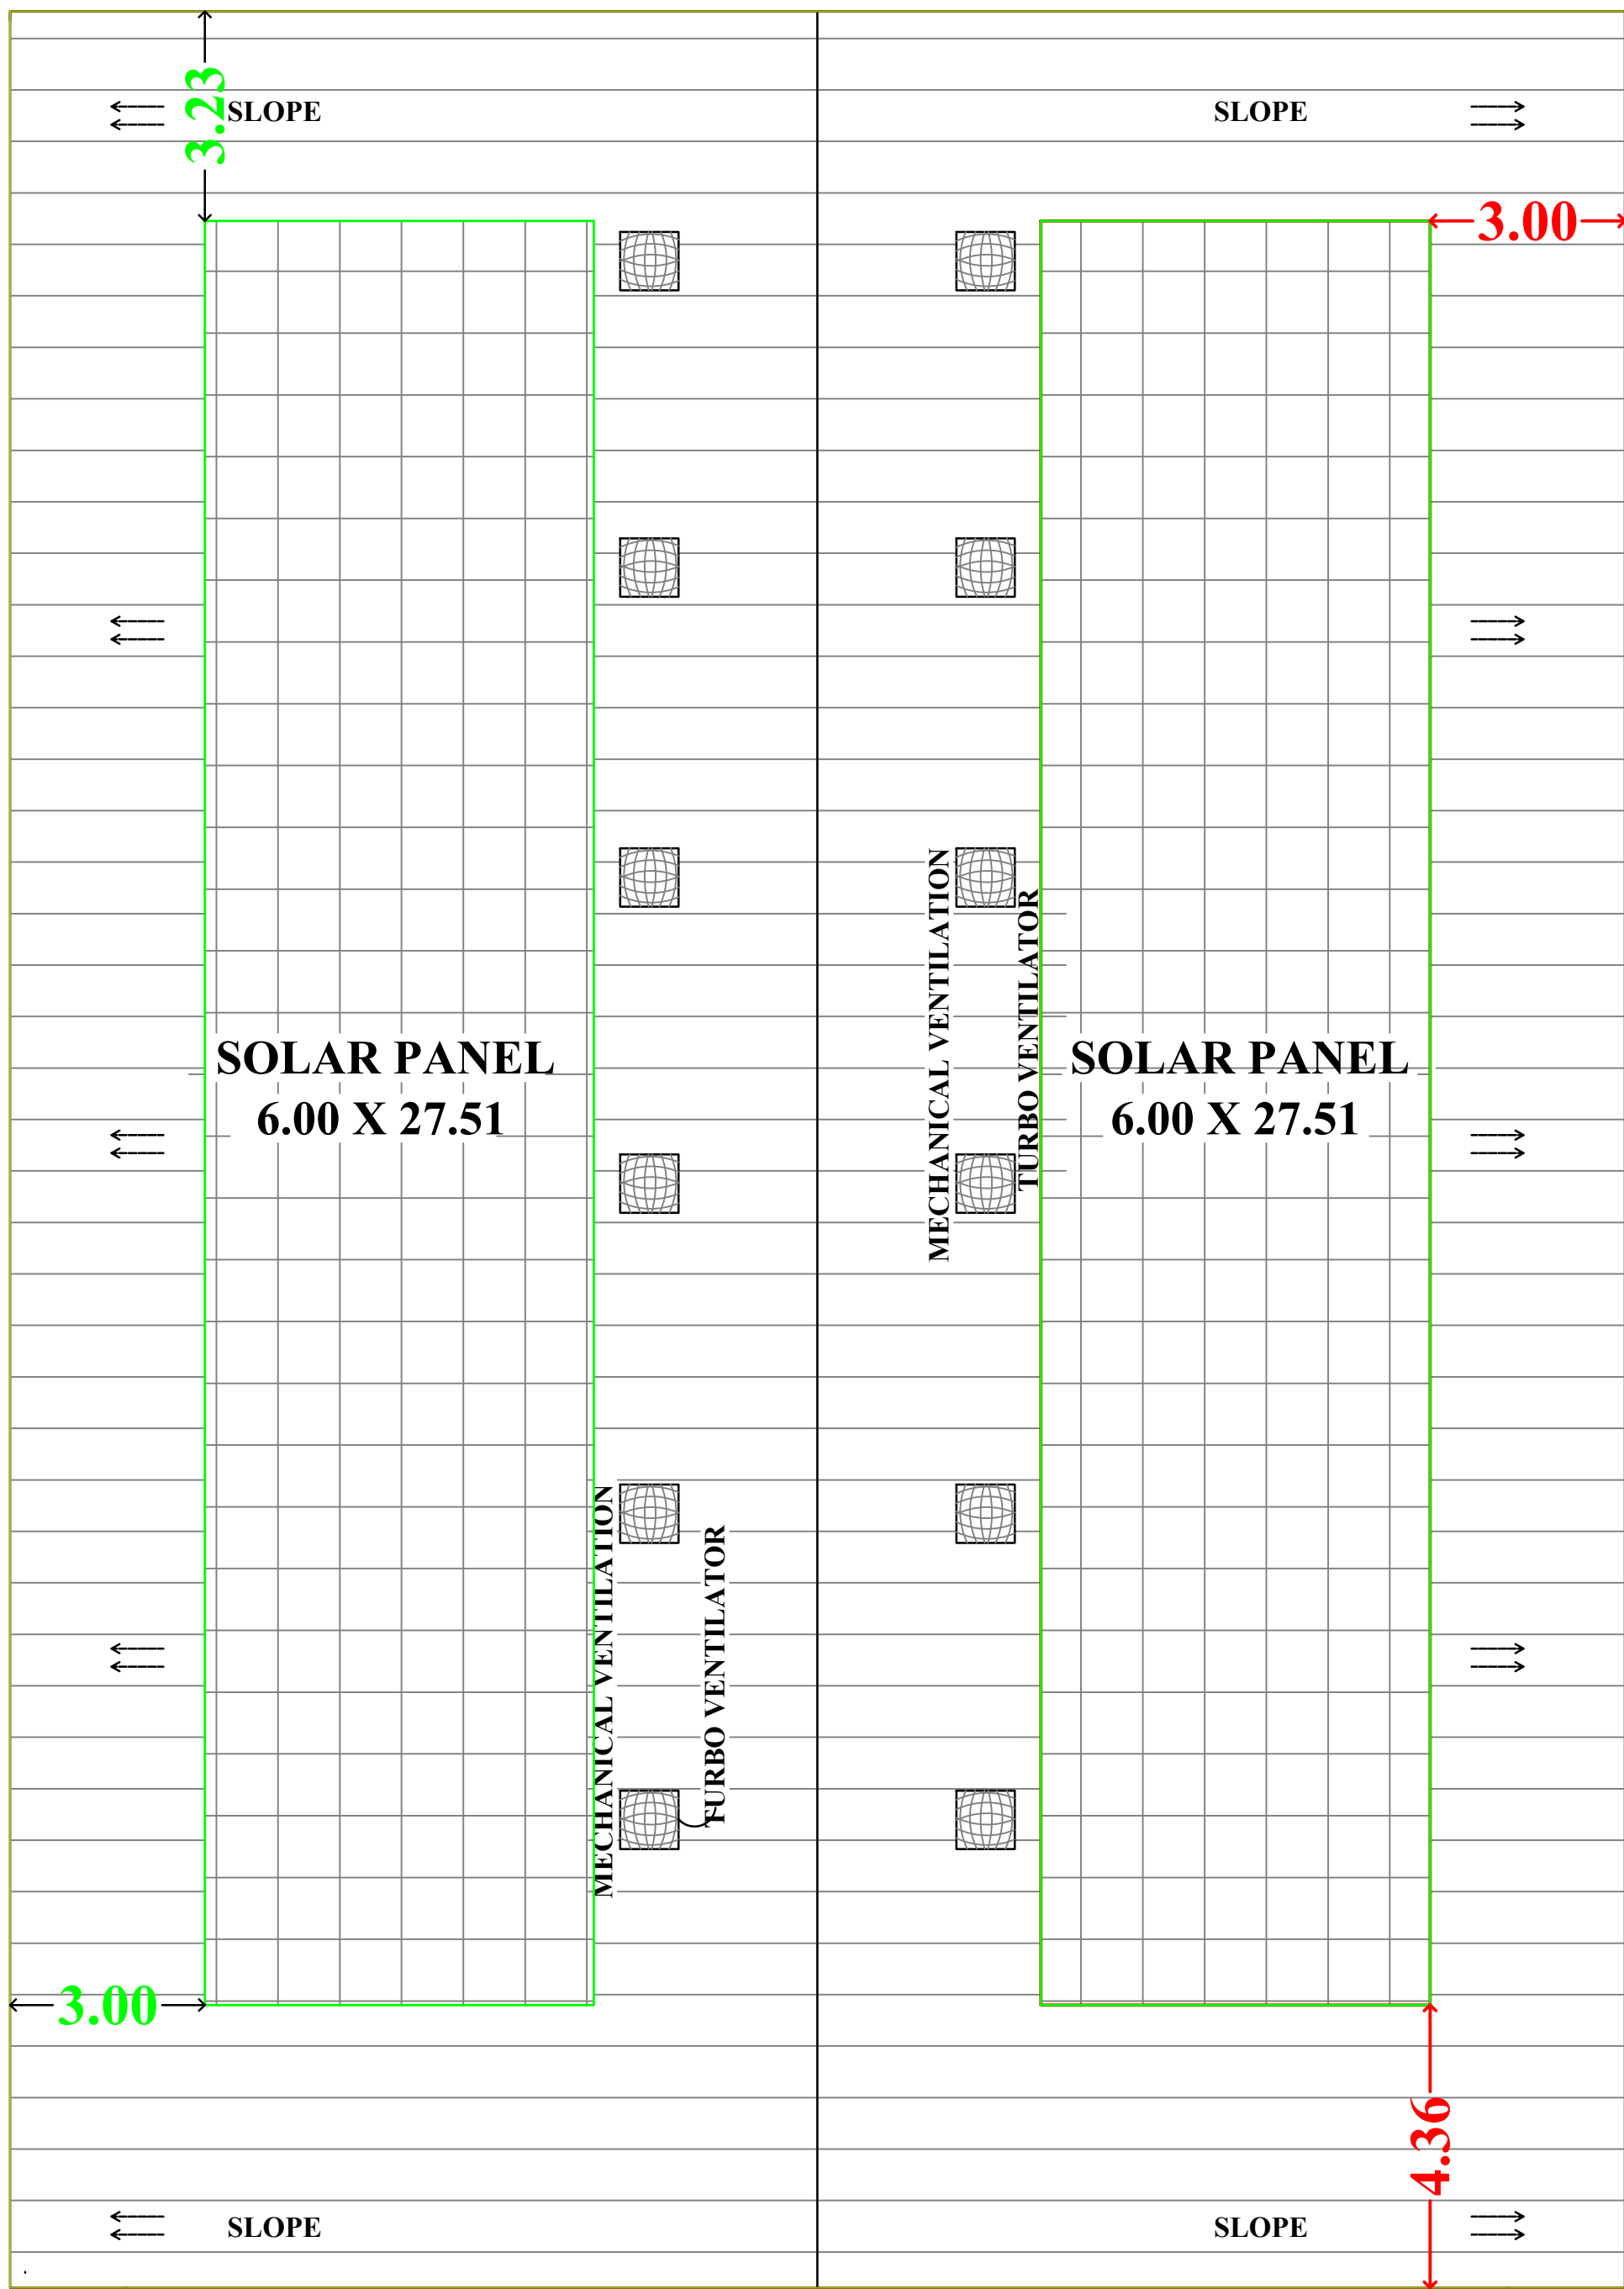

TERRACE FLOOR PLAN

BUILDING APPROVAL
ROC NO: SWP/BPA/013163/2023
Site Boundary Shown As "A to E"
Approval No :BP / SWP / DTCP (TD) - 21/2023

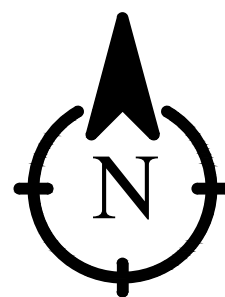SITE AREA DETAILS:-						SHEET NO:02	
SL.NO	TOWN SURVEY NUMBER	AREA (Sq.Mt) (TSLR)	AREA (Sq.Mt) (DOCUMENT)	AREA (Sq.Mt) (SUPER IMPOSED)			PLAN SCALE : 1:100
1	22/3B	4345.0	3925.45 (97.0 Cent)	4005.48			
BUILTUP AREA DETAILS:-					JOINERY DETAILS:		
SL.NO	FLOOR DETAILS	FSI (Sq.Mt)	NON FSI (Sq.Mt)	TOTAL (Sq.Mt)	RS - Rolling Shutter	3.65 x 3.86 12'0" x 12'6"	
					O - Open	9.15 x 3.86 30'0" x 12'6"	
					D1 - Door	0.76 x 2.10 2'6" x 7'0"	
					W - Window	2.40 x 2.40 8'0" x 8'0"	
					V1 - Ventilator	2.40 x 0.60 8'0" x 2'0"	
					V2 - Ventilator	0.76 x 0.76 2'6" x 2'6"	
					V3 - Ventilator	9.15 x 0.60 30'0" x 2'6"	
FSI = $\frac{\text{Total FSI Area}}{\text{Total Site Area}} = \frac{880.06}{3925.45} = 0.22 < 2.00$					NOTES:-		
REFERENCES:					1. Rain Water Harvesting System to be Provided.		
- FE - FIRE EXTINGUISHER - FA - FIRE ALARM - DW- DRINKING WATER					2. Solar Energy System to be Provided.		
					3. W/C water to be connected with Septic Tank.		
					4. Fire Resistance to be provided		
					5. Emergency alarm to be provided		
					6. Structure is Designed Safely For Earthquake Resistance.		
					7. First Aid Box with all Equipment to be provided.		
					8. Mechanical Ventilation provided.(whether it is used)		
					All Dimensions are in Metre		
OFFICE USE							
					G.DEEPAK,D.C.E, B.Arch, Registered Architect, Registered No:CA/2021/126434 GDB Architects 4/1-Gurubagavan Complex, Theni-Periyakulam Main Road, Lakshmiapuram, Theni-625523. Mobile No:82206 73935		
APPLICANT					REGISTERED ARCHITECT		
Er.K.MANICKAVEL, DCE., B.Tech., M.E., Registered Structural Engineer, Reg.No.RSE, GR-1 2022/09/002 9490.A2, Vellalar Street,Vadugapatti, Periyakulam Taluk, Theni-625 603 Mobile No:97875 23133					Er. R. RAVIBHARATH, B.E., CIVIL DTPC Registered Engineers Grade-II (Reg) Reg. No: RE.GR-11-2021/10/003 RP CONSTRUCTIONS # 465/5, Maruthi Complex, Convent School Opp. THENI-625 531. Cell: 8056578242, 6380486848		
REGISTERED STRUCTURAL ENGINEER					REGISTERED ENGINEER		