
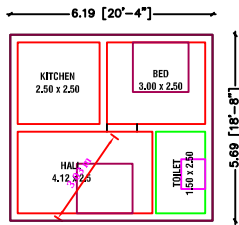


PLAN SHOWING THE PROPOSED CONSTRUCTION OF ZINC SHEET ROOF RESIDENTIAL BUILDING IN GROUND FLOOR AT SURVEY NO: 797/3B1 , PATTA.NO: 5917, WARD NO: , PLOT NO; 248 & 249," MALLIGAI NAGAR" , AT KOMBAI TOWN PANCHAYAT, UTHAMAPALAYAM TALUK, THENI DISTRICT.

APPLICANT: Mr.T.RAJENDRAN,

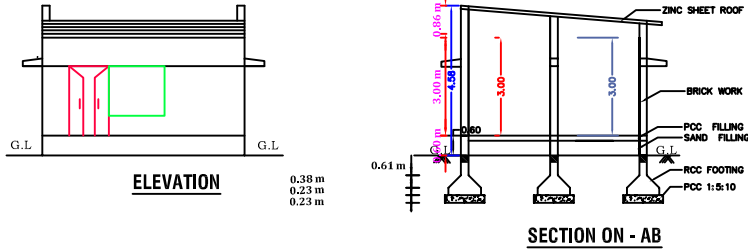


GROUND FLOOR PLAN
[NORTH FACING]

NOTE :
KITCHEN WASTE WATER IS TO BE USED.
RAIN WATER HARVESTING TANK IS PROVIDED.
WC WATER TO BE CONNECTED WITH MUGD.


REFERENCE :-

SITE BOUNDARY ☐ PROPOSED ☐
ROAD ☐ EXSITING ☐



PLAN INFO
DISTRICT=THENI
SINGLE_FAMILY_BLDG=YES
CRZ=NO
SECURITY_ZONE=NO
ACCESS_WIDTH_M=18.14
WHETHER_GOVT_OR_AIDED_SCHOOL=NO
PLOT_AREA_M2=524.56
BLOCK_1_A
AVG_PLOT_DEPTH= 28.805
AVG_PLOT_WIDTH= 17.175
AREA_TYPE=OTHERS
ROAD_WIDTH=5.0M
ROAD_LENGTH=18.14M
LAND_USE_ZONE=RESIDENTIAL
BUILDING= RESIDENTIAL
RWH_DECLARED=YES
BUILDING_NEAR_TO_RIVER=NO
BUILDING_NEAR_MONUMENT=NO
BUILDING_NEAR_GOVT_BLDG=NO
NOC_FOR_CONSTRUCTION_NEAR_MONUMENT=NO
JURISDICTION_TYPE=TOWN PANCHAYAT
IS_SWIMMING_POOL_EXISTS=NO
TALUK=UTHAMAPALAYAM
PATTA_NO=5917
SURVEY_NO=797/3B1
OSR_APPLICABLE=NO
PREMIUM_FSI_REQUIRED=NO
IS_APPROVED_LAYOUT=NO
AS_AT_SITE=524.56
FMB_OR_PLR=524.56
AS_PER_DOCUMENT=524.56
AS_AT_SITE=YESMA
IF_HERITAGE_TOWN_LESSTHAN_1KM_RADIUS=NO

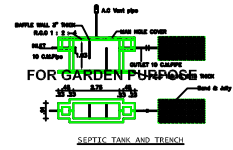


Column Footing

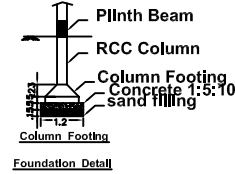


SOLAR WATER HEATER

 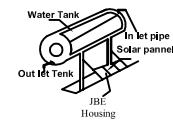

Stair
HAND RAIL = 1.00M
STAIR WIDTH = 0.90M
RAISER = 0.18M
TREAD = 0.25M

 

SITER PLAN
SCALE 1:100

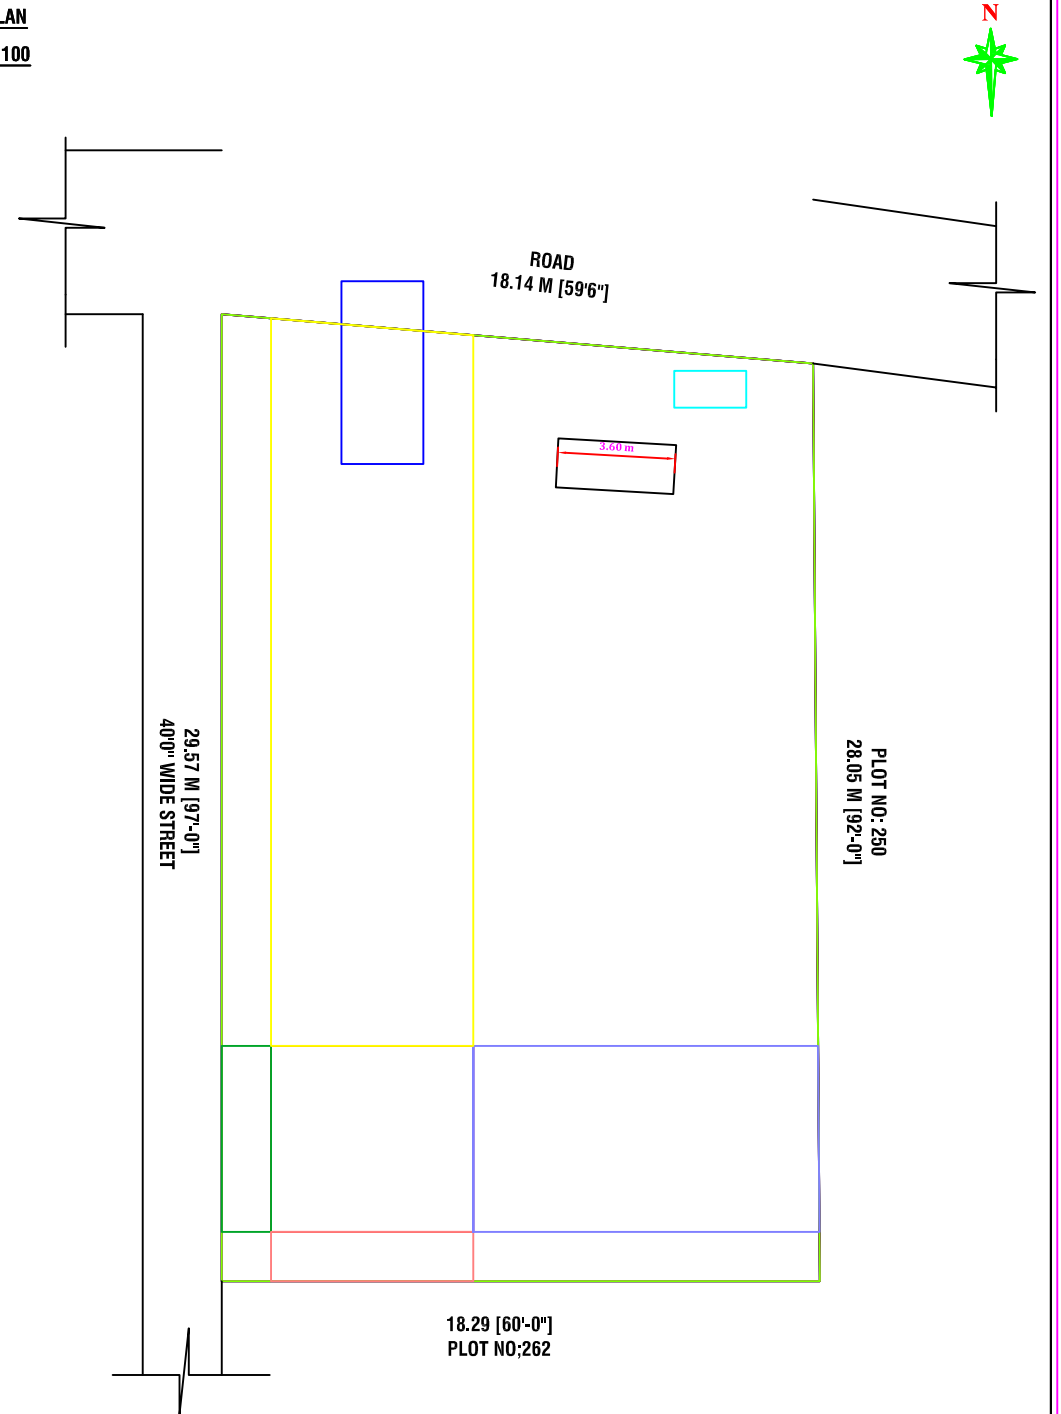

OFFICE USE :-

Aplicant :-

Engineer :-

Signature Not
Verified
Signed by: Executive Officer
Location:Theni
Date:2023.11.24 13:57:22