




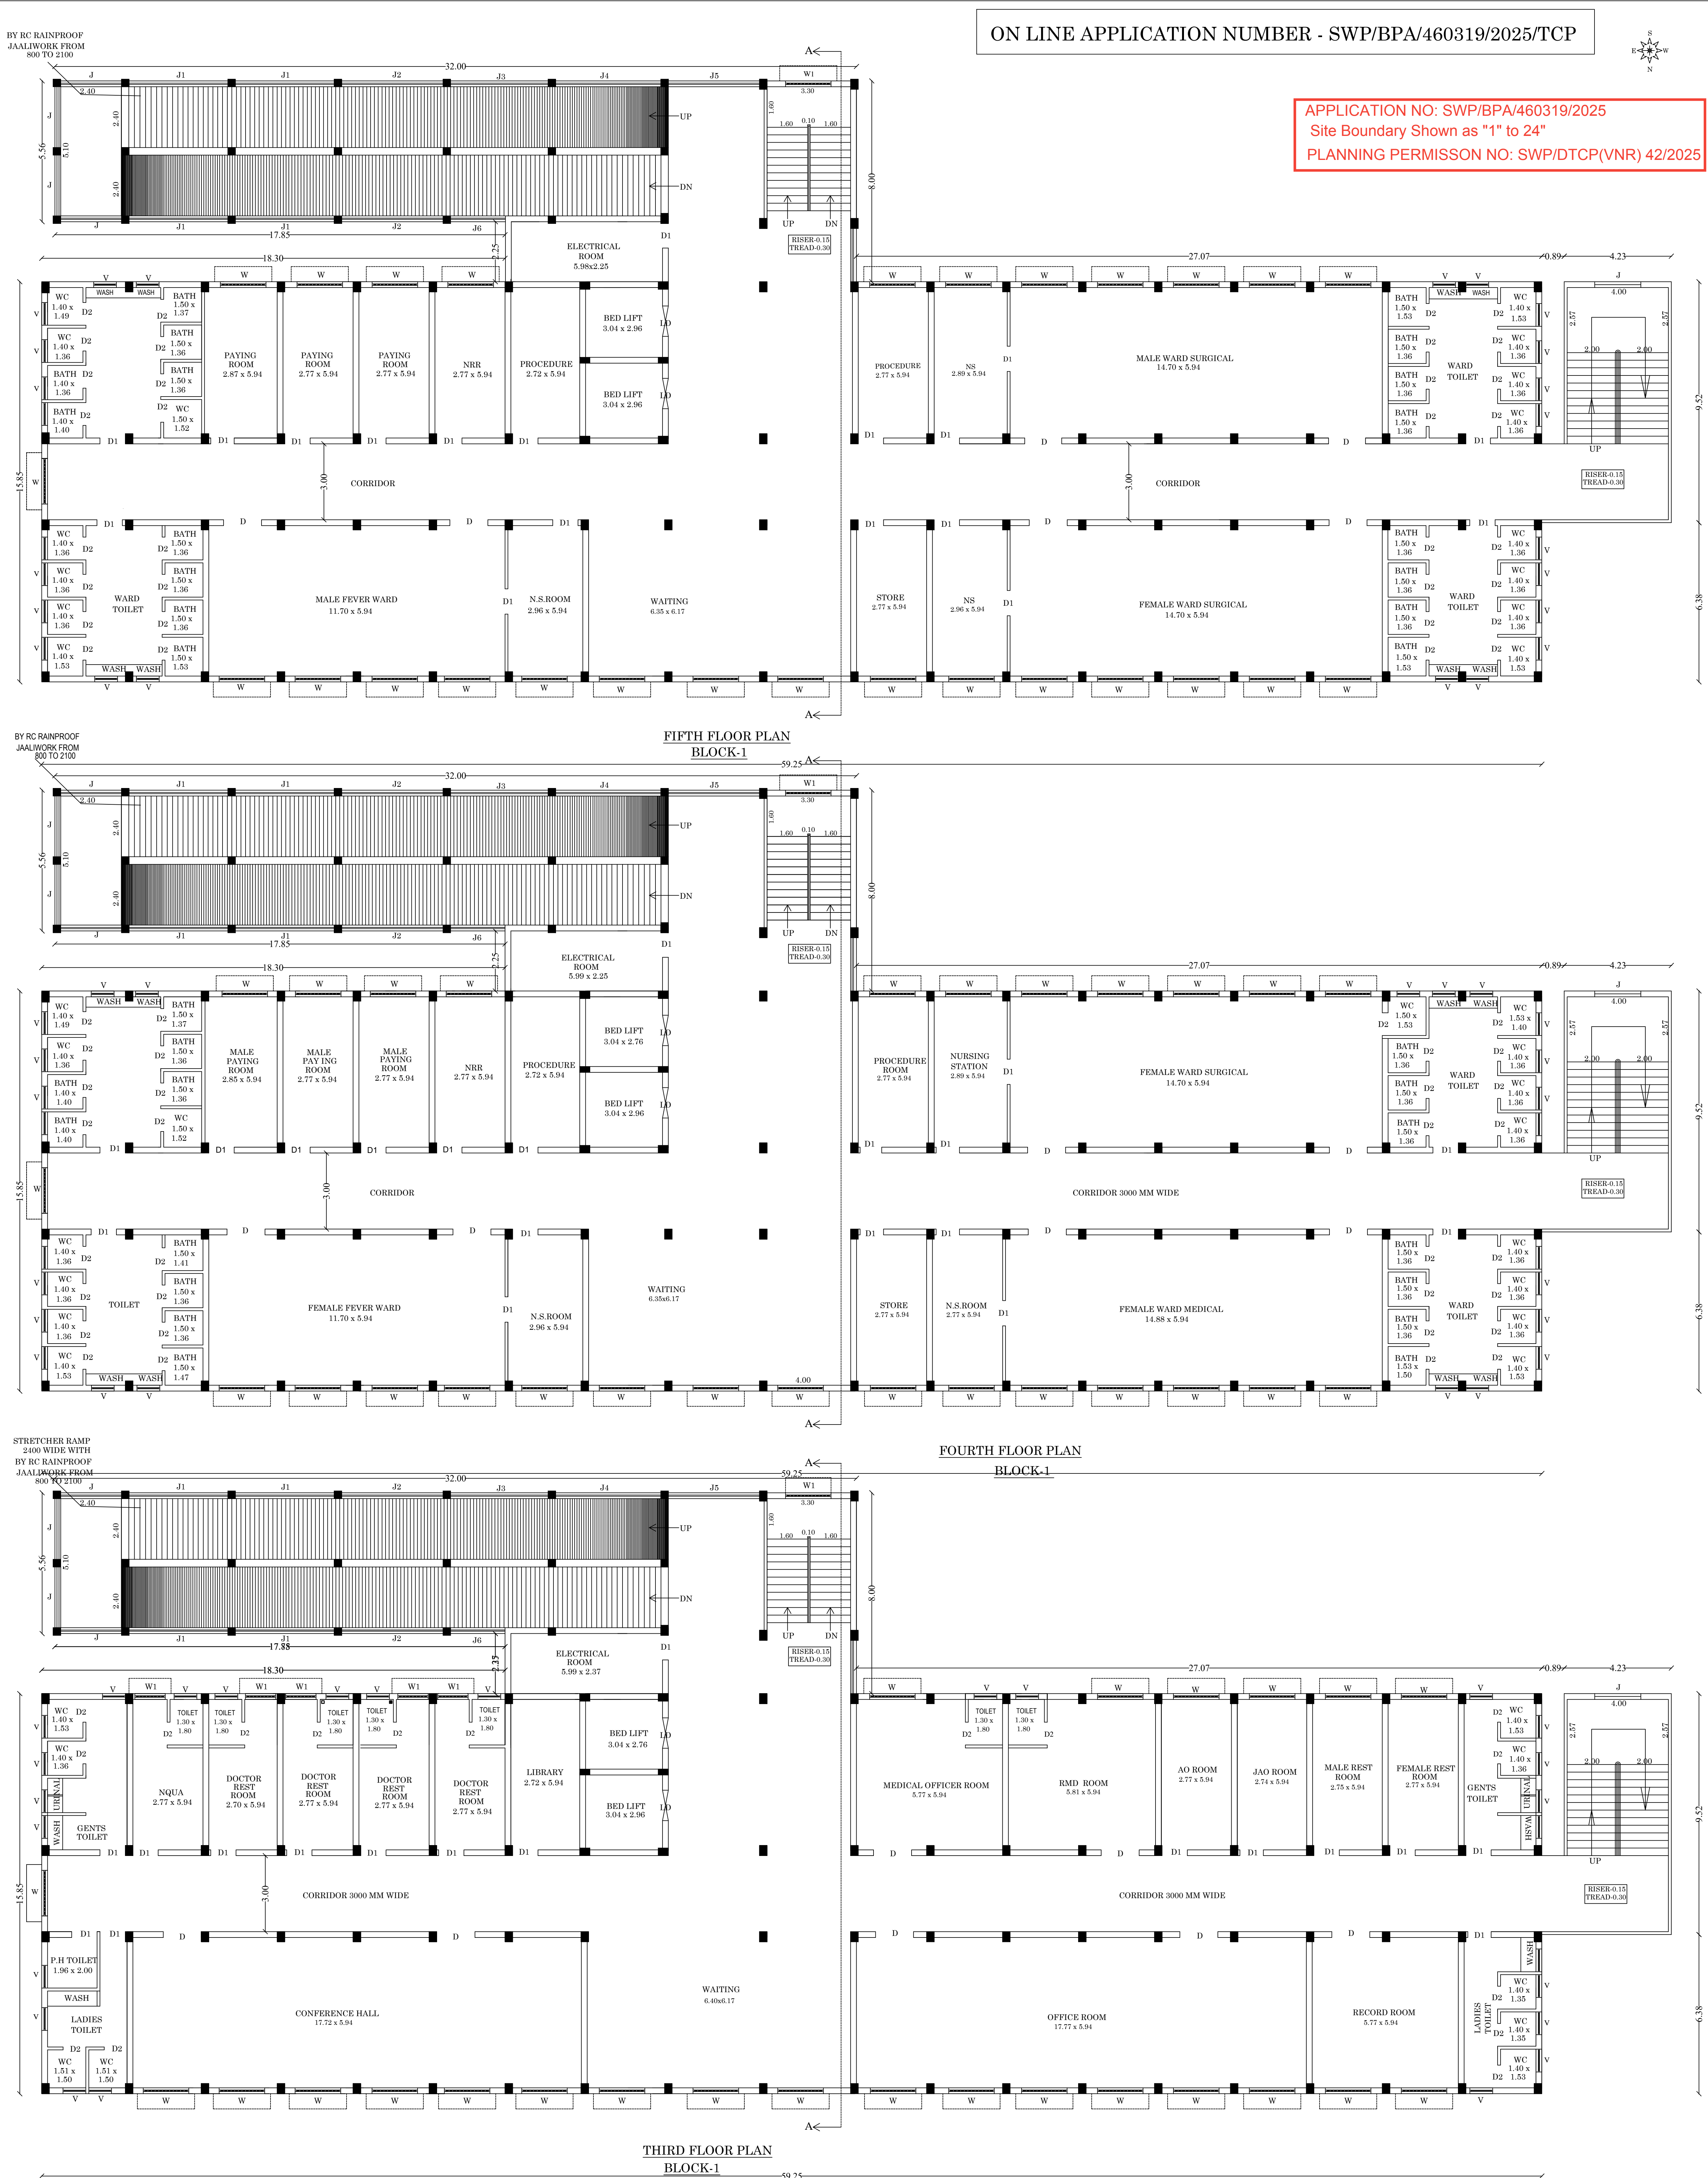


PLAN SHOWING THE PROPOSED CONSTRUCTION OF HOSPITAL BUILDING IN WARD-G, BLOCK-10, T.S.NO:12,19,20,22/1, AT ARUPPUKOTTAI TOWN , ARUPPUKOTTAI TALUK, VIRUDHUNAGAR DISTRICT. (ARUPPUKOTTAI MUNICIPALITY)		SHEET NO:2
(SCALE 1:100)		
JOINERY DETAILS (BLOCK-24)		
D	DOOR	1.50 x 2.10
D1	DOOR	1.00 x 2.10
D2	DOOR	0.90 x 2.10
LD	LIFT DOOR	1.20 x 2.10
W	WINDOW	1.80 x 1.30
V	VENTILATOR	0.90 x 0.60
J	JOLLY	2.40 x 1.30
J1	JOLLY	3.90 x 1.30
J2	JOLLY	4.00 x 1.30
J3	JOLLY	3.85 x 1.30
J4	JOLLY	4.15 x 1.30
J5	JOLLY	3.60 x 1.30
J6	JOLLY	2.15 x 1.30
AREA DETAILS:		
Description	FSI SQ.M	NON FSI SQ.M
Area of Ground floor (Block-1)	1240.76	
Area of First floor (Block-1)	1188.08	
Area of Second floor (Block-1)	1188.08	
Area of Third floor (Block-1)	1188.08	
Area of Forth floor (Block-1)	1188.08	
Area of Fifth floor (Block-1)	1188.08	
Area of Sixth floor (Block-1)	1181.08	
Area of Head Room (Block-1)		329.65
Area of Ground floor (Block-2)	43.42	
Total Proposed Area	8405.66	329.65
		8735.31
Assistant Engineer P.W.D Buildings (C&M) Section II Aruppukottai.		
CONSTRUCTION ENGINEER		
Er.K GANAPATHI a.E.M.E (Soil Mech) F.I.P.V.D.M.(USA) REGISTERED Geo-Tech Engineer/Chartered Engineer (DTCP Regn No GTE/54/2024/DTCP/MADURAI DECEMBER,07 12,2024		
GEO-TECH ENGINEER		
Assistant Executive Engineer, P.W.D. Buildings (C&M) Sub Division Aruppukottai.		
STRUCTURAL ENGINEER		
ARCHITECT		
Chief Civil Surgeon Medical Officer GOVERNMENT HOSPITAL ARUPPUKOTTAI-626 101		
APPLICANT		
E.T.BABU, B.E., PLAN CENTER Registration No RE/GR-1552/2024/DTCP/MADURAI No 25, South Street, Near Amma Mess Tallakulam, Madurai - 2 Ph: 8220044943, 9788948414		
ENGINEER		

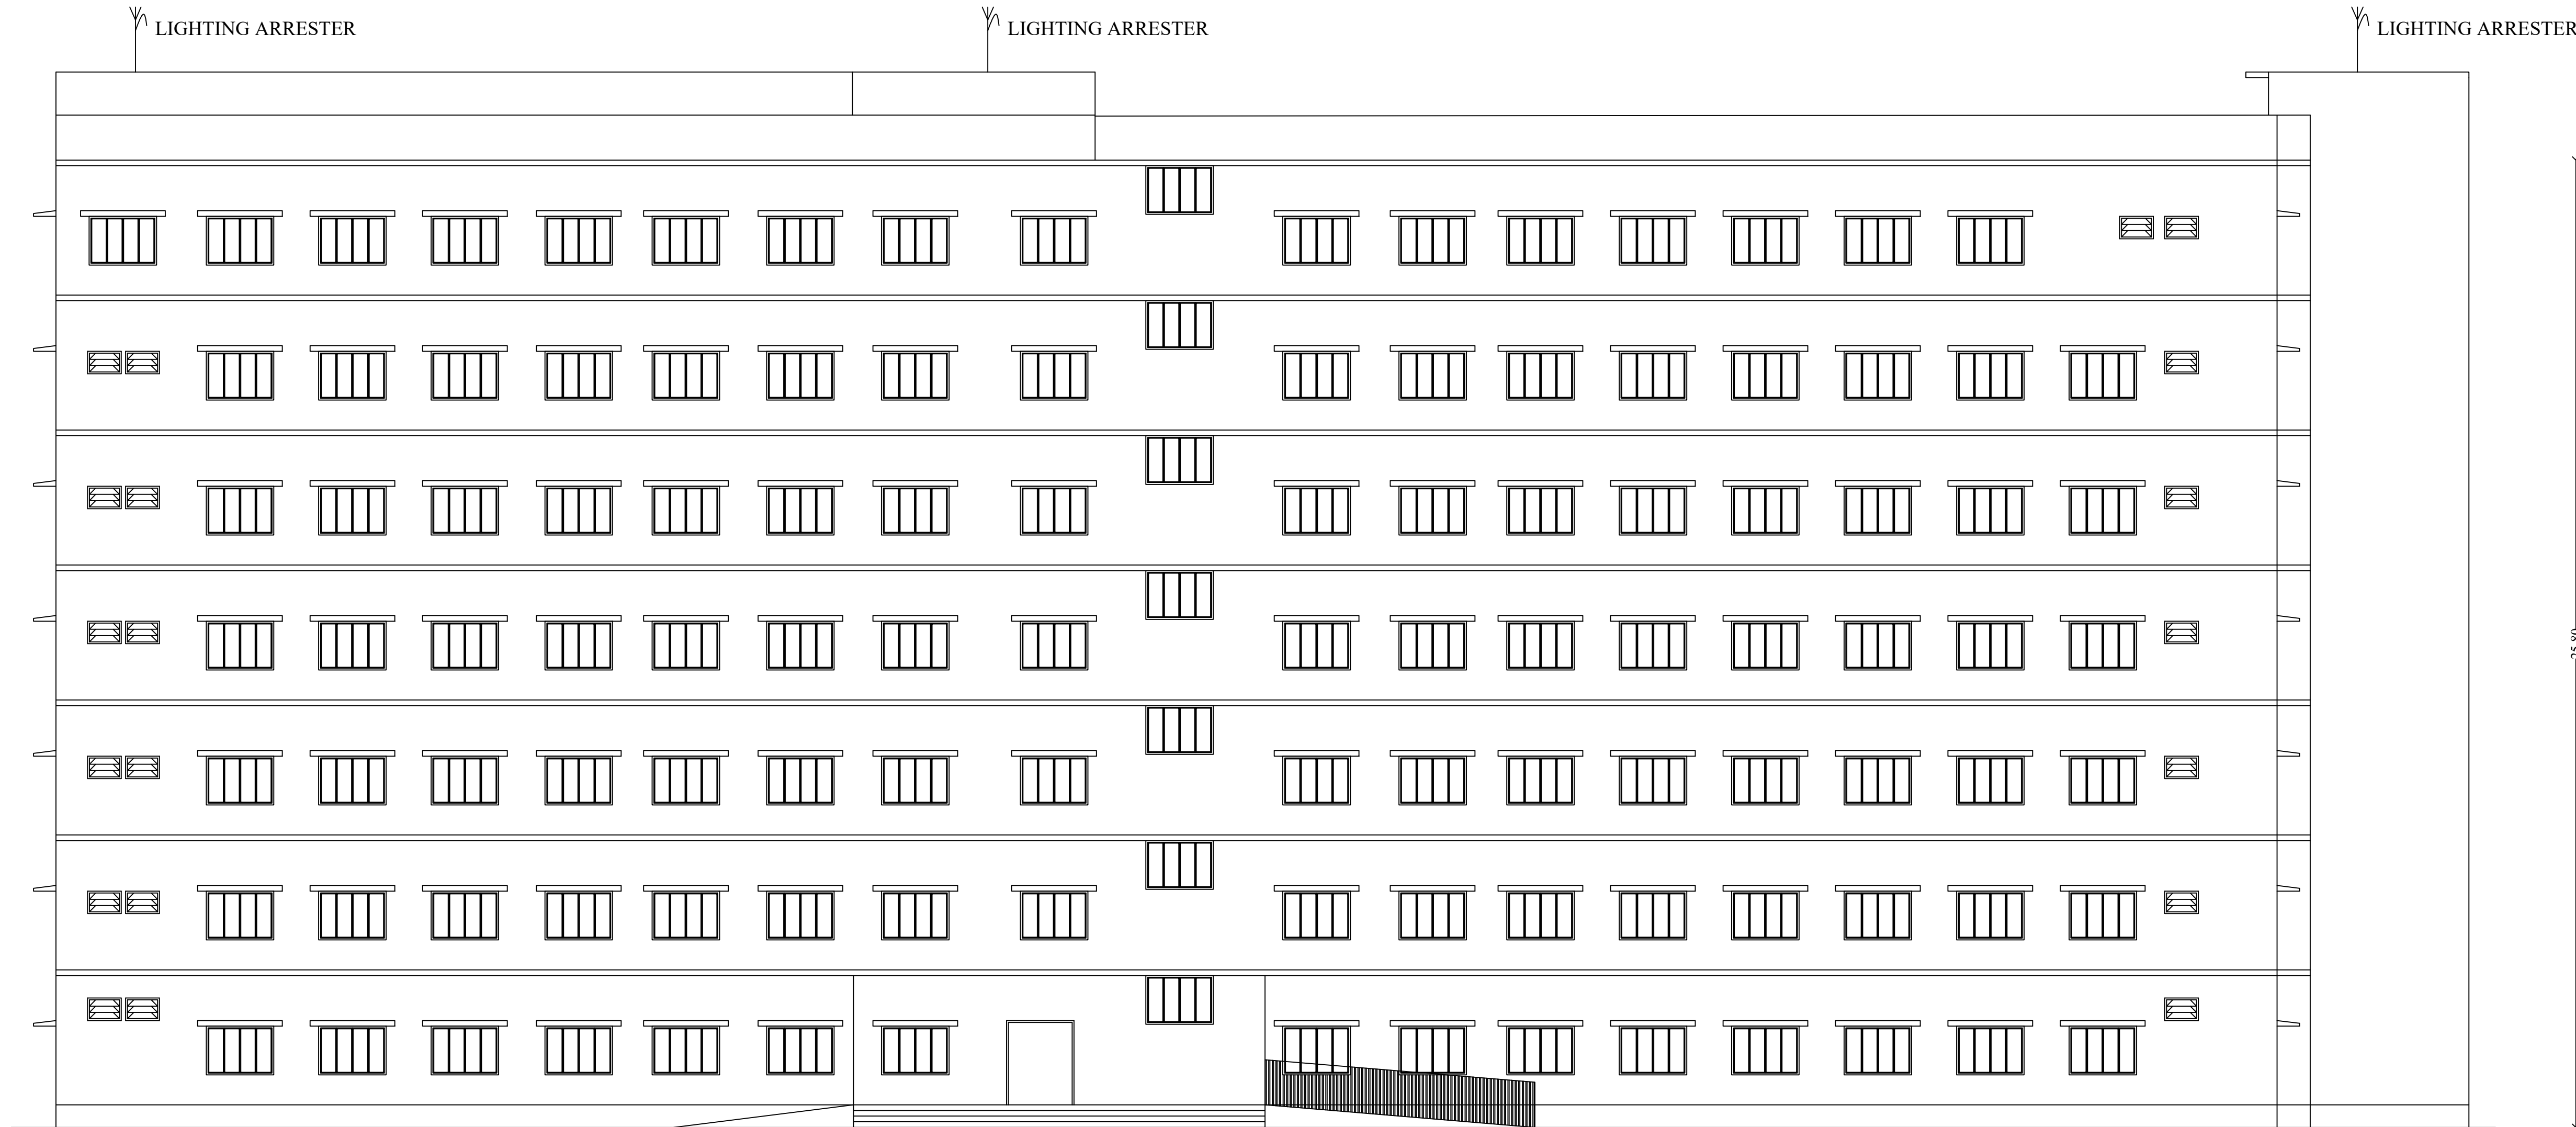

ELEVATION
BLOCK-1

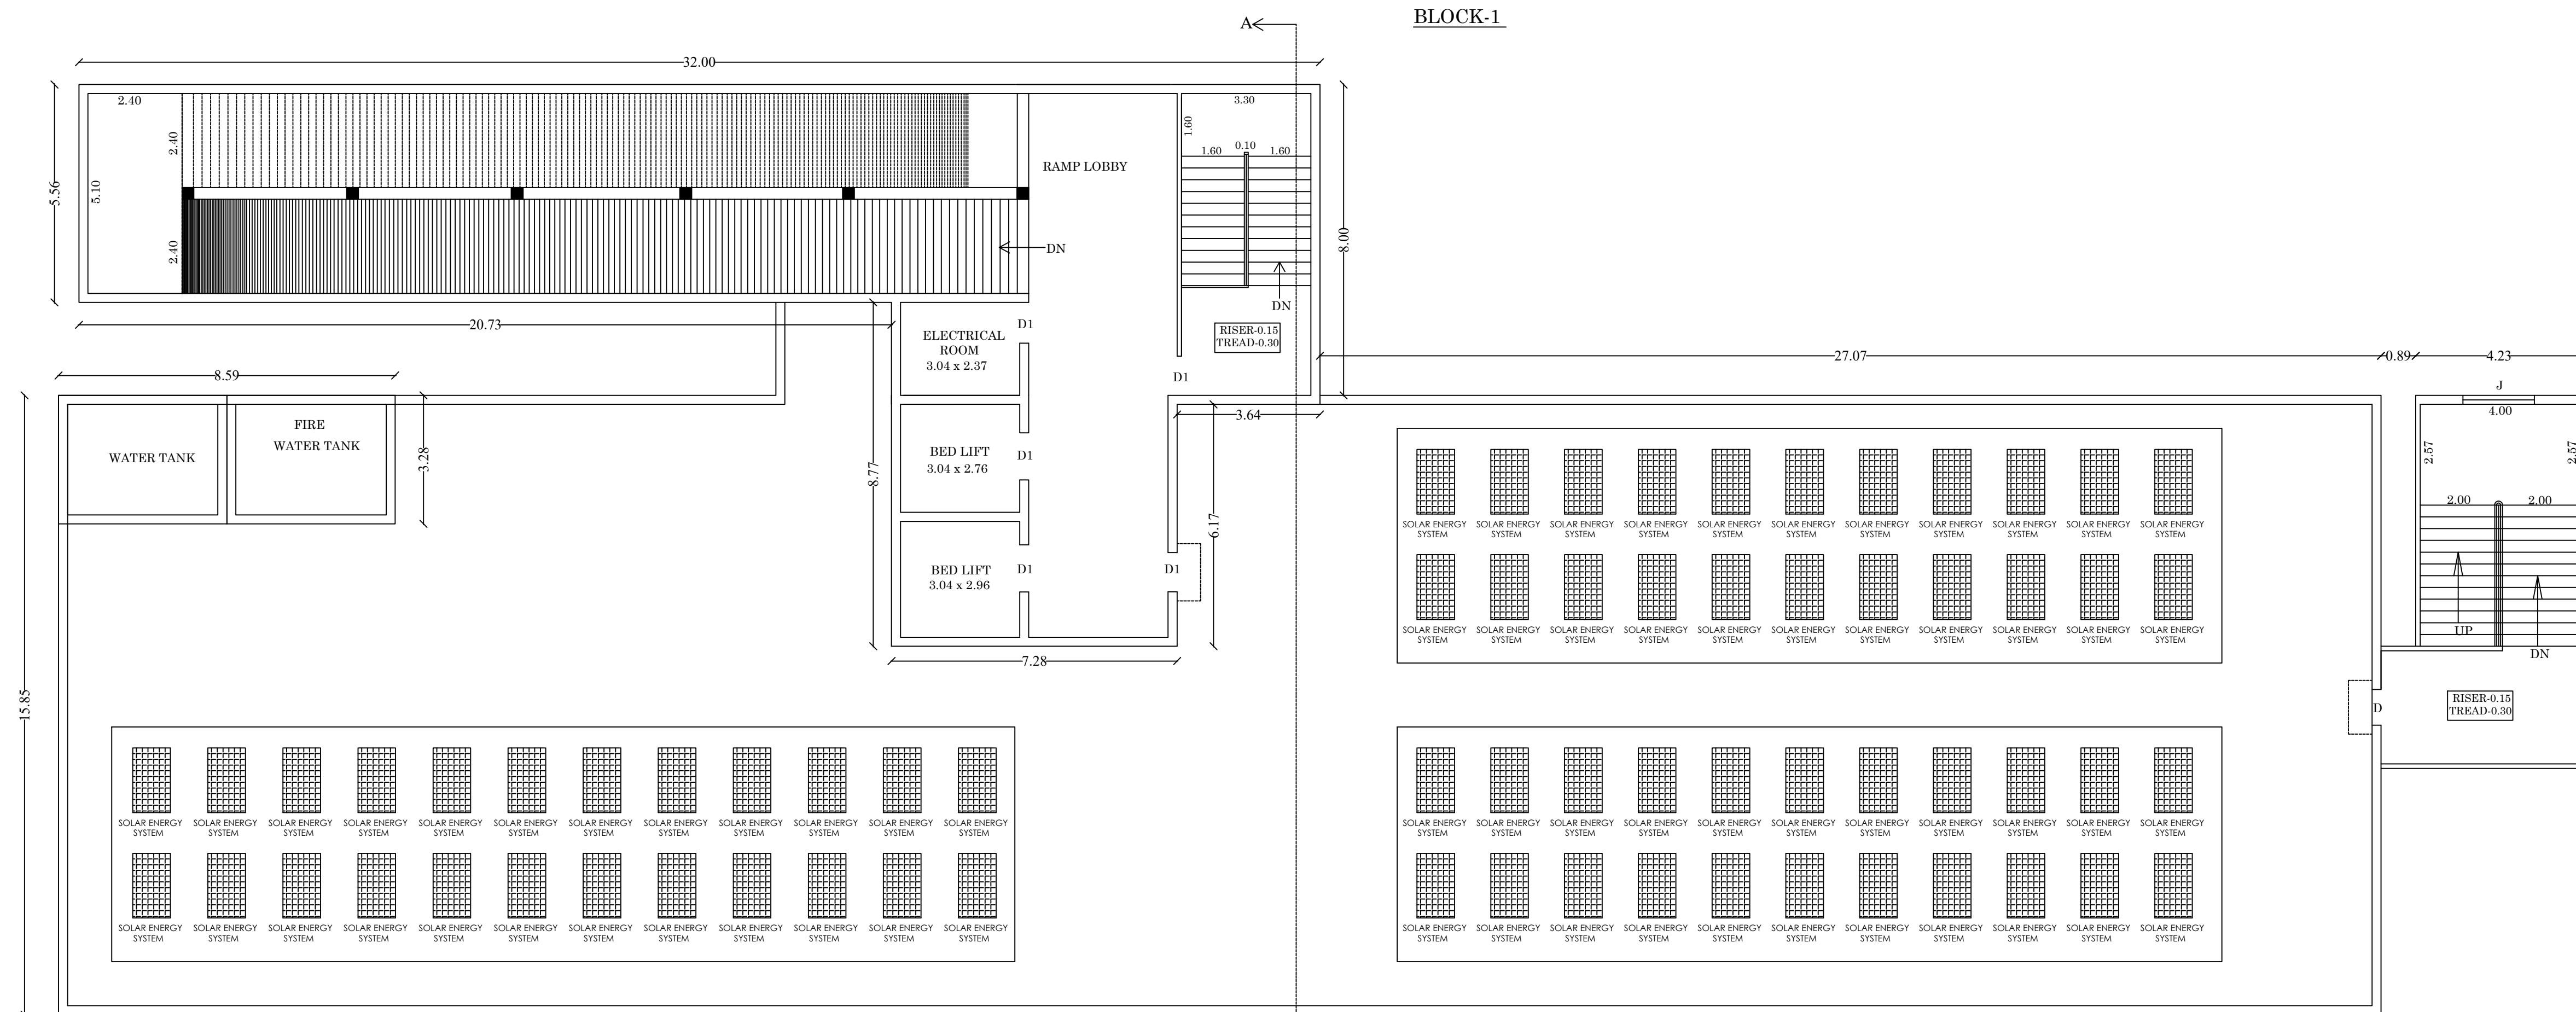


TERRACE FLOOR PLAN
BLOCK-1


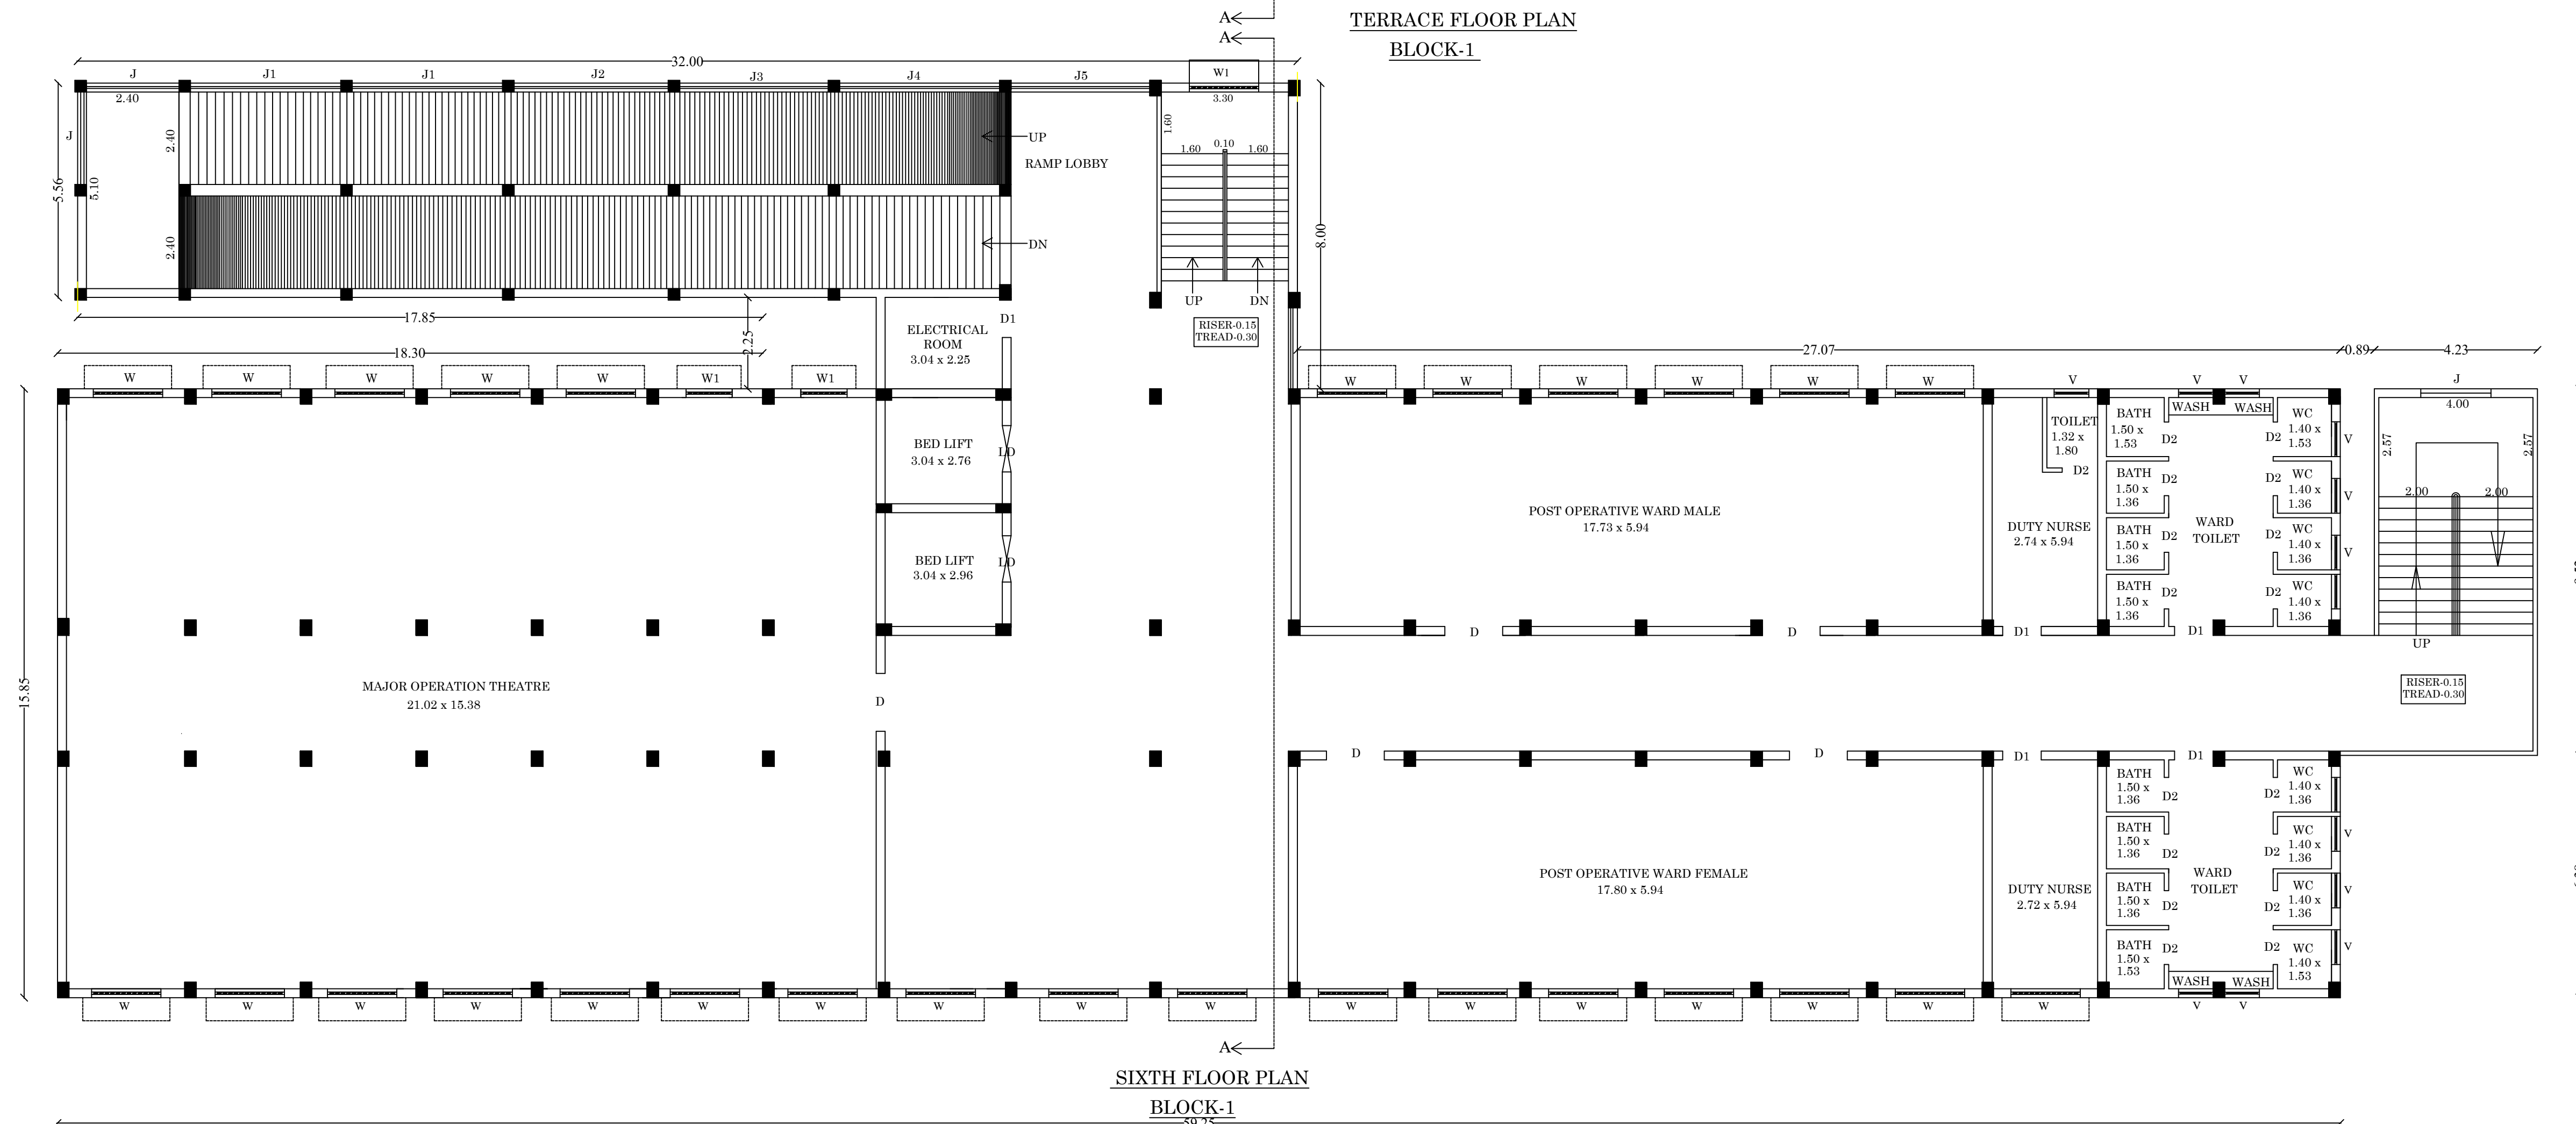


SIXTH FLOOR PLAN
BLOCK-1

ON LINE APPLICATION NUMBER - SWP/BPA/460319/2025/TCP

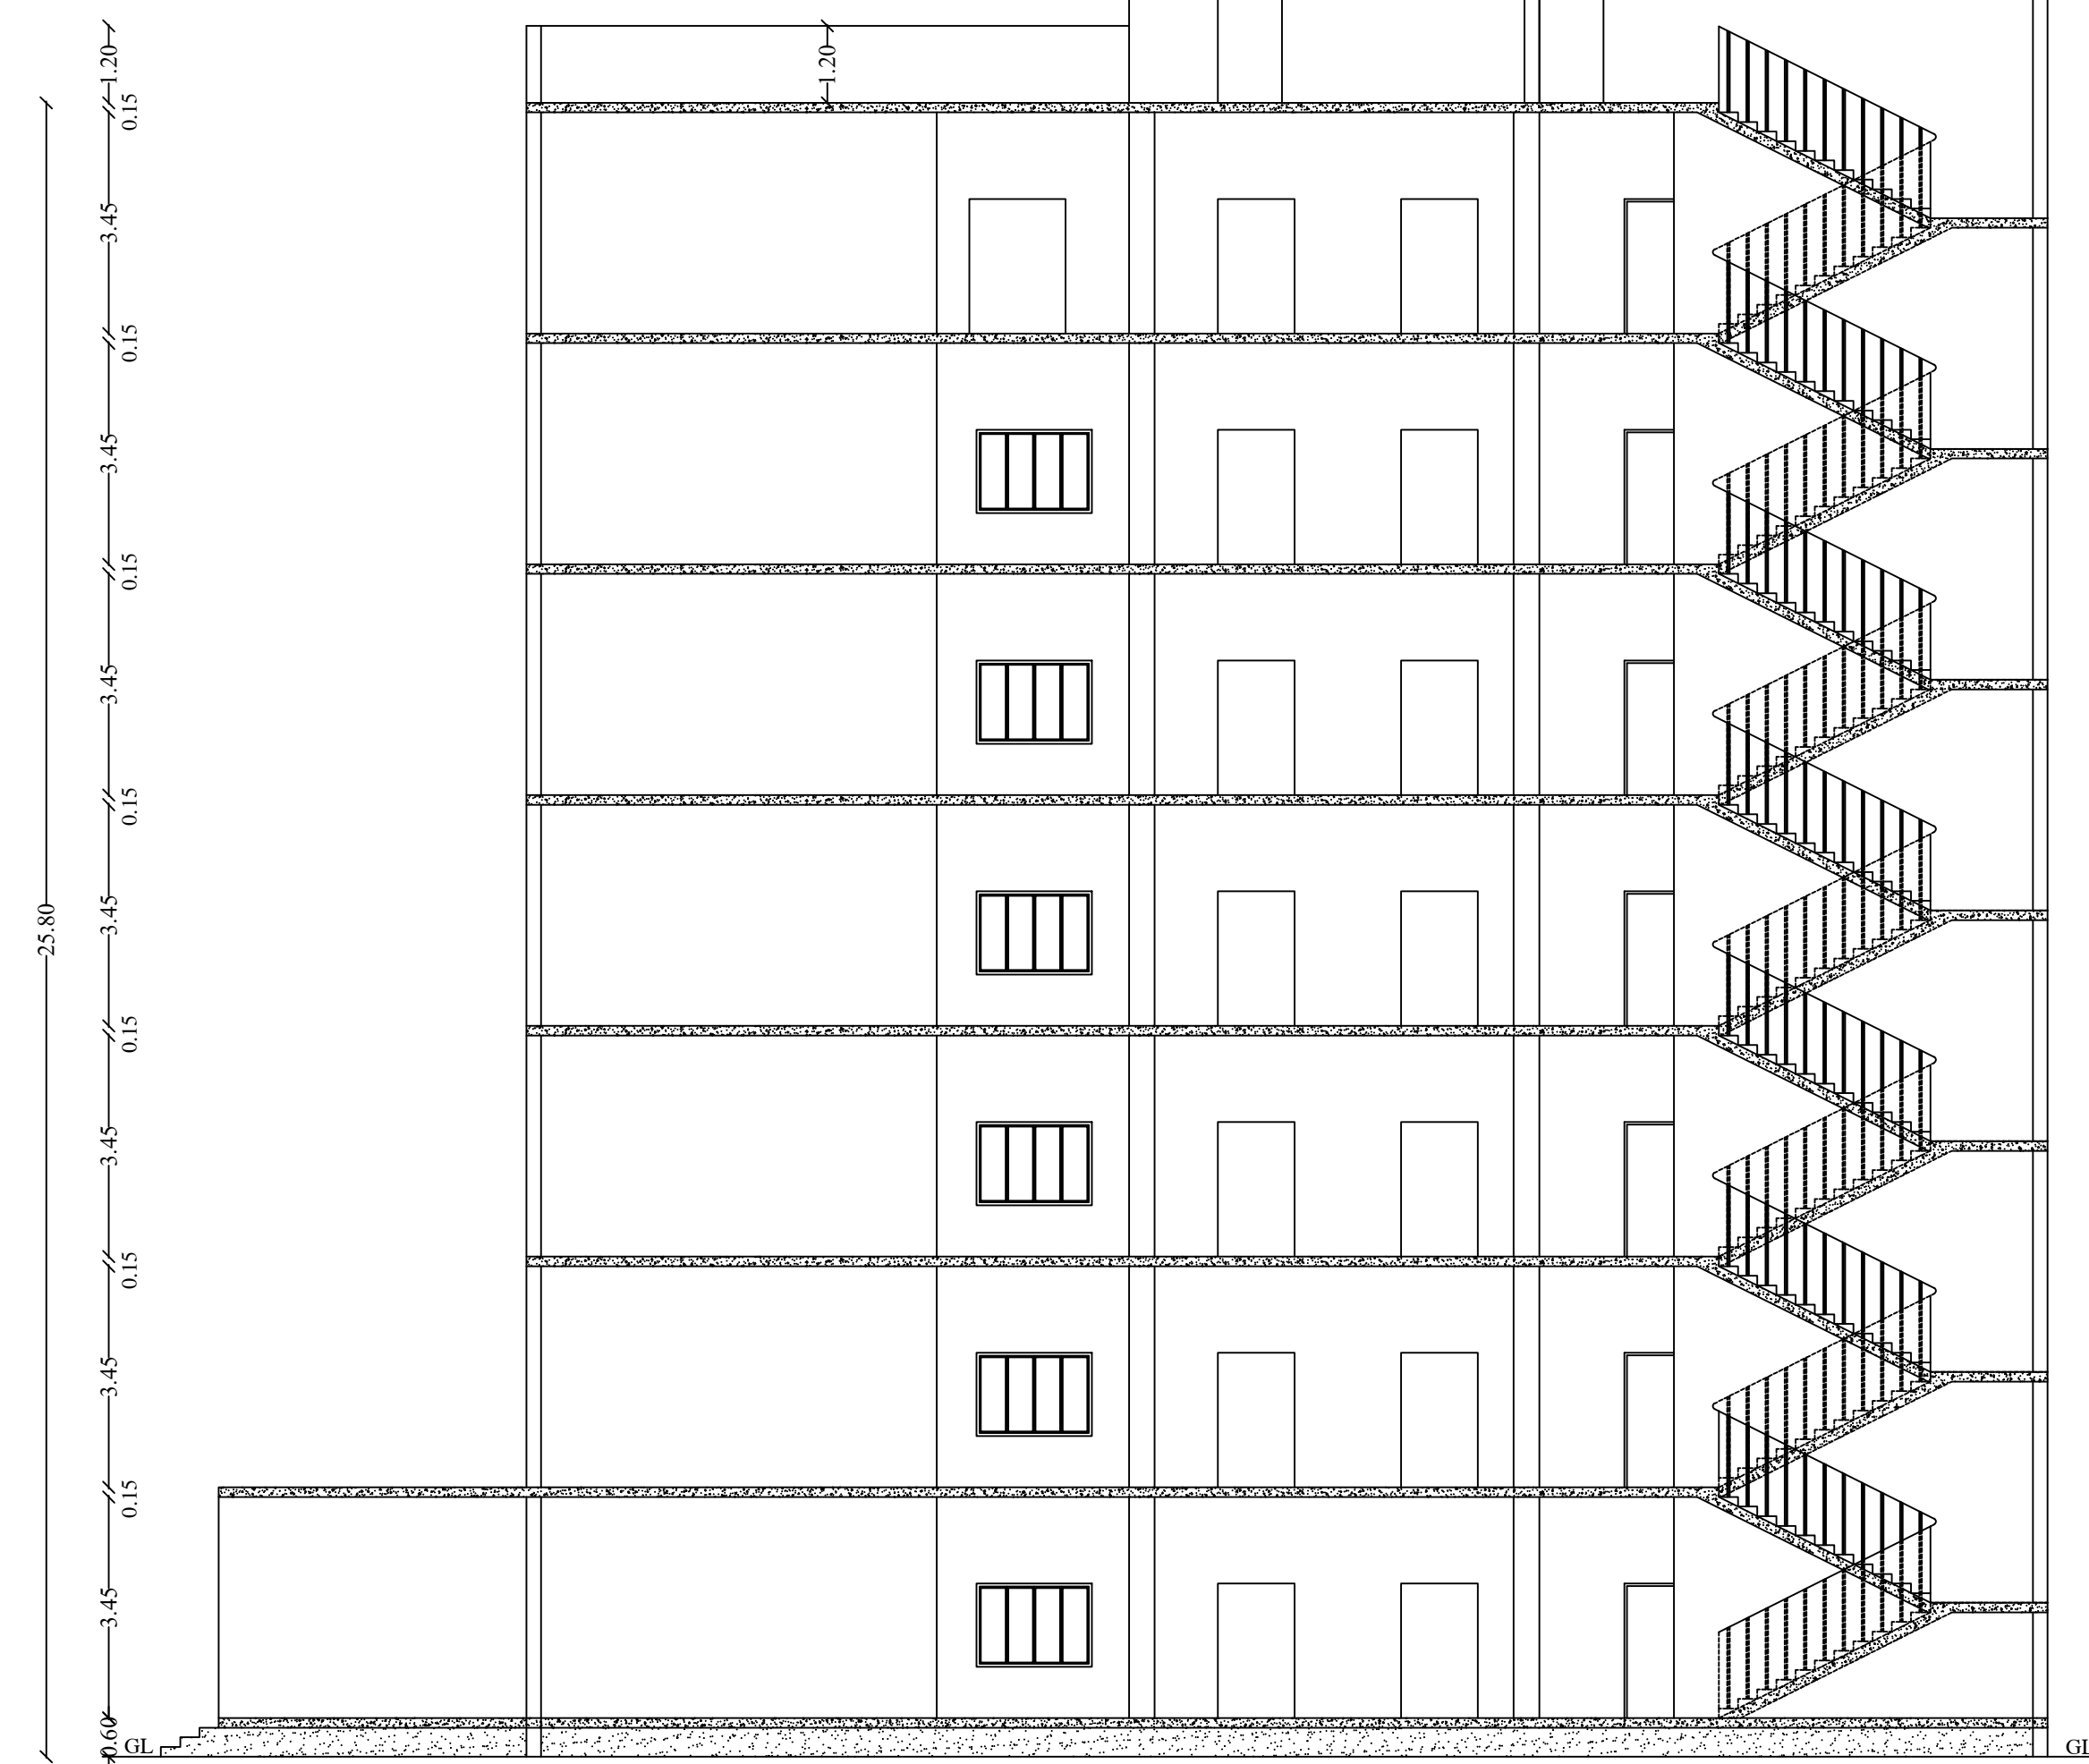

SECTION -AA
BLOCK-1

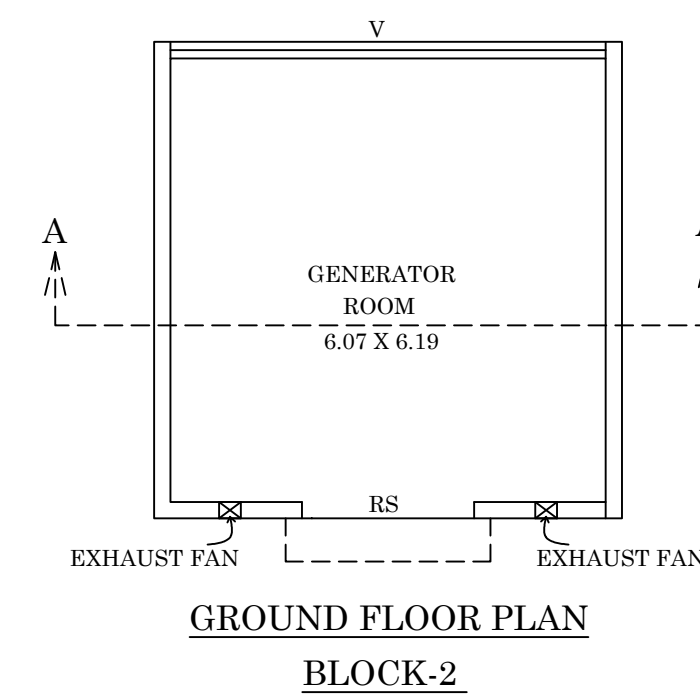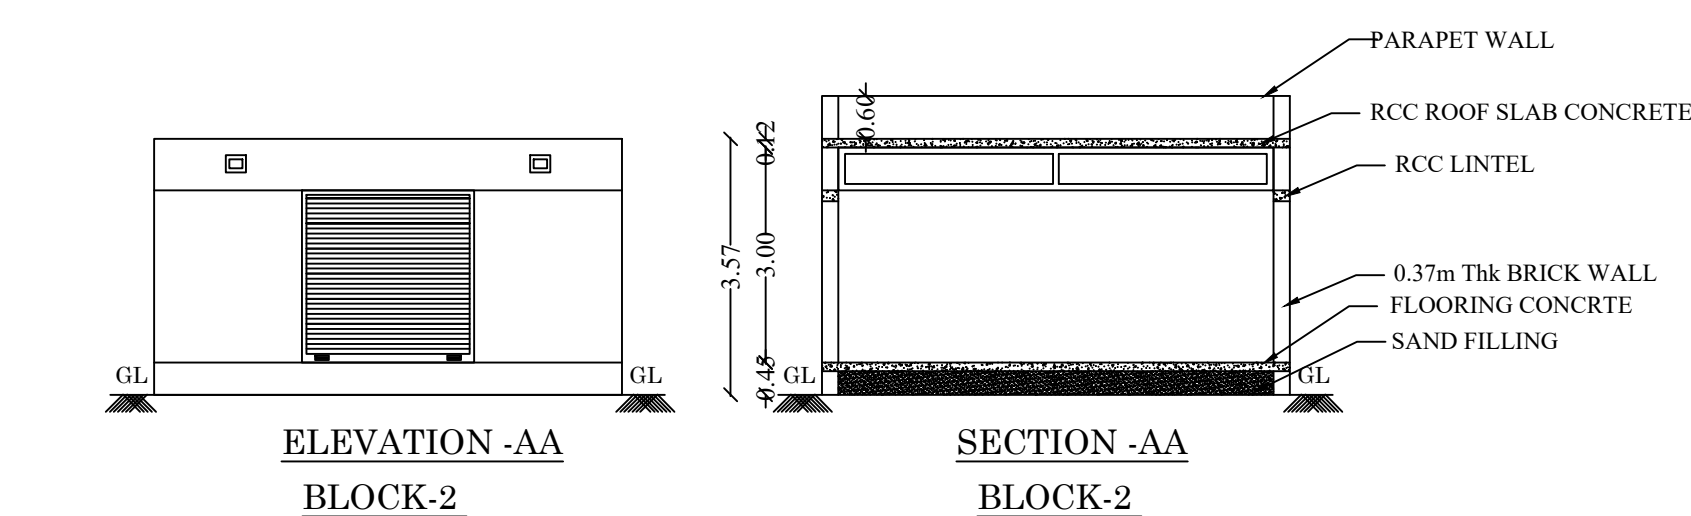

GROUND FLOOR PLAN
BLOCK-2

APPLICATION NO: SWP/BPA/460319/2025
Site Boundary Shown as "1" to "24"
PLANNING PERMISSION NO: SWP/DTCP(VNR) 42/2025

PLAN SHOWING THE PROPOSED
CONSTRUCTION OF HOSPITAL
BUILDING IN WARD-G, BLOCK-10,
T.S.NO:12,19,20,22/1,
AT ARUPPUKOTTAI TOWN,
ARUPPUKOTTAI TALUK,
VIRUDHUNAGAR DISTRICT.
(ARUPPUKOTTAI MUNICIPALITY)

(SCALE 1:100)

JOINERY DETAILS (BLOCK-24)

D	DOOR	1.50 x 2.10
D1	DOOR	1.00 x 2.10
D2	DOOR	0.90 x 2.10
LD	LIFT DOOR	1.20 x 2.10
W	WINDOW	1.80 x 1.30
V	VENTILATOR	0.90 x 0.60
J	JOLLY	2.40 x 1.30
J1	JOLLY	3.90 x 1.30
J2	JOLLY	4.00 x 1.30
J3	JOLLY	3.85 x 1.30
J4	JOLLY	4.15 x 1.30
J5	JOLLY	3.60 x 1.30
J6	JOLLY	2.15 x 1.30

AREA DETAILS:

Description	FSI SQ.M	NON FSI SQ.M	TOTAL AREA SQ.M
Area of Ground floor (Block-1)	1240.76		1240.76
Area of First floor (Block-1)	1188.08		1188.08
Area of Second floor (Block-1)	1188.08		1188.08
Area of Third floor (Block-1)	1188.08		1188.08
Area of Forth floor (Block-1)	1188.08		1188.08
Area of Fifth floor (Block-1)	1188.08		1188.08
Area of Sixth floor (Block-1)	1181.08		1181.08
Area of Head Room (Block-1)		329.65	329.65
Area of Ground floor (Block-2)	43.42		43.42
Total Proposed Area	8405.66	329.65	8735.31

Assistant Engineer P.W.D
Buildings (C&M) Section II
Aruppukottai.

CONSTRUCTION
ENGINEER

Dr. K. GANAPATHI
REGISTERED Geo-Technician/Chartered Engineer
(DTCP Regn No GTE/54/2024/DTCP/MADURAI)
DECEMBER 07 12 2024

GEO-TECH
ENGINEER

Assistant Executive Engineer, P.W.D.
Buildings (C&M) Sub Division
Aruppukottai.

STRUCTURAL
ENGINEER

ARCHITECT



Chief Civil Surgeon
Medical Officer
GOVERNMENT HOSPITAL
ARUPPUKOTTAI - 62F 101

APPLICANT

Dr. E.T. BABU, B.E.
PLAN CENTER
Registration No
RE/GR-102/2024/DTCP/MADURAI
No 25, South Street, Near Amma Mess
Tallakulam, Madurai - 2,
Ph: 822004643, 9769849414

ENGINEER

ON LINE APPLICATION NUMBER - SWP/BPA/460319/2025/TCP

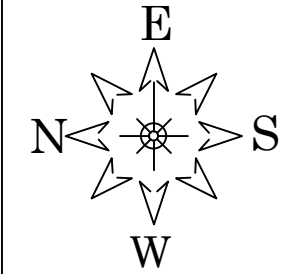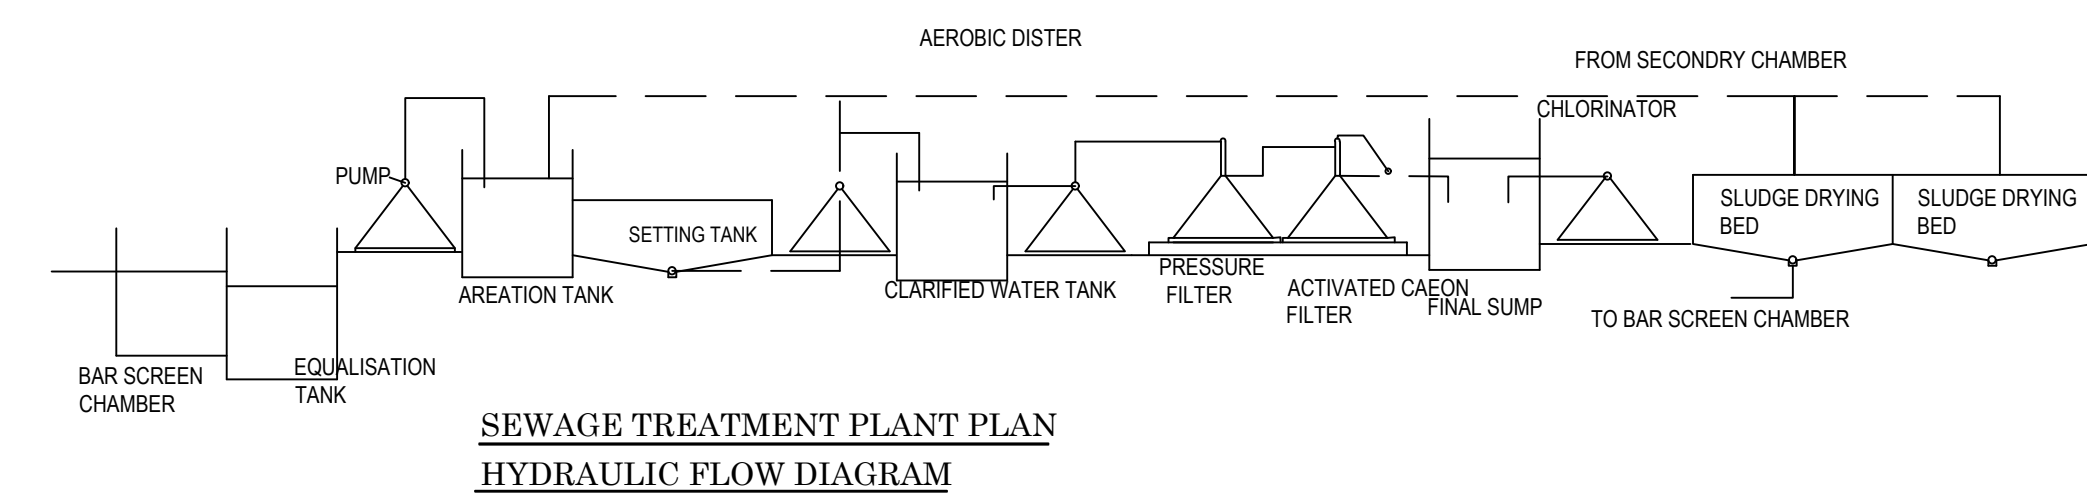

SITE PLAN SHOWING THE EXISTING AND PROPOSED CONSTRUCTION OF HOSPITAL BUILDING IN WARD-G, BLOCK-10, T.S.NO:12,19,20,22/1, AT ARUPPUKOTTAI TOWN, ARUPPUKOTTAI TALUK, VIRUDHUNAGAR DISTRICT, (ARUPPUKOTTAI MUNICIPALITY)
(SCALE 1:400)

SITE AREA :
AS PER TSLR AREA - 13195.00 SQ.M

REFERENCE:
SITE BOUNDARY -
FMB BOUNDARY -
EXISTING ROAD -
EXISTING BUILDING -
PROPOSED BUILDING -
DRIVE WAY -

EXISTING BUILDING AREA DETAILS:

Description	FSI SQ.M	NON FSI SQ.M	TOTAL AREA SQ.M
Area of Ground floor (Block-3)	60.36		60.36
Area of Ground floor (Block-4)	766.10		766.10
Area of First floor (Block-4)	766.10		766.10
Area of Ground floor (Block-5)	142.29		142.29
Area of Ground floor (Block-6)	36.91		36.91
Area of Ground floor (Block-7)	294.18		294.18
Area of Ground floor (Block-8)	104.42		104.42
Area of Ground floor (Block-9)	723.80		723.80
Area of First floor (Block-9)	723.80		723.80
Area of Ground floor (Block-10)	172.78		172.78
Area of First floor (Block-10)	172.78		172.78
Area of Ground floor (Block-11)	64.09		64.09
Area of Ground floor (Block-12)	15.75		15.75
Area of Ground floor (Block-13)	8.51		8.51
Area of Ground floor (Block-14)	9.19		9.19
Total Existing Area	4061.06		4061.06

PROPOSED BUILDING AREA DETAILS

Description	FSI SQ.M	NON FSI SQ.M	TOTAL AREA SQ.M
Area of Ground floor (Block-1)	1240.76		1240.76
Area of First floor (Block-1)	1188.08		1188.08
Area of Second floor (Block-1)	1188.08		1188.08
Area of Third floor (Block-1)	1188.08		1188.08
Area of Fourth floor (Block-1)	1188.08		1188.08
Area of Fifth floor (Block-1)	1188.08		1188.08
Area of Sixth floor (Block-1)	1181.08		1181.08
Area of Head Room (Block-1)		329.65	329.65
Area of Ground floor (Block-2)	43.42		43.42
Total Proposed Area	8405.66	329.65	8735.31
FLOOR SPACE INDEX	12466.72		0.944
	13195.00		

CAR PARKING DETAILS:

1. 1 Car Space For Every 75 Sqm
NO. OF Car Parking Required - 112 NOS
NO. OF Car Parking Provided - 112 NOS
Including P.H Parking 12 Nos

TWO WHEELER PARKING DETAILS:

1. 1 Two Wheeler Space For Every 75 Sqm
No. of Two Wheeler Parking Required - 112 Nos
No. of Two Wheeler Parking Provided - 112 Nos
Including P.H Parking 12 Nos

OSR AREA DETAILS:

OSR Area Required - 1320.00 Sqm
OSR-1 - 636.77 Sqm
OSR-2 - 762.53 Sqm
OSR Area Provided - 1399.30 Sqm (10.60%)

Assistant Engineer P.W.D. Buildings (C&M) Section II
AruppuKottai

CONSTRUCTION ENGINEER



Assistant Executive Engineer, P.W.D. Buildings (C&M) Section II
AruppuKottai

STRUCTURAL ENGINEER








Chief Civil Surgeon
Medical Officer
GOVERNMENT HOSPITAL
ARUPPUKOTTAI-627 101

APPLICANT

ENGINEER

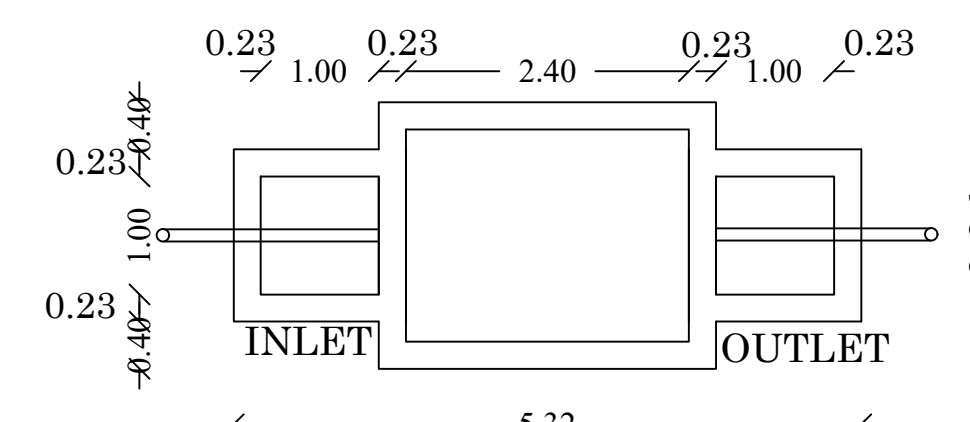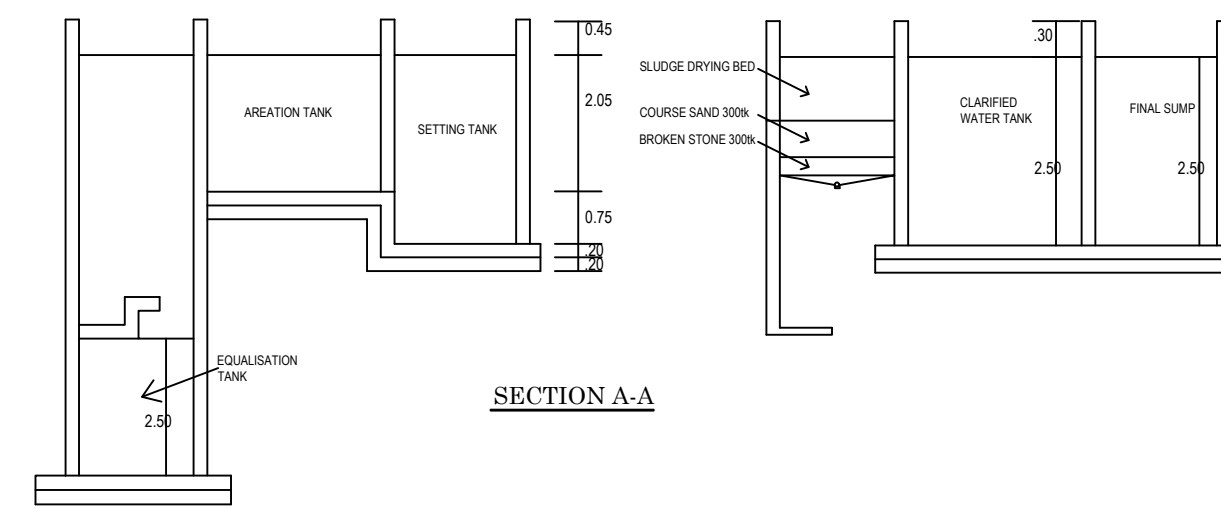

SEPTIC TANK DETAILS

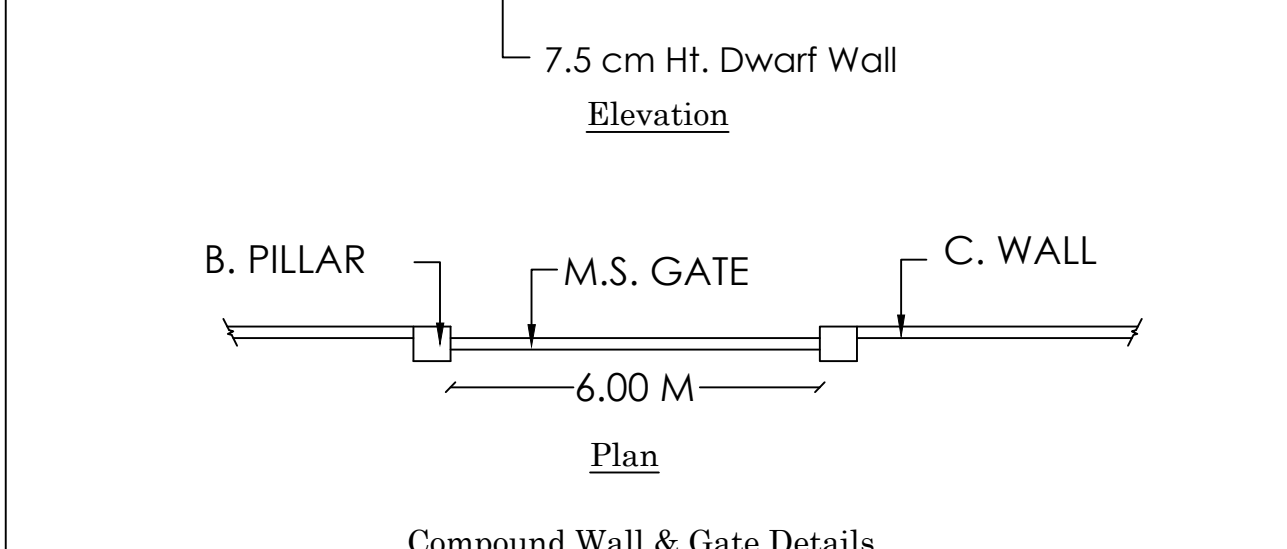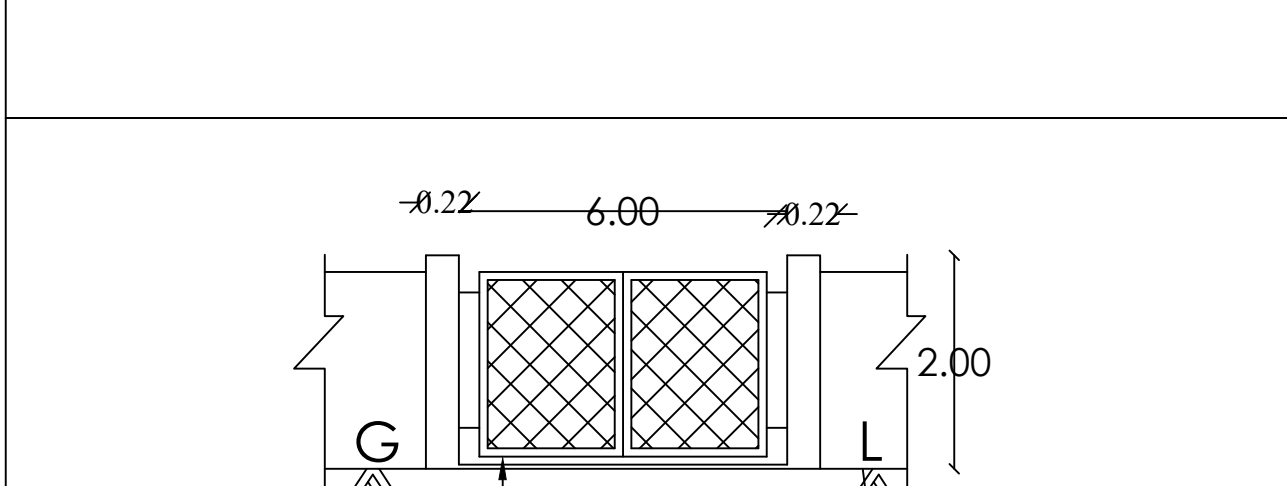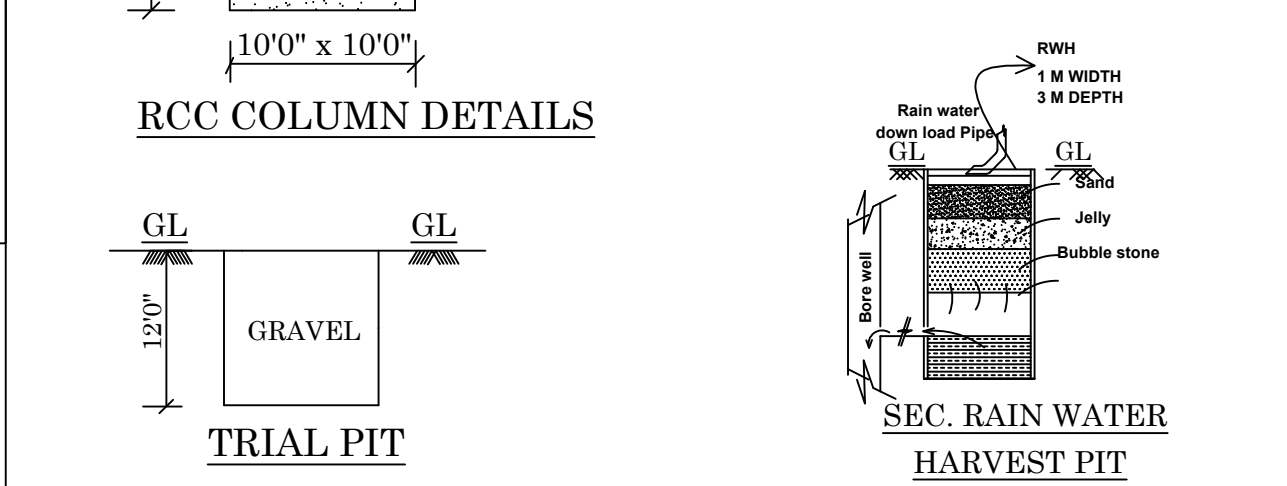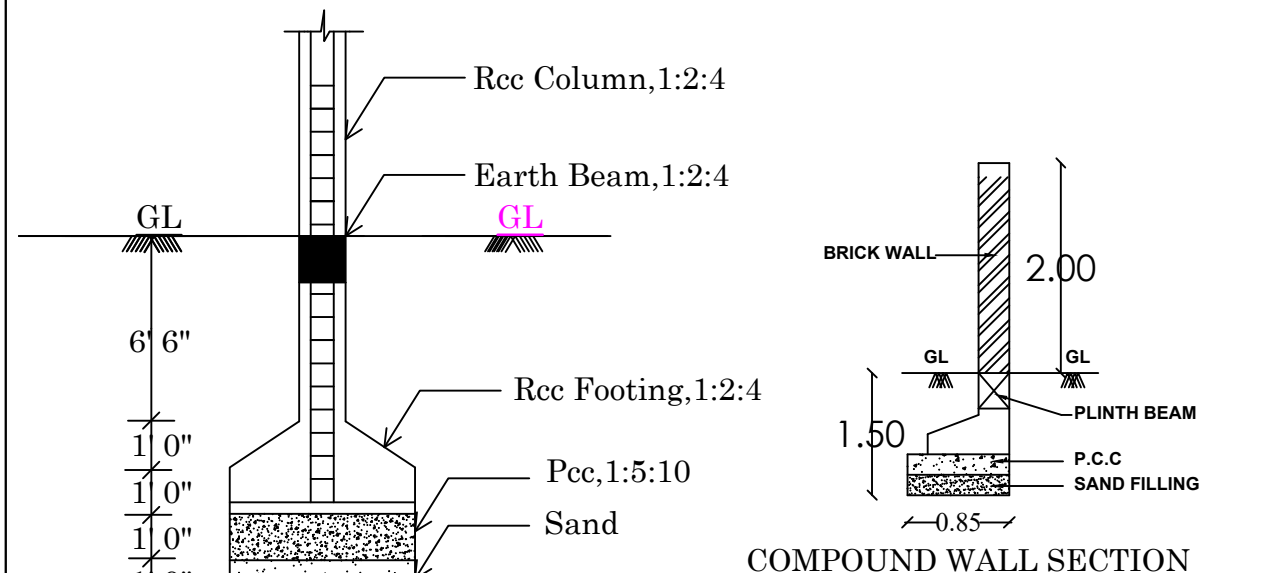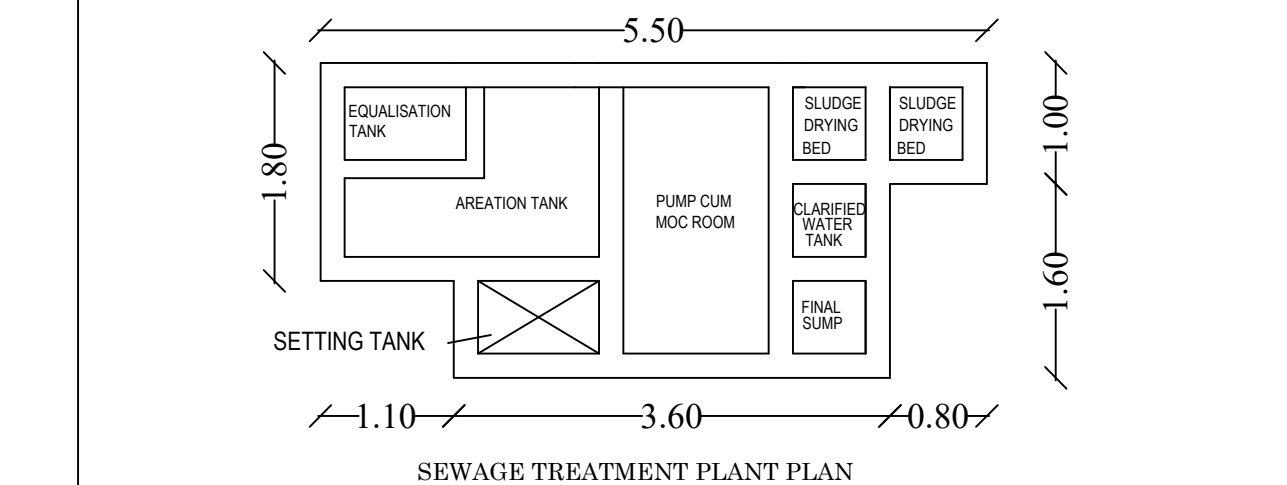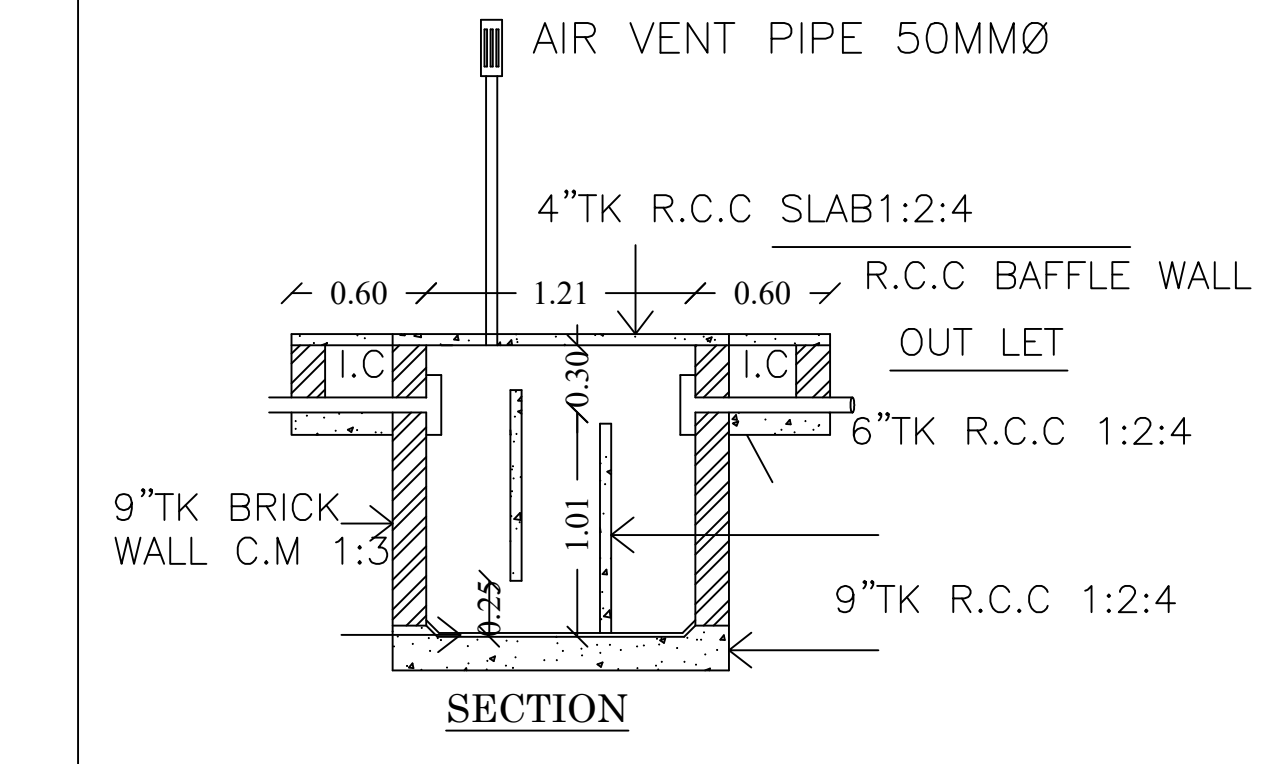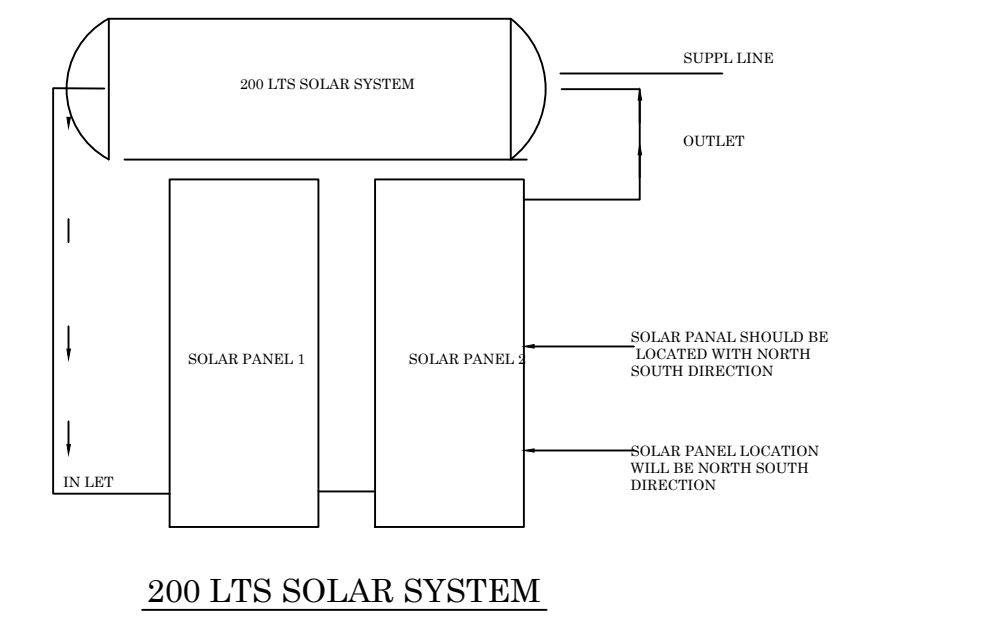

APPLICATION NO: SWP/BPA/460319/2025
PLANNING PERMISSON NO: SWP/DTCP(VNR) 42/2025
Site Boundary Shown as "1" to 24"

LT LINE
TO BE SHIFTED



T.S.NO:21

25.00M WIDE ROAD

T.S.NO:25

SITE PLAN

Signature Not
Verified