

PP

APPROVAL RECORD

# Planning Permission

Theni district, Tamil Nadu

APPROVAL TYPE  
**Building Plan**

ISSUING AUTHORITY  
**Rural Panchayat**

The approval as the planning authority issued it, reproduced in full behind this page.

An approval speaks to what was sanctioned, not to what was built. Completion is a separate record.

DETAILED PLAN SHOWING THE APPROVED EXISTING AND PROPOSED ADDITIONAL CONSTRUCTION OF INDUSTRIAL BUILDING (GREEN CATEGORY- RUBBER GOODS INDUSTRY(WITH GAS OPERATED BABY BOILER)- MANUFACTURING OF TYRE REPAIR GUM COMPOUNDS AND TYRE REPAIR PATCHES) AT R.S.NO:2358A/2, 2362/1, 2363/3B, 2363/4, 2376/1A2, 2376/1B IN ANDIPATTI BIT - 2 VILLAGE, ANDIPATTI TALUK, THENI DISTRICT.

SCALE 1:100 | ALL DIMENSIONS ARE IN METER

SITE AREA

Approved Site Area = 4564.00 Sq.M (1.12 ½ac)  
Proposed Area As Per Document = 29005.00 Sq.M (7.16 ½ac)  
Proposed Area As Per Patta = 28700.00 Sq.M (7.09 ½ac)  
Total Area As Per Fmb / Ground = 32579.80 Sq.M  
( least area to be considered )

EXISTING BUILDING APPROVED DETAILS :

நகர்துதி(ம.ம)எண். 07அ / 2015

AREA OF THE SITE = 4564.00 Sq.M

NO OF LABOURS = 14 Nos

| S. NO | DESCRIPTION                                      | F.S.I AREA (SQ.M) | NON F.S.I AREA (SQ.M) | TOTAL AREA (SQ.M) |
|-------|--------------------------------------------------|-------------------|-----------------------|-------------------|
| 1     | EXISTING BLOCK -1 (PRODUCTION MILL) GROUND FLOOR | 2205.50           | -                     | 2205.50           |

PROPOSED BUILDING DETAILS :

| S. NO               | DESCRIPTION                                        | F.S.I AREA (SQ.M) | NON F.S.I AREA (SQ.M) | TOTAL AREA (SQ.M) |
|---------------------|----------------------------------------------------|-------------------|-----------------------|-------------------|
| 1                   | EXISTING BLOCK -1 (STORAGE UNIT) GROUND FLOOR      | 311.29            | -                     | 311.29            |
| 2                   | EXISTING BLOCK -2 (TOILET) GROUND FLOOR            | 57.85             | -                     | 57.85             |
| 3                   | EXISTING BLOCK -3 (STORAGE UNIT) GROUND FLOOR      | 168.32            | -                     | 168.32            |
| 4                   | PROPOSED BLOCK -4 (WORKSHOP) GROUND FLOOR          | 1987.60           | -                     | 1987.60           |
| 5                   | PROPOSED BLOCK -5 (STORAGE UNIT) GROUND FLOOR      | 584.00            | -                     | 584.00            |
| 6                   | PROPOSED BLOCK -6 (WORKSHOP) GROUND FLOOR          | 740.00            | -                     | 740.00            |
| 7                   | EXISTING BLOCK -7 (PRODUCTION HALL) GROUND FLOOR   | 1075.18           | -                     | 1075.18           |
| 8                   | PROPOSED BLOCK -8 (STORAGE UNIT) GROUND FLOOR      | 1752.00           | -                     | 1752.00           |
| 9                   | EXISTING BLOCK -9 (BABY STEAM BOILER) GROUND FLOOR | 144.45            | -                     | 144.45            |
| TOTAL BUILT UP AREA |                                                    | 6820.54           | -                     | 6820.54           |

HP DETAILS BLOCK NO : 1




| S. NO      | MACHINE NAME            | MACHINE CODE | NO.OF MACHINE | HP/PER MACHINE | TOTAL HP |
|------------|-------------------------|--------------|---------------|----------------|----------|
| 1          | DIAPHIRAGM              | DP           | 2             | 1              | 2HP      |
| 2          | MOLDING MACHINE         | MD           | 3             | 7              | 21HP     |
| 3          | HYDRAULIC MACHINE       | HM           | 4             | 7.3            | 29.2HP   |
| 4          | WESTERN CLICKER         | WC           | 3             | 1              | 3HP      |
| 5          | TRAVELING HEAD CLICKER  | TH           | 4             | 3              | 12HP     |
| 6          | PATCH LAMINATION        | LM           | 10            | 1              | 10HP     |
| 7          | PACKING MACHINE         | PA           | 1             | 3              | 3HP      |
| 8          | SWING ARM CLICKER       | SW           | 4             | 1.2            | 4.8HP    |
| 9          | THREAD SOAKING & DRYING | TSD          | 1             | 3              | 3HP      |
| 10         | THREAD TWISTING&CUTTING | TTC          | 2             | 2              | 4HP      |
| 11         | OVEN                    | -            | 1             | 4              | 4HP      |
| TOTAL HP = |                         |              |               |                | 96HP     |

JOINERY DETAILS


|     |                 |             |
|-----|-----------------|-------------|
| RS  | ROLLING SHUTTER | 1.52 x 2.43 |
| RS1 | ROLLING SHUTTER | 1.67 x 2.40 |
| RS2 | ROLLING SHUTTER | 2.28 x 2.40 |
| RS3 | ROLLING SHUTTER | 2.43 x 2.43 |
| RS4 | ROLLING SHUTTER | 3.27 x 2.43 |
| RS5 | ROLLING SHUTTER | 2.44 x 2.44 |
| RS6 | ROLLING SHUTTER | 3.65 x 2.13 |
| RS7 | ROLLING SHUTTER | 3.73 x 2.13 |
| D   | DOOR            | 0.76 x 2.13 |
| D1  | DOOR            | 0.99 x 1.98 |
| D2  | DOOR            | 1.20 x 2.40 |
| D3  | DOOR            | 1.20 x 2.50 |
| D4  | DOOR            | 1.20 x 2.51 |
| D5  | DOOR            | 1.44 x 2.30 |
| D6  | DOOR            | 1.44 x 2.43 |
| D7  | DOOR            | 1.52 x 2.13 |
| D8  | DOOR            | 1.98 x 2.44 |
| D9  | DOOR            | 1.20 x 1.98 |
| V1  | VENTILATOR      | 1.20 x 0.60 |
| O   | OPENING         | 1.52 x 2.43 |
| O1  | OPENING         | 2.89 x 2.43 |
| O2  | OPENING         | 3.57 x 2.43 |
| O3  | OPENING         | 4.02 x 2.43 |
| W   | WINDOW          | 1.52 x 1.52 |
| W1  | WINDOW          | 1.20 x 1.52 |
| W2  | WINDOW          | 1.44 x 1.52 |
| W3  | WINDOW          | 2.44 x 1.52 |
| W4  | WINDOW          | 0.90 x 1.00 |
| V2  | VENTILATOR      | 0.90 x 0.60 |
| W5  | WINDOW          | 1.52 x 1.52 |
| V3  | VENTILATOR      | 1.52 x 0.60 |
| W6  | WINDOW          | 2.44 x 1.50 |
| V4  | VENTILATOR      | 2.44 x 0.71 |
| V5  | VENTILATOR      | 0.76 x 0.76 |

NOTES:-


1. Rain Water Harvesting System to be Provided.
2. Bath ,Kitchen waste water to be used for Garden Purpose.
- 3.Solar Energy System to be Provided.
4. W/C water to be connected with Septic Tank.
5. Fire Resistance to be Provided.
6. Emergency alarm to be provided.
7. Structure is Designed Safely For Earthquake Resistance.
- 8.First Aid Box with all Equipment to be provided.
- 9.Mechanical Ventilation provided.(whether it is used)
- 10.Drinking water provided [DW]

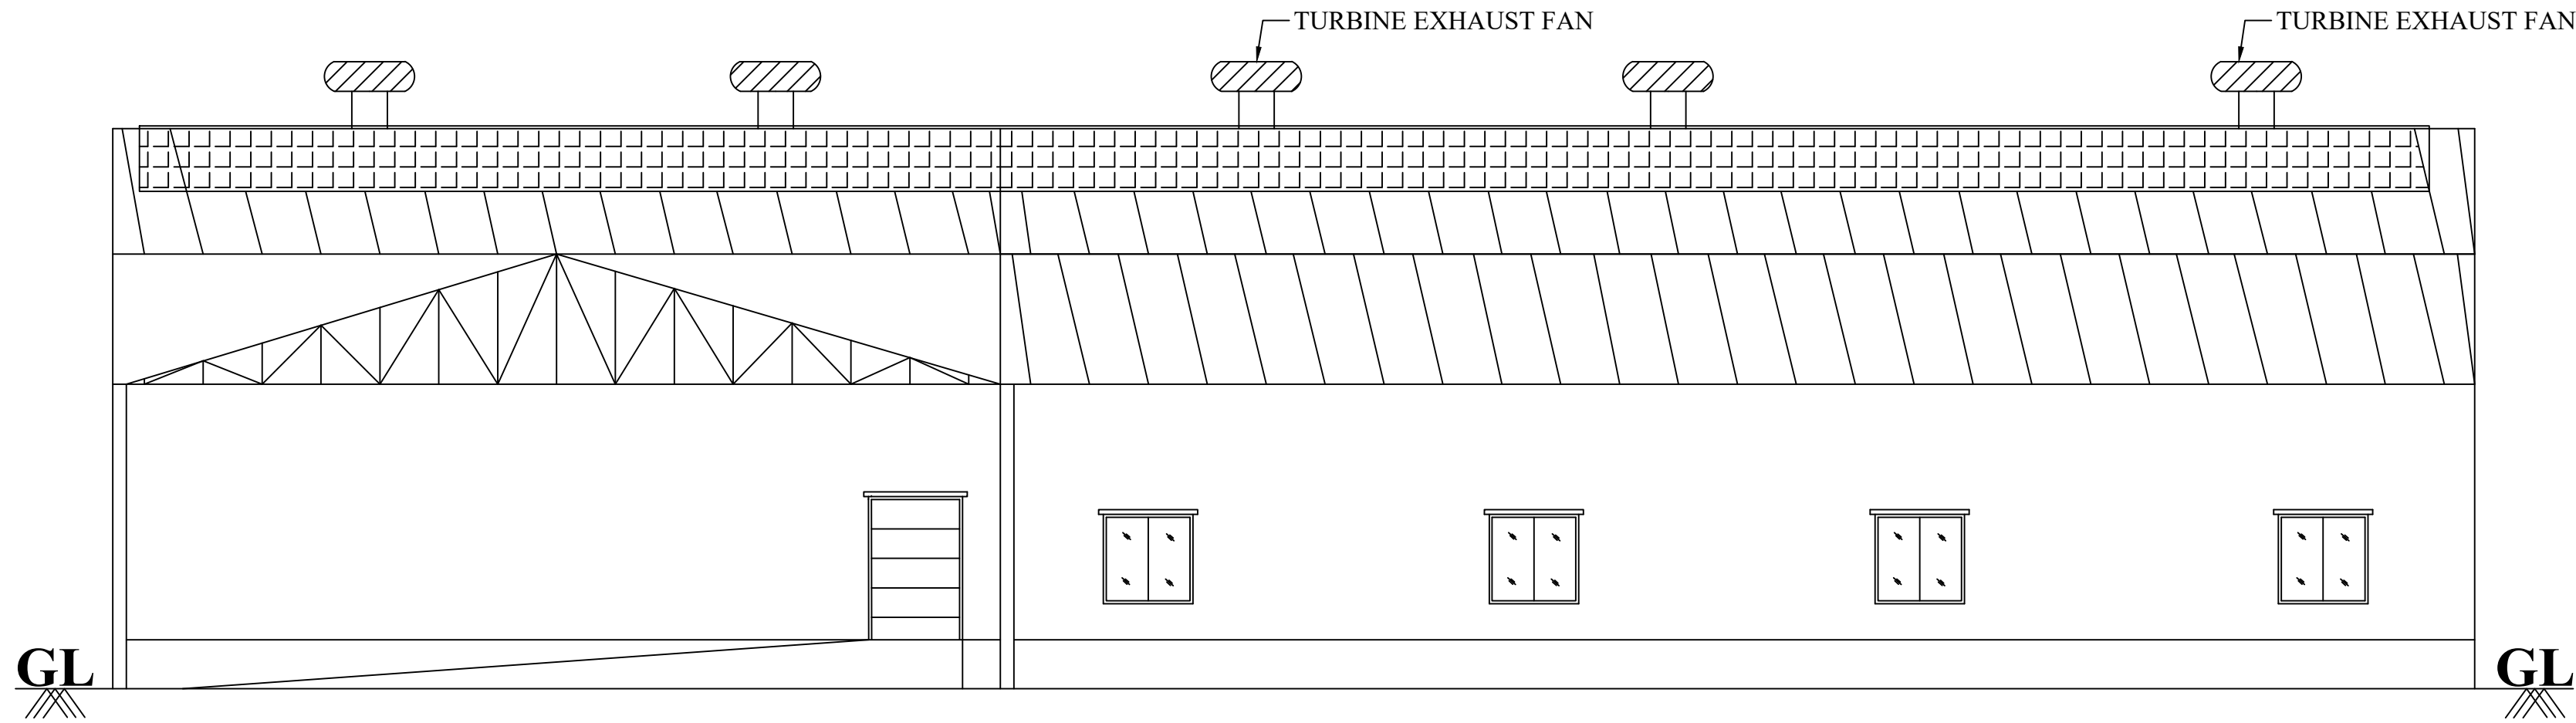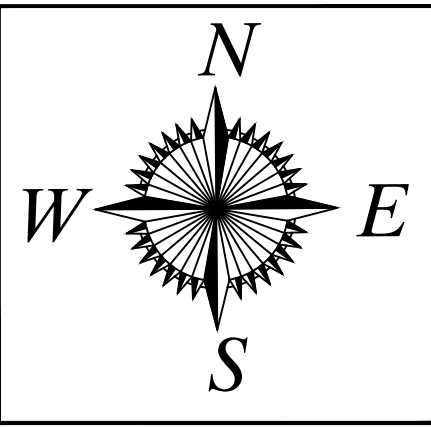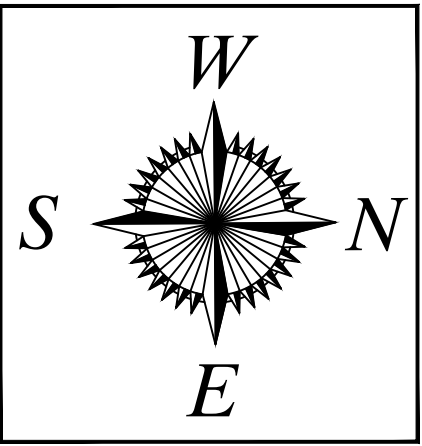


NORTH FACING ELEVATION

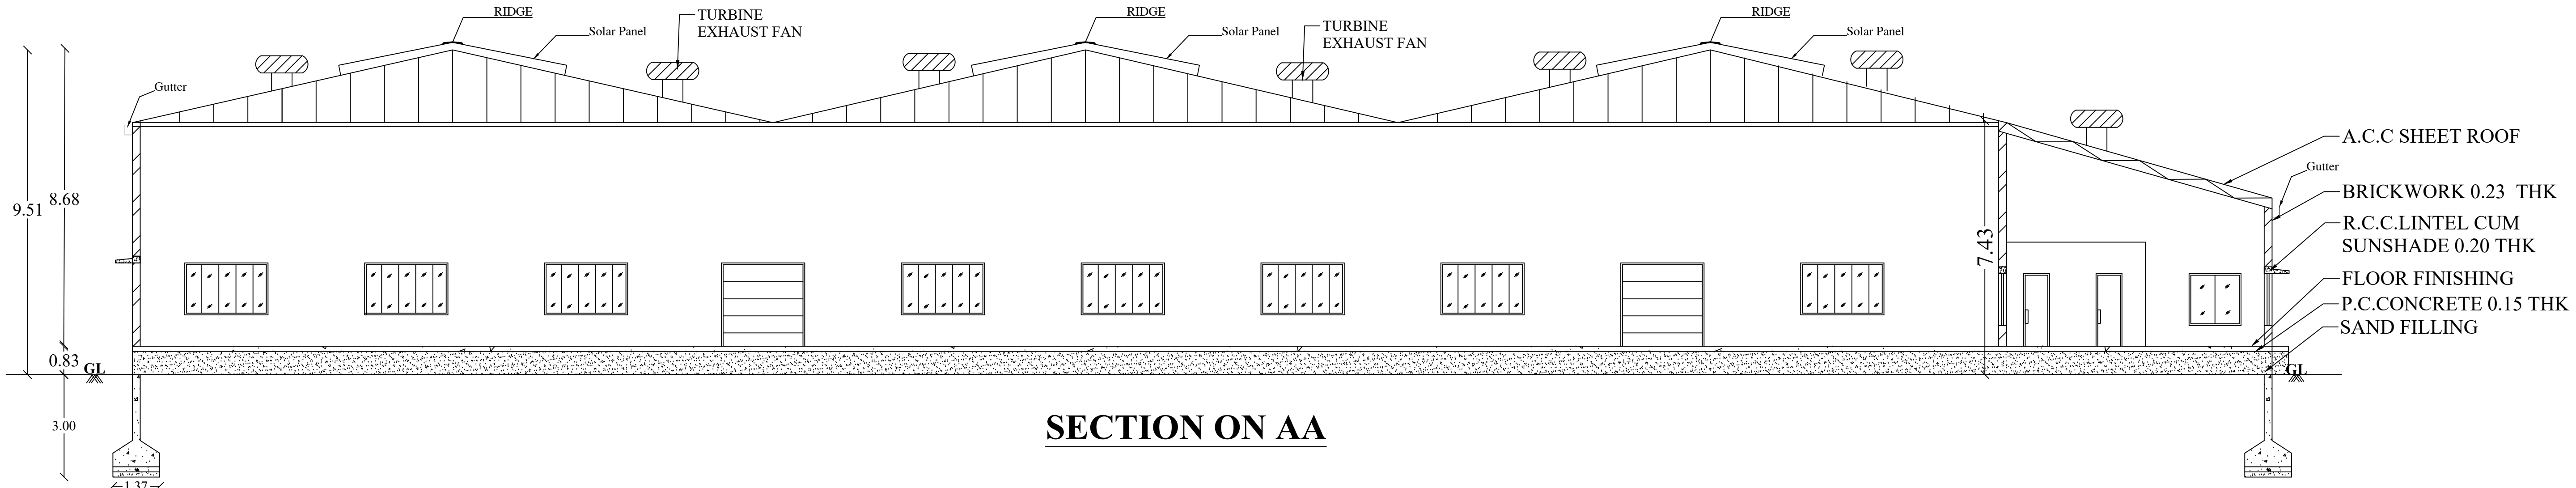


SECTION ON AA

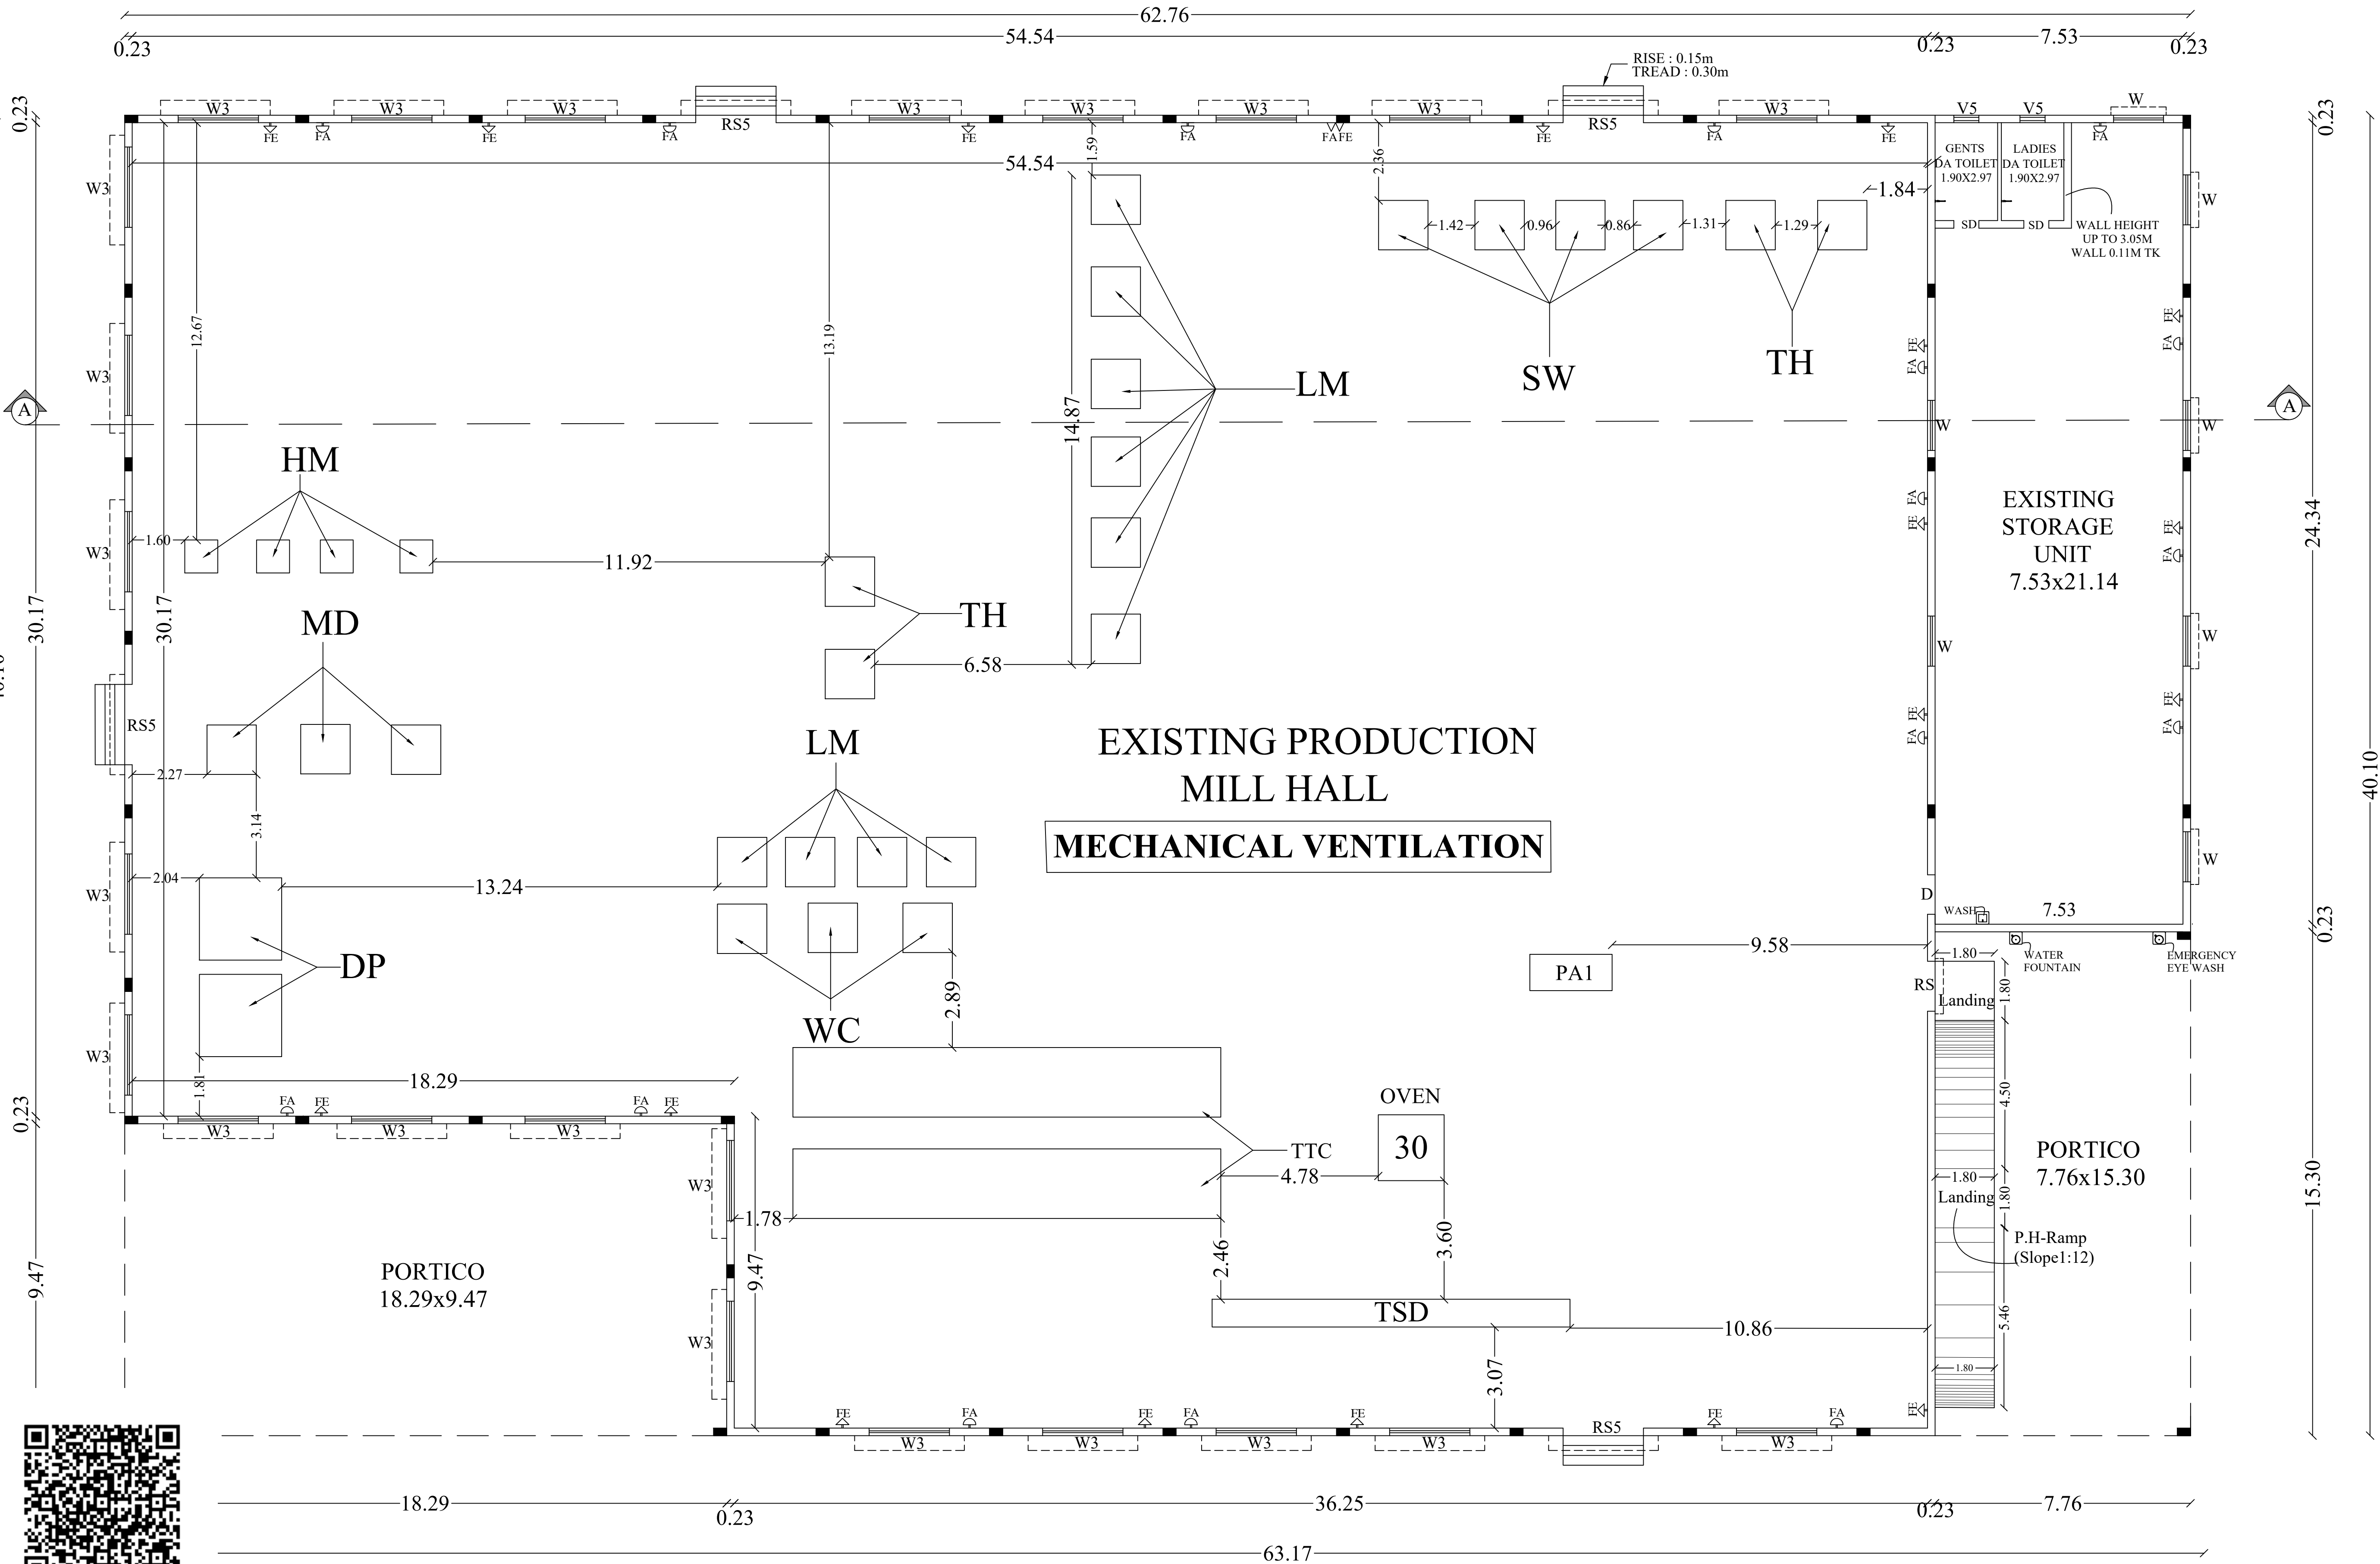


GROUND FLOOR PLAN  
BLOCK NO : 1

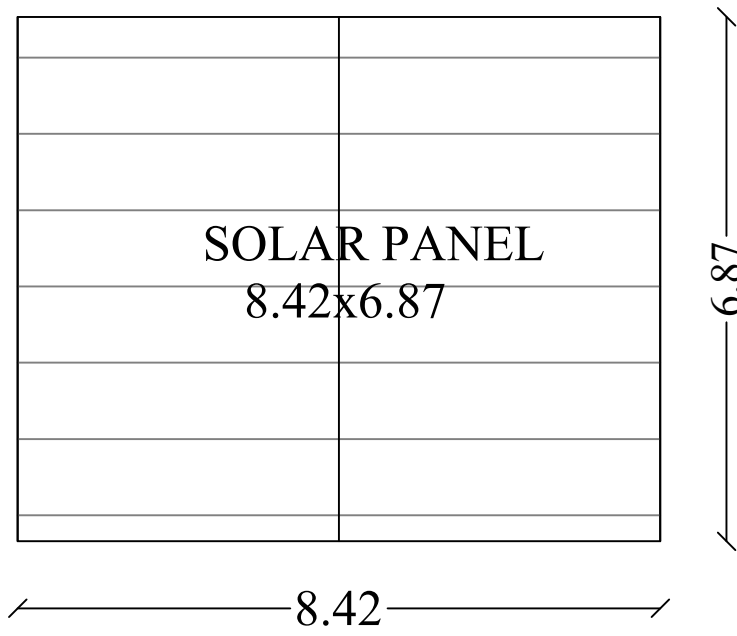


SHEET ROOF - TERRACE

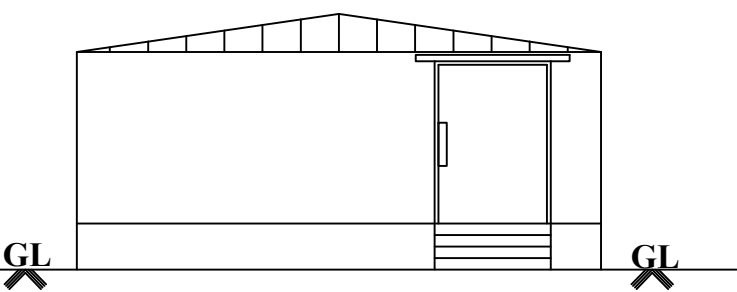

EAST FACING ELEVATION

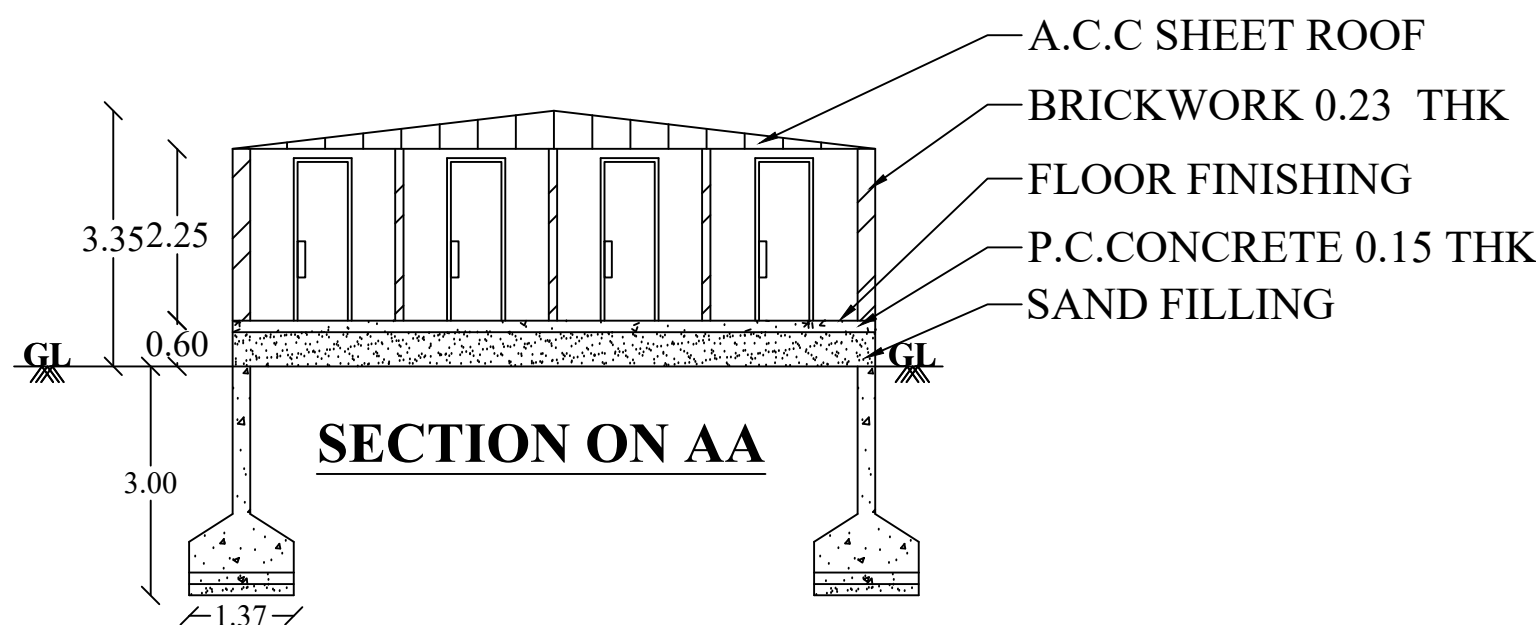

SECTION ON AA

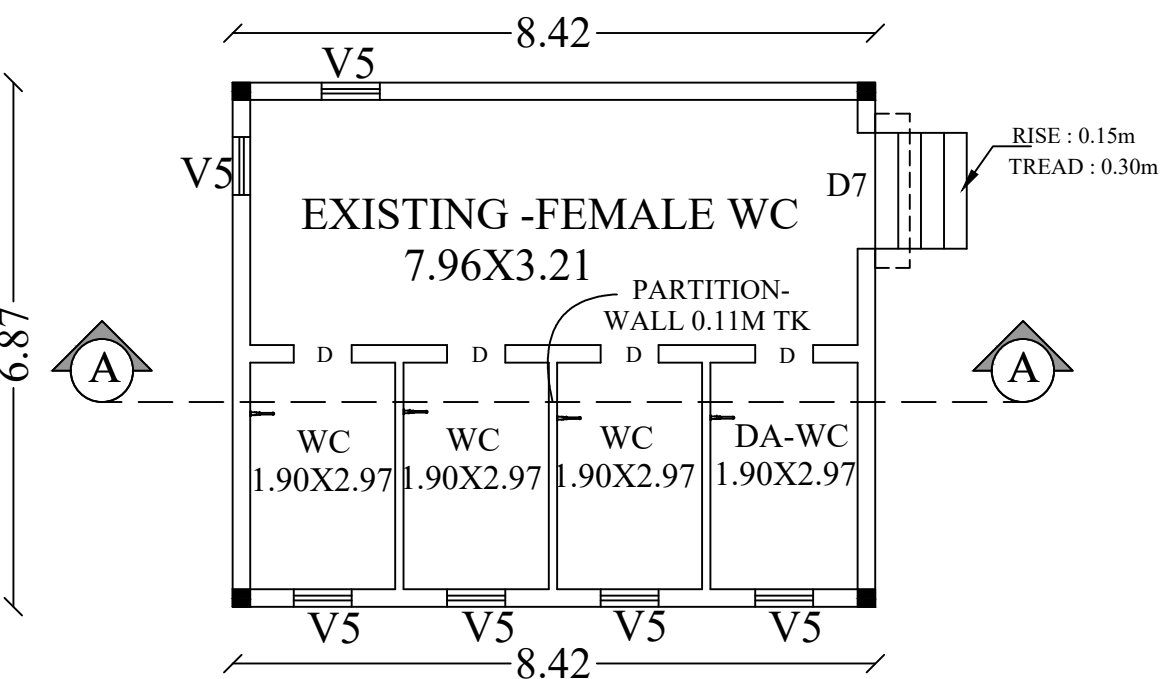

GROUND FLOOR PLAN

BLOCK NO : 2

Ar. R.KARTHIKEYAN, M.Arch., AIIA,  
COA REGISTERED ARCHITECT  
(Reg. No: CA/2017/85494)  
KARTHIK CONSULTANTS  
Cell No: 70945 55585  
No: 5D, 1st Floor, Adithya Homes,  
Duraismy Nagar, By-Pass Road,  
MADURAI-625 010.

ARCHITECT

Er. T.S. JANARTHANAN,  
M.E.(Struct.), FACCE(I), MICI.,  
Registered Structural Engineer (LPA)  
Reg. No: RSE/G-116/20026  
7-A, Panbadi 8th Street  
Near Thanjavur Sandhai, Madurai-625 001  
Mobile: 97877 03596

STRUCTURAL ENGINEER

Er. V.SUREYA PRAKASH B.E.,  
REGISTERED ENGINEER GRADE-I  
018/2024/RE-GR-IDTCP/MADURAI  
21B, First Floor, Kannadhasan Street,  
S.S.Colony, Madurai-16. Ph: 7373969777

ENGINEER

APPLICANT

DETAILED PLAN SHOWING THE APPROVED EXISTING AND PROPOSED ADDITIONAL CONSTRUCTION OF INDUSTRIAL BUILDING (GREEN CATEGORY- RUBBER GOODS INDUSTRY(WITH GAS OPERATED BABY BOILER)- MANUFACTURING OF TYRE REPAIR GUM COMPOUNDS AND TYRE REPAIR PATCHES) AT R.S.NO:2358A/2, 2362/1, 2363/3B, 2363/4, 2376/1A2, 2376/1B IN ANDIPATTI BIT - 2 VILLAGE, ANDIPATTI TALUK, THENI DISTRICT.

SCALE 1:100 ALL DIMENSIONS ARE IN METER

**SITE AREA**  
Approved Site Area = 4564.00 Sq.M (1.12 ½ac)  
Proposed Area As Per Document = 29005.00 Sq.M (7.16 ¾ac)  
Proposed Area As Per Patta = 28700.00 Sq.M (7.09 ¼ac)  
Total Area As Per Fmb / Ground = 32579.80 Sq.M  
( least area to be considered )

**EXISTING BUILDING APPROVED DETAILS :**

நடைபாட்டு (10.10) ஏக்கர். 07.௮ / 2015

AREA OF THE SITE = 4564.00 Sq.M  
NO OF LABOURS = 14 Nos

| S. NO | DESCRIPTION                                      | F.S.I AREA (SQ.M) | NON F.S.I AREA (SQ.M) | TOTAL AREA (SQ.M) |
|-------|--------------------------------------------------|-------------------|-----------------------|-------------------|
| 1     | EXISTING BLOCK -1 (PRODUCTION MILL) GROUND FLOOR | 2205.50           | -                     | 2205.50           |

**PROPOSED BUILDING DETAILS**



| S. NO               | DESCRIPTION                                        | F.S.I AREA (SQ.M) | NON F.S.I AREA (SQ.M) | TOTAL AREA (SQ.M) |
|---------------------|----------------------------------------------------|-------------------|-----------------------|-------------------|
| 1                   | EXISTING BLOCK -1 (STORAGE UNIT) GROUND FLOOR      | 311.29            | -                     | 311.29            |
| 2                   | EXISTING BLOCK -2 (TOILET) GROUND FLOOR            | 57.85             | -                     | 57.85             |
| 3                   | EXISTING BLOCK -3 (STORAGE UNIT) GROUND FLOOR      | 168.32            | -                     | 168.32            |
| 4                   | PROPOSED BLOCK -4 (WORKSHOP) GROUND FLOOR          | 1987.53           | -                     | 1987.53           |
| 5                   | PROPOSED BLOCK -5 (STORAGE UNIT) GROUND FLOOR      | 584.00            | -                     | 584.00            |
| 6                   | PROPOSED BLOCK -6 (WORKSHOP) GROUND FLOOR          | 740.00            | -                     | 740.00            |
| 7                   | EXISTING BLOCK -7 (PRODUCTION HALL) GROUND FLOOR   | 1075.18           | -                     | 1075.18           |
| 8                   | PROPOSED BLOCK -8 (STORAGE UNIT) GROUND FLOOR      | 1751.92           | -                     | 1751.92           |
| 9                   | EXISTING BLOCK -9 (BABY STEAM BOILER) GROUND FLOOR | 144.45            | -                     | 144.45            |
| TOTAL BUILT UP AREA |                                                    | 6820.54           | -                     | 6820.54           |

**HP DETAILS BLOCK NO : 1**

| S. NO    | MACHINE NAME              | MACHINE CODE | NO OF MACHINE | HP/PER MACHINE | TOTAL HP |
|----------|---------------------------|--------------|---------------|----------------|----------|
| 1        | DIAPHRAGM                 | DP           | 2             | 1              | 2HP      |
| 2        | MOLDING MACHINE           | MD           | 3             | 7              | 21HP     |
| 3        | HYDRAULIC MACHINE         | HM           | 4             | 7.3            | 29.2HP   |
| 4        | WESTERN CLICKER           | WC           | 3             | 1              | 3HP      |
| 5        | TRAVELING HEAD CLICKER    | TH           | 4             | 3              | 12HP     |
| 6        | PATCH LAMINATION          | LM           | 10            | 1              | 10HP     |
| 7        | PACKING MACHINE           | PA           | 1             | 3              | 3HP      |
| 8        | SWING ARM CLICKER         | SW           | 4             | 1.2            | 4.8HP    |
| 9        | THREAD SOAKING & DRYING   | TSD          | 1             | 3              | 3HP      |
| 10       | THREAD TWISTING & CUTTING | TTC          | 2             | 2              | 4HP      |
| 11       | OVEN                      | -            | 1             | 4              | 4HP      |
| TOTAL HP |                           | -            | -             | -              | 96HP     |

**JOINERY DETAILS**

|     |                 |             |
|-----|-----------------|-------------|
| RS  | ROLLING SHUTTER | 1.52 x 2.43 |
| RS1 | ROLLING SHUTTER | 1.67 x 2.40 |
| RS2 | ROLLING SHUTTER | 2.28 x 2.40 |
| RS3 | ROLLING SHUTTER | 2.41 x 2.43 |
| RS4 | ROLLING SHUTTER | 3.37 x 2.43 |
| RS5 | ROLLING SHUTTER | 2.44 x 2.44 |
| RS6 | ROLLING SHUTTER | 3.65 x 2.13 |
| RS7 | ROLLING SHUTTER | 3.73 x 2.13 |
| D   | DOOR            | 0.76 x 2.13 |
| D1  | DOOR            | 0.99 x 1.98 |
| D2  | DOOR            | 1.20 x 2.40 |
| D3  | DOOR            | 1.20 x 2.50 |
| D4  | DOOR            | 1.20 x 2.51 |
| D5  | DOOR            | 1.44 x 2.30 |
| D6  | DOOR            | 1.44 x 2.43 |
| D7  | DOOR            | 1.52 x 2.13 |
| D8  | DOOR            | 1.98 x 2.43 |
| D9  | DOOR            | 1.20 x 1.98 |
| V1  | VENTILATOR      | 1.20 x 0.60 |
| O   | OPENING         | 1.52 x 2.43 |
| O1  | OPENING         | 2.89 x 2.43 |
| O2  | OPENING         | 3.57 x 2.43 |
| O3  | OPENING         | 4.02 x 2.43 |
| W   | WINDOW          | 1.52 x 1.52 |
| W1  | WINDOW          | 1.20 x 1.52 |
| W2  | WINDOW          | 1.44 x 1.52 |
| W3  | WINDOW          | 2.44 x 1.52 |
| W4  | WINDOW          | 0.90 x 1.00 |
| V2  | VENTILATOR      | 0.90 x 0.60 |
| W5  | WINDOW          | 1.52 x 1.52 |
| V3  | VENTILATOR      | 1.52 x 0.60 |
| W6  | WINDOW          | 2.44 x 1.50 |
| V4  | VENTILATOR      | 2.44 x 0.71 |
| V5  | VENTILATOR      | 0.76 x 0.76 |

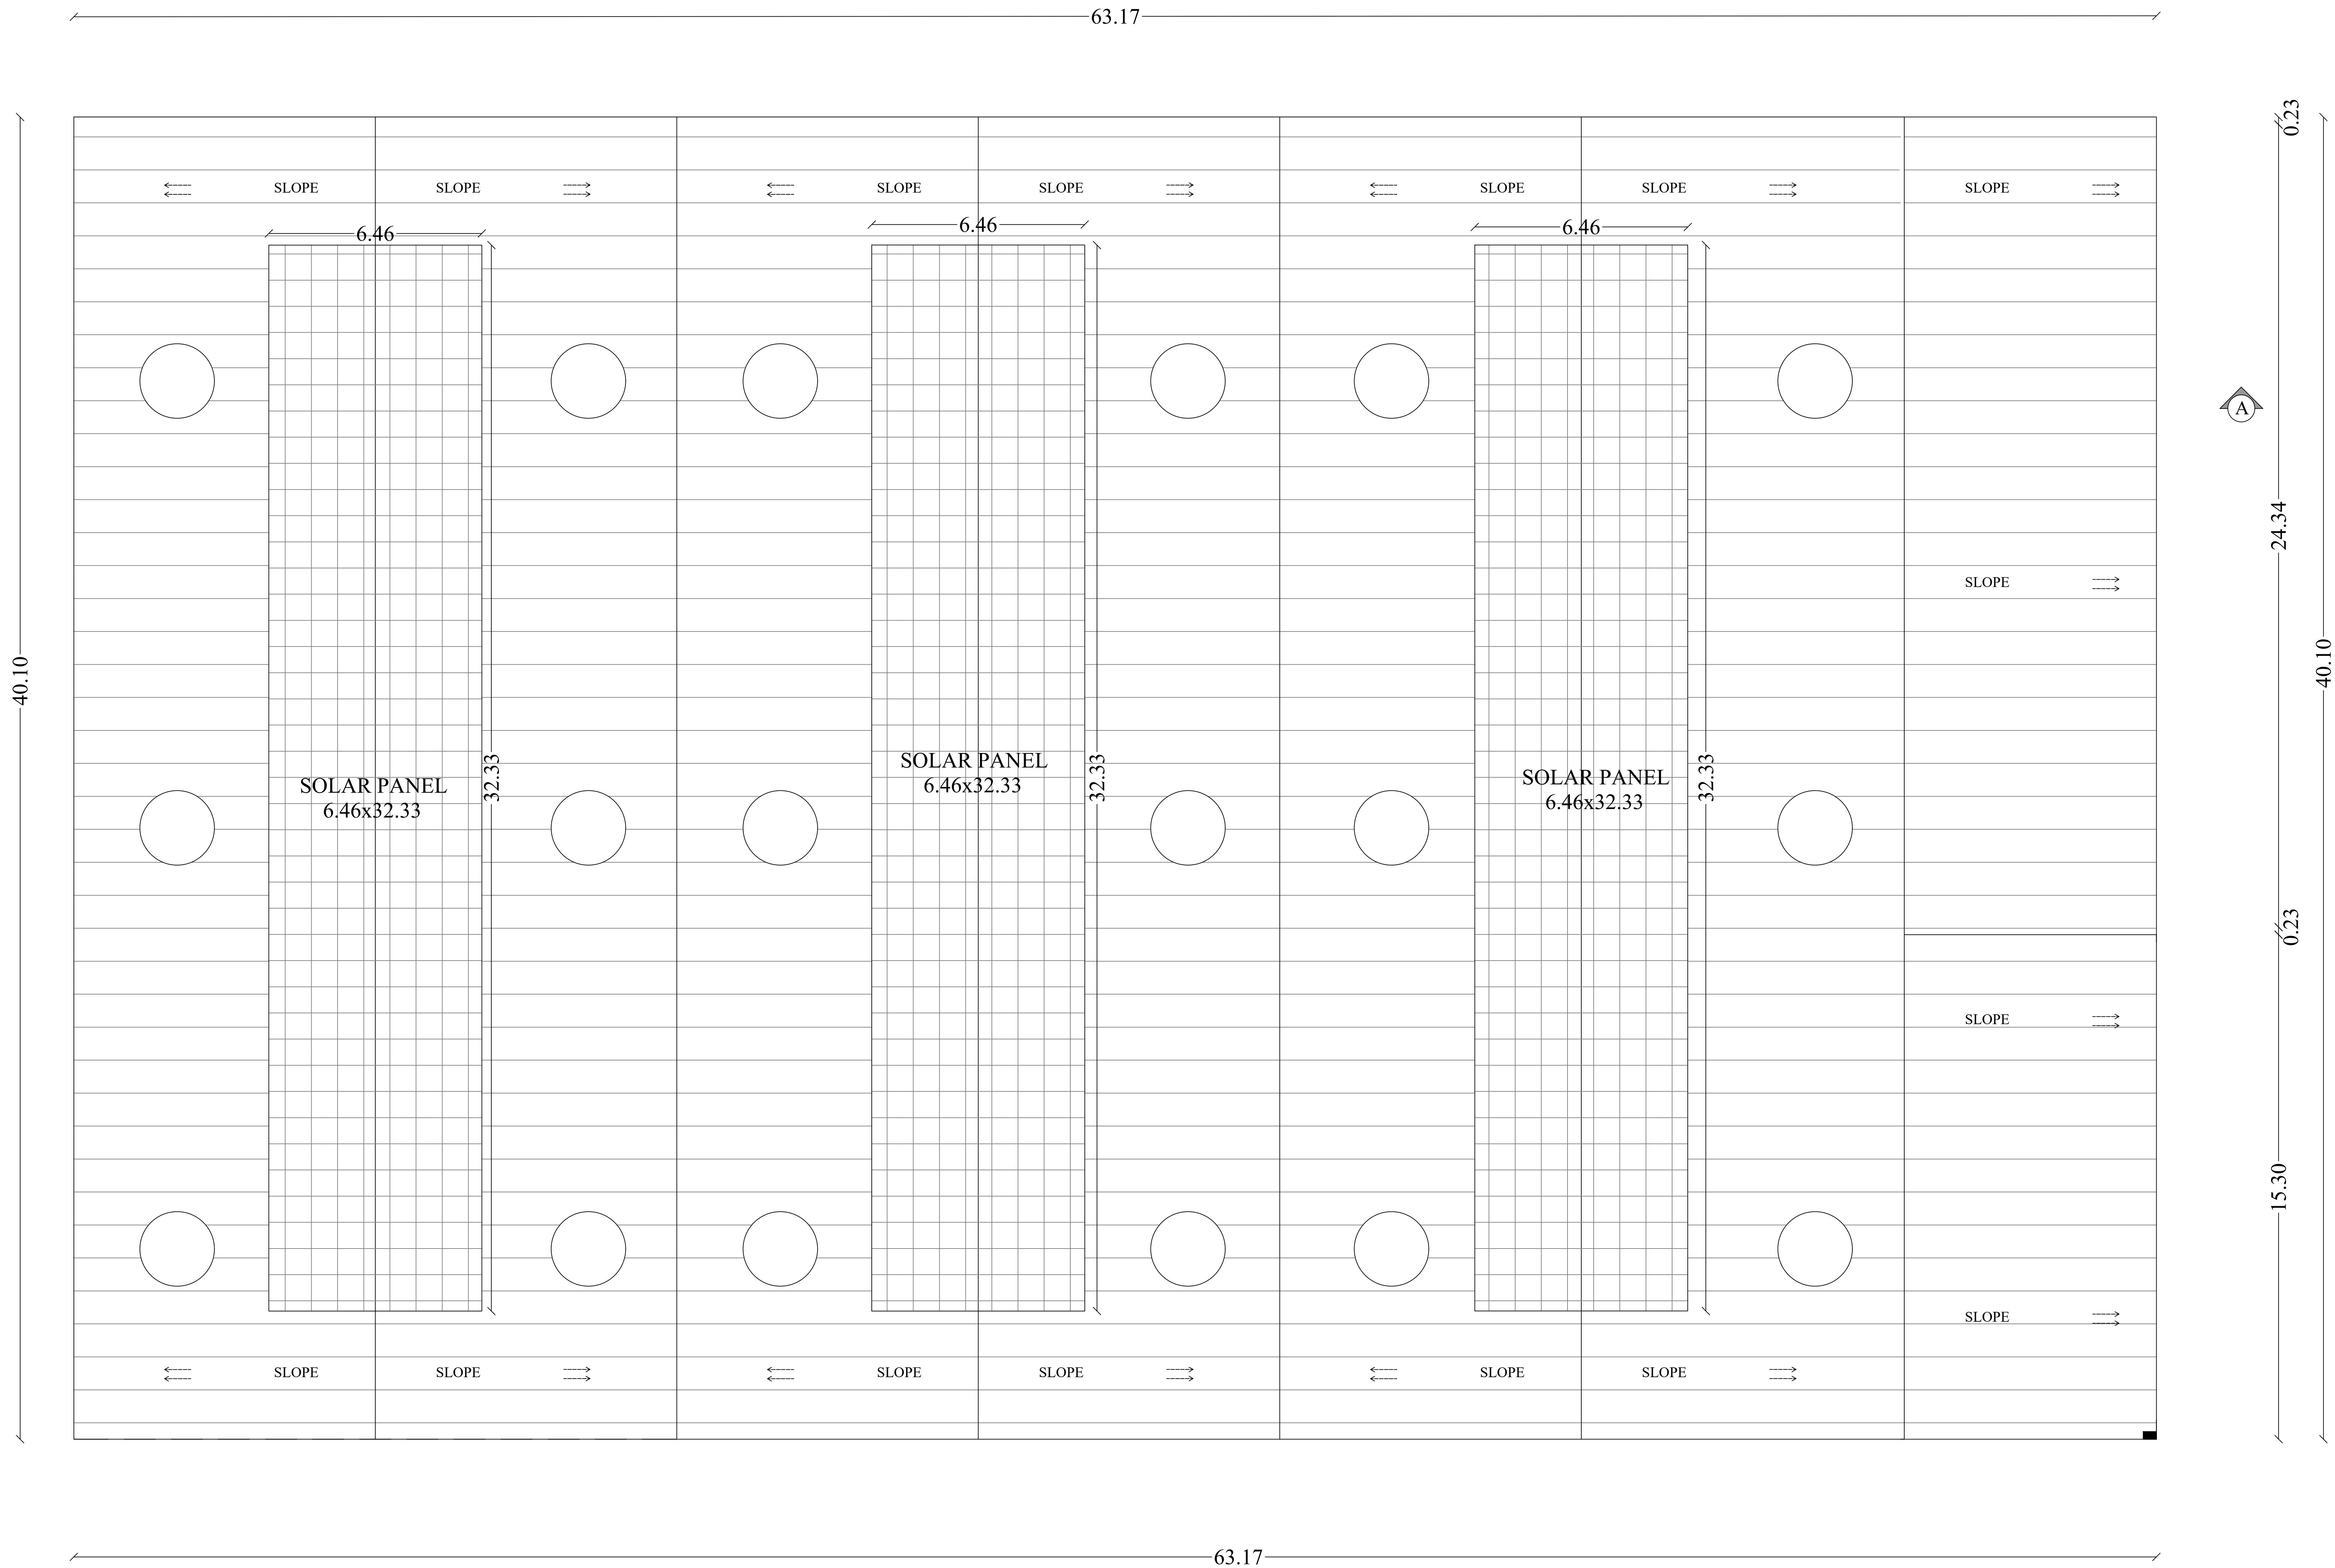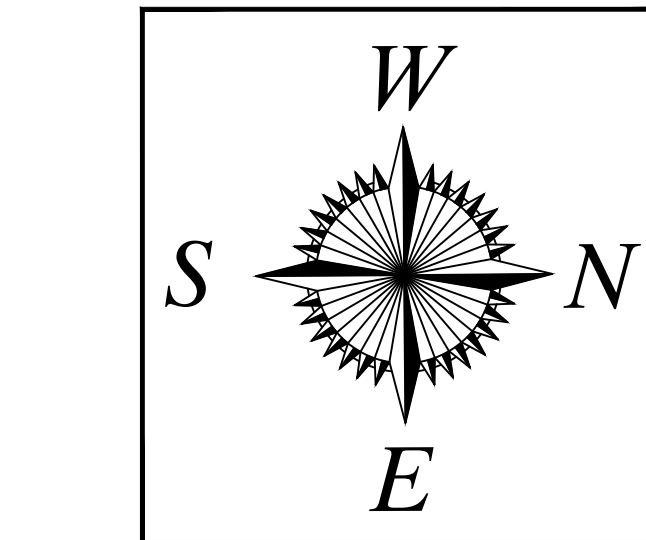

SHEET ROOF - TERRACE

BLOCK NO : 1

Ar. R.KARTHIKEYAN, M.Arch., AIAA.  
**COA REGISTERED ARCHITECT**  
(Reg. No: CA/2017/85434)  
KARTHIK CONSULTANTS  
Cell No: 70945 55585  
No: 5D, 1st Floor, Adithya Homes,  
Duraismy Nagar, By-Pass Road,  
MADURAI-625 010.

ARCHITECT




Er. T.S. JANARTHANAN,  
M.E (Struct), FACCE(I), MICI.,  
Registered Structural Engineer (LPA),  
(Reg. No: RSE/G-1/16/2026)  
7/A, Panthadi 8th Street  
Near Thanjavur Sandhat, Madurai-625 001  
Mobile: 97877 03596

STRUCTURAL ENGINEER





Er. VSUREYA PRAKASH B.E.,  
REGISTERED ENGINEER GRADE-I  
018/2024/RE-GR-1/DTCP/MADURAI  
21B, First Floor, Kannadhasan Street,  
S.S.Colony, Madurai-16. Ph: 7373969777


ENGINEER

 


APPLICANT

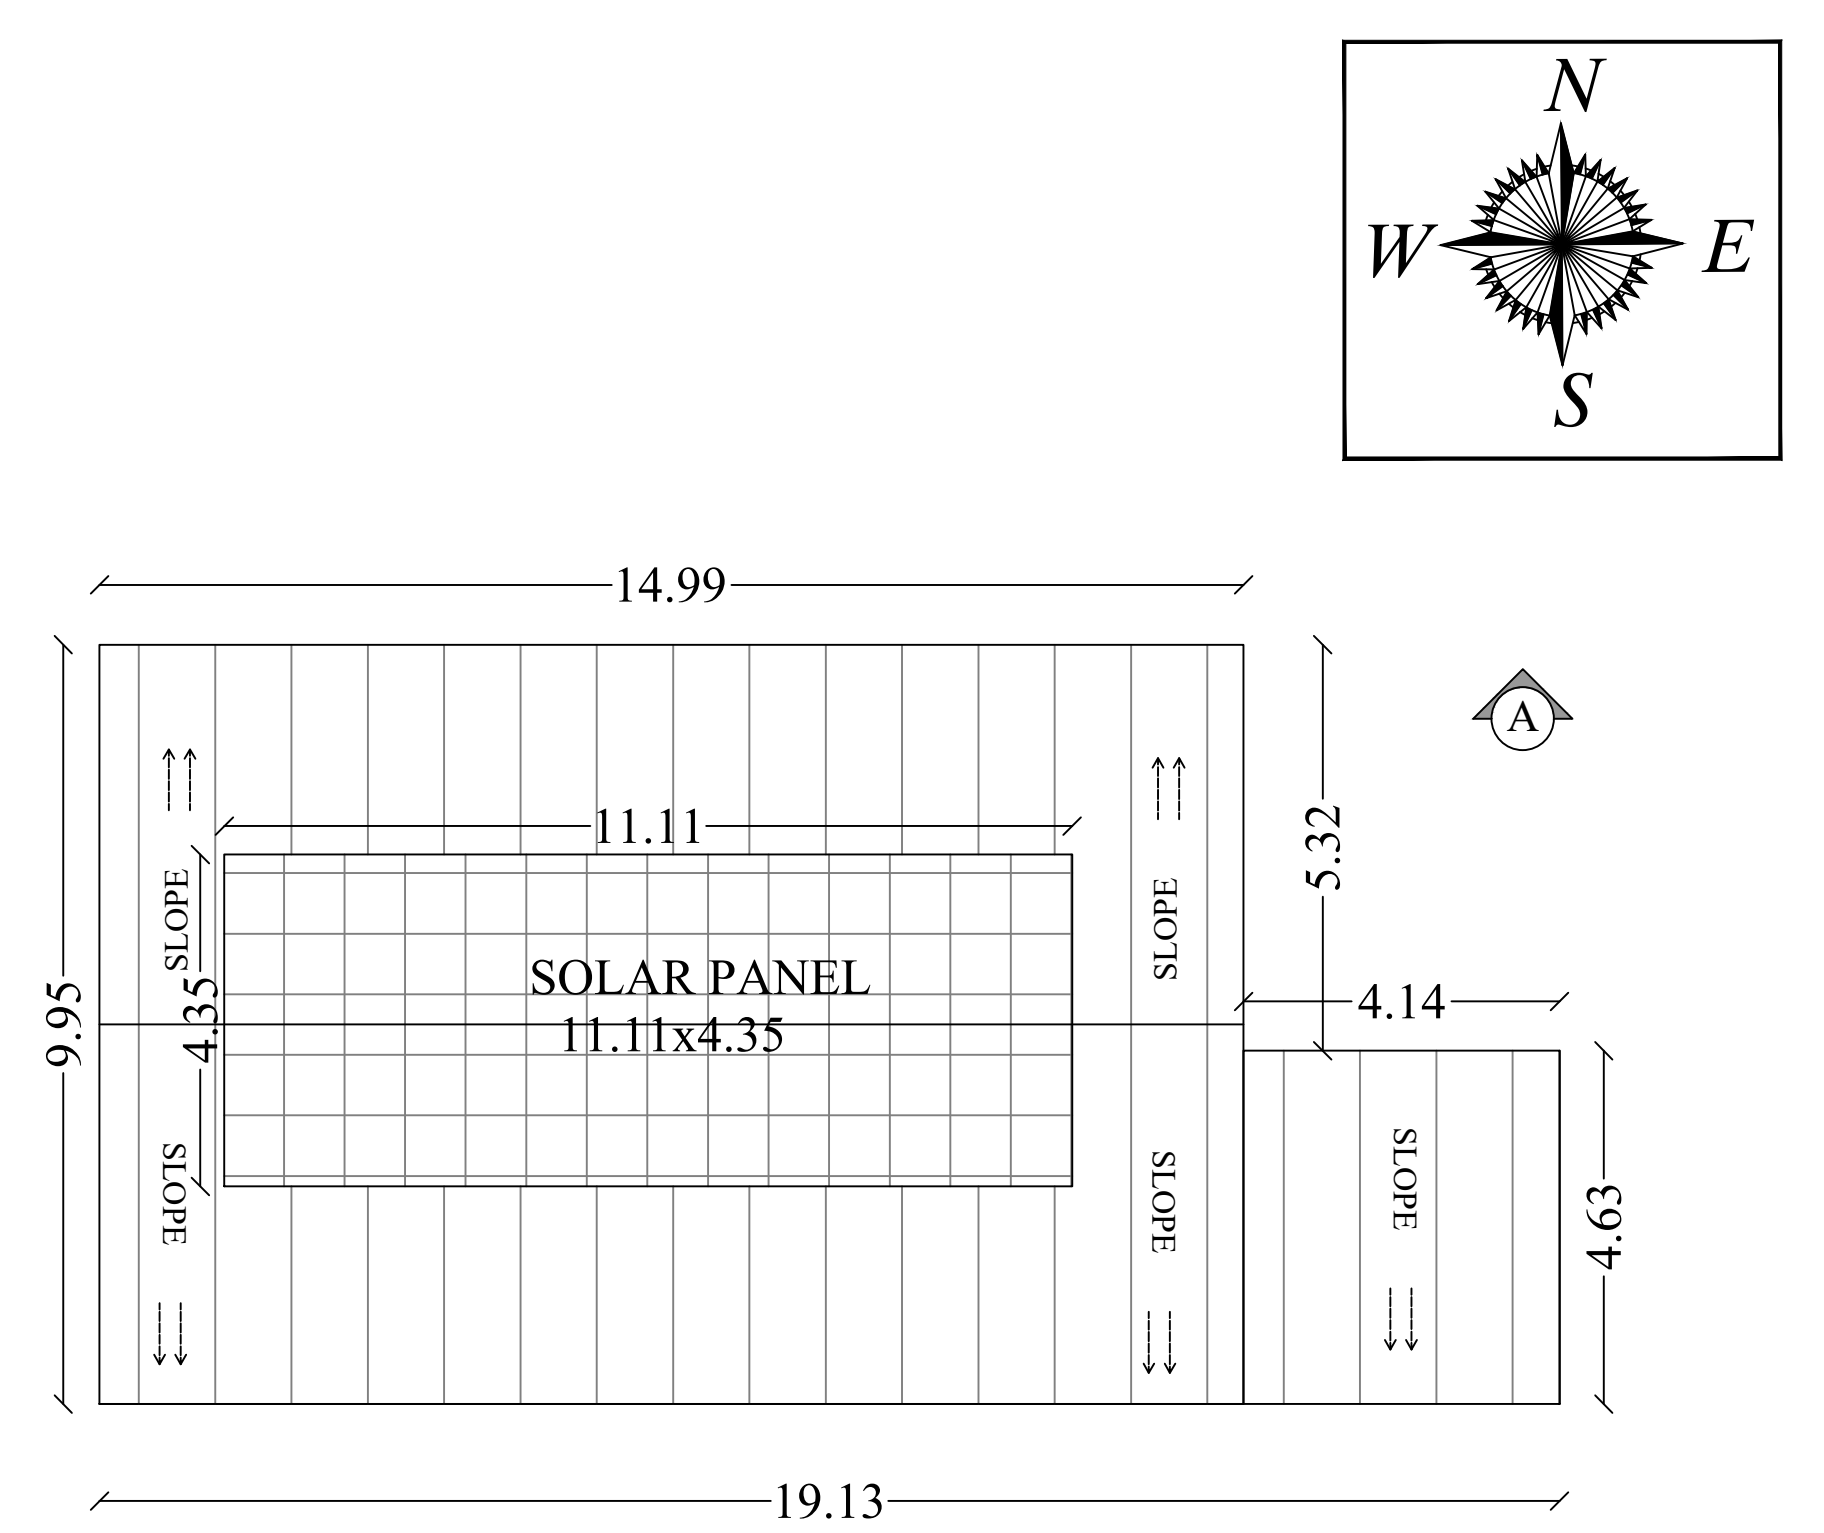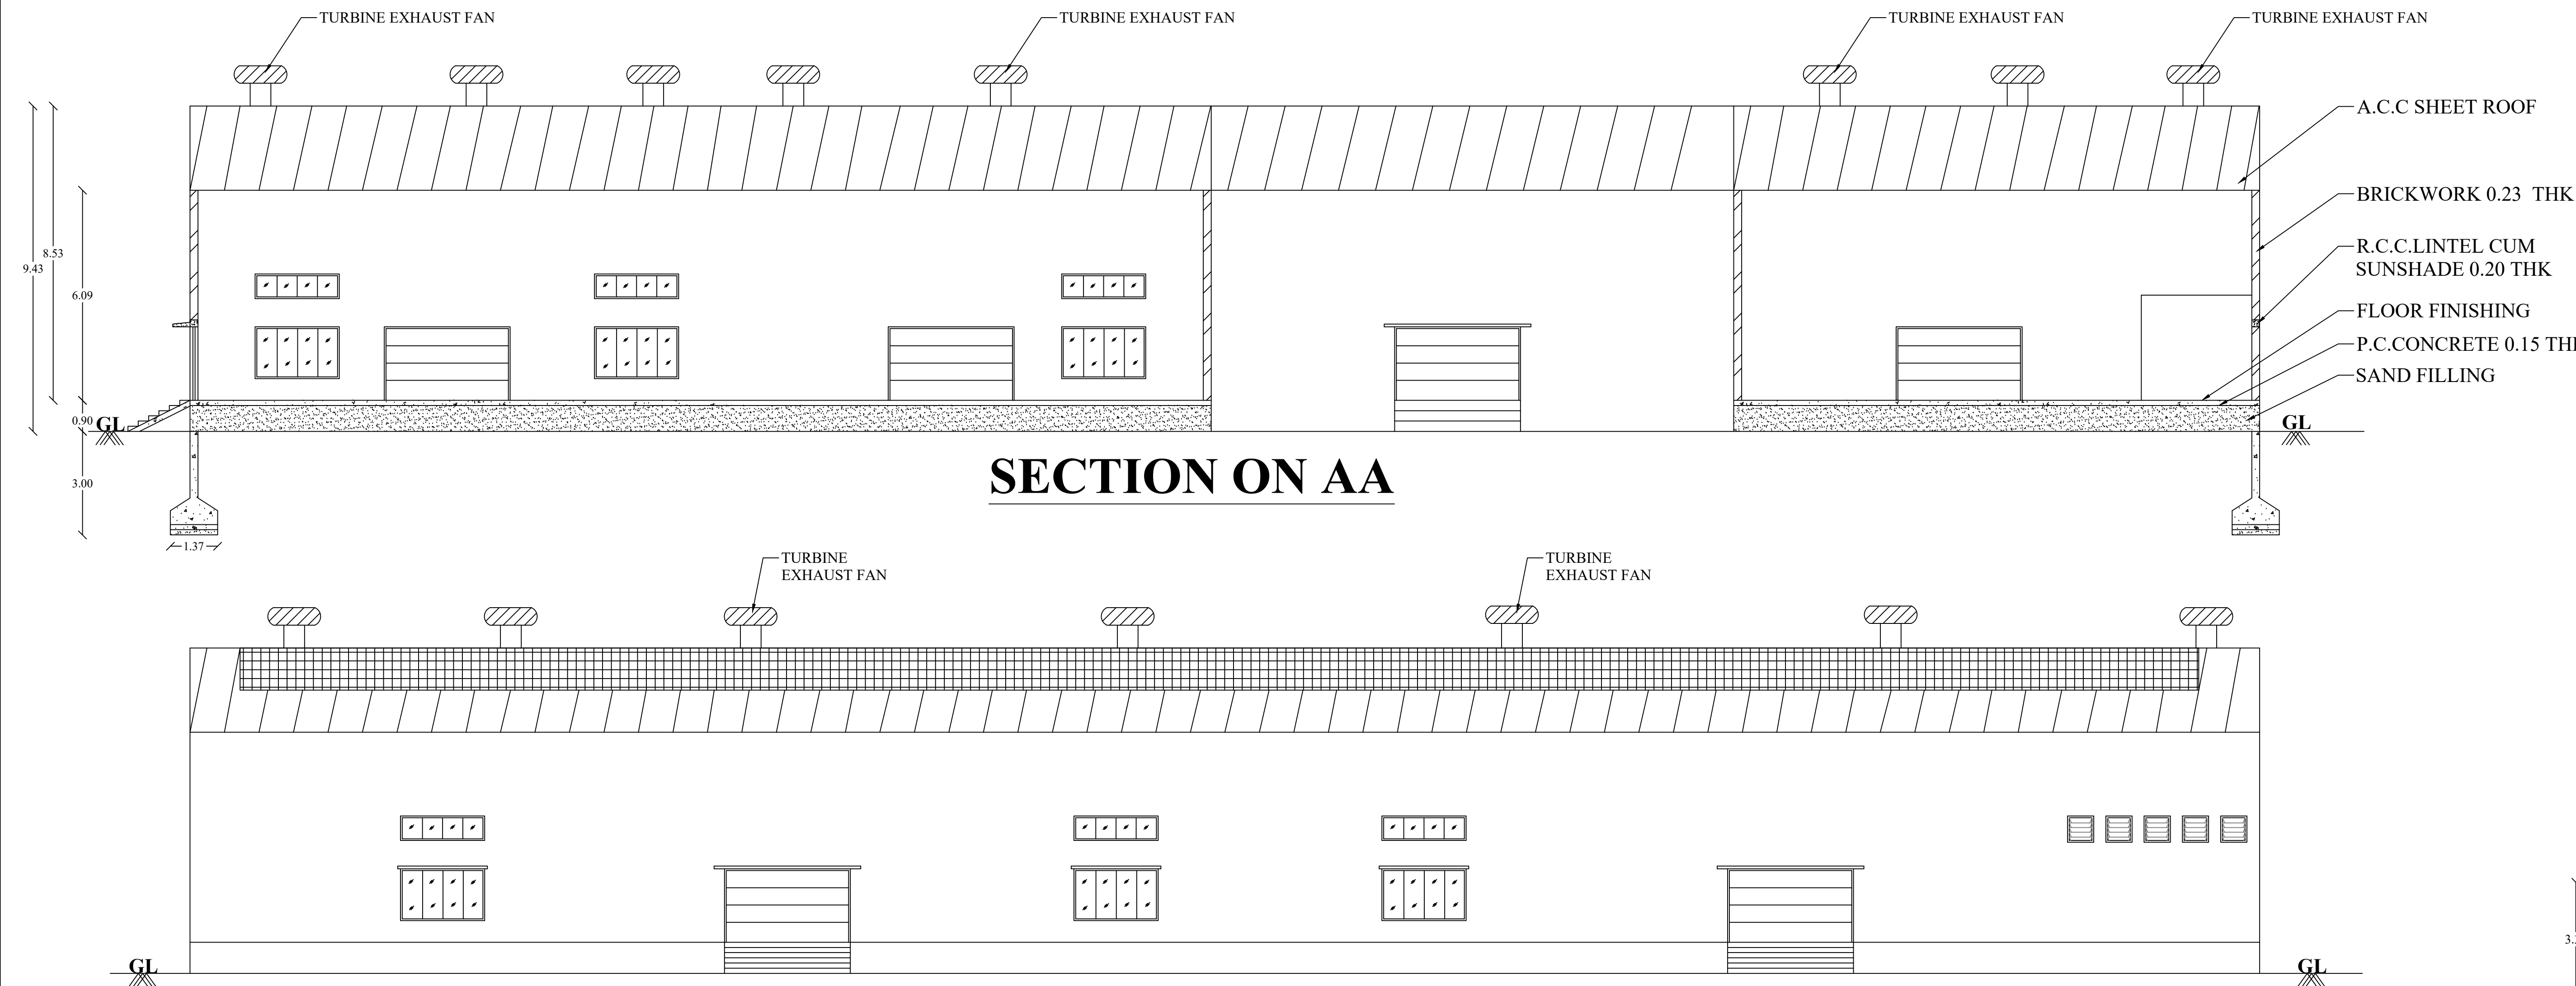


SHEET ROOF - TREEACE

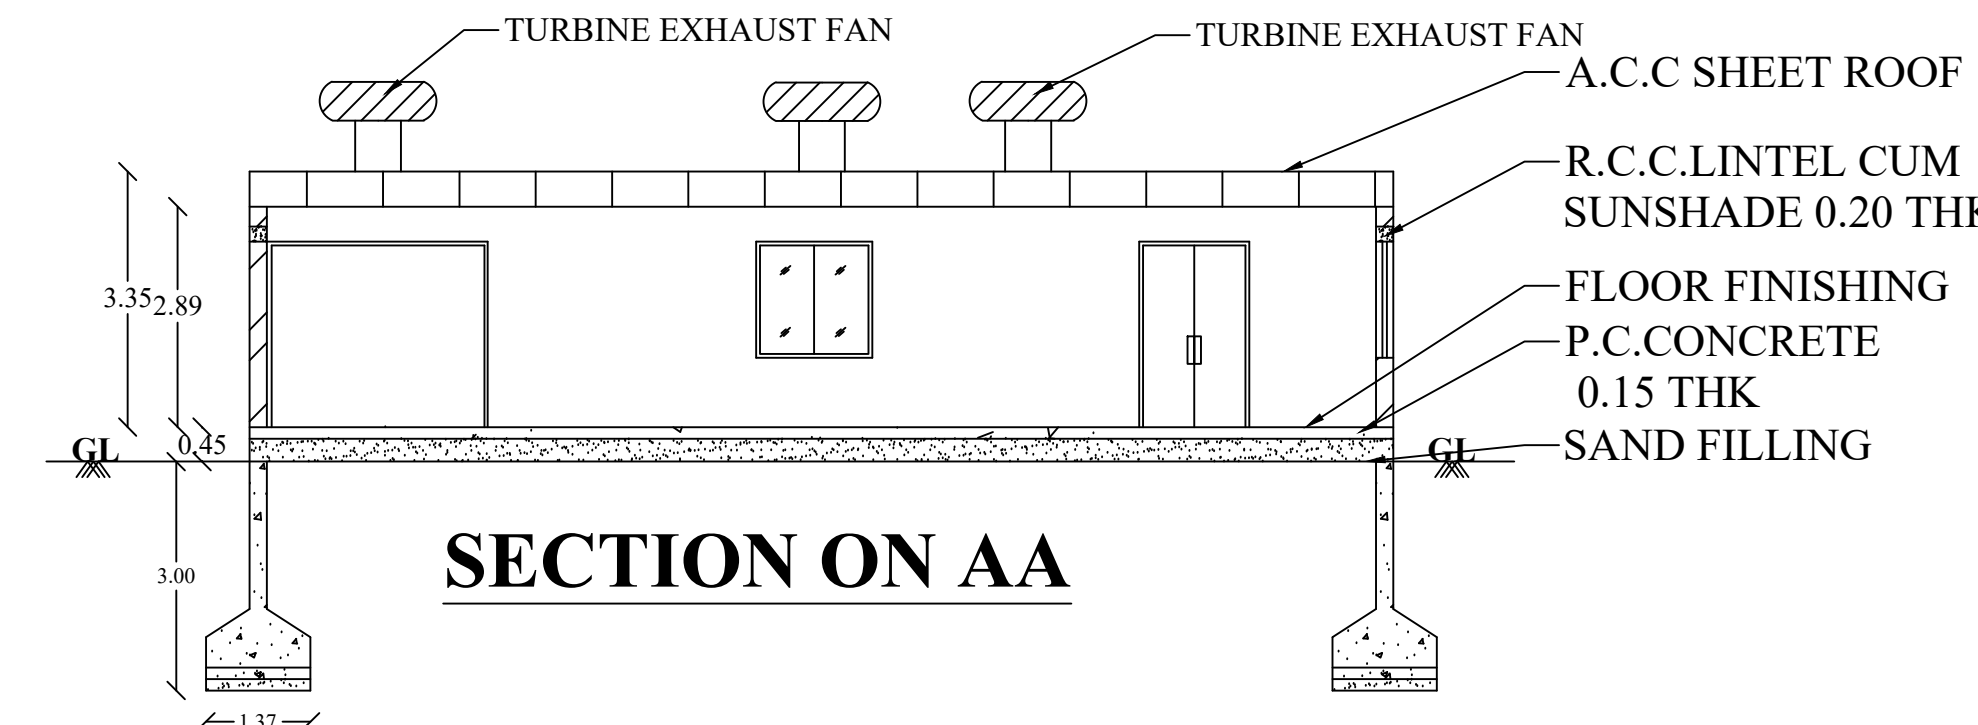


SECTION ON AA

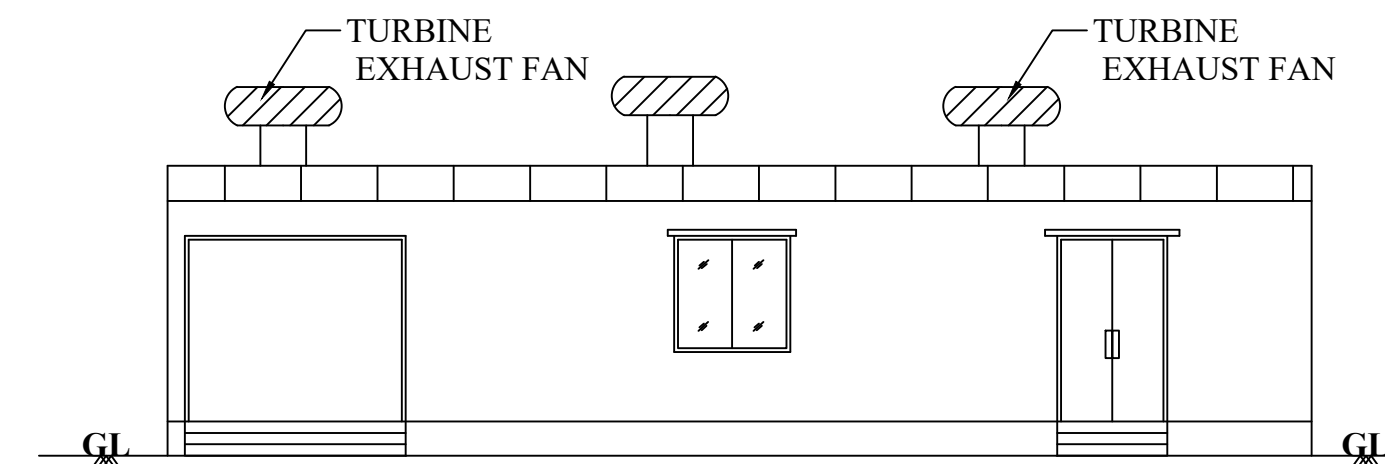

NORTH FACING ELEVATION

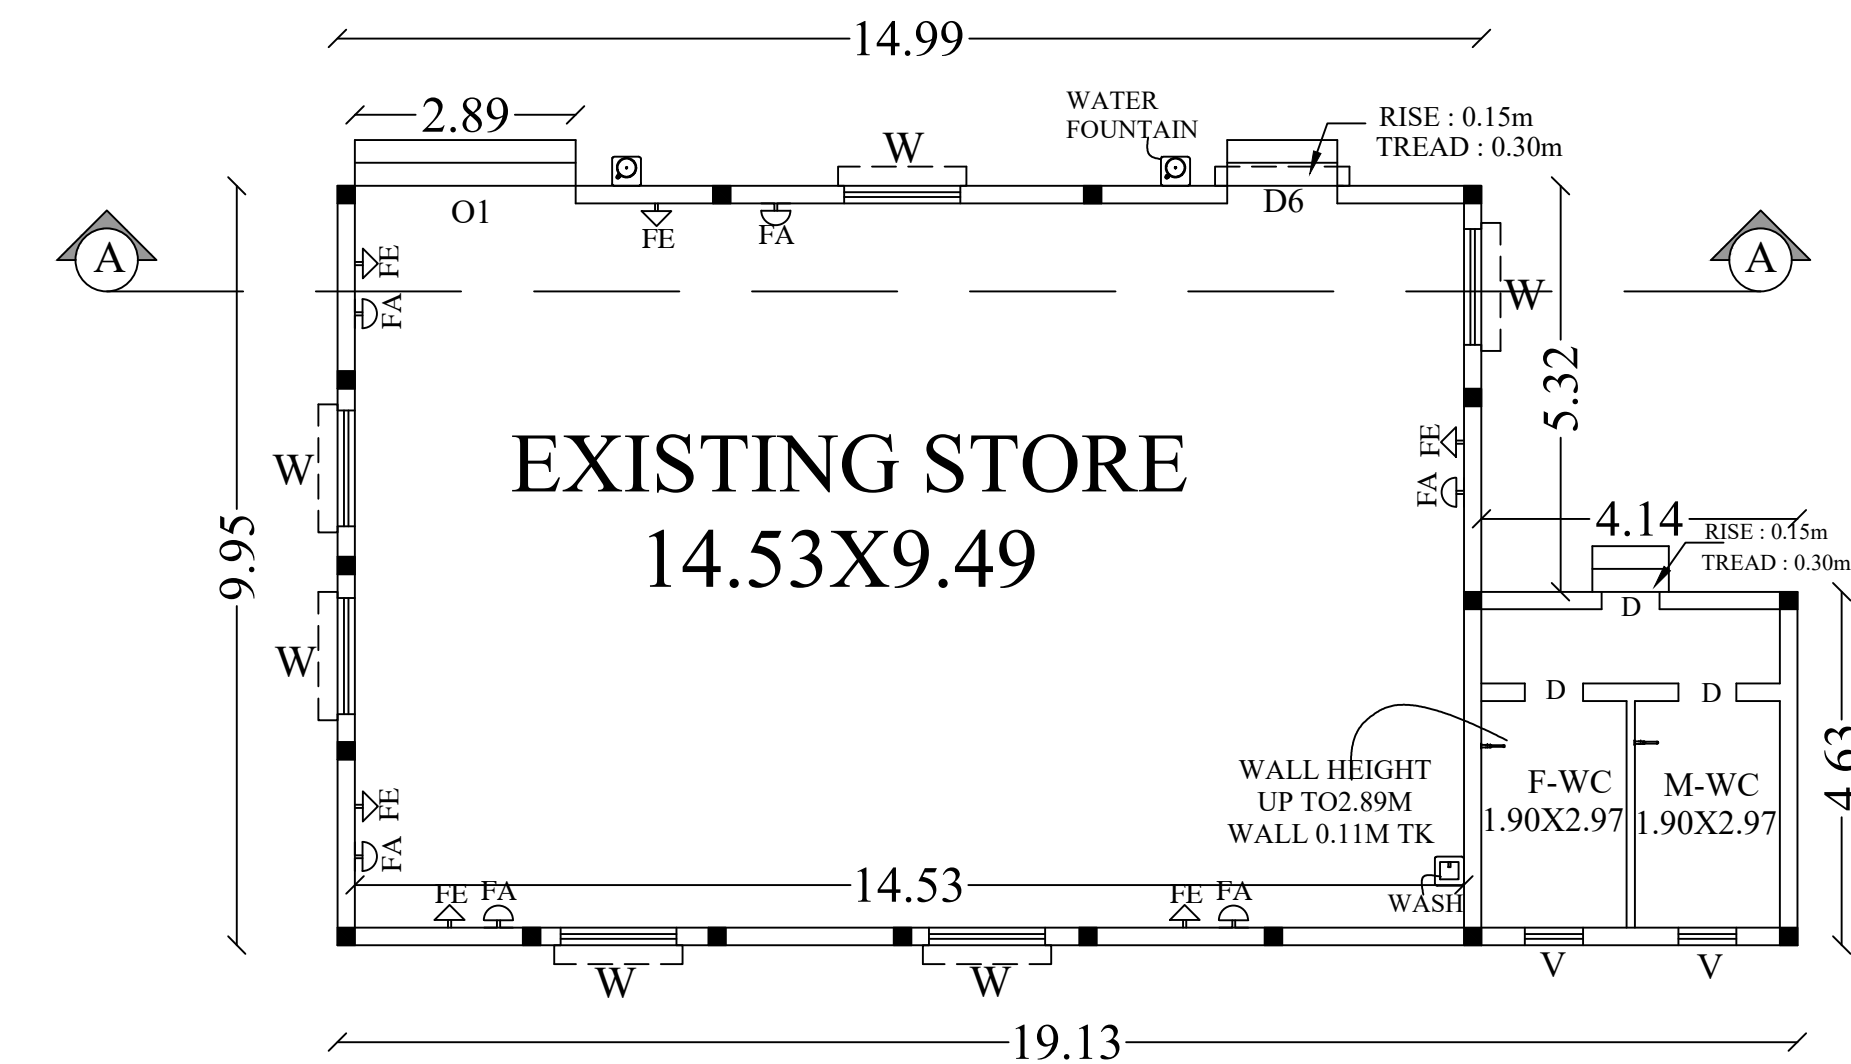

BLOCK NO : 3

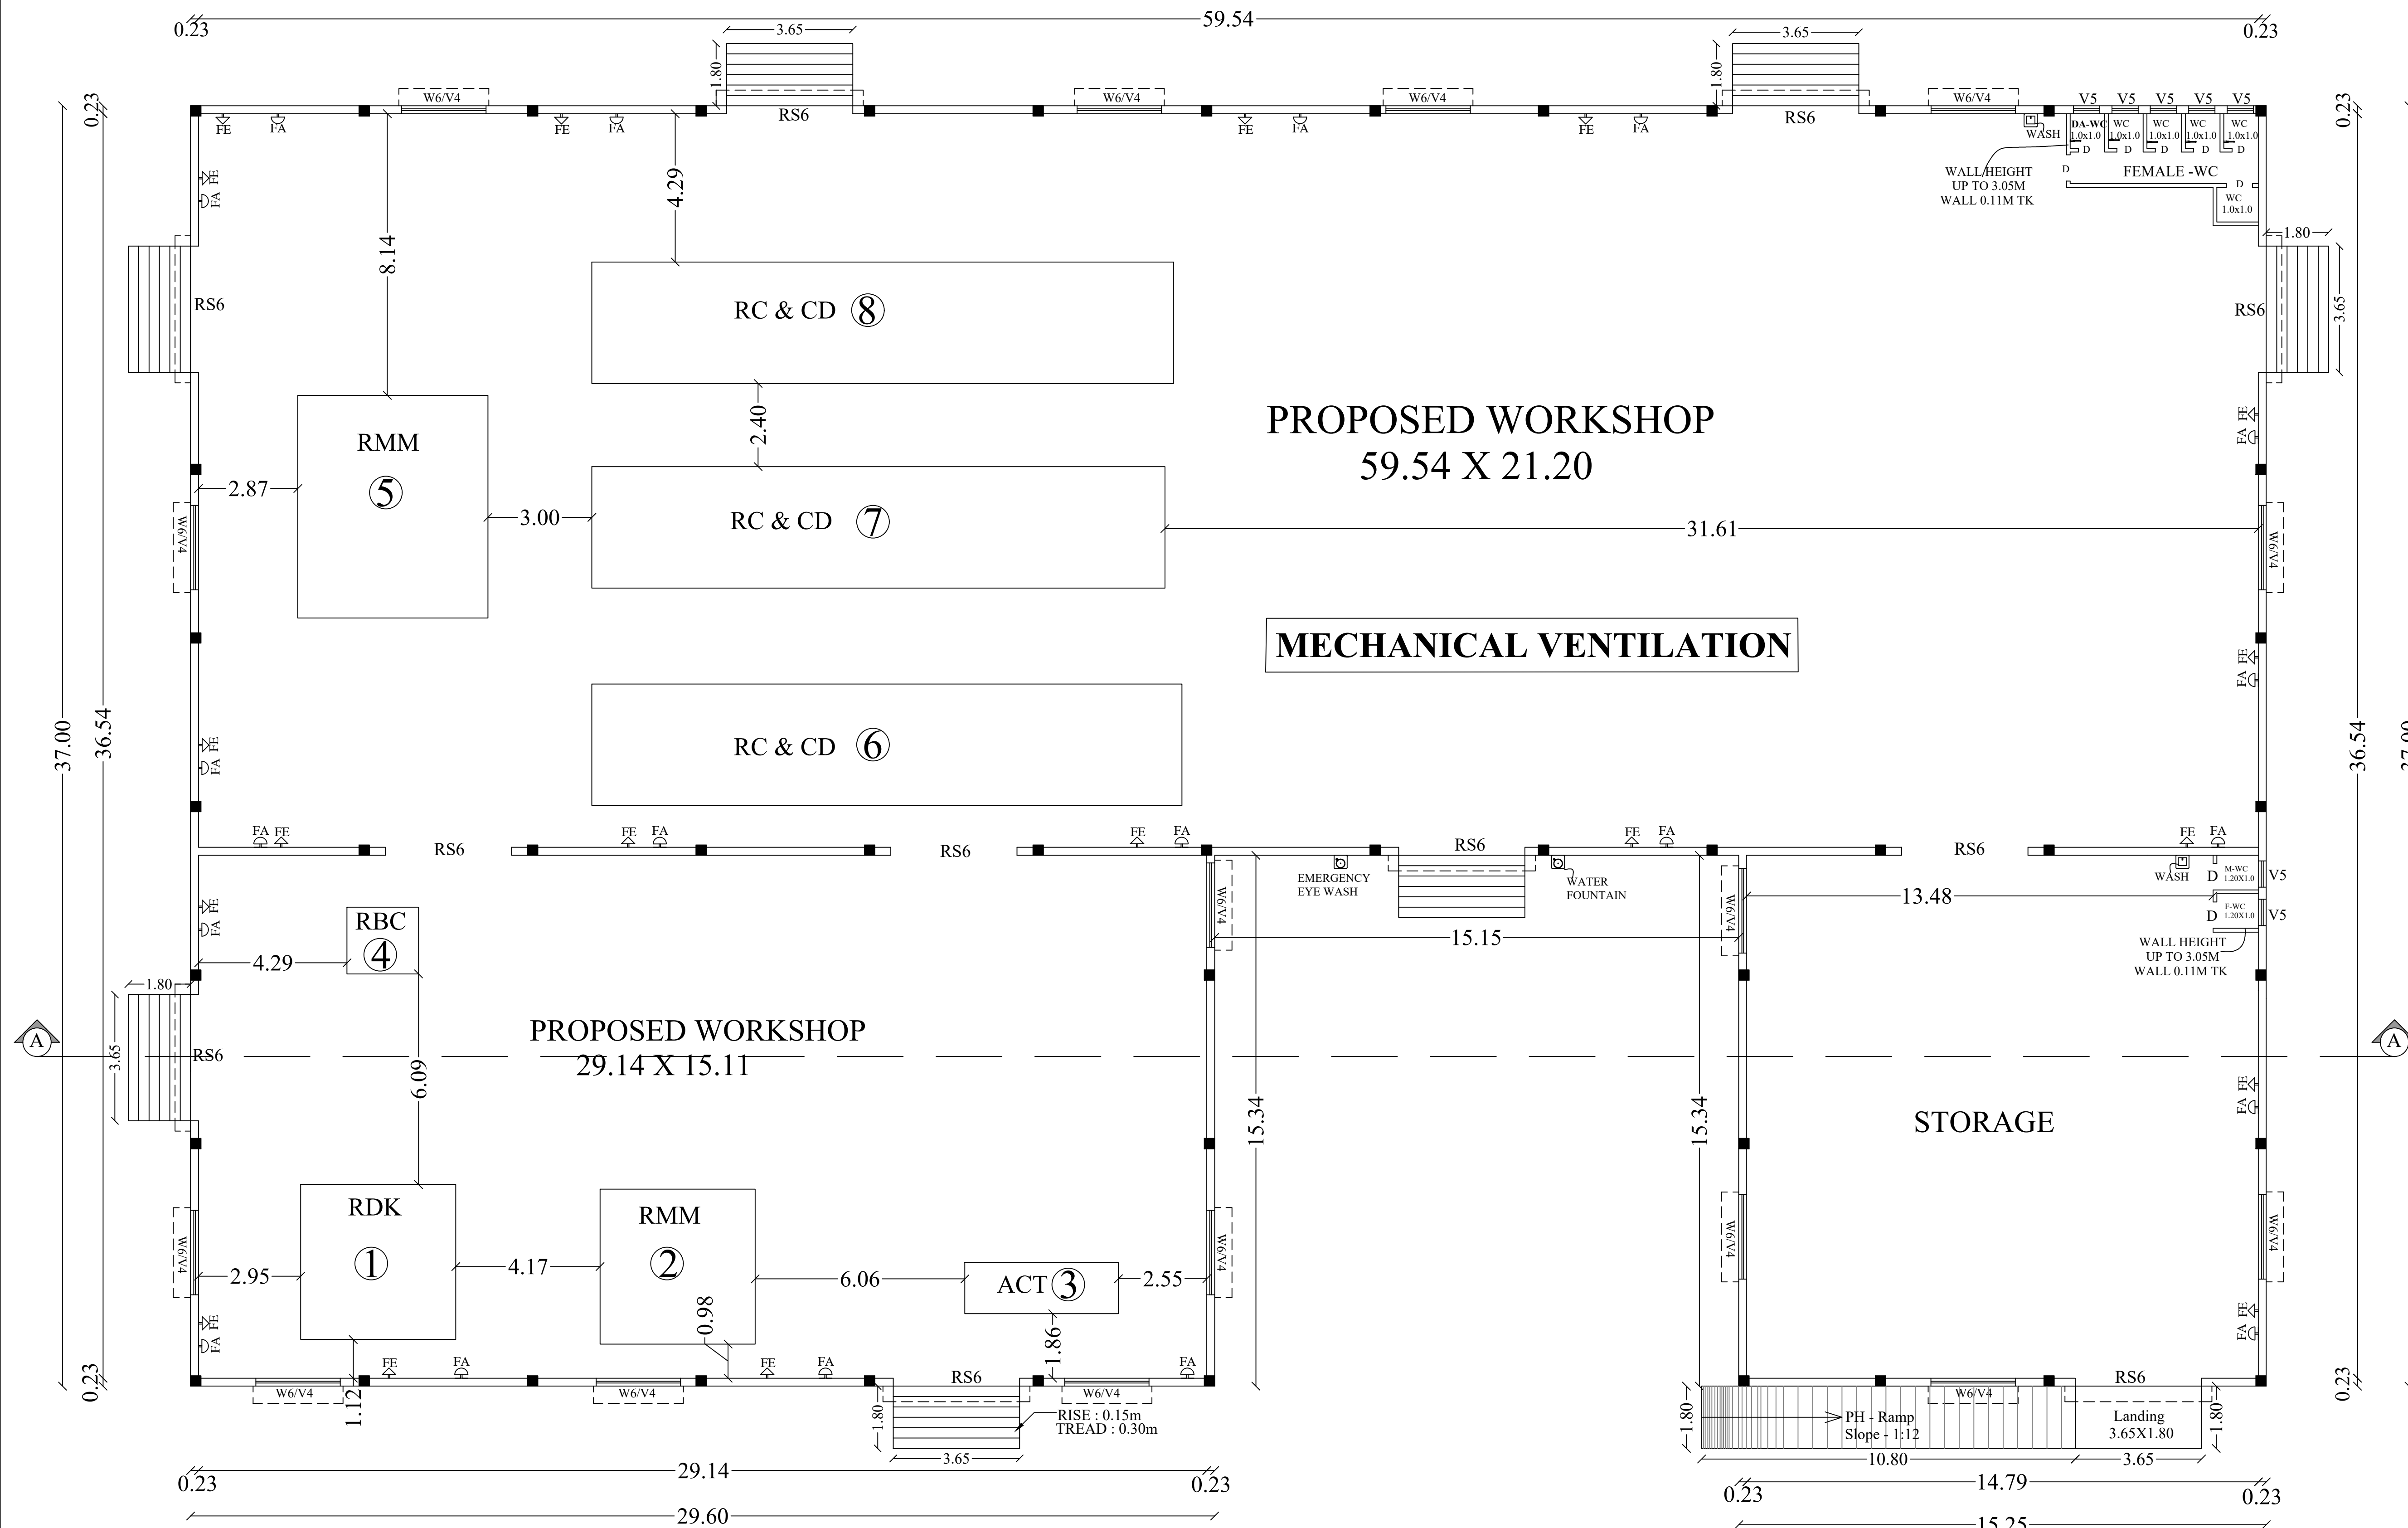

GROUND FLOOR PLAN  
BLOCK NO : 4

DETAILED PLAN SHOWING THE APPROVED EXISTING AND PROPOSED ADDITIONAL CONSTRUCTION OF INDUSTRIAL BUILDING (GREEN CATEGORY- RUBBER GOODS INDUSTRY- MANUFACTURING OF TYRE REPAIR GUM COMPOUNDS AND TYRE REPAIR PATCHES) AT R.S.NO:2358A/2, 2362/1, 2363/3B, 2363/4, 2376/1A2, 2376/1B IN ANDIPATTI BIT - 2 VILLAGE, ANDIPATTI TALUK, THENI DISTRICT.

| SCALE 1:100                                                                   | ALL DIMENSIONS ARE IN METER |
|-------------------------------------------------------------------------------|-----------------------------|
| <b>SITE AREA</b>                                                              |                             |
| Approved Site Area = 4564.00 Sq.M (1.12 ½ac)                                  |                             |
| Proposed Area As Per Document = 29005.00 Sq.M (7.16 ½ac)                      |                             |
| Proposed Area As Per Patta = 28700.00 Sq.M (7.09 ½ac)                         |                             |
| Total Area As Per Fmb / Ground = 32579.80 Sq.M (least area to be considered ) |                             |

| EXISTING BUILDING APPROVED DETAILS : |                                                  |                   |                       |                   |
|--------------------------------------|--------------------------------------------------|-------------------|-----------------------|-------------------|
| நகர்துதி(ம.ம)எண். 07அ /2015          |                                                  |                   |                       |                   |
| AREA OF THE SITE = 4564.00 Sq.M      |                                                  |                   |                       |                   |
| NO OF LABOURS = 14 Nos               |                                                  |                   |                       |                   |
| S. NO                                | DESCRIPTION                                      | F.S.I AREA (SQ.M) | NON F.S.I AREA (SQ.M) | TOTAL AREA (SQ.M) |
| 1                                    | EXISTING BLOCK -1 (PRODUCTION MILL) GROUND FLOOR | 2205.50           | -                     | 2205.50           |

| PROPOSED BUILDING DETAILS : |                                                    |                   |                       |                   |
|-----------------------------|----------------------------------------------------|-------------------|-----------------------|-------------------|
| S. NO                       | DESCRIPTION                                        | F.S.I AREA (SQ.M) | NON F.S.I AREA (SQ.M) | TOTAL AREA (SQ.M) |
| 1                           | EXISTING BLOCK -1 (STORAGE UNIT) GROUND FLOOR      | 311.29            | -                     | 311.29            |
| 2                           | EXISTING BLOCK -2 (TOILET) GROUND FLOOR            | 57.85             | -                     | 57.85             |
| 3                           | EXISTING BLOCK -3 (STORAGE UNIT) GROUND FLOOR      | 168.32            | -                     | 168.32            |
| 4                           | PROPOSED BLOCK -4 (WORKSHOP) GROUND FLOOR          | 1987.53           | -                     | 1987.53           |
| 5                           | PROPOSED BLOCK -5 (STORAGE UNIT) GROUND FLOOR      | 584.00            | -                     | 584.00            |
| 6                           | PROPOSED BLOCK -6 (WORKSHOP) GROUND FLOOR          | 740.00            | -                     | 740.00            |
| 7                           | EXISTING BLOCK -7 (PRODUCTION HALL) GROUND FLOOR   | 1075.18           | -                     | 1075.18           |
| 8                           | PROPOSED BLOCK -8 (STORAGE UNIT) GROUND FLOOR      | 1751.92           | -                     | 1751.92           |
| 9                           | EXISTING BLOCK -9 (BABY STEAM BOILER) GROUND FLOOR | 144.45            | -                     | 144.45            |
| TOTAL BUILT UP AREA         |                                                    | 6820.54           | -                     | 6820.54           |

| HP DETAILS BLOCK NO : 4 |                               |              |               |                |          |
|-------------------------|-------------------------------|--------------|---------------|----------------|----------|
| S. NO                   | MACHINE NAME                  | MACHINE CODE | NO.OF MACHINE | HP/PER MACHINE | TOTAL HP |
| 1                       | Rubber Dispersion Kneader 75L | RDK          | 1             | 100            | 100HP    |
| 2                       | Rubber Mixing Mill            | RMM          | 2             | 60             | 120HP    |
| 3                       | Air Compressor 350 L Tank     | ACT          | 1             | 7.5            | 7.5HP    |
| 4                       | Rubber Ball Cutter            | RB           | 1             | 5              | 5HP      |
| 5                       | Rubber Calendar               | RC           | 3             | 5              | 15HP     |
| 6                       | Cooling Drum & Conveyor       | CD           | 3             | 2              | 6HP      |
| TOTAL HP =              |                               |              |               |                | 253.5HP  |

| JOINERY DETAILS |                 |             |  |
|-----------------|-----------------|-------------|--|
| RS              | ROLLING SHUTTER | 1.52 x 2.43 |  |
| RS1             | ROLLING SHUTTER | 1.62 x 2.40 |  |
| RS2             | ROLLING SHUTTER | 2.28 x 2.40 |  |
| RS3             | ROLLING SHUTTER | 2.43 x 2.43 |  |
| RS4             | ROLLING SHUTTER | 3.27 x 2.43 |  |
| RS5             | ROLLING SHUTTER | 2.44 x 2.44 |  |
| RS6             | ROLLING SHUTTER | 3.65 x 2.13 |  |
| RS7             | ROLLING SHUTTER | 3.73 x 2.13 |  |
| D1              | DOOR            | 0.76 x 2.13 |  |
| D2              | DOOR            | 0.99 x 1.98 |  |
| D3              | DOOR            | 1.20 x 2.40 |  |
| D4              | DOOR            | 1.20 x 2.50 |  |
| D5              | DOOR            | 1.20 x 2.51 |  |
| D6              | DOOR            | 1.44 x 2.30 |  |
| D7              | DOOR            | 1.44 x 2.43 |  |
| D8              | DOOR            | 1.52 x 2.13 |  |
| D9              | DOOR            | 1.98 x 2.43 |  |
| D10             | DOOR            | 1.20 x 1.98 |  |
| V1              | VENTILATOR      | 1.20 x 0.60 |  |
| O               | OPENING         | 1.52 x 2.43 |  |
| O1              | OPENING         | 2.89 x 2.43 |  |
| O2              | OPENING         | 3.57 x 2.43 |  |
| O3              | OPENING         | 4.02 x 2.43 |  |
| W               | WINDOW          | 1.52 x 1.52 |  |
| W1              | WINDOW          | 1.20 x 1.52 |  |
| W2              | WINDOW          | 1.44 x 1.52 |  |
| W3              | WINDOW          | 2.44 x 1.52 |  |
| W4              | WINDOW          | 0.90 x 1.00 |  |
| V2              | VENTILATOR      | 0.90 x 0.60 |  |
| W5              | WINDOW          | 1.52 x 1.52 |  |
| V3              | VENTILATOR      | 1.52 x 0.60 |  |
| W6              | WINDOW          | 2.44 x 1.50 |  |
| V4              | VENTILATOR      | 2.44 x 0.71 |  |
| V5              | VENTILATOR      | 0.76 x 0.76 |  |

- NOTES:-
1. Rain Water Harvesting System to be Provided.
  2. Bath, Kitchen waste water to be used for Garden Purpose.
  3. Solar Energy System to be Provided.
  4. W/C water to be connected with Septic Tank.
  5. Fire Resistance to be Provided.
  6. Emergency alarm to be provided.
  7. Structure is Designed Safely For Earthquake Resistance.
  8. First Aid Box with all Equipment to be provided.
  9. Mechanical Ventilation provided. (whether it is used)
  10. Drinking water provided [DW]

**E. T. S. JANARTHANAN,**  
M.E.(Struc), FACCEII, MICI.,  
Registered Structural Engineer (LPA)  
(Reg. No: RE/GE-1/16/2026)  
7 A, Panthadi 8th Street  
Near Thiruv. Sandhai, Madurai-625 001  
Mobile: 97877 03596

STRUCTURAL ENGINEER


**Ar. R. KARTHIKEYAN, M.Arch., AIIA.,**  
COA REGISTERED ARCHITECT  
(Reg. No: CA/2017/85493)  
KARTHIK CONSULTANTS  
Cell No: 70945 55585  
No: 5D, 5th Floor, Adithya Homes,  
Duraismy Nagar, By-Pass Road,  
MADURAI-625 010.

ARCHITECT

**E. V. SUREYA PRAKASH B.E.,**  
REGISTERED ENGINEER GRADE-I  
018/2024/RE-GR-I/DTCP/MADURAI  
21B, First Floor, Kannadhasan Street,  
S.S.Colony, Madurai-16. Ph: 7373969777


ENGINEER

APPLICANT

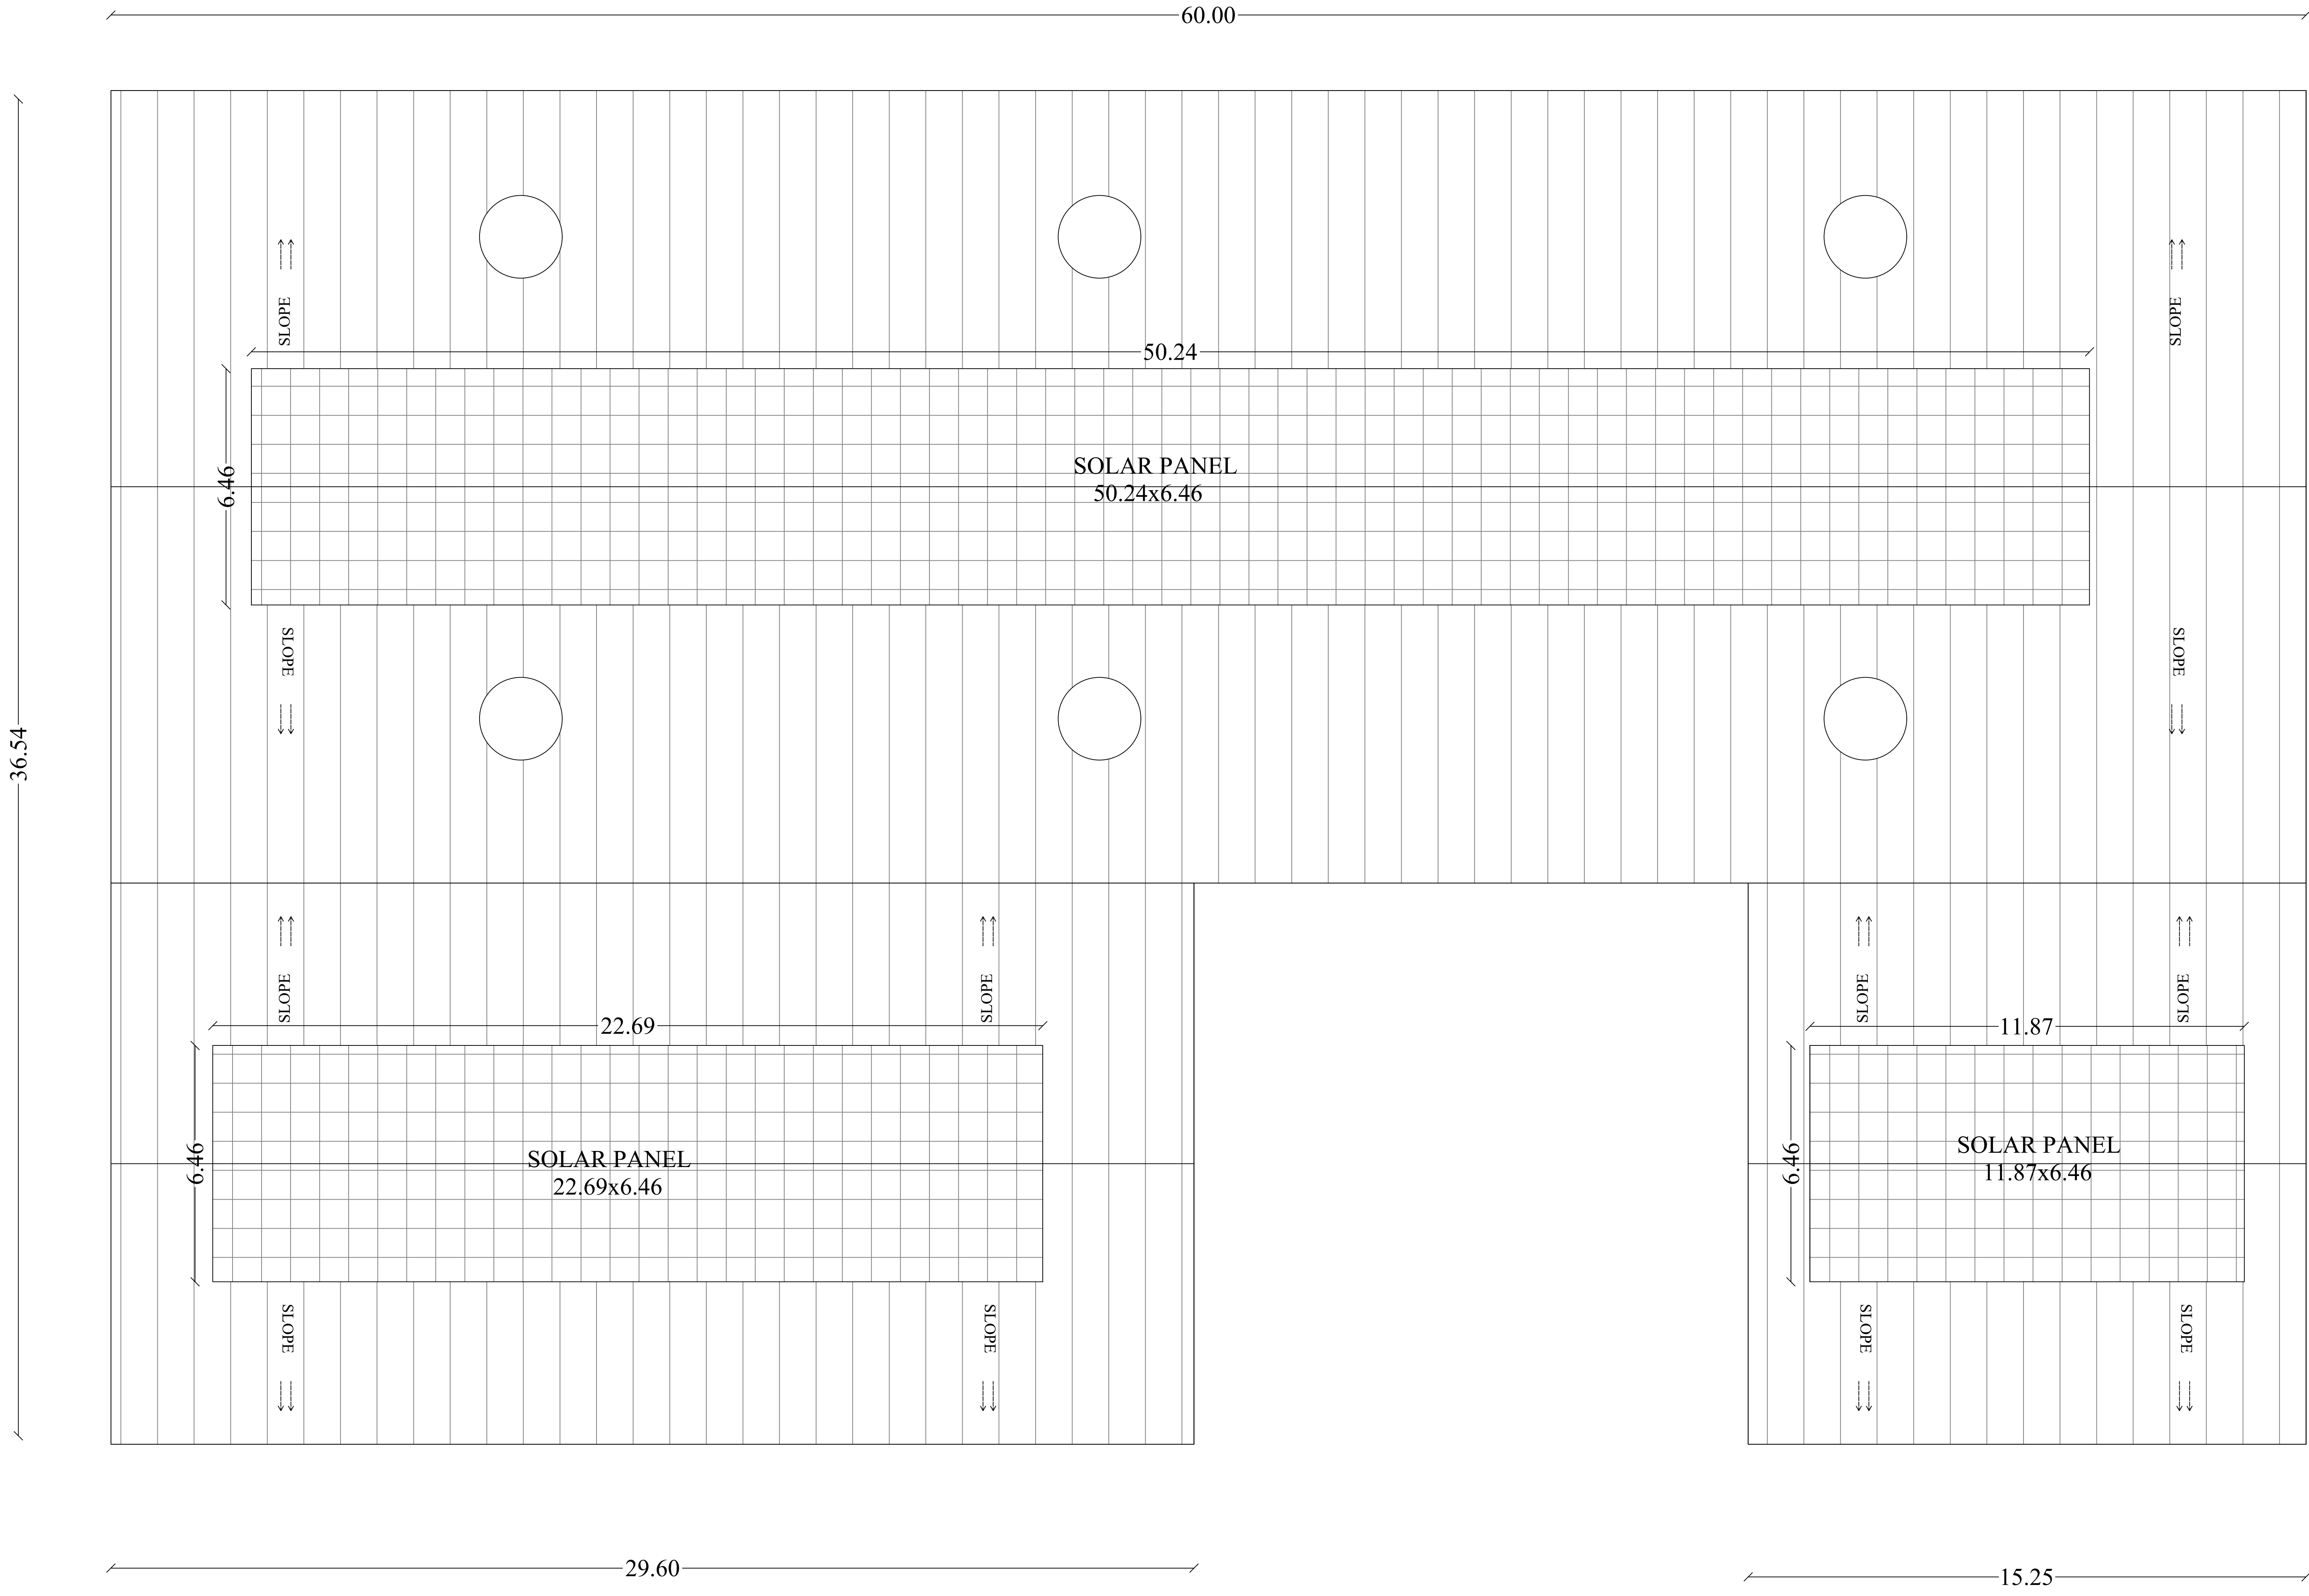

## SHEET ROOF - TERRACE

### BLOCK NO : 4

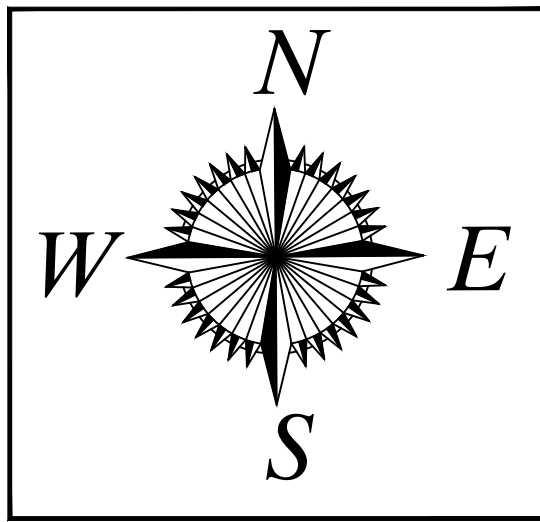

SHEET NO : 5/10

DETAILED PLAN SHOWING THE APPROVED EXISTING AND PROPOSED ADDITIONAL CONSTRUCTION OF INDUSTRIAL BUILDING (GREEN CATEGORY- RUBBER GOODS INDUSTRY(WITH GAS OPERATED BABY BOILER)- MANUFACTURING OF TYRE REPAIR GUM COMPOUNDS AND TYRE REPAIR PATCHES) AT R.S.NO:2358A/2, 2362/1, 2363/3B, 2363/4, 2376/1A2, 2376/1B IN ANDIPATTI BIT - 2 VILLAGE, ANDIPATTI TALUK, THENI DISTRICT.

SCALE 1:100 ALL DIMENSIONS ARE IN METER

**SITE AREA**  
Approved Site Area = 4564.00 Sq.M (1.12 ½ac)  
Proposed Area As Per Document = 29005.00 Sq.M (7.16 ¾ac)  
Proposed Area As Per Patta = 28700.00 Sq.M (7.09 ¼ac)  
Total Area As Per Fmb / Ground = 32579.80 Sq.M  
( least area to be considered )

**EXISTING BUILDING APPROVED DETAILS :**  
நடைமுறையில் (10.10) ஏ.எம். 07.07 / 2015

AREA OF THE SITE = 4564.00 Sq.M  
NO OF LABOURS = 14 Nos

| S. NO | DESCRIPTION                                      | F.S.I AREA (SQ.M) | NON F.S.I AREA (SQ.M) | TOTAL AREA (SQ.M) |
|-------|--------------------------------------------------|-------------------|-----------------------|-------------------|
| 1     | EXISTING BLOCK -1 (PRODUCTION MILL) GROUND FLOOR | 2205.50           | -                     | 2205.50           |

| PROPOSED BUILDING DETAILS |                                                    |                   |                       |                   |
|---------------------------|----------------------------------------------------|-------------------|-----------------------|-------------------|
| S. NO                     | DESCRIPTION                                        | F.S.I AREA (SQ.M) | NON F.S.I AREA (SQ.M) | TOTAL AREA (SQ.M) |
| 1                         | EXISTING BLOCK -1 (STORAGE UNIT) GROUND FLOOR      | 311.29            | -                     | 311.29            |
| 2                         | EXISTING BLOCK -2 (TOILET) GROUND FLOOR            | 57.85             | -                     | 57.85             |
| 3                         | EXISTING BLOCK -3 (STORAGE UNIT) GROUND FLOOR      | 168.32            | -                     | 168.32            |
| 4                         | PROPOSED BLOCK -4 (WORKSHOP) GROUND FLOOR          | 1987.53           | -                     | 1987.53           |
| 5                         | PROPOSED BLOCK -5 (STORAGE UNIT) GROUND FLOOR      | 584.00            | -                     | 584.00            |
| 6                         | PROPOSED BLOCK -6 (WORKSHOP) GROUND FLOOR          | 740.00            | -                     | 740.00            |
| 7                         | EXISTING BLOCK -7 (PRODUCTION HALL) GROUND FLOOR   | 1075.18           | -                     | 1075.18           |
| 8                         | PROPOSED BLOCK -8 (STORAGE UNIT) GROUND FLOOR      | 1751.92           | -                     | 1751.92           |
| 9                         | EXISTING BLOCK -9 (BABY STEAM BOILER) GROUND FLOOR | 144.45            | -                     | 144.45            |
| TOTAL BUILT UP AREA       |                                                    | 6820.54           | -                     | 6820.54           |

| HP DETAILS BLOCK NO : 4 |                               |              |               |                |          |
|-------------------------|-------------------------------|--------------|---------------|----------------|----------|
| S. NO                   | MACHINE NAME                  | MACHINE CODE | NO OF MACHINE | HP/PER MACHINE | TOTAL HP |
| 1                       | Rubber Dispersion Kneader 75L | RDK          | 1             | 100            | 100HP    |
| 2                       | Rubber Mixing Mill            | RMM          | 2             | 60             | 120HP    |
| 3                       | Air Compressor 350 L Tank     | ACT          | 1             | 7.5            | 7.5HP    |
| 4                       | Rubber Ball Cutter            | RB           | 1             | 5              | 5HP      |
| 5                       | Rubber Calendar               | RC           | 3             | 5              | 15HP     |
| 6                       | Cooling Drum & Conveyor       | CD           | 3             | 2              | 6HP      |
| TOTAL HP                |                               |              |               |                | 253.5HP  |

| JOINERY DETAILS |                 |             |
|-----------------|-----------------|-------------|
| RS              | ROLLING SHUTTER | 1.52 x 2.43 |
| RS1             | ROLLING SHUTTER | 1.61 x 2.40 |
| RS2             | ROLLING SHUTTER | 2.28 x 2.40 |
| RS3             | ROLLING SHUTTER | 2.43 x 2.43 |
| RS4             | ROLLING SHUTTER | 3.27 x 2.43 |
| RS5             | ROLLING SHUTTER | 2.44 x 2.44 |
| RS6             | ROLLING SHUTTER | 3.65 x 2.13 |
| RS7             | ROLLING SHUTTER | 3.73 x 2.13 |
| D               | DOOR            | 0.76 x 2.13 |
| D1              | DOOR            | 0.99 x 1.98 |
| D2              | DOOR            | 1.20 x 2.40 |
| D3              | DOOR            | 1.20 x 2.50 |
| D4              | DOOR            | 1.20 x 2.51 |
| D5              | DOOR            | 1.44 x 2.30 |
| D6              | DOOR            | 1.44 x 2.43 |
| D7              | DOOR            | 1.52 x 2.13 |
| D8              | DOOR            | 1.98 x 2.43 |
| D9              | DOOR            | 1.20 x 1.98 |
| V1              | VENTILATOR      | 1.20 x 0.60 |
| O               | OPENING         | 1.52 x 2.43 |
| O1              | OPENING         | 2.89 x 2.43 |
| O2              | OPENING         | 3.57 x 2.43 |
| O3              | OPENING         | 4.02 x 2.43 |
| W               | WINDOW          | 1.52 x 1.52 |
| W1              | WINDOW          | 1.20 x 1.52 |
| W2              | WINDOW          | 1.44 x 1.52 |
| W3              | WINDOW          | 2.44 x 1.52 |
| W4              | WINDOW          | 0.90 x 1.00 |
| V2              | VENTILATOR      | 0.90 x 0.60 |
| W5              | WINDOW          | 1.52 x 1.52 |
| V3              | VENTILATOR      | 1.52 x 0.60 |
| W6              | WINDOW          | 2.44 x 1.50 |
| V4              | VENTILATOR      | 2.44 x 0.71 |
| V5              | VENTILATOR      | 0.76 x 0.76 |

Ar. R.KARTHIKEYAN, M.Arch., AIAA.,  
COA REGISTERED ARCHITECT  
(Reg. No: CA/2017/85454)  
KARTHIK CONSULTANTS  
Cell No: 70945 55585  
No: 5D, 1st Floor, Adithya Homes,  
Duraismy Nagar, By-Pass Road,  
MADURAI-625 010.

ARCHITECT



Er. T.S. JANARTHANAN,  
M.E (Struct), FACCE(I), MICI.,  
Registered Structural Engineer (LPA)  
Reg. No: RSE/G-1116/20206  
7, A, Punthadi 8th Street  
Near Thanthi Sandhat, Madurai-625 001  
Mobile: 97877 03596


STRUCTURAL ENGINEER

Er. VSUREYA PRAKASH B.E.,  
REGISTERED ENGINEER GRADE-I  
018/2024/RE-GR-/DTCP/MADURAI  
21B, First Floor, Kannadhasan Street,  
S.S.Colony, Madurai-16. Ph: 737988777

ENGINEER

APPLICANT

NOTES:-  
1. Rain Water Harvesting System to be Provided.  
2. Bath ,Kitchen waste water to be used for Garden Purpose.  
3.Solar Energy System to be Provided.  
4. W/C water to be connected with Septic Tank.  
5. Fire Resistance to be Provided.   
6. Emergency alarm to be provided.   
7. Structure is Designed Safely For Earthquake Resistance.  
8.First Aid Box with all Equipment to be provided.  
9.Mechanical Ventilation provided.(whether it is used)  
10.Drinking water provided 

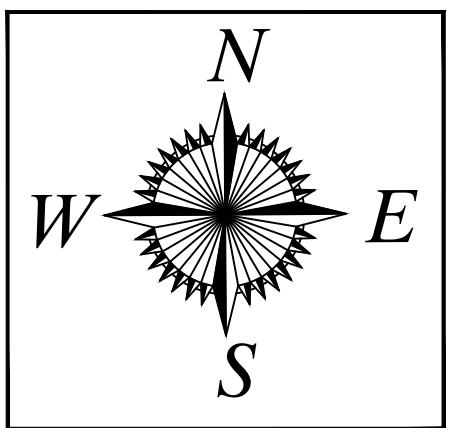

DETAILED PLAN SHOWING THE APPROVED EXISTING AND PROPOSED ADDITIONAL CONSTRUCTION OF INDUSTRIAL BUILDING (GREEN CATEGORY- RUBBER GOODS INDUSTRY(WITH GAS OPERATED BABY BOILER)- MANUFACTURING OF TYRE REPAIR GUM COMPOUNDS AND TYRE REPAIR PATCHES) AT R.S.NO:2358A/2, 2362/1, 2363/3B, 2363/4, 2376/1A2, 2376/1B IN ANDIPATTI BIT - 2 VILLAGE, ANDIPATTI TALUK, THENI DISTRICT.

SCALE 1:100 | ALL DIMENSIONS ARE IN METER

**SITE AREA**

Approved Site Area = 4564.00 Sq.M (1.12 ¾ac)  
Proposed Area As Per Document = 29005.00 Sq.M (7.16 ¾ac)  
Proposed Area As Per Patta = 28700.00 Sq.M (7.09 ¾ac)  
Total Area As Per Fmb / Ground = 32579.80 Sq.M  
( least area to be considered )

**EXISTING BUILDING APPROVED DETAILS :**

நண்டித்தி(ம.ம)எண். 07அ /2015

AREA OF THE SITE = 4564.00 Sq.M

NO OF LABOURS = 14 Nos

| S. NO | DESCRIPTION                                      | F.S.I AREA (SQ.M) | NON F.S.I AREA (SQ.M) | TOTAL AREA (SQ.M) |
|-------|--------------------------------------------------|-------------------|-----------------------|-------------------|
| 1     | EXISTING BLOCK -1 (PRODUCTION MILL) GROUND FLOOR | 2205.50           | -                     | 2205.50           |

**PROPOSED BUILDING DETAILS :**

| S. NO               | DESCRIPTION                                        | F.S.I AREA (SQ.M) | NON F.S.I AREA (SQ.M) | TOTAL AREA (SQ.M) |
|---------------------|----------------------------------------------------|-------------------|-----------------------|-------------------|
| 1                   | EXISTING BLOCK -1 (STORAGE UNIT) GROUND FLOOR      | 311.29            | -                     | 311.29            |
| 2                   | EXISTING BLOCK -2 (TOILET) GROUND FLOOR            | 57.85             | -                     | 57.85             |
| 3                   | EXISTING BLOCK -3 (STORAGE UNIT) GROUND FLOOR      | 168.32            | -                     | 168.32            |
| 4                   | PROPOSED BLOCK -4 (WORKSHOP) GROUND FLOOR          | 1987.53           | -                     | 1987.53           |
| 5                   | PROPOSED BLOCK -5 (STORAGE UNIT) GROUND FLOOR      | 584.00            | -                     | 584.00            |
| 6                   | PROPOSED BLOCK -6 (WORKSHOP) GROUND FLOOR          | 740.00            | -                     | 740.00            |
| 7                   | EXISTING BLOCK -7 (PRODUCTION HALL) GROUND FLOOR   | 1075.18           | -                     | 1075.18           |
| 8                   | PROPOSED BLOCK -8 (STORAGE UNIT) GROUND FLOOR      | 1751.92           | -                     | 1751.92           |
| 9                   | EXISTING BLOCK -9 (BABY STEAM BOILER) GROUND FLOOR | 144.45            | -                     | 144.45            |
| TOTAL BUILT UP AREA |                                                    | 6820.54           | -                     | 6820.54           |

**HP DETAILS BLOCK NO : 6**


| S. NO      | MACHINE NAME                        | MACHINE CODE | NO.OF MACHINE | HP/PER MACHINE | TOTAL HP |
|------------|-------------------------------------|--------------|---------------|----------------|----------|
| 1          | Rubber Molding Hydraulic Press 200T | RMHP         | 3             | 10             | 30HP     |
| 2          | Hot Air Owen                        | ACT          | 1             | 2.68           | 2.68HP   |
| 3          | Value Testing Machine               | VCT          | 1             | 1              | 1HP      |
| 4          | Air Compressor 250L                 | AC           | 1             | 5              | 5HP      |
| TOTAL HP = |                                     |              |               |                | 38.68HP  |

**JOINERY DETAILS**


|     |                 |             |
|-----|-----------------|-------------|
| RS  | ROLLING SHUTTER | 1.52 x 2.43 |
| RS1 | ROLLING SHUTTER | 1.62 x 2.40 |
| RS2 | ROLLING SHUTTER | 2.28 x 2.40 |
| RS3 | ROLLING SHUTTER | 2.43 x 2.43 |
| RS4 | ROLLING SHUTTER | 3.27 x 2.43 |
| RS5 | ROLLING SHUTTER | 2.44 x 2.44 |
| RS6 | ROLLING SHUTTER | 3.65 x 2.13 |
| RS7 | ROLLING SHUTTER | 3.73 x 2.13 |
| D   | DOOR            | 0.76 x 2.13 |
| D1  | DOOR            | 0.99 x 1.98 |
| D2  | DOOR            | 1.20 x 2.40 |
| D3  | DOOR            | 1.20 x 2.50 |
| D4  | DOOR            | 1.20 x 2.51 |
| D5  | DOOR            | 1.44 x 2.30 |
| D6  | DOOR            | 1.44 x 2.43 |
| D7  | DOOR            | 1.52 x 2.13 |
| D8  | DOOR            | 1.98 x 2.43 |
| D9  | DOOR            | 1.20 x 1.98 |
| V1  | VENTILATOR      | 1.20 x 0.60 |
| O   | OPENING         | 1.52 x 2.43 |
| O1  | OPENING         | 2.89 x 2.43 |
| O2  | OPENING         | 3.57 x 2.43 |
| O3  | OPENING         | 4.02 x 2.43 |
| W   | WINDOW          | 1.52 x 1.52 |
| W1  | WINDOW          | 1.20 x 1.52 |
| W2  | WINDOW          | 1.44 x 1.52 |
| W3  | WINDOW          | 2.44 x 1.52 |
| W4  | WINDOW          | 0.90 x 1.00 |
| V2  | VENTILATOR      | 0.90 x 0.60 |
| W5  | WINDOW          | 1.52 x 1.52 |
| V3  | VENTILATOR      | 1.52 x 0.60 |
| W6  | WINDOW          | 2.44 x 1.50 |
| V4  | VENTILATOR      | 2.44 x 0.71 |
| V5  | VENTILATOR      | 0.76 x 0.76 |

**NOTES:-**


1. Rain Water Harvesting System to be Provided.
2. Bath ,Kitchen waste water to be used for Garden Purpose.
- 3.Solar Energy System to be Provided.
4. W/C water to be connected with Septic Tank.
5. Fire Resistance to be Provided.
6. Emergency alarm to be provided.
7. Structure is Designed Safely For Earthquake Resistance.
- 8.First Aid Box with all Equipment to be provided.
- 9.Mechanical Ventilation provided.(whether it is used)
- 10.Drinking water provided [DW]

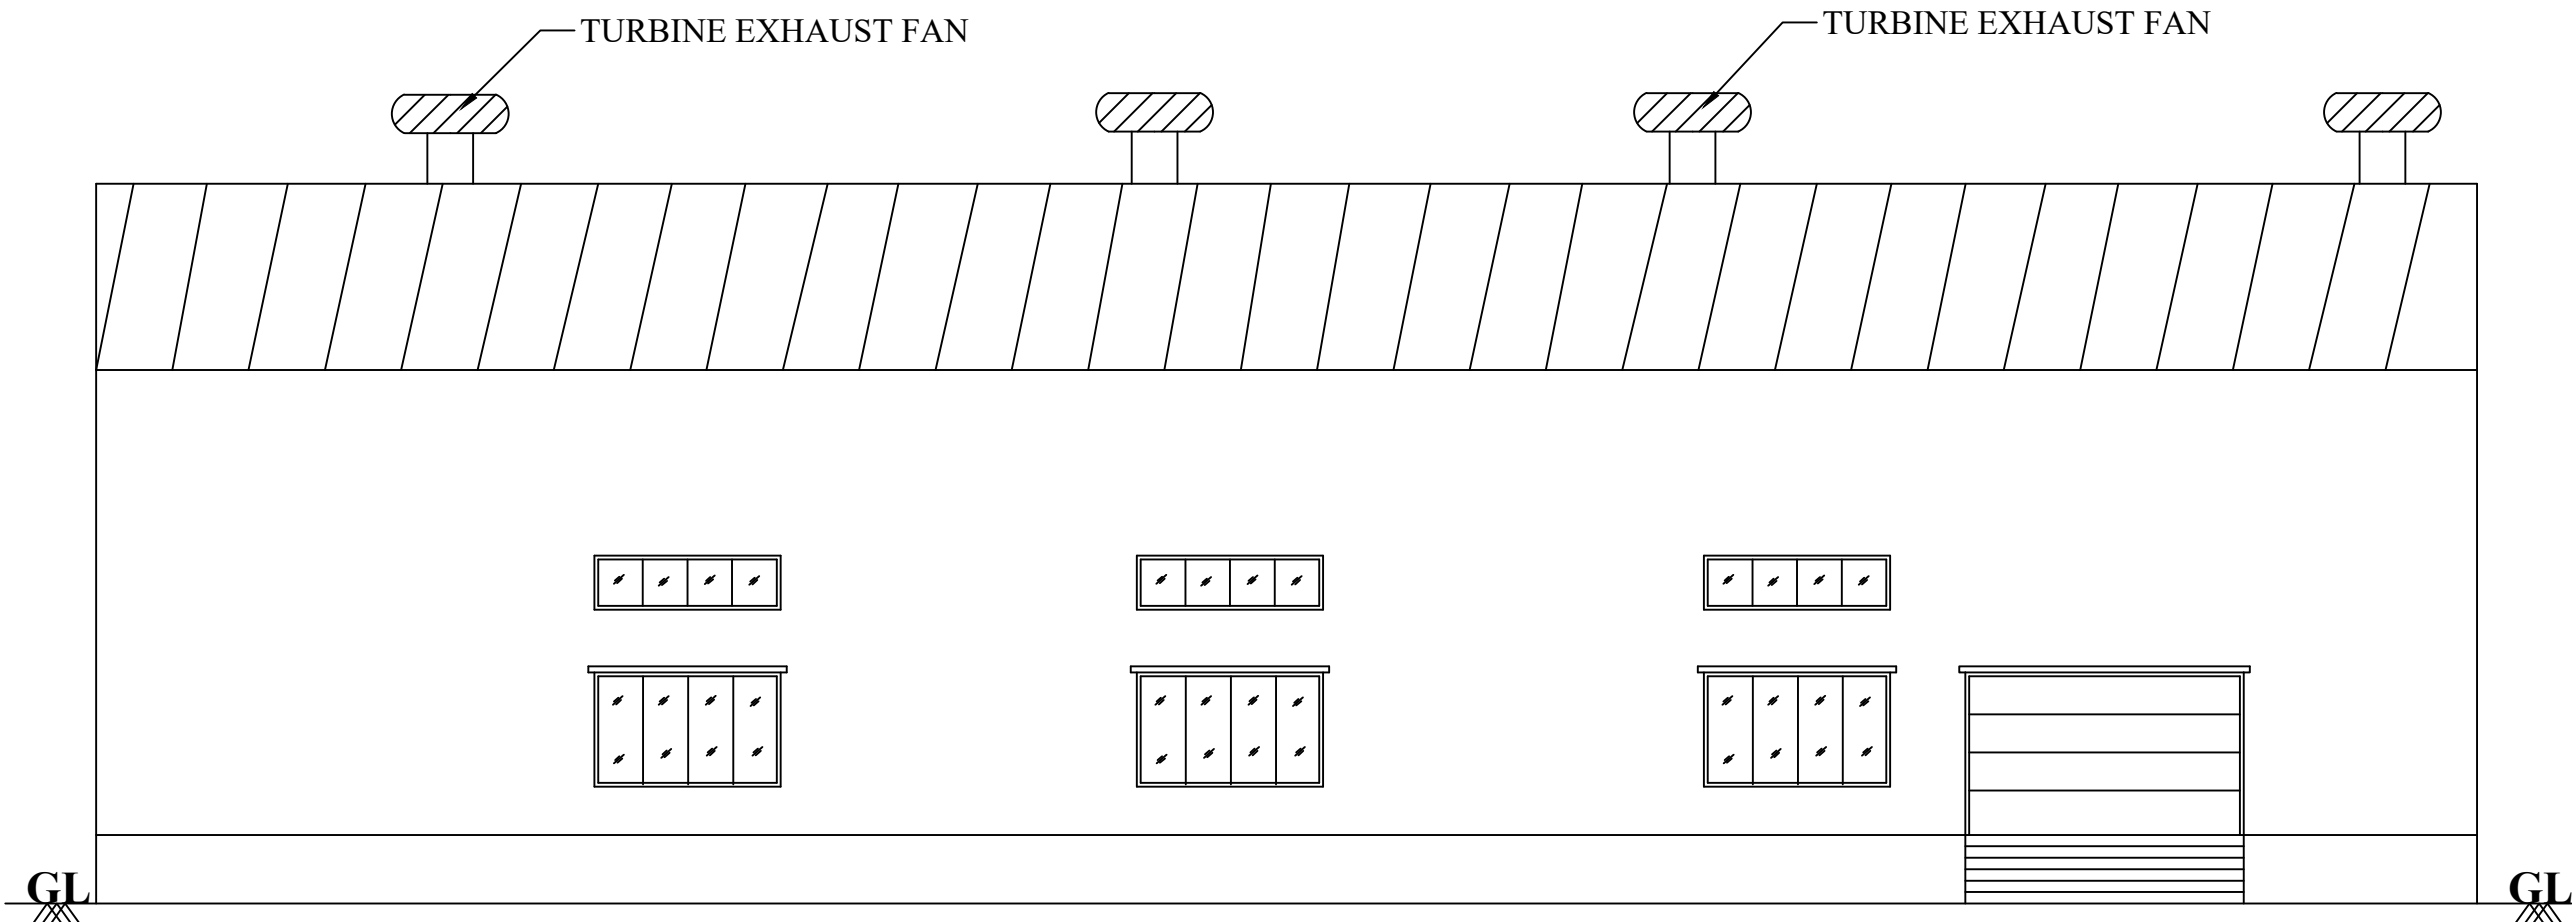


**EAST FACING ELEVATION**

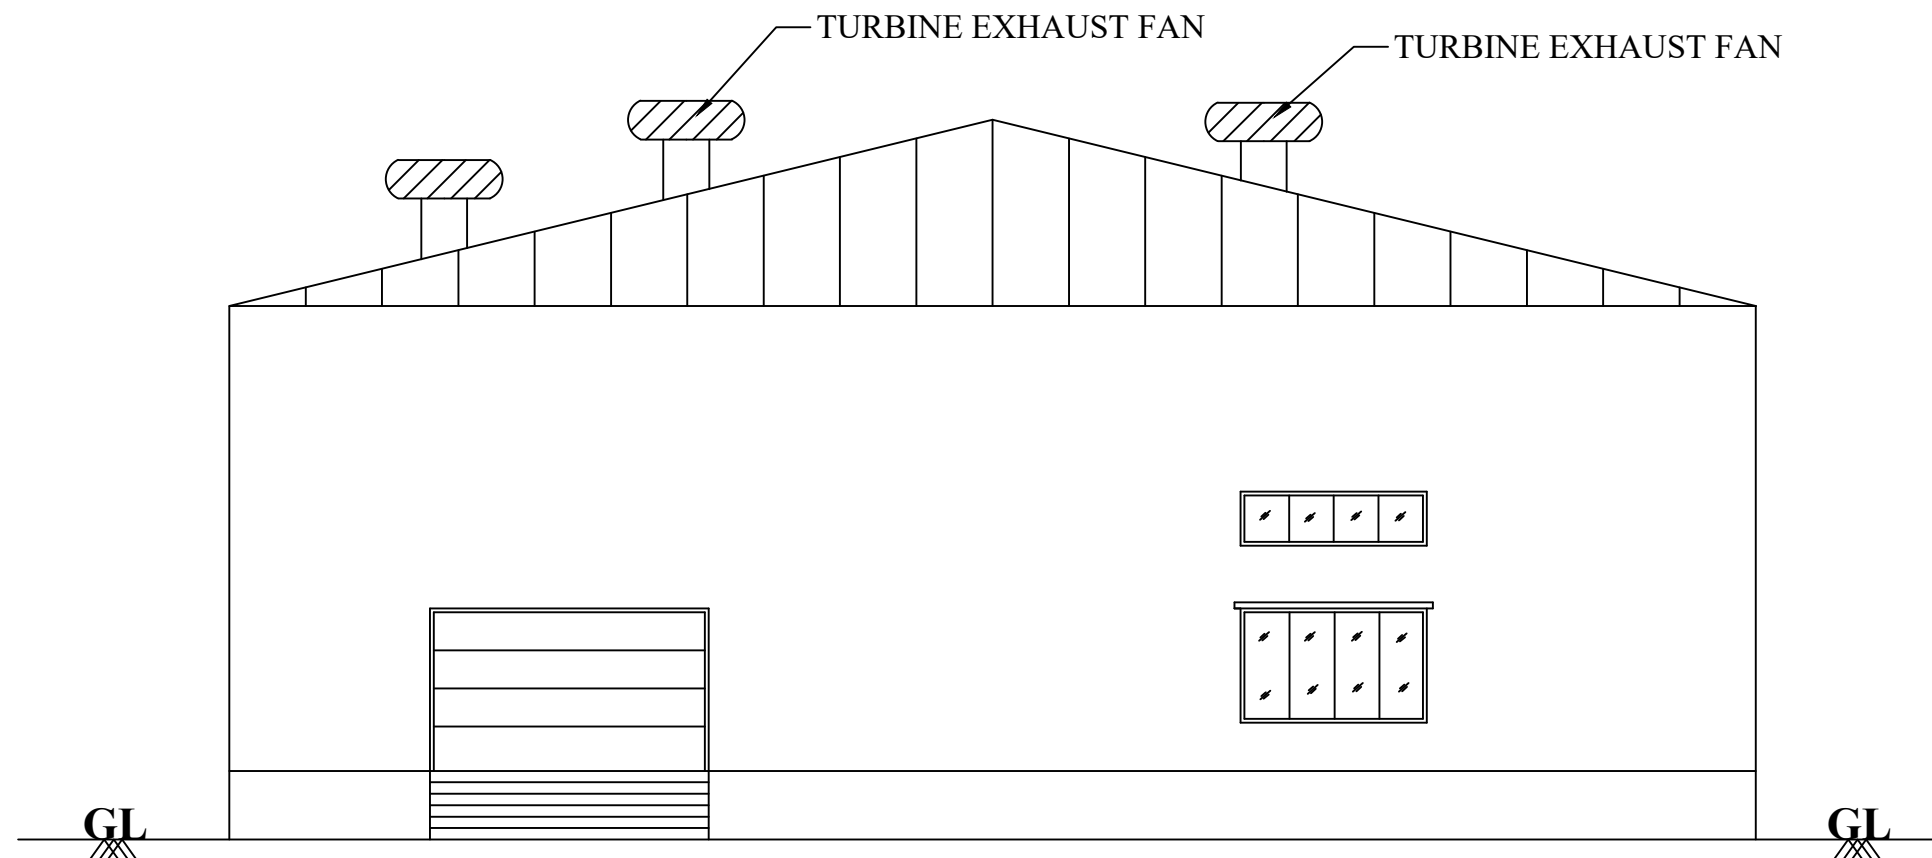


**SOUTH FACING ELEVATION**

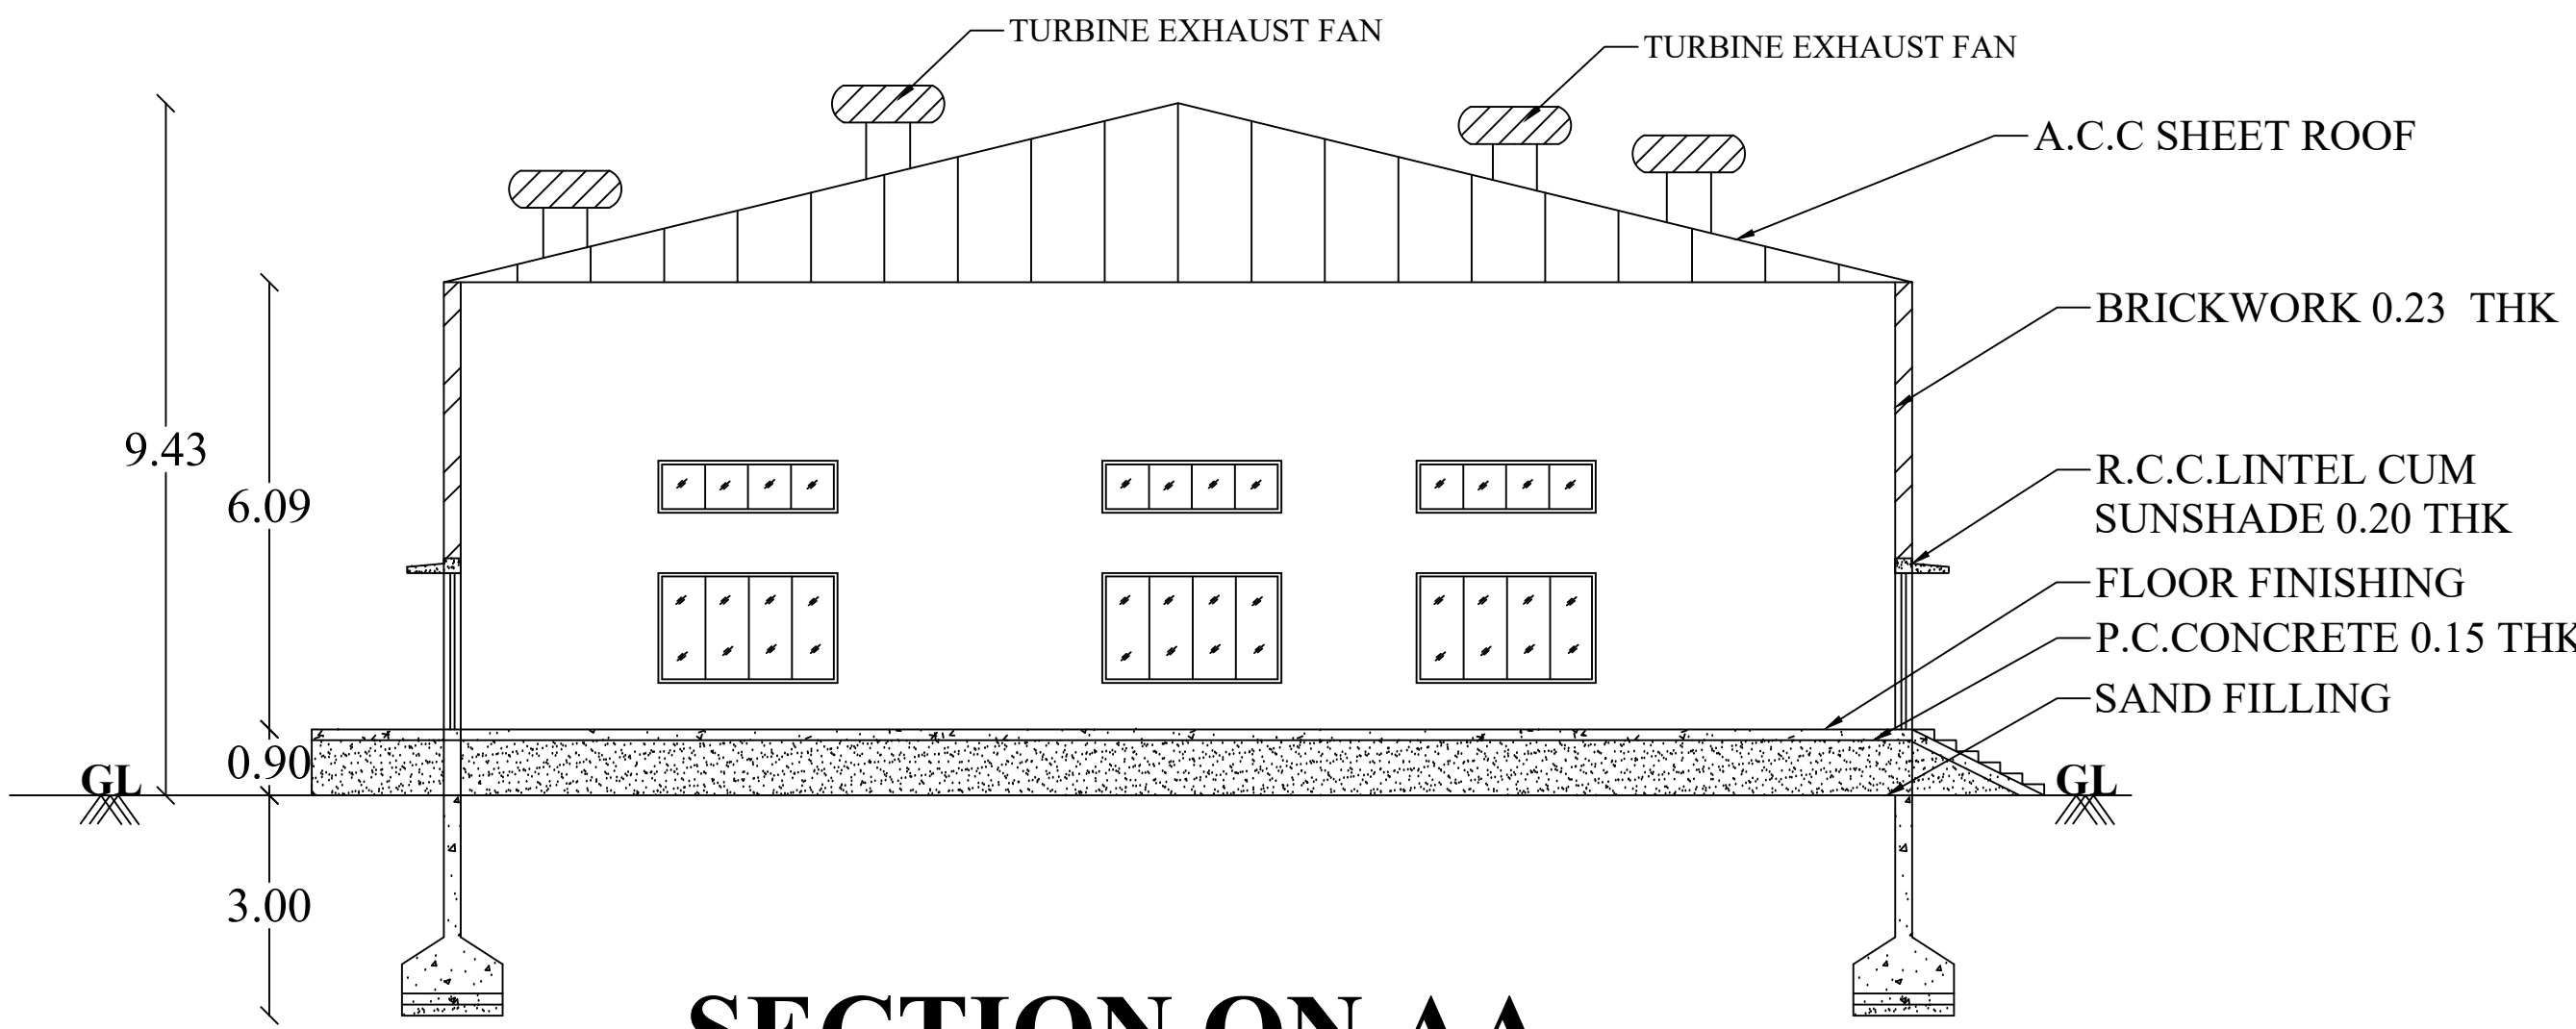

**SECTION ON AA**

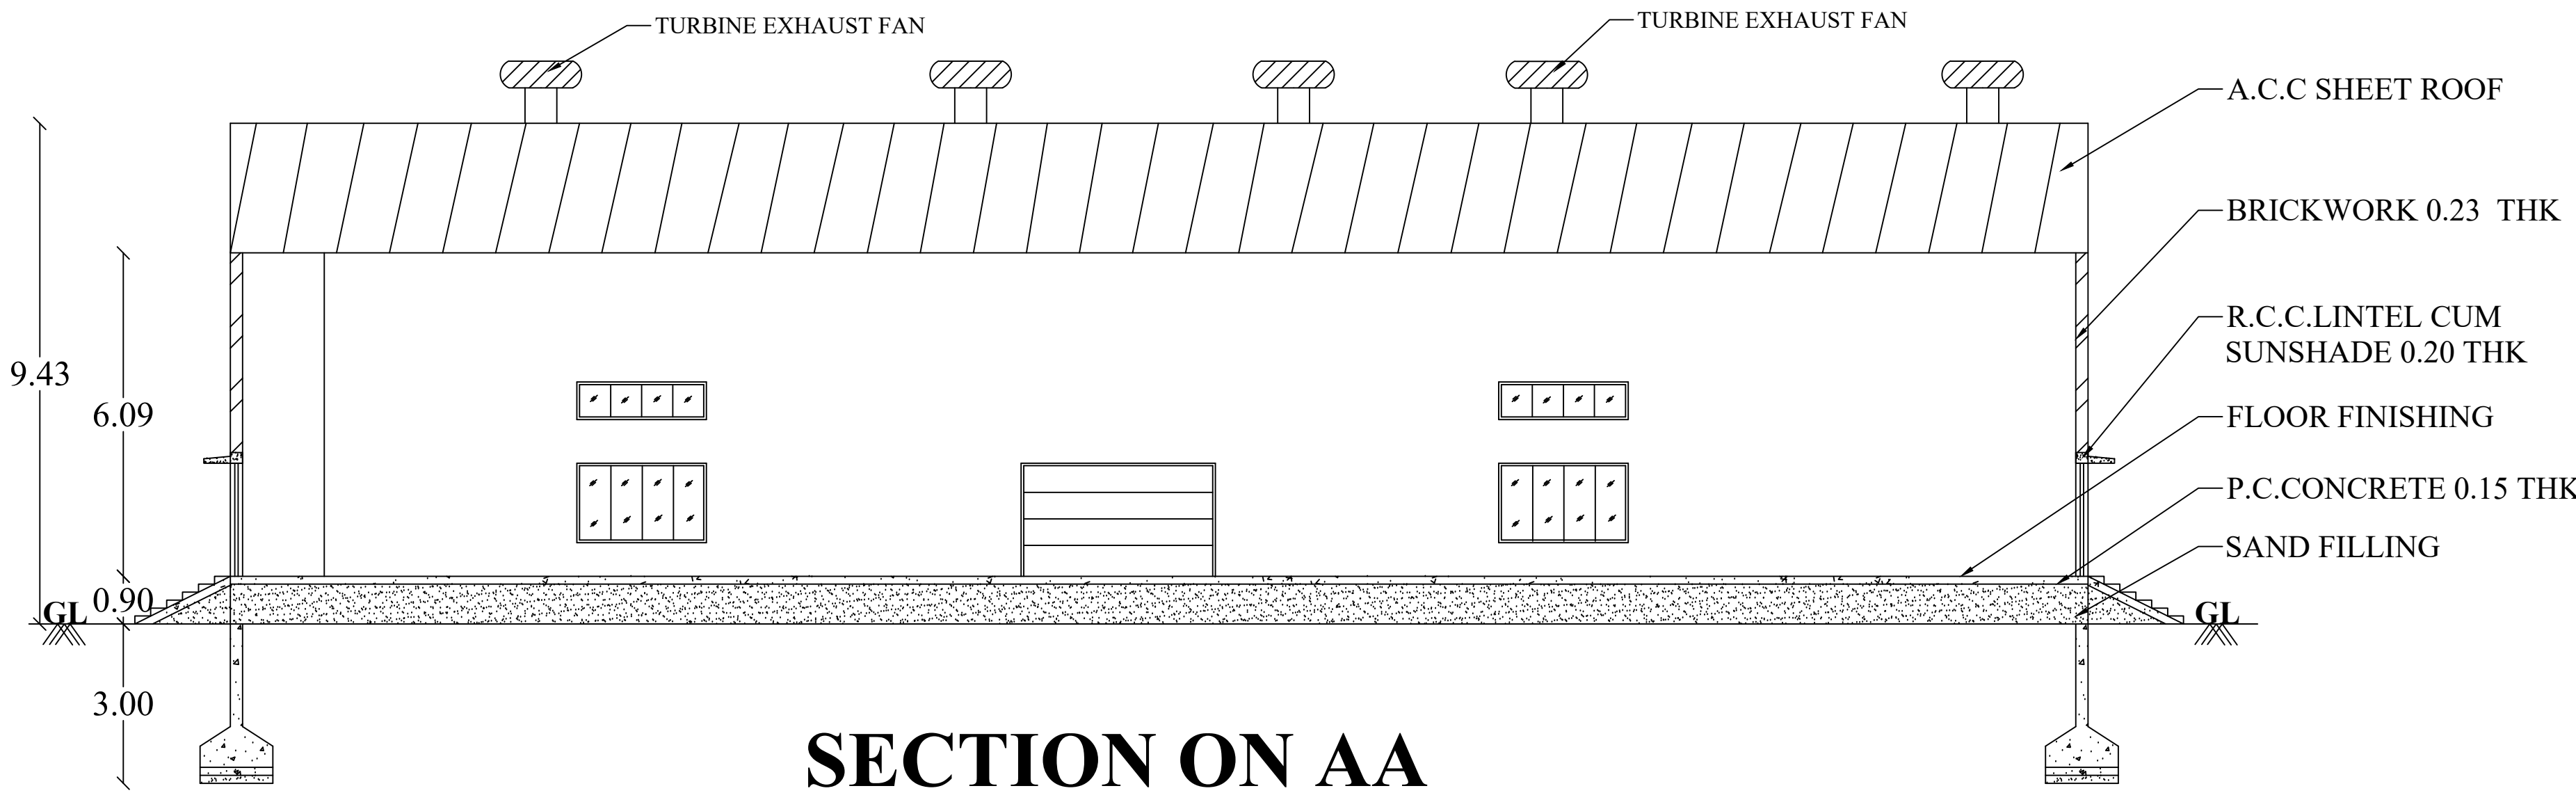


**SECTION ON AA**

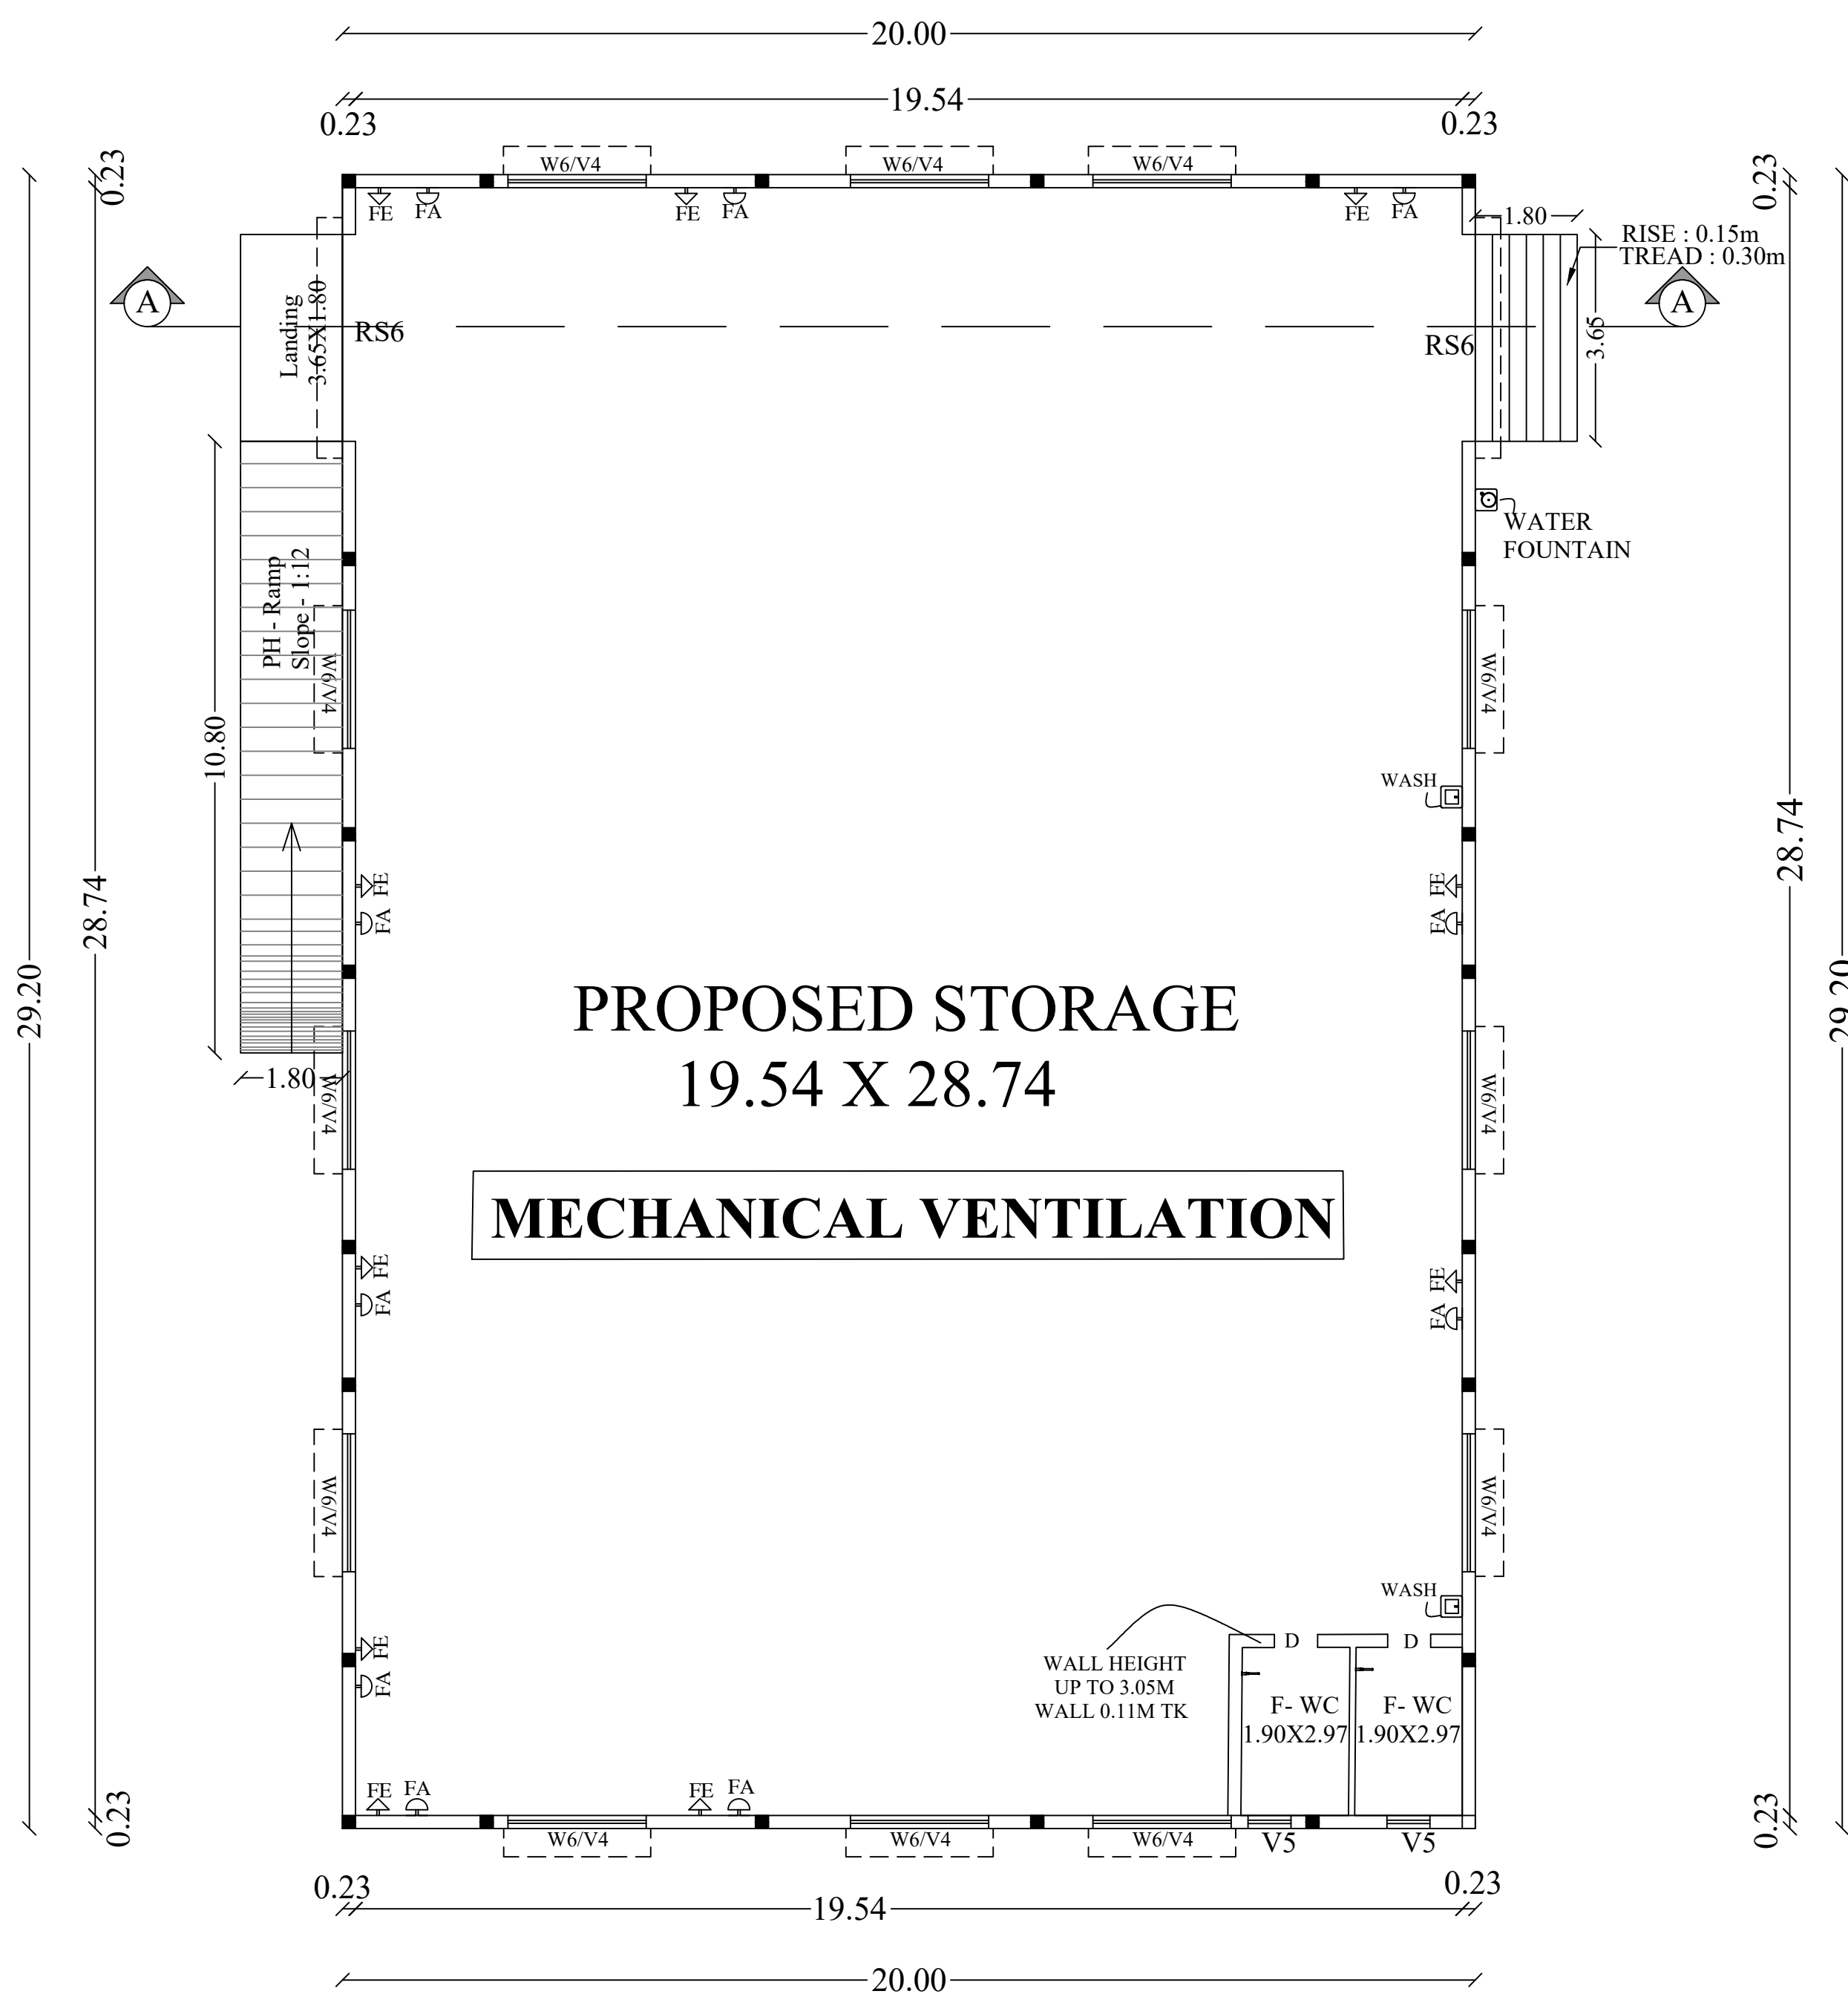

**GROUND FLOOR PLAN**

**BLOCK NO : 5**

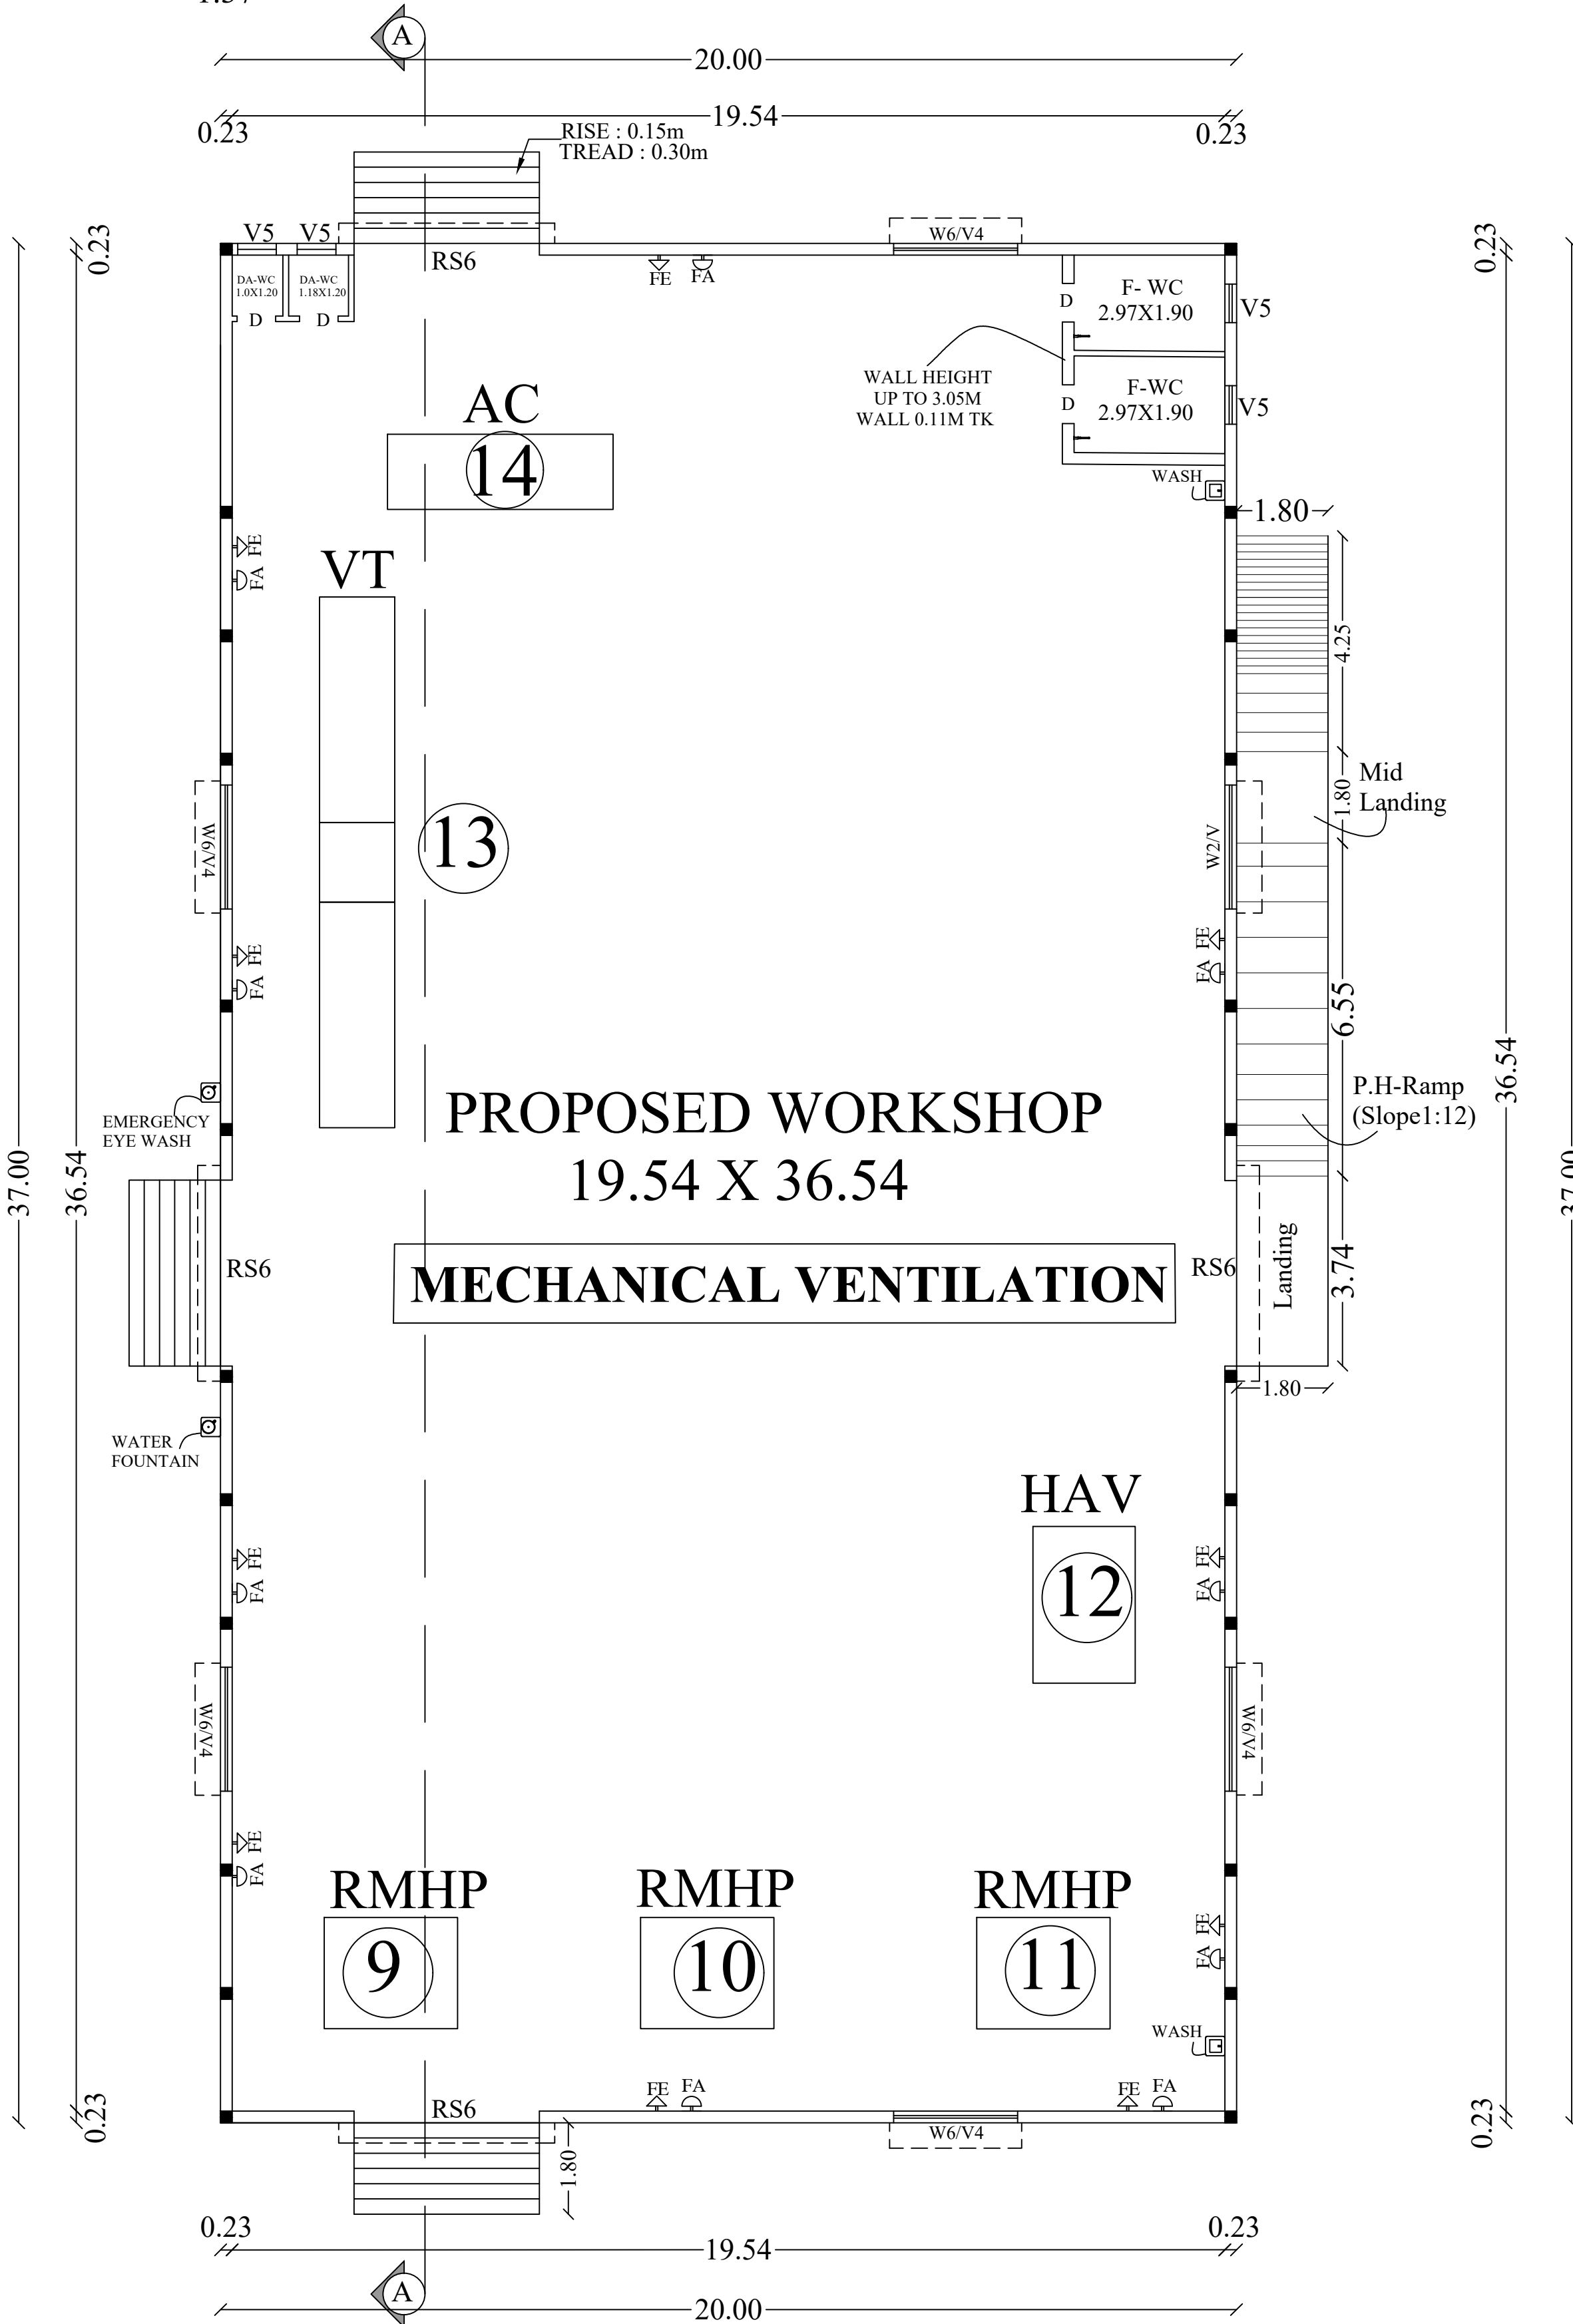

**GROUND FLOOR PLAN**

**BLOCK NO : 6**

Ar. R.KARTHIKEYAN, M.Arch., AIIA.,  
COA REGISTERED ARCHITECT  
(Reg. No: CA/2017/85494)  
KARTHIK CONSULTANTS  
Cell No: 70945 55585  
No: 5D, 1st Floor, Adithya Homes,  
Duraismy Nagar, By-Pass Road,  
MADURAI-625 010.

ARCHITECT



Er. T.S. JANARTHANAN,  
M.E (Struc), FACCE(I), MICI.,  
Registered Structural Engineer (LPA)  
Reg. No: RSE/Gr.1/16/2026  
7 A, Panthadi Bth Street  
Near Tharuvu Sandhath, Madurai-625 001  
Mobile: 97877 03596

STRUCTURAL ENGINEER




Er. VSUREYA PRAKASH B.E.,  
REGISTERED ENGINEER GRADE-I  
018/2024/RE-GR-UDCP/MADURAI  
218, First Floor, Kannadhasan Street,  
S.S.Colony, Madurai-16. Ph: 7373969777

ENGINEER




APPLICANT

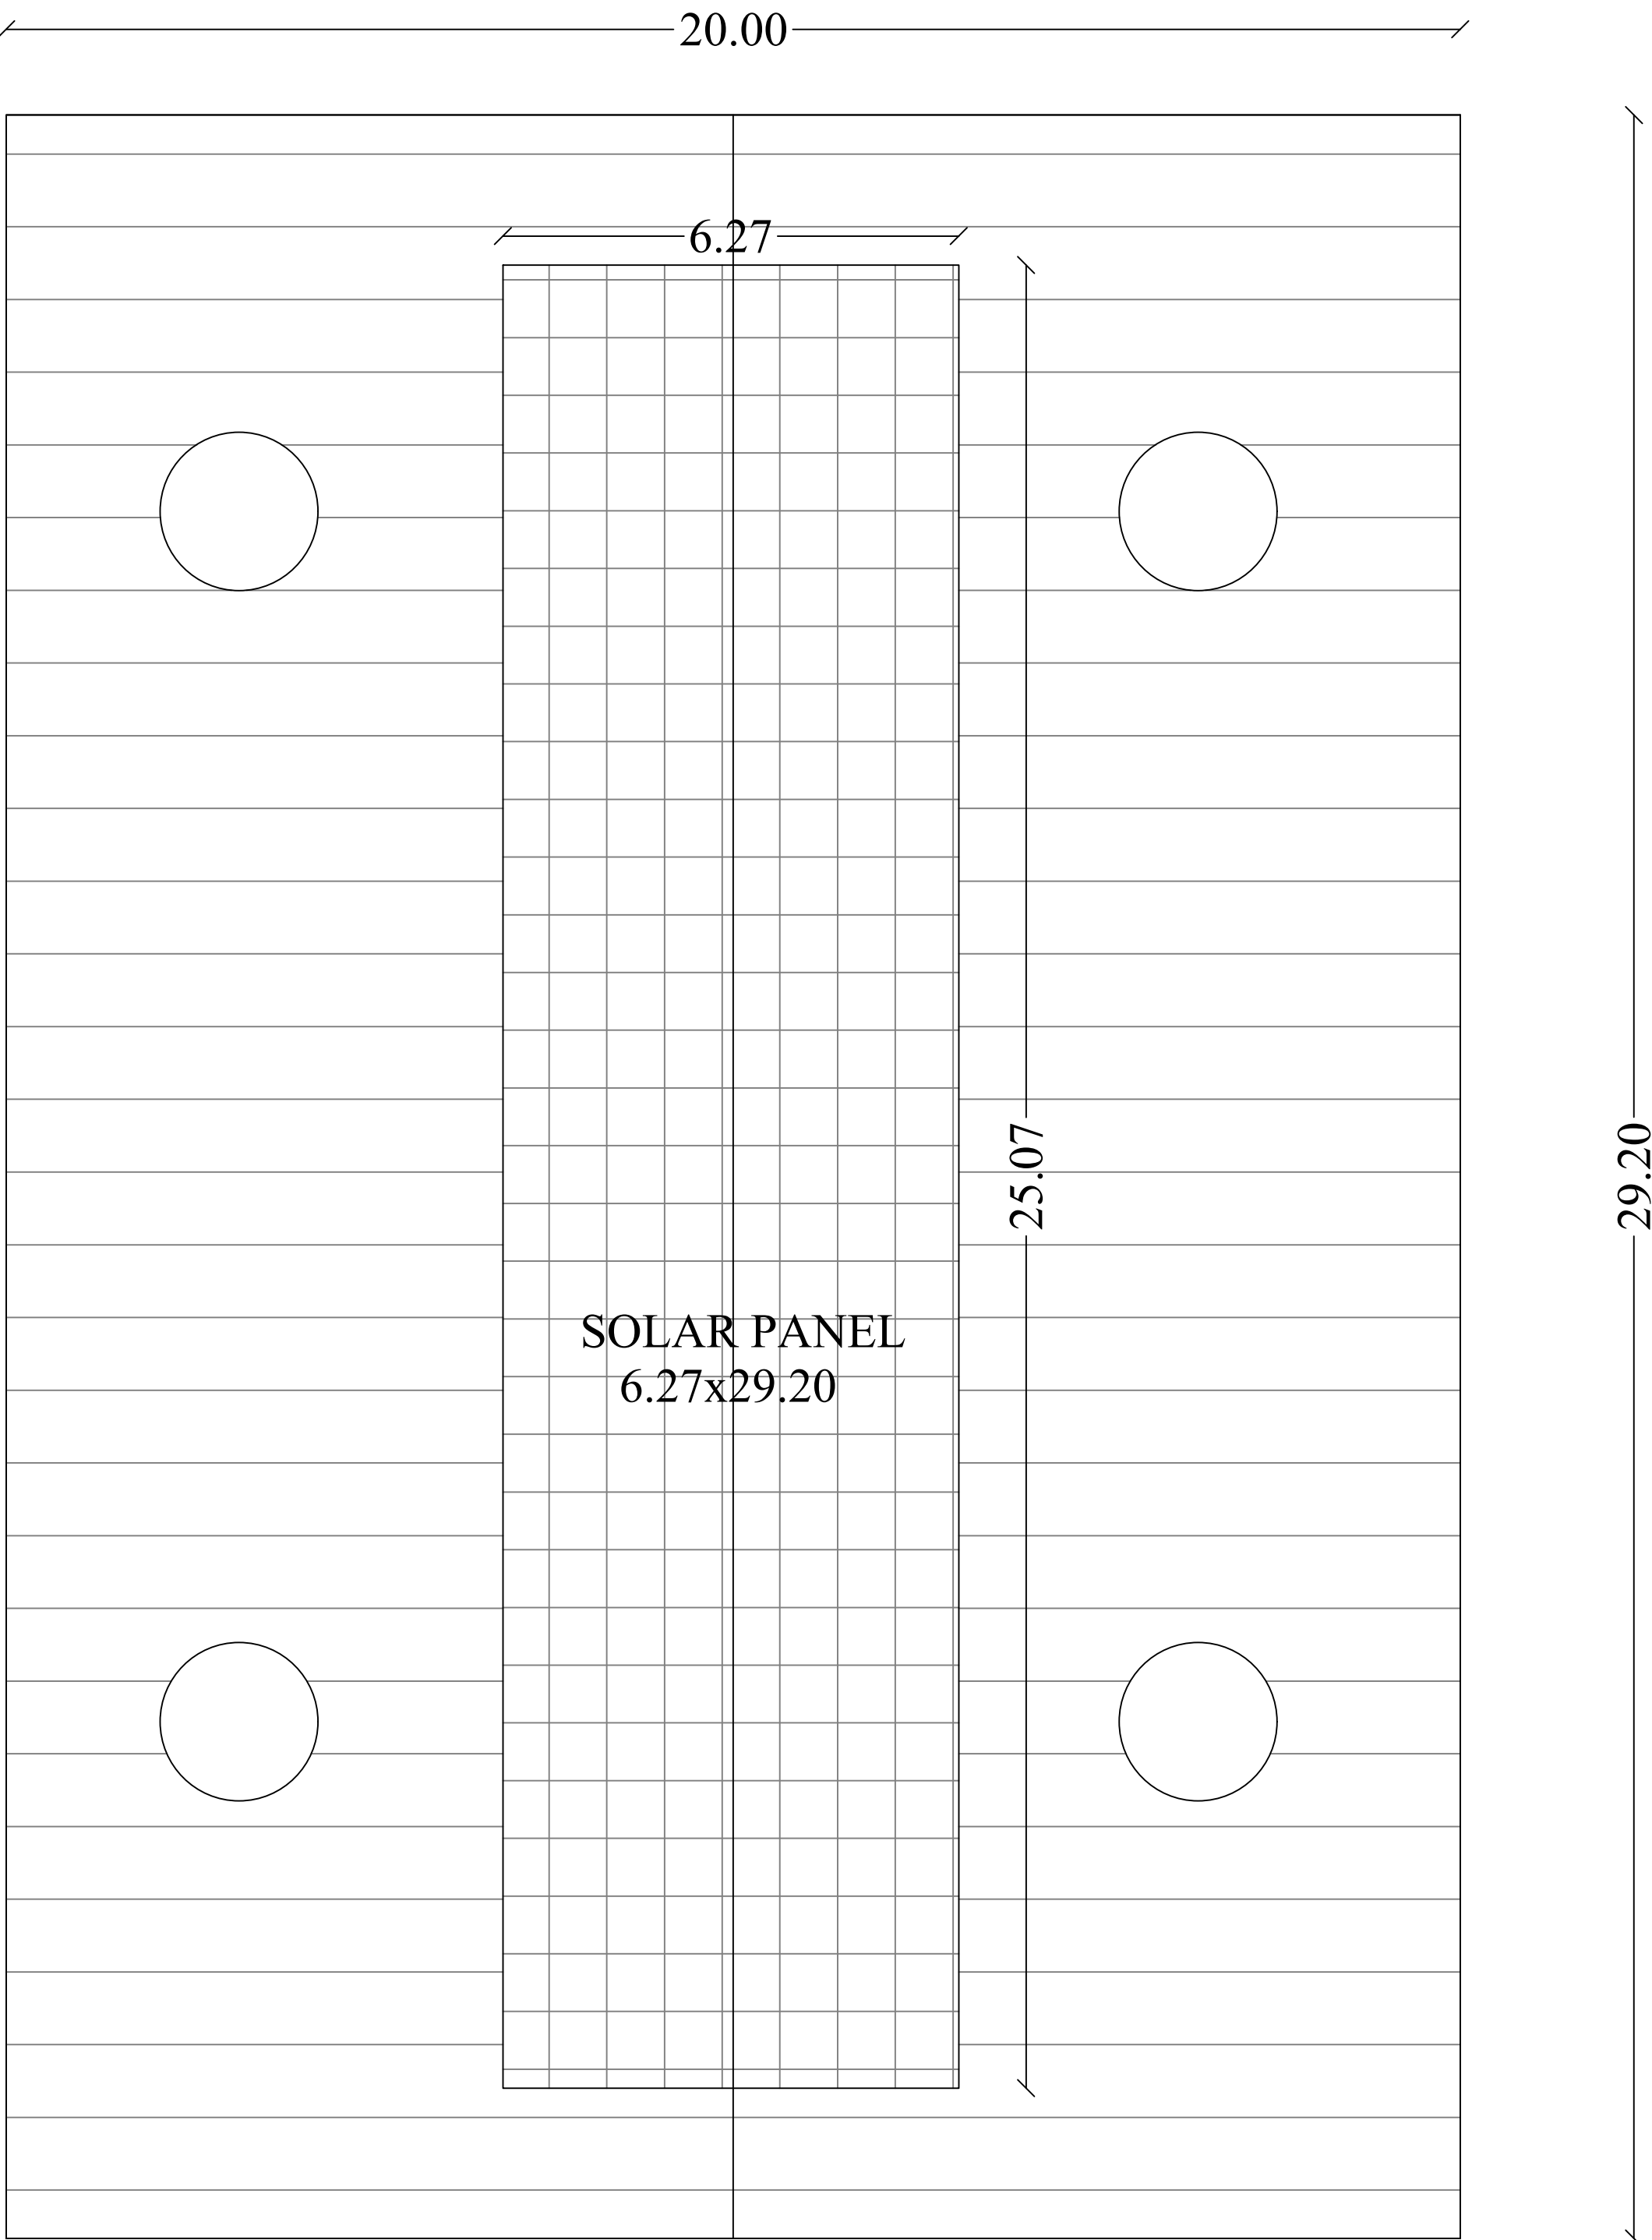


SHEET ROOF - TERRACE

BLOCK NO : 5

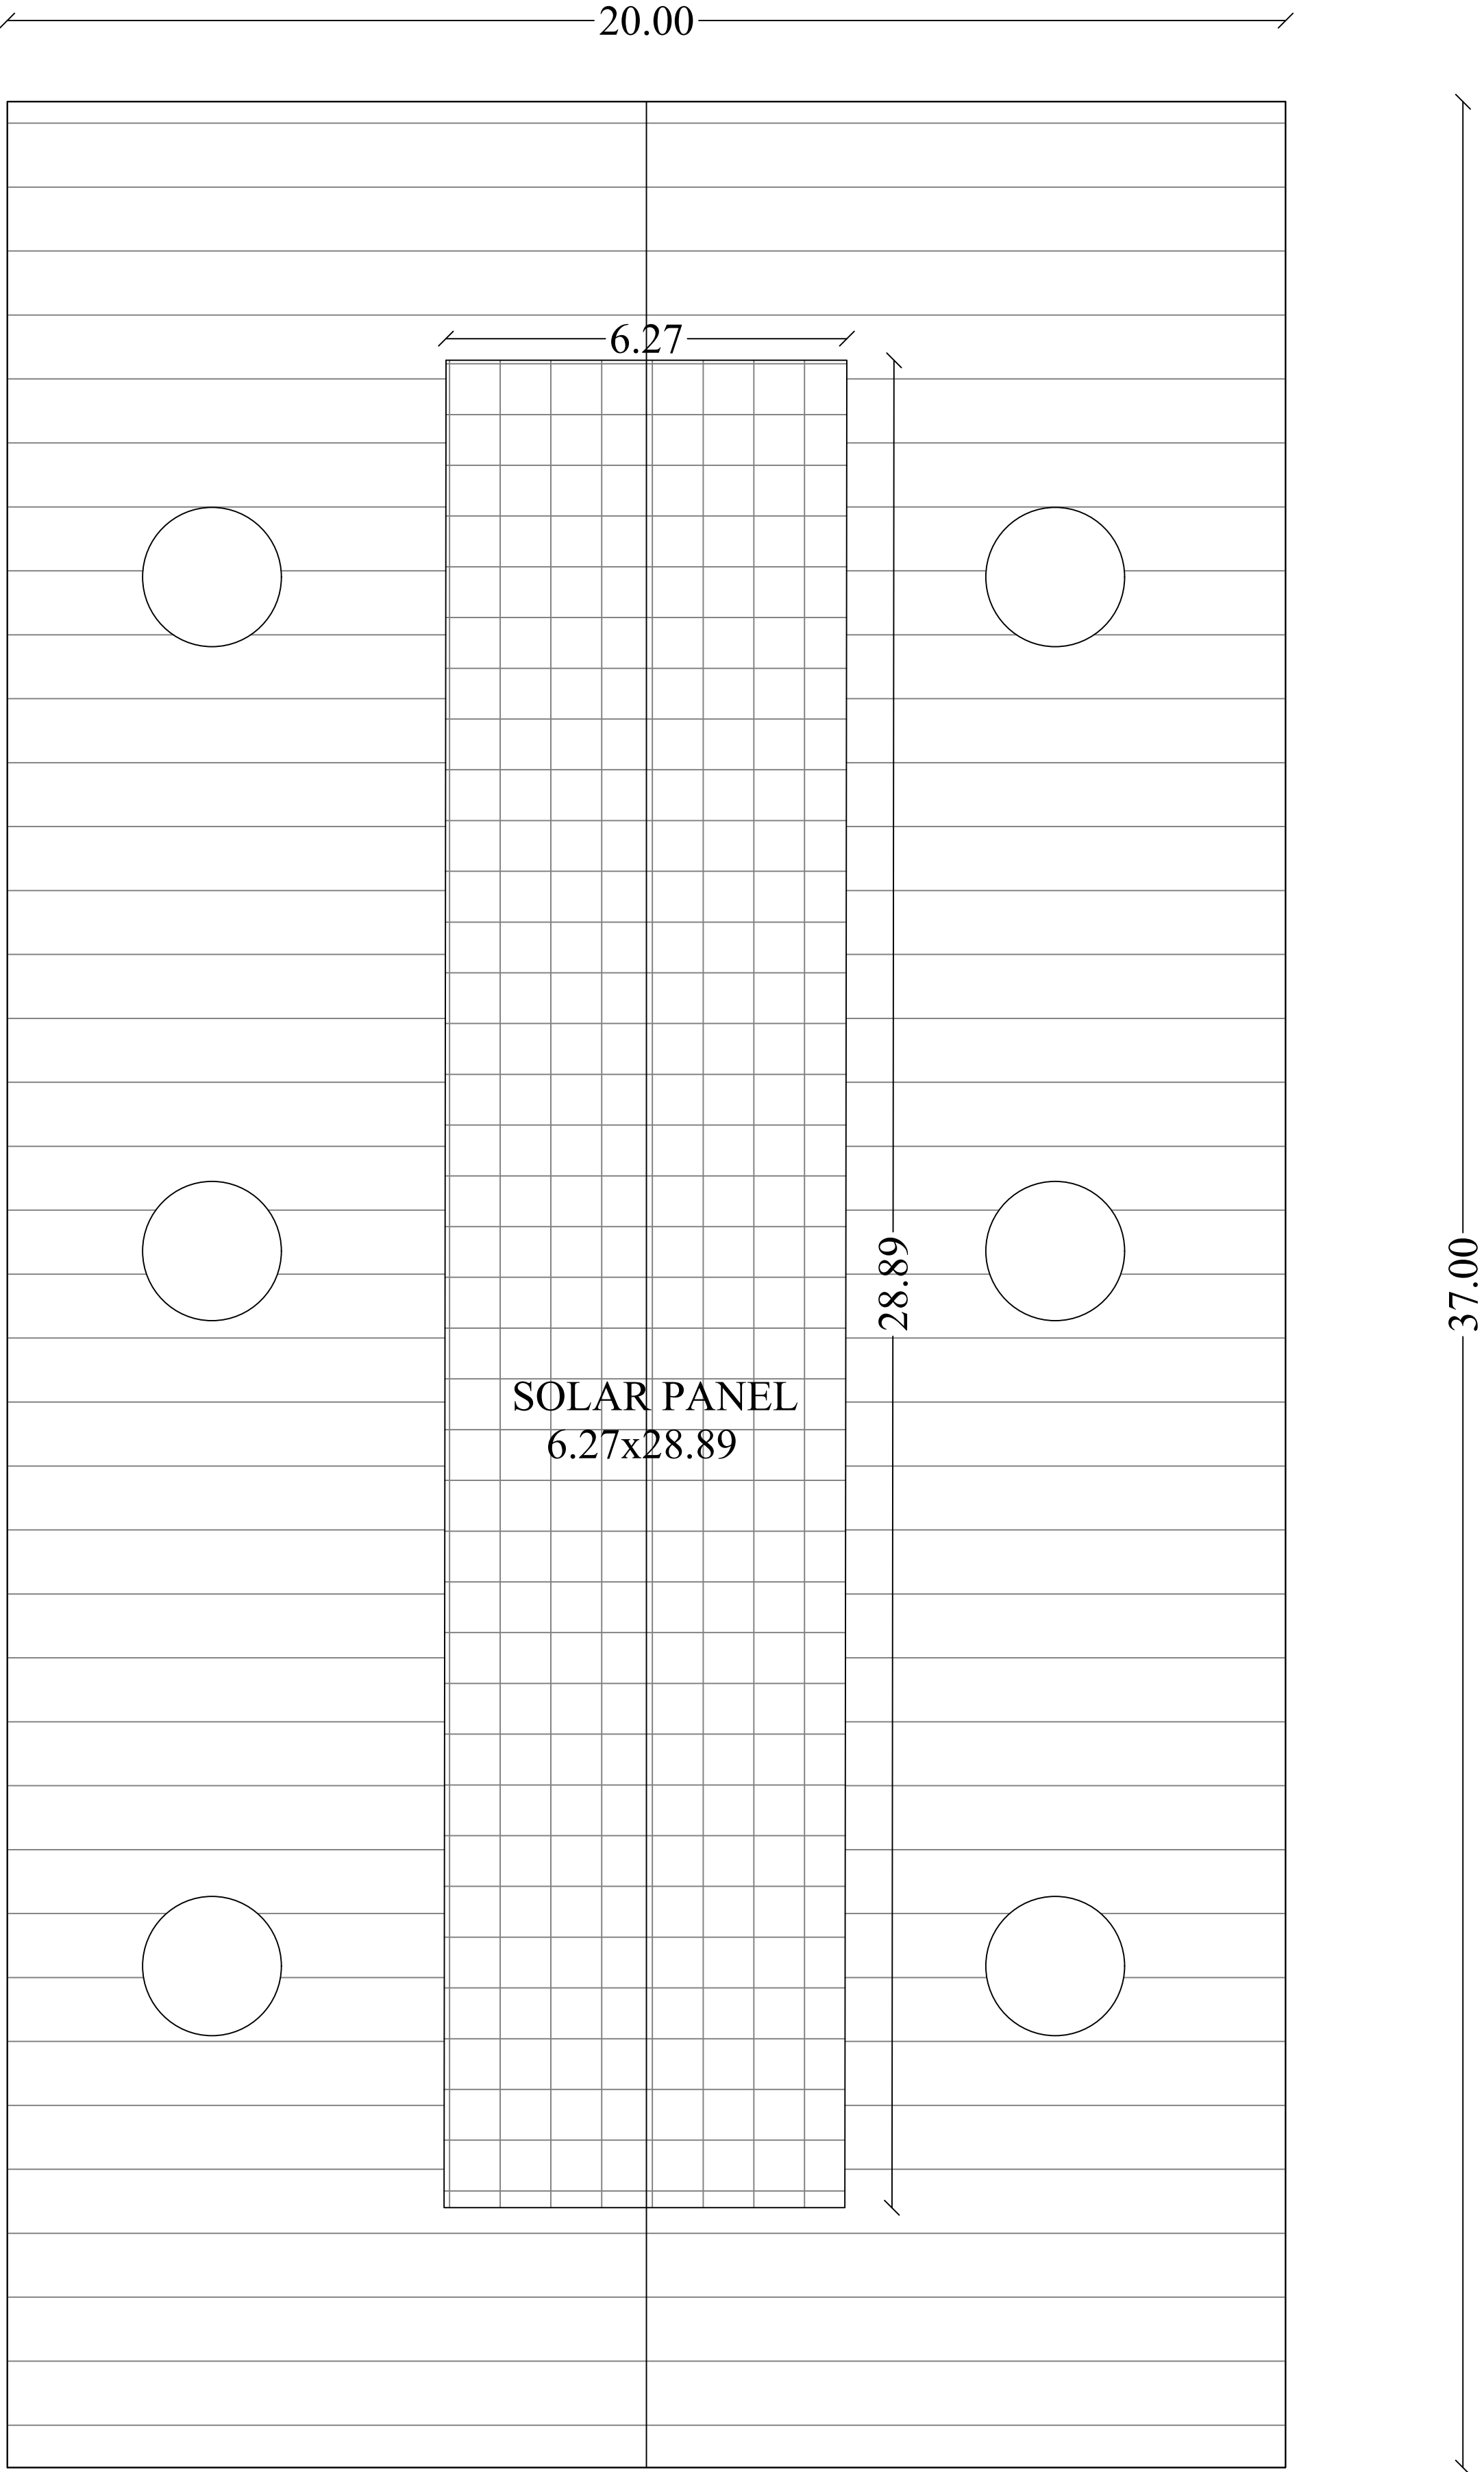

SHEET ROOF - TERRACE

BLOCK NO : 6

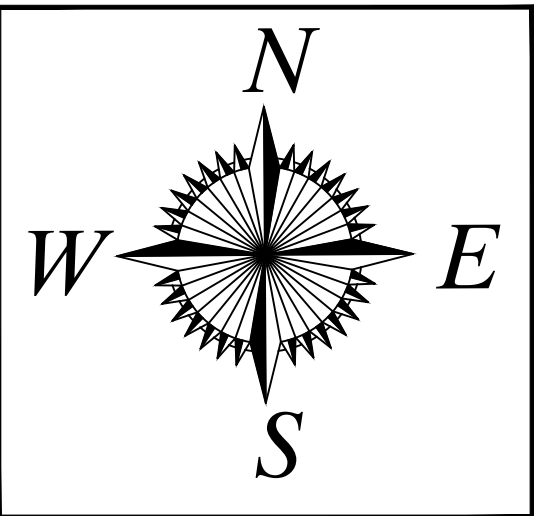

Ar. R.KARTHIKEYAN, M.Arch., AIIA.,  
COA REGISTERED ARCHITECT  
(Reg. No: CA/2017/85434)  
KARTHIK CONSULTANTS  
Cell No: 70945 55585  
No: 5D, 1st Floor, Adithya Homes,  
Duraiamy Nagar, By-Pass Road,  
MADURAI-625 010.

ARCHITECT  
Er. T.S. JANARTHANAN,  
M.E (Struc), FACCEU, MICI.,  
Registered Structural Engineer (LPA)  
Reg. No: RSE/Gs/1/16/2026  
7/A, Panthadi 8th Street  
Near Thangal Sandhai, Madurai-625 001  
Mobile: 97877 03596

STRUCTURAL ENGINEER  
Er. VSUREYA PRAKASH B.E.,  
REGISTERED ENGINEER GRADE-I  
018/2024/RE-GR-UDCP/MADURAI  
21B, First Floor, Kannadhasan Street,  
S.S.Colony, Madurai-16. Ph: 7373968777

ENGINEER  
APPLICANT

SHEET NO : 7/10

DETAILED PLAN SHOWING THE APPROVED EXISTING AND PROPOSED ADDITIONAL CONSTRUCTION OF INDUSTRIAL BUILDING (GREEN CATEGORY- RUBBER GOODS INDUSTRY(WITH GAS OPERATED BABY BOILER)- MANUFACTURING OF TYRE REPAIR GUM COMPOUNDS AND TYRE REPAIR PATCHES) AT R.S.NO:2358A/2, 2362/1, 2363/3B, 2363/4, 2376/1A2, 2376/1B IN ANDIPATTI BIT - 2 VILLAGE, ANDIPATTI TALUK, THENI DISTRICT.

SCALE 1:100 ALL DIMENSIONS ARE IN METER

**SITE AREA**  
Approved Site Area = 4564.00 Sq.M (1.12 ½ac)  
Proposed Area As Per Document = 29005.00 Sq.M (7.16 ½ac)  
Proposed Area As Per Patta = 28700.00 Sq.M (7.09 ½ac)  
Total Area As Per Fmb / Ground = 32579.80 Sq.M  
( least area to be considered )

**EXISTING BUILDING APPROVED DETAILS :**  
நகராட்சி(UD)எண். 07.௮ / 2015  
AREA OF THE SITE = 4564.00 Sq.M  
NO OF LABOURS = 14 Nos


| S. NO | DESCRIPTION                                      | F.S.I AREA (SQ.M) | NON F.S.I AREA (SQ.M) | TOTAL AREA (SQ.M) |
|-------|--------------------------------------------------|-------------------|-----------------------|-------------------|
| 1     | EXISTING BLOCK -1 (PRODUCTION MILL) GROUND FLOOR | 2205.50           | -                     | 2205.50           |

| PROPOSED BUILDING DETAILS |                                                    |                   |                       |                   |
|---------------------------|----------------------------------------------------|-------------------|-----------------------|-------------------|
| S. NO                     | DESCRIPTION                                        | F.S.I AREA (SQ.M) | NON F.S.I AREA (SQ.M) | TOTAL AREA (SQ.M) |
| 1                         | EXISTING BLOCK -1 (STORAGE UNIT) GROUND FLOOR      | 311.29            | -                     | 311.29            |
| 2                         | EXISTING BLOCK -2 (TOILET) GROUND FLOOR            | 57.85             | -                     | 57.85             |
| 3                         | EXISTING BLOCK -3 (STORAGE UNIT) GROUND FLOOR      | 168.32            | -                     | 168.32            |
| 4                         | PROPOSED BLOCK -4 (WORKSHOP) GROUND FLOOR          | 1987.53           | -                     | 1987.53           |
| 5                         | PROPOSED BLOCK -5 (STORAGE UNIT) GROUND FLOOR      | 584.00            | -                     | 584.00            |
| 6                         | PROPOSED BLOCK -6 (WORKSHOP) GROUND FLOOR          | 740.00            | -                     | 740.00            |
| 7                         | EXISTING BLOCK -7 (PRODUCTION HALL) GROUND FLOOR   | 1075.18           | -                     | 1075.18           |
| 8                         | PROPOSED BLOCK -8 (STORAGE UNIT) GROUND FLOOR      | 1751.92           | -                     | 1751.92           |
| 9                         | EXISTING BLOCK -9 (BABY STEAM BOILER) GROUND FLOOR | 144.45            | -                     | 144.45            |
| TOTAL BUILT UP AREA       |                                                    | 6820.54           | -                     | 6820.54           |

| HP DETAILS BLOCK NO : 6 |                                     |               |                |          |
|-------------------------|-------------------------------------|---------------|----------------|----------|
| S. NO                   | MACHINE NAME                        | NO OF MACHINE | HP/PER MACHINE | TOTAL HP |
| 1                       | Rubber Molding Hydraulic Press 200T | RMHP          | 3              | 30HP     |
| 2                       | Hot Air Owen                        | ACT           | 1              | 2.68     |
| 3                       | Value Testing Machine               | VCT           | 1              | 1HP      |
| 4                       | Air Compressor 250L                 | AC            | 1              | 5HP      |
| TOTAL HP =              |                                     |               |                | 38.68HP  |

| JOINERY DETAILS |                 |             |
|-----------------|-----------------|-------------|
| RS              | ROLLING SHUTTER | 1.52 x 2.43 |
| RS1             | ROLLING SHUTTER | 1.67 x 2.40 |
| RS2             | ROLLING SHUTTER | 2.28 x 2.40 |
| RS3             | ROLLING SHUTTER | 2.43 x 2.43 |
| RS4             | ROLLING SHUTTER | 2.27 x 2.43 |
| RS5             | ROLLING SHUTTER | 2.44 x 2.44 |
| RS6             | ROLLING SHUTTER | 3.65 x 2.13 |
| RS7             | ROLLING SHUTTER | 3.73 x 2.13 |
| D               | DOOR            | 0.76 x 2.13 |
| D1              | DOOR            | 0.99 x 1.98 |
| D2              | DOOR            | 1.20 x 2.40 |
| D3              | DOOR            | 1.20 x 2.50 |
| D4              | DOOR            | 1.20 x 2.51 |
| D5              | DOOR            | 1.44 x 2.50 |
| D6              | DOOR            | 1.44 x 2.43 |
| D7              | DOOR            | 1.52 x 2.13 |
| D8              | DOOR            | 1.98 x 2.43 |
| D9              | DOOR            | 1.20 x 1.98 |
| V1              | VENTILATOR      | 1.20 x 0.60 |
| O               | OPENING         | 1.52 x 2.43 |
| O1              | OPENING         | 2.89 x 2.43 |
| O2              | OPENING         | 3.57 x 2.43 |
| O3              | OPENING         | 4.02 x 2.43 |
| W               | WINDOW          | 1.52 x 1.52 |
| W1              | WINDOW          | 1.20 x 1.52 |
| W2              | WINDOW          | 1.44 x 1.52 |
| W3              | WINDOW          | 2.44 x 1.52 |
| W4              | WINDOW          | 0.90 x 1.00 |
| V2              | VENTILATOR      | 0.90 x 0.60 |
| W5              | WINDOW          | 1.52 x 1.52 |
| V3              | VENTILATOR      | 1.52 x 0.60 |
| W6              | WINDOW          | 2.44 x 1.50 |
| V4              | VENTILATOR      | 2.44 x 0.71 |
| V5              | VENTILATOR      | 0.76 x 0.76 |

- NOTES:-
1. Rain Water Harvesting System to be Provided.
  2. Bath ,Kitchen waste water to be used for Garden Purpose.
  - 3.Solar Energy System to be Provided.
  4. W/C water to be connected with Septic Tank.
  5. Fire Resistance to be Provided. ☹
  6. Emergency alarm to be provided. ☹
  7. Structure is Designed Safely For Earthquake Resistance.
  - 8.First Aid Box with all Equipment to be provided.
  - 9.Mechanical Ventilation provided.(whether it is used)
  - 10.Drinking water provided ☹

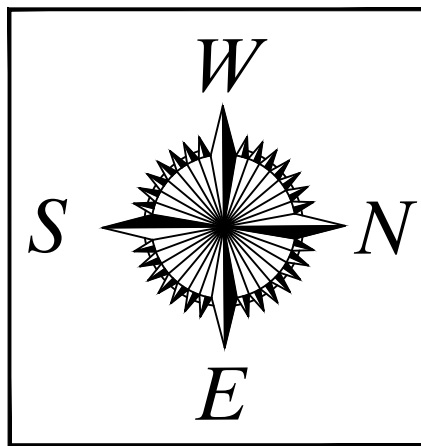

DETAILED PLAN SHOWING THE APPROVED EXISTING AND PROPOSED ADDITIONAL CONSTRUCTION OF INDUSTRIAL BUILDING (GREEN CATEGORY- RUBBER GOODS INDUSTRY(WITH GAS OPERATED BABY BOILER)- MANUFACTURING OF TYRE REPAIR GUM COMPOUNDS AND TYRE REPAIR PATCHES) AT R.S.NO:2358A/2, 2362/1, 2363/3B, 2363/4, 2376/1A2, 2376/1B IN ANDIPATTI BIT - 2 VILLAGE, ANDIPATTI TALUK, THENI DISTRICT.

SCALE 1:100 ALL DIMENSIONS ARE IN METER

**SITE AREA**

Approved Site Area = 4564.00 Sq.M (1.12  $\frac{1}{4}$ ac)  
Proposed Area As Per Document = 29005.00 Sq.M (7.16  $\frac{1}{4}$ ac)  
Proposed Area As Per Patta = 28700.00 Sq.M (7.09  $\frac{1}{4}$ ac)  
Total Area As Per Fmb / Ground = 32579.80 Sq.M (least area to be considered )

**EXISTING BUILDING APPROVED DETAILS :**

நகர்துதி(ம.ம)எண். 07அ / 2015

AREA OF THE SITE = 4564.00 Sq.M

NO OF LABOURS = 14 Nos

| S. NO | DESCRIPTION                                      | F.S.I AREA (SQ.M) | NON F.S.I AREA (SQ.M) | TOTAL AREA (SQ.M) |
|-------|--------------------------------------------------|-------------------|-----------------------|-------------------|
| 1     | EXISTING BLOCK -1 (PRODUCTION MILL) GROUND FLOOR | 2205.50           | -                     | 2205.50           |

**PROPOSED BUILDING DETAILS :**


| S. NO               | DESCRIPTION                                        | F.S.I AREA (SQ.M) | NON F.S.I AREA (SQ.M) | TOTAL AREA (SQ.M) |
|---------------------|----------------------------------------------------|-------------------|-----------------------|-------------------|
| 1                   | EXISTING BLOCK -1 (STORAGE UNIT) GROUND FLOOR      | 311.29            | -                     | 311.29            |
| 2                   | EXISTING BLOCK -2 (TOILET) GROUND FLOOR            | 57.85             | -                     | 57.85             |
| 3                   | EXISTING BLOCK -3 (STORAGE UNIT) GROUND FLOOR      | 168.32            | -                     | 168.32            |
| 4                   | PROPOSED BLOCK -4 (WORKSHOP) GROUND FLOOR          | 1987.53           | -                     | 1987.53           |
| 5                   | PROPOSED BLOCK -5 (STORAGE UNIT) GROUND FLOOR      | 584.00            | -                     | 584.00            |
| 6                   | PROPOSED BLOCK -6 (WORKSHOP) GROUND FLOOR          | 740.00            | -                     | 740.00            |
| 7                   | EXISTING BLOCK -7 (PRODUCTION HALL) GROUND FLOOR   | 1075.18           | -                     | 1075.18           |
| 8                   | PROPOSED BLOCK -8 (STORAGE UNIT) GROUND FLOOR      | 1751.92           | -                     | 1751.92           |
| 9                   | EXISTING BLOCK -9 (BABY STEAM BOILER) GROUND FLOOR | 144.45            | -                     | 144.45            |
| TOTAL BUILT UP AREA |                                                    | 6820.54           | -                     | 6820.54           |

**JOINERY DETAILS**


|     |                 |             |
|-----|-----------------|-------------|
| RS  | ROLLING SHUTTER | 1.52 x 2.43 |
| RS1 | ROLLING SHUTTER | 1.67 x 2.40 |
| RS2 | ROLLING SHUTTER | 2.28 x 2.40 |
| RS3 | ROLLING SHUTTER | 2.43 x 2.43 |
| RS4 | ROLLING SHUTTER | 3.27 x 2.43 |
| RS5 | ROLLING SHUTTER | 2.44 x 2.44 |
| RS6 | ROLLING SHUTTER | 3.65 x 2.13 |
| RS7 | ROLLING SHUTTER | 3.73 x 2.13 |
| D   | DOOR            | 0.76 x 2.13 |
| D1  | DOOR            | 0.99 x 1.98 |
| D2  | DOOR            | 1.20 x 2.40 |
| D3  | DOOR            | 1.20 x 2.50 |
| D4  | DOOR            | 1.20 x 2.51 |
| D5  | DOOR            | 1.44 x 2.30 |
| D6  | DOOR            | 1.44 x 2.43 |
| D7  | DOOR            | 1.52 x 2.13 |
| D8  | DOOR            | 1.98 x 2.43 |
| D9  | DOOR            | 1.20 x 1.98 |
| V1  | VENTILATOR      | 1.20 x 0.60 |
| O   | OPENING         | 1.52 x 2.43 |
| O1  | OPENING         | 2.89 x 2.43 |
| O2  | OPENING         | 3.57 x 2.43 |
| O3  | OPENING         | 4.02 x 2.43 |
| W   | WINDOW          | 1.52 x 1.52 |
| W1  | WINDOW          | 1.20 x 1.52 |
| W2  | WINDOW          | 1.44 x 1.52 |
| W3  | WINDOW          | 2.44 x 1.52 |
| W4  | WINDOW          | 0.90 x 1.00 |
| V2  | VENTILATOR      | 0.90 x 0.60 |
| W5  | WINDOW          | 1.52 x 1.52 |
| V3  | VENTILATOR      | 1.52 x 0.60 |
| W6  | WINDOW          | 2.44 x 1.50 |
| V4  | VENTILATOR      | 2.44 x 0.71 |
| V5  | VENTILATOR      | 0.76 x 0.76 |

**NOTES:-**


1. Rain Water Harvesting System to be Provided.
2. Bath ,Kitchen waste water to be used for Garden Purpose.
- 3.Solar Energy System to be Provided.
4. W/C water to be connected with Septic Tank.
5. Fire Resistance to be Provided.
6. Emergency alarm to be provided.
7. Structure is Designed Safely For Earthquake Resistance.
- 8.First Aid Box with all Equipment to be provided.
- 9.Mechanical Ventilation provided.(whether it is used)
- 10.Drinking water provided

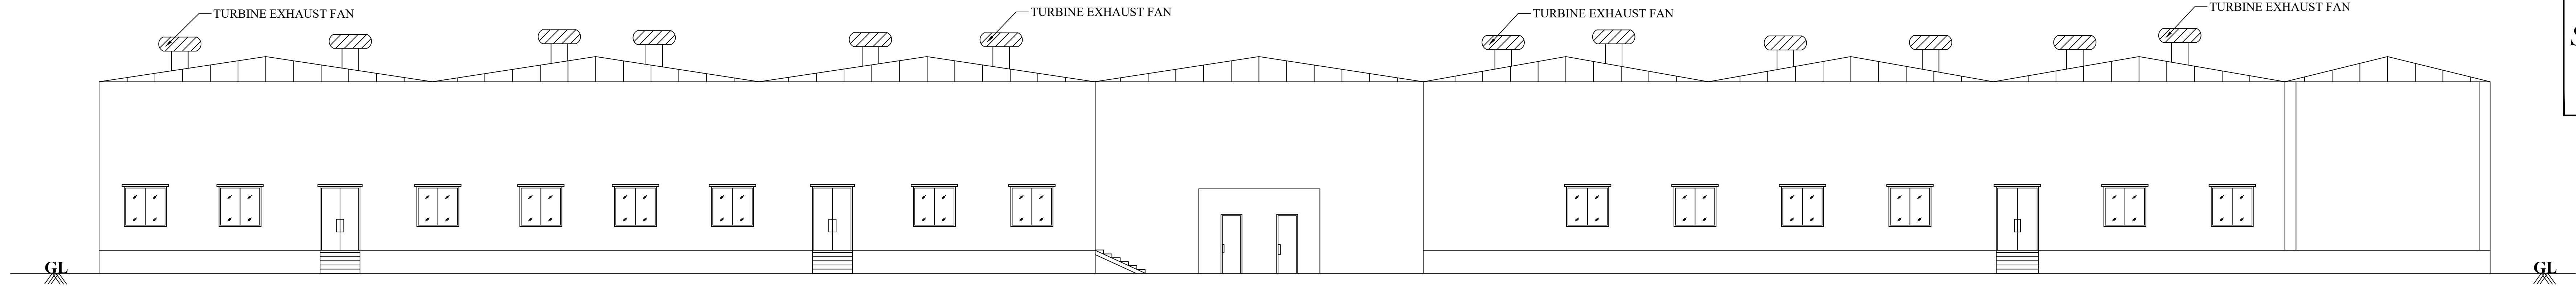


**EAST FACING ELEVATION**

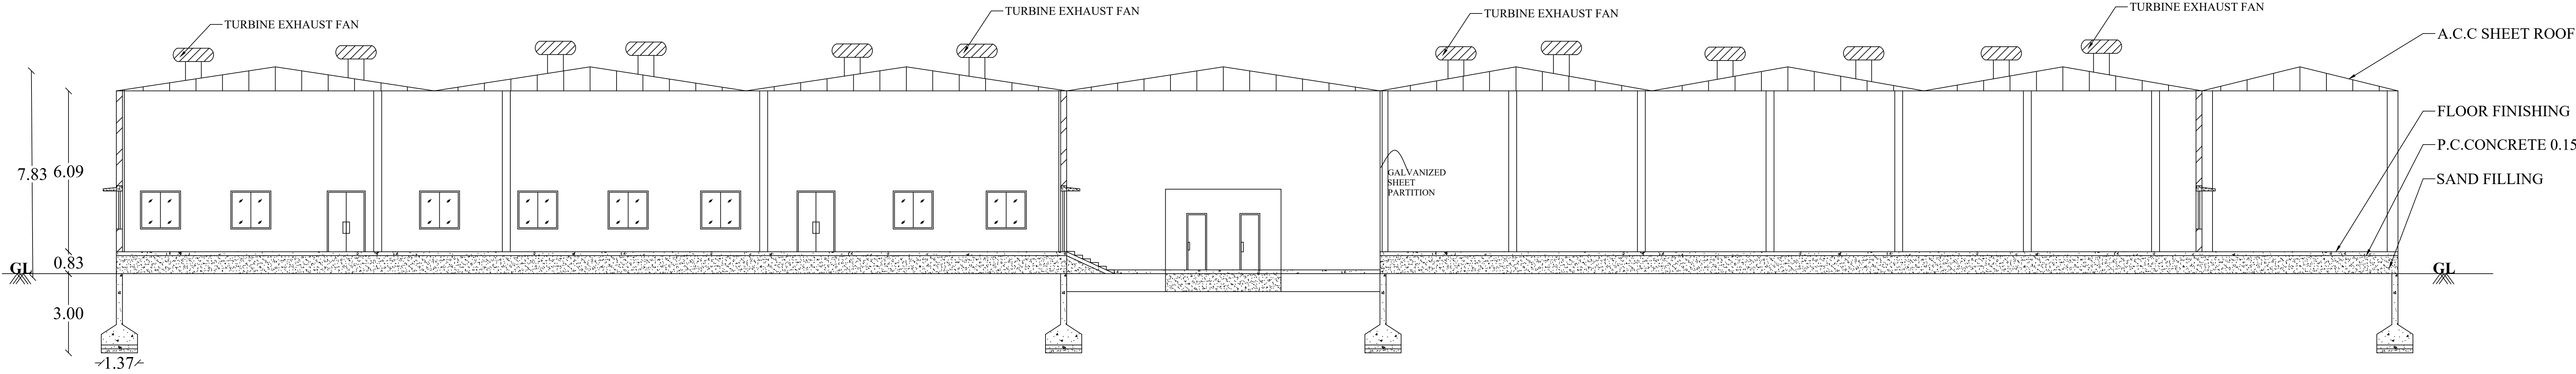

**SECTION ON AA**

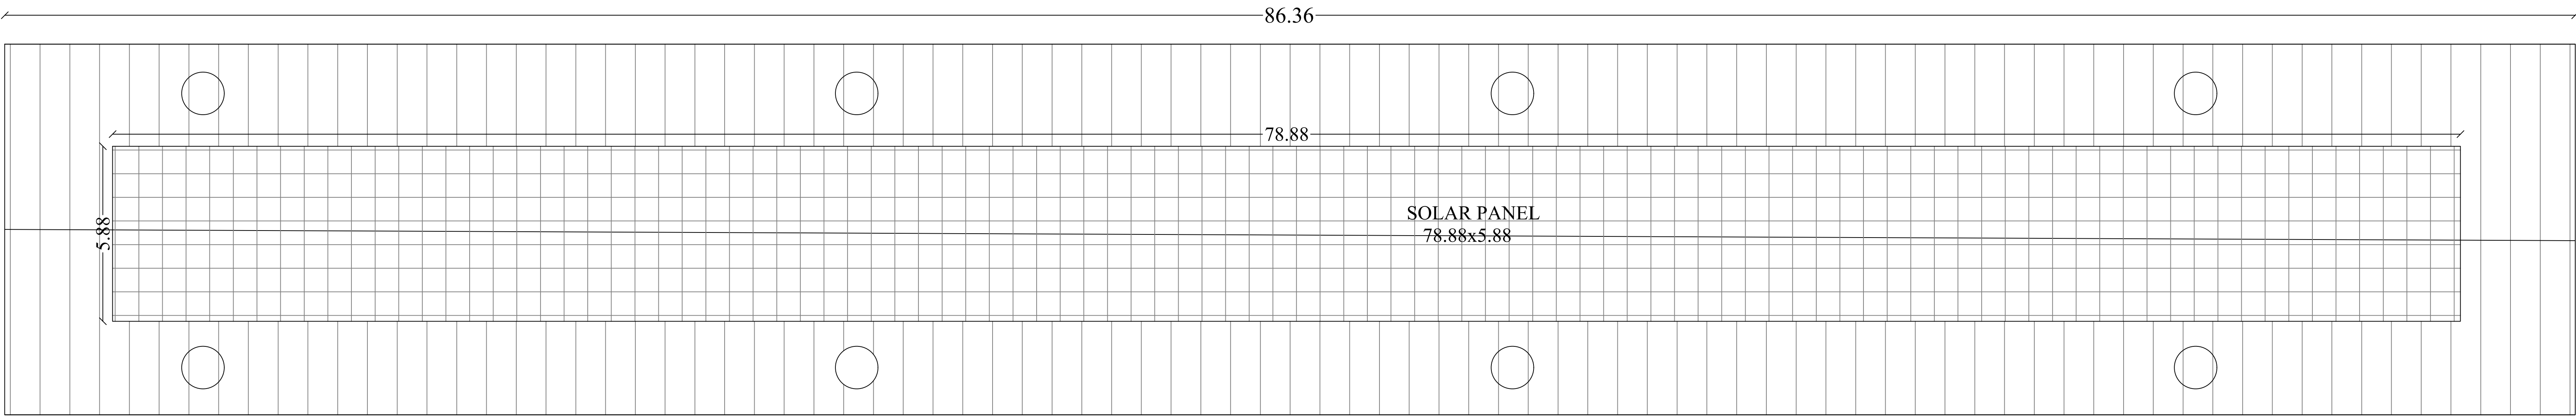

**SHEET ROOF - TERRACE**

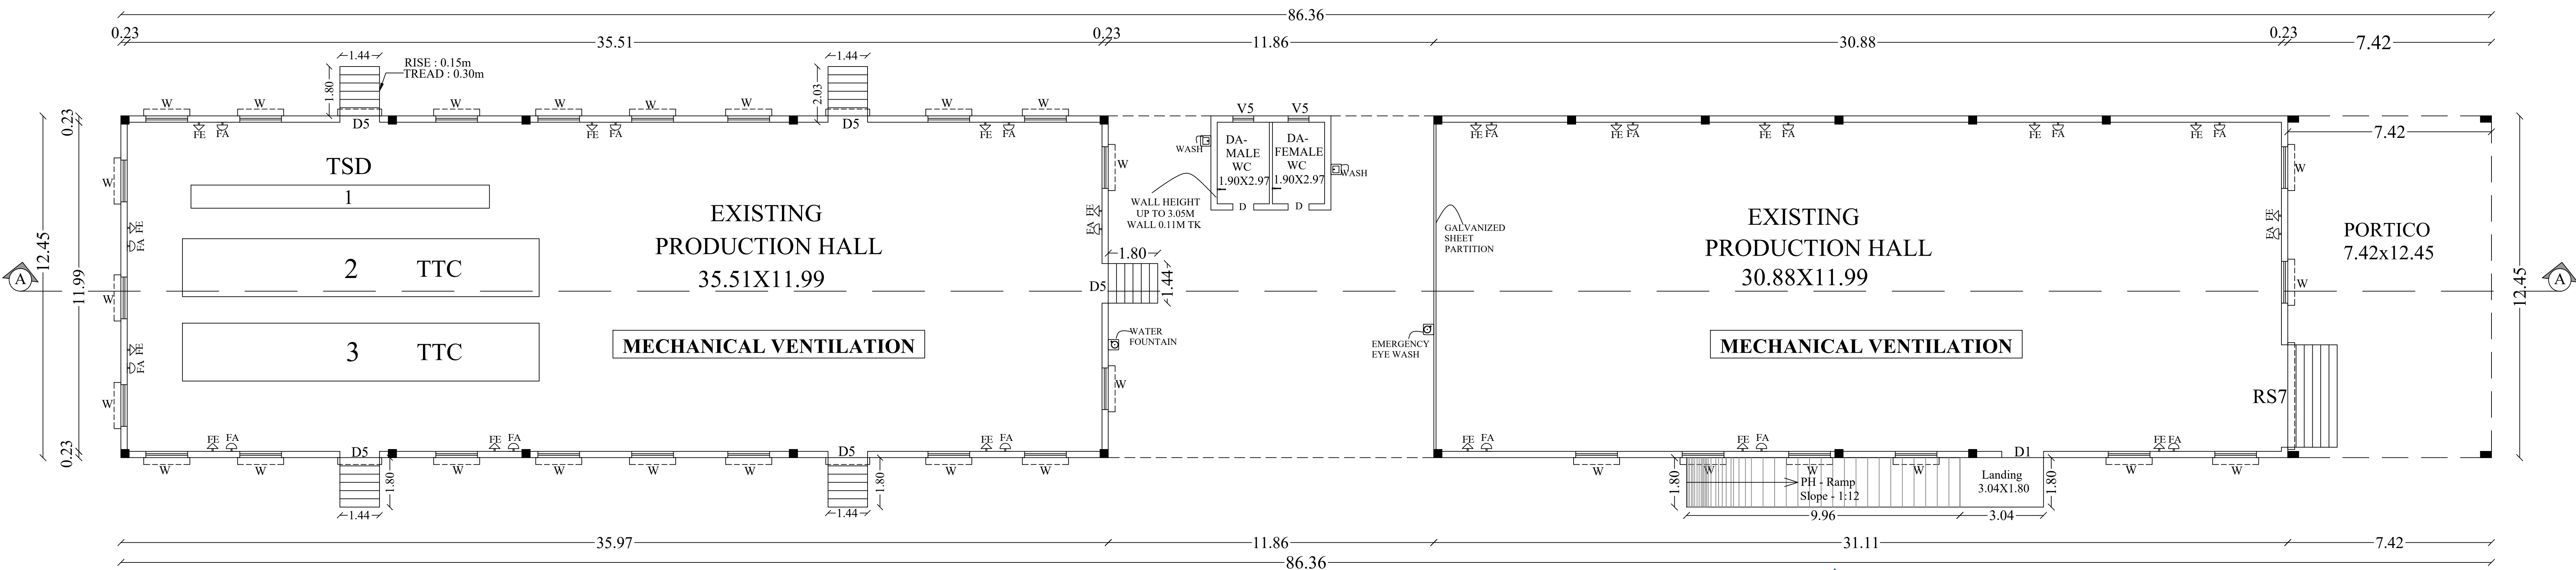

**GROUND FLOOR PLAN**

**BLOCK NO - 7**

Ar.R.KARTHIKEYAN,M.Arch.,AIIA.,  
COA REGISTERED ARCHITECT  
(Reg. No: CA/2017/85493)  
KARTHIK CONSULTANTS  
Cell No: 70945 55585  
No: 5D, 1st Floor, Adithya Homes,  
Duraismy Nagar, By-Pass Road,  
MADURAI-625 010.

ARCHITECT



Er.T.S. JANARTHANAN,  
M.E (Struc.),FACCEI),MCI.,  
Registered Structural Engineer (LPA)  
Reg. No: RSE/G-1/16/2026  
7 A, Panthadu 8th Street,  
Near Tharuvu Sandhai, Madurai-625 001  
Mobile: 97877 03596

STRUCTURAL ENGINEER

Er.V.SUREYA PRAKASH B.E.,  
REGISTERED ENGINEER GRADE-I  
018/2024/RE-GR-IDTCP/MADURAI  
21B, First Floor, Kannadhasan Street,  
S.S.Colony, Madurai-16. Ph: 7373969777

ENGINEER

APPLICANT

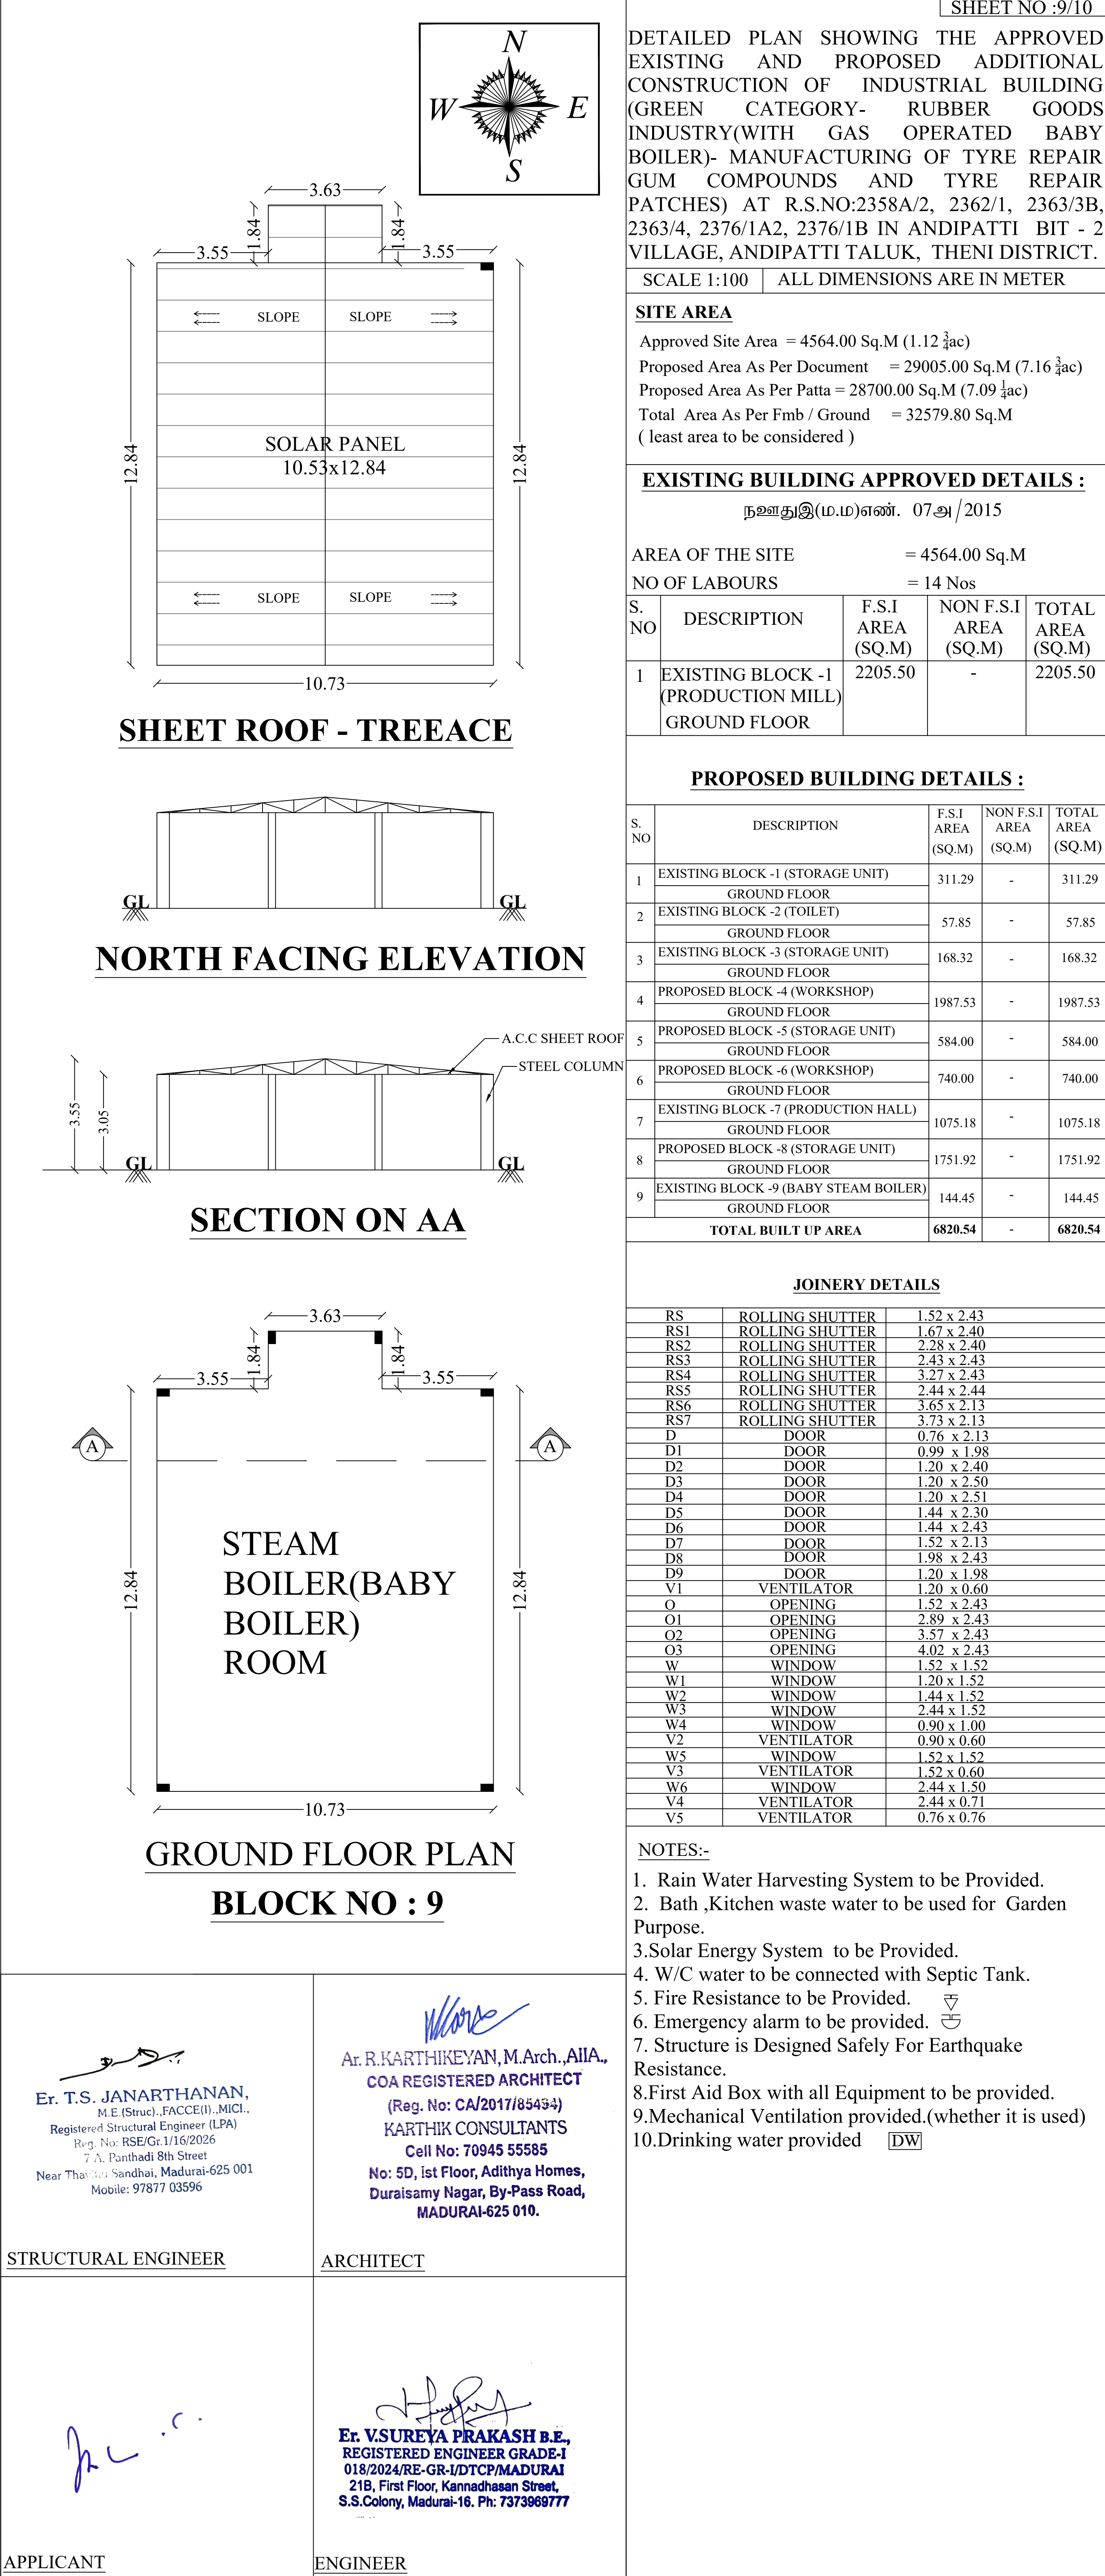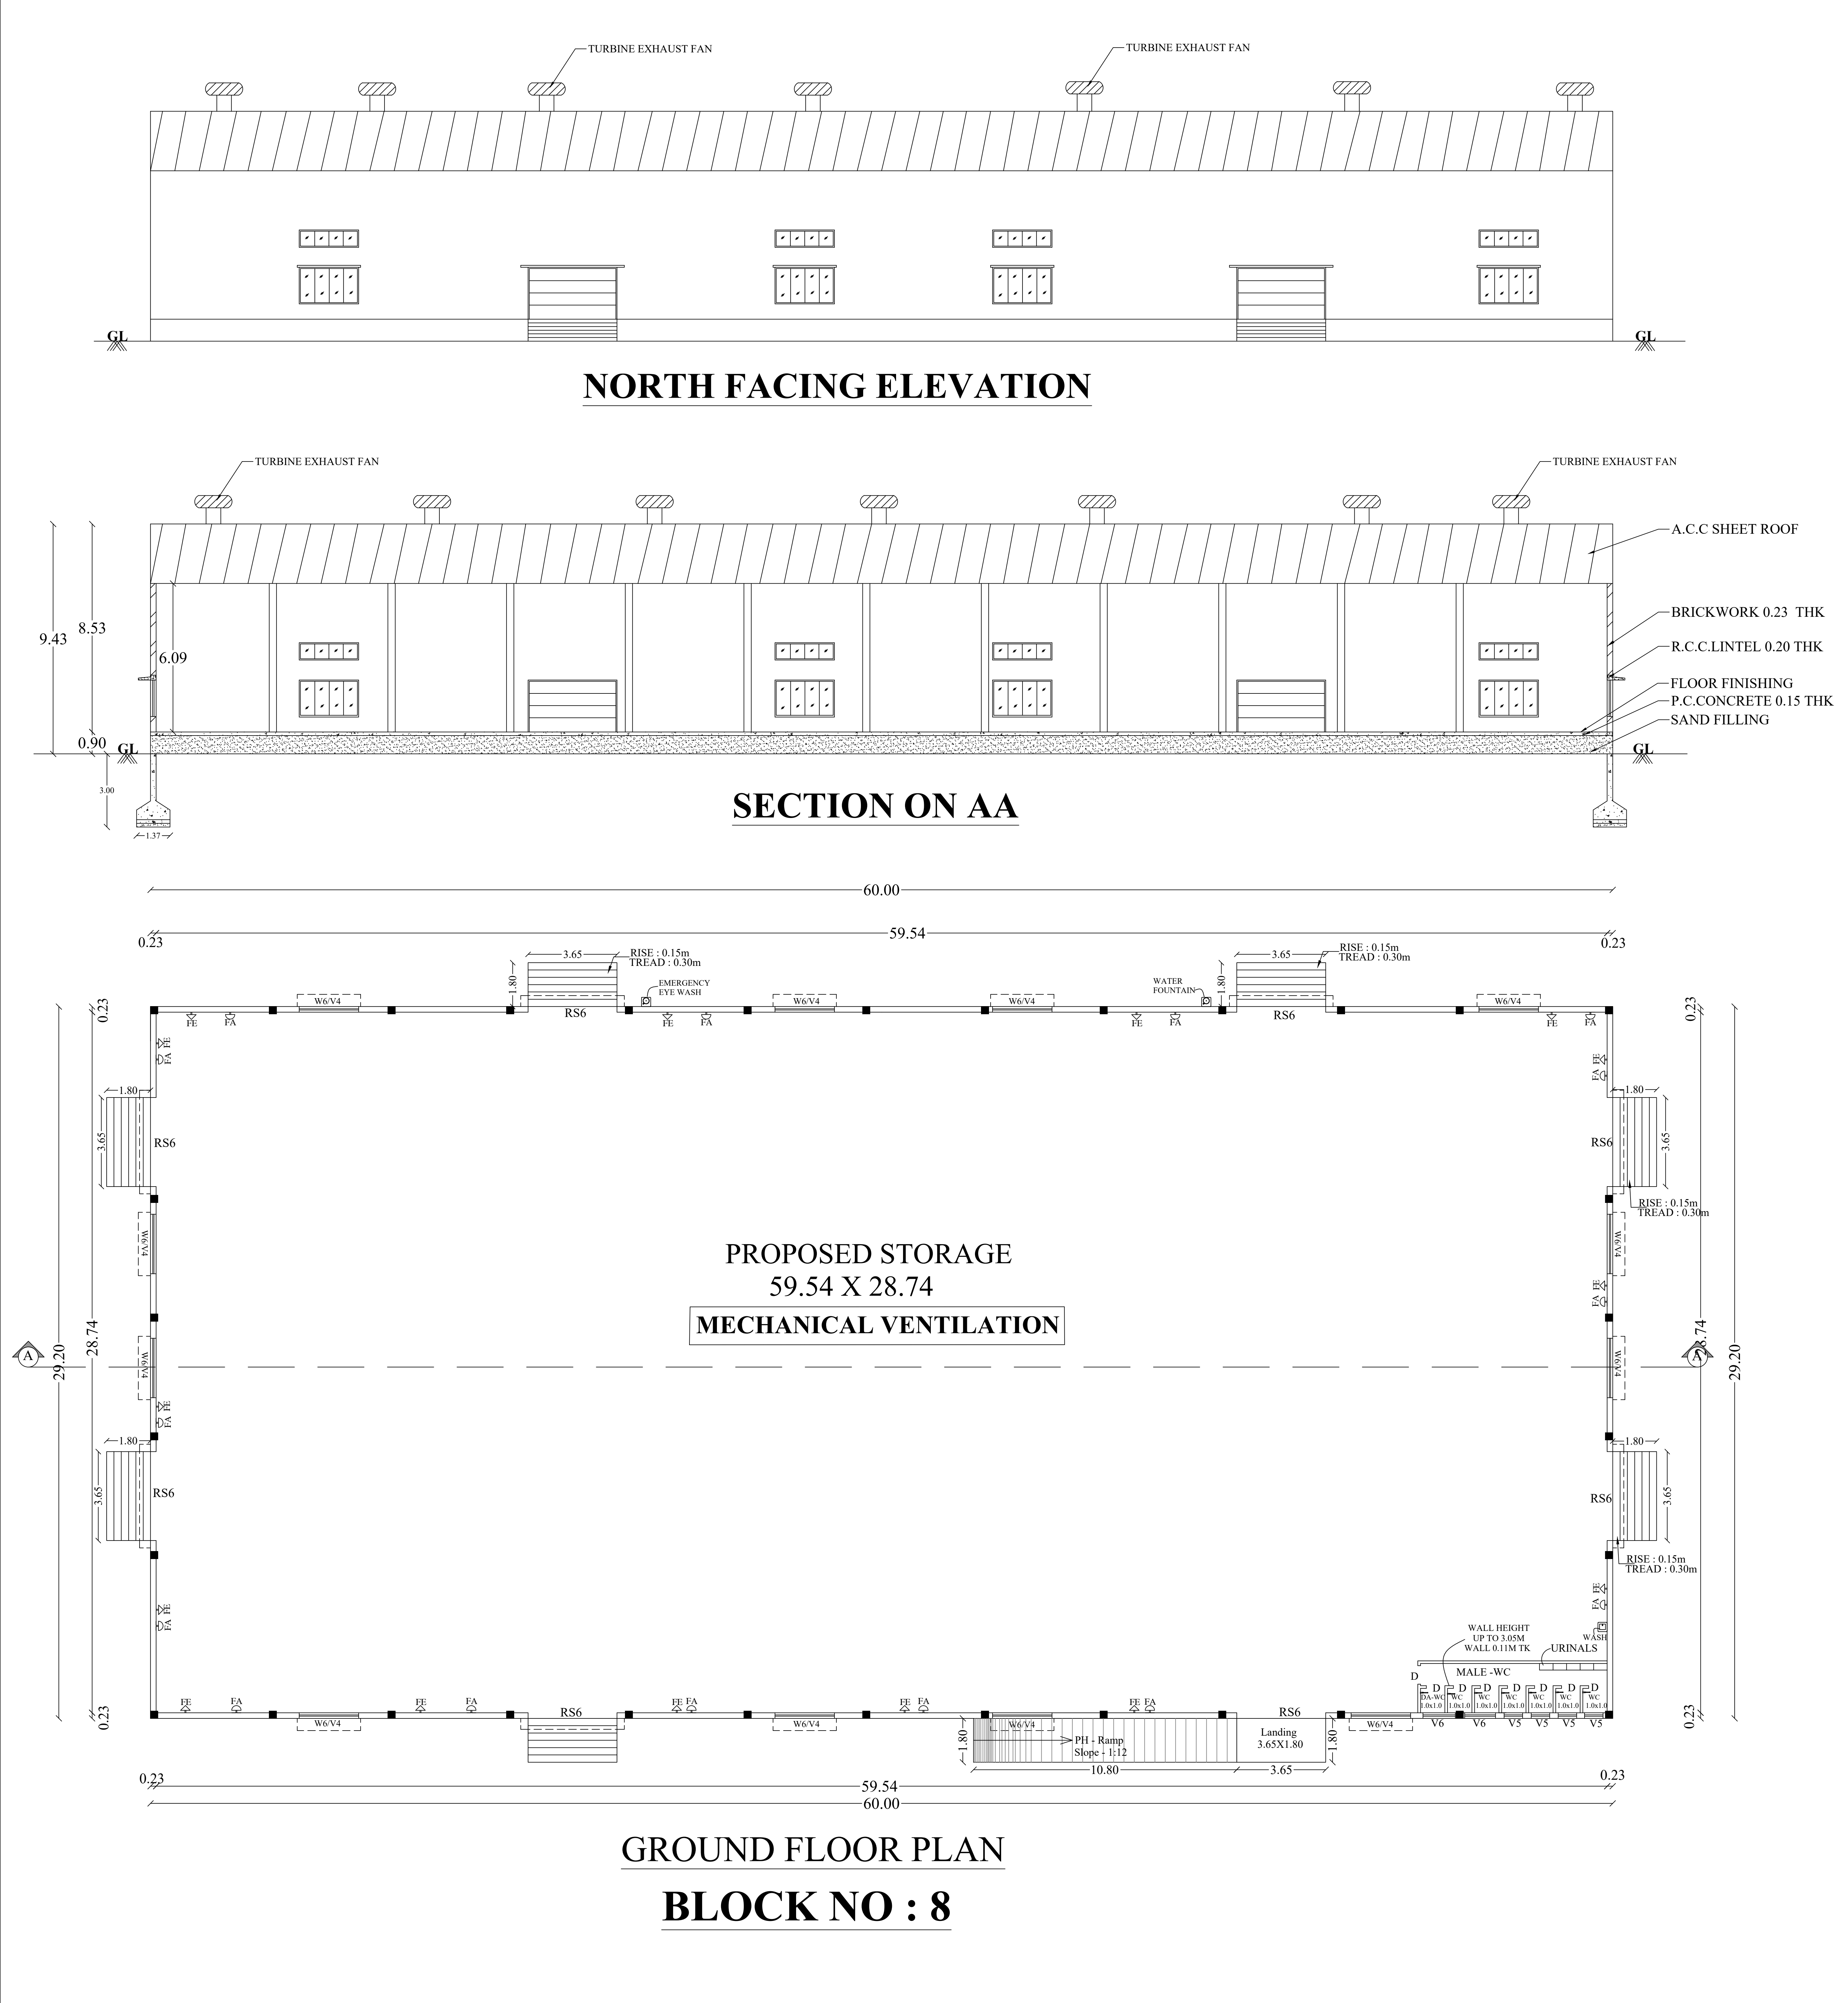

SHEET NO :-9/10

DETAILED PLAN SHOWING THE APPROVED EXISTING AND PROPOSED ADDITIONAL CONSTRUCTION OF INDUSTRIAL BUILDING (GREEN CATEGORY- RUBBER GOODS INDUSTRY(WITH GAS OPERATED BABY BOILER)- MANUFACTURING OF TYRE REPAIR GUM COMPOUNDS AND TYRE REPAIR PATCHES) AT R.S.NO:2358A/2, 2362/1, 2363/3B, 2363/4, 2376/1A2, 2376/1B IN ANDIPATTI BIT - 2 VILLAGE, ANDIPATTI TALUK, THENI DISTRICT.

SCALE 1:100 | ALL DIMENSIONS ARE IN METER

**SITE AREA**

Approved Site Area = 4564.00 Sq.M (1.12  $\frac{3}{4}$ ac)

Proposed Area As Per Document = 29005.00 Sq.M (7.16  $\frac{3}{4}$ ac)

Proposed Area As Per Patta = 28700.00 Sq.M (7.09  $\frac{3}{4}$ ac)

Total Area As Per Fmb / Ground = 32579.80 Sq.M (least area to be considered )

| EXISTING BUILDING APPROVED DETAILS : |                                                  |                   |                       |                   |
|--------------------------------------|--------------------------------------------------|-------------------|-----------------------|-------------------|
| நகர்துதி(ம.ம)எண். 07அ / 2015         |                                                  |                   |                       |                   |
| AREA OF THE SITE                     |                                                  | = 4564.00 Sq.M    |                       |                   |
| NO OF LABOURS                        |                                                  | = 14 Nos          |                       |                   |
| S. NO                                | DESCRIPTION                                      | F.S.I AREA (SQ.M) | NON F.S.I AREA (SQ.M) | TOTAL AREA (SQ.M) |
| 1                                    | EXISTING BLOCK -1 (PRODUCTION MILL) GROUND FLOOR | 2205.50           | -                     | 2205.50           |

| PROPOSED BUILDING DETAILS : |                                                    |                   |                       |                   |
|-----------------------------|----------------------------------------------------|-------------------|-----------------------|-------------------|
| S. NO                       | DESCRIPTION                                        | F.S.I AREA (SQ.M) | NON F.S.I AREA (SQ.M) | TOTAL AREA (SQ.M) |
| 1                           | EXISTING BLOCK -1 (STORAGE UNIT) GROUND FLOOR      | 311.29            | -                     | 311.29            |
| 2                           | EXISTING BLOCK -2 (TOILET) GROUND FLOOR            | 57.85             | -                     | 57.85             |
| 3                           | EXISTING BLOCK -3 (STORAGE UNIT) GROUND FLOOR      | 168.32            | -                     | 168.32            |
| 4                           | PROPOSED BLOCK -4 (WORKSHOP) GROUND FLOOR          | 1987.53           | -                     | 1987.53           |
| 5                           | PROPOSED BLOCK -5 (STORAGE UNIT) GROUND FLOOR      | 584.00            | -                     | 584.00            |
| 6                           | PROPOSED BLOCK -6 (WORKSHOP) GROUND FLOOR          | 740.00            | -                     | 740.00            |
| 7                           | EXISTING BLOCK -7 (PRODUCTION HALL) GROUND FLOOR   | 1075.18           | -                     | 1075.18           |
| 8                           | PROPOSED BLOCK -8 (STORAGE UNIT) GROUND FLOOR      | 1751.92           | -                     | 1751.92           |
| 9                           | EXISTING BLOCK -9 (BABY STEAM BOILER) GROUND FLOOR | 144.45            | -                     | 144.45            |
| TOTAL BUILT UP AREA         |                                                    | 6820.54           | -                     | 6820.54           |

| JOINERY DETAILS |                 |             |
|-----------------|-----------------|-------------|
| RS              | ROLLING SHUTTER | 1.52 x 2.43 |
| RS1             | ROLLING SHUTTER | 1.67 x 2.40 |
| RS2             | ROLLING SHUTTER | 2.28 x 2.40 |
| RS3             | ROLLING SHUTTER | 2.43 x 2.43 |
| RS4             | ROLLING SHUTTER | 3.27 x 2.43 |
| RS5             | ROLLING SHUTTER | 2.44 x 2.44 |
| RS6             | ROLLING SHUTTER | 3.65 x 2.13 |
| RS7             | ROLLING SHUTTER | 3.73 x 2.13 |
| D               | DOOR            | 0.76 x 2.13 |
| D1              | DOOR            | 0.99 x 1.98 |
| D2              | DOOR            | 1.20 x 2.40 |
| D3              | DOOR            | 1.20 x 2.50 |
| D4              | DOOR            | 1.20 x 2.51 |
| D5              | DOOR            | 1.44 x 2.30 |
| D6              | DOOR            | 1.44 x 2.43 |
| D7              | DOOR            | 1.52 x 2.13 |
| D8              | DOOR            | 1.98 x 2.43 |
| D9              | DOOR            | 1.20 x 1.98 |
| V1              | VENTILATOR      | 1.20 x 0.60 |
| O               | OPENING         | 1.52 x 2.43 |
| O1              | OPENING         | 2.89 x 2.43 |
| O2              | OPENING         | 3.57 x 2.43 |
| O3              | OPENING         | 4.02 x 2.43 |
| W               | WINDOW          | 1.52 x 1.52 |
| W1              | WINDOW          | 1.20 x 1.52 |
| W2              | WINDOW          | 1.44 x 1.52 |
| W3              | WINDOW          | 2.44 x 1.52 |
| W4              | WINDOW          | 0.90 x 1.00 |
| V2              | VENTILATOR      | 0.90 x 0.60 |
| W5              | WINDOW          | 1.52 x 1.52 |
| V3              | VENTILATOR      | 1.52 x 0.60 |
| W6              | WINDOW          | 2.44 x 1.50 |
| V4              | VENTILATOR      | 2.44 x 0.71 |
| V5              | VENTILATOR      | 0.76 x 0.76 |

- NOTES:-
1. Rain Water Harvesting System to be Provided.
  2. Bath ,Kitchen waste water to be used for Garden Purpose.
  - 3.Solar Energy System to be Provided.
  4. W/C water to be connected with Septic Tank.
  5. Fire Resistance to be Provided.
  6. Emergency alarm to be provided.
  7. Structure is Designed Safely For Earthquake Resistance.
  - 8.First Aid Box with all Equipment to be provided.
  - 9.Mechanical Ventilation provided.(whether it is used)
  - 10.Drinking water provided

**Ex. T.S. JANARTHANAN,**  
M.E (Struc.), FACCE(I), MICI.,  
Registered Structural Engineer (LPA)  
Reg. No: RSEGR/11/6/2006  
7-A, Panthadu 8th Street  
Near Thandiy Sandhai, Madurai-625 001  
Mobile: 97877 03596

**Ar. R.KARTHIKEYAN, M.Arch., AIIA.,**  
COA REGISTERED ARCHITECT  
(Reg. No: CA/2017/65494)  
KARTHIK CONSULTANTS  
Cell No: 70945 55585  
No: 5D, 1st Floor, Adithya Homes,  
Duraismy Nagar, By-Pass Road,  
MADURAI-625 010.

**Ex. V.SUREYA PRAKASH P.E.,**  
REGISTERED ENGINEER GRADE-I  
018/2024/RE-GR-I/DTCP/MADURAI  
21B, First Floor, Kannadhasan Street,  
S.S.Colony, Madurai-16. Ph: 7373969777

APPLICANT

**SHEET ROOF - TERRACE**

---

**BLOCK NO : 8**



# Eight ways to know a piece of land before you pay for it.

This report covers one part of the picture. These cover the rest, drawn from the same government records, for any property in Tamil Nadu.

## LandLens One

Ask anything about a property and get an answer grounded in live government records, with the sources shown.

[/landlens/one](#)



## Verify My Land

Every record check run on one property and returned as a single report.

[/landlens/verify-my-land](#)



## Legal Opinion

An advocate's written opinion on the title, built on the records we pull for it.

[/landlens](#)



## One Map

Every layer on one map: the parcel, its boundary, zoning, water bodies and what sits around it.

[/landlens/one/map](#)



## PriceMap

What land actually changed hands for around this plot, taken from the registered deeds.

[/landlens/pricemap](#)



## Build Scope

What you are allowed to build here: floor space, height, coverage and setbacks.

[/landlens/build-scope](#)



## Property Tracker

Watch a property and hear about it when something new is registered against it.

[/landlens/property-tracker](#)



## Deal Room

Run the transaction in one place: documents, stamping, signatures and the parties.

[/landlens/deal-room](#)



# Twenty-four checks you can run yourself, at no cost.

## Records and verification

The registers themselves, read for you.

Encumbrance Certificate

Patta and Chitta

Field Measurement Sketch

EC Analyzer

Bank charge check

Court case search

Seller background check

Approval check by survey

## Zoning and land use

What the plan says can happen on this land.

Land use zone finder

CMDA land use check

Coastal regulation zone

Master plan check

Water bodies finder

Airport height clearance

## Value and duty

What it is worth and what it costs to register.

Guideline value by street

Guideline value by survey

Stamp duty and registration fees

Capital gains

Floor space index

Area unit converter

## Registers and directories

Who holds it, and which office keeps the record.

Find your registering office

Temple property check

Waqf property check

RERA register



Every free tool  
/tools



Services we run  
for you  
/services



The LandLens  
suite  
/landlens/one



# Every claim in this document traces back to a government record.

---

Legal opinions, due diligence and title verification

---

Building plan, layout and sub-division approvals

---

Completion and occupancy certificates, regularisation

---

Escrow, negotiation and NRI property management

---

Land survey, soil testing, architecture and construction

---

**Verified RealEstate**  
3/350/2 Mettukuppam,  
OMR Thoraipakkam,  
Chennai 600 097, India  
[hello@verified.realestate](mailto:hello@verified.realestate)  
+91 9996 12 9996

Prepared from the registers named on the page each finding sits on. Where a register could not be read, this document says so in its place rather than leaving the gap to be read as a clean result.

