

PP

APPROVAL RECORD

Planning Permission

Theni district, Tamil Nadu

APPROVAL TYPE

Building Plan

ISSUING AUTHORITY

DTCP

The approval as the planning authority issued it, reproduced in full behind this page.

An approval speaks to what was sanctioned, not to what was built. Completion is a separate record.

DETAILED PLAN SHOWING THE APPROVED EXISTING AND PROPOSED ADDITIONAL CONSTRUCTION OF INDUSTRIAL BUILDING (GREEN CATEGORY- RUBBER GOODS INDUSTRY(WITH GAS OPERATED BABY BOILER)- MANUFACTURING OF TYRE REPAIR GUM COMPOUNDS AND TYRE REPAIR PATCHES) AT R.S.NO:2358A/2, 2362/1, 2363/3B, 2363/4, 2376/1A2, 2376/1B IN ANDIPATTI BIT - 2 VILLAGE, ANDIPATTI TALUK, THENI DISTRICT.

SCALE 1:100 | ALL DIMENSIONS ARE IN METER

SITE AREA

Approved Site Area = 4564.00 Sq.M (1.12 ¾ac)
Proposed Area As Per Document = 29005.00 Sq.M (7.16 ¾ac)
Proposed Area As Per Patta = 28700.00 Sq.M (7.09 ¾ac)
Total Area As Per Fmb / Ground = 32579.80 Sq.M
(least area to be considered)

EXISTING BUILDING APPROVED DETAILS :

நகர்துதி(ம.ம)எண். 07அ / 2015

AREA OF THE SITE = 4564.00 Sq.M

NO OF LABOURS = 14 Nos

S. NO	DESCRIPTION	F.S.I AREA (SQ.M)	NON F.S.I AREA (SQ.M)	TOTAL AREA (SQ.M)
1	EXISTING BLOCK -1 (PRODUCTION MILL) GROUND FLOOR	2205.50	-	2205.50

PROPOSED BUILDING DETAILS :

S. NO	DESCRIPTION	F.S.I AREA (SQ.M)	NON F.S.I AREA (SQ.M)	TOTAL AREA (SQ.M)
1	EXISTING BLOCK -1 (STORAGE UNIT) GROUND FLOOR	311.29	-	311.29
2	EXISTING BLOCK -2 (TOILET) GROUND FLOOR	57.85	-	57.85
3	EXISTING BLOCK -3 (STORAGE UNIT) GROUND FLOOR	168.32	-	168.32
4	PROPOSED BLOCK -4 (WORKSHOP) GROUND FLOOR	1987.60	-	1987.60
5	PROPOSED BLOCK -5 (STORAGE UNIT) GROUND FLOOR	584.00	-	584.00
6	PROPOSED BLOCK -6 (WORKSHOP) GROUND FLOOR	740.00	-	740.00
7	EXISTING BLOCK -7 (PRODUCTION HALL) GROUND FLOOR	1075.18	-	1075.18
8	PROPOSED BLOCK -8 (STORAGE UNIT) GROUND FLOOR	1752.00	-	1752.00
9	EXISTING BLOCK -9 (BABY STEAM BOILER) GROUND FLOOR	144.45	-	144.45
TOTAL BUILT UP AREA		6820.54	-	6820.54

HP DETAILS BLOCK NO : 1




S. NO	MACHINE NAME	MACHINE CODE	NO.OF MACHINE	HP/PER MACHINE	TOTAL HP
1	DIAPHIRAGM	DP	2	1	2HP
2	MOLDING MACHINE	MD	3	7	21HP
3	HYDRAULIC MACHINE	HM	4	7.3	29.2HP
4	WESTERN CLICKER	WC	3	1	3HP
5	TRAVELING HEAD CLICKER	TH	4	3	12HP
6	PATCH LAMINATION	LM	10	1	10HP
7	PACKING MACHINE	PA	1	3	3HP
8	SWING ARM CLICKER	SW	4	1.2	4.8HP
9	THREAD SOAKING & DRYING	TSD	1	3	3HP
10	THREAD TWISTING&CUTTING	TTC	2	2	4HP
11	OVEN	-	1	4	4HP
TOTAL HP =					96HP

JOINERY DETAILS


RS	ROLLING SHUTTER	1.52 x 2.43
RS1	ROLLING SHUTTER	1.67 x 2.40
RS2	ROLLING SHUTTER	2.28 x 2.40
RS3	ROLLING SHUTTER	2.43 x 2.43
RS4	ROLLING SHUTTER	3.27 x 2.43
RS5	ROLLING SHUTTER	2.44 x 2.44
RS6	ROLLING SHUTTER	3.65 x 2.13
RS7	ROLLING SHUTTER	3.73 x 2.13
D	DOOR	0.76 x 2.13
D1	DOOR	0.99 x 1.98
D2	DOOR	1.20 x 2.40
D3	DOOR	1.20 x 2.50
D4	DOOR	1.20 x 2.51
D5	DOOR	1.44 x 2.30
D6	DOOR	1.44 x 2.43
D7	DOOR	1.52 x 2.13
D8	DOOR	1.98 x 2.44
D9	DOOR	1.20 x 1.98
V1	VENTILATOR	1.20 x 0.60
O	OPENING	1.52 x 2.43
O1	OPENING	2.89 x 2.43
O2	OPENING	3.57 x 2.43
O3	OPENING	4.02 x 2.43
W	WINDOW	1.52 x 1.52
W1	WINDOW	1.20 x 1.52
W2	WINDOW	1.44 x 1.52
W3	WINDOW	2.44 x 1.52
W4	WINDOW	0.90 x 1.00
V2	VENTILATOR	0.90 x 0.60
W5	WINDOW	1.52 x 1.52
V3	VENTILATOR	1.52 x 0.60
W6	WINDOW	2.44 x 1.50
V4	VENTILATOR	2.44 x 0.71
V5	VENTILATOR	0.76 x 0.76

NOTES:-


1. Rain Water Harvesting System to be Provided.
2. Bath ,Kitchen waste water to be used for Garden Purpose.
- 3.Solar Energy System to be Provided.
4. W/C water to be connected with Septic Tank.
5. Fire Resistance to be Provided.
6. Emergency alarm to be provided.
7. Structure is Designed Safely For Earthquake Resistance.
- 8.First Aid Box with all Equipment to be provided.
- 9.Mechanical Ventilation provided.(whether it is used)
- 10.Drinking water provided [DW]

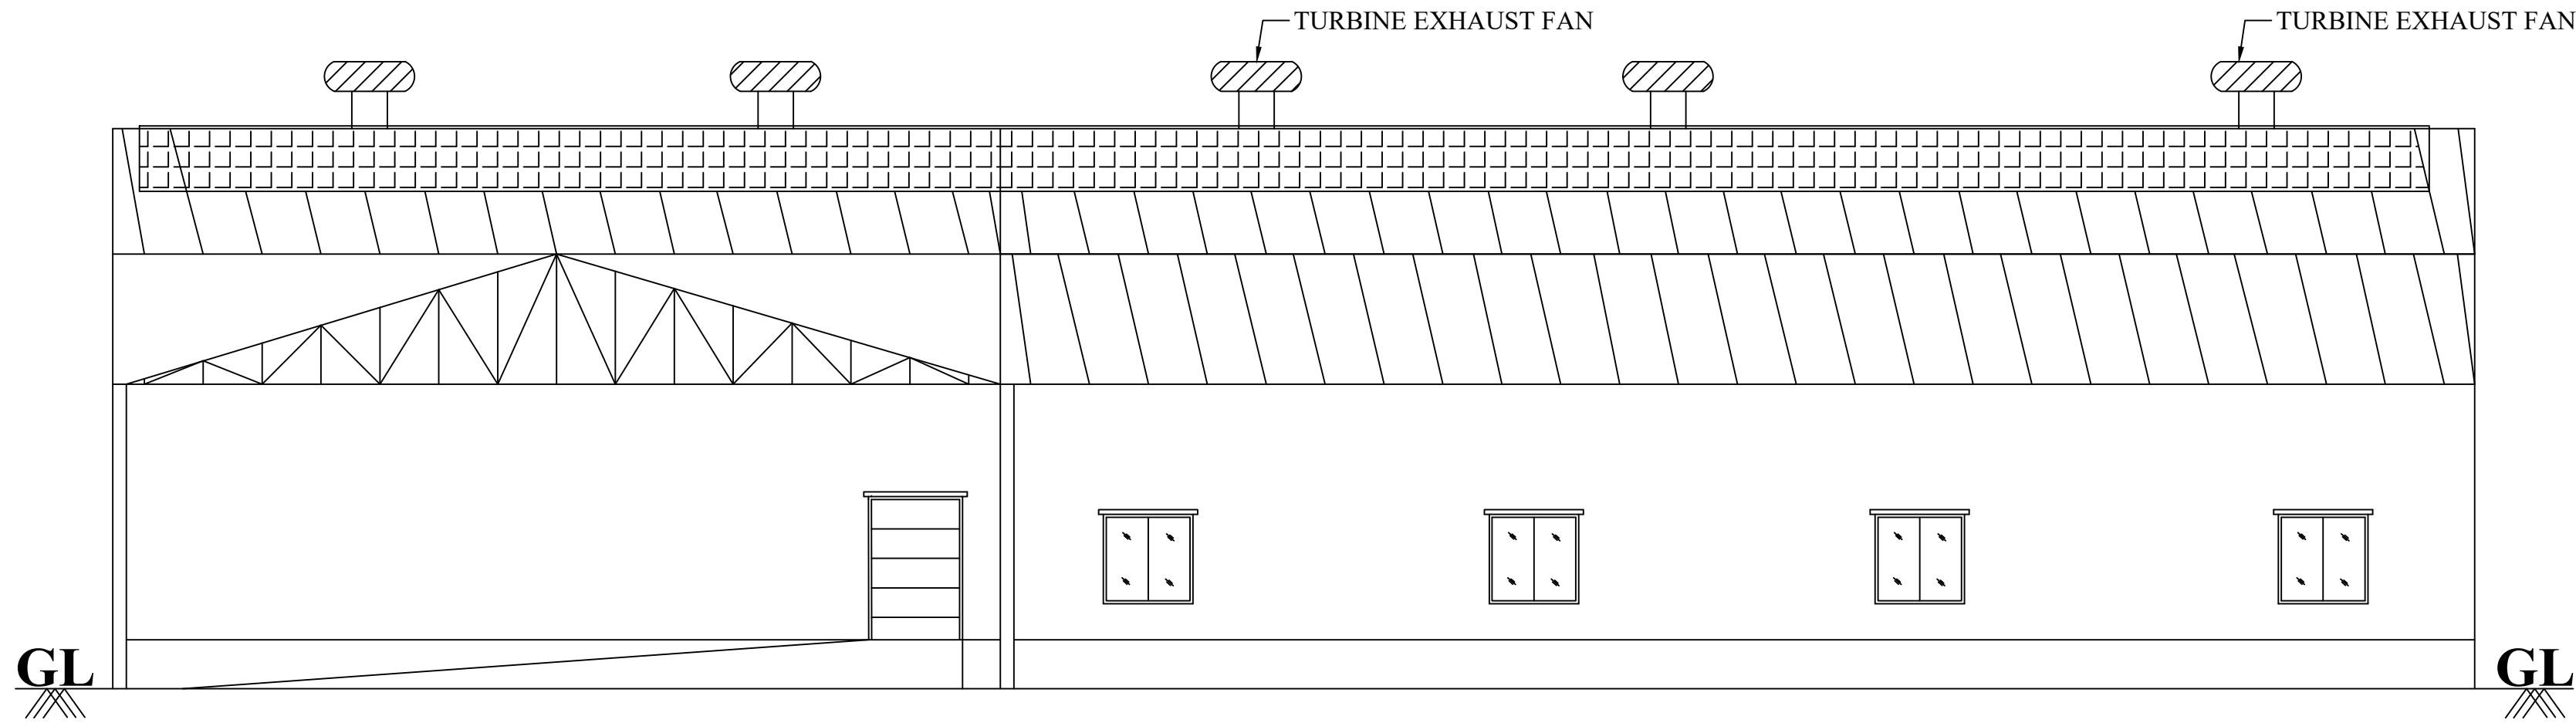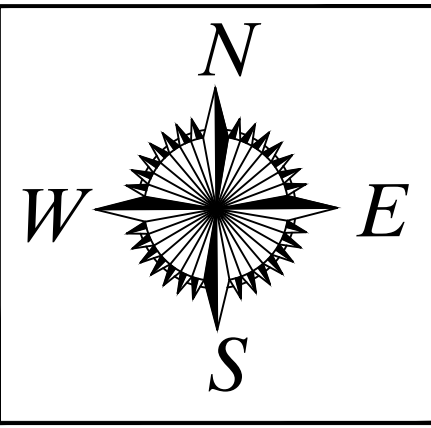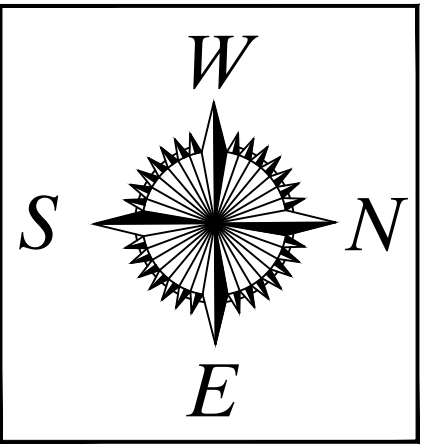


NORTH FACING ELEVATION

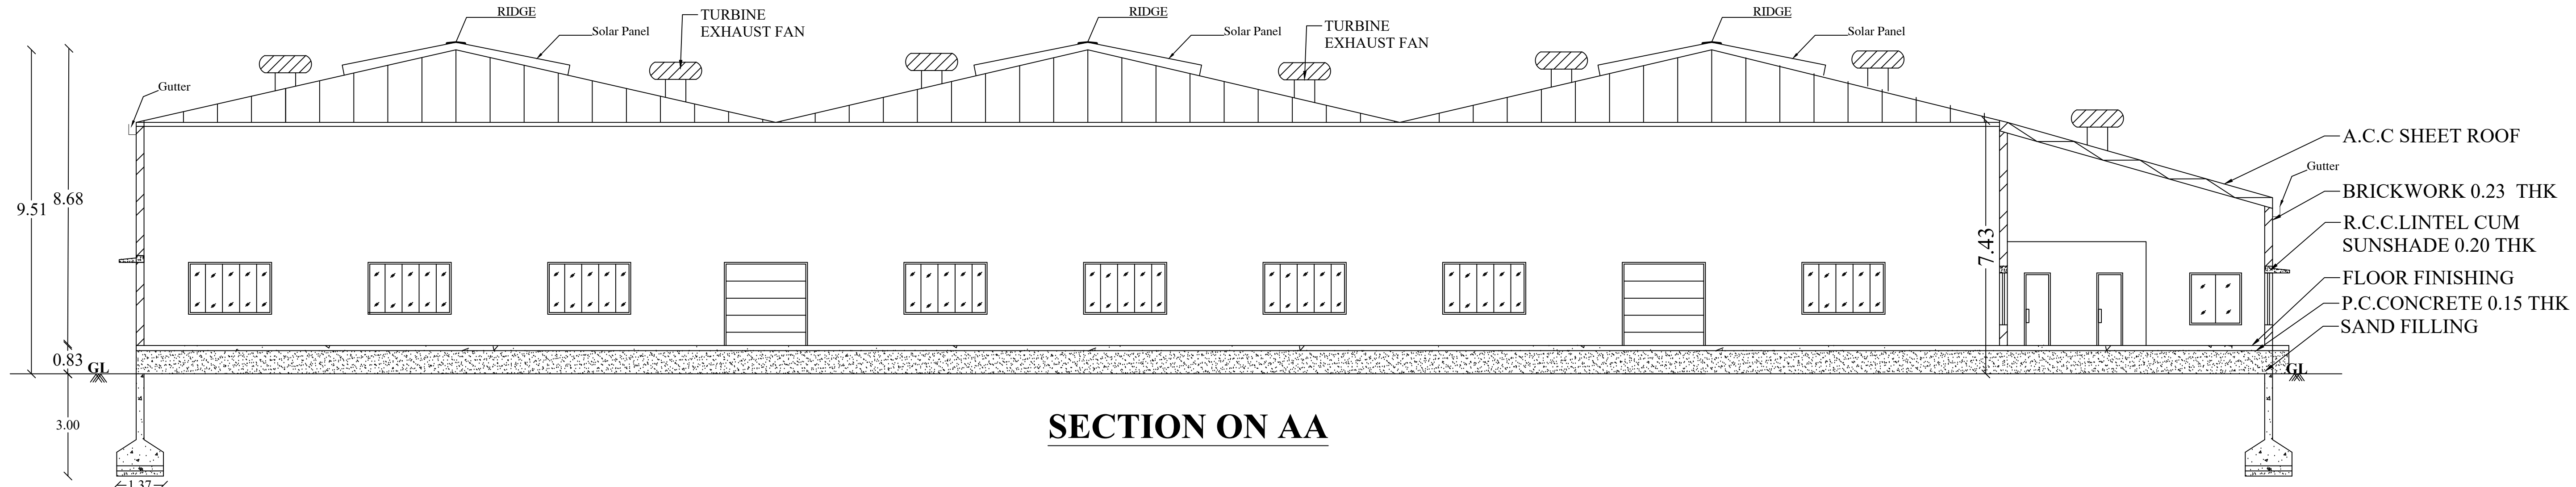


SECTION ON AA

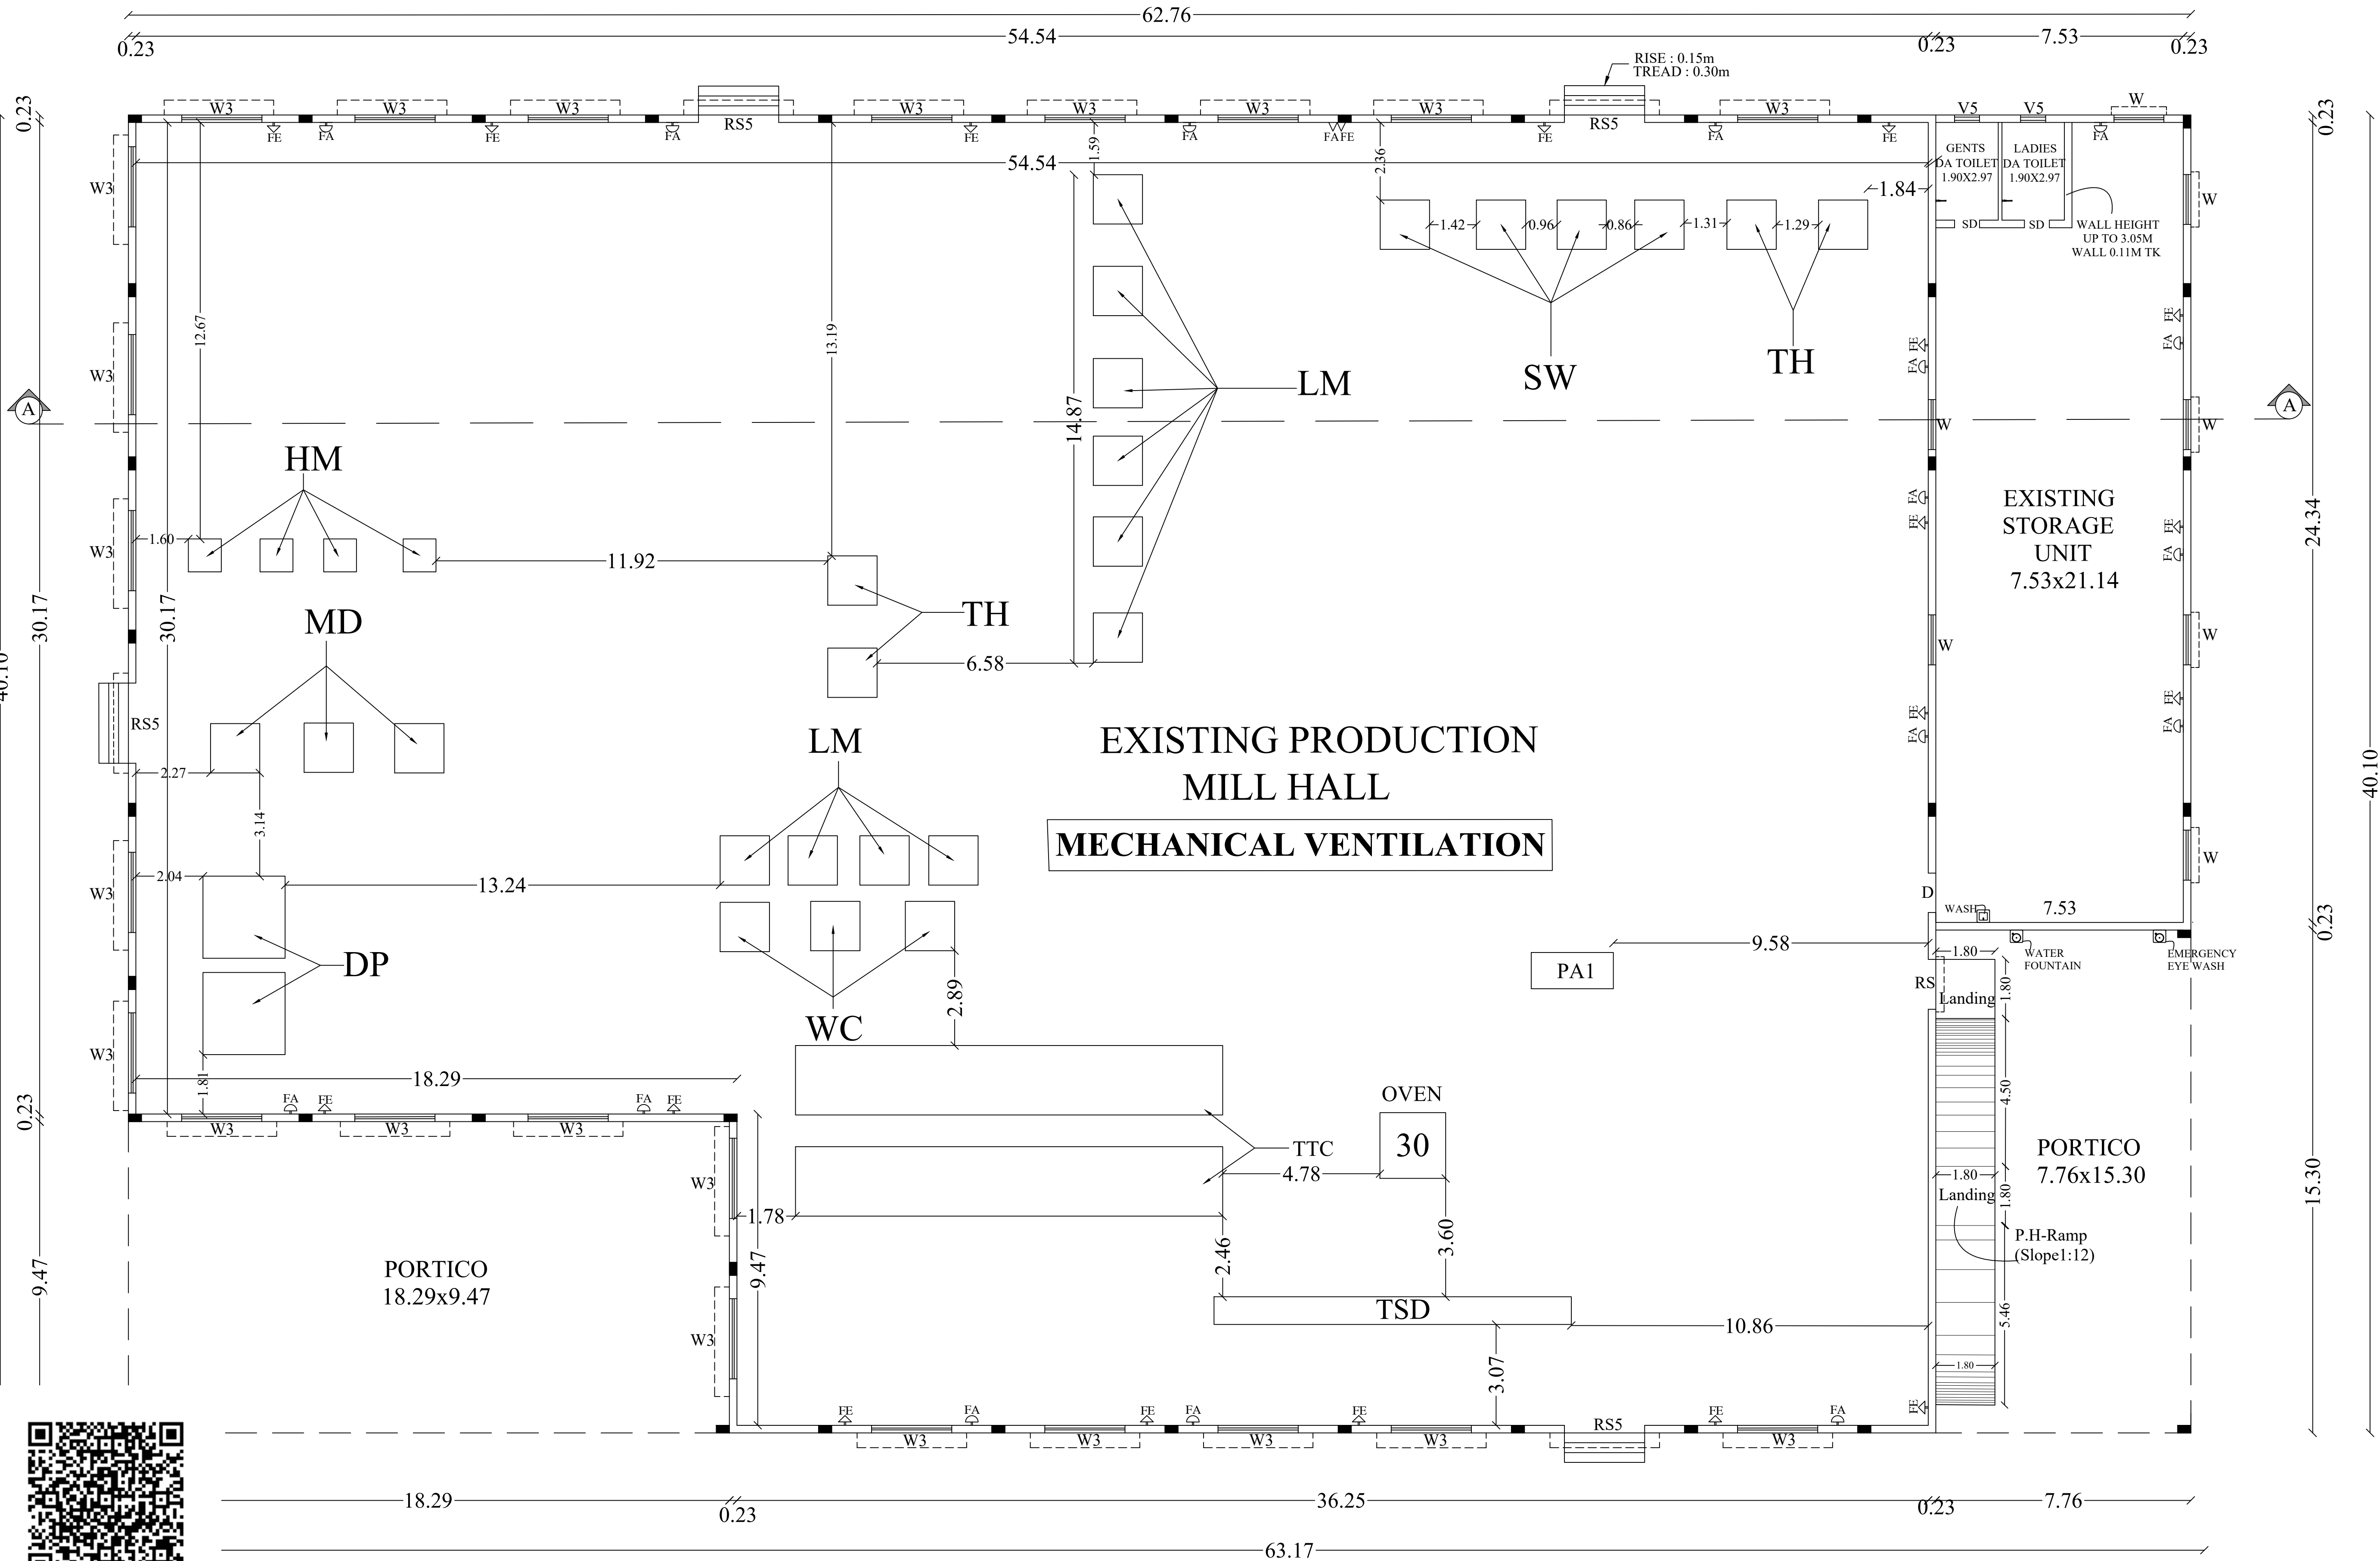


GROUND FLOOR PLAN
BLOCK NO : 1

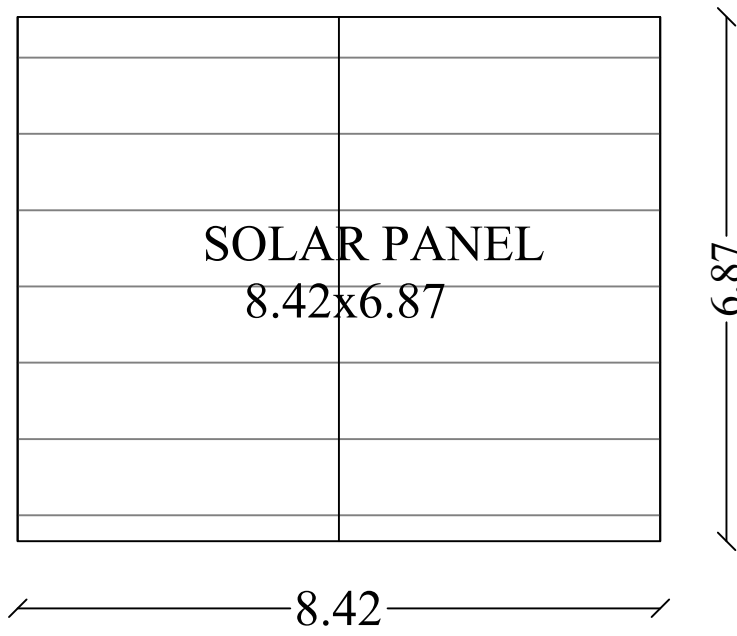


SHEET ROOF - TERRACE

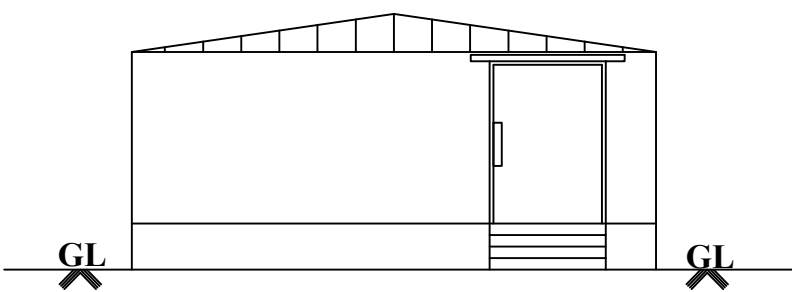

EAST FACING ELEVATION

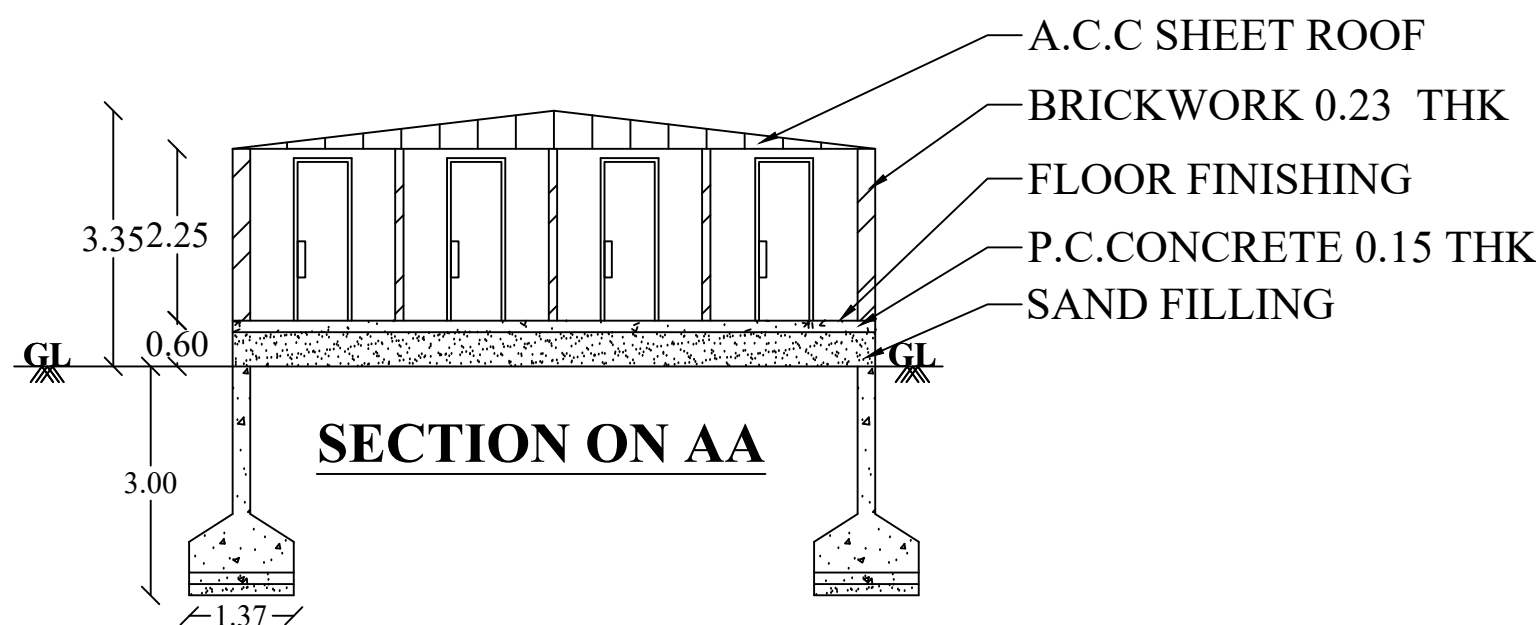

SECTION ON AA

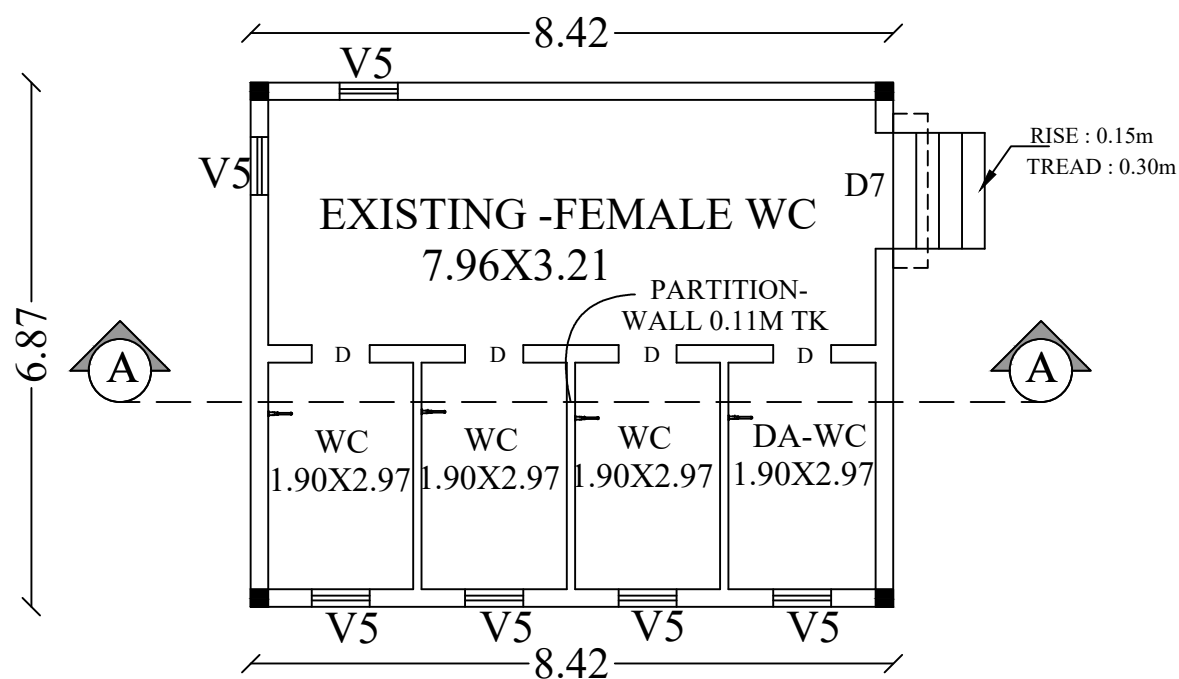

GROUND FLOOR PLAN

BLOCK NO : 2

Ar. R.KARTHIKEYAN, M.Arch., AIIA,
COA REGISTERED ARCHITECT
(Reg. No: CA/2017/85494)
KARTHIK CONSULTANTS
Cell No: 70945 55585
No: 5D, 1st Floor, Adithya Homes,
Duraismy Nagar, By-Pass Road,
MADURAI-625 010.

ARCHITECT

Er. T.S. JANARTHANAN,
M.E.(Struct.), FACCE(I), MICI.,
Registered Structural Engineer (LPA)
Reg. No: RSE/G-116/20026
7-A, Panbadi 8th Street
Near Thanthais Sandhai, Madurai-625 001
Mobile: 97877 03596

STRUCTURAL ENGINEER

Er. V.SUREYA PRAKASH B.E.,
REGISTERED ENGINEER GRADE-I
018/2024/RE-GR-IDTCP/MADURAI
21B, First Floor, Kannadhasan Street,
S.S.Colony, Madurai-16. Ph: 7373969777

ENGINEER

APPLICANT

DETAILED PLAN SHOWING THE APPROVED EXISTING AND PROPOSED ADDITIONAL CONSTRUCTION OF INDUSTRIAL BUILDING (GREEN CATEGORY- RUBBER GOODS INDUSTRY(WITH GAS OPERATED BABY BOILER)- MANUFACTURING OF TYRE REPAIR GUM COMPOUNDS AND TYRE REPAIR PATCHES) AT R.S.NO:2358A/2, 2362/1, 2363/3B, 2363/4, 2376/1A2, 2376/1B IN ANDIPATTI BIT - 2 VILLAGE, ANDIPATTI TALUK, THENI DISTRICT.

SCALE 1:100 ALL DIMENSIONS ARE IN METER

SITE AREA
Approved Site Area = 4564.00 Sq.M (1.12 ½ac)
Proposed Area As Per Document = 29005.00 Sq.M (7.16 ¾ac)
Proposed Area As Per Patta = 28700.00 Sq.M (7.09 ¼ac)
Total Area As Per Fmb / Ground = 32579.80 Sq.M
(least area to be considered)

EXISTING BUILDING APPROVED DETAILS :

நடைபாடு(10.10)எண். 07அ/2015

AREA OF THE SITE = 4564.00 Sq.M
NO OF LABOURS = 14 Nos

S. NO	DESCRIPTION	F.S.I AREA (SQ.M)	NON F.S.I AREA (SQ.M)	TOTAL AREA (SQ.M)
1	EXISTING BLOCK -1 (PRODUCTION MILL) GROUND FLOOR	2205.50	-	2205.50

PROPOSED BUILDING DETAILS


S. NO	DESCRIPTION	F.S.I AREA (SQ.M)	NON F.S.I AREA (SQ.M)	TOTAL AREA (SQ.M)
1	EXISTING BLOCK -1 (STORAGE UNIT) GROUND FLOOR	311.29	-	311.29
2	EXISTING BLOCK -2 (TOILET) GROUND FLOOR	57.85	-	57.85
3	EXISTING BLOCK -3 (STORAGE UNIT) GROUND FLOOR	168.32	-	168.32
4	PROPOSED BLOCK -4 (WORKSHOP) GROUND FLOOR	1987.53	-	1987.53
5	PROPOSED BLOCK -5 (STORAGE UNIT) GROUND FLOOR	584.00	-	584.00
6	PROPOSED BLOCK -6 (WORKSHOP) GROUND FLOOR	740.00	-	740.00
7	EXISTING BLOCK -7 (PRODUCTION HALL) GROUND FLOOR	1075.18	-	1075.18
8	PROPOSED BLOCK -8 (STORAGE UNIT) GROUND FLOOR	1751.92	-	1751.92
9	EXISTING BLOCK -9 (BABY STEAM BOILER) GROUND FLOOR	144.45	-	144.45
TOTAL BUILT UP AREA		6820.54	-	6820.54

HP DETAILS BLOCK NO : 1

S. NO	MACHINE NAME	MACHINE CODE	NO.OF MACHINE	HP/PER MACHINE	TOTAL HP
1	DIAPHRAGM	DP	2	1	2HP
2	MOLDING MACHINE	MD	3	7	21HP
3	HYDRAULIC MACHINE	HM	4	7.3	29.2HP
4	WESTERN CLICKER	WC	3	1	3HP
5	TRAVELING HEAD CLICKER	TH	4	3	12HP
6	PATCH LAMINATION	LM	10	1	10HP
7	PACKING MACHINE	PA	1	3	3HP
8	SWING ARM CLICKER	SW	4	1.2	4.8HP
9	THREAD SOAKING & DRYING	TSD	1	3	3HP
10	THREAD TWISTING&CUTTING	TTC	2	2	4HP
11	OVEN	-	1	4	4HP
TOTAL HP		-	-	-	96HP

JOINERY DETAILS

RS	ROLLING SHUTTER	1.52 x 2.43
RS1	ROLLING SHUTTER	1.67 x 2.40
RS2	ROLLING SHUTTER	2.28 x 2.40
RS3	ROLLING SHUTTER	2.41 x 2.43
RS4	ROLLING SHUTTER	3.37 x 2.43
RS5	ROLLING SHUTTER	2.44 x 2.44
RS6	ROLLING SHUTTER	3.65 x 2.13
RS7	ROLLING SHUTTER	3.73 x 2.13
D	DOOR	0.76 x 2.13
D1	DOOR	0.99 x 1.98
D2	DOOR	1.20 x 2.40
D3	DOOR	1.20 x 2.50
D4	DOOR	1.20 x 2.51
D5	DOOR	1.44 x 2.30
D6	DOOR	1.44 x 2.43
D7	DOOR	1.52 x 2.13
D8	DOOR	1.98 x 2.43
D9	DOOR	1.20 x 1.98
V1	VENTILATOR	1.20 x 0.60
O	OPENING	1.52 x 2.43
O1	OPENING	2.89 x 2.43
O2	OPENING	3.57 x 2.43
O3	OPENING	4.02 x 2.43
W	WINDOW	1.52 x 1.52
W1	WINDOW	1.20 x 1.52
W2	WINDOW	1.44 x 1.52
W3	WINDOW	2.44 x 1.52
W4	WINDOW	0.90 x 1.00
V2	VENTILATOR	0.90 x 0.60
W5	WINDOW	1.52 x 1.52
V3	VENTILATOR	1.52 x 0.60
W6	WINDOW	2.44 x 1.50
V4	VENTILATOR	2.44 x 0.71
V5	VENTILATOR	0.76 x 0.76

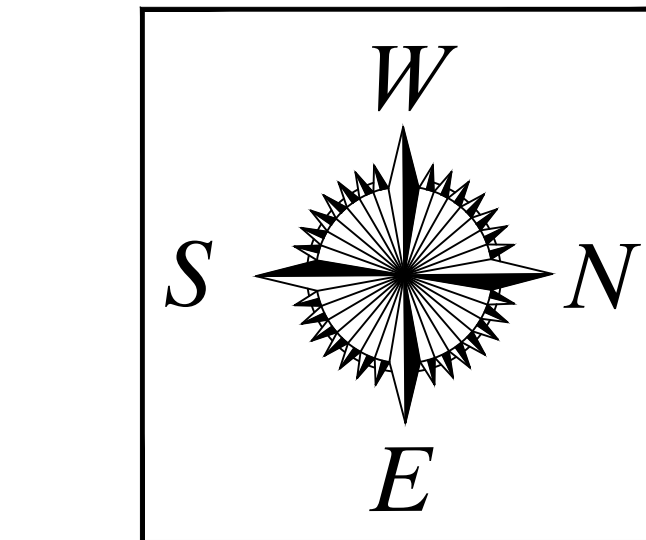

Ar. R.KARTHIKEYAN, M.Arch., AIIA.
COA REGISTERED ARCHITECT
(Reg. No: CA/2017/85434)
KARTHIK CONSULTANTS
Cell No: 70945 55585
No: 5D, 1st Floor, Adithya Homes,
Duraismy Nagar, By-Pass Road,
MADURAI-625 010.

ARCHITECT


Er. T.S. JANARTHANAN,
M.E (Struct), FACCE(I), MICI.,
Registered Structural Engineer (LPA),
(Reg. No. RSE/GJ.1/16/2026)
7/A, Panthadi 8th Street
Near Thanjavur Sandhat, Madurai-625 001
Mobile: 97877 03596

STRUCTURAL ENGINEER


Er. VSUREYA PRAKASH B.E.,
REGISTERED ENGINEER GRADE-I
018/2024/RE-GR-1/DTCP/MADURAI
21B, First Floor, Kannadhasan Street,
S.S.Colony, Madurai-16. Ph: 7373969777

ENGINEER


APPLICANT

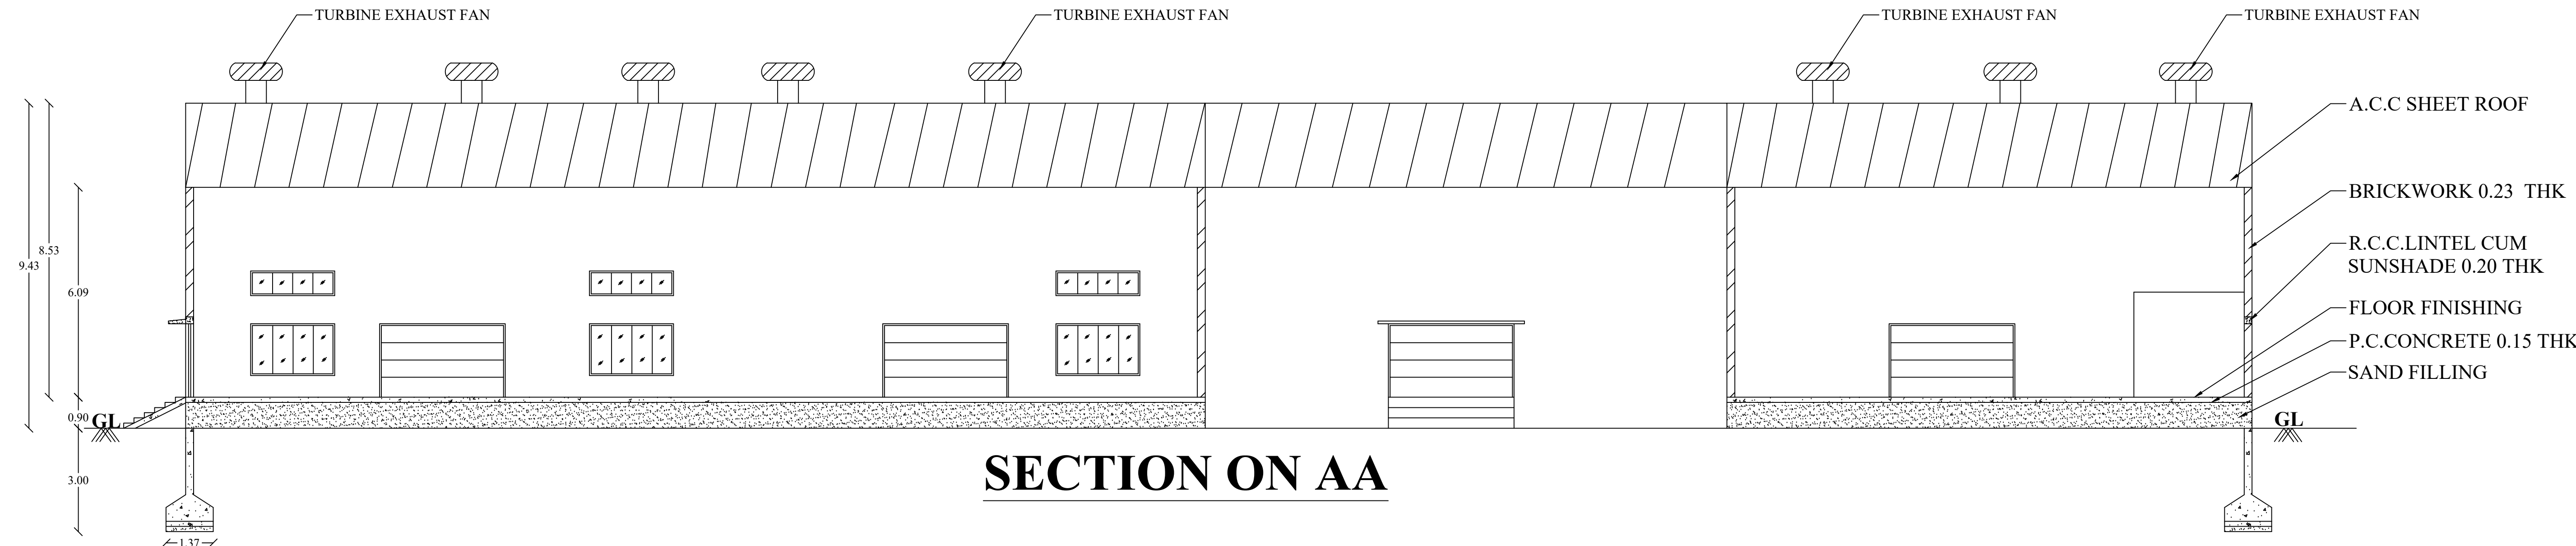


SECTION ON AA

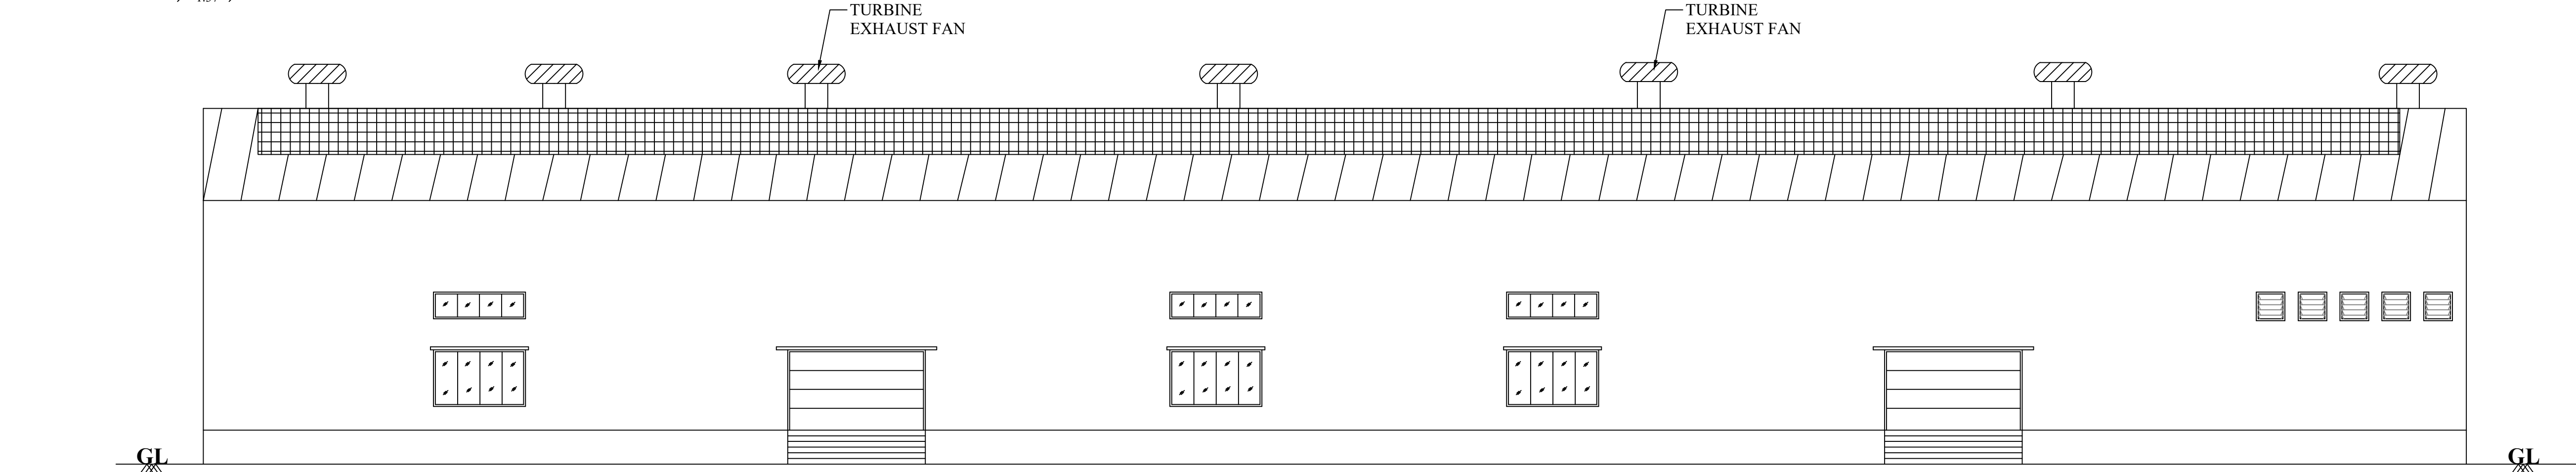


NORTH FACING ELEVATION

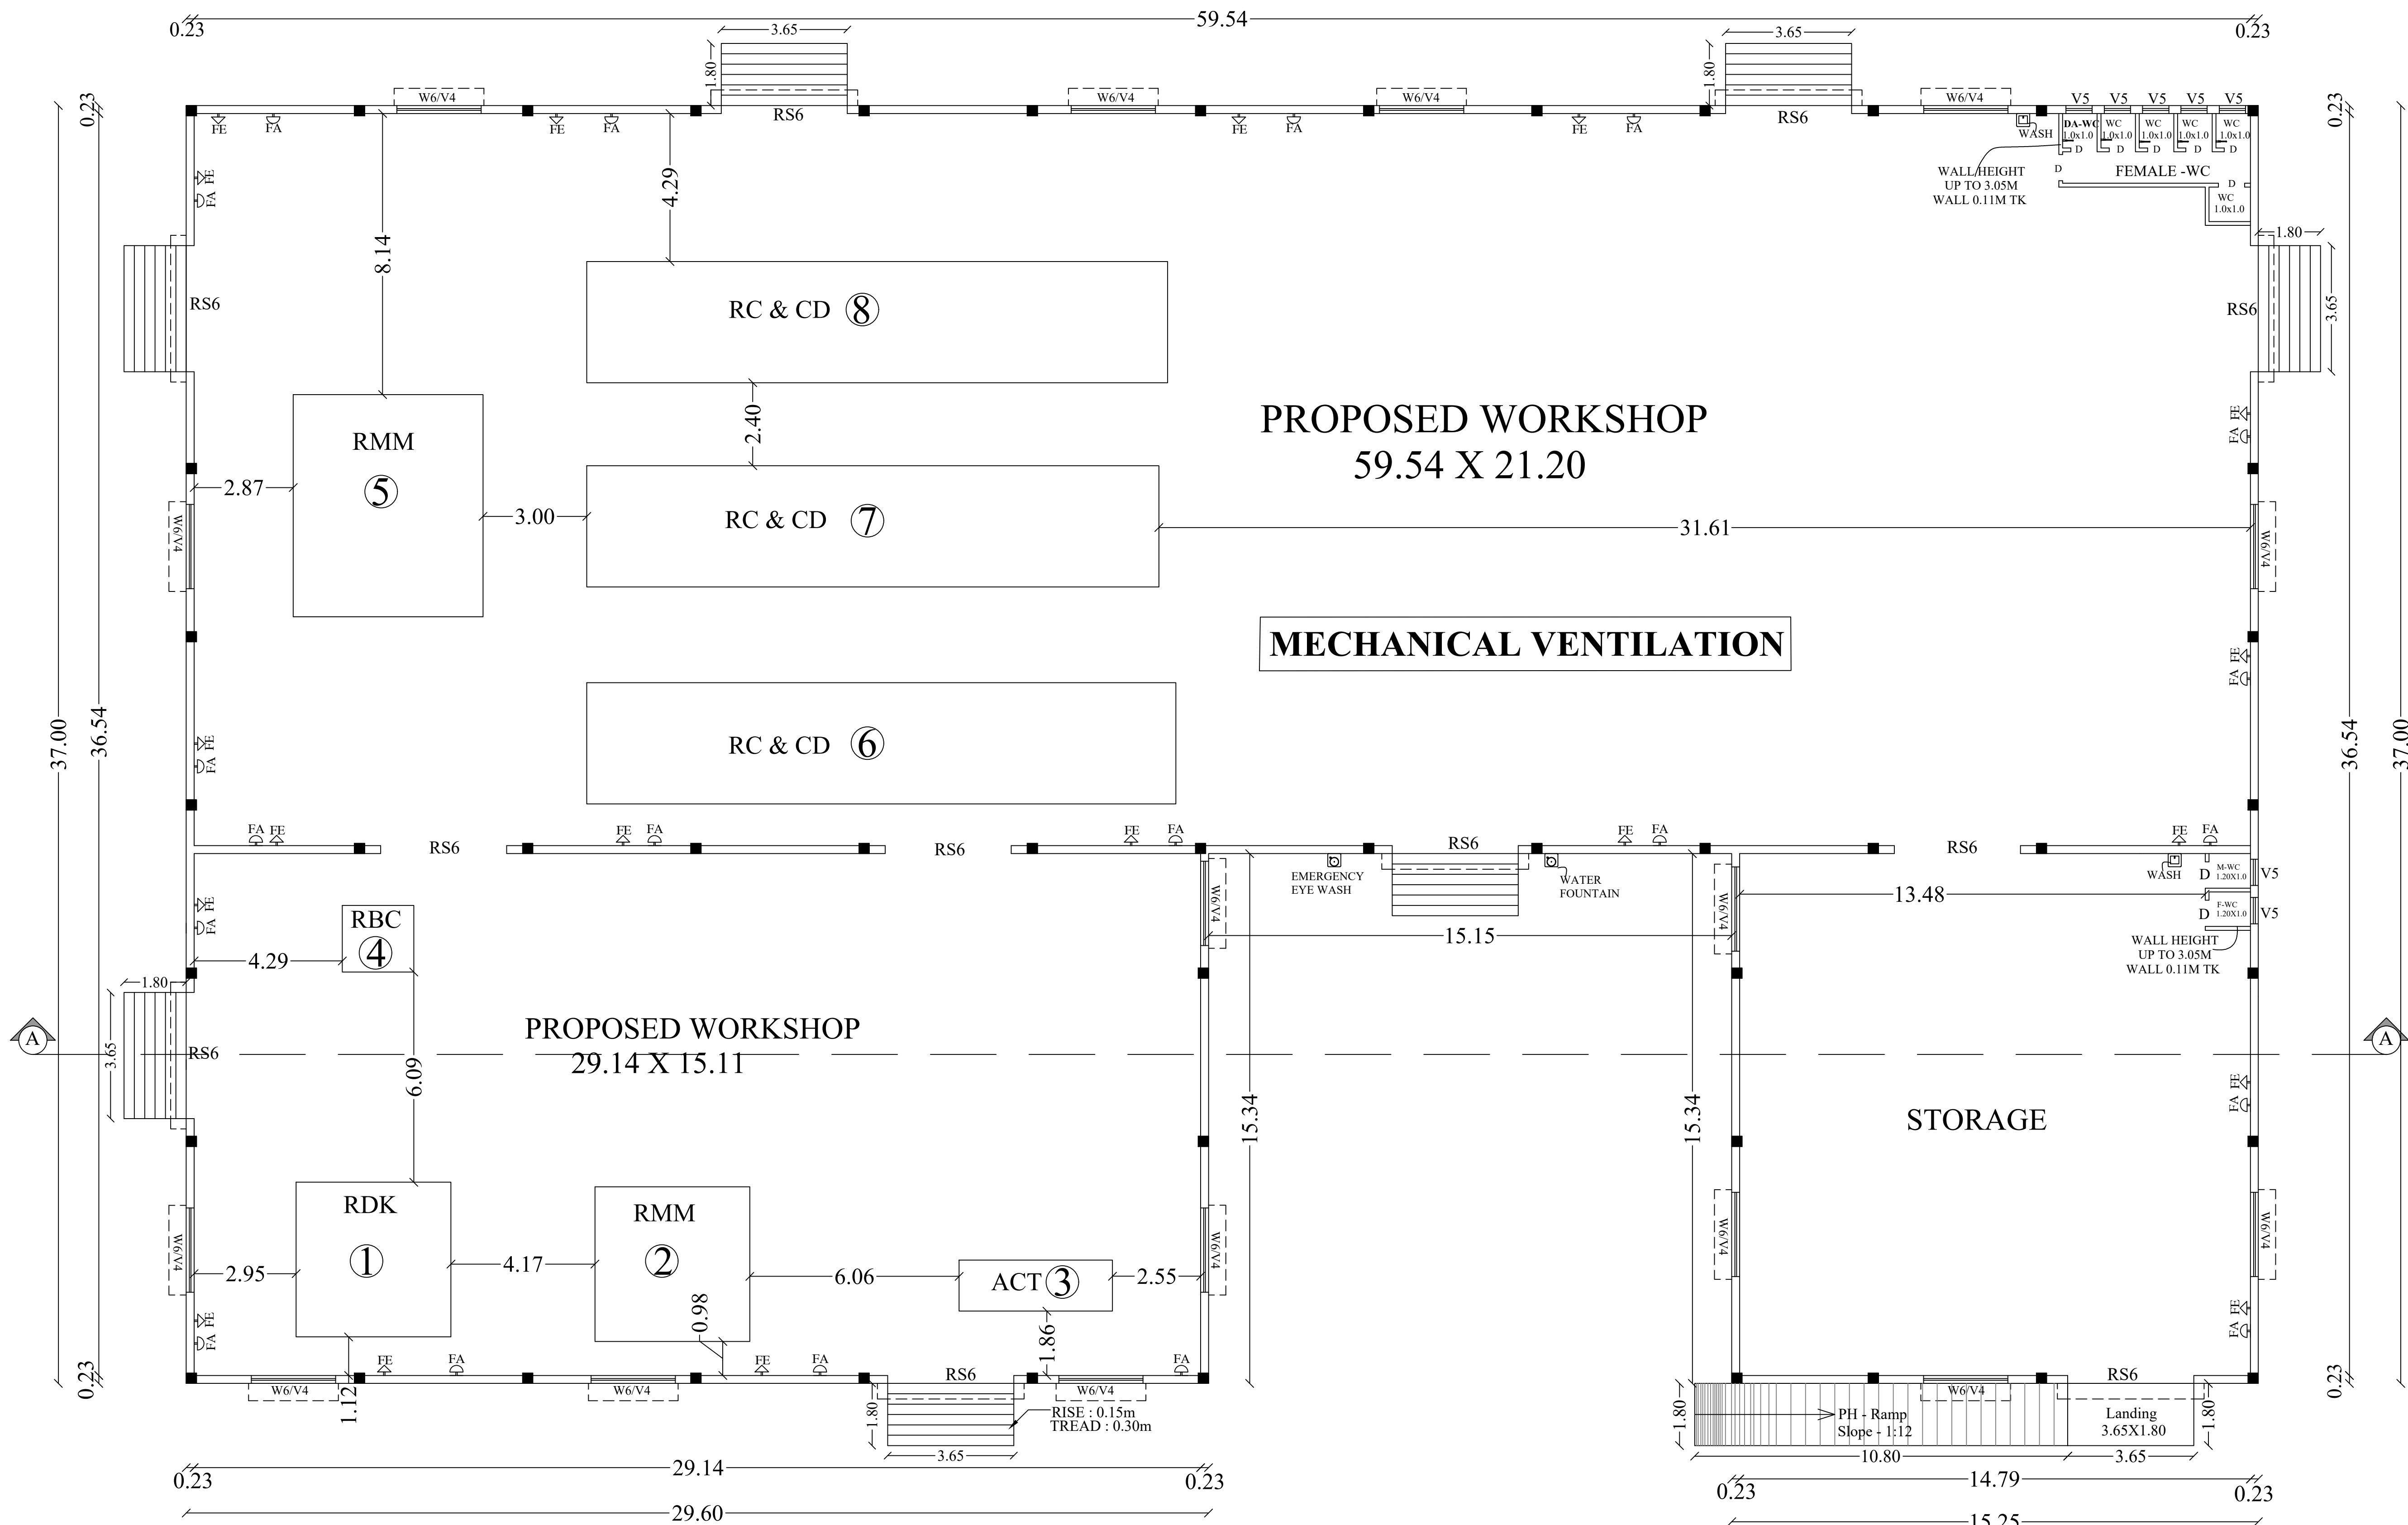


GROUND FLOOR PLAN
BLOCK NO : 4

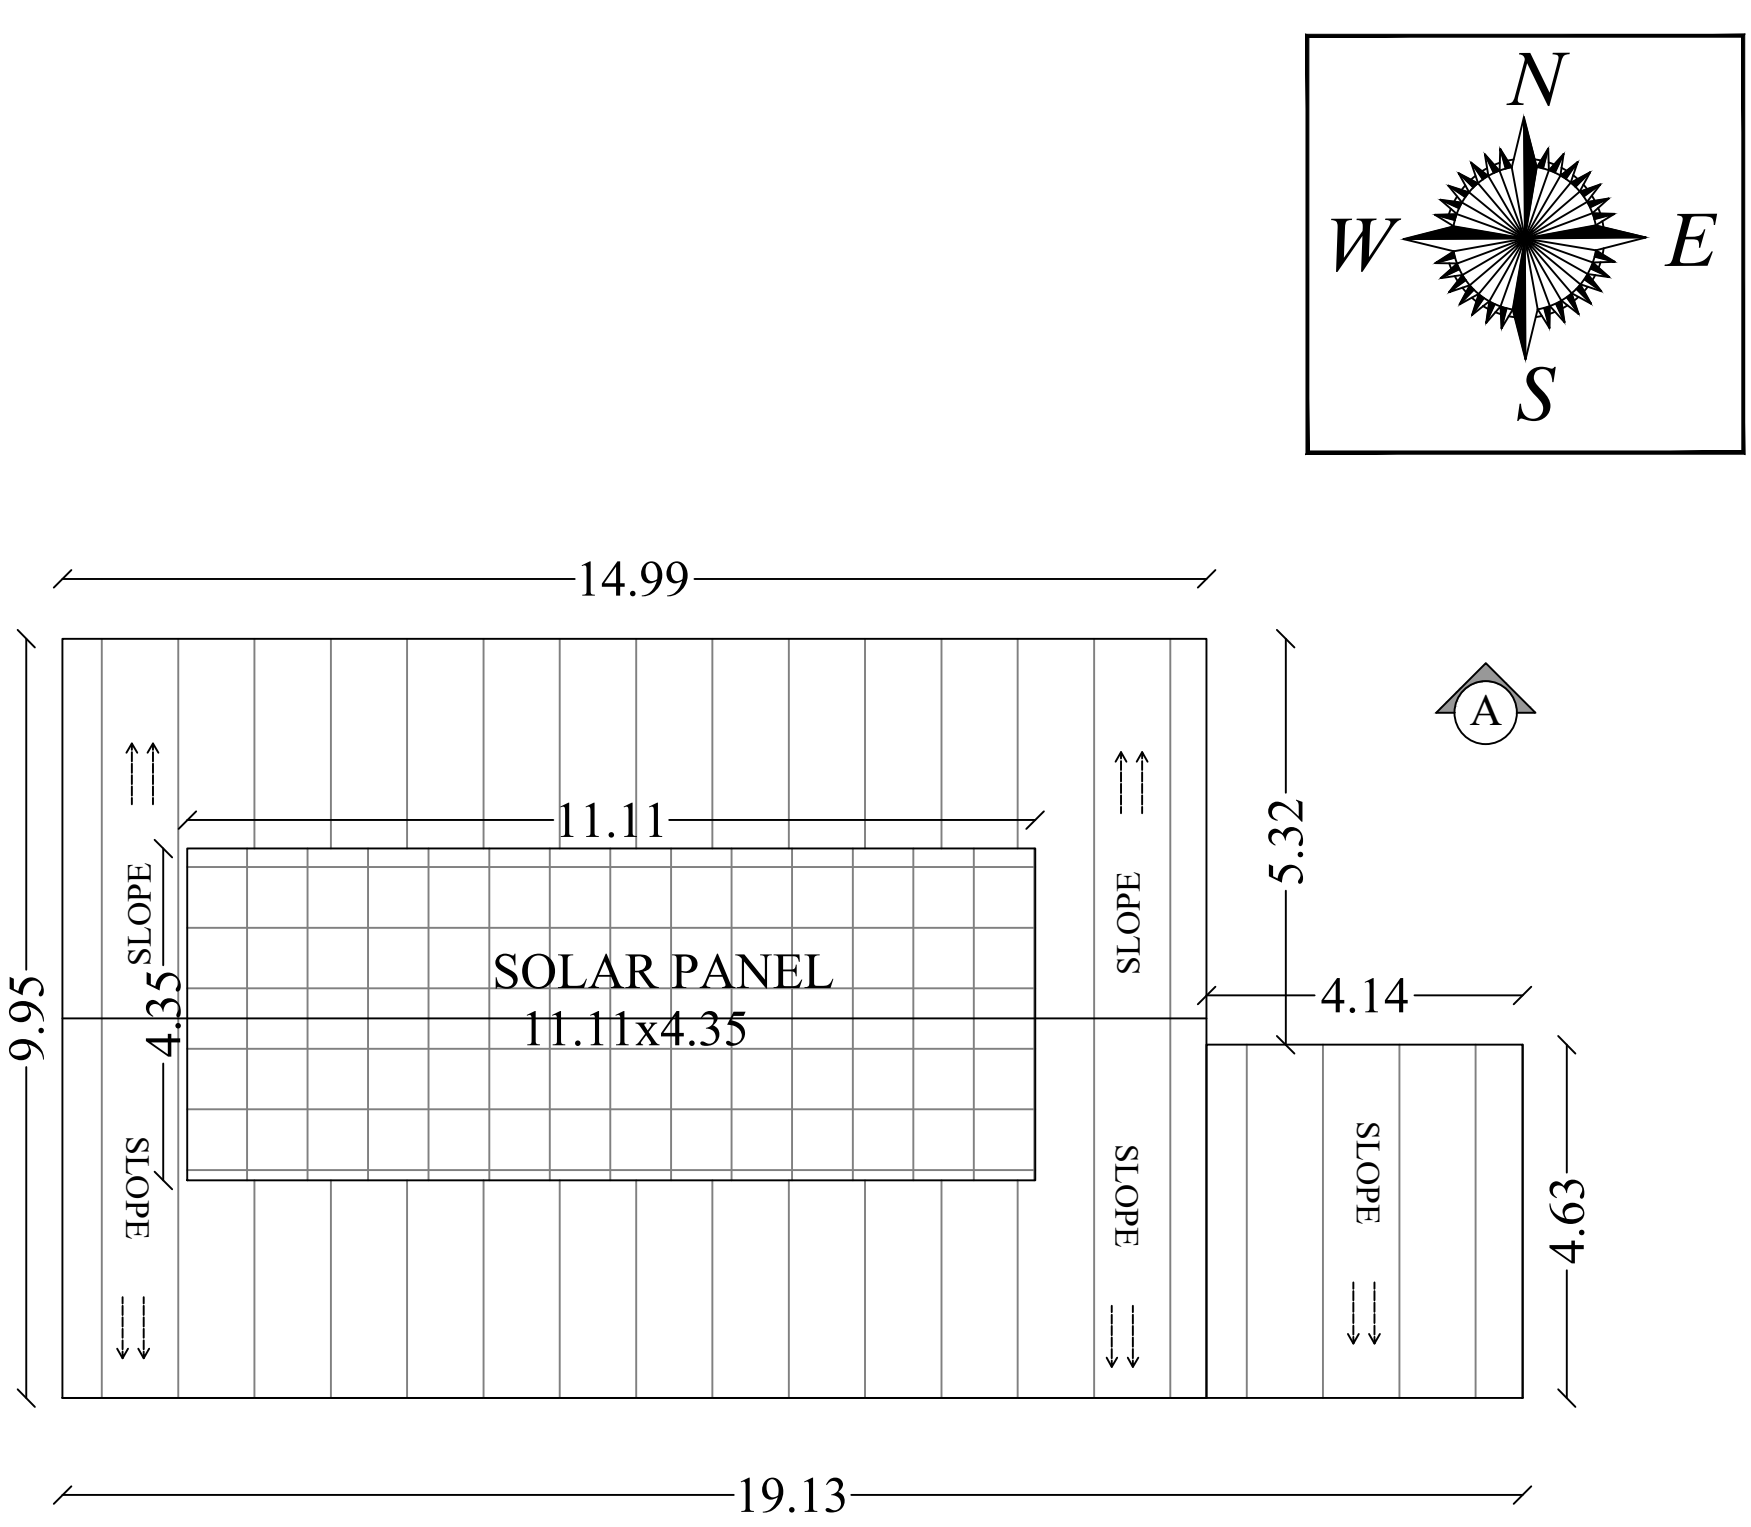


SHEET ROOF - TREEACE

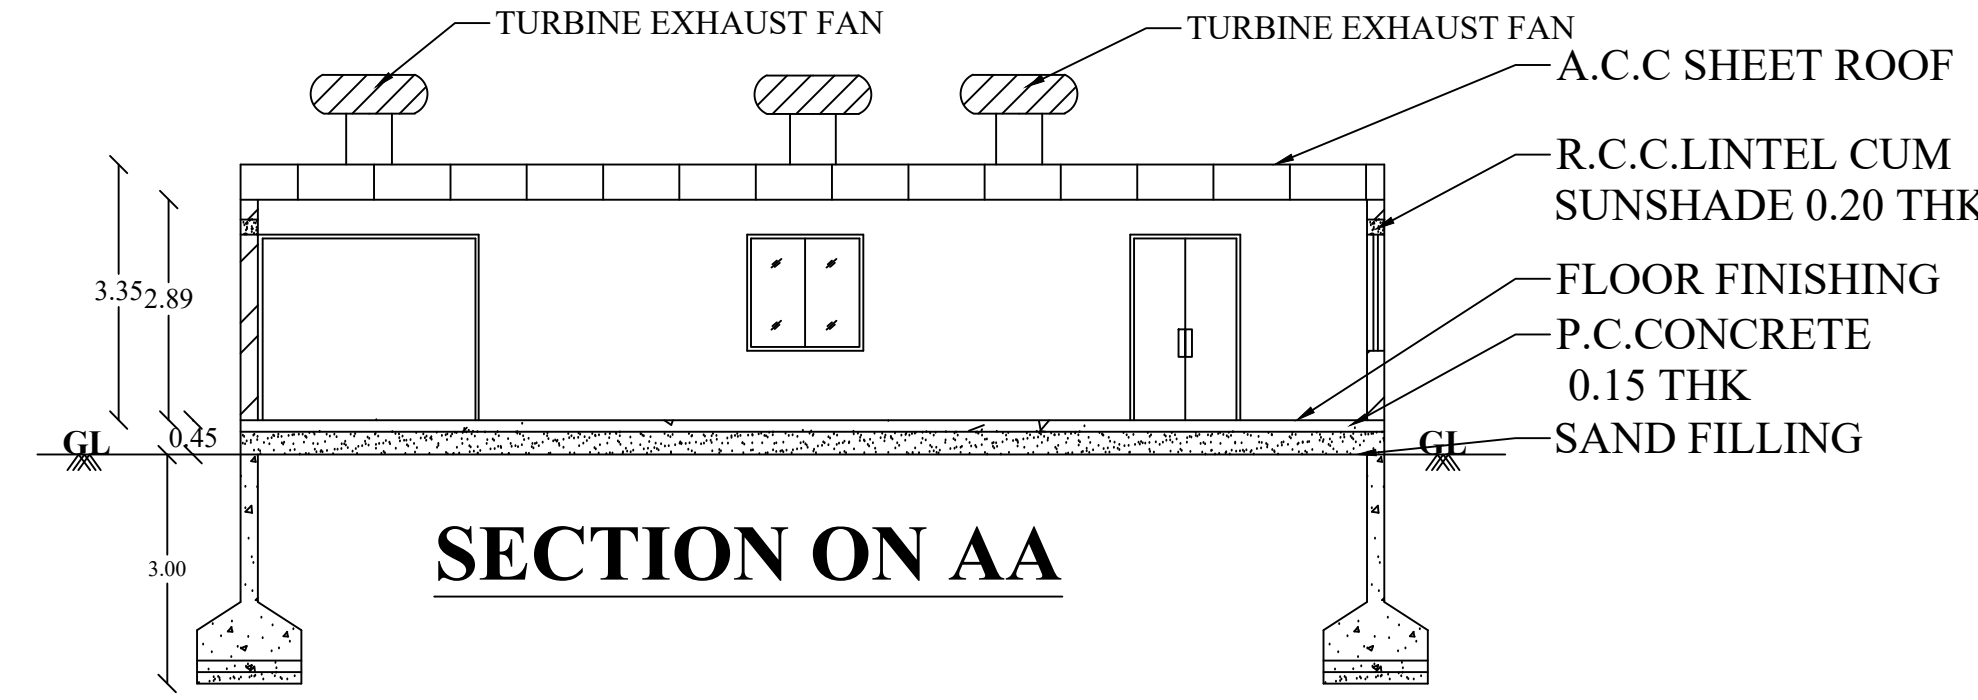


SECTION ON AA

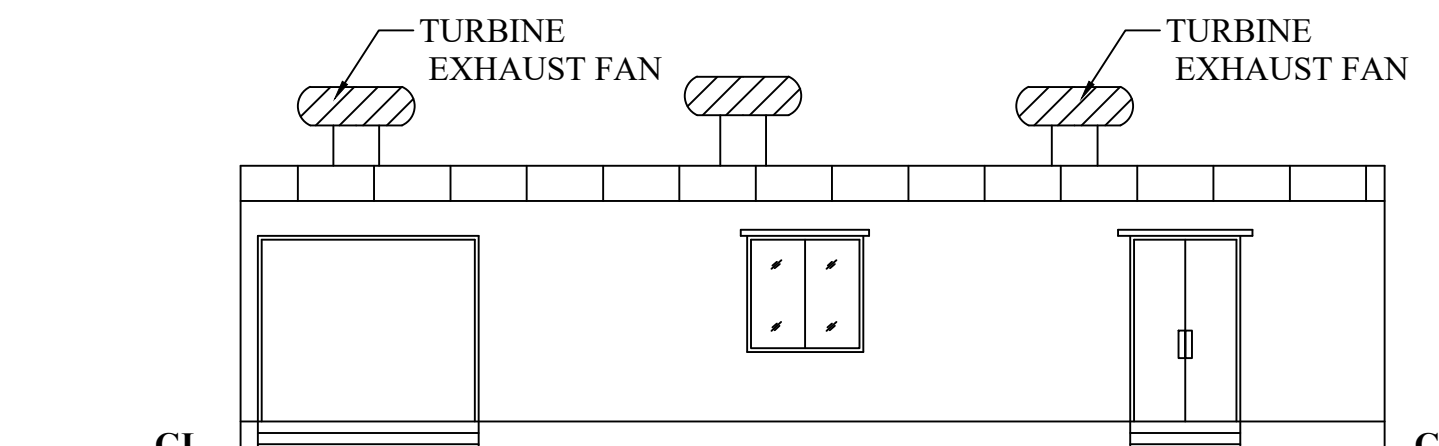

NORTH FACING ELEVATION

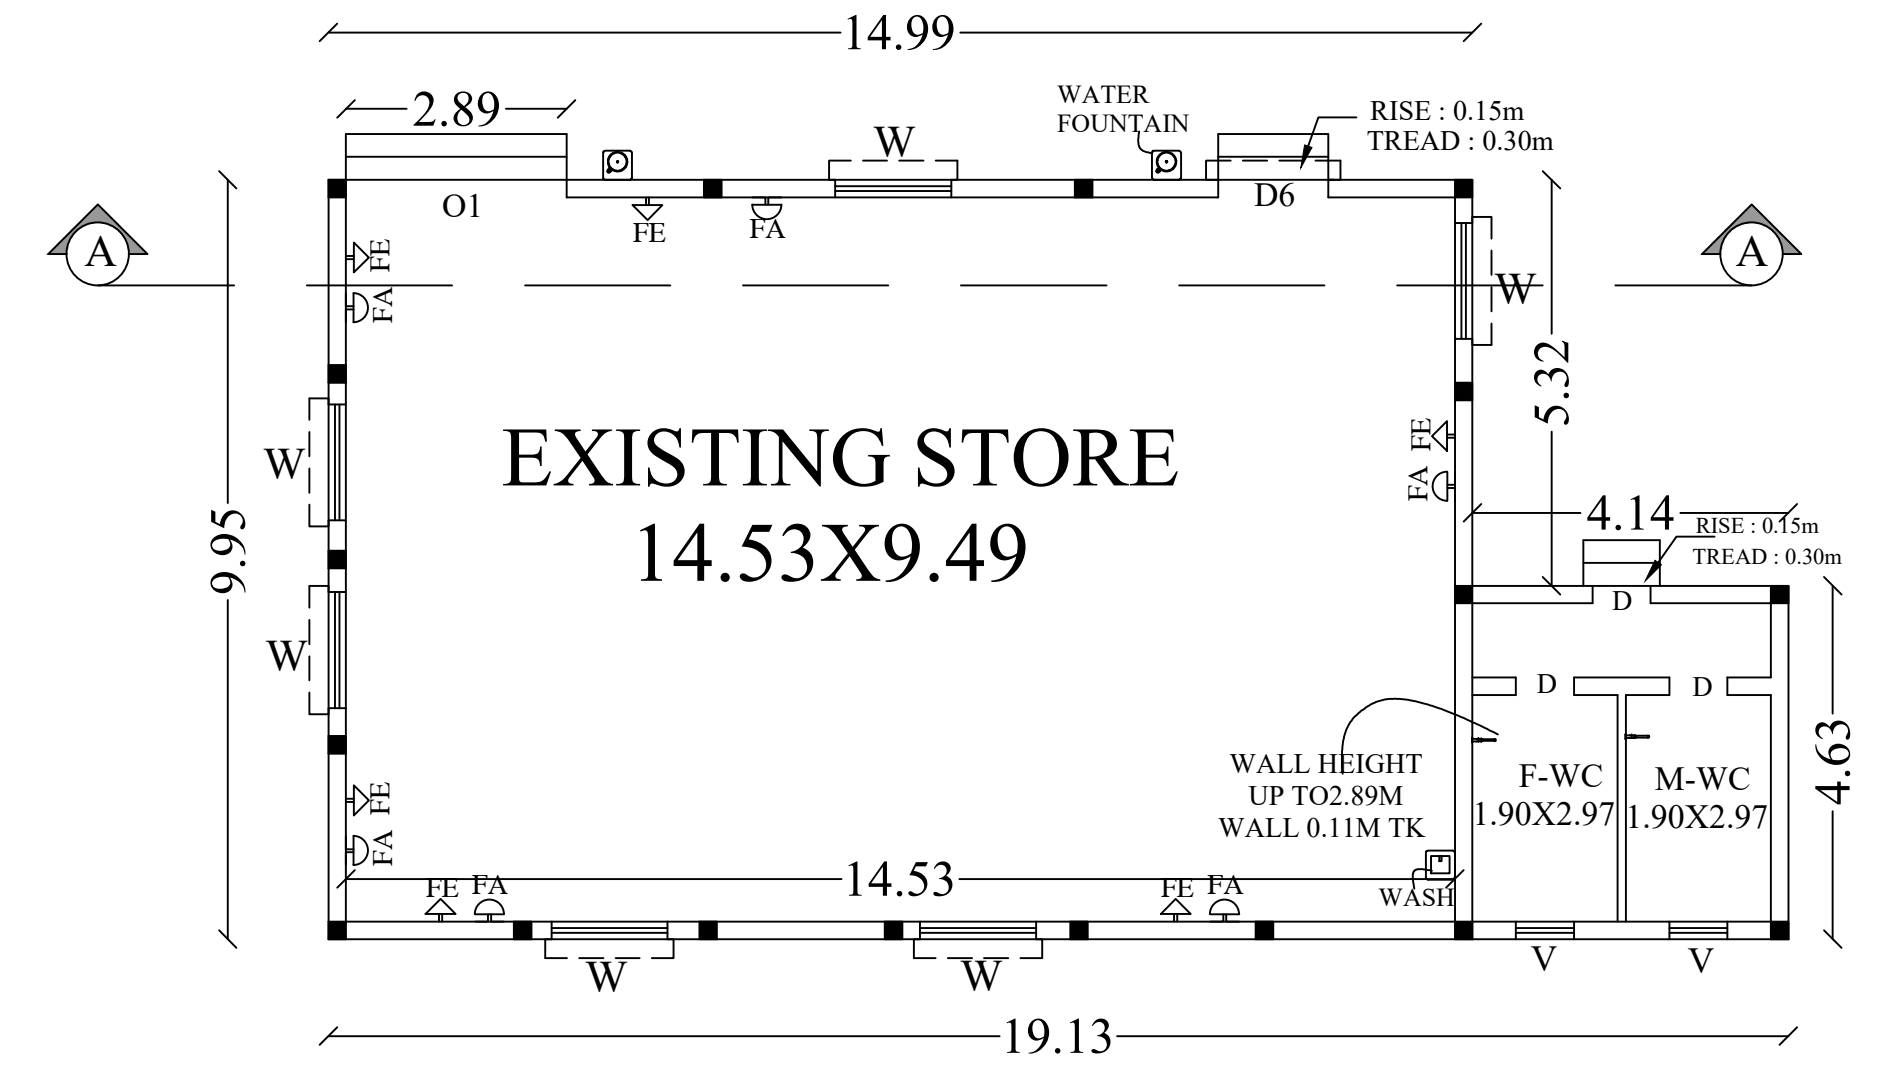

BLOCK NO : 3

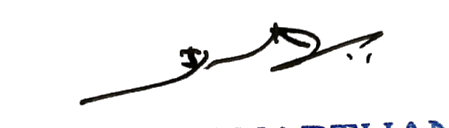

E.T.S. JANARTHANAN,
M.E.(Struc), FACC(EI), MCI.,
Registered Structural Engineer (LPA)
Reg. No: RE/EG-1/16/2026
7 A, Panthadi 8th Street
Near Thiruv. Sandhai, Madurai-625 001
Mobile: 97877 03596

STRUCTURAL ENGINEER



Ar. R.KARTHIKEYAN, M.Arch., AIIA.,
COA REGISTERED ARCHITECT
(Reg. No: CA/2017/85493)
KARTHIK CONSULTANTS
Cell No: 70945 55585
No: 5D, 1st Floor, Adithya Homes,
Duraismy Nagar, By-Pass Road,
MADURAI-625 010.

ARCHITECT



E.V. SUREYA PRAKASH B.E.,
REGISTERED ENGINEER GRADE-I
018/2024/RE-GR-I/DTCP/MADURAI
21B, First Floor, Kannadhasan Street,
S.S.Colony, Madurai-16. Ph: 7373969777

ENGINEER

APPLICANT

DETAILED PLAN SHOWING THE APPROVED EXISTING AND PROPOSED ADDITIONAL CONSTRUCTION OF INDUSTRIAL BUILDING (GREEN CATEGORY- RUBBER GOODS INDUSTRY- MANUFACTURING OF TYRE REPAIR GUM COMPOUNDS AND TYRE REPAIR PATCHES) AT R.S.NO:2358A/2, 2362/1, 2363/3B, 2363/4, 2376/1A2, 2376/1B IN ANDIPATTI BIT - 2 VILLAGE, ANDIPATTI TALUK, THENI DISTRICT.

SCALE 1:100	ALL DIMENSIONS ARE IN METER
SITE AREA	
Approved Site Area = 4564.00 Sq.M (1.12 ½ac)	
Proposed Area As Per Document = 29005.00 Sq.M (7.16 ½ac)	
Proposed Area As Per Patta = 28700.00 Sq.M (7.09 ½ac)	
Total Area As Per Fmb / Ground = 32579.80 Sq.M (least area to be considered)	


EXISTING BUILDING APPROVED DETAILS :				
நண்டித்தி(ம.ம)எண். 07அ /2015				
AREA OF THE SITE = 4564.00 Sq.M				
NO OF LABOURS = 14 Nos				
S. NO	DESCRIPTION	F.S.I AREA (SQ.M)	NON F.S.I AREA (SQ.M)	TOTAL AREA (SQ.M)
1	EXISTING BLOCK -1 (PRODUCTION MILL) GROUND FLOOR	2205.50	-	2205.50

PROPOSED BUILDING DETAILS :				
S. NO	DESCRIPTION	F.S.I AREA (SQ.M)	NON F.S.I AREA (SQ.M)	TOTAL AREA (SQ.M)
1	EXISTING BLOCK -1 (STORAGE UNIT) GROUND FLOOR	311.29	-	311.29
2	EXISTING BLOCK -2 (TOILET) GROUND FLOOR	57.85	-	57.85
3	EXISTING BLOCK -3 (STORAGE UNIT) GROUND FLOOR	168.32	-	168.32
4	PROPOSED BLOCK -4 (WORKSHOP) GROUND FLOOR	1987.53	-	1987.53
5	PROPOSED BLOCK -5 (STORAGE UNIT) GROUND FLOOR	584.00	-	584.00
6	PROPOSED BLOCK -6 (WORKSHOP) GROUND FLOOR	740.00	-	740.00
7	EXISTING BLOCK -7 (PRODUCTION HALL) GROUND FLOOR	1075.18	-	1075.18
8	PROPOSED BLOCK -8 (STORAGE UNIT) GROUND FLOOR	1751.92	-	1751.92
9	EXISTING BLOCK -9 (BABY STEAM BOILER) GROUND FLOOR	144.45	-	144.45
TOTAL BUILT UP AREA		6820.54	-	6820.54

HP DETAILS BLOCK NO : 4					
S. NO	MACHINE NAME	MACHINE CODE	NO.OF MACHINE	HP/PER MACHINE	TOTAL HP
1	Rubber Dispersion Kneader 75L	RDK	1	100	100HP
2	Rubber Mixing Mill	RMM	2	60	120HP
3	Air Compressor 350 L Tank	ACT	1	7.5	7.5HP
4	Rubber Ball Cutter	RB	1	5	5HP
5	Rubber Calendar	RC	3	5	15HP
6	Cooling Drum & Conveyor	CD	3	2	6HP
TOTAL HP =					253.5HP


JOINERY DETAILS		
RS	ROLLING SHUTTER	1.52 x 2.43
RS1	ROLLING SHUTTER	1.62 x 2.40
RS2	ROLLING SHUTTER	2.28 x 2.40
RS3	ROLLING SHUTTER	2.43 x 2.43
RS4	ROLLING SHUTTER	3.27 x 2.43
RS5	ROLLING SHUTTER	2.44 x 2.44
RS6	ROLLING SHUTTER	3.65 x 2.13
RS7	ROLLING SHUTTER	3.73 x 2.13
D1	DOOR	0.76 x 2.13
D2	DOOR	0.99 x 1.98
D3	DOOR	1.20 x 2.40
D4	DOOR	1.20 x 2.50
D5	DOOR	1.20 x 2.51
D6	DOOR	1.44 x 2.30
D7	DOOR	1.44 x 2.43
D8	DOOR	1.52 x 2.13
D9	DOOR	1.98 x 2.43
D10	DOOR	1.20 x 1.98
V1	VENTILATOR	1.20 x 0.60
O	OPENING	1.52 x 2.43
O1	OPENING	2.89 x 2.43
O2	OPENING	3.57 x 2.43
O3	OPENING	4.02 x 2.43
W	WINDOW	1.52 x 1.52
W1	WINDOW	1.20 x 1.52
W2	WINDOW	1.44 x 1.52
W3	WINDOW	2.44 x 1.52
W4	WINDOW	0.90 x 1.00
V2	VENTILATOR	0.90 x 0.60
W5	WINDOW	1.52 x 1.52
V3	VENTILATOR	1.52 x 0.60
W6	WINDOW	2.44 x 1.50
V4	VENTILATOR	2.44 x 0.71
V5	VENTILATOR	0.76 x 0.76

- NOTES:-
1. Rain Water Harvesting System to be Provided.
 2. Bath ,Kitchen waste water to be used for Garden Purpose.
 - 3.Solar Energy System to be Provided.
 4. W/C water to be connected with Septic Tank.
 5. Fire Resistance to be Provided.
 6. Emergency alarm to be provided.
 7. Structure is Designed Safely For Earthquake Resistance.
 - 8.First Aid Box with all Equipment to be provided.
 - 9.Mechanical Ventilation provided.(whether it is used)
 - 10.Drinking water provided [DW]

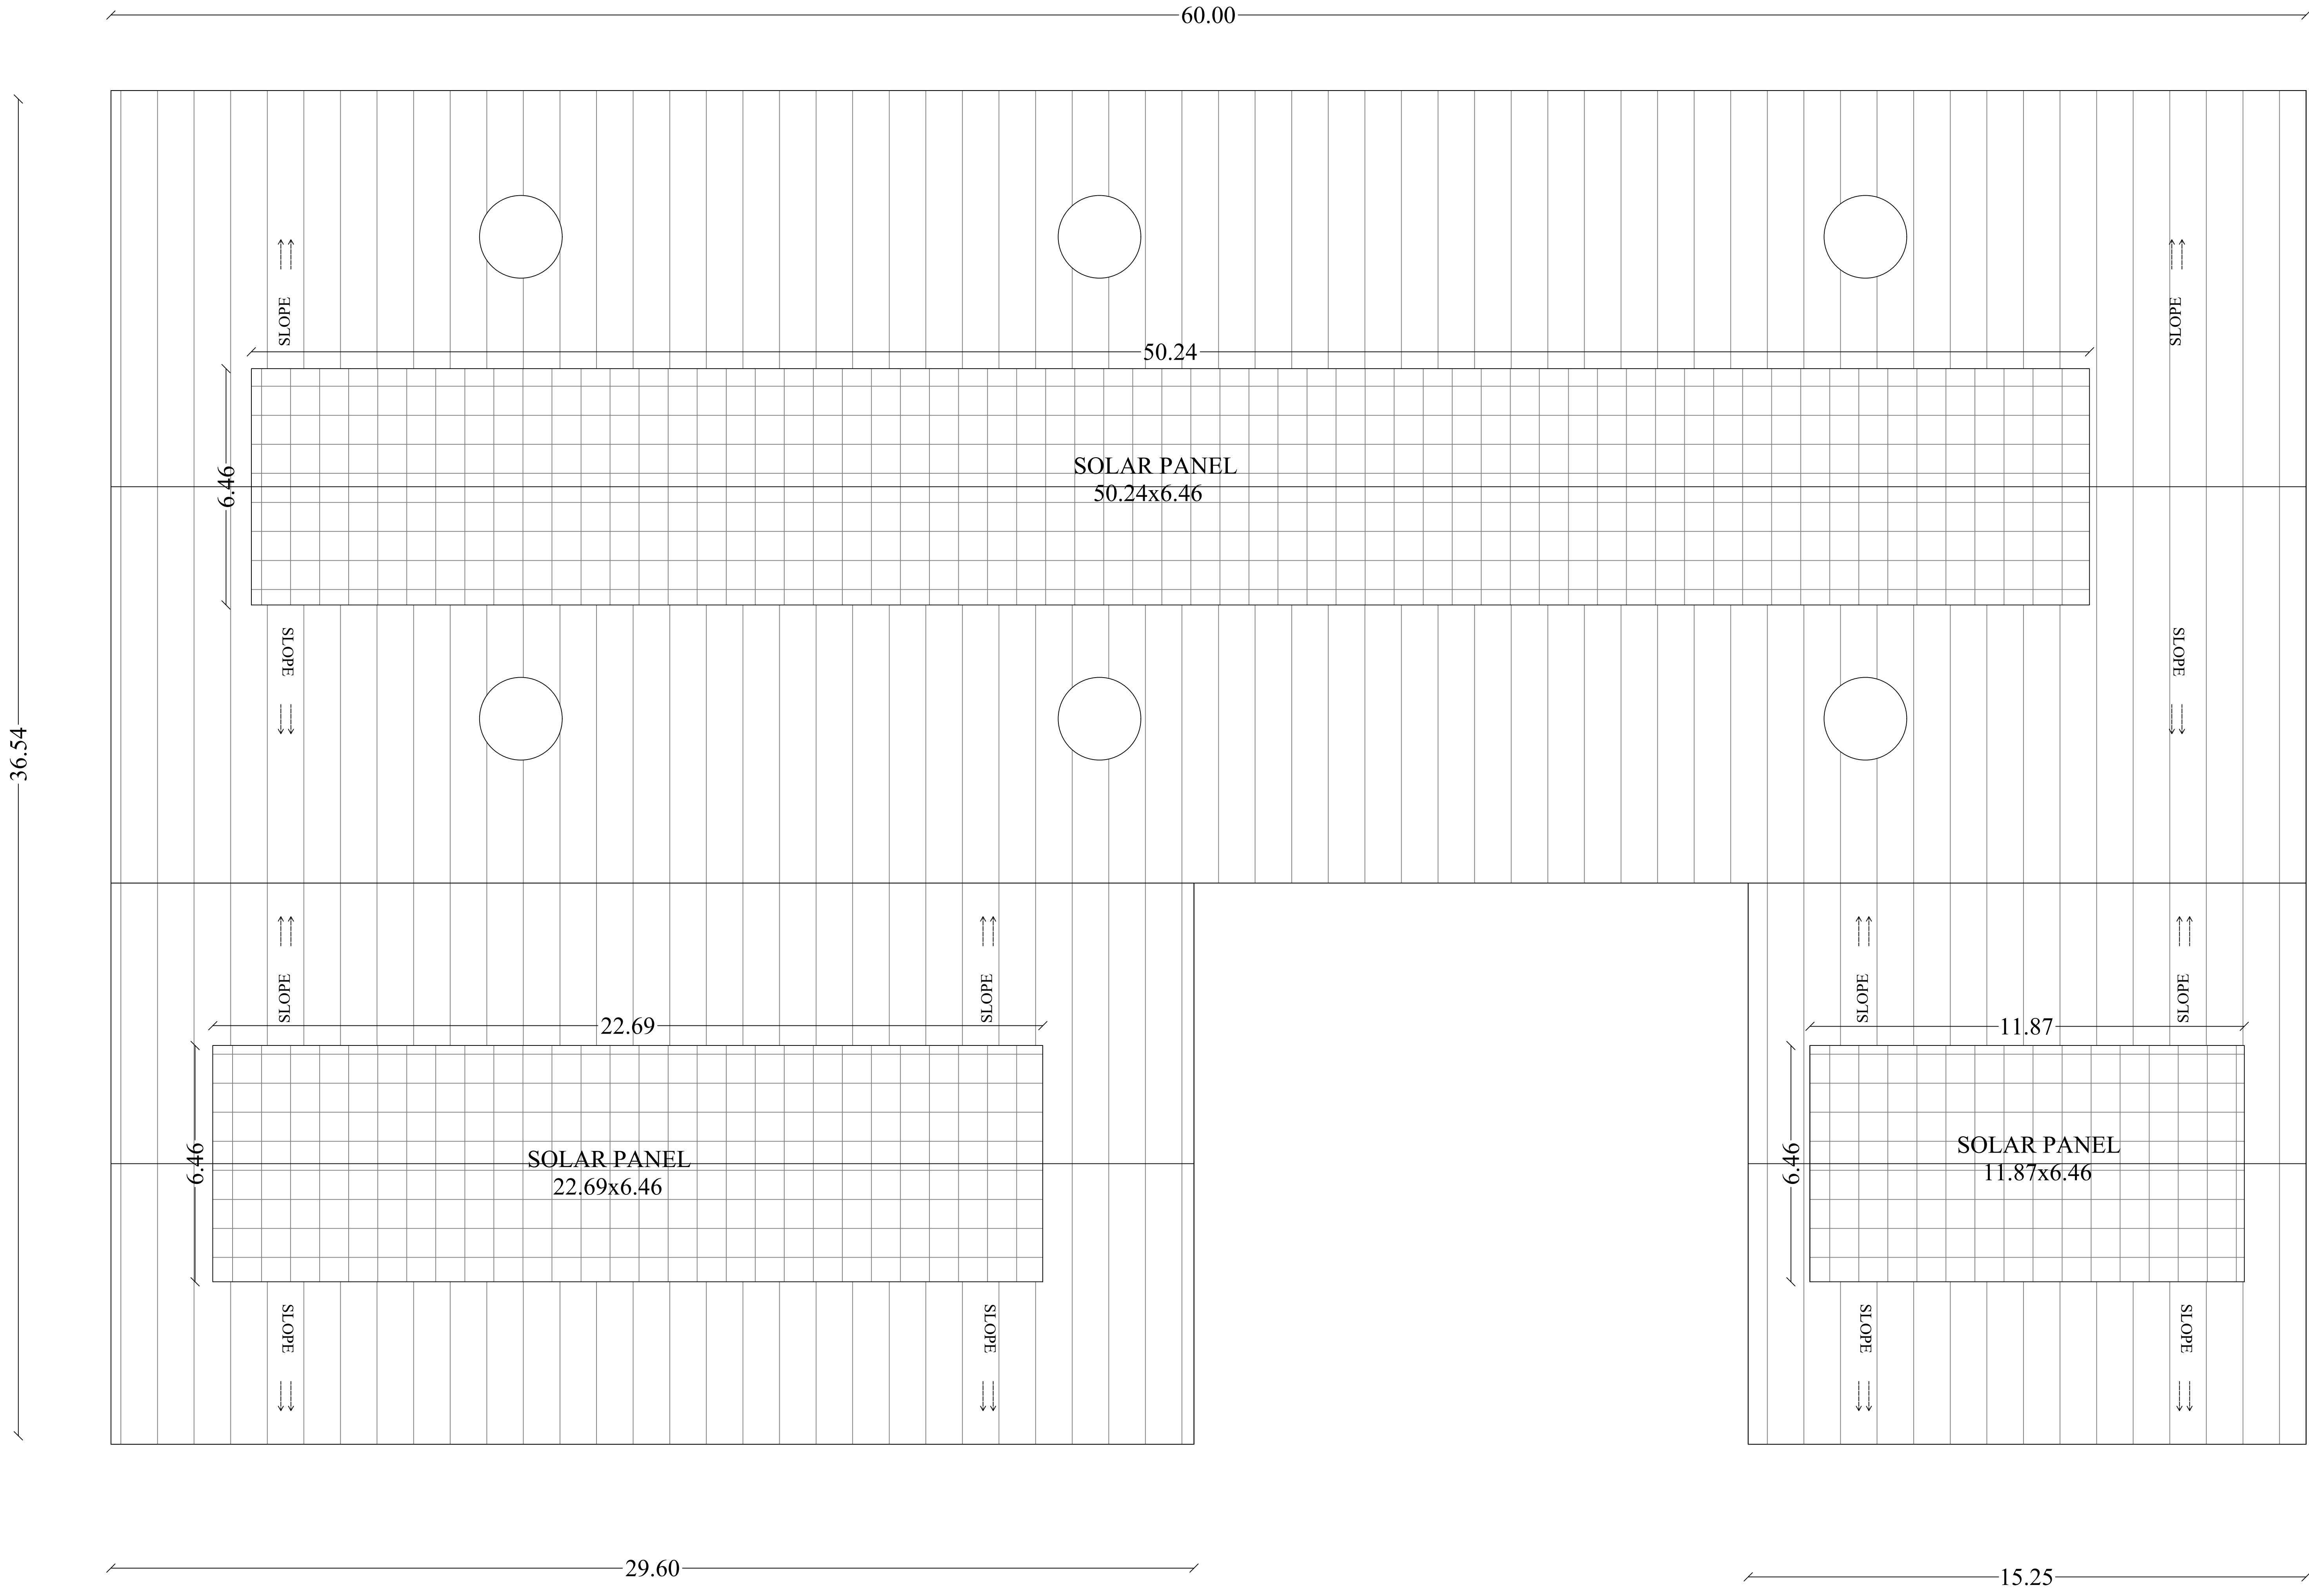

SHEET ROOF - TERRACE

BLOCK NO : 4

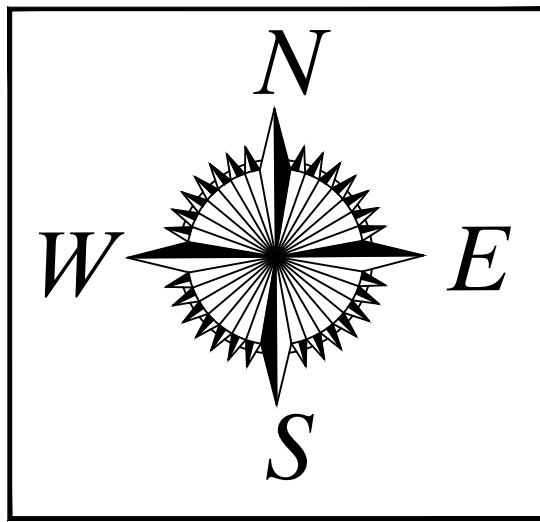

SHEET NO :5/10

DETAILED PLAN SHOWING THE APPROVED EXISTING AND PROPOSED ADDITIONAL CONSTRUCTION OF INDUSTRIAL BUILDING (GREEN CATEGORY- RUBBER GOODS INDUSTRY(WITH GAS OPERATED BABY BOILER)- MANUFACTURING OF TYRE REPAIR GUM COMPOUNDS AND TYRE REPAIR PATCHES) AT R.S.NO:2358A/2, 2362/1, 2363/3B, 2363/4, 2376/1A2, 2376/1B IN ANDIPATTI BIT - 2 VILLAGE, ANDIPATTI TALUK, THENI DISTRICT.

SCALE 1:100 ALL DIMENSIONS ARE IN METER

SITE AREA
Approved Site Area = 4564.00 Sq.M (1.12 ¼ac)
Proposed Area As Per Document = 29005.00 Sq.M (7.16 ¾ac)
Proposed Area As Per Patta = 28700.00 Sq.M (7.09 ¼ac)
Total Area As Per Fmb / Ground = 32579.80 Sq.M
(least area to be considered)

EXISTING BUILDING APPROVED DETAILS :
நடைமுறையில் (10.10) ஏ.எம். 07.௮ / 2015

AREA OF THE SITE = 4564.00 Sq.M
NO OF LABOURS = 14 Nos

S. NO	DESCRIPTION	F.S.I AREA (SQ.M)	NON F.S.I AREA (SQ.M)	TOTAL AREA (SQ.M)
1	EXISTING BLOCK -1 (PRODUCTION MILL) GROUND FLOOR	2205.50	-	2205.50

PROPOSED BUILDING DETAILS				
S. NO	DESCRIPTION	F.S.I AREA (SQ.M)	NON F.S.I AREA (SQ.M)	TOTAL AREA (SQ.M)
1	EXISTING BLOCK -1 (STORAGE UNIT) GROUND FLOOR	311.29	-	311.29
2	EXISTING BLOCK -2 (TOILET) GROUND FLOOR	57.85	-	57.85
3	EXISTING BLOCK -3 (STORAGE UNIT) GROUND FLOOR	168.32	-	168.32
4	PROPOSED BLOCK -4 (WORKSHOP) GROUND FLOOR	1987.53	-	1987.53
5	PROPOSED BLOCK -5 (STORAGE UNIT) GROUND FLOOR	584.00	-	584.00
6	PROPOSED BLOCK -6 (WORKSHOP) GROUND FLOOR	740.00	-	740.00
7	EXISTING BLOCK -7 (PRODUCTION HALL) GROUND FLOOR	1075.18	-	1075.18
8	PROPOSED BLOCK -8 (STORAGE UNIT) GROUND FLOOR	1751.92	-	1751.92
9	EXISTING BLOCK -9 (BABY STEAM BOILER) GROUND FLOOR	144.45	-	144.45
TOTAL BUILT UP AREA		6820.54	-	6820.54

HP DETAILS BLOCK NO : 4					
S. NO	MACHINE NAME	MACHINE CODE	NO OF MACHINE	HP/PER MACHINE	TOTAL HP
1	Rubber Dispersion Kneader 75L	RDK	1	100	100HP
2	Rubber Mixing Mill	RMM	2	60	120HP
3	Air Compressor 350 L Tank	ACT	1	7.5	7.5HP
4	Rubber Ball Cutter	RB	1	5	5HP
5	Rubber Calendar	RC	3	5	15HP
6	Cooling Drum & Conveyor	CD	3	2	6HP
TOTAL HP					253.5HP

JOINERY DETAILS		
RS	ROLLING SHUTTER	1.52 x 2.43
RS1	ROLLING SHUTTER	1.61 x 2.40
RS2	ROLLING SHUTTER	2.28 x 2.40
RS3	ROLLING SHUTTER	2.43 x 2.43
RS4	ROLLING SHUTTER	3.27 x 2.43
RS5	ROLLING SHUTTER	2.44 x 2.44
RS6	ROLLING SHUTTER	3.65 x 2.13
RS7	ROLLING SHUTTER	3.73 x 2.13
D	DOOR	0.76 x 2.13
D1	DOOR	0.99 x 1.98
D2	DOOR	1.20 x 2.40
D3	DOOR	1.20 x 2.50
D4	DOOR	1.20 x 2.51
D5	DOOR	1.44 x 2.30
D6	DOOR	1.44 x 2.43
D7	DOOR	1.52 x 2.13
D8	DOOR	1.98 x 2.43
D9	DOOR	1.20 x 1.98
V1	VENTILATOR	1.20 x 0.60
O	OPENING	1.52 x 2.43
O1	OPENING	2.89 x 2.43
O2	OPENING	3.57 x 2.43
O3	OPENING	4.02 x 2.43
W	WINDOW	1.52 x 1.52
W1	WINDOW	1.20 x 1.52
W2	WINDOW	1.44 x 1.52
W3	WINDOW	2.44 x 1.52
W4	WINDOW	0.90 x 1.00
V2	VENTILATOR	0.90 x 0.60
W5	WINDOW	1.52 x 1.52
V3	VENTILATOR	1.52 x 0.60
W6	WINDOW	2.44 x 1.50
V4	VENTILATOR	2.44 x 0.71
V5	VENTILATOR	0.76 x 0.76

Ar.R.KARTHIKEYAN,M.Arch.,AIIA.,
COA REGISTERED ARCHITECT
(Reg. No: CA/2017/85454)
KARTHIK CONSULTANTS
Cell No: 70945 55585
No: 5D, 1st Floor, Adithya Homes,
Duraismy Nagar, By-Pass Road,
MADURAI-625 010.

ARCHITECT

Er. T.S. JANARTHANAN,
M.E (Struct),FACCE(I),MCI.,
Registered Structural Engineer (LPA)
Reg. No: RSE/G-1116/20206
7, A, Punthadi 8th Street
Near Thanjavur Sandhat, Madurai-625 001
Mobile: 97877 03596


STRUCTURAL ENGINEER

Er. VSUREYA PRAKASH B.E.,
REGISTERED ENGINEER GRADE-I
018/2024/RE-GR-/DTCP/MADURAI
21B, First Floor, Kannadhasan Street,
S.S.Colony, Madurai-16. Ph: 737988777

ENGINEER

APPLICANT

- NOTES:-
1. Rain Water Harvesting System to be Provided.
 2. Bath ,Kitchen waste water to be used for Garden Purpose.
 - 3.Solar Energy System to be Provided.
 4. W/C water to be connected with Septic Tank.
 5. Fire Resistance to be Provided.
 6. Emergency alarm to be provided.
 7. Structure is Designed Safely For Earthquake Resistance.
 - 8.First Aid Box with all Equipment to be provided.
 - 9.Mechanical Ventilation provided.(whether it is used)
 - 10.Drinking water provided [DW]

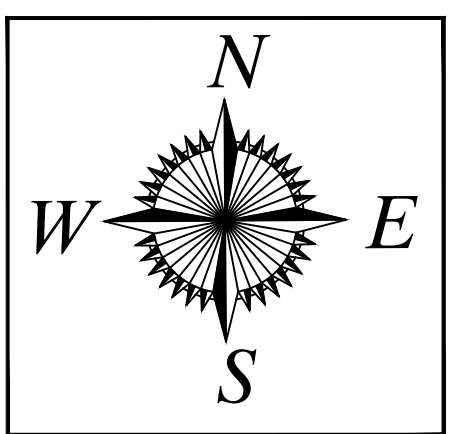

DETAILED PLAN SHOWING THE APPROVED EXISTING AND PROPOSED ADDITIONAL CONSTRUCTION OF INDUSTRIAL BUILDING (GREEN CATEGORY- RUBBER GOODS INDUSTRY(WITH GAS OPERATED BABY BOILER)- MANUFACTURING OF TYRE REPAIR GUM COMPOUNDS AND TYRE REPAIR PATCHES) AT R.S.NO:2358A/2, 2362/1, 2363/3B, 2363/4, 2376/1A2, 2376/1B IN ANDIPATTI BIT - 2 VILLAGE, ANDIPATTI TALUK, THENI DISTRICT.

SCALE 1:100 | ALL DIMENSIONS ARE IN METER

SITE AREA

Approved Site Area = 4564.00 Sq.M (1.12 ¾ac)
Proposed Area As Per Document = 29005.00 Sq.M (7.16 ¾ac)
Proposed Area As Per Patta = 28700.00 Sq.M (7.09 ¾ac)
Total Area As Per Fmb / Ground = 32579.80 Sq.M
(least area to be considered)

EXISTING BUILDING APPROVED DETAILS :

நண்டித்தி(ம.ம)எண். 07அ /2015

AREA OF THE SITE = 4564.00 Sq.M

NO OF LABOURS = 14 Nos

S. NO	DESCRIPTION	F.S.I AREA (SQ.M)	NON F.S.I AREA (SQ.M)	TOTAL AREA (SQ.M)
1	EXISTING BLOCK -1 (PRODUCTION MILL) GROUND FLOOR	2205.50	-	2205.50

PROPOSED BUILDING DETAILS :

S. NO	DESCRIPTION	F.S.I AREA (SQ.M)	NON F.S.I AREA (SQ.M)	TOTAL AREA (SQ.M)
1	EXISTING BLOCK -1 (STORAGE UNIT) GROUND FLOOR	311.29	-	311.29
2	EXISTING BLOCK -2 (TOILET) GROUND FLOOR	57.85	-	57.85
3	EXISTING BLOCK -3 (STORAGE UNIT) GROUND FLOOR	168.32	-	168.32
4	PROPOSED BLOCK -4 (WORKSHOP) GROUND FLOOR	1987.53	-	1987.53
5	PROPOSED BLOCK -5 (STORAGE UNIT) GROUND FLOOR	584.00	-	584.00
6	PROPOSED BLOCK -6 (WORKSHOP) GROUND FLOOR	740.00	-	740.00
7	EXISTING BLOCK -7 (PRODUCTION HALL) GROUND FLOOR	1075.18	-	1075.18
8	PROPOSED BLOCK -8 (STORAGE UNIT) GROUND FLOOR	1751.92	-	1751.92
9	EXISTING BLOCK -9 (BABY STEAM BOILER) GROUND FLOOR	144.45	-	144.45
TOTAL BUILT UP AREA		6820.54	-	6820.54

HP DETAILS BLOCK NO : 6


S. NO	MACHINE NAME	MACHINE CODE	NO.OF MACHINE	HP/PER MACHINE	TOTAL HP
1	Rubber Molding Hydraulic Press 200T	RMHP	3	10	30HP
2	Hot Air Owen	ACT	1	2.68	2.68HP
3	Value Testing Machine	VCT	1	1	1HP
4	Air Compressor 250L	AC	1	5	5HP
TOTAL HP =					38.68HP

JOINERY DETAILS


RS	ROLLING SHUTTER	1.52 x 2.43
RS1	ROLLING SHUTTER	1.62 x 2.40
RS2	ROLLING SHUTTER	2.28 x 2.40
RS3	ROLLING SHUTTER	2.43 x 2.43
RS4	ROLLING SHUTTER	3.27 x 2.43
RS5	ROLLING SHUTTER	2.44 x 2.44
RS6	ROLLING SHUTTER	3.65 x 2.13
RS7	ROLLING SHUTTER	3.73 x 2.13
D	DOOR	0.76 x 2.13
D1	DOOR	0.99 x 1.98
D2	DOOR	1.20 x 2.40
D3	DOOR	1.20 x 2.50
D4	DOOR	1.20 x 2.51
D5	DOOR	1.44 x 2.30
D6	DOOR	1.44 x 2.43
D7	DOOR	1.52 x 2.13
D8	DOOR	1.98 x 2.43
D9	DOOR	1.20 x 1.98
V1	VENTILATOR	1.20 x 0.60
O	OPENING	1.52 x 2.43
O1	OPENING	2.89 x 2.43
O2	OPENING	3.57 x 2.43
O3	OPENING	4.02 x 2.43
W	WINDOW	1.52 x 1.52
W1	WINDOW	1.20 x 1.52
W2	WINDOW	1.44 x 1.52
W3	WINDOW	2.44 x 1.52
W4	WINDOW	0.90 x 1.00
V2	VENTILATOR	0.90 x 0.60
W5	WINDOW	1.52 x 1.52
V3	VENTILATOR	1.52 x 0.60
W6	WINDOW	2.44 x 1.50
V4	VENTILATOR	2.44 x 0.71
V5	VENTILATOR	0.76 x 0.76

NOTES:-


1. Rain Water Harvesting System to be Provided.
2. Bath ,Kitchen waste water to be used for Garden Purpose.
- 3.Solar Energy System to be Provided.
4. W/C water to be connected with Septic Tank.
5. Fire Resistance to be Provided.
6. Emergency alarm to be provided.
7. Structure is Designed Safely For Earthquake Resistance.
- 8.First Aid Box with all Equipment to be provided.
- 9.Mechanical Ventilation provided.(whether it is used)
- 10.Drinking water provided [DW]

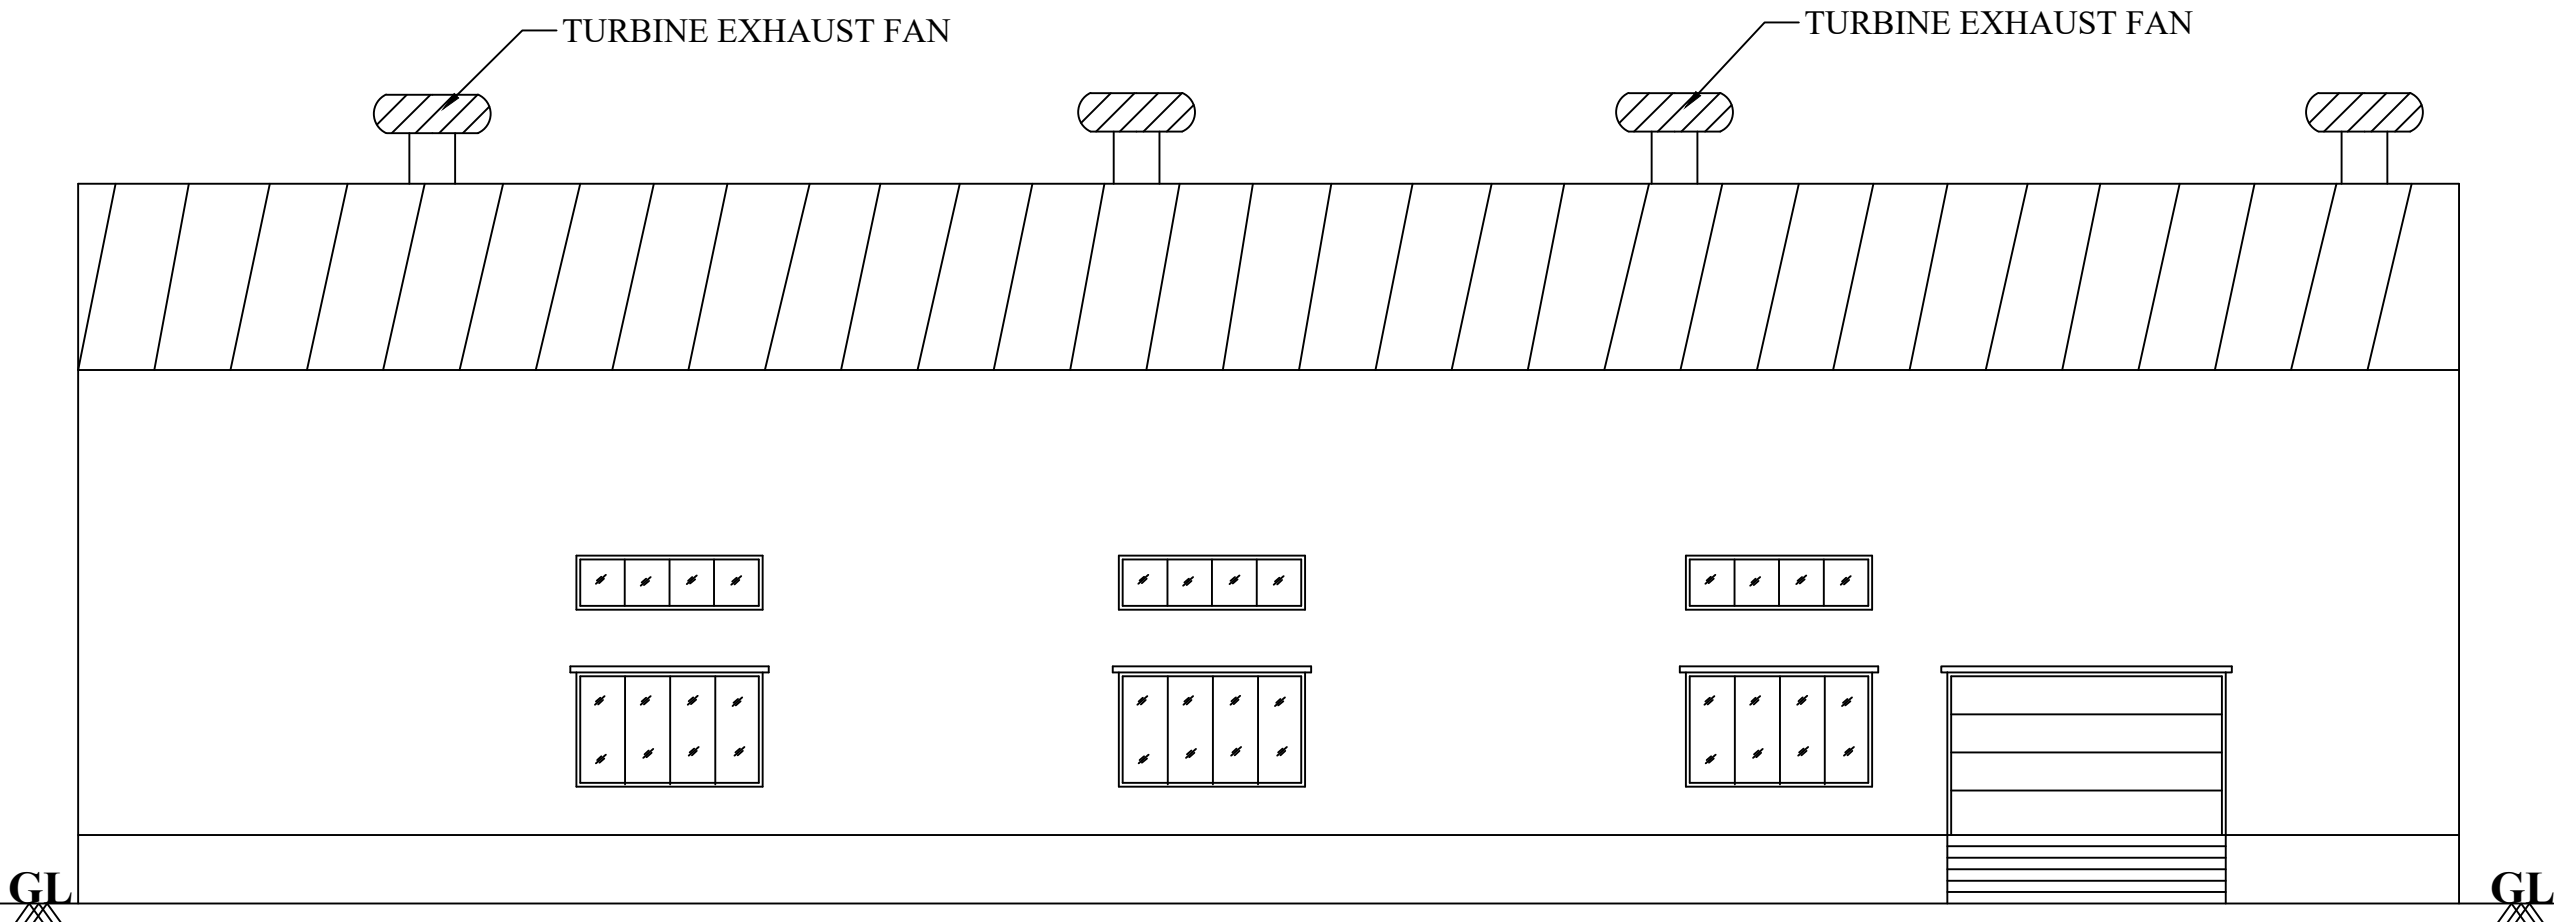


EAST FACING ELEVATION

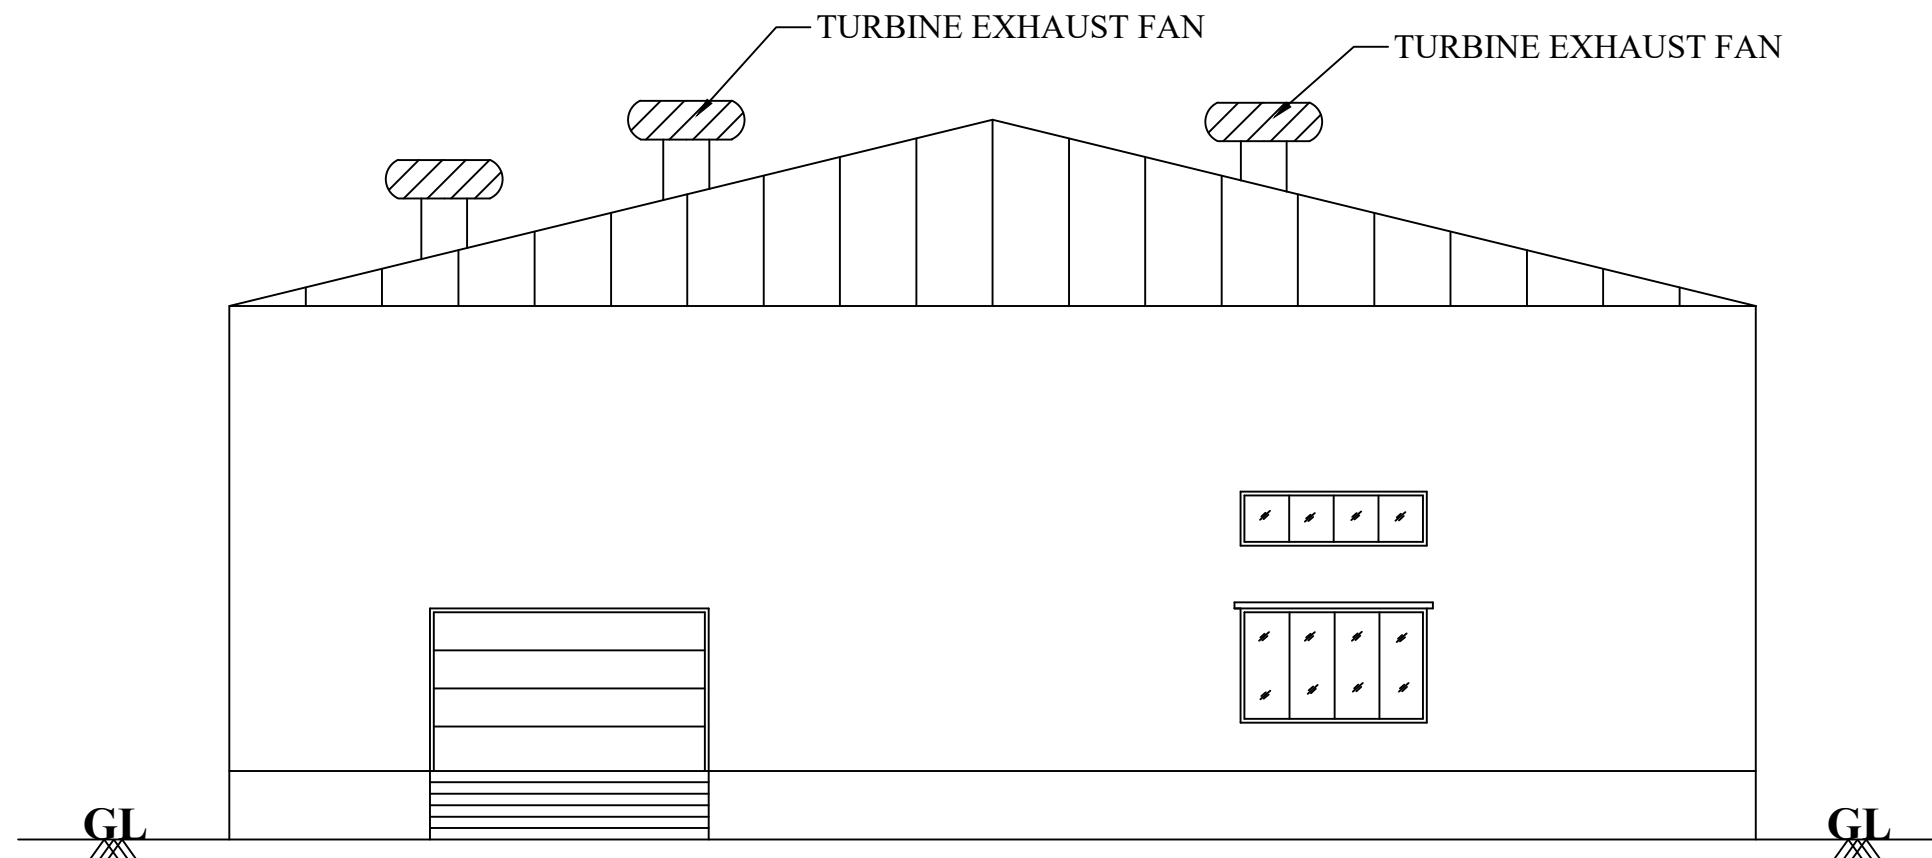


SOUTH FACING ELEVATION

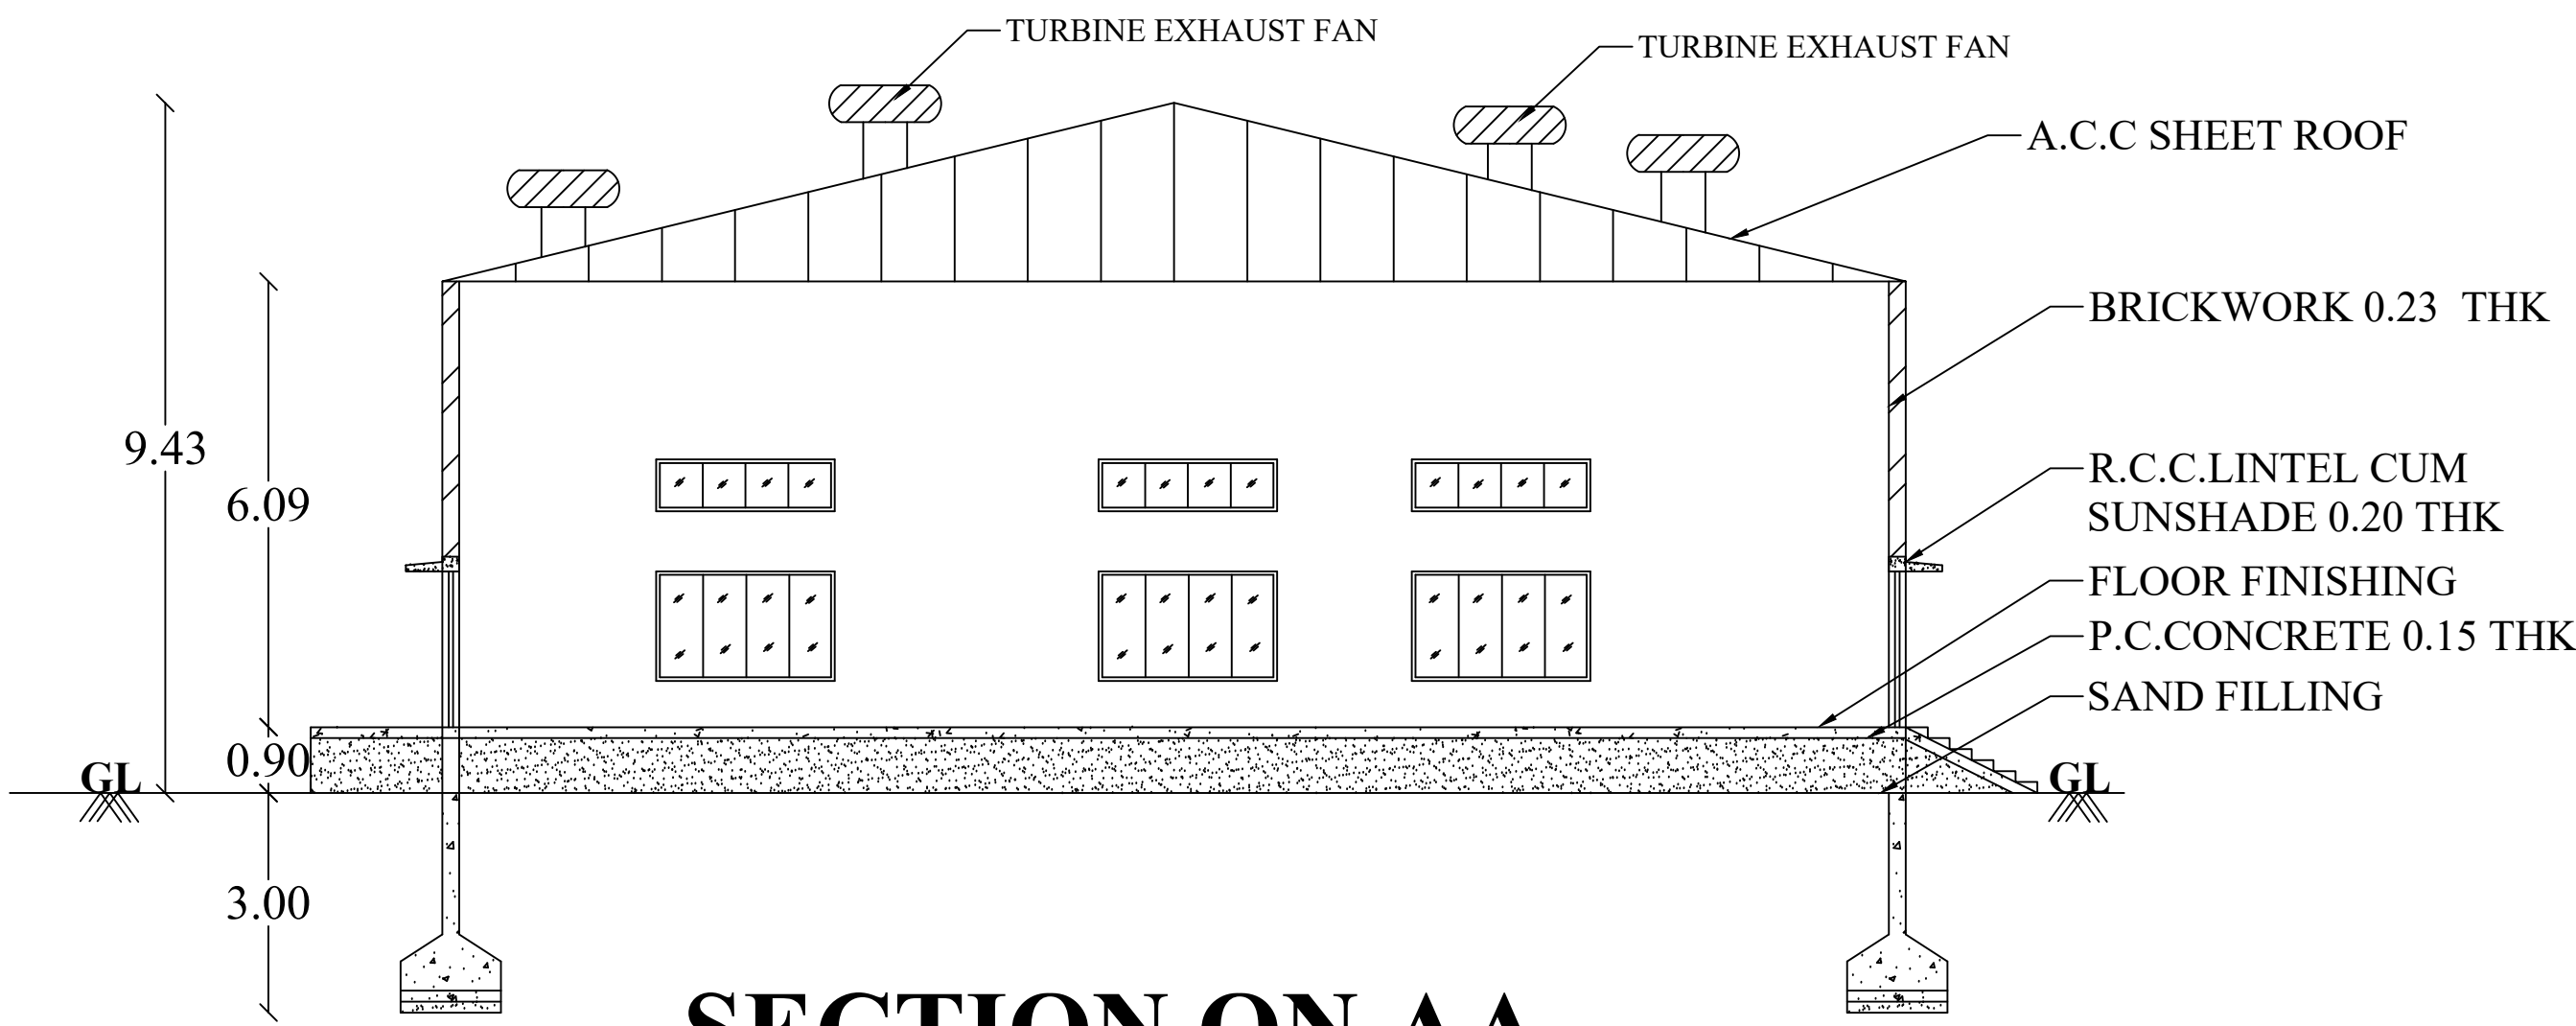

SECTION ON AA

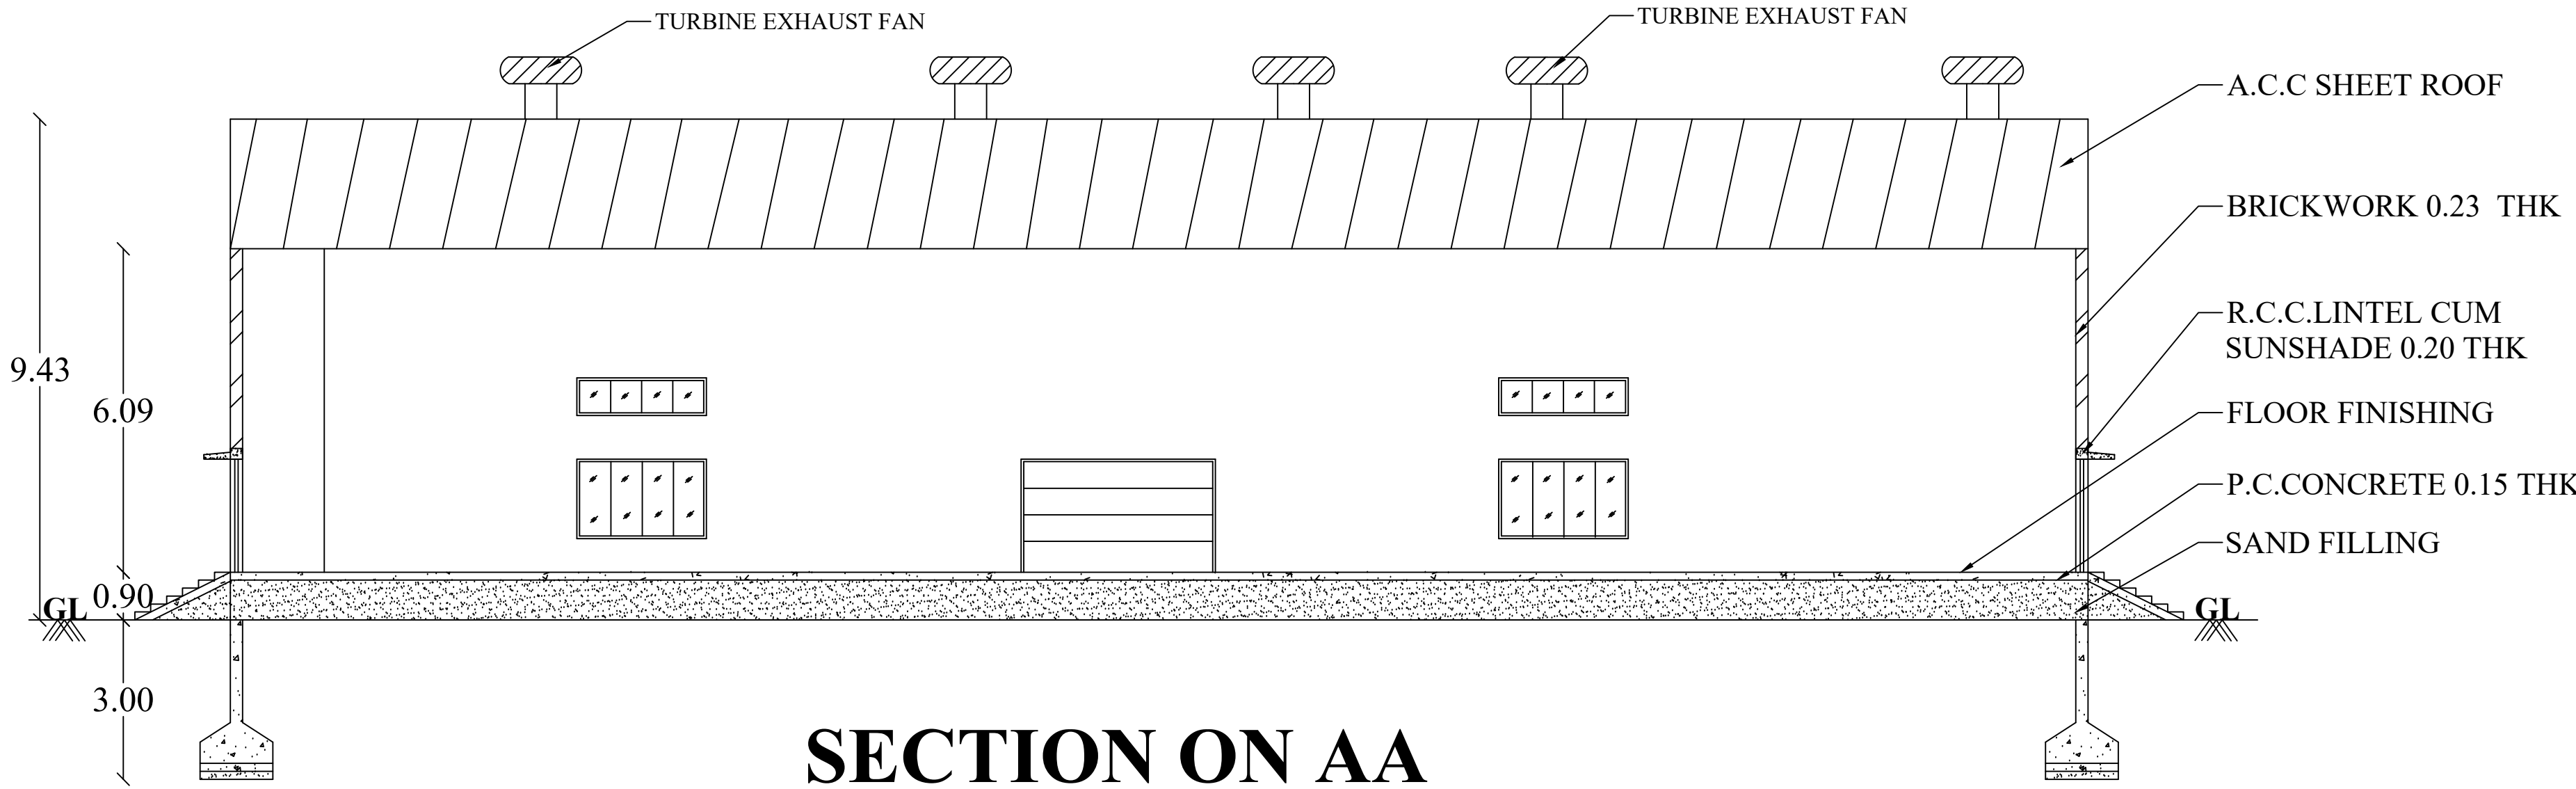


SECTION ON AA

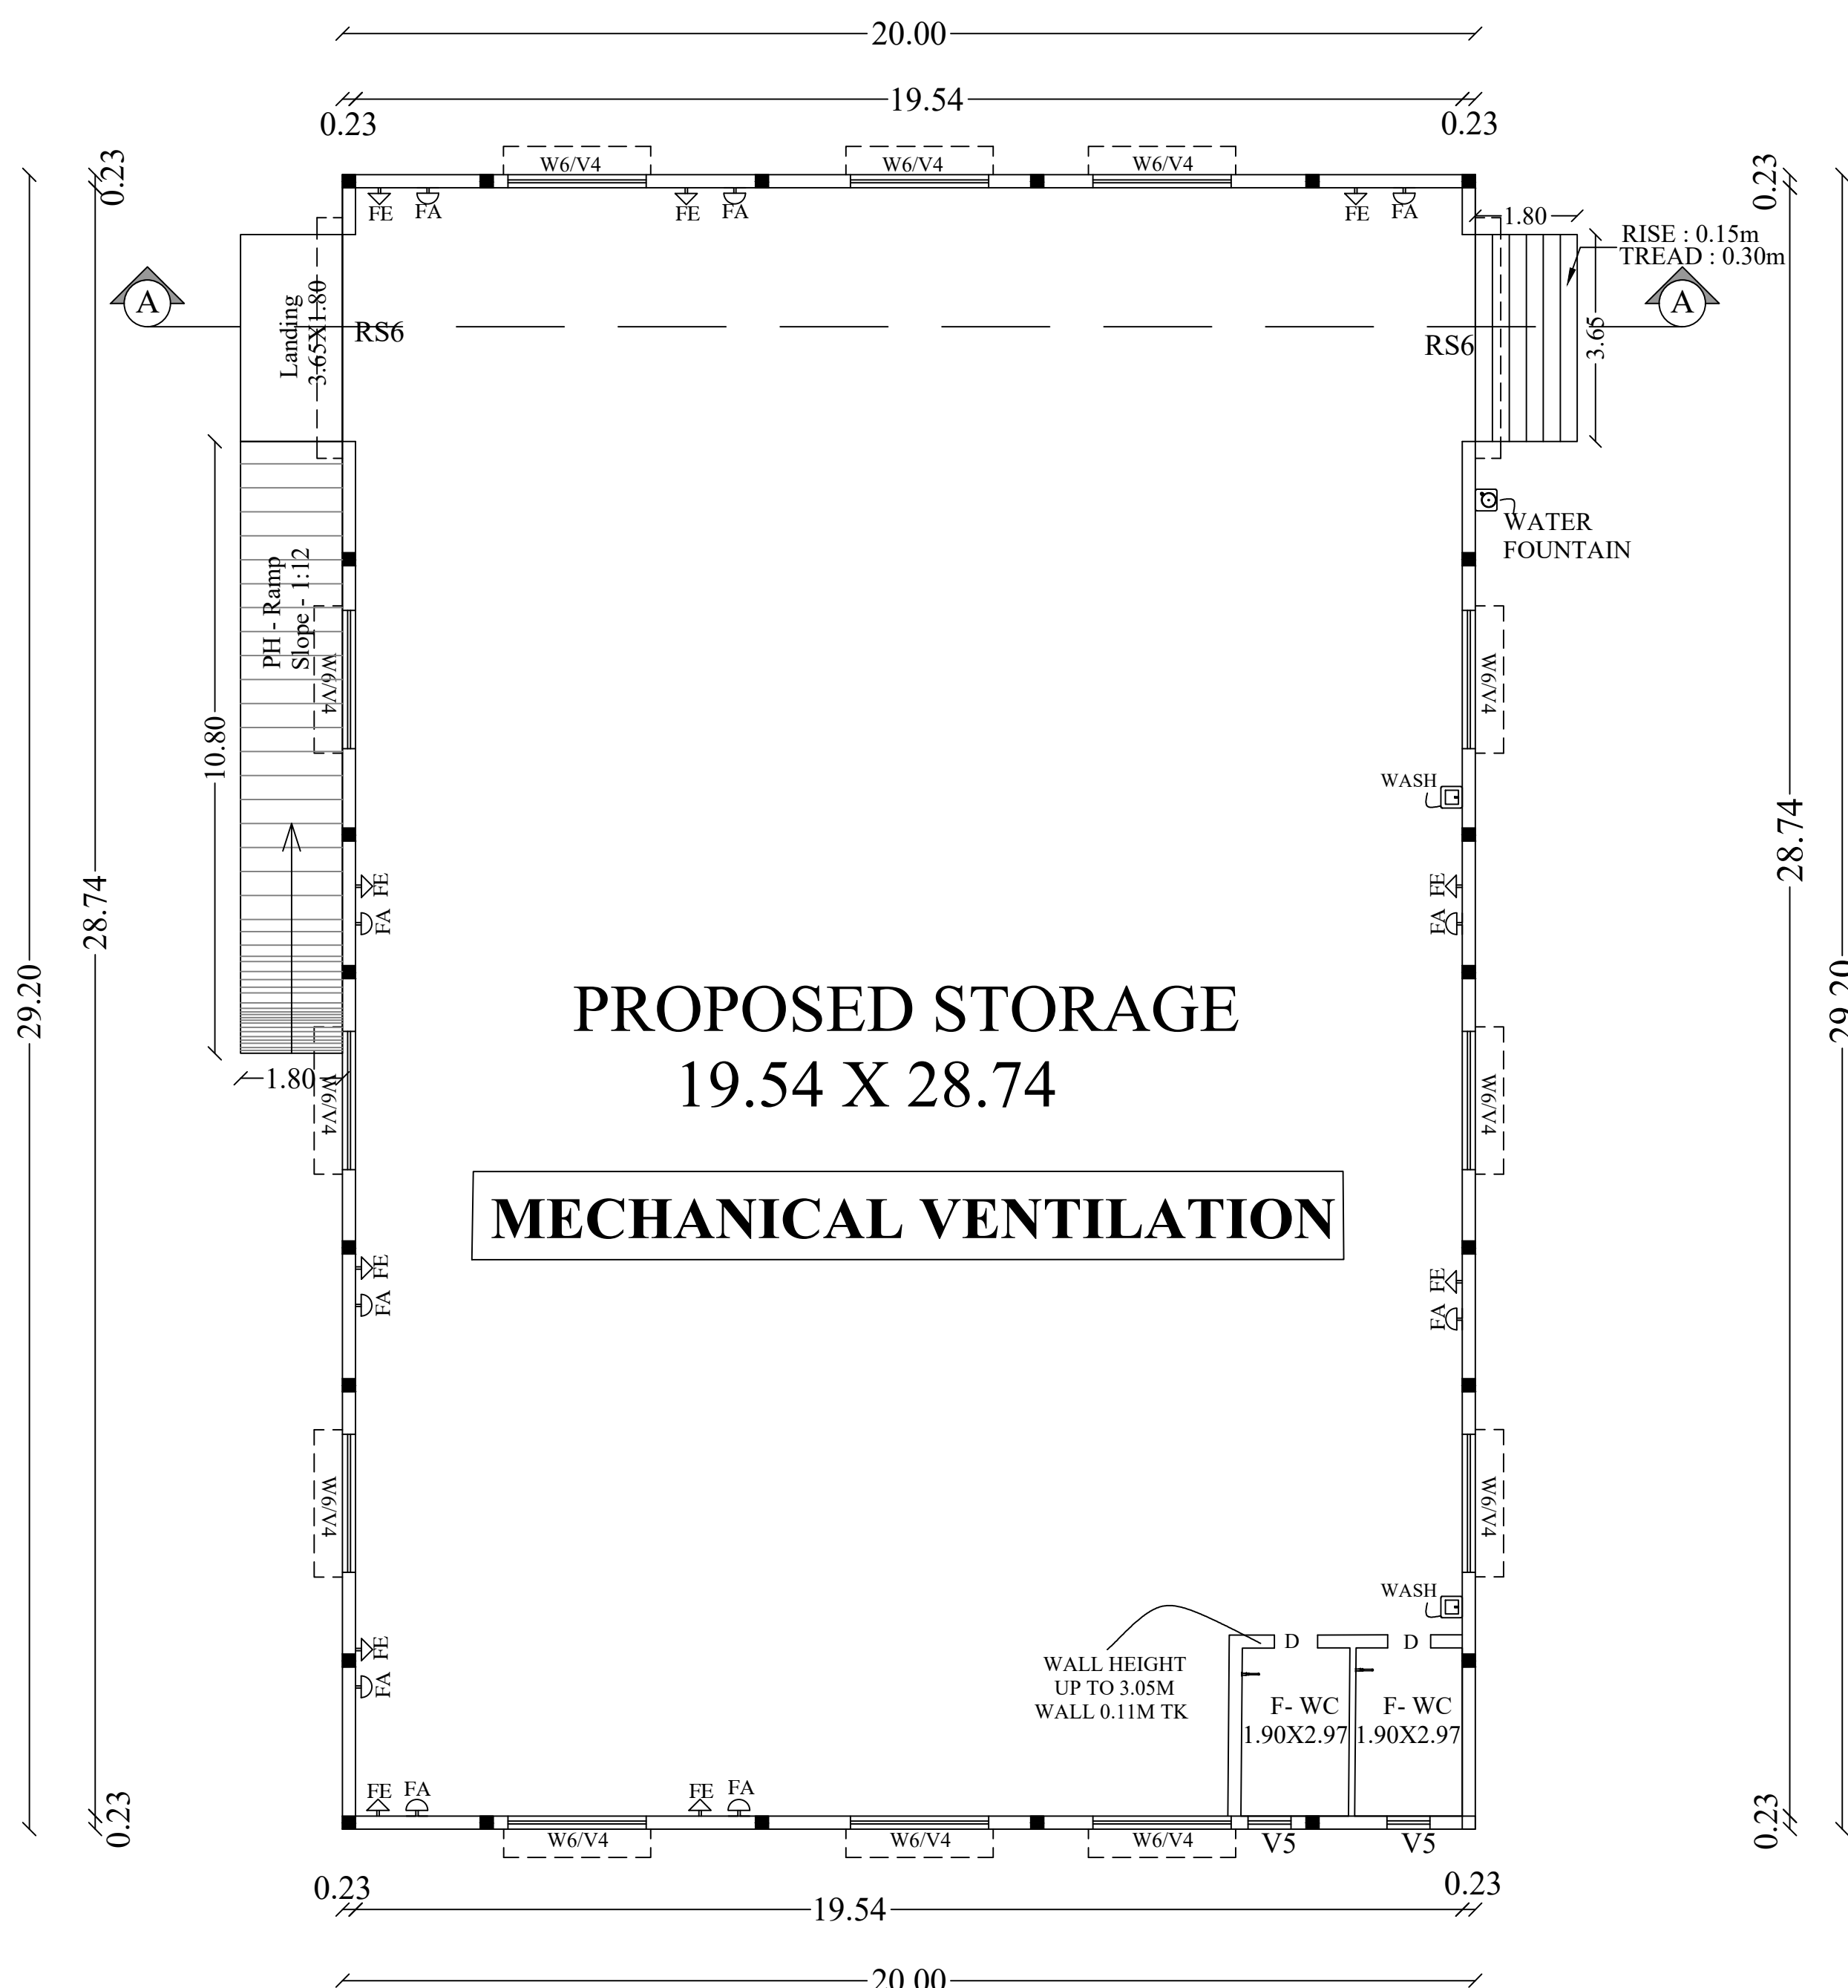

GROUND FLOOR PLAN

BLOCK NO : 5

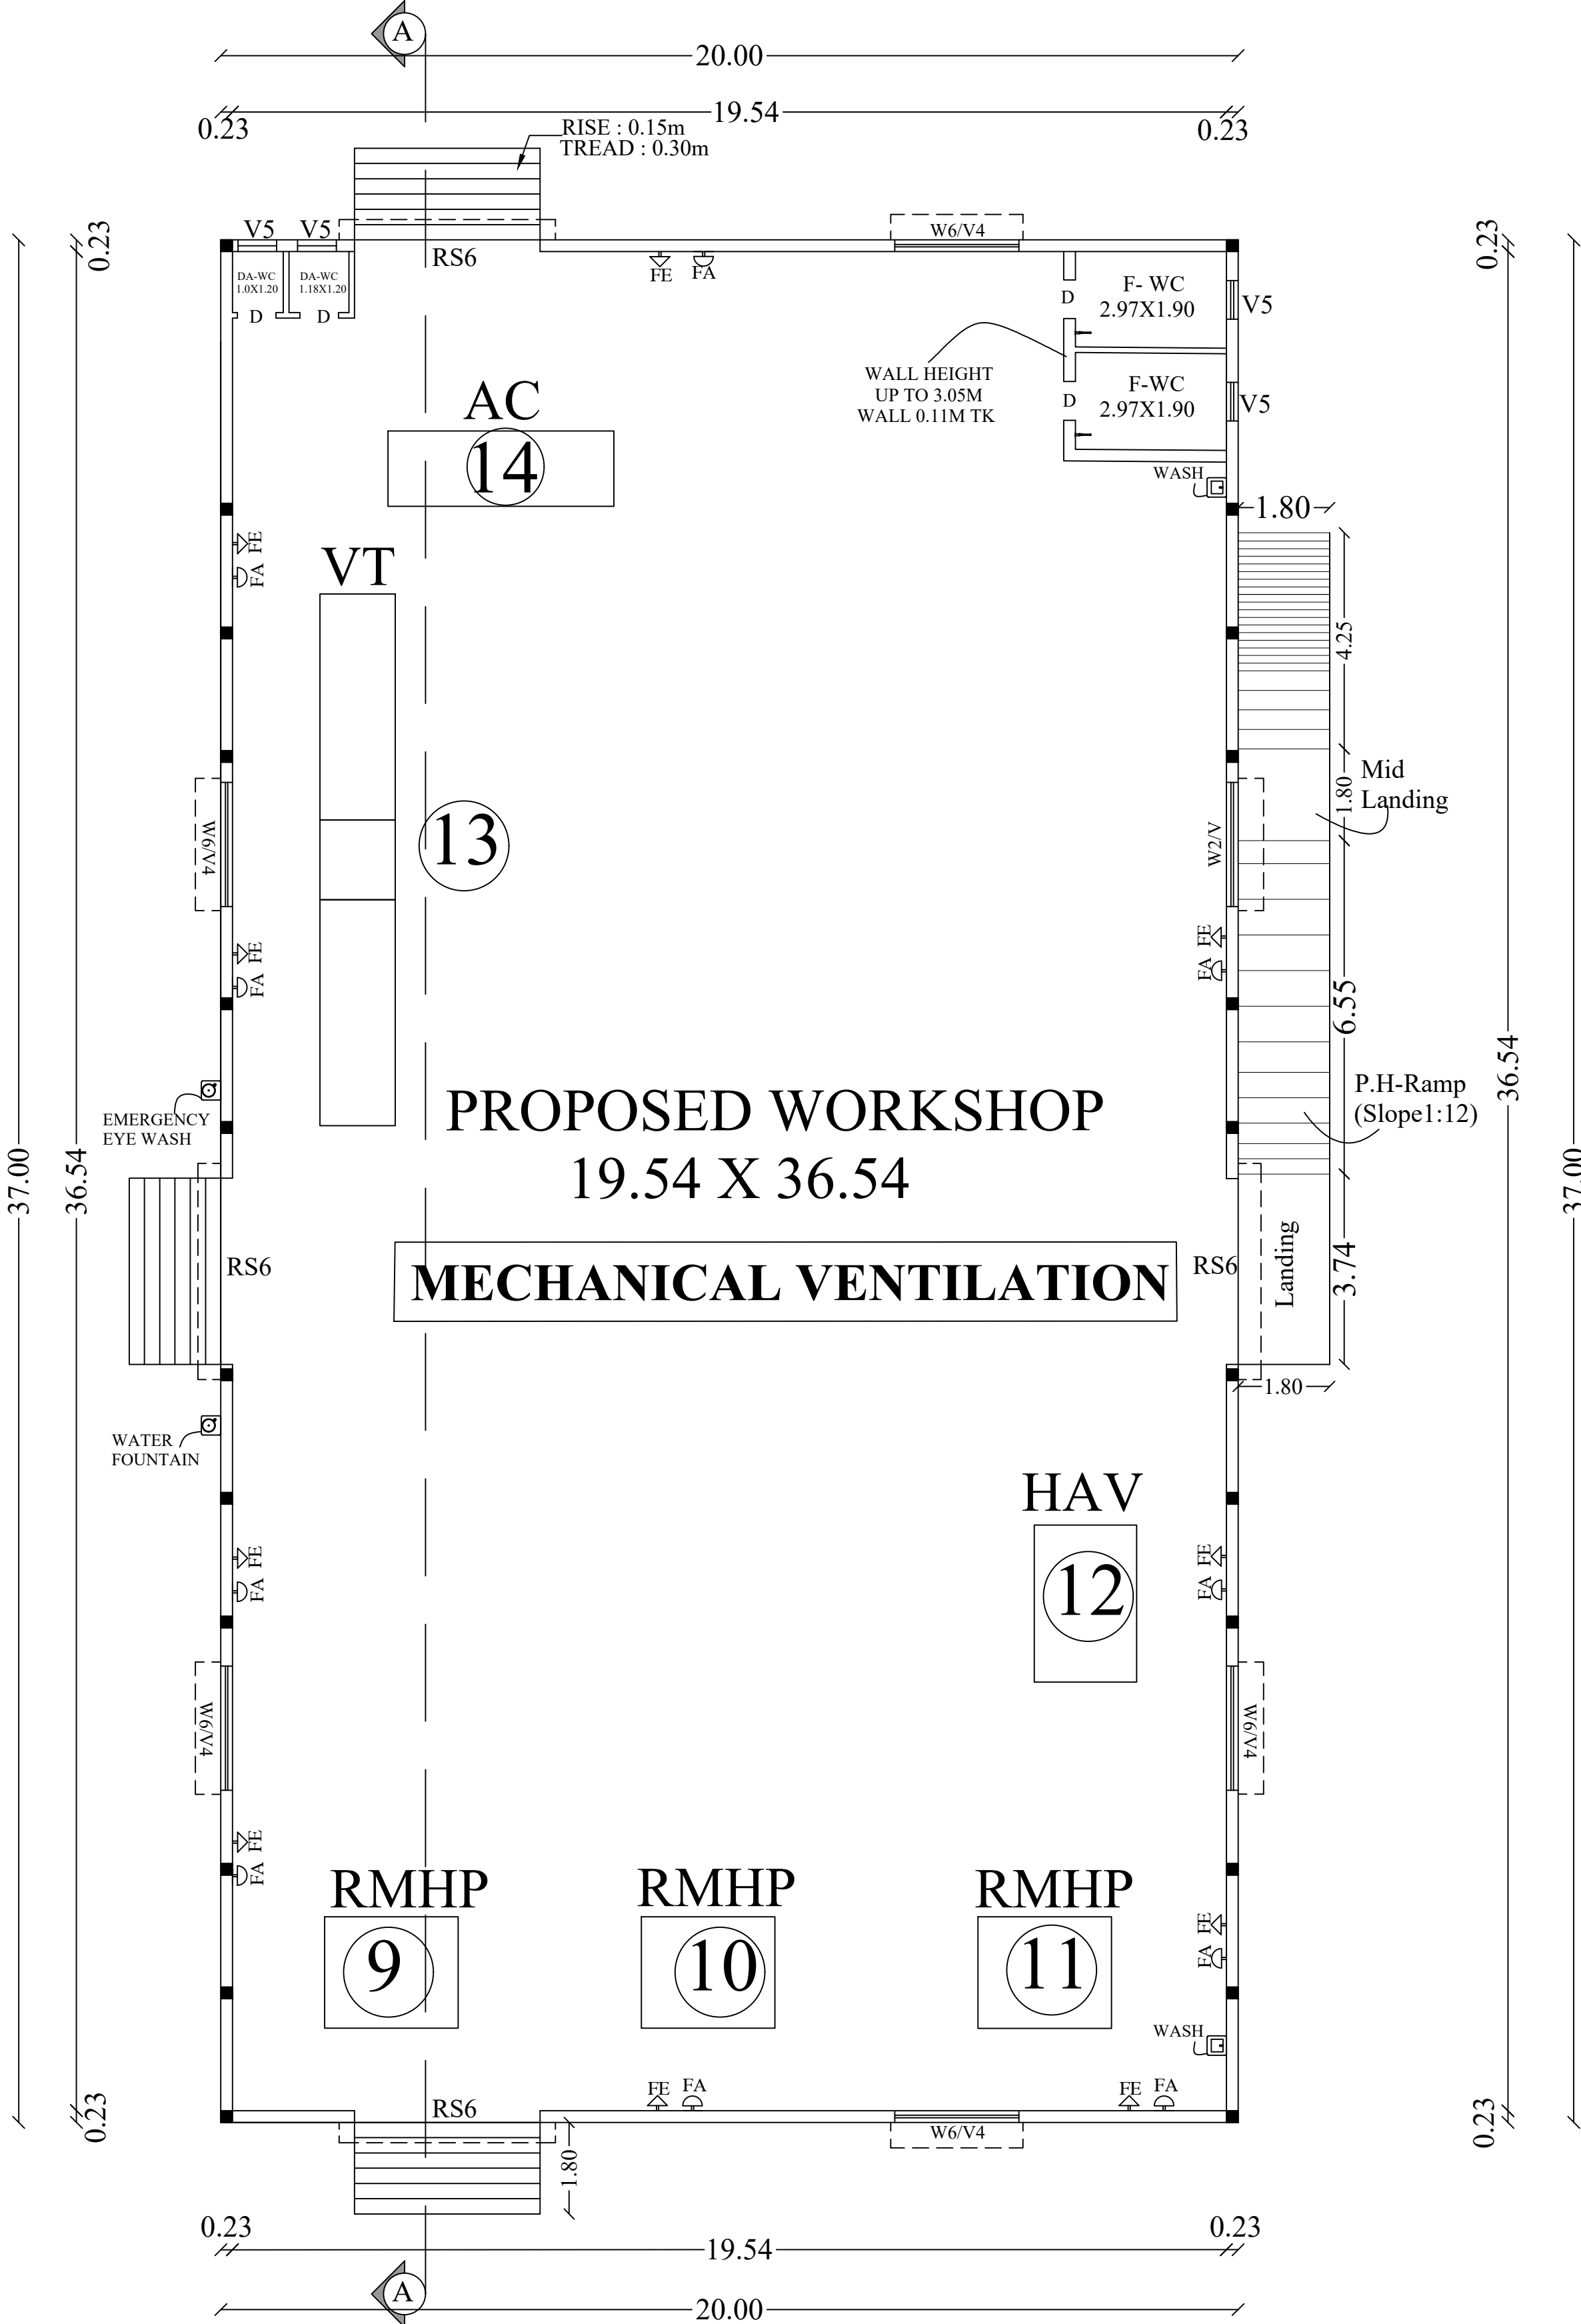

GROUND FLOOR PLAN

BLOCK NO : 6

Ar. R.KARTHIKEYAN, M.Arch., AIIA.,
COA REGISTERED ARCHITECT
(Reg. No: CA/2017/85494)
KARTHIK CONSULTANTS
Cell No: 70945 55585
No: 5D, 1st Floor, Adithya Homes,
Duraismy Nagar, By-Pass Road,
MADURAI-625 010.

ARCHITECT



Er. T.S. JANARTHANAN,
M.E (Struc), FACCE(I), MICI.,
Registered Structural Engineer (LPA)
Reg. No: RSE/Gr.1/16/2026
7 A, Panthadi Bth Street
Near Tharuvu Sandhat, Madurai-625 001
Mobile: 97877 03596

STRUCTURAL ENGINEER




Er. VSUREYA PRAKASH B.E.,
REGISTERED ENGINEER GRADE-I
018/2024/RE-GR-UDCP/MADURAI
218, First Floor, Kannadhasan Street,
S.S.Colony, Madurai-16. Ph: 7373969777

ENGINEER




APPLICANT

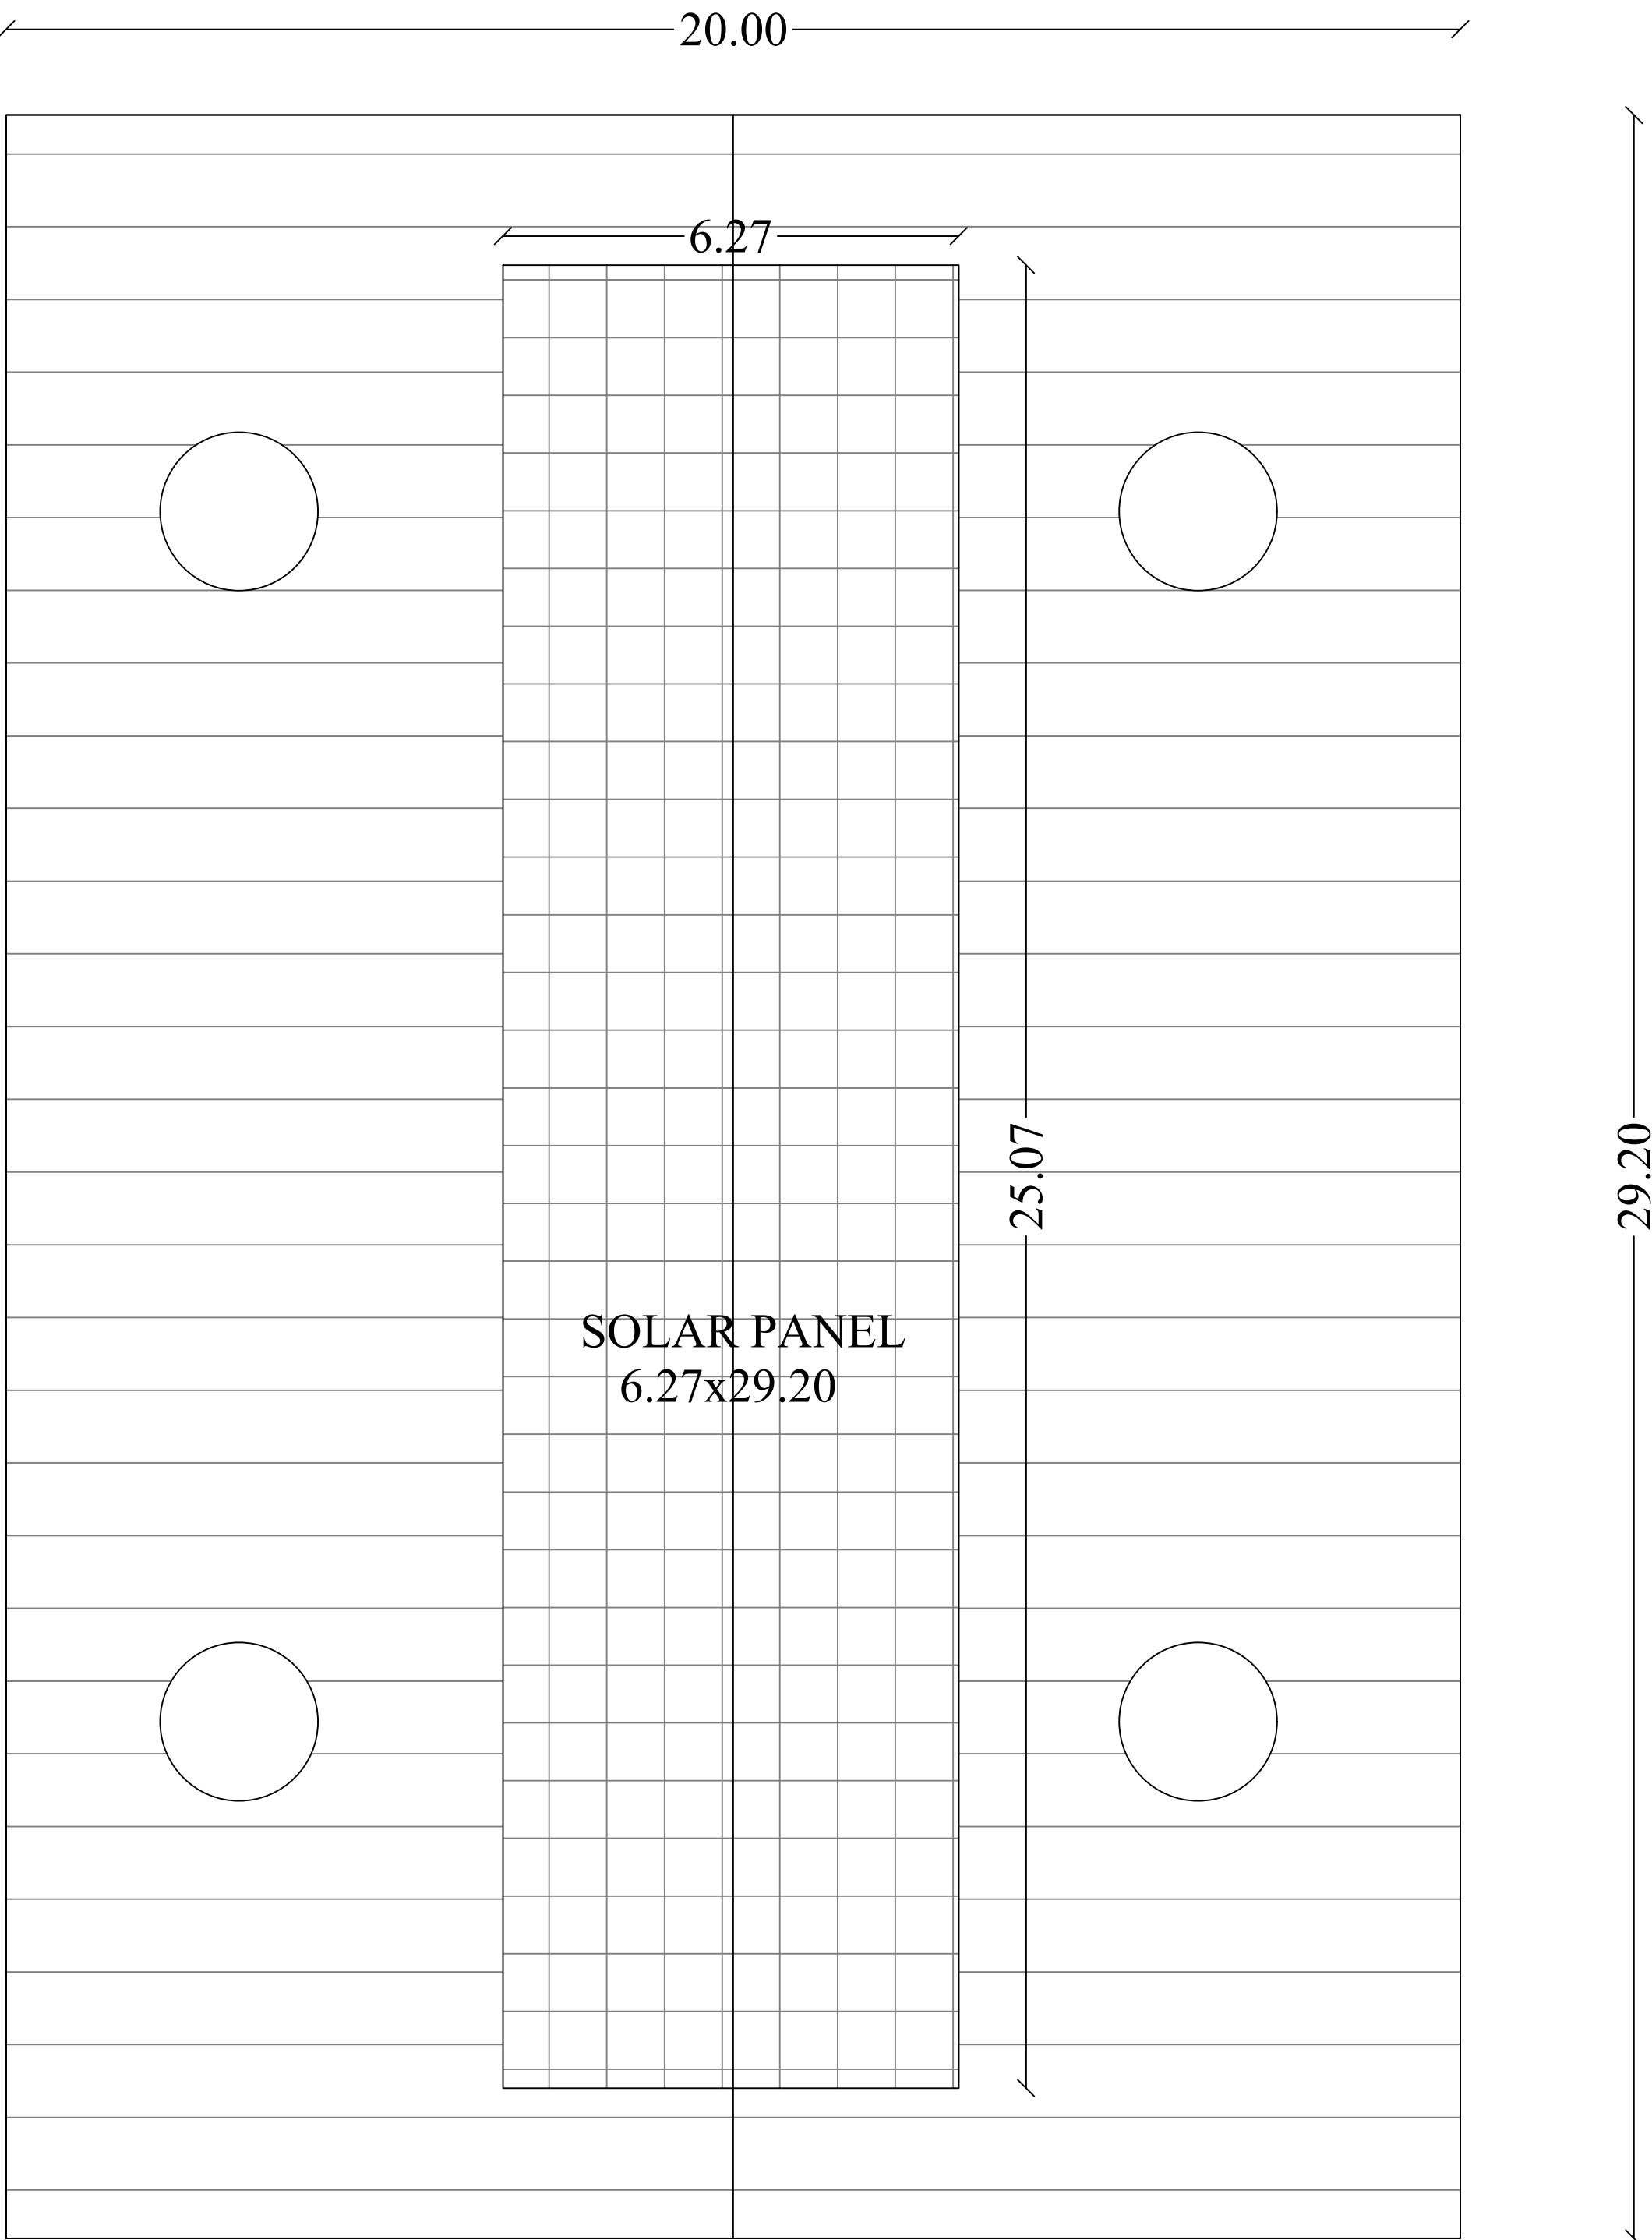


SHEET ROOF - TERRACE

BLOCK NO : 5

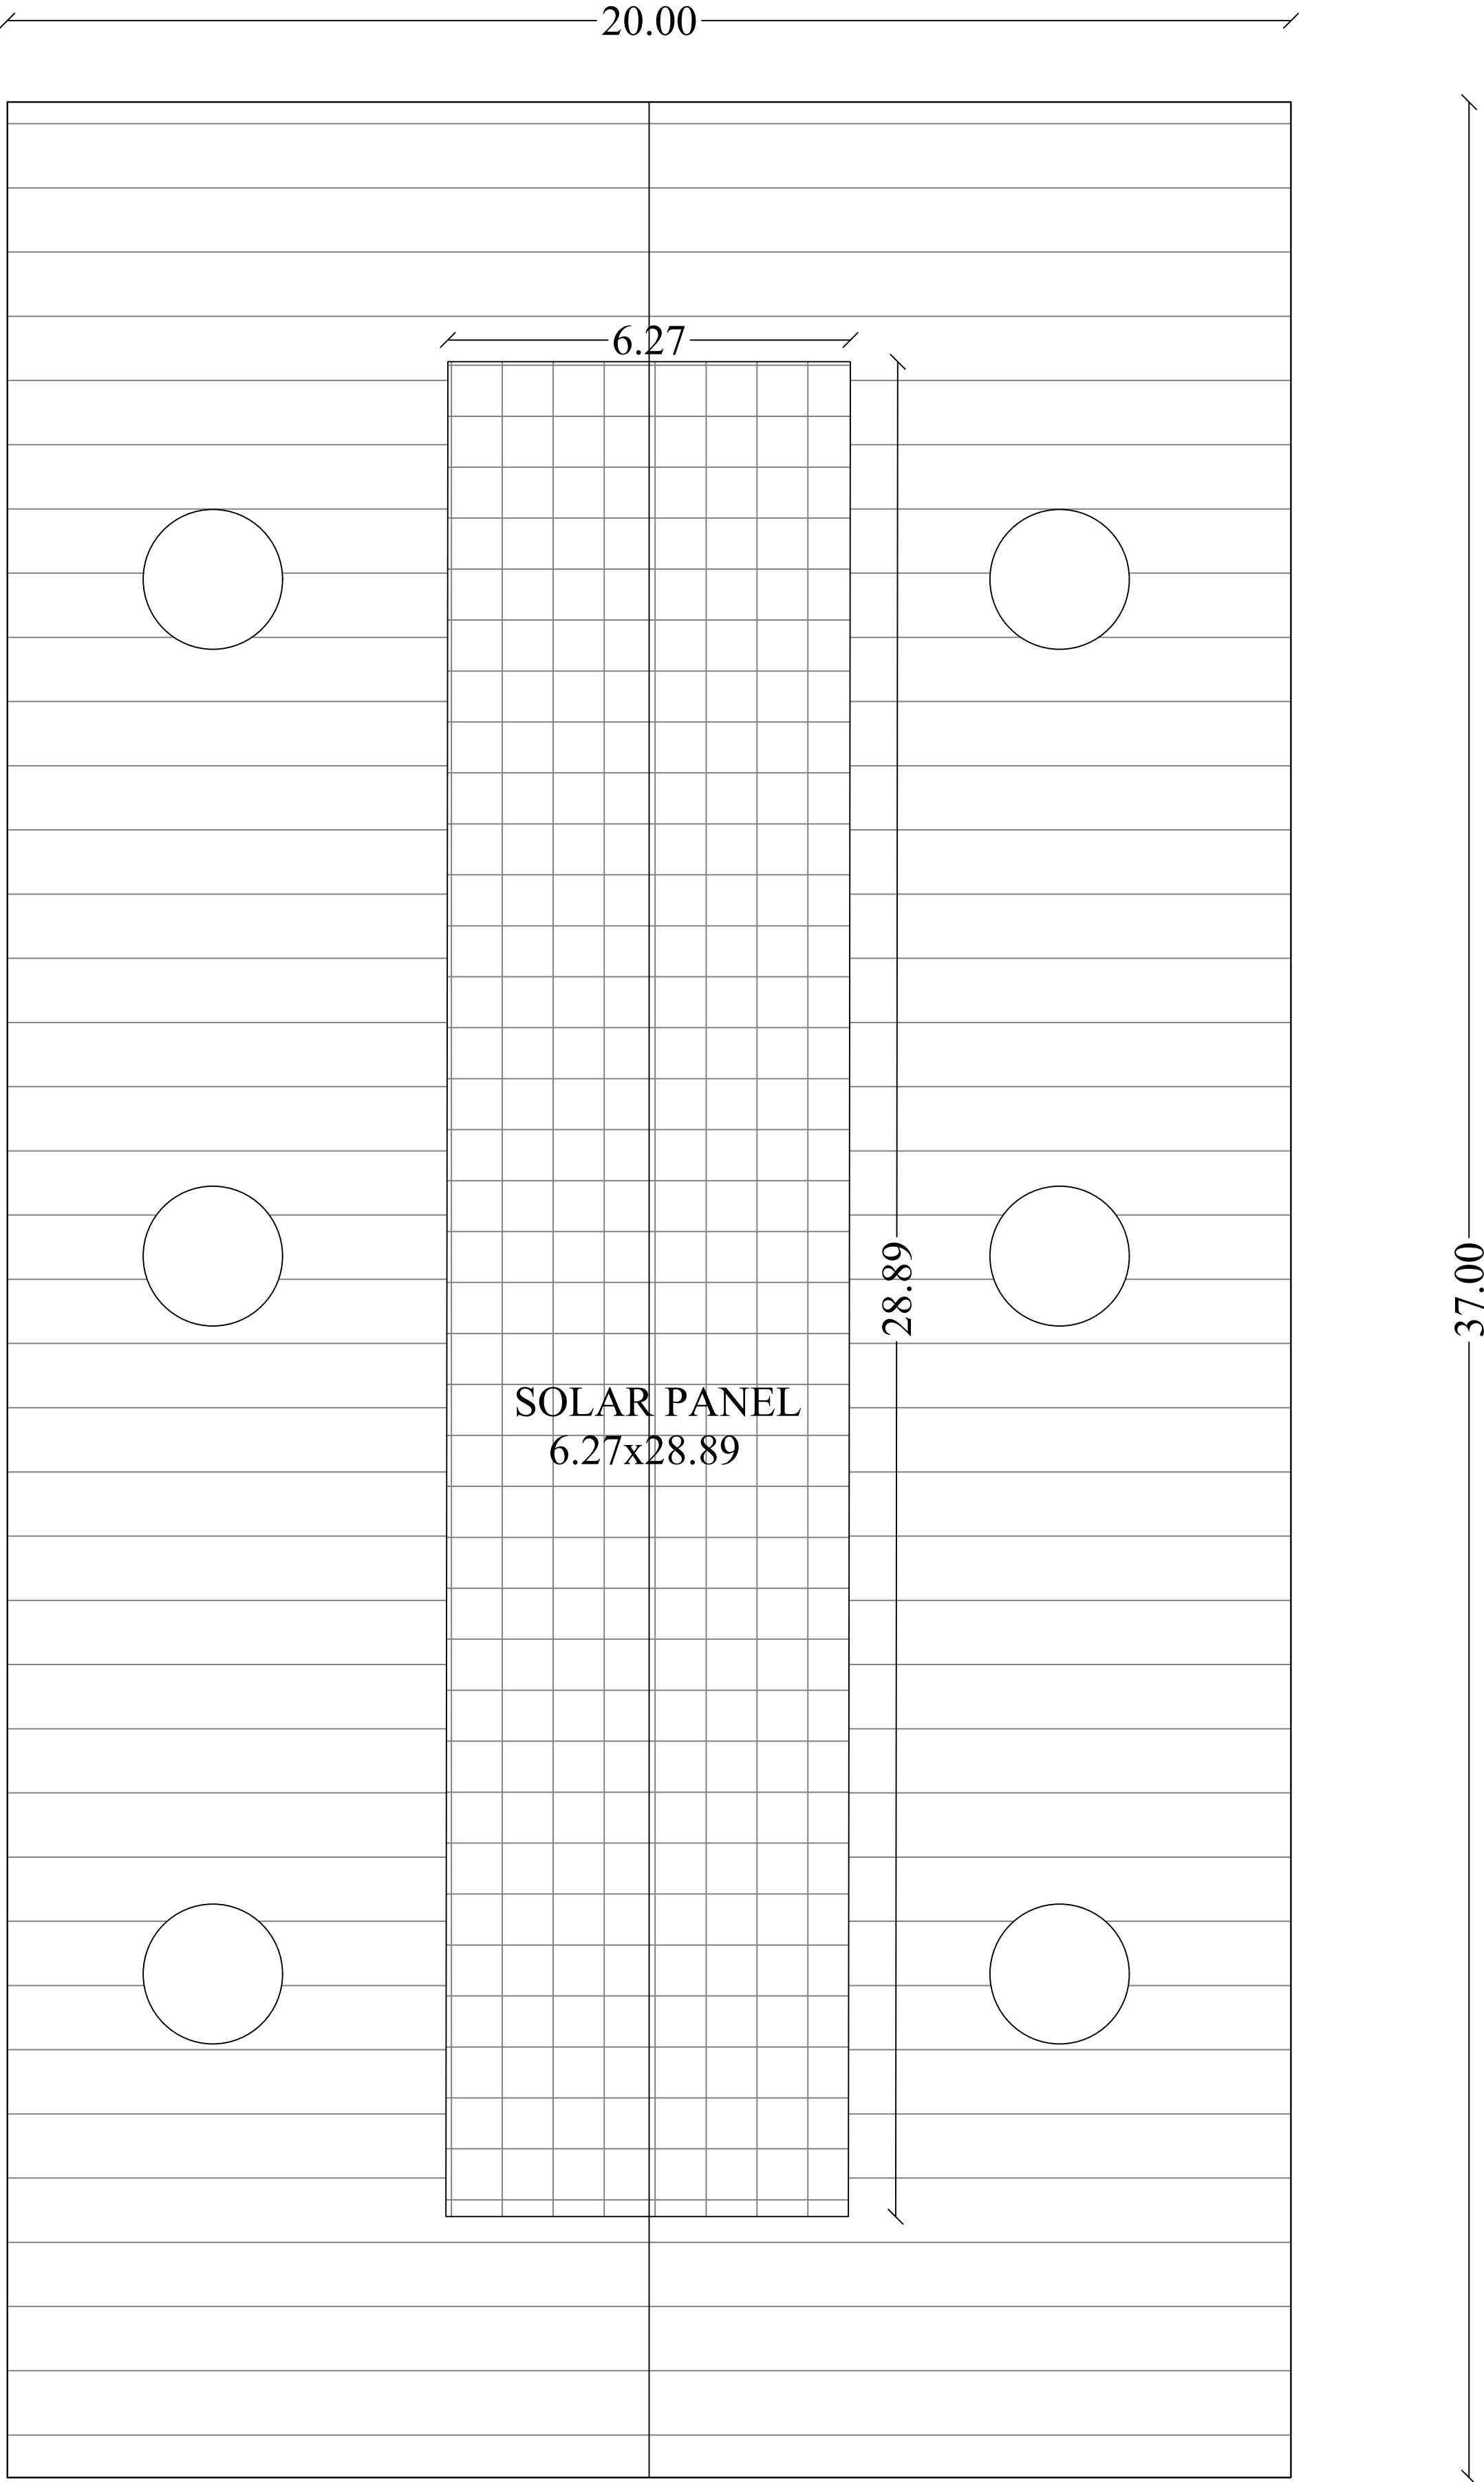

SHEET ROOF - TERRACE

BLOCK NO : 6

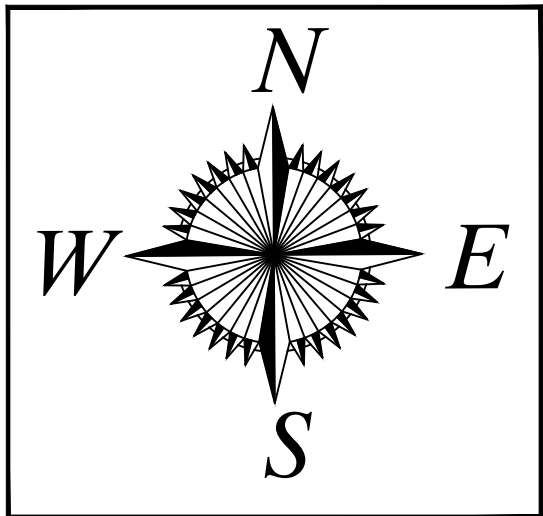

Ar. R.KARTHIKEYAN, M.Arch., A.I.A.,
COA REGISTERED ARCHITECT
(Reg. No: CA/2017/85434)
KARTHIK CONSULTANTS
Cell No: 70945 55585
No: 5D, 1st Floor, Adithya Homes,
Duraiamy Nagar, By-Pass Road,
MADURAI-625 010.

ARCHITECT

Er. T.S. JANARTHANAN,
M.E (Struc), FACCE(I), MICI.,
Registered Structural Engineer (LPA)
Reg. No: RSE/Gs/1/16/2026
7/A, Panthadi 8th Street
Near Thangal Sandhai, Madurai-625 001
Mobile: 97877 03596

STRUCTURAL ENGINEER

Er. VSUREYA PRAKASH B.E.,
REGISTERED ENGINEER GRADE-I
018/2024/RE-GR-UDCP/MADURAI
21B, First Floor, Kannadhasan Street,
S.S.Colony, Madurai-16. Ph: 7373969777

ENGINEER

APPLICANT

SHEET NO :7/10

DETAILED PLAN SHOWING THE APPROVED EXISTING AND PROPOSED ADDITIONAL CONSTRUCTION OF INDUSTRIAL BUILDING (GREEN CATEGORY- RUBBER GOODS INDUSTRY(WITH GAS OPERATED BABY BOILER)- MANUFACTURING OF TYRE REPAIR GUM COMPOUNDS AND TYRE REPAIR PATCHES) AT R.S.NO:2358A/2, 2362/1, 2363/3B, 2363/4, 2376/1A2, 2376/1B IN ANDIPATTI BIT - 2 VILLAGE, ANDIPATTI TALUK, THENI DISTRICT.

SCALE 1:100	ALL DIMENSIONS ARE IN METER
SITE AREA	
Approved Site Area	= 4564.00 Sq.M (1.12 ½ac)
Proposed Area As Per Document	= 29005.00 Sq.M (7.16 ½ac)
Proposed Area As Per Patta	= 28700.00 Sq.M (7.09 ½ac)
Total Area As Per Fmb / Ground	= 32579.80 Sq.M
(least area to be considered)	

EXISTING BUILDING APPROVED DETAILS :				
நகராட்சி(UD)எண். 07.௮ / 2015				
AREA OF THE SITE		= 4564.00 Sq.M		
NO OF LABOURS		= 14 Nos		


S. NO	DESCRIPTION	F.S.I AREA (SQ.M)	NON F.S.I AREA (SQ.M)	TOTAL AREA (SQ.M)
1	EXISTING BLOCK -1 (PRODUCTION MILL) GROUND FLOOR	2205.50	-	2205.50

PROPOSED BUILDING DETAILS				
S. NO	DESCRIPTION	F.S.I AREA (SQ.M)	NON F.S.I AREA (SQ.M)	TOTAL AREA (SQ.M)
1	EXISTING BLOCK-1 (STORAGE UNIT) GROUND FLOOR	311.29	-	311.29
2	EXISTING BLOCK-2 (TOILET) GROUND FLOOR	57.85	-	57.85
3	EXISTING BLOCK-3 (STORAGE UNIT) GROUND FLOOR	168.32	-	168.32
4	PROPOSED BLOCK-4 (WORKSHOP) GROUND FLOOR	1987.53	-	1987.53
5	PROPOSED BLOCK-5 (STORAGE UNIT) GROUND FLOOR	584.00	-	584.00
6	PROPOSED BLOCK-6 (WORKSHOP) GROUND FLOOR	740.00	-	740.00
7	EXISTING BLOCK-7 (PRODUCTION HALL) GROUND FLOOR	1075.18	-	1075.18
8	PROPOSED BLOCK-8 (STORAGE UNIT) GROUND FLOOR	1751.92	-	1751.92
9	EXISTING BLOCK-9 (BABY STEAM BOILER) GROUND FLOOR	144.45	-	144.45
TOTAL BUILT UP AREA		6820.54	-	6820.54

HP DETAILS BLOCK NO : 6				
S. NO	MACHINE NAME	NO OF MACHINE	HP/PER MACHINE	TOTAL HP
1	Rubber Molding Hydraulic Press 200T	RMHP	3	30HP
2	Hot Air Owen	ACT	1	2.68
3	Value Testing Machine	VCT	1	1HP
4	Air Compressor 250L	AC	1	5HP
TOTAL HP =				38.68HP

JOINERY DETAILS		
RS	ROLLING SHUTTER	1.52 x 2.43
RS1	ROLLING SHUTTER	1.67 x 2.40
RS2	ROLLING SHUTTER	2.28 x 2.40
RS3	ROLLING SHUTTER	2.43 x 2.43
RS4	ROLLING SHUTTER	2.27 x 2.43
RS5	ROLLING SHUTTER	2.44 x 2.44
RS6	ROLLING SHUTTER	3.65 x 2.13
RS7	ROLLING SHUTTER	3.73 x 2.13
D	DOOR	0.76 x 2.13
D1	DOOR	0.99 x 1.98
D2	DOOR	1.20 x 2.40
D3	DOOR	1.20 x 2.50
D4	DOOR	1.20 x 2.51
D5	DOOR	1.44 x 2.50
D6	DOOR	1.44 x 2.43
D7	DOOR	1.52 x 2.13
D8	DOOR	1.98 x 2.43
D9	DOOR	1.20 x 1.98
V1	VENTILATOR	1.20 x 0.60
O	OPENING	1.52 x 2.43
O1	OPENING	2.89 x 2.43
O2	OPENING	3.57 x 2.43
O3	OPENING	4.02 x 2.43
W	WINDOW	1.52 x 1.52
W1	WINDOW	1.20 x 1.52
W2	WINDOW	1.44 x 1.52
W3	WINDOW	2.44 x 1.52
W4	WINDOW	0.90 x 1.00
V2	VENTILATOR	0.90 x 0.60
W5	WINDOW	1.52 x 1.52
V3	VENTILATOR	1.52 x 0.60
W6	WINDOW	2.44 x 1.50
V4	VENTILATOR	2.44 x 0.71
V5	VENTILATOR	0.76 x 0.76

- NOTES:-
1. Rain Water Harvesting System to be Provided.
 2. Bath ,Kitchen waste water to be used for Garden Purpose.
 - 3.Solar Energy System to be Provided.
 4. W/C water to be connected with Septic Tank.
 5. Fire Resistance to be Provided. ☹
 6. Emergency alarm to be provided. ☹
 7. Structure is Designed Safely For Earthquake Resistance.
 - 8.First Aid Box with all Equipment to be provided.
 - 9.Mechanical Ventilation provided.(whether it is used)
 - 10.Drinking water provided ☹

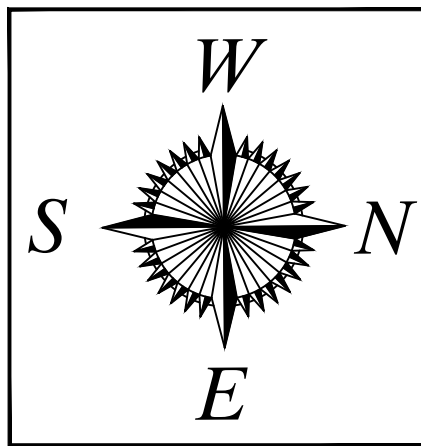

DETAILED PLAN SHOWING THE APPROVED EXISTING AND PROPOSED ADDITIONAL CONSTRUCTION OF INDUSTRIAL BUILDING (GREEN CATEGORY- RUBBER GOODS INDUSTRY(WITH GAS OPERATED BABY BOILER)- MANUFACTURING OF TYRE REPAIR GUM COMPOUNDS AND TYRE REPAIR PATCHES) AT R.S.NO:2358A/2, 2362/1, 2363/3B, 2363/4, 2376/1A2, 2376/1B IN ANDIPATTI BIT - 2 VILLAGE, ANDIPATTI TALUK, THENI DISTRICT.

SCALE 1:100 ALL DIMENSIONS ARE IN METER

SITE AREA

Approved Site Area = 4564.00 Sq.M (1.12 $\frac{1}{4}$ ac)
Proposed Area As Per Document = 29005.00 Sq.M (7.16 $\frac{1}{4}$ ac)
Proposed Area As Per Patta = 28700.00 Sq.M (7.09 $\frac{1}{4}$ ac)
Total Area As Per Fmb / Ground = 32579.80 Sq.M (least area to be considered)

EXISTING BUILDING APPROVED DETAILS :

நகர்துதி(ம.ம)எண். 07அ / 2015

AREA OF THE SITE = 4564.00 Sq.M

NO OF LABOURS = 14 Nos

S. NO	DESCRIPTION	F.S.I AREA (SQ.M)	NON F.S.I AREA (SQ.M)	TOTAL AREA (SQ.M)
1	EXISTING BLOCK -1 (PRODUCTION MILL) GROUND FLOOR	2205.50	-	2205.50

PROPOSED BUILDING DETAILS :


S. NO	DESCRIPTION	F.S.I AREA (SQ.M)	NON F.S.I AREA (SQ.M)	TOTAL AREA (SQ.M)
1	EXISTING BLOCK -1 (STORAGE UNIT) GROUND FLOOR	311.29	-	311.29
2	EXISTING BLOCK -2 (TOILET) GROUND FLOOR	57.85	-	57.85
3	EXISTING BLOCK -3 (STORAGE UNIT) GROUND FLOOR	168.32	-	168.32
4	PROPOSED BLOCK -4 (WORKSHOP) GROUND FLOOR	1987.53	-	1987.53
5	PROPOSED BLOCK -5 (STORAGE UNIT) GROUND FLOOR	584.00	-	584.00
6	PROPOSED BLOCK -6 (WORKSHOP) GROUND FLOOR	740.00	-	740.00
7	EXISTING BLOCK -7 (PRODUCTION HALL) GROUND FLOOR	1075.18	-	1075.18
8	PROPOSED BLOCK -8 (STORAGE UNIT) GROUND FLOOR	1751.92	-	1751.92
9	EXISTING BLOCK -9 (BABY STEAM BOILER) GROUND FLOOR	144.45	-	144.45
TOTAL BUILT UP AREA		6820.54	-	6820.54

JOINERY DETAILS


RS	ROLLING SHUTTER	1.52 x 2.43
RS1	ROLLING SHUTTER	1.67 x 2.40
RS2	ROLLING SHUTTER	2.28 x 2.40
RS3	ROLLING SHUTTER	2.43 x 2.43
RS4	ROLLING SHUTTER	3.27 x 2.43
RS5	ROLLING SHUTTER	2.44 x 2.44
RS6	ROLLING SHUTTER	3.65 x 2.13
RS7	ROLLING SHUTTER	3.73 x 2.13
D	DOOR	0.76 x 2.13
D1	DOOR	0.99 x 1.98
D2	DOOR	1.20 x 2.40
D3	DOOR	1.20 x 2.50
D4	DOOR	1.20 x 2.51
D5	DOOR	1.44 x 2.30
D6	DOOR	1.44 x 2.43
D7	DOOR	1.52 x 2.13
D8	DOOR	1.98 x 2.43
D9	DOOR	1.20 x 1.98
V1	VENTILATOR	1.20 x 0.60
O	OPENING	1.52 x 2.43
O1	OPENING	2.89 x 2.43
O2	OPENING	3.57 x 2.43
O3	OPENING	4.02 x 2.43
W	WINDOW	1.52 x 1.52
W1	WINDOW	1.20 x 1.52
W2	WINDOW	1.44 x 1.52
W3	WINDOW	2.44 x 1.52
W4	WINDOW	0.90 x 1.00
V2	VENTILATOR	0.90 x 0.60
W5	WINDOW	1.52 x 1.52
V3	VENTILATOR	1.52 x 0.60
W6	WINDOW	2.44 x 1.50
V4	VENTILATOR	2.44 x 0.71
V5	VENTILATOR	0.76 x 0.76

NOTES:-


- Rain Water Harvesting System to be Provided.
- Bath ,Kitchen waste water to be used for Garden Purpose.
- Solar Energy System to be Provided.
- W/C water to be connected with Septic Tank.
- Fire Resistance to be Provided.
- Emergency alarm to be provided.
- Structure is Designed Safely For Earthquake Resistance.
- First Aid Box with all Equipment to be provided.
- Mechanical Ventilation provided.(whether it is used)
- Drinking water provided

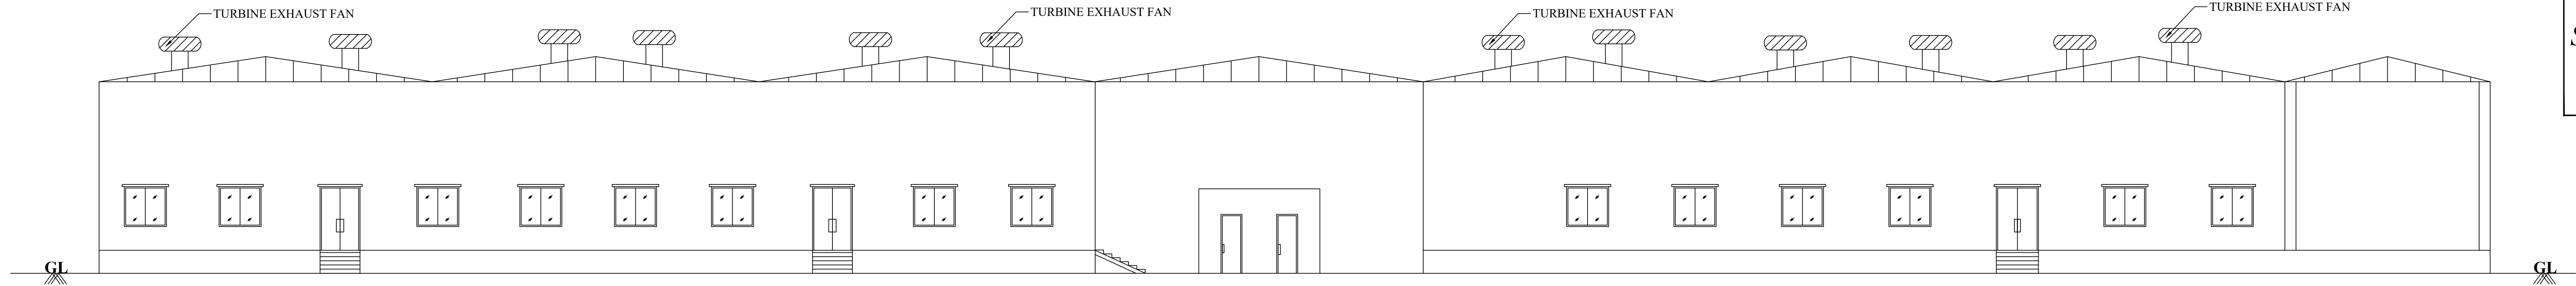


EAST FACING ELEVATION

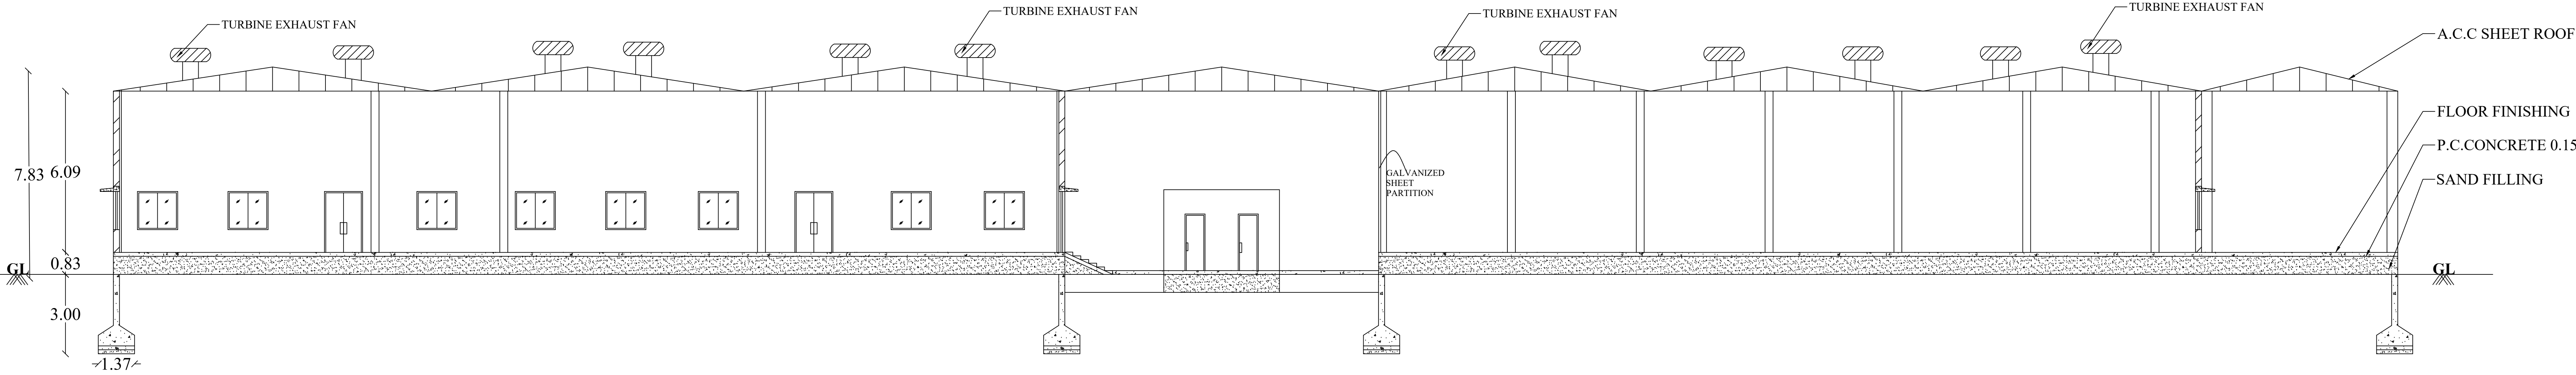

SECTION ON AA

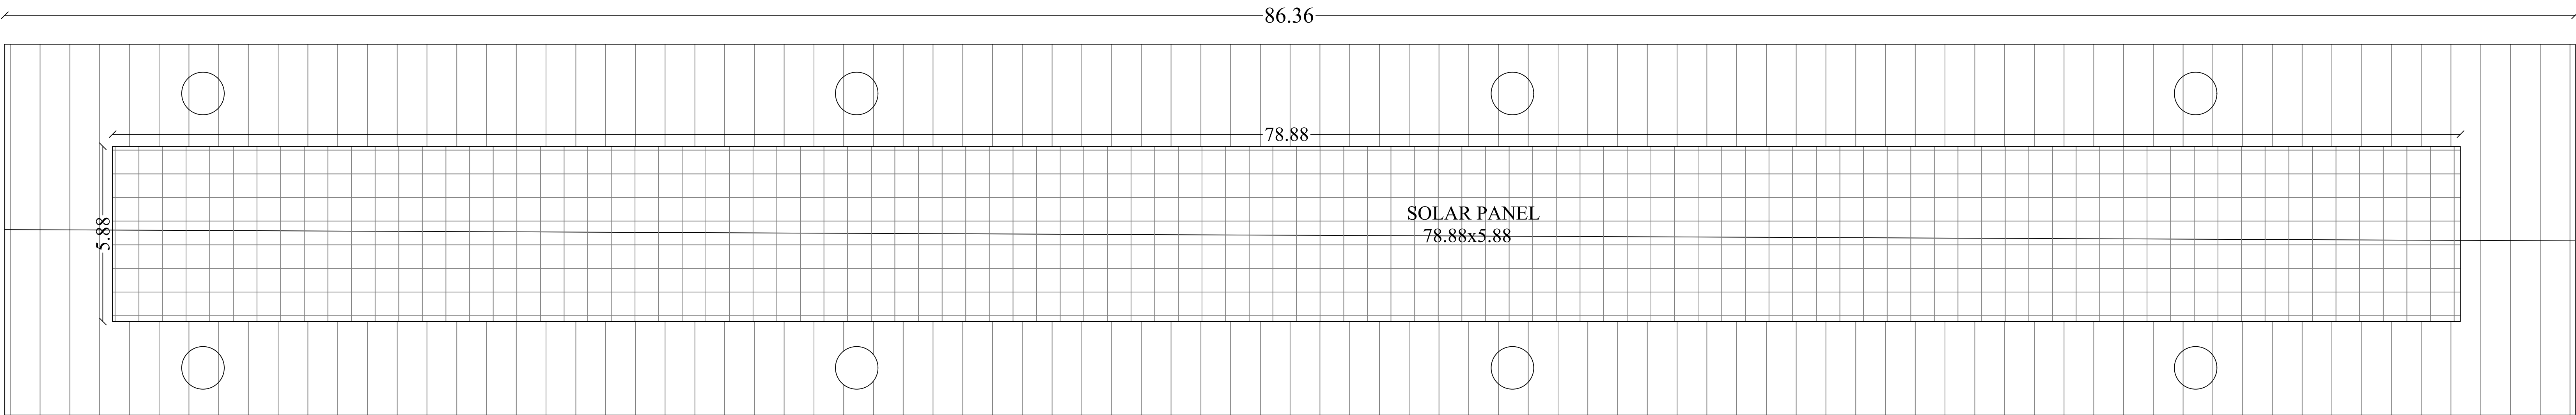

SHEET ROOF - TERRACE

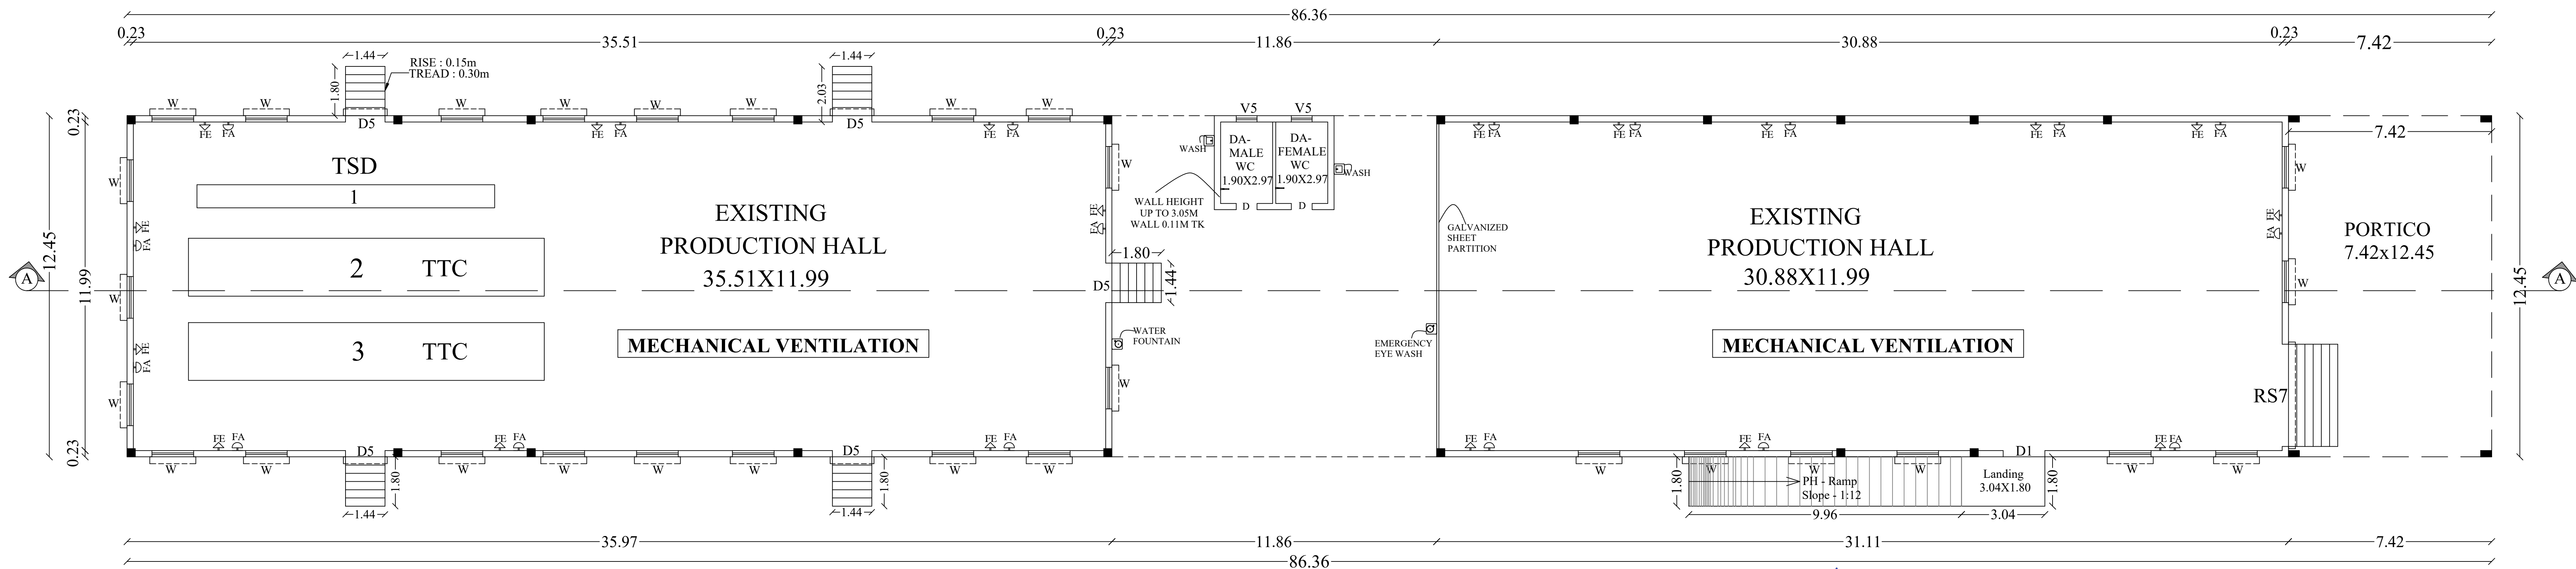

GROUND FLOOR PLAN

BLOCK NO - 7

Ar. R.KARTHIKEYAN, M.Arch., A.I.A.,
COA REGISTERED ARCHITECT
(Reg. No: CA/2017/85493)
KARTHIK CONSULTANTS
Cell No: 70945 55585
No: 5D, 1st Floor, Adithya Homes,
Duraismy Nagar, By-Pass Road,
MADURAI-625 010.

ARCHITECT

Er. T.S. JANARTHANAN,
M.E (Struc), F.A.C.C.E.I., M.C.I.,
Registered Structural Engineer (LPA)
Reg. No: RSE/G-1/16/2026
7 A, Panthadu 8th Street,
Near Tharuvu Sandhai, Madurai-625 001
Mobile: 97877 03596

STRUCTURAL ENGINEER

Er. V.SUREYA PRAKASH B.E.,
REGISTERED ENGINEER GRADE-I
018/2024/RE-GR-IDTCP/MADURAI
21B, First Floor, Kannadhasan Street,
S.S.Colony, Madurai-16. Ph: 7373969777

ENGINEER

APPLICANT

DETAILED PLAN SHOWING THE APPROVED EXISTING AND PROPOSED ADDITIONAL CONSTRUCTION OF INDUSTRIAL BUILDING (GREEN CATEGORY- RUBBER GOODS INDUSTRY(WITH GAS OPERATED BABY BOILER)- MANUFACTURING OF TYRE REPAIR GUM COMPOUNDS AND TYRE REPAIR PATCHES) AT R.S.NO:2358A/2, 2362/1, 2363/3B, 2363/4, 2376/1A2, 2376/1B IN ANDIPATTI BIT - 2 VILLAGE, ANDIPATTI TALUK, THENI DISTRICT.

SCALE 1:100 | ALL DIMENSIONS ARE IN METER

SITE AREA

Approved Site Area = 4564.00 Sq.M (1.12 ³/₄ac)
Proposed Area As Per Document = 29005.00 Sq.M (7.16 ³/₄ac)
Proposed Area As Per Patta = 28700.00 Sq.M (7.09 ³/₄ac)
Total Area As Per Fmb / Ground = 32579.80 Sq.M
(least area to be considered)

EXISTING BUILDING APPROVED DETAILS :

நகரா்துஇ(ம.ம)எண். 07அ / 2015

AREA OF THE SITE = 4564.00 Sq.M

NO OF LABOURS = 14 Nos

S. NO	DESCRIPTION	F.S.I AREA (SQ.M)	NON F.S.I AREA (SQ.M)	TOTAL AREA (SQ.M)
1	EXISTING BLOCK -1 (PRODUCTION MILL) GROUND FLOOR	2205.50	-	2205.50

PROPOSED BUILDING DETAILS :

S. NO	DESCRIPTION	F.S.I AREA (SQ.M)	NON F.S.I AREA (SQ.M)	TOTAL AREA (SQ.M)
1	EXISTING BLOCK -1 (STORAGE UNIT) GROUND FLOOR	311.29	-	311.29
2	EXISTING BLOCK -2 (TOILET) GROUND FLOOR	57.85	-	57.85
3	EXISTING BLOCK -3 (STORAGE UNIT) GROUND FLOOR	168.32	-	168.32
4	PROPOSED BLOCK -4 (WORKSHOP) GROUND FLOOR	1987.53	-	1987.53
5	PROPOSED BLOCK -5 (STORAGE UNIT) GROUND FLOOR	584.00	-	584.00
6	PROPOSED BLOCK -6 (WORKSHOP) GROUND FLOOR	740.00	-	740.00
7	EXISTING BLOCK -7 (PRODUCTION HALL) GROUND FLOOR	1075.18	-	1075.18
8	PROPOSED BLOCK -8 (STORAGE UNIT) GROUND FLOOR	1751.92	-	1751.92
9	EXISTING BLOCK -9 (BABY STEAM BOILER) GROUND FLOOR	144.45	-	144.45
TOTAL BUILT UP AREA		6820.54	-	6820.54

JOINERY DETAILS



RS	ROLLING SHUTTER	1.52 x 2.43
RS1	ROLLING SHUTTER	1.67 x 2.40
RS2	ROLLING SHUTTER	2.28 x 2.40
RS3	ROLLING SHUTTER	2.43 x 2.43
RS4	ROLLING SHUTTER	3.27 x 2.43
RS5	ROLLING SHUTTER	2.44 x 2.44
RS6	ROLLING SHUTTER	3.65 x 2.13
RS7	ROLLING SHUTTER	3.73 x 2.13
D	DOOR	0.76 x 2.13
D1	DOOR	0.99 x 1.98
D2	DOOR	1.20 x 2.40
D3	DOOR	1.20 x 2.50
D4	DOOR	1.20 x 2.51
D5	DOOR	1.44 x 2.30
D6	DOOR	1.44 x 2.43
D7	DOOR	1.52 x 2.13
D8	DOOR	1.98 x 2.43
D9	DOOR	1.20 x 1.98
V1	VENTILATOR	1.20 x 0.60
O	OPENING	1.52 x 2.43
O1	OPENING	2.89 x 2.43
O2	OPENING	3.57 x 2.43
O3	OPENING	4.02 x 2.43
W	WINDOW	1.52 x 1.52
W1	WINDOW	1.20 x 1.52
W2	WINDOW	1.44 x 1.52
W3	WINDOW	2.44 x 1.52
W4	WINDOW	0.90 x 1.00
V2	VENTILATOR	0.90 x 0.60
W5	WINDOW	1.52 x 1.52
V3	VENTILATOR	1.52 x 0.60
W6	WINDOW	2.44 x 1.50
V4	VENTILATOR	2.44 x 0.71
V5	VENTILATOR	0.76 x 0.76

NOTES:-


1. Rain Water Harvesting System to be Provided.
2. Bath ,Kitchen waste water to be used for Garden Purpose.
- 3.Solar Energy System to be Provided.
4. W/C water to be connected with Septic Tank.
5. Fire Resistance to be Provided.
6. Emergency alarm to be provided.
7. Structure is Designed Safely For Earthquake Resistance.
- 8.First Aid Box with all Equipment to be provided.
- 9.Mechanical Ventilation provided.(whether it is used)
- 10.Drinking water provided

MADURAI-625 010.


REGISTERED ENGINEER GRADE-I
018/2024/RE-GR-I/DTCP/MADURAI
21B, First Floor, Kannadhasan Street,
S.S.Colony, Madurai-16. Ph: 7373969777

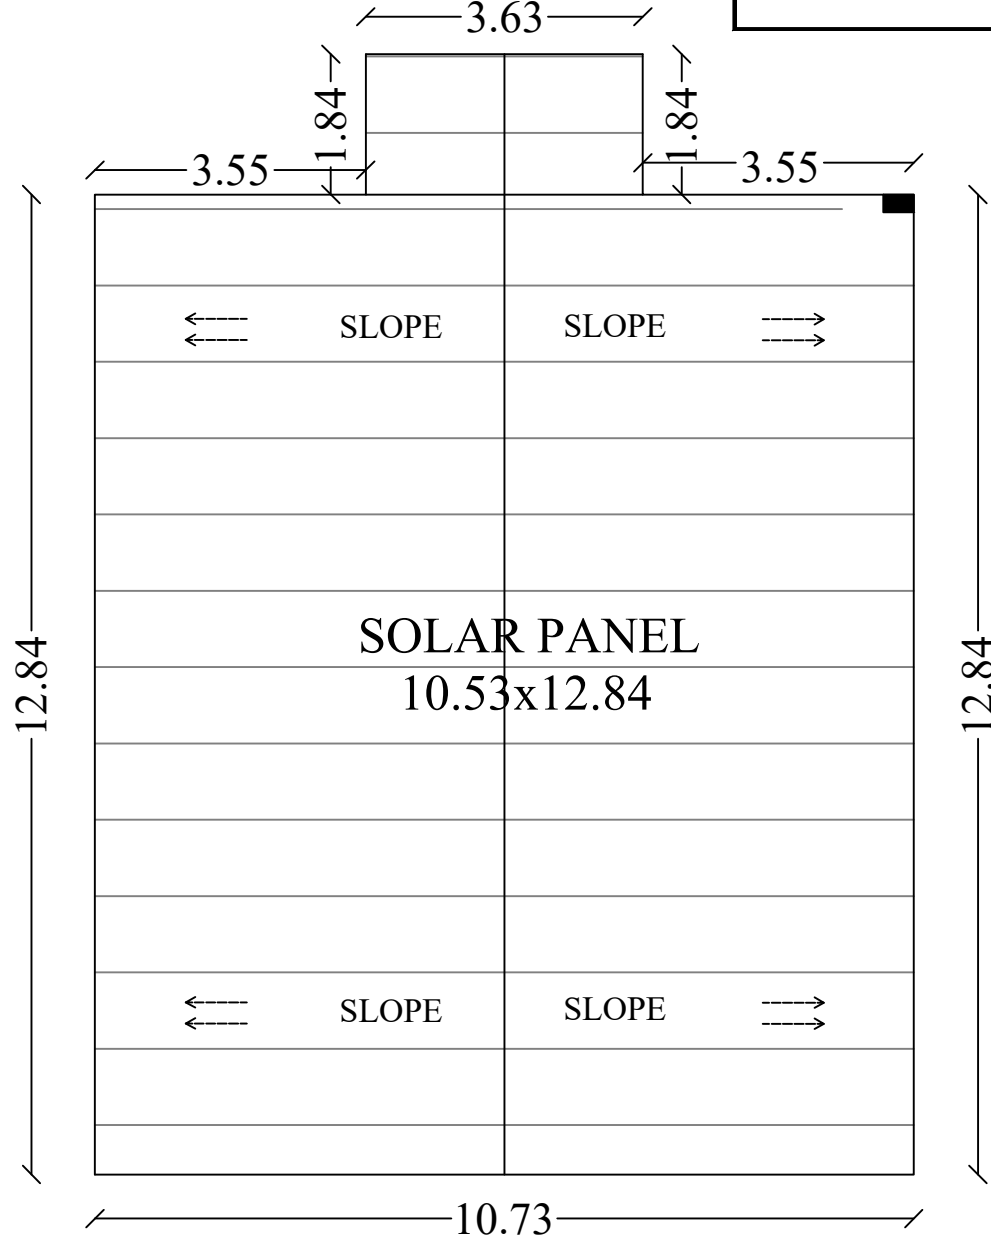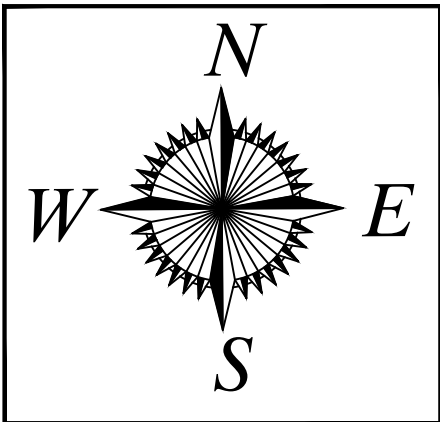


SHEET ROOF - TREEACE

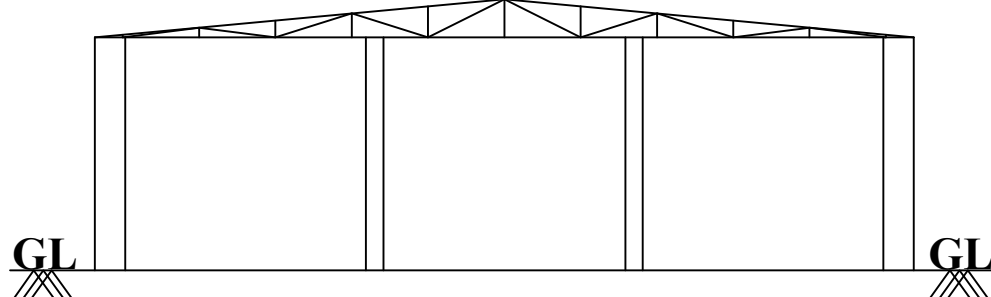

NORTH FACING ELEVATION

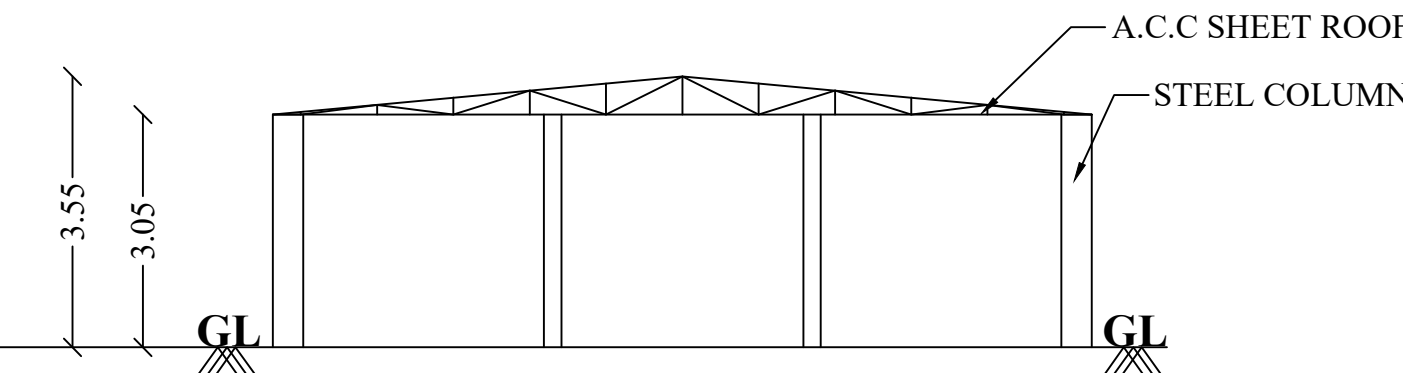

SECTION ON AA

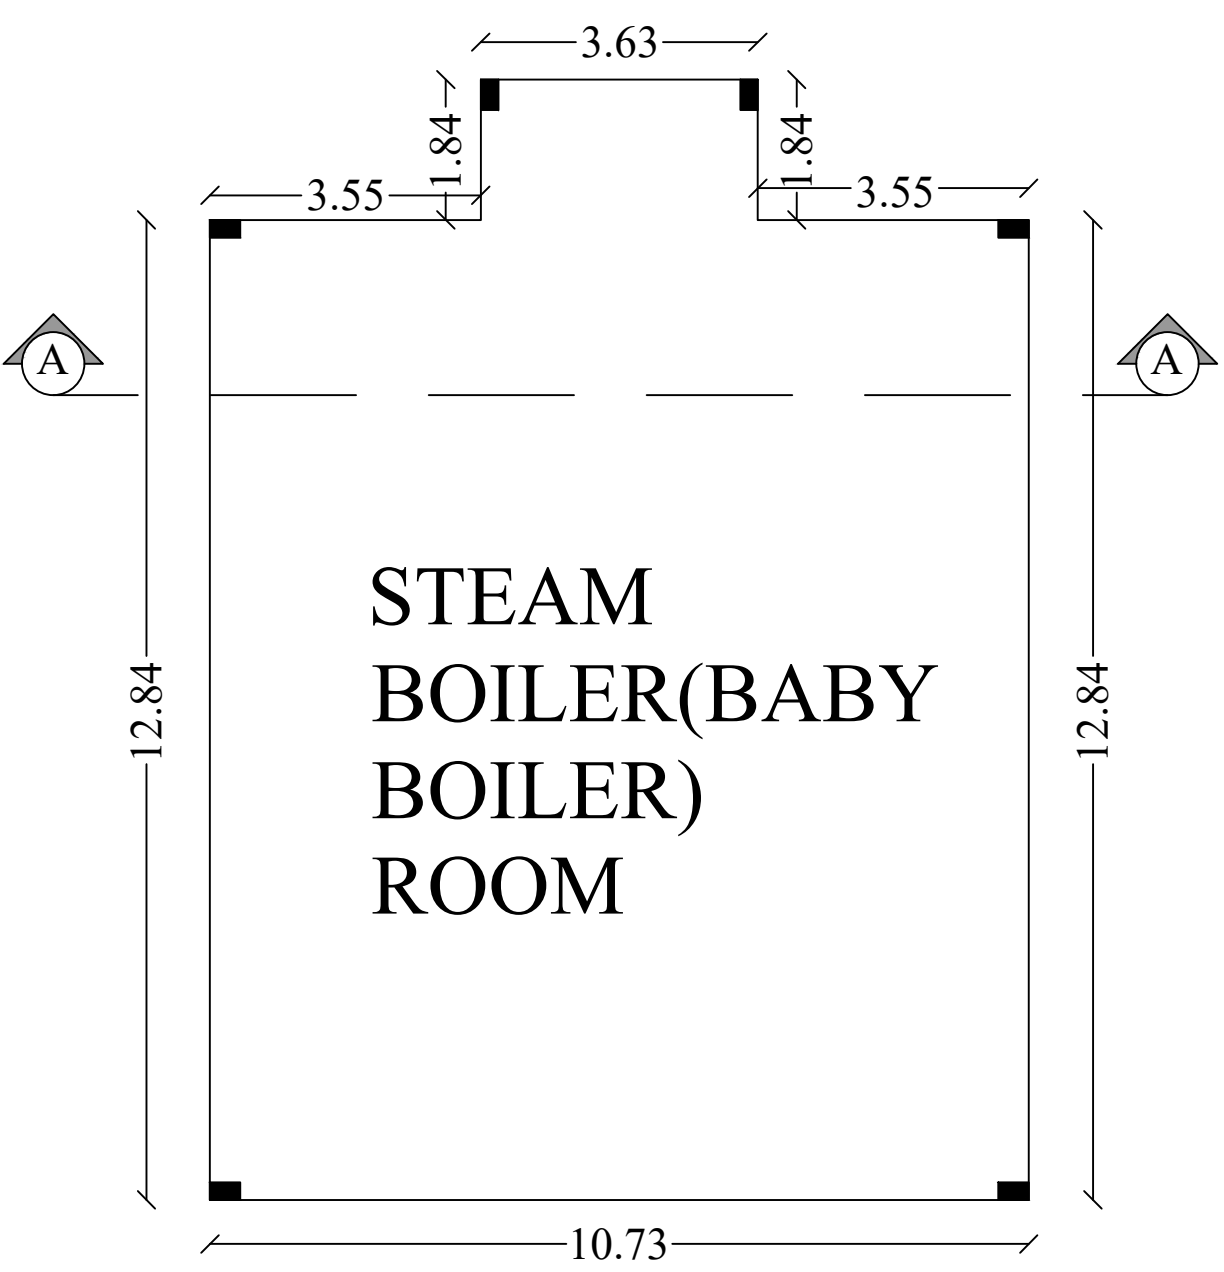

GROUND FLOOR PLAN

BLOCK NO : 9

Ex. T.S. JANARTHANAN,
M.E (Struc.), FACCE(I), MICI.,
Registered Structural Engineer (LPA)
Reg. No: RSEGR/11/6/2006
7-A, Panthadu 8th Street
Near Thangudi Sandhai, Madurai-625 001
Mobile: 97877 03596


STRUCTURAL ENGINEER

Ar. R.KARTHIKEYAN, M.Arch., AIIA.,
COA REGISTERED ARCHITECT
(Reg. No: CA/2017/65494)
KARTHIK CONSULTANTS
Cell No: 70945 55585
No: 5D, 1st Floor, Adithya Homes,
Duraismy Nagar, By-Pass Road,
MADURAI-625 010.


ARCHITECT

APPLICANT


ENGINEER

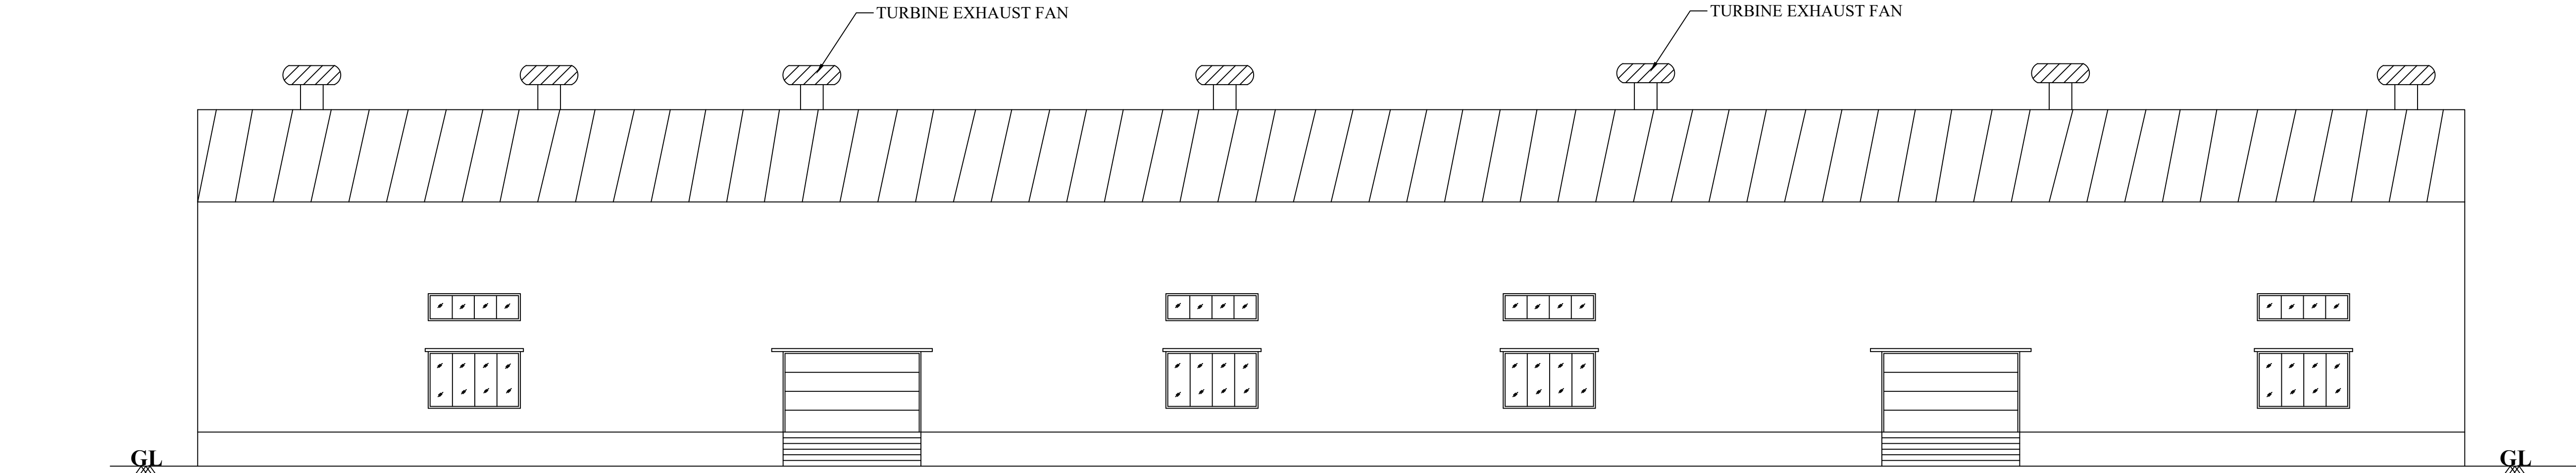

NORTH FACING ELEVATION

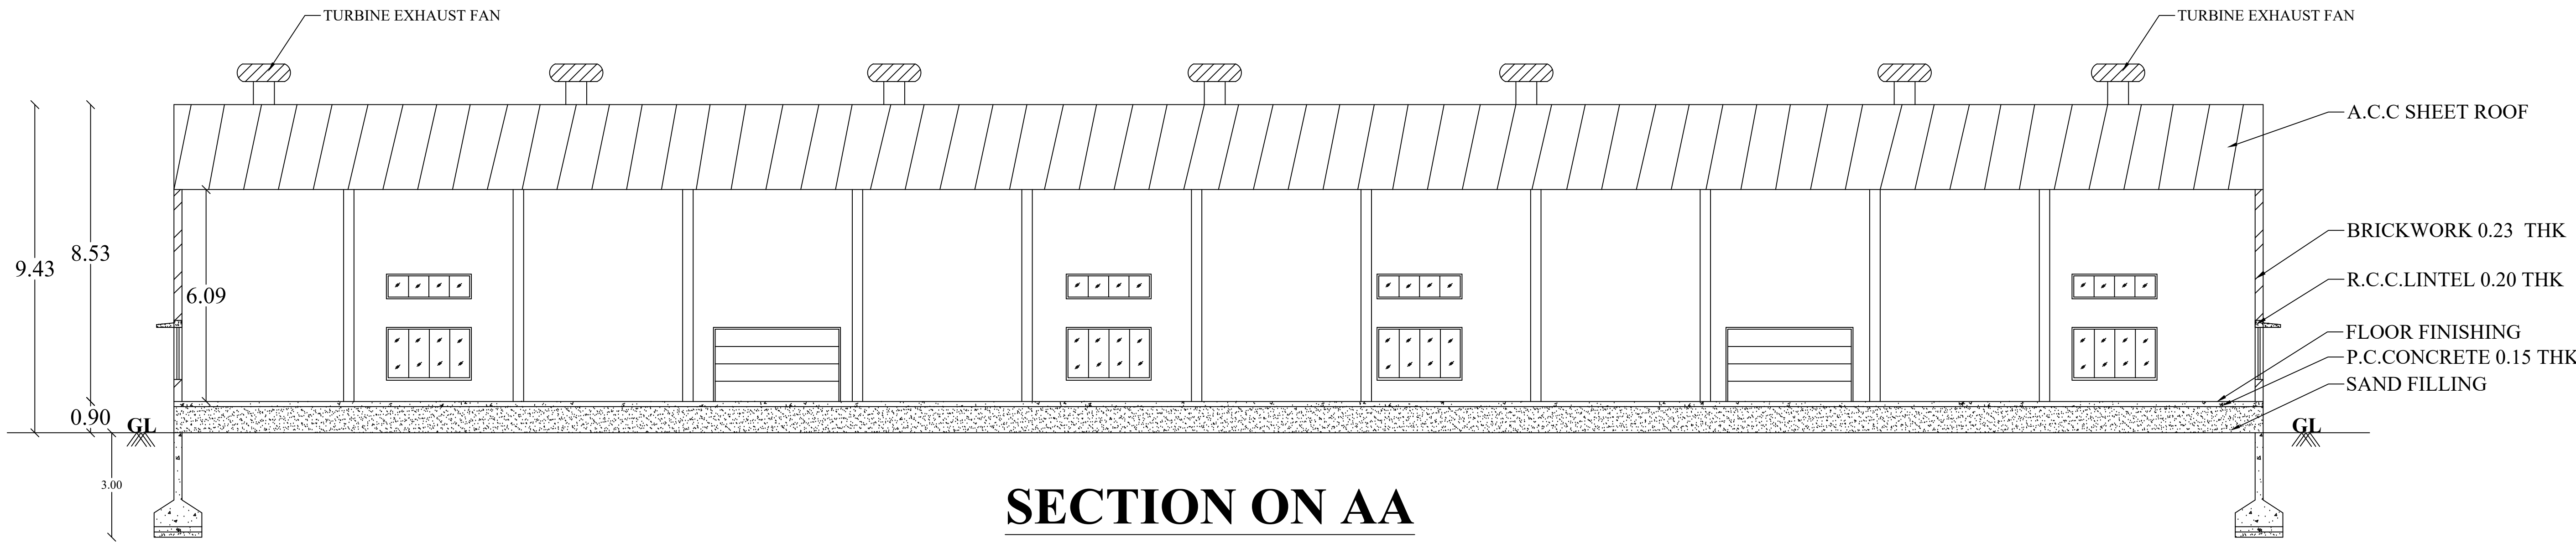

SECTION ON AA

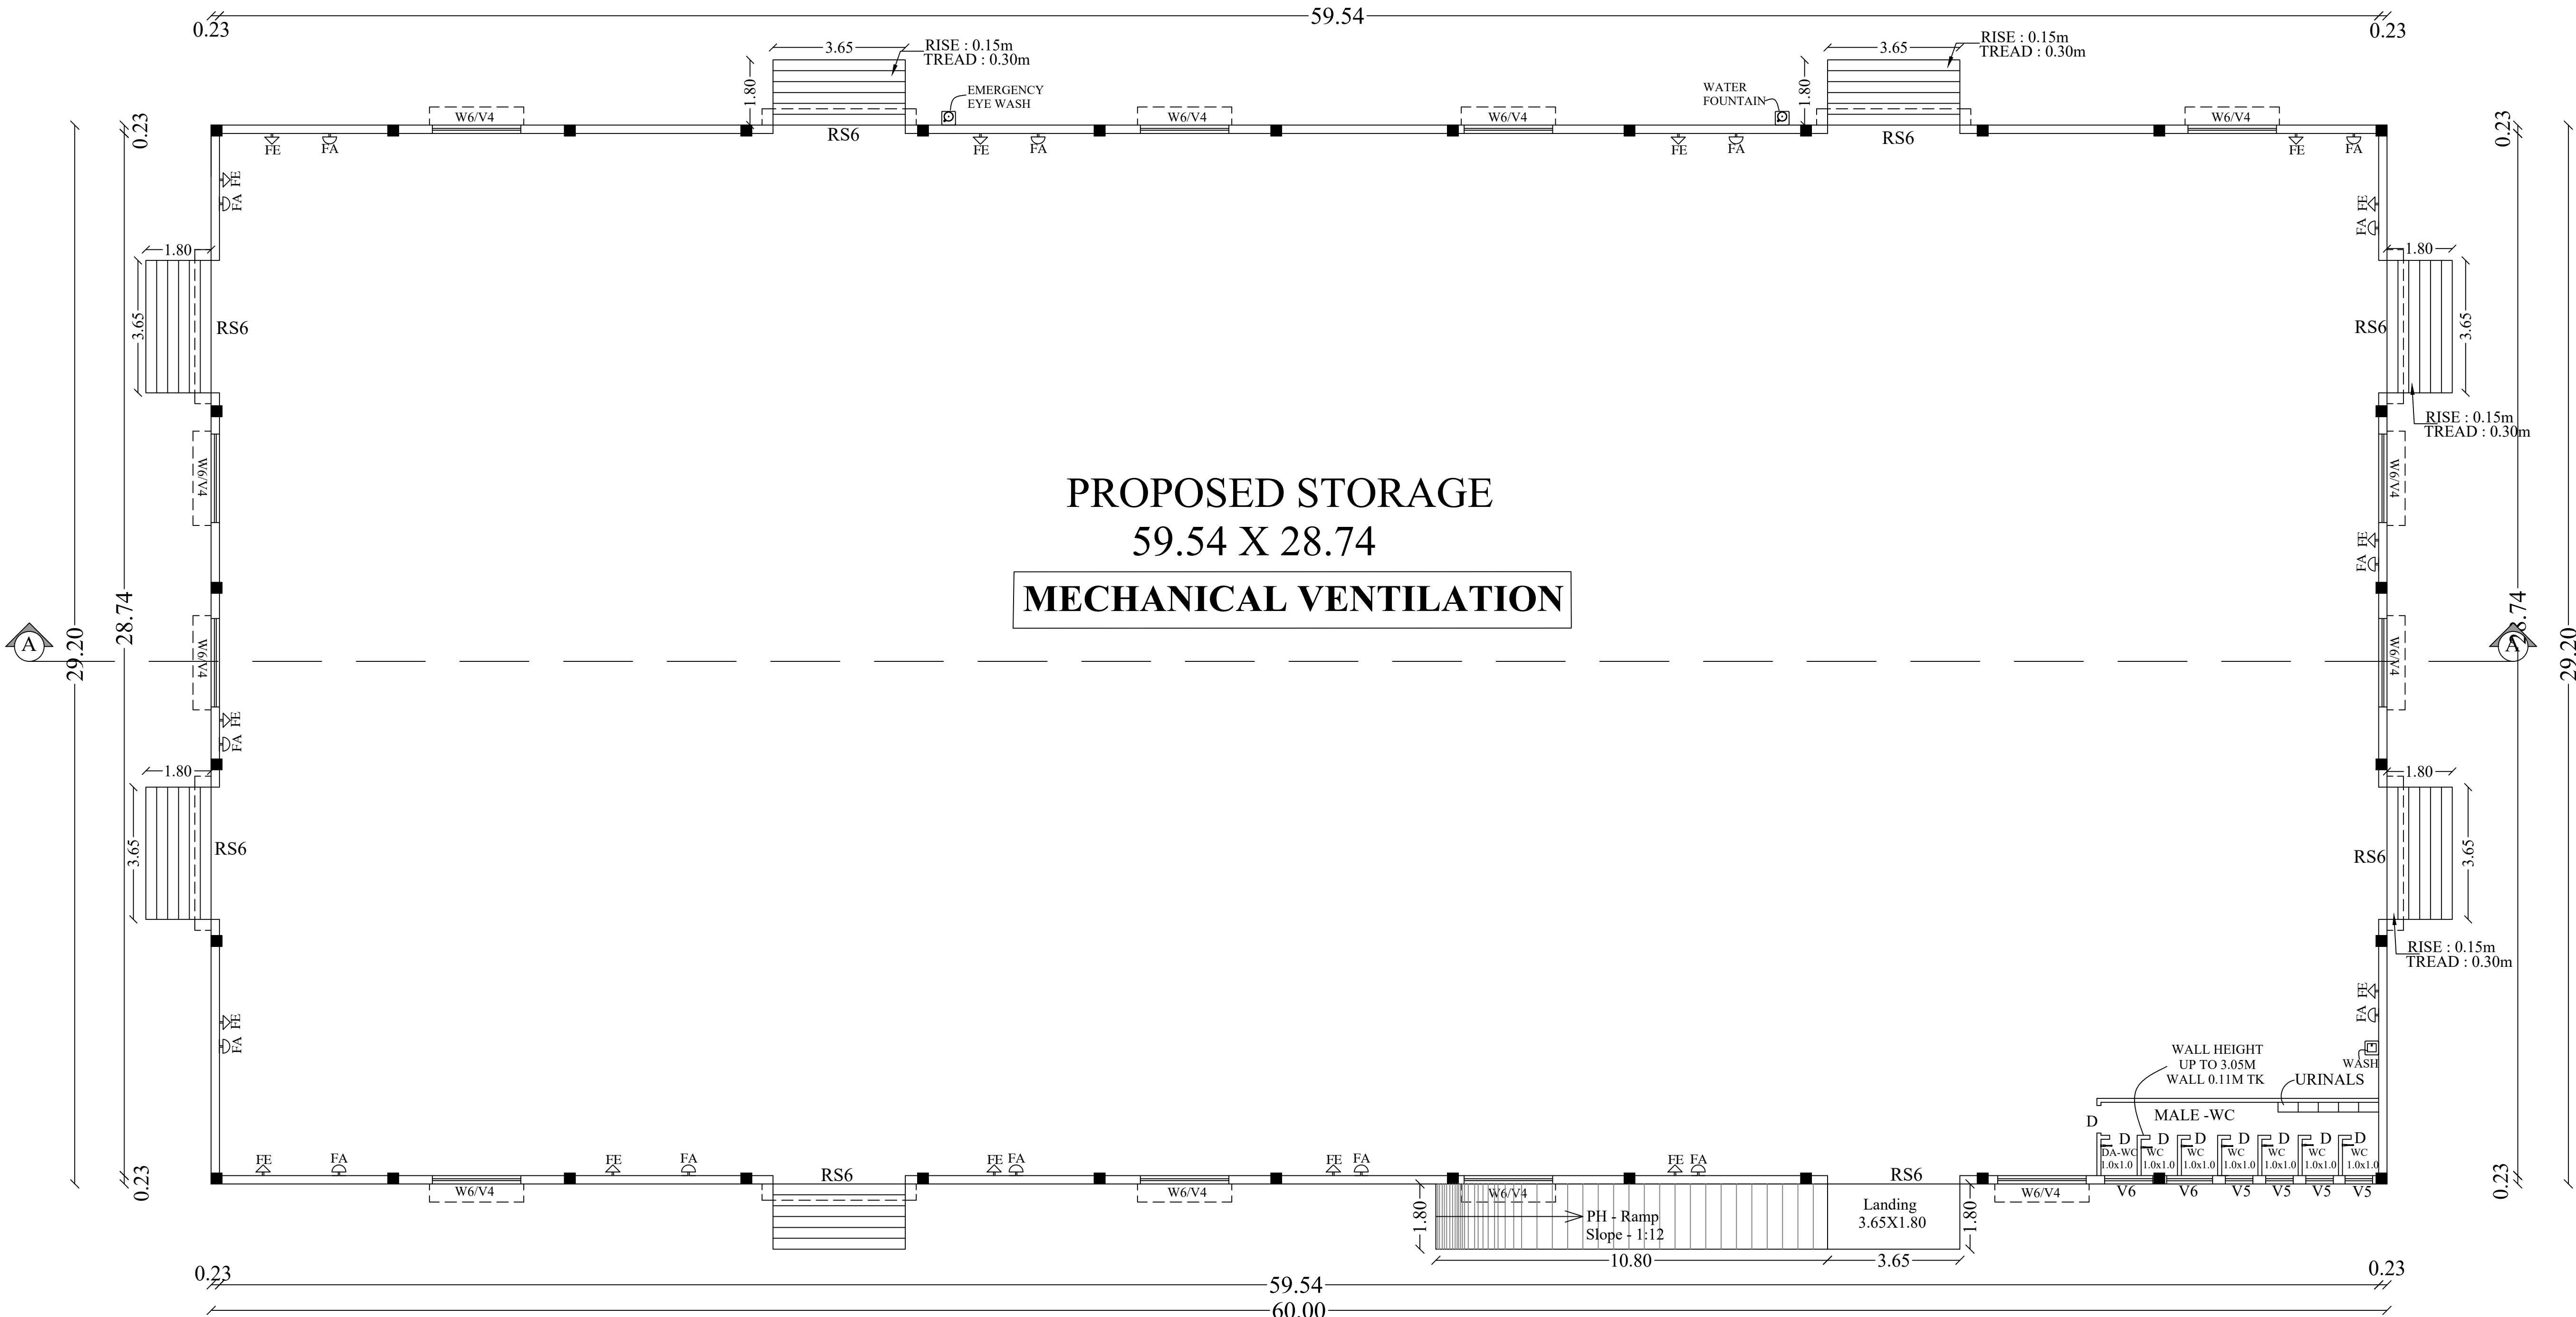

GROUND FLOOR PLAN

BLOCK NO : 8

DETAILED PLAN SHOWING THE APPROVED EXISTING AND PROPOSED ADDITIONAL CONSTRUCTION OF INDUSTRIAL BUILDING (GREEN CATEGORY- RUBBER GOODS INDUSTRY(WITH GAS OPERATED BABY BOILER)- MANUFACTURING OF TYRE REPAIR GUM COMPOUNDS AND TYRE REPAIR PATCHES) AT R.S.NO:2358A/2, 2362/1, 2363/3B, 2363/4, 2376/1A2, 2376/1B IN ANDIPATTI BIT - 2 VILLAGE, ANDIPATTI TALUK, THENI DISTRICT.

SCALE 1:100 ALL DIMENSIONS ARE IN METER

SITE AREA
Approved Site Area = 4564.00 Sq.M (1.12 ½ac)
Proposed Area As Per Document = 29005.00 Sq.M (7.16 ¾ac)
Proposed Area As Per Patta = 28700.00 Sq.M (7.09 ¼ac)
Total Area As Per Fmb / Ground = 32579.80 Sq.M
(least area to be considered)

EXISTING BUILDING APPROVED DETAILS :

நண்டிபட்டி(பி.பி)எண். 07அ/2015


AREA OF THE SITE = 4564.00 Sq.M
NO OF LABOURS = 14 Nos

S. NO	DESCRIPTION	F.S.I AREA (SQ.M)	NON F.S.I AREA (SQ.M)	TOTAL AREA (SQ.M)
1	EXISTING BLOCK -1 (PRODUCTION MILL) GROUND FLOOR	2205.50	-	2205.50



PROPOSED BUILDING DETAILS				
S. NO	DESCRIPTION	F.S.I AREA (SQ.M)	NON F.S.I AREA (SQ.M)	TOTAL AREA (SQ.M)
1	EXISTING BLOCK -1 (STORAGE UNIT) GROUND FLOOR	311.29	-	311.29
2	EXISTING BLOCK -2 (TOILET) GROUND FLOOR	57.85	-	57.85
3	EXISTING BLOCK -3 (STORAGE UNIT) GROUND FLOOR	168.32	-	168.32
4	PROPOSED BLOCK -4 (WORKSHOP) GROUND FLOOR	1987.53	-	1987.53
5	PROPOSED BLOCK -5 (STORAGE UNIT) GROUND FLOOR	584.00	-	584.00
6	PROPOSED BLOCK -6 (WORKSHOP) GROUND FLOOR	740.00	-	740.00
7	EXISTING BLOCK -7 (PRODUCTION HALL) GROUND FLOOR	1075.18	-	1075.18
8	PROPOSED BLOCK -8 (STORAGE UNIT) GROUND FLOOR	1751.92	-	1751.92
9	EXISTING BLOCK -9 (BABY STEAM BOILER) GROUND FLOOR	144.45	-	144.45
TOTAL BUILT UP AREA		6820.54	-	6820.54

JOINERY DETAILS		
RS	ROLLING SHUTTER	1.52 x 2.43
RS1	ROLLING SHUTTER	1.67 x 2.40
RS2	ROLLING SHUTTER	2.28 x 2.40
RS3	ROLLING SHUTTER	2.43 x 2.43
RS4	ROLLING SHUTTER	3.27 x 2.43
RS5	ROLLING SHUTTER	2.44 x 2.44
RS6	ROLLING SHUTTER	3.65 x 2.13
RS7	ROLLING SHUTTER	3.73 x 2.13
D	DOOR	0.76 x 2.13
D1	DOOR	0.99 x 1.98
D2	DOOR	1.20 x 2.40
D3	DOOR	1.20 x 2.50
D4	DOOR	1.20 x 2.51
D5	DOOR	1.44 x 2.30
D6	DOOR	1.44 x 2.43
D7	DOOR	1.52 x 2.13
D8	DOOR	1.98 x 2.43
D9	DOOR	1.20 x 1.98
V1	VENTILATOR	1.20 x 0.60
O	OPENING	1.52 x 2.43
O1	OPENING	2.89 x 2.43
O2	OPENING	3.57 x 2.43
O3	OPENING	4.02 x 2.43
W	WINDOW	1.52 x 1.52
W1	WINDOW	1.20 x 1.52
W2	WINDOW	1.44 x 1.52
W3	WINDOW	2.44 x 1.52
W4	WINDOW	0.90 x 1.00
V2	VENTILATOR	0.90 x 0.60
W5	WINDOW	1.52 x 1.52
V3	VENTILATOR	1.52 x 0.60
W6	WINDOW	2.44 x 1.50
V4	VENTILATOR	2.44 x 0.71
V5	VENTILATOR	0.76 x 0.76

- NOTES:-
1. Rain Water Harvesting System to be Provided.
 2. Bath ,Kitchen waste water to be used for Garden Purpose.
 - 3.Solar Energy System to be Provided.
 4. W/C water to be connected with Septic Tank.
 5. Fire Resistance to be Provided.
 6. Emergency alarm to be provided.
 7. Structure is Designed Safely For Earthquake Resistance.
 - 8.First Aid Box with all Equipment to be provided.
 - 9.Mechanical Ventilation provided.(whether it is used)
 - 10.Drinking water provided [DW]

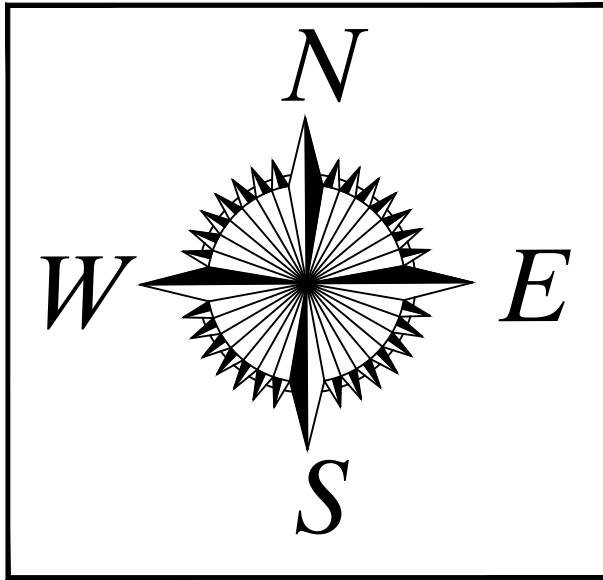

NOT TO SCALE

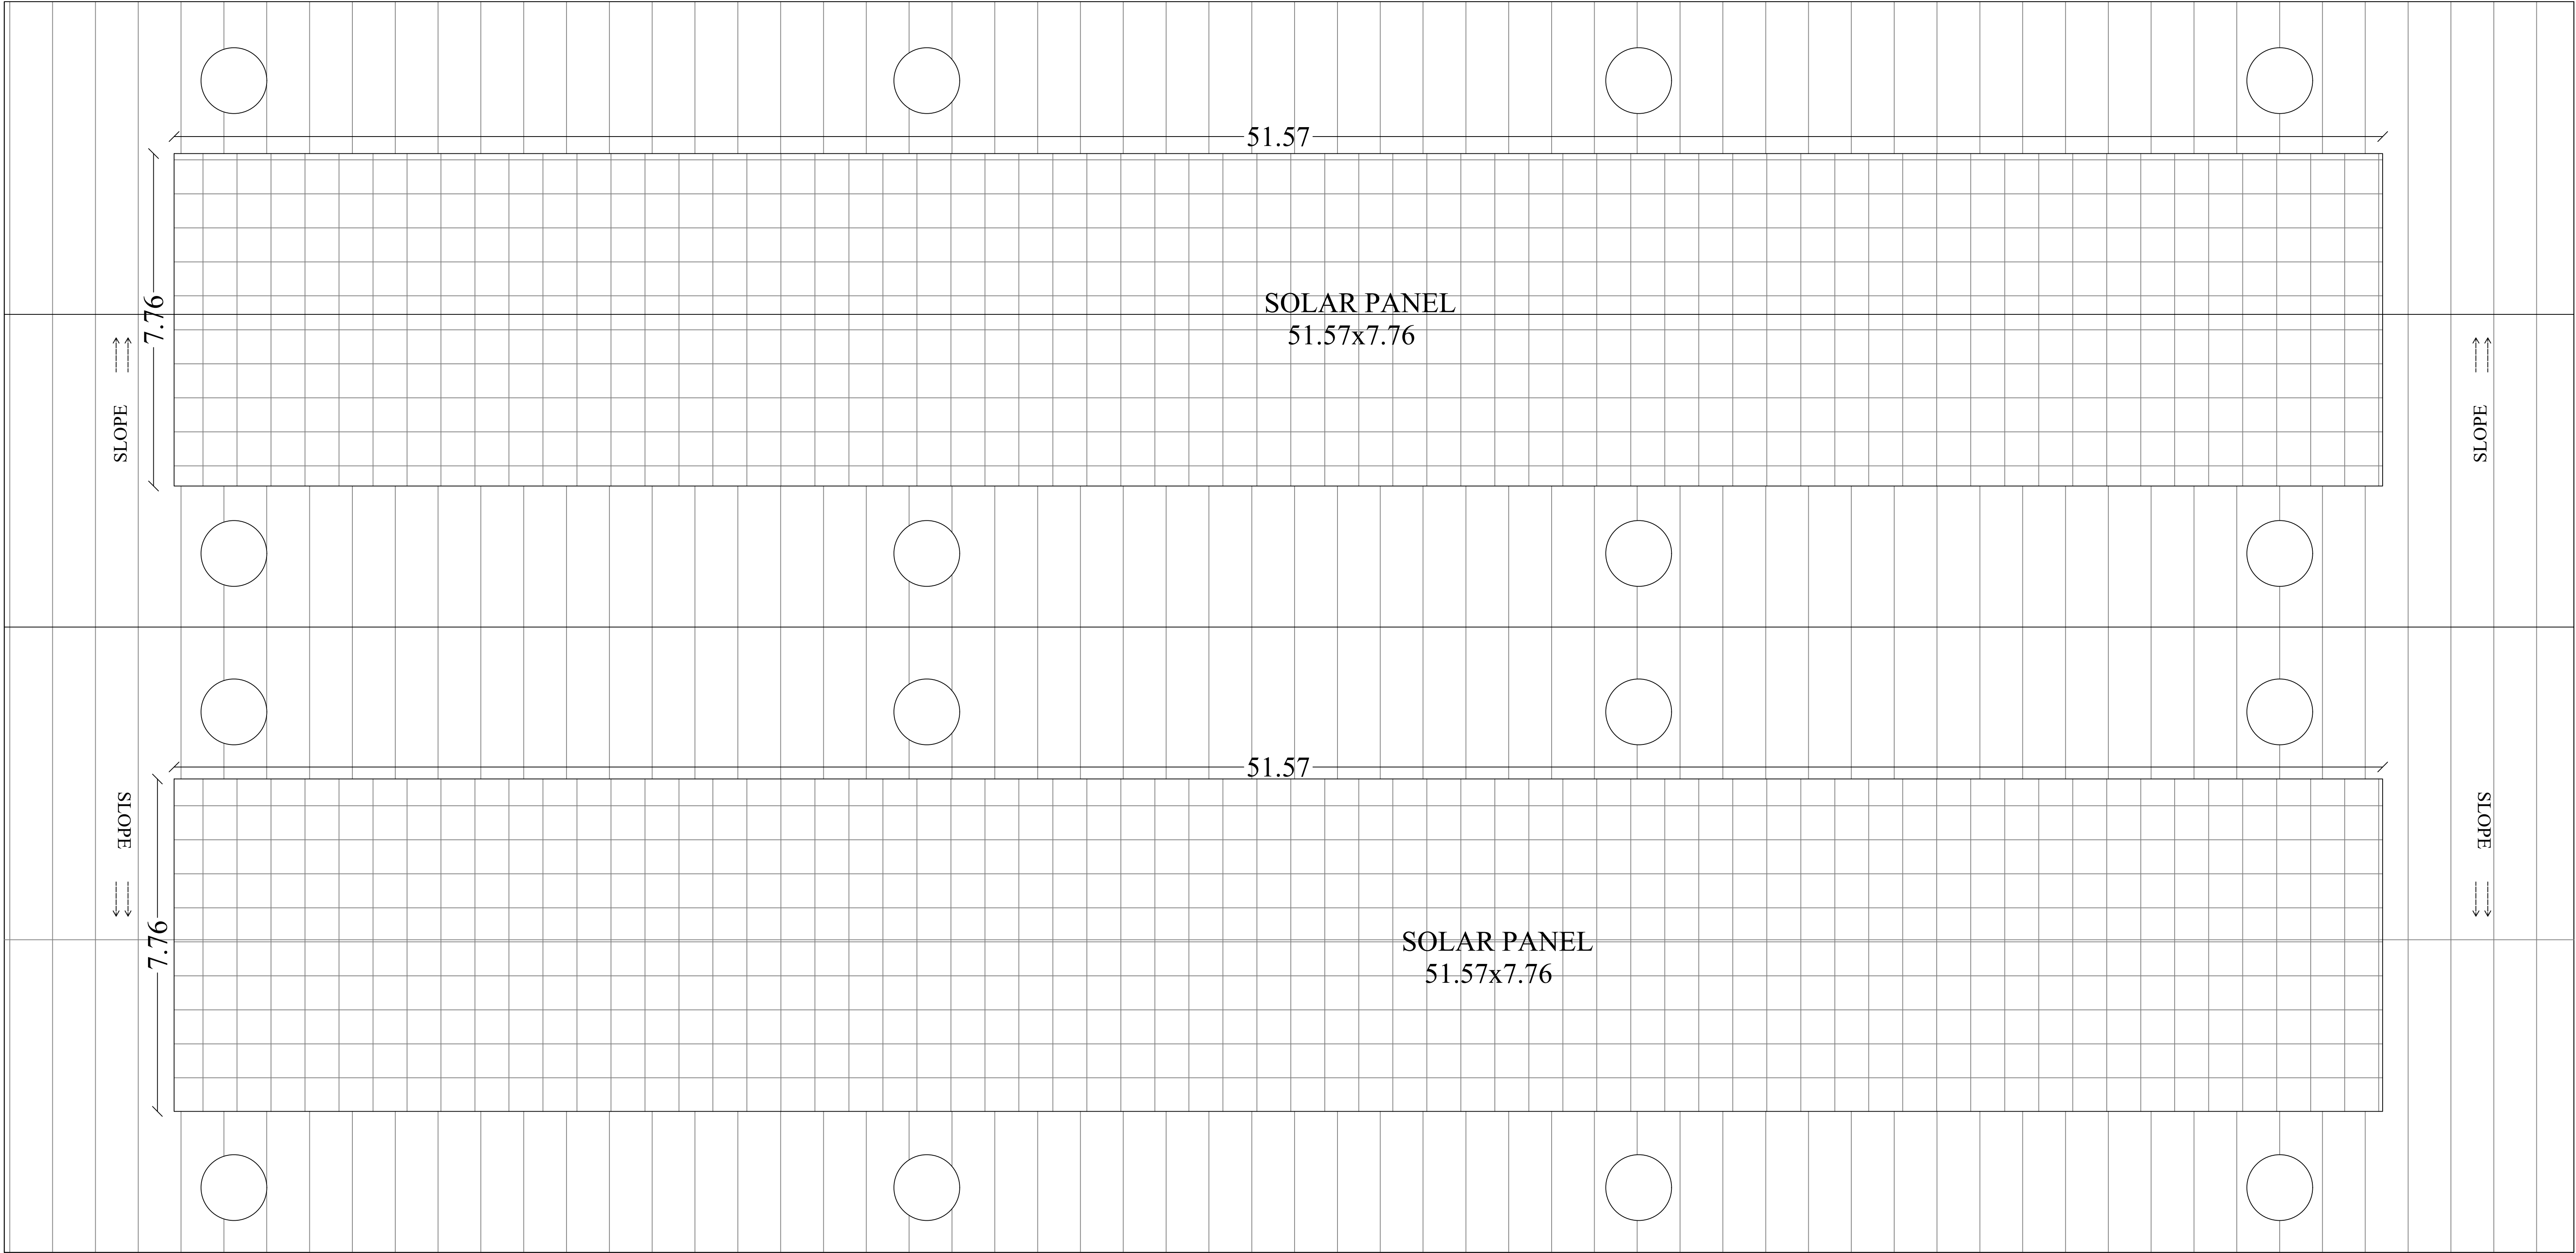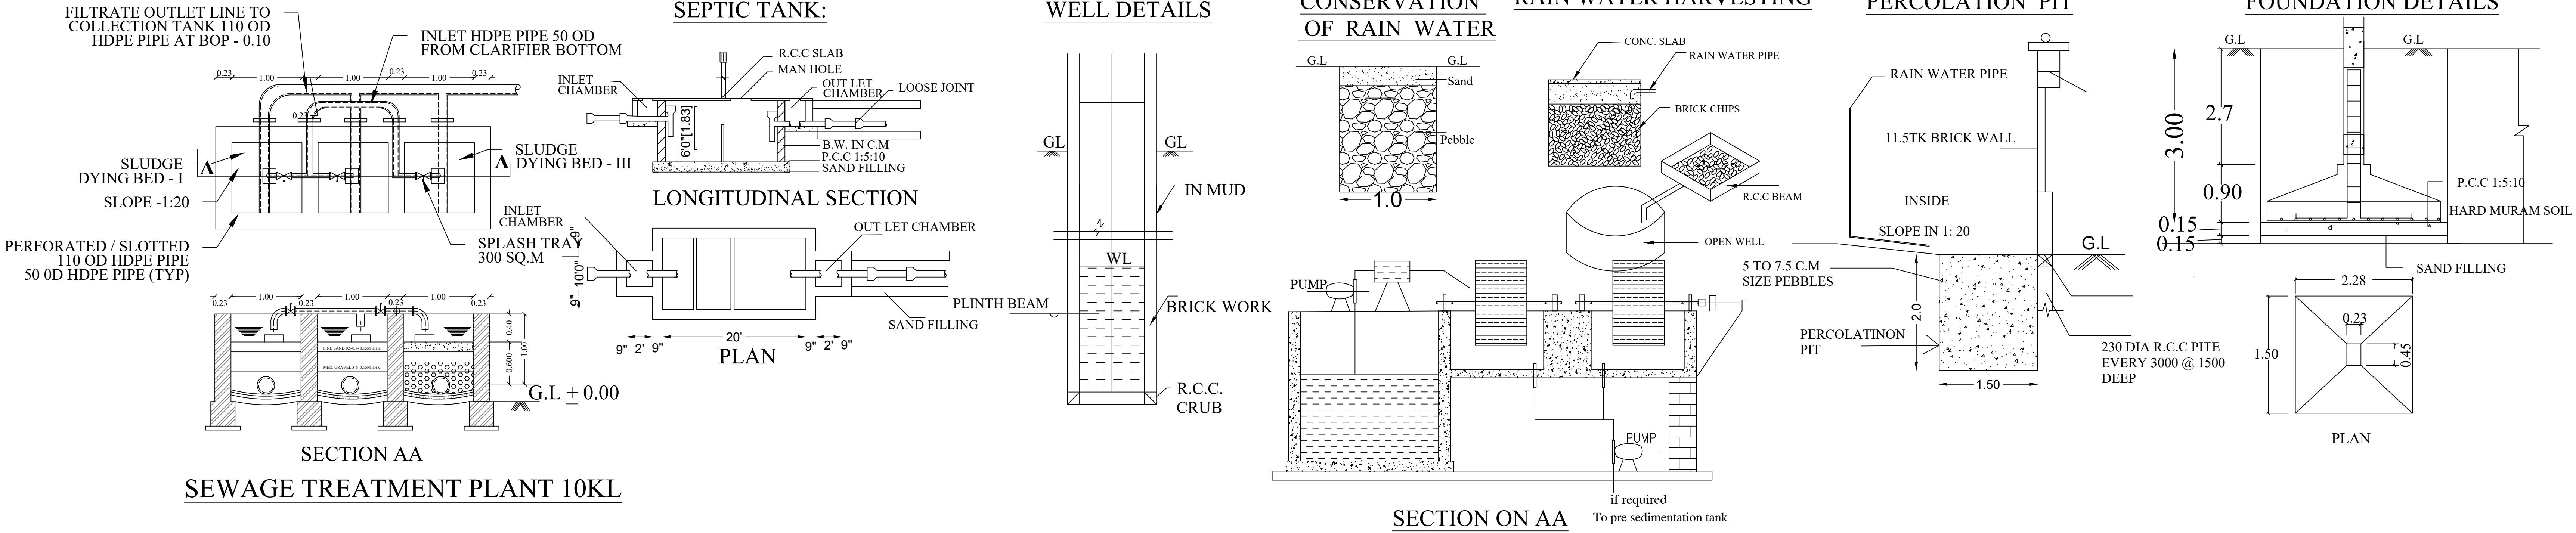

SHEET ROOF - TERRACE

BLOCK NO : 8

Ar. R.KARTHIKEYAN, M.Arch., AIAA.,
COA REGISTERED ARCHITECT
(Reg. No: CA/2017/85494)
KARTHIK CONSULTANTS
Cell No: 70945 55585
No: 5D, 1st Floor, Adithya Homes,
Duraishamy Nagar, By-Pass Road,
MADURAI-625 010.

ARCHITECT

Er. T.S. JANARTHANAN,
M.E (Struc.), FACCE (I), MICI.,
Registered Structural Engineer (LPA)
Reg. No: RSE/GA/116/2026
7-A, Panthadi 8th Street
Near Thanjavur Sandhai, Madurai-625 001
Mobile: 97877 03596

STRUCTURAL ENGINEER

Er. V.SUREYA PRAKASH B.E.,
REGISTERED ENGINEER GRADE-I
018/2024/RE-GR-/DTCP/MADURAI
21B, First Floor, Kannadhasan Street,
S.S.Colony, Madurai-18. Ph: 7373968777

ENGINEER

APPLICANT

Eight ways to know a piece of land before you pay for it.

This report covers one part of the picture. These cover the rest, drawn from the same government records, for any property in Tamil Nadu.

LandLens One

Ask anything about a property and get an answer grounded in live government records, with the sources shown.

[/landlens/one](#)



Verify My Land

Every record check run on one property and returned as a single report.

[/landlens/verify-my-land](#)



Legal Opinion

An advocate's written opinion on the title, built on the records we pull for it.

[/landlens](#)



One Map

Every layer on one map: the parcel, its boundary, zoning, water bodies and what sits around it.

[/landlens/one/map](#)



PriceMap

What land actually changed hands for around this plot, taken from the registered deeds.

[/landlens/pricemap](#)



Build Scope

What you are allowed to build here: floor space, height, coverage and setbacks.

[/landlens/build-scope](#)



Property Tracker

Watch a property and hear about it when something new is registered against it.

[/landlens/property-tracker](#)



Deal Room

Run the transaction in one place: documents, stamping, signatures and the parties.

[/landlens/deal-room](#)



Twenty-four checks you can run yourself, at no cost.

Records and verification

The registers themselves, read for you.

Encumbrance Certificate

Patta and Chitta

Field Measurement Sketch

EC Analyzer

Bank charge check

Court case search

Seller background check

Approval check by survey

Zoning and land use

What the plan says can happen on this land.

Land use zone finder

CMDA land use check

Coastal regulation zone

Master plan check

Water bodies finder

Airport height clearance

Value and duty

What it is worth and what it costs to register.

Guideline value by street

Guideline value by survey

Stamp duty and registration fees

Capital gains

Floor space index

Area unit converter

Registers and directories

Who holds it, and which office keeps the record.

Find your registering office

Temple property check

Waqf property check

RERA register



Every free tool
/tools



Services we run
for you
/services



The LandLens
suite
/landlens/one



Every claim in this document traces back to a government record.

Legal opinions, due diligence and title verification

Building plan, layout and sub-division approvals

Completion and occupancy certificates, regularisation

Escrow, negotiation and NRI property management

Land survey, soil testing, architecture and construction

Verified RealEstate
3/350/2 Mettukuppam,
OMR Thoraipakkam,
Chennai 600 097, India
hello@verified.realestate
+91 9996 12 9996

Prepared from the registers named on the page each finding sits on. Where a register could not be read, this document says so in its place rather than leaving the gap to be read as a clean result.

